PROGRESS PRINT
NOT FOR CONSTRUCTION
8/3/2023

STATE OF MAINE
DEPARTMENT OF TRANSPORTATION


PLANS PREPARED BY:
vhb 500 Southborough Drive, Suite 105B South Portland, ME 04106

PLAN LEGEND

Town, County, State
Property Lines
R/W Lines-Existing
R/W Lines-Proposed
Culvert-Existing
Culvert Proposed
Curbing Existing Proposed
Type 1
Type 3
Type 5
Outline of Bodies of Water
Boring HB-XXX-###
Pavement Core PC-#
Test Pit TP-XXX-###
Probe P-#.#X
#.# = Depth
X = W (Weathered Rock)
R (Refusal)
NR (No Refusal)

Centerline-Existing
Centerline-Proposed 10+00
Travelway-Existing
Travelway-Proposed
Railroad
Catch Basins Existing Proposed
Manholes Existing Proposed
Proposed Underdrain
Proposed Ditch
Existing Ditch
Utility Poles Existing Proposed
Fire Hydrants Existing Proposed
Existing Water Line
Existing San. Sewer
Existing San. Sewer Manhole
Guardrail-Existing
Guardrail-Proposed
Guardrail-Cable, Other
Exposed Bedrock
Buildings
Trees Conifer Deciduous
Tree Line
Clearing Limit Line

PRESQUE ISLE
AROOSTOOK COUNTY
PRESQUE ISLE BYPASS
SECTION I - PHASE II CONSTRUCTION
HPP-6462(920)
PROJECT LENGTH : 6.17 MILES
VOLUME 1

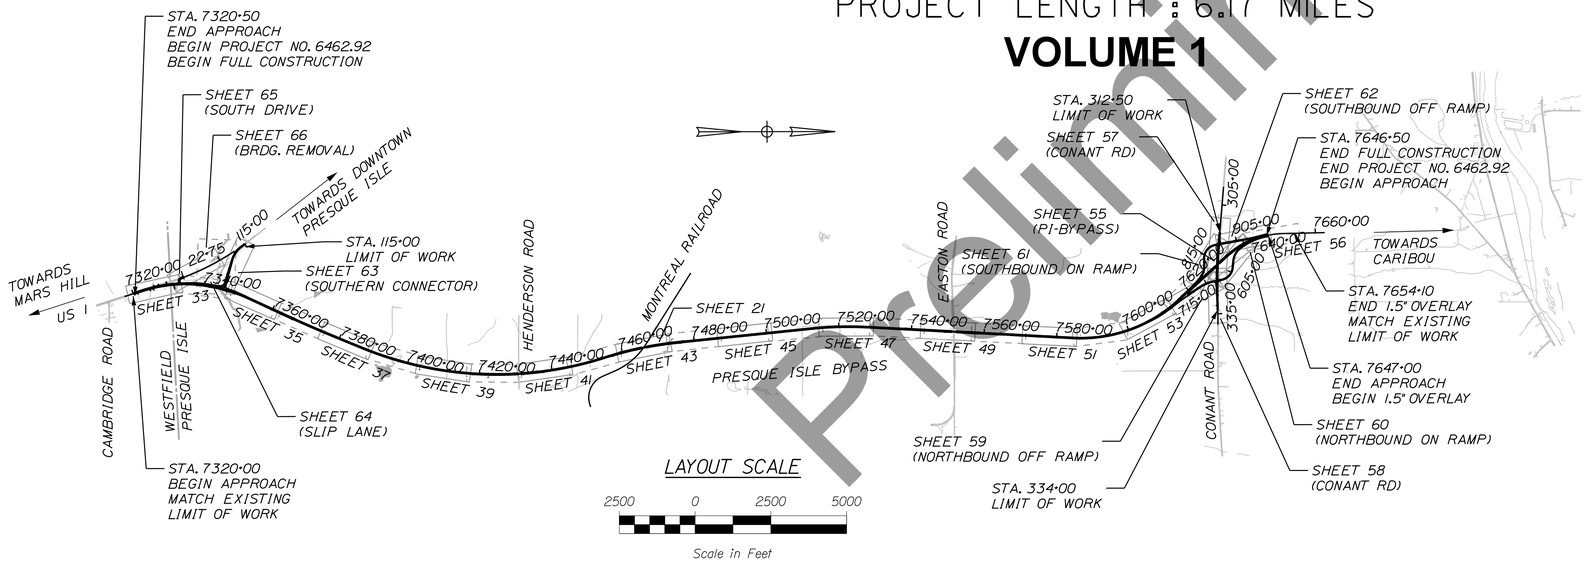

LAYOUT SCALE
2500 0 2500 5000
Scale in Feet

Preliminary

TRAFFIC DATA

Current (2015) AADT	4100
Future (2035) AADT	4500
DHV - % of AADT	9%
Design Hour Volume	395
% Heavy Trucks (AADT)	13%
% Heavy Trucks (DHV)	13%
Directional Distribution (DHV)	51%
18 kip Equivalent P 2.0	442
18 kip Equivalent P 2.5	421
Design Speed (mph)	55
Functional Class:	PRINCIPAL ARTERIAL
Corridor Priority	1

PROJECT LOCATION:	PROJECT BEGINS 0.60 MILES SOUTH OF THE PRESQUE ISLE - WESTFIELD TOWN LINE AND INCLUDES A NEW 2-LANE CONTROLLED ACCESS (BYPASS) PRINCIPAL ARTERIAL EXTENDING NORTH FOR APPROXIMATELY 6.17 MILES CONNECTING TO CONANT ROAD.
PROGRAM AREA:	HIGHWAY PROGRAM
SCOPE OF WORK:	NEW ROADWAY AND BRIDGE CONSTRUCTION WITH RECONSTRUCTION OF SIDE ROADS.

INDEX OF SHEETS

	Sheet No.	Page
GENERAL SHEETS		
Title Sheet	G 1	1
Key Sheets		
Typical Sections	G 2 - 13	2 - 13
Envirnomental Details		
Superelevation Tables	G 14	14
Estimated Quantities		
Drainage Sheet		
General Notes		
Construction Notes		
Earthwork Summary		
WATER RESOURCES		
Typical Sections		
Details		
Pond Grading		
Plan & Profiles		
Cross Sections		
TRAFFIC		
Traffic Signal Plans		
Mast Arm Foundations & Boring		
Location Plans with Boring Logs		
Sign Summary Sheets		
Signing and Striping Plans		
HIGHWAY		
Geometrics		
Curb Geometrics		
Large Culverts	H 1 - 18	15 - 32
Plans & Profiles	H 19 - 52	33 - 66
Cross Sections	H 53 - 446	67 - 460
Bypass	H 53 - 356	67 - 370
Conant Road	H 357 - 376	371 - 390
Southern Connector	H 377 - 394	391 - 408
NB Off Ramp	H 395 - 404	409 - 418
NB On Ramp	H 405 - 418	419 - 432
SB Off Ramp	H 419 - 424	433 - 438
SB On Ramp	H 425 - 436	439 - 450
Slip lane	H 437 - 443	451 - 457
Rte. 1 Drive South	H 444 - 446	458 - 460
BRIDGE		
Conant Rd		
Easton Rd		
Henderson Rd		
Montreal RR		
Clark Brook Arch Culvert		
RIGHT OF WAY		
Right of Way Maps		

STATE OF MAINE
DEPARTMENT OF TRANSPORTATION
DATE
APPROVED
COMMISSIONER:
CHIEF ENGINEER:

PROJECT INFORMATION

PROGRAM	HIGHWAY
PROJECT MANAGER	RHOBE MOULTON
DESIGNER	AC/ECF
CONSULTANT	VHB
PROJECT RESIDENT	
CONTRACTOR	
PROJECT COMPLETION DATE	

SIGNATURE
P.E. NUMBER
DATE


PRESQUE ISLE
PRESQUE ISLE BYPASS

TITLE SHEET

WIN 6462.92 HPP-6462(920)

SHEET NUMBER
1
OF 460

Filename: ...\MSTA\Planset\G1_Title.dgn Username: EFlynn Division: HIGHWAY Date:8/3/2023

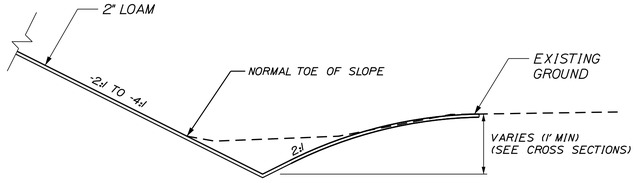

NORMAL DITCH DETAIL

NOTE:

1. THE PAVEMENT, BASE AND SUBBASE DEPTHS AS SHOWN ON THE PLANS ARE INTENDED TO BE NOMINAL.


2. WHEN SUPERELEVATION EXCEEDS THE FINISH GRADE SLOPE OF THE LOW SIDE SHOULDER, THE LOW SIDE SHOULDER FINISH GRADE SHALL HAVE THE SAME SLOPE AS THE TRAVELWAY. WHEN SUPERELEVATION EXCEEDS THE SUBGRADE SLOPE OF THE LOW SIDE SHOULDER, THE LOW SIDE SHOULDER SUBGRADE SHALL HAVE THE SAME SLOPE AS THE TRAVELWAY.

3. CROWNS FOR BOTH NORMAL AND SUPERELEVATION SECTIONS FOR ALL COURSES OF SUBBASE AND PAVEMENT SHALL BE STRAIGHT.

4. THE GRAVEL QUANTITY CALCULATION IS BASED ON A 2" LOAM DEPTH. THE ACTUAL DEPTH MAY VARY. SEE THE GENERAL NOTES.

5. THE ALGEBRAIC DIFFERENCE BETWEEN THE SHOULDER AND TRAVEWAY CROSS SLOPES "ROLLOVER" SHALL NOT EXCEED 8%.


6. THE STATIONING SHOWN UNDER EACH TYPICAL IS APPROXIMATE.

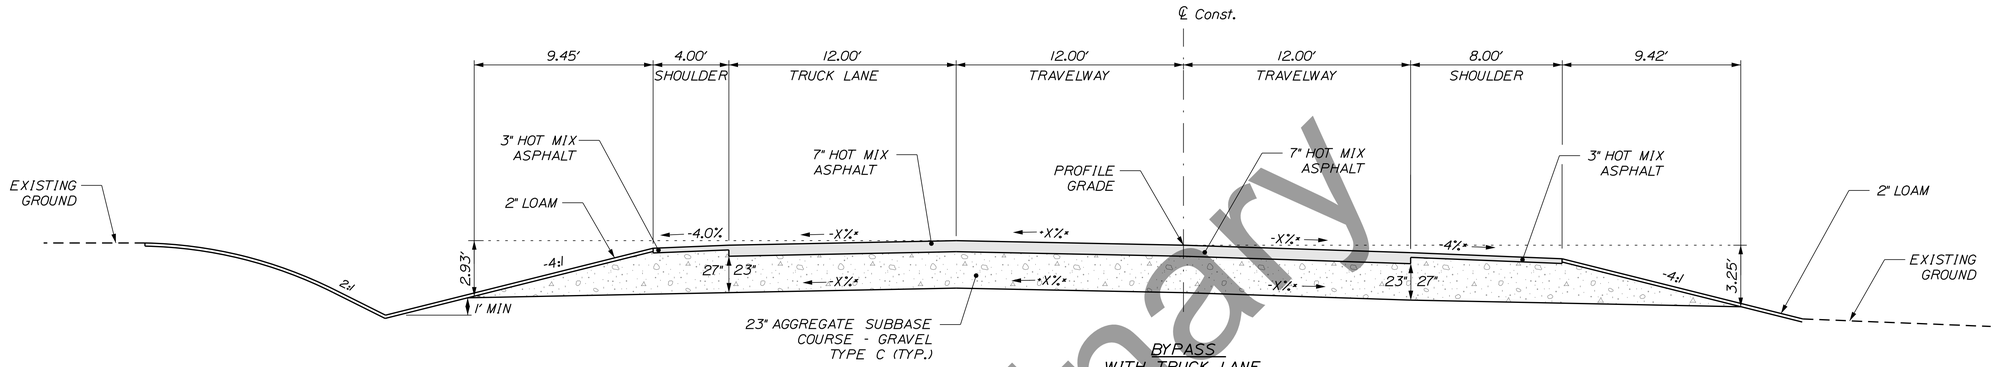

BYPASS
WITH TRUCK LANE

* NOTE: SEE SUPERELEVATION TABLE FOR CROSS SLOPES


AGGREGATE BASE COURSE - TYPE C		
HIGH SHOULDER	TRAVEL LANES	LOW SHOULDER
STATION TO STATION	STATION TO STATION	STATION TO STATION
7320+50 TO 7333+70	7320+50 TO 7333+70	7320+50 TO 7333+70
7640+00 TO 7640+50	7640+00 TO 7646+50	7637+00 TO 7640+00

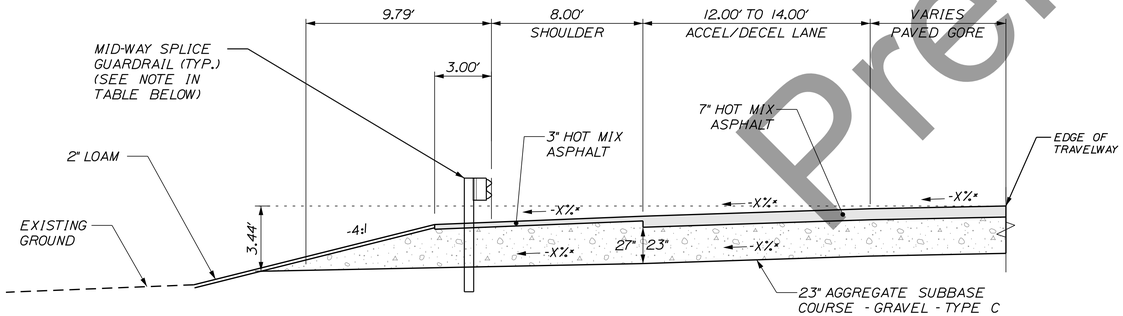

RAMP ACCEL/DECEL MERGE
PAVED GORE
WITH GUARDRAIL

DESCRIPTION & SIDE	AGGREGATE BASE COURSE - TYPE C		
	SHOULDER	ACCEL/DECEL LANE	GORE
	STATION TO STATION	STATION TO STATION	STATION TO STATION
SB ON RAMP, LT.	7614+75 TO 7623+65 LT.	7617+75 TO 7623+65 LT.	7621+73 TO 7623+65 LT.
NB OFF RAMP, RT.	7617+60 TO 7618+95 RT.	7609+00 TO 7618+95 RT.	7605+75 TO 7618+95 RT.

* NOTE: SEE SUPERELEVATION TABLE FOR CROSS SLOPES

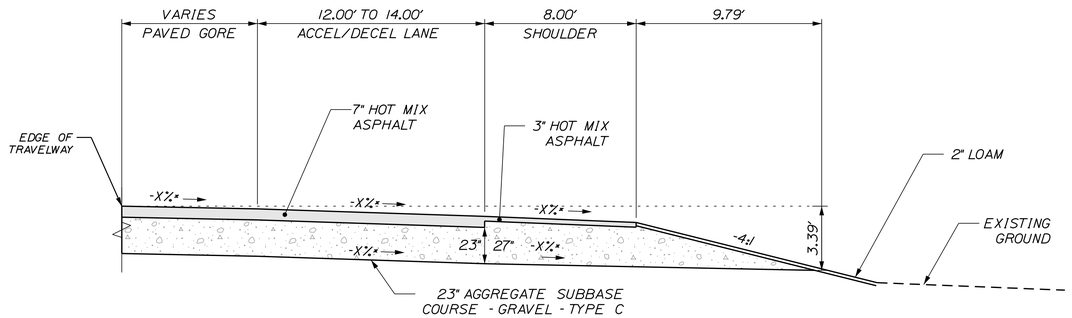

RAMP ACCEL/DECEL MERGE
WITH PAVED GORE

DESCRIPTION & SIDE	AGGREGATE BASE COURSE - TYPE C		
	GORE	ACCEL/DECEL LANE	SHOULDER
	STATION TO STATION	STATION TO STATION	STATION TO STATION
SB OFF RAMP, LT.	7641+00 TO 7646+50 LT.	7641+00 TO 7646+50 LT.	7641+00 TO 7642+75 LT.
NB ON RAMP, RT.	7640+10 TO 7642+75 RT.	7640+10 TO 7646+50 RT.	7640+10 TO 7646+50 RT.

Preliminary

NOT TO SCALE

STATE OF MAINE
DEPARTMENT OF TRANSPORTATION

HPP-6462(920)

WIN
WIN 6462.91

HIGHWAY PLANS

vhb

	DATE	BY
PROJ. MANAGER		R.M.
DESIGN-DETAILED		
CHECKED-REVIEWED		
DESIGN2-DETAILED2		
DESIGN3-DETAILED3		
REVISIONS 1		
REVISIONS 2		
REVISIONS 3		
REVISIONS 4		
FIELD CHANGES		

PRESQUE ISLE
PRESQUE ISLE BYPASS


TYPICAL SECTIONS

SHEET NUMBER

2


OF 460

Filename: ...\MSTA\Planset\G3_Typicals.dgn Division: HIGHWAY Username: EFlynn Date:8/3/2023

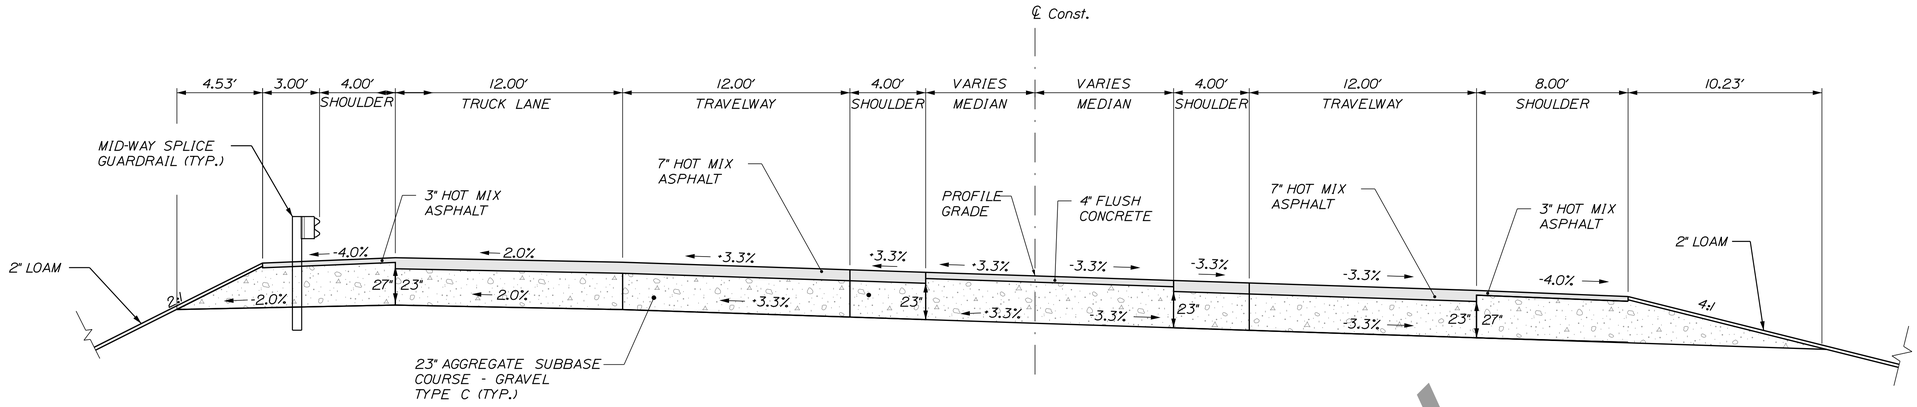

BYPASS
SUPERELEVATED WITH MEDIAN

AGGREGATE BASE COURSE - TYPE C						
LEFT-LEFT SHOULDER	12 FT. TRAVELWAY	LEFT-RIGHT SHOULDER	MEDIAN	RIGHT-LEFT SHOULDER	12 FT. TRAVELWAY	RIGHT-RIGHT SHOULDER
STATION TO STATION	STATION TO STATION	STATION TO STATION	STATION TO STATION	STATION TO STATION	STATION TO STATION	STATION TO STATION
7338+00 TO 7341+50	7337+60 TO 7342+07	7337+60 TO 7342+07	7337+60 TO 7342+07	7337+60 TO 7342+07	7337+60 TO 7342+07	7337+60 TO 7341+00

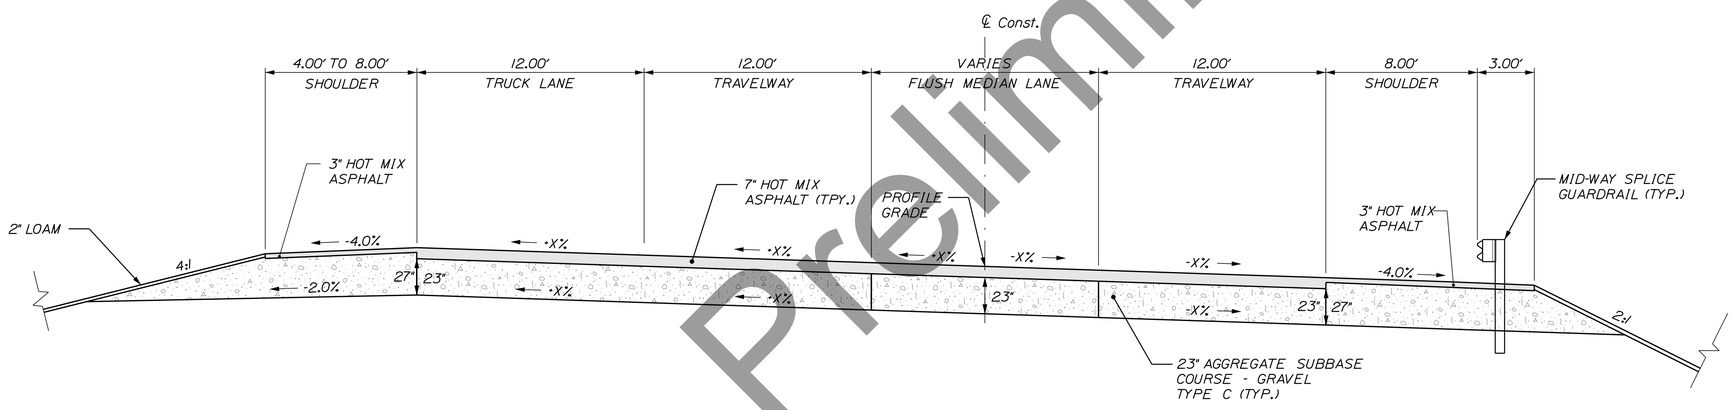

BYPASS
FLUSH MEDIAN

* NOTE: SEE SUPERELEVATION TABLE FOR CROSS SLOPES

AGGREGATE BASE COURSE - TYPE C				
SHOULDER	12 FT. TRAVELWAY	FLUSH MEDIAN	12 FT. TRAVELWAY	SHOULDER W/ GUARDRAIL
STATION TO STATION	STATION TO STATION	STATION TO STATION	STATION TO STATION	STATION TO STATION
7333+70 TO 7336+90	7333+70 TO 7337+60	7333+70 TO 7337+60	7333+70 TO 7337+60	7333+70 TO 7337+60

NOTE:

1. THE PAVEMENT, BASE AND SUBBASE DEPTHS AS SHOWN ON THE PLANS ARE INTENDED TO BE NOMINAL.
2. WHEN SUPERELEVATION EXCEEDS THE SLOPE OF THE LOW SIDE SHOULDER, THE LOW SIDE SHOULDER SHALL HAVE THE SAME SLOPE AS THE TRAVELWAY.
3. CROWNS FOR BOTH NORMAL AND SUPERELEVATION SECTIONS FOR ALL COURSES OF SUBBASE AND PAVEMENT SHALL BE STRAIGHT.
4. THE GRAVEL QUANTITY CALCULATION IS BASED ON A 2" LOAM OR DIRTY BORROW DEPTH. THE ACTUAL DEPTH MAY VARY. SEE THE GENERAL NOTES.
5. THE ALGEBRAIC DIFFERENCE BETWEEN THE SHOULDER AND TRAVEWAY CROSS SLOPES "ROLLOVER" SHALL NOT EXCEED 8%.
6. THE STATIONING SHOWN UNDER EACH TYPICAL IS APPROXIMATE.

NOT TO SCALE

Preliminary

STATE OF MAINE
DEPARTMENT OF TRANSPORTATION

HPP-6462(920)

WIN
WIN 6462.91

HIGHWAY PLANS

vhb


	DATE	BY
R.M. PROJ. MANAGER		
DESIGN-DETAILED		
CHECKED-REVIEWED		
DESIGN2-DETAILED2		
DESIGN3-DETAILED3		
REVISIONS 1		
REVISIONS 2		
REVISIONS 3		
REVISIONS 4		
FIELD CHANGES		

PRESQUE ISLE
PRESQUE ISLE BYPASS

TYPICAL SECTIONS

SHEET NUMBER
3
OF 460

Filename: ...\MSTA\Planset\03_Typicals.dgn Division: HIGHWAY Username: EFlynn Date:8/3/2023

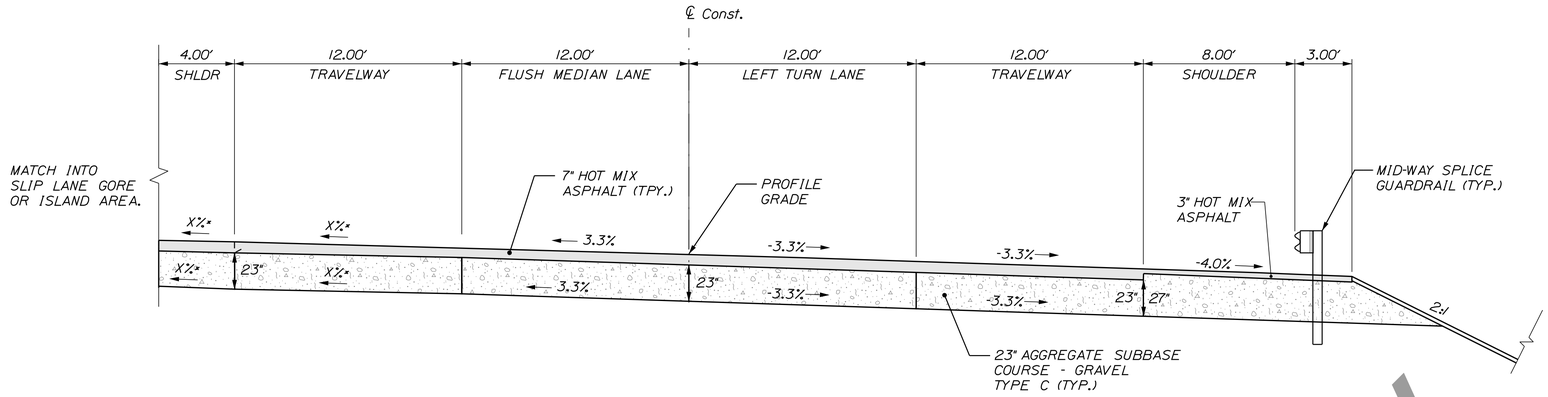


BYPASS
FLUSH MEDIAN

* NOTE: SEE SUPERELEVATION TABLE FOR CROSS SLOPES

AGGREGATE BASE COURSE - TYPE C				
SHOULDER	12 FT. TRAVELWAY	FLUSH MEDIAN	12 FT. TRAVELWAY	SHOULDER W/ GUARDRAIL
STATION TO STATION	STATION TO STATION	STATION TO STATION	STATION TO STATION	STATION TO STATION
7344+00 TO 7345+40 Ⓚ	7342+07 TO 7350+50	7342+07 TO 7350+50	7342+07 TO 7350+50	7342+07 TO 7347+75


Ⓚ NOTE: MATCH INTO SLIP LANE GORE AND ISLAND AREA.

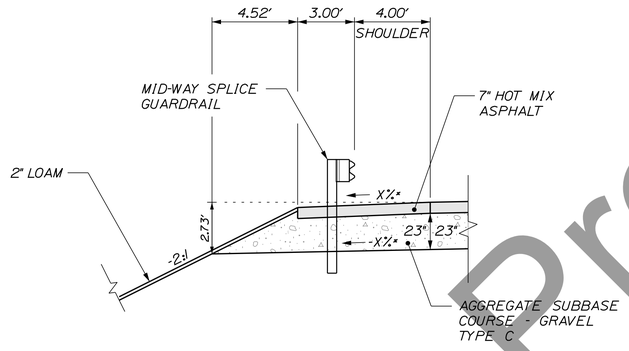

GUARDRAIL DETAIL
4' SHOULDER

* NOTE: SEE SUPERELEVATION TABLE FOR CROSS SLOPES

AGGREGATE BASE COURSE - TYPE C	
LEFT 4' SHOULDER	RIGHT 4' SHOULDER
STATION TO STATION	STATION TO STATION
7338+00 TO 7341+50	101+50 TO 103+25
103+50 TO 104+60	327+68 TO 329+00
326+40 TO 329+50	
400+00 TO 405+28	

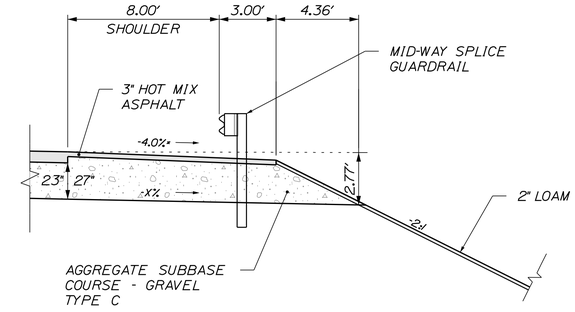

GUARDRAIL DETAIL
8' SHOULDER

AGGREGATE BASE COURSE - TYPE C	
LEFT 8' SHOULDER	RIGHT 8' SHOULDER
STATION TO STATION	STATION TO STATION
7346+00 TO 7346+50	7344+00 TO 7347+00
7362+00 TO 7364+00	7362+00 TO 7364+00
7422+50 TO 7430+5	7420+50 TO 7430+50
7431+39 TO 7433+50	7431+39 TO 7435+50
7461+50 TO 7465+04	7459+50 TO 7465+04
7466+89 TO 7474+50	7466+89 TO 7474+00
7540+50 TO 7551+10	7549+50 TO 7551+10
7552+19 TO 7556+00	7552+19 TO 7555+50
7614+50 TO 7632+00	7615+00 TO 7634+00
	600+25.00 TO 607+50.00
	709+12.50 TO 717+37.50

NOTE:

1. THE PAVEMENT, BASE AND SUBBASE DEPTHS AS SHOWN ON THE PLANS ARE INTENDED TO BE NOMINAL.

2. WHEN SUPERELEVATION EXCEEDS THE SLOPE OF THE LOW SIDE SHOULDER, THE LOW SIDE SHOULDER SHALL HAVE THE SAME SLOPE AS THE TRAVELWAY.

3. CROWNS FOR BOTH NORMAL AND SUPERELEVATION SECTIONS FOR ALL COURSES OF SUBBASE AND PAVEMENT SHALL BE STRAIGHT.

4. THE GRAVEL QUANTITY CALCULATION IS BASED ON A 2" LOAM DEPTH. THE ACTUAL DEPTH MAY VARY. SEE THE GENERAL NOTES.

5. THE ALGEBRAIC DIFFERENCE BETWEEN THE SHOULDER AND TRAVEWAY CROSS SLOPES "ROLLOVER" SHALL NOT EXCEED 8%.

6. THE STATIONING SHOWN UNDER EACH TYPICAL IS APPROXIMATE.

Preliminary

NOT TO SCALE

STATE OF MAINE
DEPARTMENT OF TRANSPORTATION

HPP-6462(920)

WIN
WIN 6462.91

HIGHWAY PLANS

vhb

	DATE	BY
PROJ. MANAGER		R.M.
DESIGN-DETAILED		
CHECKED-REVIEWED		
DESIGN2-DETAILED2		
DESIGN3-DETAILED3		
REVISIONS 1		
REVISIONS 2		
REVISIONS 3		
REVISIONS 4		
FIELD CHANGES		

PRESQUE ISLE
PRESQUE ISLE BYPASS


TYPICAL SECTIONS

SHEET NUMBER

4


OF 460

Filename: ...\MSTA\Planset\03_Typicals.dgn Division: HIGHWAY Username: EFlynn Date:8/3/2023

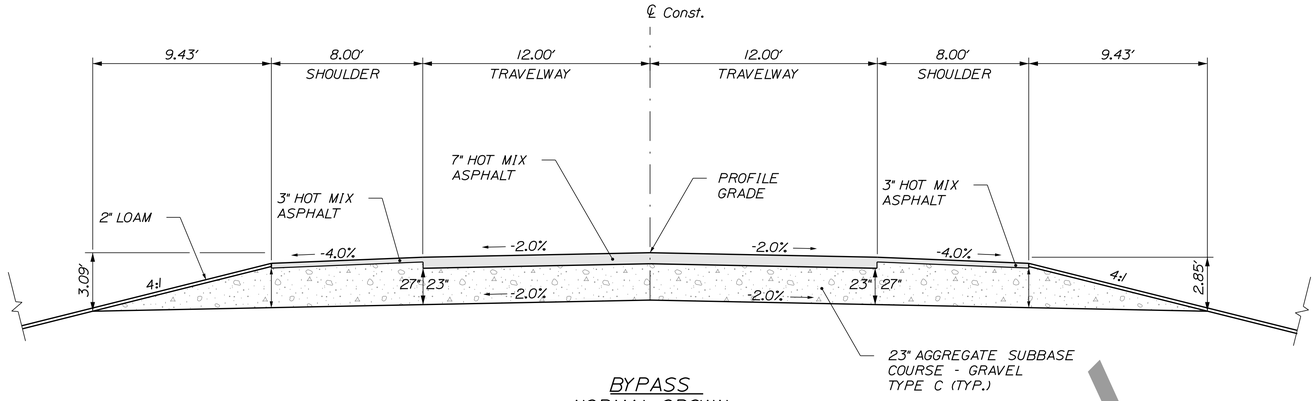


BYPASS NORMAL CROWN

AGGREGATE BASE COURSE - TYPE C		
LEFT SHOULDER	12 FT. TRAVEL LANES	RIGHT SHOULDER
STATION TO STATION	STATION TO STATION	STATION TO STATION
7366+95 TO 7387+50	7353+50 TO 7430+50	7366+58 TO 7387+50
7391+50 TO 7419+80	7431+39 TO 7465+04	7391+50 TO 7417+55
7436+50 TO 7458+80	7466+88 TO 7551+10	7438+20 TO 7456+55
7477+45 TO 7500+50	7552+19 TO 7583+00	7476+70 TO 7495+00
7510+00 TO 7514+50	7618+50 TO 7632+50	7499+00 TO 7501+00
7515+00 TO 7516+50		7522+50 TO 7548+55
7517+50 TO 7537+80		7558+20 TO 7583+00
7558+95 TO 7583+00		

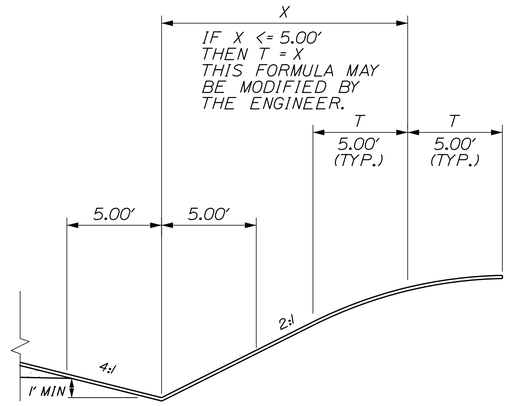

BACK SLOPE ROUNDING DETAIL

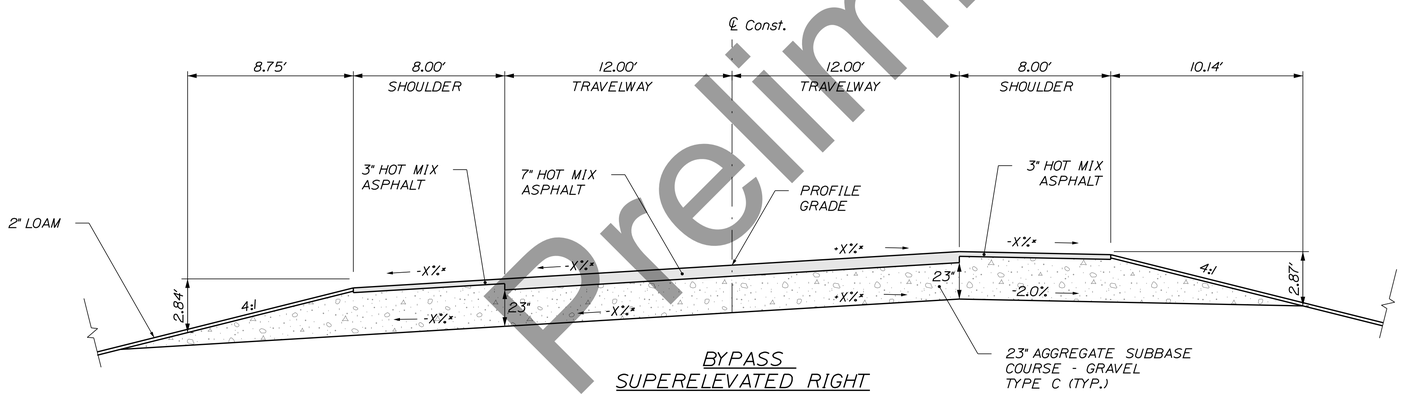

BYPASS SUPERELEVATED RIGHT

BYPASS SUPERELEVATED LEFT

AGGREGATE BASE COURSE - TYPE C		
LOW SHOULDER	TRAVEL LANES	HIGH SHOULDER
STATION TO STATION	STATION TO STATION	STATION TO STATION
7349+60 TO 7353+50	7352+60 TO 7353+50	7349+33 TO 7353+50
7641+50 TO 7646+50	7632+50 TO 7646+50	7637+00 TO 7646+00

BYPASS SUPERELEVATED RIGHT

AGGREGATE BASE COURSE - TYPE C		
LOW SHOULDER	TRAVEL LANES	HIGH SHOULDER
STATION TO STATION	STATION TO STATION	STATION TO STATION
7583+00 TO 7610+00	7583+00 TO 7618+00	7583+00 TO 7612+40

* NOTE: SEE SUPERELEVATION TABLE FOR CROSS SLOPES

NOTE:

1. THE PAVEMENT, BASE AND SUBBASE DEPTHS AS SHOWN ON THE PLANS ARE INTENDED TO BE NOMINAL.

2. WHEN SUPERELEVATION EXCEEDS THE SLOPE OF THE LOW SIDE SHOULDER, THE LOW SIDE SHOULDER SHALL HAVE THE SAME SLOPE AS THE TRAVELWAY.

3. CROWNS FOR BOTH NORMAL AND SUPERELEVATION SECTIONS FOR ALL COURSES OF SUBBASE AND PAVEMENT SHALL BE STRAIGHT.

4. THE GRAVEL QUANTITY CALCULATION IS BASED ON A 2" LOAM DEPTH. THE ACTUAL DEPTH MAY VARY. SEE THE GENERAL NOTES.

5. THE ALGEBRAIC DIFFERENCE BETWEEN THE SHOULDER AND TRAVEWAY CROSS SLOPES "ROLLOVER" SHALL NOT EXCEED 8%.

6. THE STATIONING SHOWN UNDER EACH TYPICAL IS APPROXIMATE.

NOT TO SCALE

Preliminary

STATE OF MAINE
DEPARTMENT OF TRANSPORTATION

HPP-6462(920)

WIN
WIN 6462.91

HIGHWAY PLANS

vhb

	DATE	BY
PROJ. MANAGER		R.M.
DESIGN-DETAILED		
CHECKED-REVIEWED		
DESIGN2-DETAILED2		
DESIGN3-DETAILED3		
REVISIONS 1		
REVISIONS 2		
REVISIONS 3		
REVISIONS 4		
FIELD CHANGES		


PRESQUE ISLE
PRESQUE ISLE BYPASS

TYPICAL SECTIONS

SHEET NUMBER
5
OF 460

Filename: ...\MSTA\Planset\G3_Typicals.dgn Division: HIGHWAY Username: EFlynn Date:8/3/2023

Filename: ...\MSTA\Planset\G3_Typicals.dgn Division: HIGHWAY Username: EFlynn Date:8/3/2023

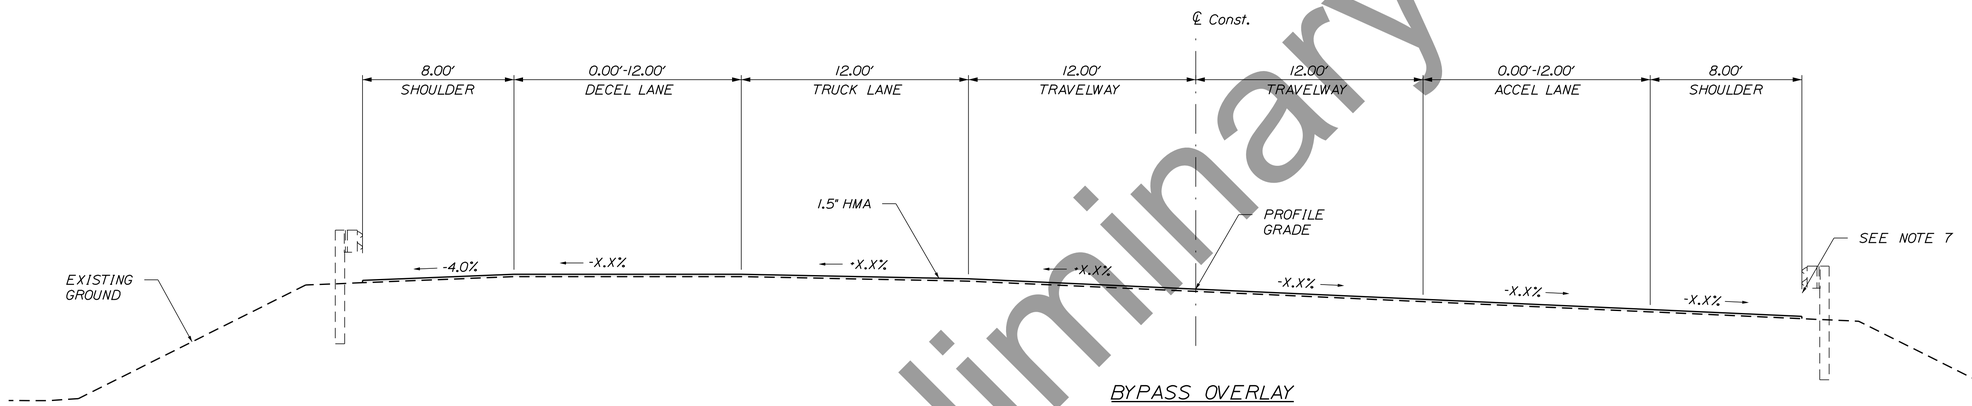

BYPASS OVERLAY

STA. 7646+50 TO STA. 7654+10

* NOTE: SEE SUPERELEVATION TABLE FOR CROSS SLOPES

Preliminary

NOTE:

1. THE PAVEMENT, BASE AND SUBBASE DEPTHS AS SHOWN ON THE PLANS ARE INTENDED TO BE NOMINAL.

2. WHEN SUPERELEVATION EXCEEDS THE SLOPE OF THE LOW SIDE SHOULDER, THE LOW SIDE SHOULDER SHALL HAVE THE SAME SLOPE AS THE TRAVELWAY.

3. CROWNS FOR BOTH NORMAL AND SUPERELEVATION SECTIONS FOR ALL COURSES OF SUBBASE AND PAVEMENT SHALL BE STRAIGHT.

4. THE GRAVEL QUANTITY CALCULATION IS BASED ON A 2" LOAM OR DIRTY BORROW DEPTH. THE ACTUAL DEPTH MAY VARY. SEE THE GENERAL NOTES.

5. THE ALGEBRAIC DIFFERENCE BETWEEN THE SHOULDER AND TRAVEWAY CROSS SLOPES "ROLLOVER" SHALL NOT EXCEED 8%.

6. THE STATIONING SHOWN UNDER EACH TYPICAL IS APPROXIMATE.

7. PAVE TO WITHIN 1' OF THE FACE OF BEAM IN GUARDRAIL SECTIONS.

NOT TO SCALE

STATE OF MAINE
DEPARTMENT OF TRANSPORTATION

HPP-6462(920)

WIN
WIN 6462.91

HIGHWAY PLANS

vhb

	R.M.	BY	DATE
PROJ. MANAGER			
DESIGN-DETAILED			
CHECKED-REVIEWED			
DESIGN2-DETAILED2			
DESIGN3-DETAILED3			
REVISIONS 1			
REVISIONS 2			
REVISIONS 3			
REVISIONS 4			
FIELD CHANGES			

PRESQUE ISLE
PRESQUE ISLE BYPASS

TYPICAL SECTIONS

SHEET NUMBER

6

OF 460

NOTE:

1. THE PAVEMENT, BASE AND SUBBASE DEPTHS AS SHOWN ON THE PLANS ARE INTENDED TO BE NOMINAL.

2. WHEN SUPERELEVATION EXCEEDS THE SLOPE OF THE LOW SIDE SHOULDER, THE LOW SIDE SHOULDER SHALL HAVE THE SAME SLOPE AS THE TRAVELWAY.


3. CROWNS FOR BOTH NORMAL AND SUPERELEVATION SECTIONS FOR ALL COURSES OF SUBBASE AND PAVEMENT SHALL BE STRAIGHT.

4. THE GRAVEL QUANTITY CALCULATION IS BASED ON A 2" LOAM DEPTH. THE ACTUAL DEPTH MAY VARY. SEE THE GENERAL NOTES.

5. THE ALGEBRAIC DIFFERENCE BETWEEN THE SHOULDER AND TRAVEWAY CROSS SLOPES "ROLLOVER" SHALL NOT EXCEED 8%.


6. THE STATIONING SHOWN UNDER EACH TYPICAL IS APPROXIMATE.

7. THE NATURE, SLOPE AND DEGREE OF FRACTURING IN THE BEDROCK SURFACE WILL NOT BE EVIDENT UNTIL THE EXCAVATIONS ARE MADE AND BEDROCK IS EXPOSED.

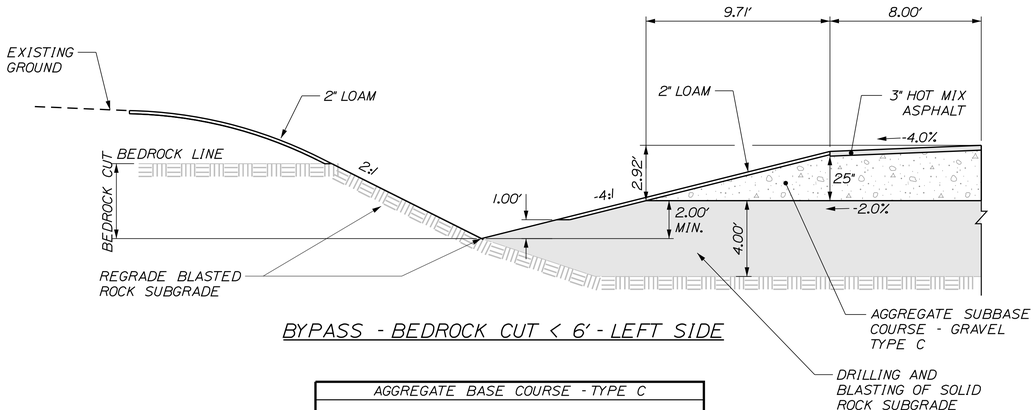


BYPASS - BEDROCK CUT < 6' - LEFT SIDE

AGGREGATE BASE COURSE - TYPE C
SHOULDER
STATION TO STATION
7351+00 TO 7352+00
7360+00 TO 7360+50
7387+50 TO 7388+50
7390+50 TO 7391+50
7500+50 TO 7503+50
7505+00 TO 7510+00
7514+50 TO 7515+00
7516+00 TO 7517+50

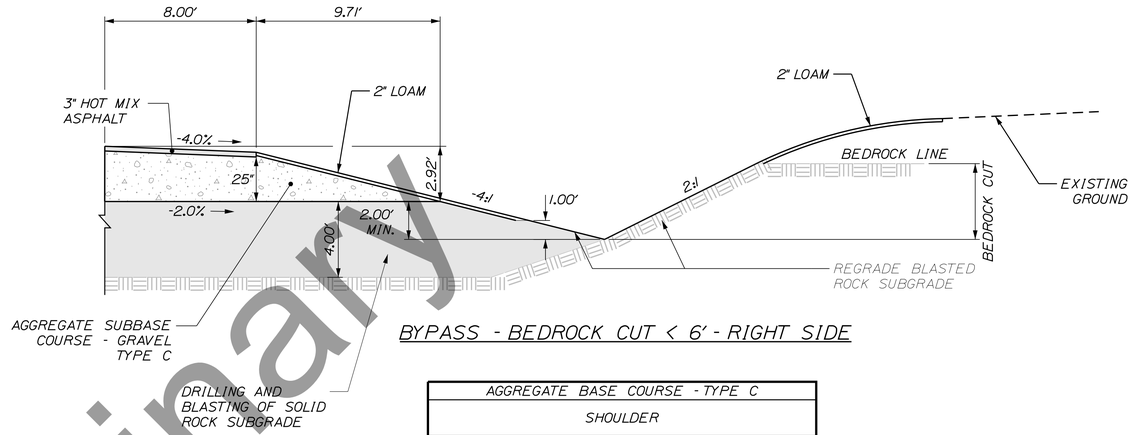


BYPASS - BEDROCK CUT < 6' - RIGHT SIDE

AGGREGATE BASE COURSE - TYPE C
SHOULDER
STATION TO STATION
7352+60 TO 7353+50
7358+50 TO 7360+00
7387+50 TO 7388+00
7390+50 TO 7391+00
7495+00 TO 7499+00
7501+00 TO 7503+50
7505+50 TO 7522+50

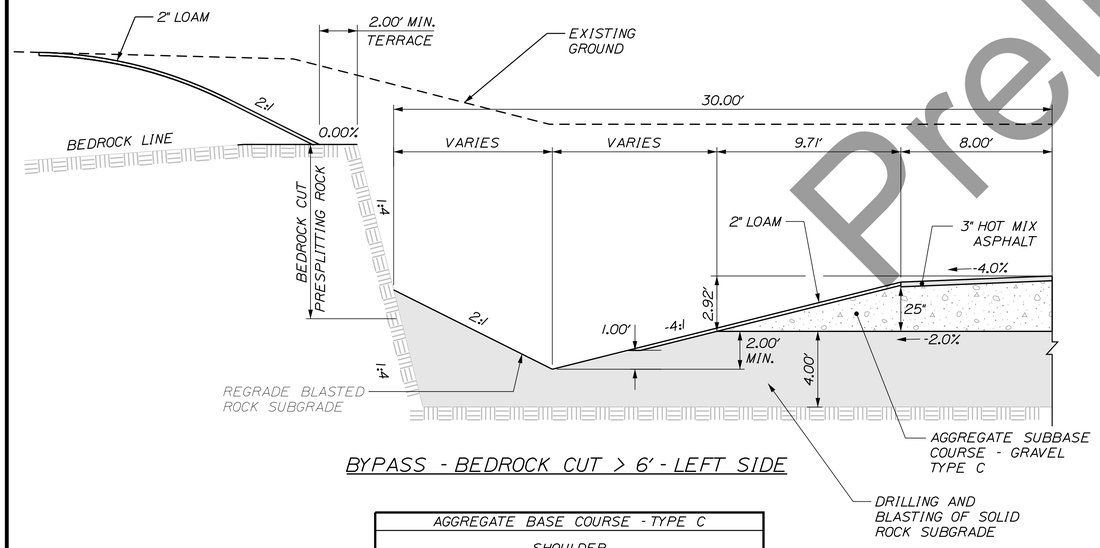

BYPASS - BEDROCK CUT > 6' - LEFT SIDE

AGGREGATE BASE COURSE - TYPE C
SHOULDER
STATION TO STATION
7352+00 TO 7360+00
7388+50 TO 7390+50
7503+50 TO 7505+00

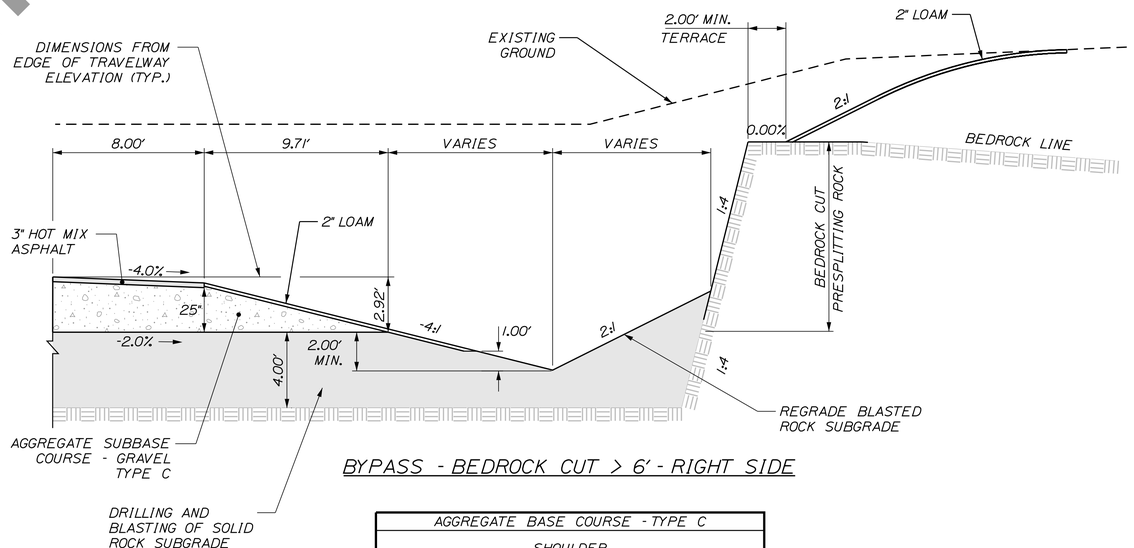

BYPASS - BEDROCK CUT > 6' - RIGHT SIDE

AGGREGATE BASE COURSE - TYPE C
SHOULDER
STATION TO STATION
7353+50 TO 7358+50
7388+00 TO 7390+50
7503+50 TO 7505+50

NOT TO SCALE

Preliminary

STATE OF MAINE
DEPARTMENT OF TRANSPORTATION

HPP-6462(920)

WIN
WIN 6462.91

HIGHWAY PLANS

vhb

	DATE	BY
R.M.		
PROJ. MANAGER		
DESIGN-DETAILED		
CHECKED-REVIEWED		
DESIGN2-DETAILED2		
DESIGN3-DETAILED3		
REVISIONS 1		
REVISIONS 2		
REVISIONS 3		
REVISIONS 4		
FIELD CHANGES		

PRESQUE ISLE
PRESQUE ISLE BYPASS


TYPICAL SECTIONS

SHEET NUMBER

7

OF 460


Filename: ...\MSTA\Plonset\G3_Typicals.dgn Division: HIGHWAY Username: EFlynn Date:8/3/2023

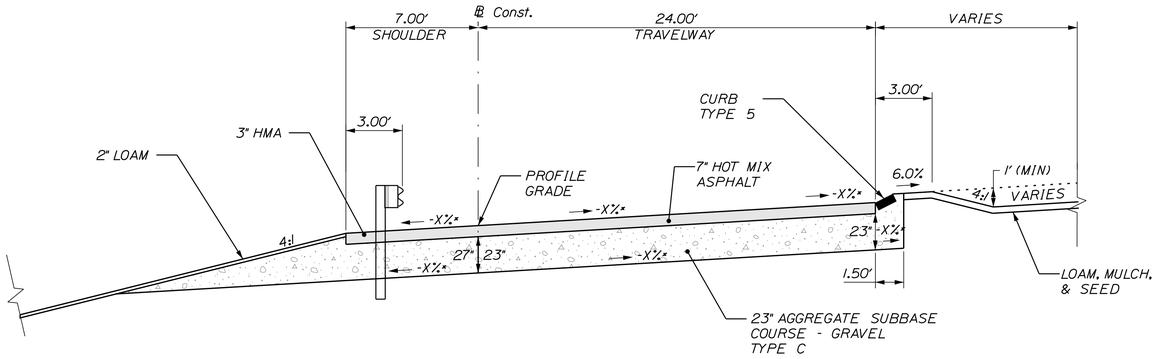

SLIP LANE - SUPERELEVATED

* NOTE: SEE SUPERELEVATION TABLE FOR CROSS SLOPES

AGGREGATE BASE COURSE - TYPE C		
LEFT SHOULDER WITH GUARDRAIL	14 FT. TRAVELWAY	RIGHT SHOULDER WITH CURB 5
STATION TO STATION	STATION TO STATION	STATION TO STATION
400+00 TO 404+28	400+00 TO 404+28	402+45 TO 403+95

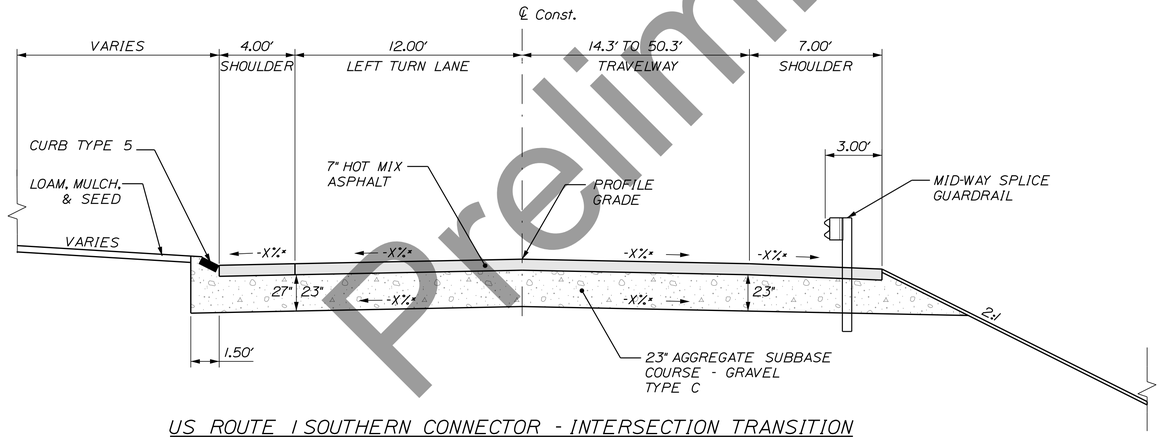

US ROUTE 1 SOUTHERN CONNECTOR - INTERSECTION TRANSITION

* NOTE: SEE SUPERELEVATION TABLE FOR CROSS SLOPES

AGGREGATE BASE COURSE - TYPE C		
LEFT SHOULDER WITH CURB 5	12 FT. TRAVEL LANES 170.52 CY/100 LF	RIGHT SHOULDER WITH GUARDRAIL
STATION TO STATION	STATION TO STATION	STATION TO STATION
101+24 TO 102+10	101+24 TO 102+10	101+24 TO 102+10

NOTE:

1. THE PAVEMENT, BASE AND SUBBASE DEPTHS AS SHOWN ON THE PLANS ARE INTENDED TO BE NOMINAL.

2. WHEN SUPERELEVATION EXCEEDS THE SLOPE OF THE LOW SIDE SHOULDER, THE LOW SIDE SHOULDER SHALL HAVE THE SAME SLOPE AS THE TRAVELWAY.

3. CROWNS FOR BOTH NORMAL AND SUPERELEVATION SECTIONS FOR ALL COURSES OF SUBBASE AND PAVEMENT SHALL BE STRAIGHT.

4. THE GRAVEL QUANTITY CALCULATION IS BASED ON A 2" LOAM OR DIRTY BORROW DEPTH. THE ACTUAL DEPTH MAY VARY. SEE THE GENERAL NOTES.

5. THE ALGEBRAIC DIFFERENCE BETWEEN THE SHOULDER AND TRAVEWAY CROSS SLOPES "ROLLOVER" SHALL NOT EXCEED 8%.

6. THE STATIONING SHOWN UNDER EACH TYPICAL IS APPROXIMATE.

Preliminary

STATE OF MAINE
DEPARTMENT OF TRANSPORTATION

HPP-6462(920)

WIN
WIN 6462.91

HIGHWAY PLANS

vhb

	DATE	BY	R.M.
PROJ. MANAGER			
DESIGN-DETAILED			
CHECKED-REVIEWED			
DESIGN2-DETAILED2			
DESIGN3-DETAILED3			
REVISIONS 1			
REVISIONS 2			
REVISIONS 3			
REVISIONS 4			
FIELD CHANGES			

PRESQUE ISLE
SLIP LANE


TYPICAL SECTIONS

SHEET NUMBER

8


OF 460

Filename: ...\MSTA\Planset\G3_Typicals.dgn Division: HIGHWAY Username: EFlynn Date:8/3/2023

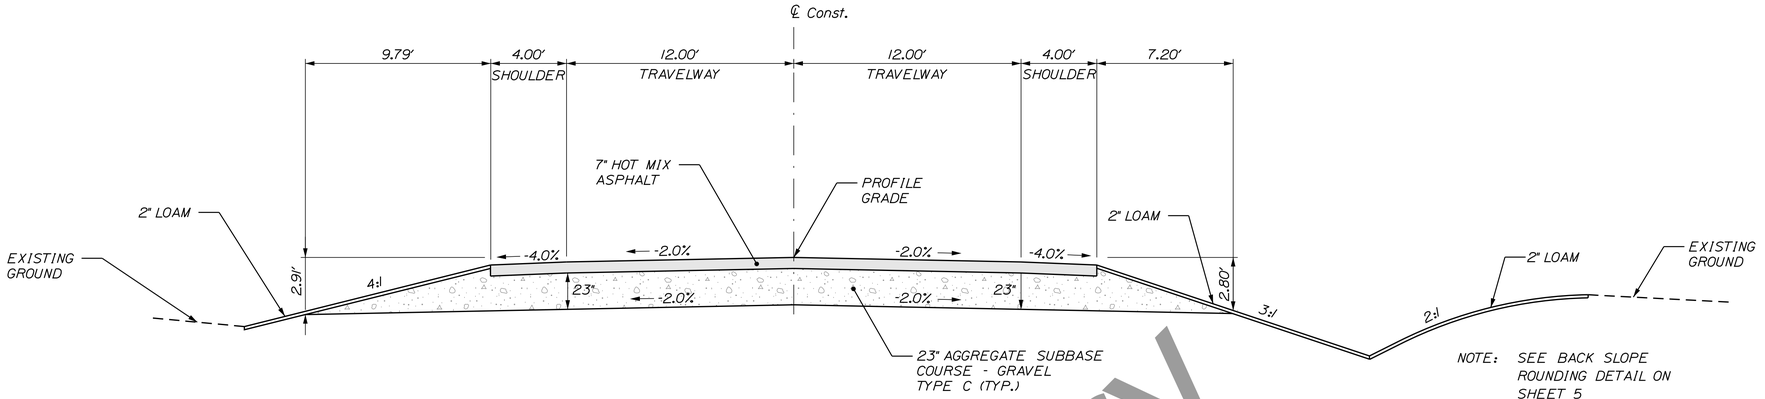

US ROUTE 1 SOUTH CONNECTOR - NORMAL CROWN

AGGREGATE BASE COURSE - TYPE C		
LEFT SHOULDER	12 FT. TRAVEL LANES	RIGHT SHOULDER
STATION TO STATION	STATION TO STATION	STATION TO STATION
109+25 TO 114+50	109+25 TO 114+50	109+25 TO 114+50

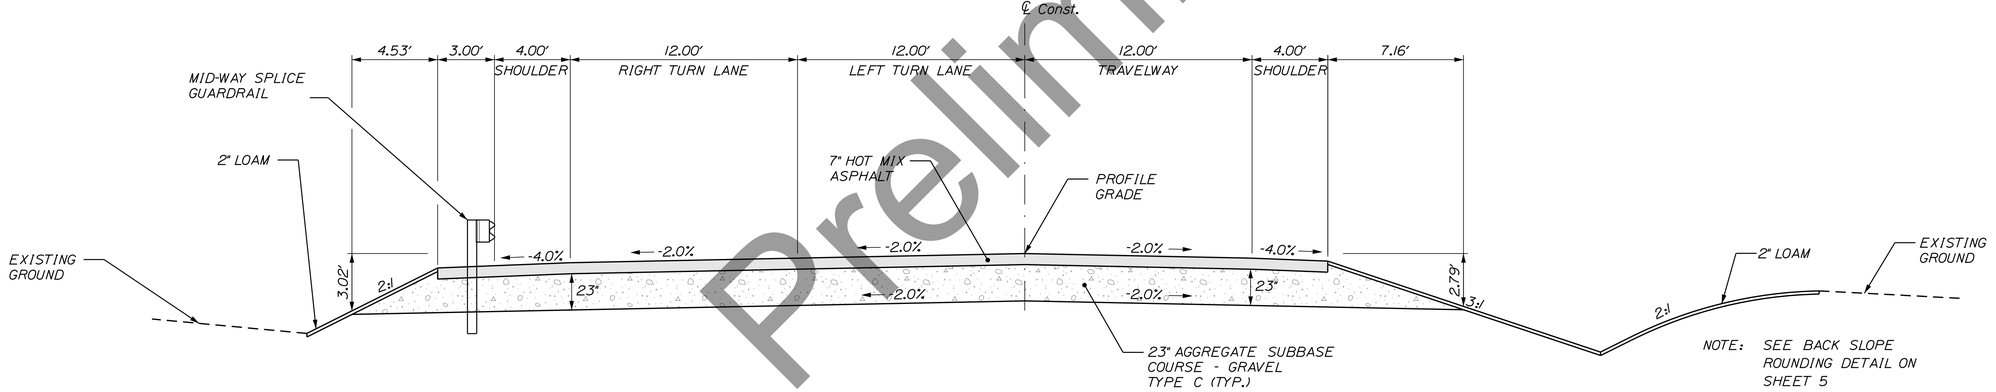

US ROUTE 1 SOUTH CONNECTOR - WITH RIGHT & LEFT TURN LANES

AGGREGATE BASE COURSE - TYPE C		
LEFT SHOULDER WITH GUARDRAIL	12 FT. LANES	RIGHT SHOULDER
STATION TO STATION	STATION TO STATION	STATION TO STATION
103+50 TO 105+00	103+50 TO 106+75	103+50 TO 106+75

NOTE:

1. THE PAVEMENT, BASE AND SUBBASE DEPTHS AS SHOWN ON THE PLANS ARE INTENDED TO BE NOMINAL.

2. WHEN SUPERELEVATION EXCEEDS THE SLOPE OF THE LOW SIDE SHOULDER, THE LOW SIDE SHOULDER SHALL HAVE THE SAME SLOPE AS THE TRAVELWAY.

3. CROWNS FOR BOTH NORMAL AND SUPERELEVATION SECTIONS FOR ALL COURSES OF SUBBASE AND PAVEMENT SHALL BE STRAIGHT.

4. THE GRAVEL QUANTITY CALCULATION IS BASED ON A 2" LOAM OR DIRTY BORROW DEPTH. THE ACTUAL DEPTH MAY VARY. SEE THE GENERAL NOTES.

5. THE ALGEBRAIC DIFFERENCE BETWEEN THE SHOULDER AND TRAVEWAY CROSS SLOPES "ROLLOVER" SHALL NOT EXCEED 8%.

6. THE STATIONING SHOWN UNDER EACH TYPICAL IS APPROXIMATE.

NOT TO SCALE

Preliminary

STATE OF MAINE
DEPARTMENT OF TRANSPORTATION

HPP-6462(920)

WIN
WIN 6462.91

HIGHWAY PLANS

vhb

	R.M.	BY	DATE
PROJ. MANAGER			
DESIGN-DETAILED			
CHECKED-REVIEWED			
DESIGN2-DETAILED2			
DESIGN3-DETAILED3			
REVISIONS 1			
REVISIONS 2			
REVISIONS 3			
REVISIONS 4			
FIELD CHANGES			

PRESQUE ISLE
SOUTHERN CONNECTOR


TYPICAL SECTIONS

SHEET NUMBER

9

OF 460

Filename: ...\MSTA\Planset\G3_Typicals.dgn Division: HIGHWAY Username: EFlynn Date:8/3/2023

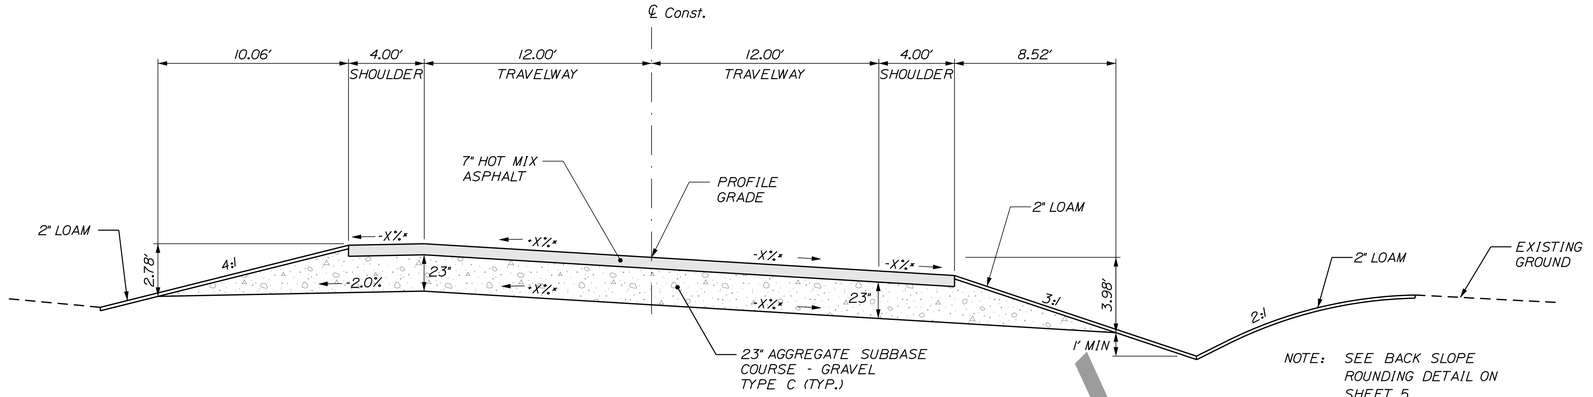


NOTE: SEE BACK SLOPE ROUNDING DETAIL ON SHEET 5

US ROUTE 1 SOUTH CONNECTOR - SUPERELEVATED

* NOTE: SEE SUPERELEVATION TABLE FOR CROSS SLOPES

AGGREGATE BASE COURSE - TYPE C		
LEFT SHOULDER	12 FT. TRAVEL LANES	RIGHT SHOULDER
STATION TO STATION	STATION TO STATION	STATION TO STATION
108+00 TO 114+50 LT	108+00 TO 114+50	108+00 TO 114+50 RT

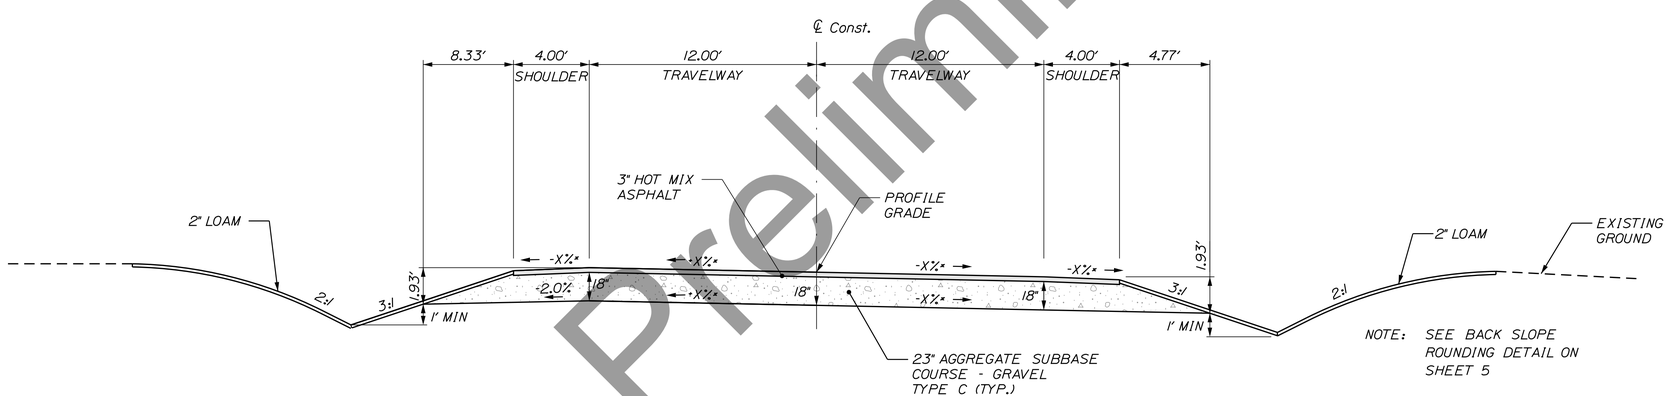

NOTE: SEE BACK SLOPE ROUNDING DETAIL ON SHEET 5

US ROUTE 1 SOUTH DRIVE - SUPERELEVATED

*NOTE: SEE SUPERELEVATION TABLE FOR CROSS SLOPES

AGGREGATE BASE COURSE - TYPE C		
LEFT SHOULDER	12 FT. TRAVEL LANES	RIGHT SHOULDER
STATION TO STATION	STATION TO STATION	STATION TO STATION
20+28 TO 22+50 LT	20+28 TO 22+50	20+28 TO 22+50 RT

NOTE:

1. THE PAVEMENT, BASE AND SUBBASE DEPTHS AS SHOWN ON THE PLANS ARE INTENDED TO BE NOMINAL.

2. WHEN SUPERELEVATION EXCEEDS THE SLOPE OF THE LOW SIDE SHOULDER, THE LOW SIDE SHOULDER SHALL HAVE THE SAME SLOPE AS THE TRAVELWAY.

3. CROWNS FOR BOTH NORMAL AND SUPERELEVATION SECTIONS FOR ALL COURSES OF SUBBASE AND PAVEMENT SHALL BE STRAIGHT.

4. THE GRAVEL QUANTITY CALCULATION IS BASED ON A 2" LOAM OR DIRTY BORROW DEPTH. THE ACTUAL DEPTH MAY VARY. SEE THE GENERAL NOTES.

5. THE ALGEBRAIC DIFFERENCE BETWEEN THE SHOULDER AND TRAVEWAY CROSS SLOPES "ROLLOVER" SHALL NOT EXCEED 8%.

6. THE STATIONING SHOWN UNDER EACH TYPICAL IS APPROXIMATE.

NOT TO SCALE

Preliminary

STATE OF MAINE
DEPARTMENT OF TRANSPORTATION

HPP-6462(920)

WIN
WIN 6462.91

HIGHWAY PLANS

vhb


	DATE	BY
R.M. PROJ. MANAGER		
DESIGN-DETAILED		
CHECKED-REVIEWED		
DESIGN2-DETAILED2		
DESIGN3-DETAILED3		
REVISIONS 1		
REVISIONS 2		
REVISIONS 3		
REVISIONS 4		
FIELD CHANGES		

PRESQUE ISLE
S. CONNECTOR & S. DRIVE

TYPICAL SECTIONS


SHEET NUMBER
10
OF 460

Filename: ...\MSTA\Planset\03_Typicals.dgn Division: HIGHWAY Username: EFlynn Date:8/3/2023

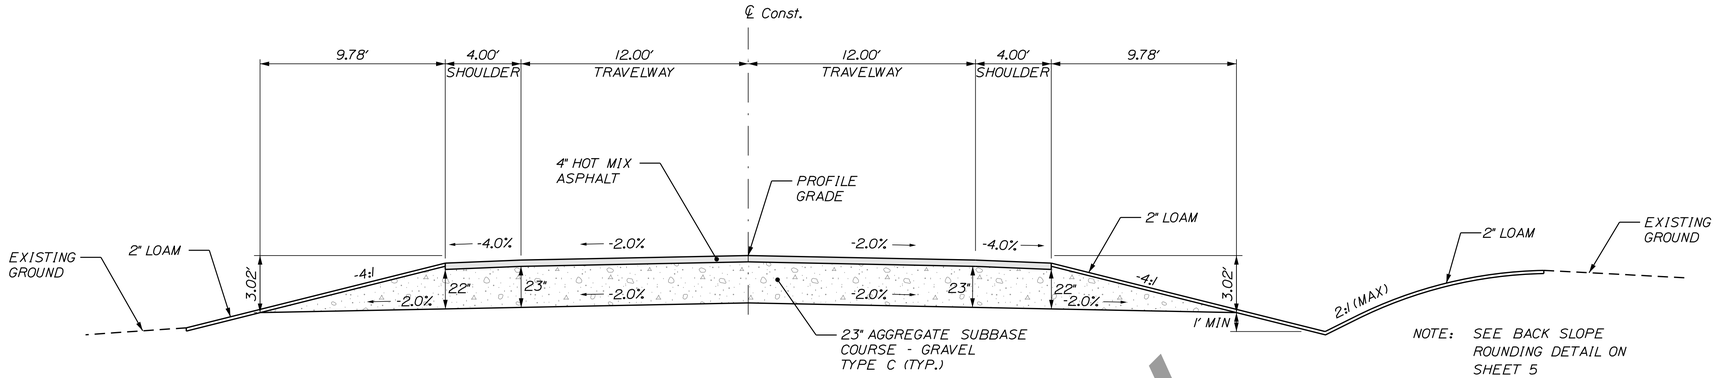

CONANT ROAD - NORMAL CROWN

AGGREGATE BASE COURSE - TYPE C		
LEFT SHOULDER	TRAVEL LANE	RIGHT SHOULDER
STATION TO STATION	STATION TO STATION	STATION TO STATION
330+58 TO 333+50	330+15 TO 333+50	330+15 TO 333+50

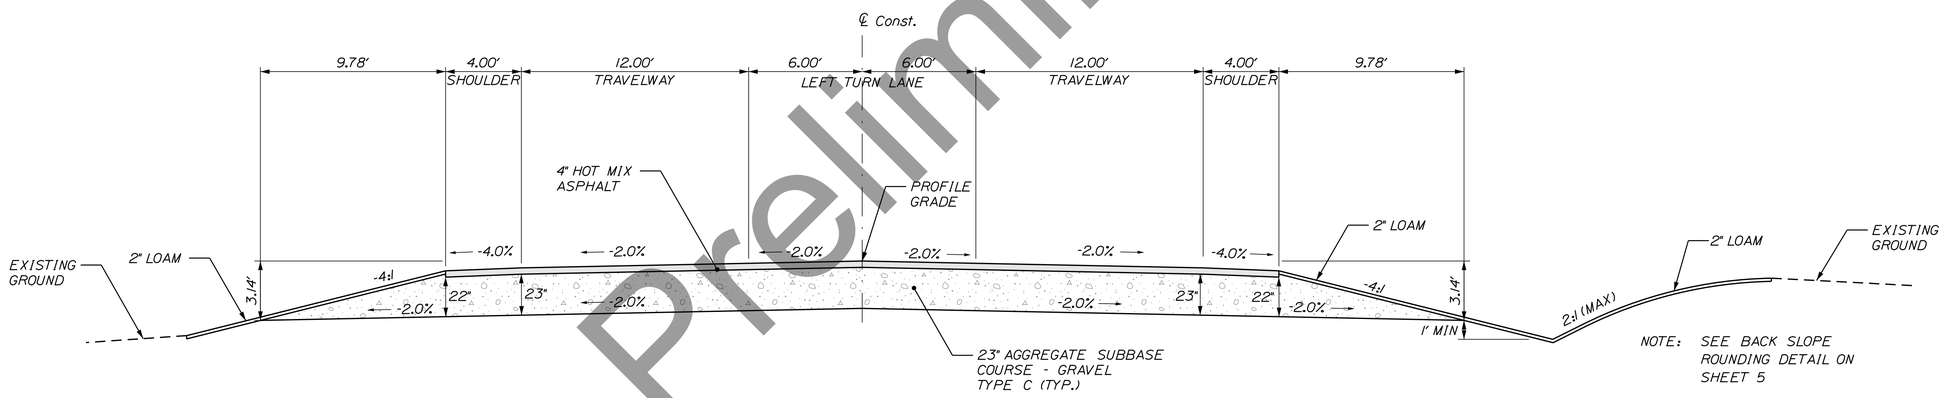

CONANT ROAD - LEFT TURN LANE

AGGREGATE BASE COURSE - TYPE C		
LEFT SHOULDER	TRAVEL LANES	RIGHT SHOULDER
STATION TO STATION	STATION TO STATION	STATION TO STATION
313+00 TO 326+40 LT	315+15 TO 327+00	313+00 TO 327+68 RT
329+55 TO 330+15 LT		330+08 TO 330+15 RT

NOTE:

1. THE PAVEMENT, BASE AND SUBBASE DEPTHS AS SHOWN ON THE PLANS ARE INTENDED TO BE NOMINAL.

2. WHEN SUPERELEVATION EXCEEDS THE SLOPE OF THE LOW SIDE SHOULDER, THE LOW SIDE SHOULDER SHALL HAVE THE SAME SLOPE AS THE TRAVELWAY.

3. CROWNS FOR BOTH NORMAL AND SUPERELEVATION SECTIONS FOR ALL COURSES OF SUBBASE AND PAVEMENT SHALL BE STRAIGHT.

4. THE GRAVEL QUANTITY CALCULATION IS BASED ON A 2" LOAM DEPTH. THE ACTUAL DEPTH MAY VARY. SEE THE GENERAL NOTES.

5. THE ALGEBRAIC DIFFERENCE BETWEEN THE SHOULDER AND TRAVEWAY CROSS SLOPES "ROLLOVER" SHALL NOT EXCEED 8%.

6. THE STATIONING SHOWN UNDER EACH TYPICAL IS APPROXIMATE.

NOT TO SCALE

Preliminary

STATE OF MAINE
DEPARTMENT OF TRANSPORTATION

HPP-6462(920)

WIN
WIN 6462.91

HIGHWAY PLANS

vhb


	DATE	BY
PROJ. MANAGER		R.M.
DESIGN-DETAILED		
CHECKED-REVIEWED		
DESIGN2-DETAILED2		
DESIGN3-DETAILED3		
REVISIONS 1		
REVISIONS 2		
REVISIONS 3		
REVISIONS 4		
FIELD CHANGES		

PRESQUE ISLE
CONANT ROAD

TYPICAL SECTIONS

SHEET NUMBER
11
OF 460

Filename: ...\MSTA\Planset\G3_Typicals.dgn Division: HIGHWAY Username: EFlynn Date:8/3/2023

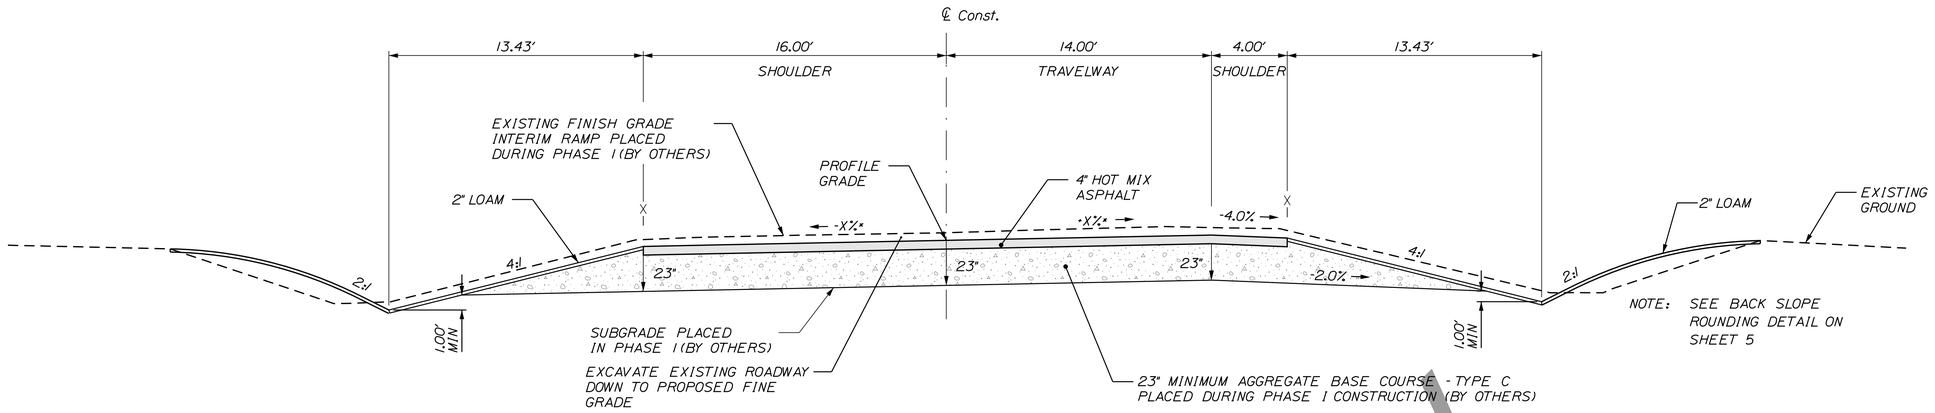


SB OFF RAMP

* NOTE: SEE SUPERELEVATION TABLE FOR CROSS SLOPES


AGGREGATE BASE COURSE - TYPE C		
LEFT SHOULDER	14 FT. TRAVELWAY	RIGHT SHOULDER
STATION TO STATION	STATION TO STATION	STATION TO STATION
900+33 TO 902+00	900+33 TO 902+00	900+33 TO 902+00
907+00 TO 908+27 ⓧ	907+00 TO 908+27	907+00 TO 907+79

ⓧ NOTE: SHOULDER VARIES FROM 10.33' TO 16.00'

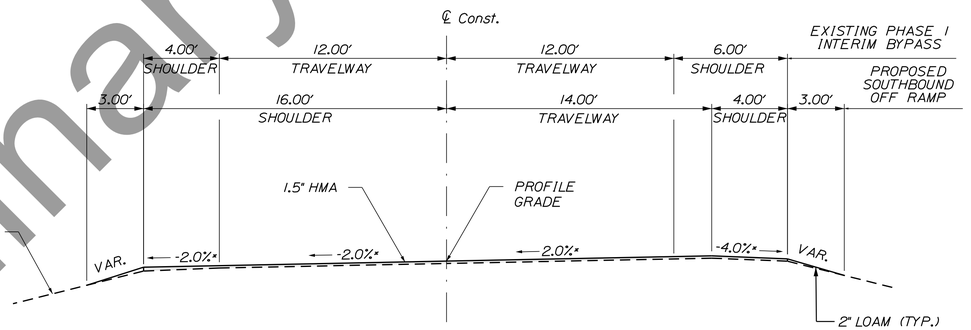

SB OFF RAMP - OVERLAY

AGGREGATE BASE COURSE - TYPE C		
LEFT SHOULDER	14 FT. TRAVELWAY	RIGHT SHOULDER
STATION TO STATION	STATION TO STATION	STATION TO STATION
902+50 TO 906+50	902+50 TO 906+50	902+50 TO 906+50

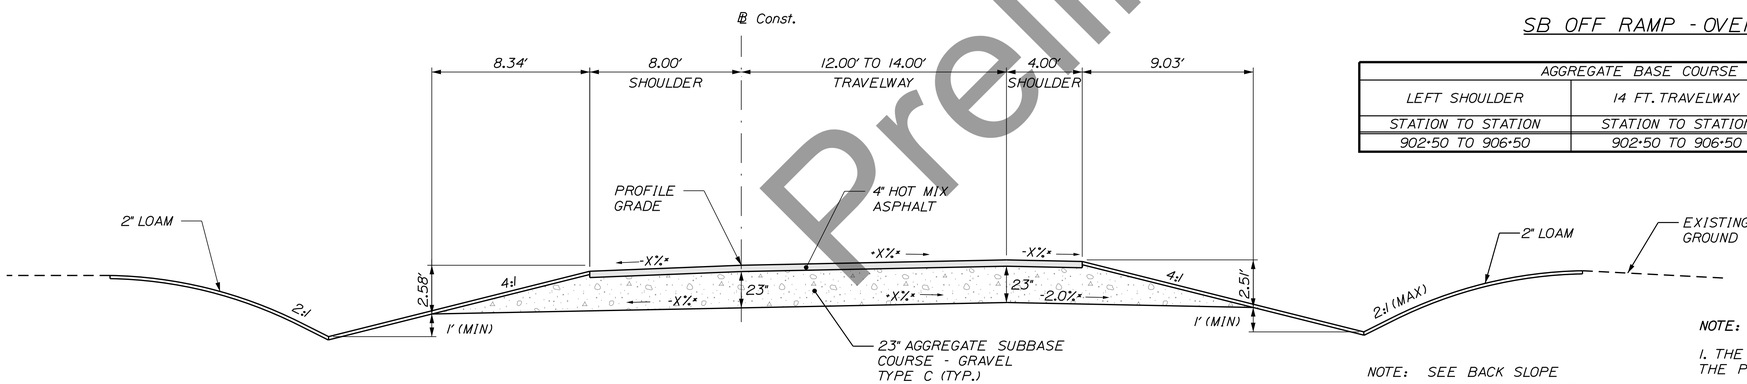

NOTE: SEE BACK SLOPE ROUNDING DETAIL ON SHEET 5

SB ON RAMP

* NOTE: SEE SUPERELEVATION TABLE FOR CROSS SLOPES

AGGREGATE BASE COURSE - TYPE C		
LEFT SHOULDER	14 FT. TRAVELWAY	RIGHT SHOULDER
STATION TO STATION	STATION TO STATION	STATION TO STATION
807+19 TO 819+50	807+19 TO 819+00	807+19 TO 820+00

NOTE:

1. THE PAVEMENT, BASE AND SUBBASE DEPTHS AS SHOWN ON THE PLANS ARE INTENDED TO BE NOMINAL.

2. WHEN SUPERELEVATION EXCEEDS THE SLOPE OF THE LOW SIDE SHOULDER, THE LOW SIDE SHOULDER SHALL HAVE THE SAME SLOPE AS THE TRAVELWAY.

3. CROWNS FOR BOTH NORMAL AND SUPERELEVATION SECTIONS FOR ALL COURSES OF SUBBASE AND PAVEMENT SHALL BE STRAIGHT.

4. THE GRAVEL QUANTITY CALCULATION IS BASED ON A 2" LOAM OR DIRTY BORROW DEPTH. THE ACTUAL DEPTH MAY VARY. SEE THE GENERAL NOTES.

5. THE ALGEBRAIC DIFFERENCE BETWEEN THE SHOULDER AND TRAVEWAY CROSS SLOPES "ROLLOVER" SHALL NOT EXCEED 8%.

6. THE STATIONING SHOWN UNDER EACH TYPICAL IS APPROXIMATE.

NOT TO SCALE

Preliminary

STATE OF MAINE
DEPARTMENT OF TRANSPORTATION

HPP-6462(920)

WIN
WIN 6462.91

HIGHWAY PLANS

vhb


	DATE	BY
PROJ. MANAGER		R.M.
DESIGN-DETAILED		
CHECKED-REVIEWED		
DESIGN2-DETAILED2		
DESIGN3-DETAILED3		
REVISIONS 1		
REVISIONS 2		
REVISIONS 3		
REVISIONS 4		
FIELD CHANGES		

PRESQUE ISLE
SOUTHBOUND OFF RAMP

TYPICAL SECTIONS

SHEET NUMBER
12
OF 460


Filename: ...\MSTA\Planset\G3_Typicals.dgn Division: HIGHWAY Username: EFlynn Date:8/3/2023

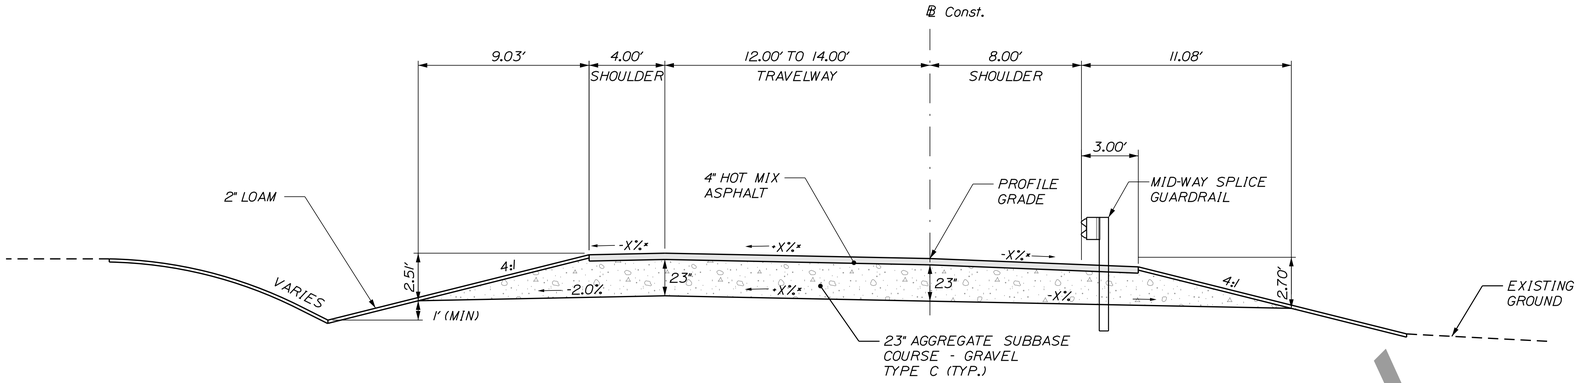

NB ON RAMP & NB OFF RAMP


* NOTE: SEE SUPERELEVATION TABLE FOR CROSS SLOPES

AGGREGATE BASE COURSE - TYPE C		
LEFT SHOULDER	14 FT. TRAVELWAY	RIGHT SHOULDER
STATION TO STATION	STATION TO STATION	STATION TO STATION
607+50 TO 613+50	607+50 TO 613+80	SEE DETAIL
709+05 TO 717+88	708+63 TO 717+88	708+63 TO 717+37

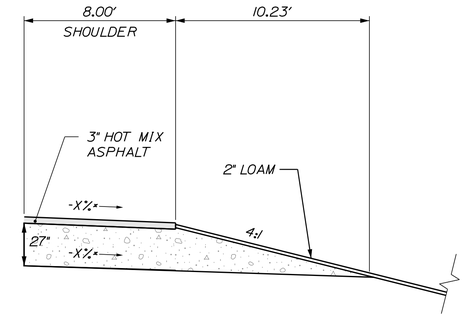

NB ON RAMP - RIGHT SHOULDER

600+38 TO 607+50

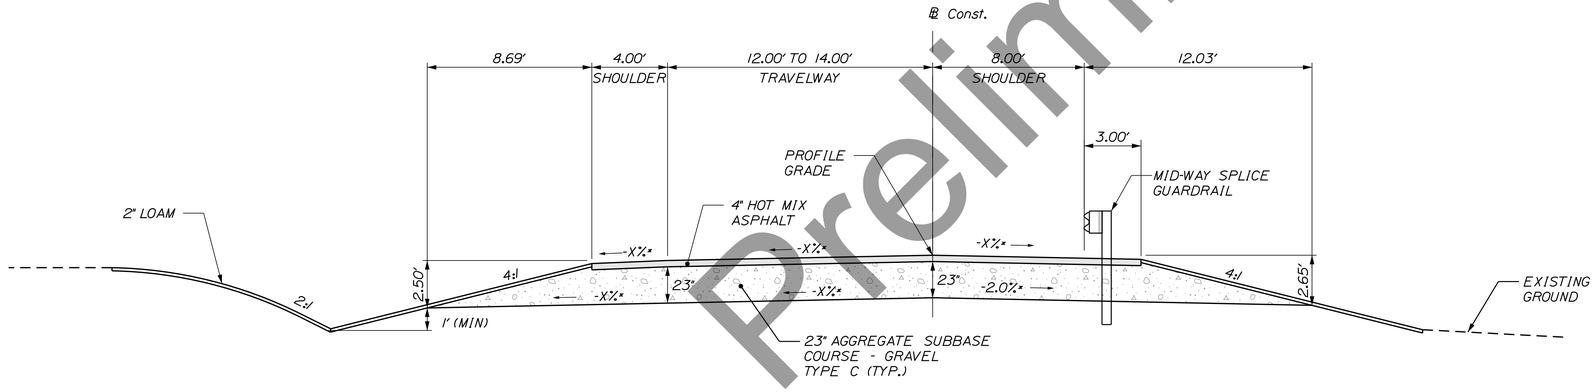

NB ON RAMP

* NOTE: SEE SUPERELEVATION TABLE FOR CROSS SLOPES

AGGREGATE BASE COURSE - TYPE C		
LEFT SHOULDER	14 FT. TRAVELWAY	RIGHT SHOULDER
STATION TO STATION	STATION TO STATION	STATION TO STATION
600+50 TO 607+50	600+38 TO 607+50	608+00 TO 607+50

NOTE:

1. THE PAVEMENT, BASE AND SUBBASE DEPTHS AS SHOWN ON THE PLANS ARE INTENDED TO BE NOMINAL.

2. WHEN SUPERELEVATION EXCEEDS THE SLOPE OF THE LOW SIDE SHOULDER, THE LOW SIDE SHOULDER SHALL HAVE THE SAME SLOPE AS THE TRAVELWAY.

3. CROWNS FOR BOTH NORMAL AND SUPERELEVATION SECTIONS FOR ALL COURSES OF SUBBASE AND PAVEMENT SHALL BE STRAIGHT.

4. THE GRAVEL QUANTITY CALCULATION IS BASED ON A 2" LOAM OR DIRTY BORROW DEPTH. THE ACTUAL DEPTH MAY VARY. SEE THE GENERAL NOTES.

5. THE ALGEBRAIC DIFFERENCE BETWEEN THE SHOULDER AND TRAVEWAY CROSS SLOPES "ROLLOVER" SHALL NOT EXCEED 8%.

6. THE STATIONING SHOWN UNDER EACH TYPICAL IS APPROXIMATE.

NOT TO SCALE

Preliminary

STATE OF MAINE
DEPARTMENT OF TRANSPORTATION

HPP-6462(920)

WIN
WIN 6462.91

HIGHWAY PLANS

vhb

	R.M.	BY	DATE
PROJ. MANAGER			
DESIGN-DETAILED			
CHECKED-REVIEWED			
DESIGN2-DETAILED2			
DESIGN3-DETAILED3			
REVISIONS 1			
REVISIONS 2			
REVISIONS 3			
REVISIONS 4			
FIELD CHANGES			

PRESQUE ISLE
NORTHBOUND ON/OFF RAMP

TYPICAL SECTIONS

SHEET NUMBER

13

OF 460

Filename: ...\MSTA\Planset\G3_Typicals.dgn Division: HIGHWAY Username: EFlynn Date:8/3/2023

PRESQUE ISLE BYPASS
SUPERELEVATION TABLE

LT SHLDR %	LT TRUCK OR RAMP LN	LT TW 1 %	STATION START	RT TW 1 %	RT TURN OR RAMP LN %	RT SHLDR %
MATCH	MATCH	MATCH	7320+00	MATCH		MATCH
-4.0	-2.0	-2.0	7320+50	-2.0		-4.0
-4.0	-1.1	-1.1	7321+00	-2.0		-4.0
-4.0	-0.2	-0.2	7321+50	-2.0		-4.0
-4.0	0.7	0.7	7322+00	-2.0		-4.0
-4.0	1.5	1.5	7322+50	-2.0		-4.0
-4.0	2.0	2.4	7323+00	-2.4		-4.0
-4.0	2.0	3.3	7323+50	-3.3		-4.0
↓	↓	↓	TO	↓		↓
-4.0	2.0	3.3	7338+00	-3.3		-4.0
↓	↓	↓	TO	↓	BEGIN LEFT	↓
-4.0	2.0	3.3	7340+00	-3.3	TURN LANE	-4.0
-4.0	2.0	3.3	7340+30	-3.3	-3.3	-4.0
↓	↓	↓	TO	↓	↓	↓
-4.0	-2.0	3.3	7341+44	-3.3	-3.3	-4.0
-4.0	MATCH	3.3	7341+50	-3.3	-3.3	-4.0
↓	SLIP LANE	↓	TO			
-4.0		3.3	7345+00	-3.3	-3.3	-4.0
-4.0		3.3	7345+50	-3.3	END LEFT	-4.0
↓		↓	TO	↓	TURN LANE	↓
-4.0		3.3	7351+50	-3.3		-4.0
-4.0		2.0	7352+00	-2.4		-4.0
-4.0		0.7	7352+50	-2.0		-4.0
-4.0		-0.7	7353+00	-2.0		-4.0
-4.0		-2.0	7353+50	-2.0		-4.0
↓		↓	TO	↓		↓
-4.0		-2.0	7583+00	-2.0		-4.0
-4.0		-2.0	7583+50	-0.7		-4.0
-4.0		-2.0	7584+00	0.6		-4.0
-4.0		-2.0	7584+50	1.9		-4.0
-4.0		-3.2	7585+00	3.2	BEGIN NB	-4.0
↓		↓	TO	↓	OFF RAMP	↓
-4.0		-3.2	7606+00	3.2	-0.8	-4.0
-4.0		-3.2	7606+50	3.2	-0.8	-4.0
↓	BEGIN SB	↓	TO	↓	↓	↓
-4.0	ON RAMP	-3.2	7614+50	3.2	-0.8	-4.0
-4.0	-3.2	-3.2	7614+80	3.2	-0.8	-4.0
↓	↓	↓	TO	↓	↓	↓
-4.0	-3.2	-3.2	7616+00	3.2	-0.8	-4.0
-4.0	-2.0	-2.0	7616+50	1.9	-1.2	-4.0
-4.0	-2.0	-2.0	7617+00	0.6	-1.6	-4.0
-4.0	-2.0	-2.0	7617+50	-0.7	-2.0	-4.0
-4.0	-2.0	-2.0	7618+00	-2.0	-2.0	-4.0
-4.0	-2.0	-2.0	7618+50	-2.0	-2.0	-4.0
-4.0	-2.0	-2.0	7618+95	-2.0	-2.0	-4.0
-4.0	-2.0	-2.0	7619+00	-2.0	MATCH NB	-4.0
-4.0	-2.0	-2.0	7619+50	-2.0	OFF RAMP	-4.0
-4.0	-2.6	-2.0	7620+00	-2.0		-4.0
-4.0	-3.2	-2.0	7620+50	-2.0		-4.0
-4.1	-3.8	-2.0	7621+00	-2.0		-4.0
-4.4	-4.4	-2.0	7621+50	-2.0		-4.0
↓	↓	↓	TO	↓		↓
-4.0	-4.4	-2.0	7623+50	-2.0		-4.0
-4.0	MATCH SB	-2.0	7623+65	-2.0		-4.0
↓	ON RAMP	↓	TO	↓		↓
-4.0		-2.0	7632+50	-2.0		-4.0
-4.0	MATCH SB	-0.4	7633+00	-2.0		-4.0
-4.0	OFF RAMP	1.3	7633+50	-2.0		-4.0
-4.0	2.0	2.9	7634+00	-2.9		-4.0
-4.0	2.0	4.5	7634+50	-4.5		-4.5
↓	↓	↓	TO	↓	MATCH NB	↓
-4.0	2.0	4.5	7640+00	-4.5	ON RAMP	-4.5
-4.0	2.0	4.5	7640+10	-4.5	-4.5	-4.5
↓	↓	↓	TO	↓	↓	↓
-4.0	2.0	4.5	7646+50	-4.5	-4.5	-4.5
MATCH	MATCH	MATCH	7647+00	MATCH	MATCH	MATCH
			END			

DRIVE SOUTH - US ROUTE 1
SUPERELEVATION TABLE

LT SHLDR %	LT TW %	STATION START	RT TW %	RT SHLDR %
6.9	6.9	20+28	-6.9	-6.9
-2.0	6.0	20+50	-6.0	-6.0
-2.0	4.0	21+00	-4.0	-4.0
-4.0	2.0	21+50	-2.0	-4.0
-4.0	0.0	22+00	-2.0	-4.0
-4.0	-2.0	22+50	-2.0	-4.0
MATCH	MATCH	22+75	MATCH	MATCH
		END		

CONANT ROAD
SUPERELEVATION TABLE

LT SHLDR %	LT TW %	STATION START	RT TW %	RT SHLDR %
MATCH	MATCH	312+50	MATCH	MATCH
-2.0	-4.0	313+00	-2.0	-4.0
↓	↓	TO	↓	↓
-2.0	-4.0	333+50	-2.0	-4.0
MATCH	MATCH	334+00	MATCH	MATCH
		END		

SLIP LANE
SUPERELEVATION TABLE

LT SHLDR %	STATION START	RT TW %	GORE %	RT SHLDR %
-4.0	400+00	-2.0	MATCH S. PI-BYPASS	
-4.0	400+50	-0.4	-0.4	
-4.0	401+00	1.2	1.2	
-4.0	401+50	2.8	2.8	
-4.4	402+00	4.4	4.4	
-6.0	402+50	6.0	6.0	
-6.0	402+95	6.0		6.0
↓	TO	↓		↓
-6.0	403+95	6.0		6.0
-6.0	404+00	6.0	6.0	
-5.1	404+50	5.1	5.1	
-4.1	404+75	4.1	4.1	
-4.0	405+00	3.1	3.1	
-4.0	405+28	2.0	MATCH S. CONNECTOR	
	END			

SOUTHERN CONNECTOR - US ROUTE 1
SUPERELEVATION TABLE

LT SHLDR %	LT LANE 2%	LT LANE 1%	STATION START	RT TW %	RT SHLDR %
-2.0		-2.0	101+24	2.0	-4.0
-2.4		-2.0	101+50	0.9	-4.0
-4.0		-2.0	102+00	-2.0	-4.0
	MATCH	-2.0	102+50	-2.0	-4.0
	SLIP LANE	-2.0	103+00	-2.0	-4.0
-4.0	-2.0	-2.0	103+50	-2.0	-4.0
↓	↓	↓	TO	↓	↓
-4.0	-2.0	-2.0	109+25	-2.0	-4.0
-4.0	END	-2.0	109+50	-2.0	-4.0
	TRUCK		TO		
-4.0	LANE	-2.0	108+00	-2.0	-4.0
-4.0		0.0	108+50	-2.0	-4.0
-4.0		2.0	109+00	-2.0	-4.0
-2.0		4.0	109+50	-4.0	-4.0
-2.0		6.0	110+00	-6.0	-6.0
↓		↓	TO	↓	↓
-2.0		6.0	113+00	-6.0	-6.0
-2.0		4.0	113+50	-4.0	-4.0
-4.0		2.0	114+00	-2.0	-4.0
-4.0		0.0	114+50	-2.0	-4.0
MATCH		MATCH	115+00	MATCH	MATCH
			END		

NB ON RAMP
SUPERELEVATION TABLE

LT SHLDR %	LT TW %	STATION START	RT SHLDR %
MATCH CONANT RD		600+38	-2.6
2.2	2.2	600+50	-2.2
0.5	0.5	601+00	-0.5
-1.1	-1.1	601+50	1.1
-2.7	-2.7	602+00	2.0
-4.4	-4.4	602+50	2.0
-6.0	-6.0	603+00	2.0
↓	↓	TO	↓
-6.0	-6.0	606+00	2.0
-3.6	-3.6	606+50	0.0
-1.2	-1.2	607+00	-2.0
1.2	1.2	607+50	-4.0
2.0	3.6	608+00	-4.0
2.0	6.0	608+50	-6.0
↓	↓	TO	↓
2.0	6.0	612+00	-6.0
3.2	5.6	612+50	-5.6
4.5	5.2	613+00	-5.2
4.5	4.7	613+50	-4.7
4.5	4.5	613+80	-4.5
		END	

NB OFF RAMP
SUPERELEVATION TABLE

LT SHLDR %	LT TW %	STATION START	RT SHLDR %
2.5*	2.0	708+66	-4.0
2.5*	2.0	709+00	-4.0
-4.0	2.0	709+50	-4.0
↓	↓	TO	↓
-4.0	2.0	716+00	-4.0
-2.0	2.0	716+50	-2.6
0.0	2.0	717+00	-2.6
2.0	2.0	717+50	-2.6
2.6	2.6	717+88	MATCH
		END	CONANT RD

*NOTE: GORE SLOPES

SB OFF RAMP
SUPERELEVATION TABLE

LT SHLDR %	STATION	RT TW %	RT SHLDR %
MATCH		START	
CONANT RD	900+37	-4.4	-4.4
3.7	900+50	-3.7	-4.0
1.8	901+00	-1.8	-4.0
-0.1	902+00	0.1	-4.0
-2.0	902+00	2.0	-4.0
↓	TO	↓	↓
-2.0	907+50	2.0	-4.0
-4.0	908+00	2.0	2.3*
-4.0	908+27	2.0	2.3*
	END		

*NOTE: GORE SLOPES

SB ON RAMP
SUPERELEVATION TABLE

LT SHLDR %	STATION START	RT TW %	RT SHLDR %
	807+19	4.6	5.2*
-4.8	807+50	4.8	-2.0
-5.2	808+00	5.2	-2.0
-5.6	808+50	5.6	-2.0
-6.0	809+00	6.0	-2.0
↓	TO	↓	↓
-6.0	811+50	6.0	-2.0
-4.0	812+00	4.0	-2.0
-4.0	812+50	2.0	-4.0
-4.0	813+00	0.0	-4.0
-4.0	813+50	-2.0	-4.0
-2.0	814+00	-4.0	-4.0
-2.0	814+50	-6.0	-6.0
	TO		
-2.0	818+50	-6.0	-6.0
-0.2	819+00	-5.2	-5.2
1.7	819+50	-4.3	-4.3
3.5	820+00	MATCH CONANT RD	
	END		

*NOTE: GORE SLOPES

Preliminary

Username: EFlynn Date:8/3/2023
Division: HIGHWAY
Filename: ...\G5_SuperElevationTables.dgn

STATE OF MAINE
DEPARTMENT OF TRANSPORTATION

HPP-6462(920)

WIN
WIN 6462.91

HIGHWAY PLANS

vhb


		DATE	BY
PROJ. MANAGER			R.M.
DESIGN-DETAILED			
CHECKED-REVIEWED			
DESIGN2-DETAILED2			
DESIGN3-DETAILED3			
REVISIONS 1	1		
REVISIONS 2	2		
REVISIONS 3	3		
REVISIONS 4	4		
FIELD CHANGES			


PRESQUE ISLE
PRESQUE ISLE BYPASS

SUPERELEVATION TABLES

SHEET NUMBER
14
OF 460

CLARK BROOK ARCH CULVERT - STA 7344+47.04 (SKEWED 37°-43'-24")

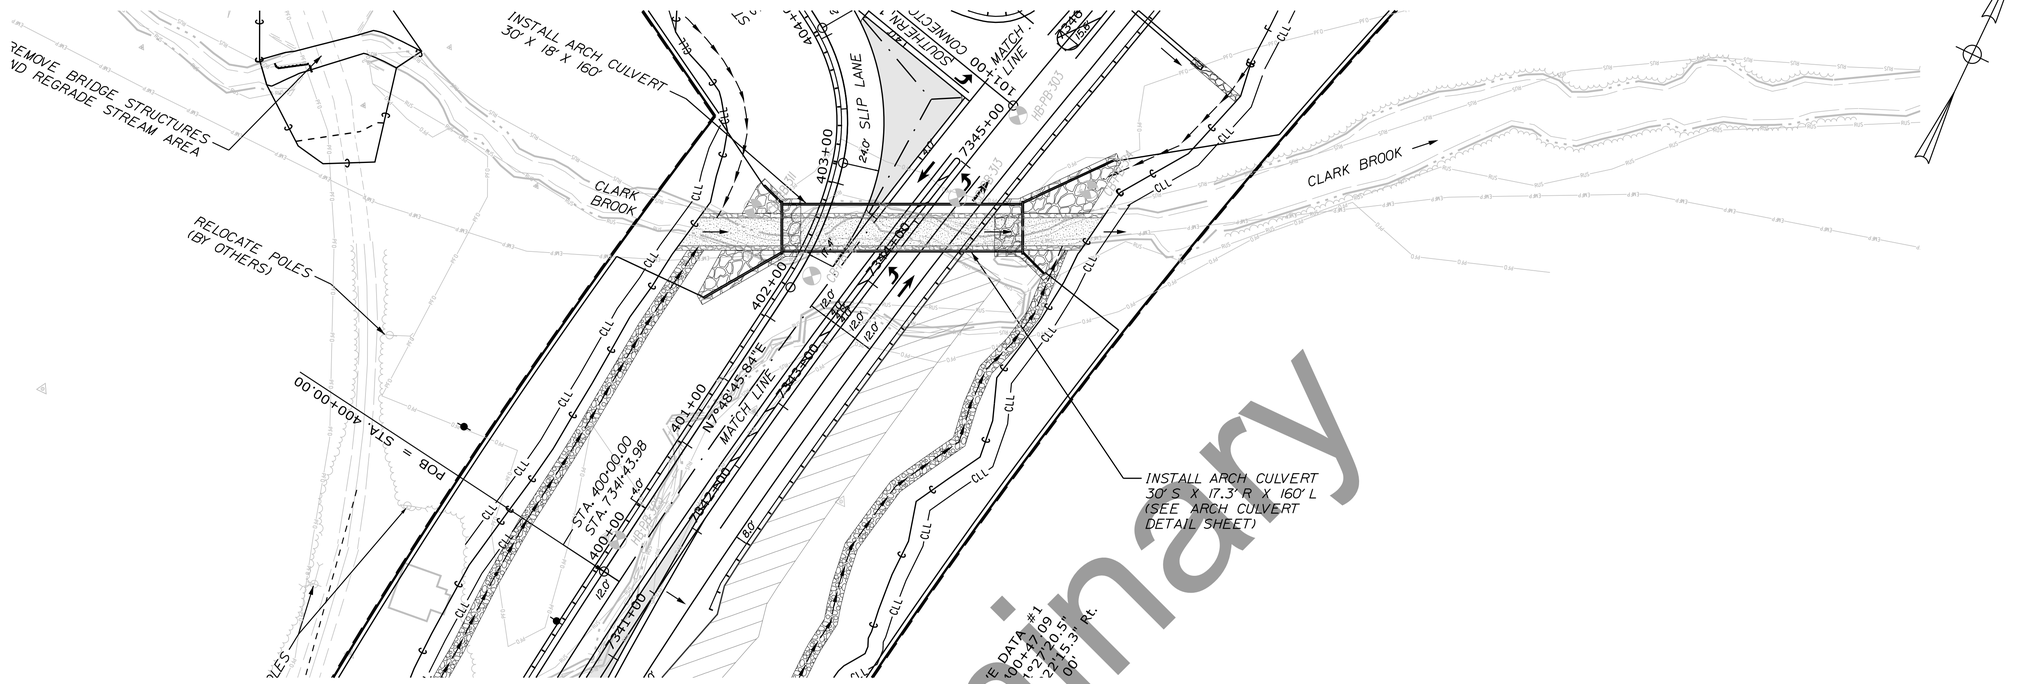

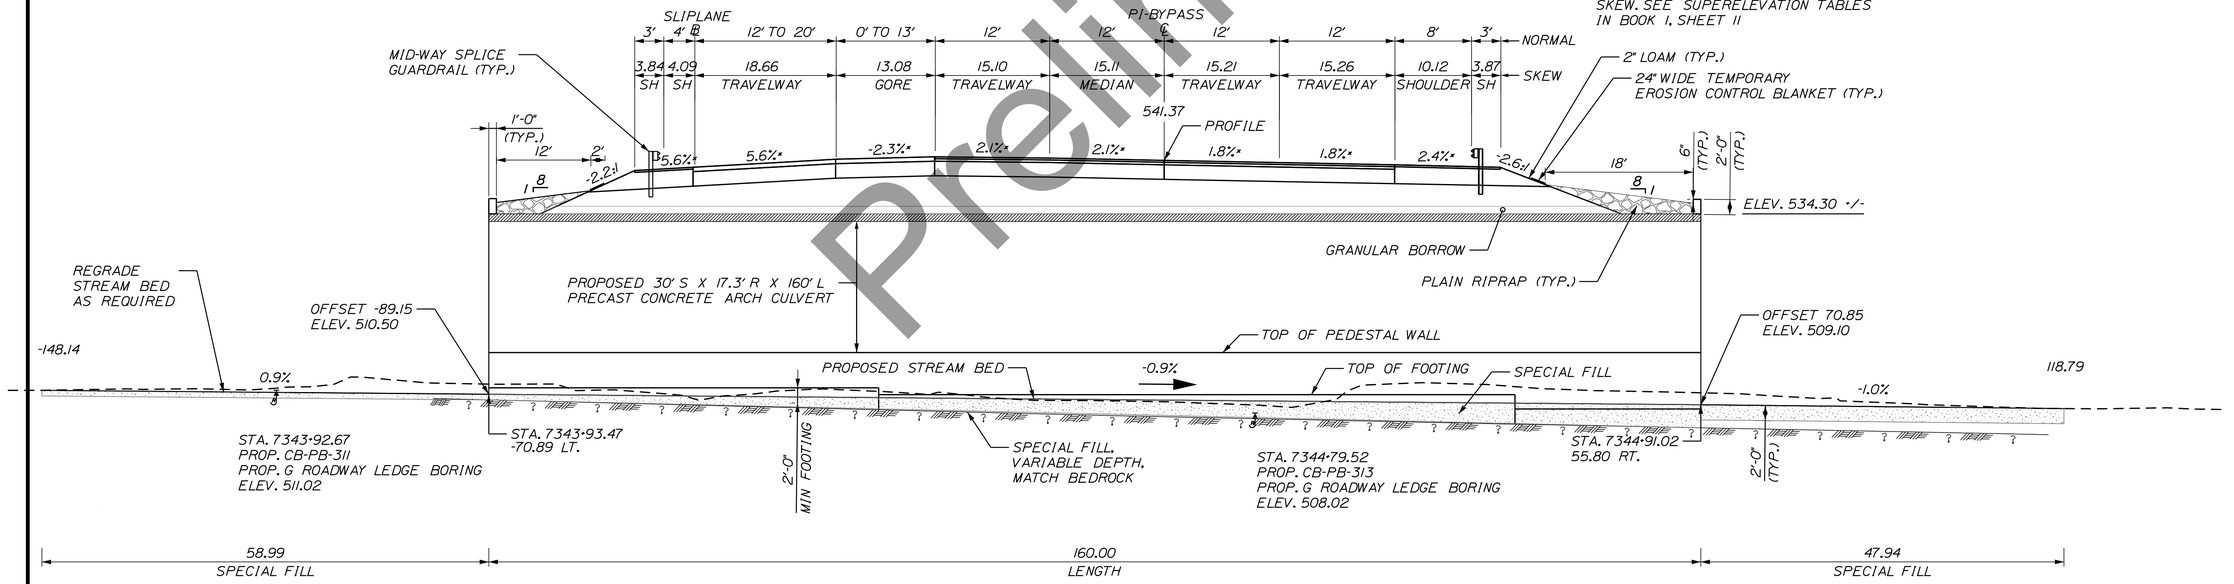

PROPOSED CONCRETE ARCH SKEWED TRANSVERSE ROADWAY SECTION

(ALONG CENTERLINE OF CONCRETE BOX)
NOT TO SCALE
(SKEW 37.84°)

Preliminary

STATE OF MAINE
DEPARTMENT OF TRANSPORTATION

HPP-6462(920)

WIN
WIN 6462.91

HIGHWAY PLANS

vhb

	R.M.	BY	DATE
PROJ. MANAGER			
DESIGN-DETAILED			
CHECKED-REVIEWED			
DESIGN2-DETAILED2			
DESIGN3-DETAILED3			
REVISIONS 1			
REVISIONS 2			
REVISIONS 3			
REVISIONS 4			
FIELD CHANGES			

PRESQUE ISLE
PRESQUE ISLE BYPASS


ARCH CULVERT DETAILS

SHEET NUMBER
15
OF 460


Sta. 7319+00.00 to Sta. 7333+00.00

Filename: ...\H3_Box_Culverts_Plans.dgn Division: HIGHWAY Username: EFlynn Date:8/3/2023


CLARK BROOK ARCH CULVERT - STA 7344+47.04 (SKEWED 37°-43'-24")

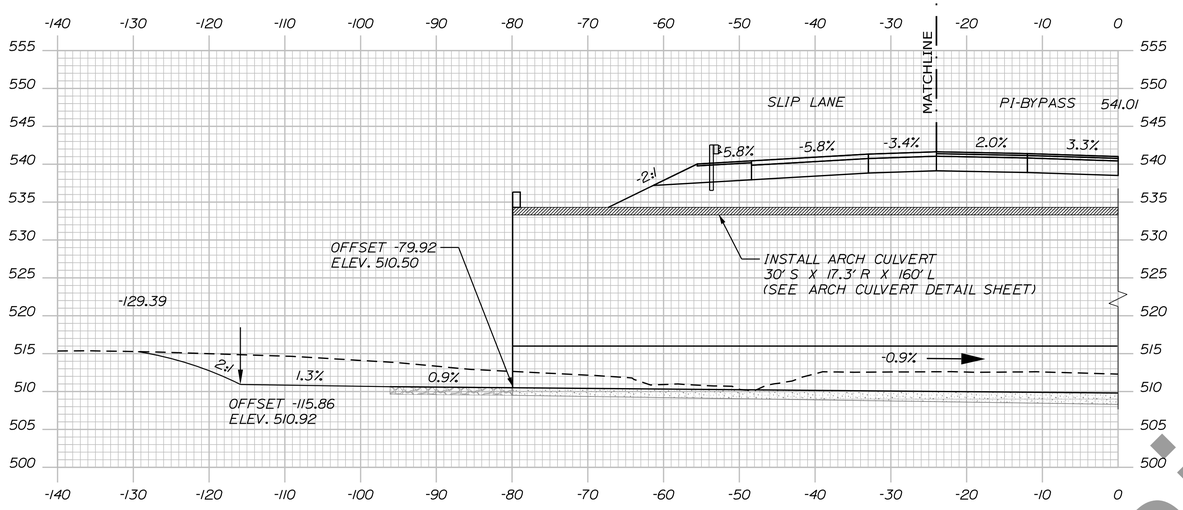


7344+05.22

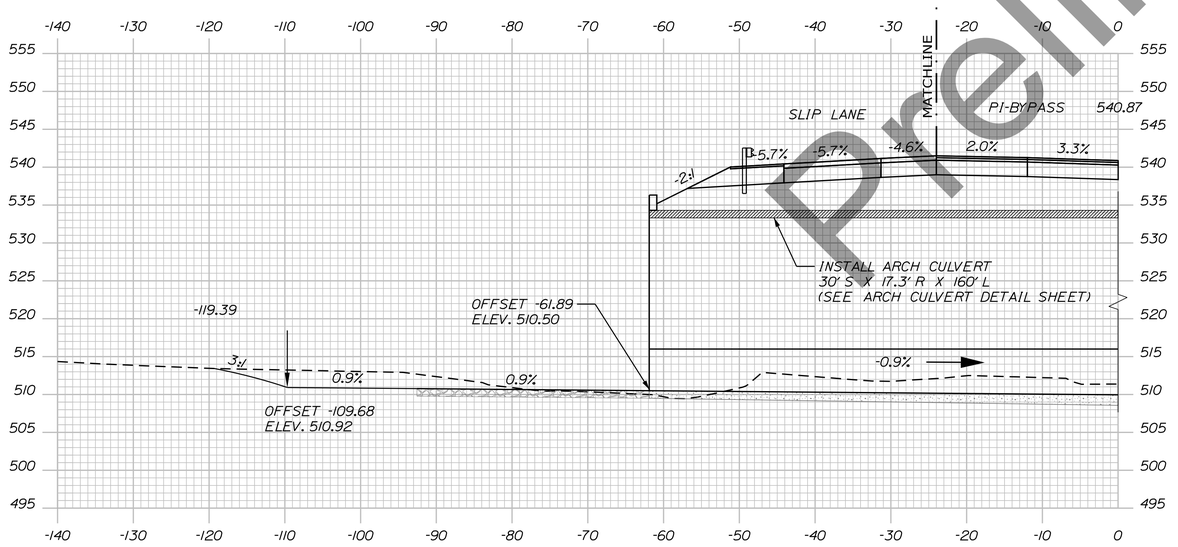

7343+81.67

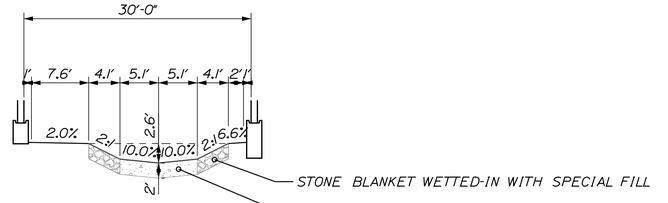

STREAMBED GRADING DETAIL

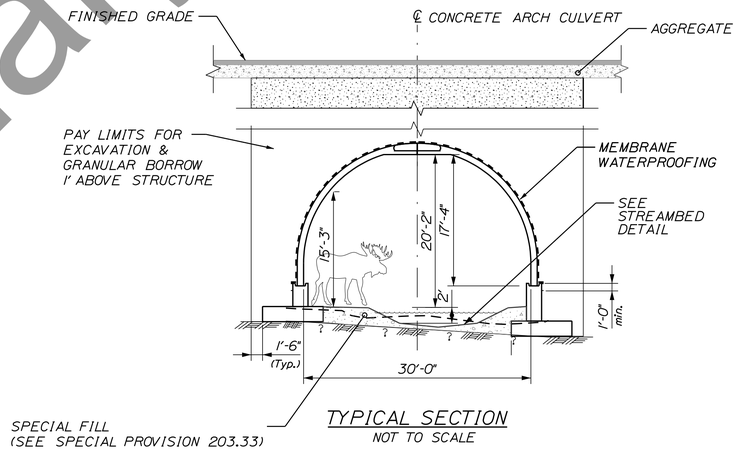

TYPICAL SECTION
NOT TO SCALE

PRECAST CONCRETE ARCH CULVERT NOTES:

1. THE CONSTRUCTION, HANDLING, AND ASSEMBLY OF THE PRECAST UNITS SHALL BE IN ACCORDANCE WITH SECTION 534, PRECAST STRUCTURAL CONCRETE, AND WITH THE MANUFACTURER'S SPECIFICATIONS AS APPLICABLE.

2. THE PRECAST UNITS SHALL BE DESIGNED TO CARRY CONSTRUCTION LOADINGS WITH A MINIMUM FILL COVER OF 36 INCHES OVER THE TOP OF THE UNITS.

3. INSTALL STANDARD MEMBRANE WATERPROOFING OVER THE TOP AND TO 12 INCHES DOWN THE EXTERIOR SIDES OF THE PRECAST UNITS.

4. REFERENCE SPECIAL PROVISION 203.33 - SPECIAL FILL FOR ADDITIONAL REQUIREMENTS.

5. FOR THE STRENGTH LIMIT STATE THE APPLIED FACTORED BEARING PRESSURE FOR THE PRECAST CONCRETE BOX CULVERT SHALL NOT EXCEED THE FACTORED BEARING RESISTANCE OF 14 KSF. FOR THE SERVICE LIMIT STATE THE APPLIED FACTORED BEARING PRESSURE FOR THE PRECAST CONCRETE BOX CULVERT SHALL NOT EXCEED THE FACTORED BEARING RESISTANCE OF 14 KSF.

Preliminary

STATE OF MAINE
DEPARTMENT OF TRANSPORTATION

HPP-6462(920)
WIN
WIN 6462.91

HIGHWAY PLANS

vhb

	DATE	BY	R.M.
PROJ. MANAGER			
DESIGN-DETAILED			
CHECKED-REVIEWED			
DESIGN2-DETAILED2			
DESIGN3-DETAILED3			
REVISIONS 1			
REVISIONS 2			
REVISIONS 3			
REVISIONS 4			
FIELD CHANGES			


PRESQUE ISLE
PRESQUE ISLE BYPASS

ARCH CULVERT DETAILS


SHEET NUMBER
16
OF 460

Filename: ...\H3_Box_Culverts_Plans.dgn Division: HIGHWAY Username: EFlynn Date:8/3/2023

CLARK BROOK ARCH CULVERT - STA 7344+47.04 (SKEWED 37°-43'-24")

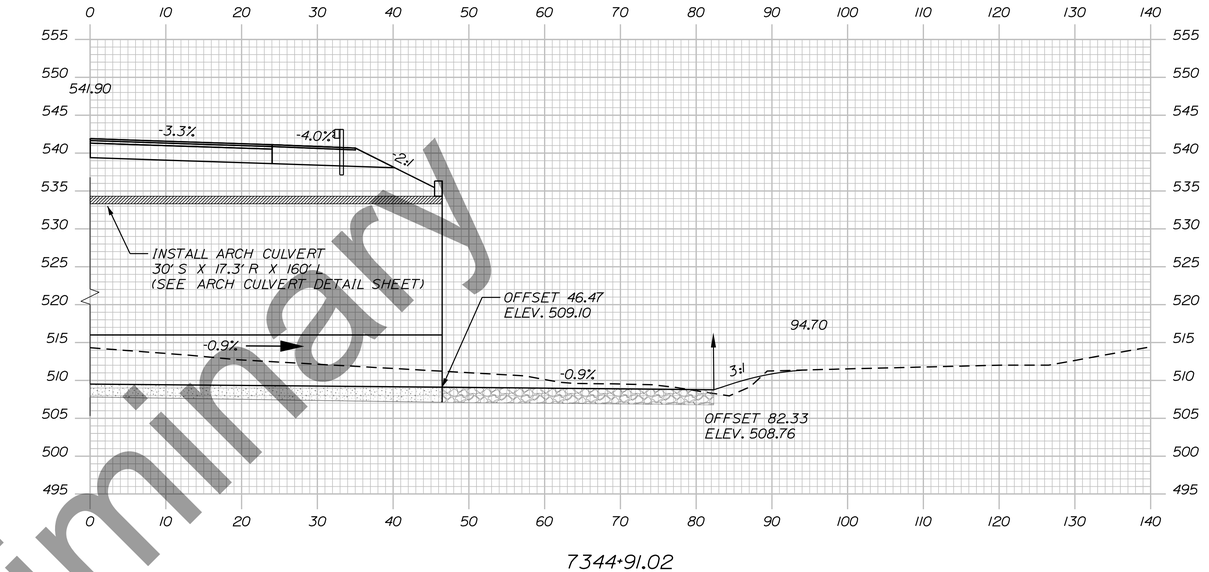

7344+91.02

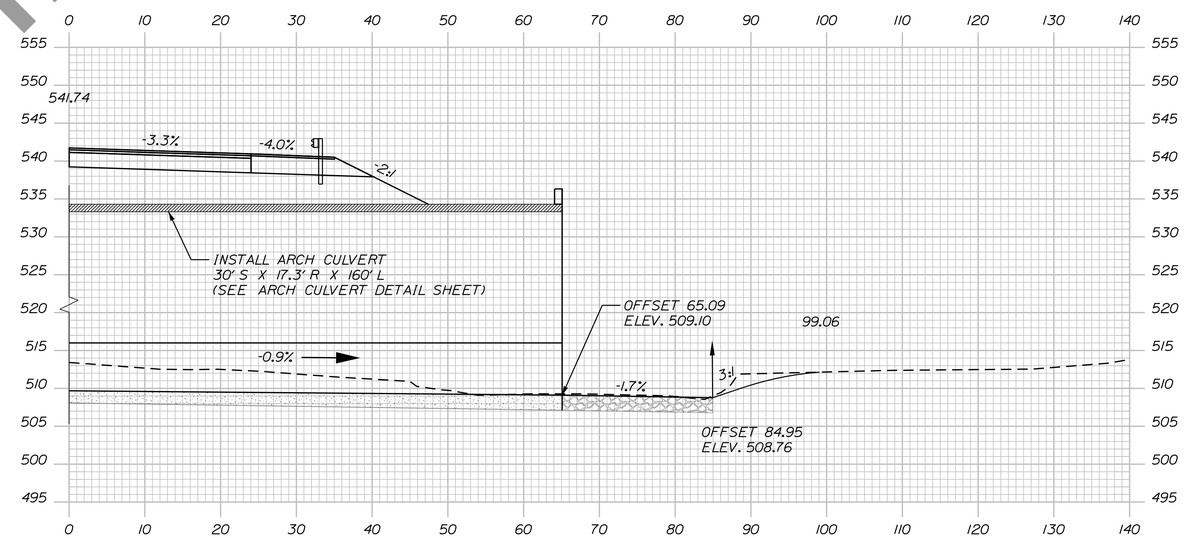

7344+79.06

Preliminary

STATE OF MAINE
DEPARTMENT OF TRANSPORTATION

HPP-6462(920)

WIN
WIN 6462.91

HIGHWAY PLANS

vhb

	R.M.	BY	DATE
PROJ. MANAGER			
DESIGN-DETAILED			
CHECKED-REVIEWED			
DESIGN2-DETAILED2			
DESIGN3-DETAILED3			
REVISIONS 1			
REVISIONS 2			
REVISIONS 3			
REVISIONS 4			
FIELD CHANGES			

PRESQUE ISLE
PRESQUE ISLE BYPASS

ARCH CULVERT DETAILS


SHEET NUMBER


17

OF 460

Filename: ...\H3_Box_Culverts_Plans.dgn Division: HIGHWAY Username: EFlynn Date:8/3/2023

TRIBUTARY TO CLARK BROOK BOX CULVERT - STA 7362+50.9 (SKEWED)

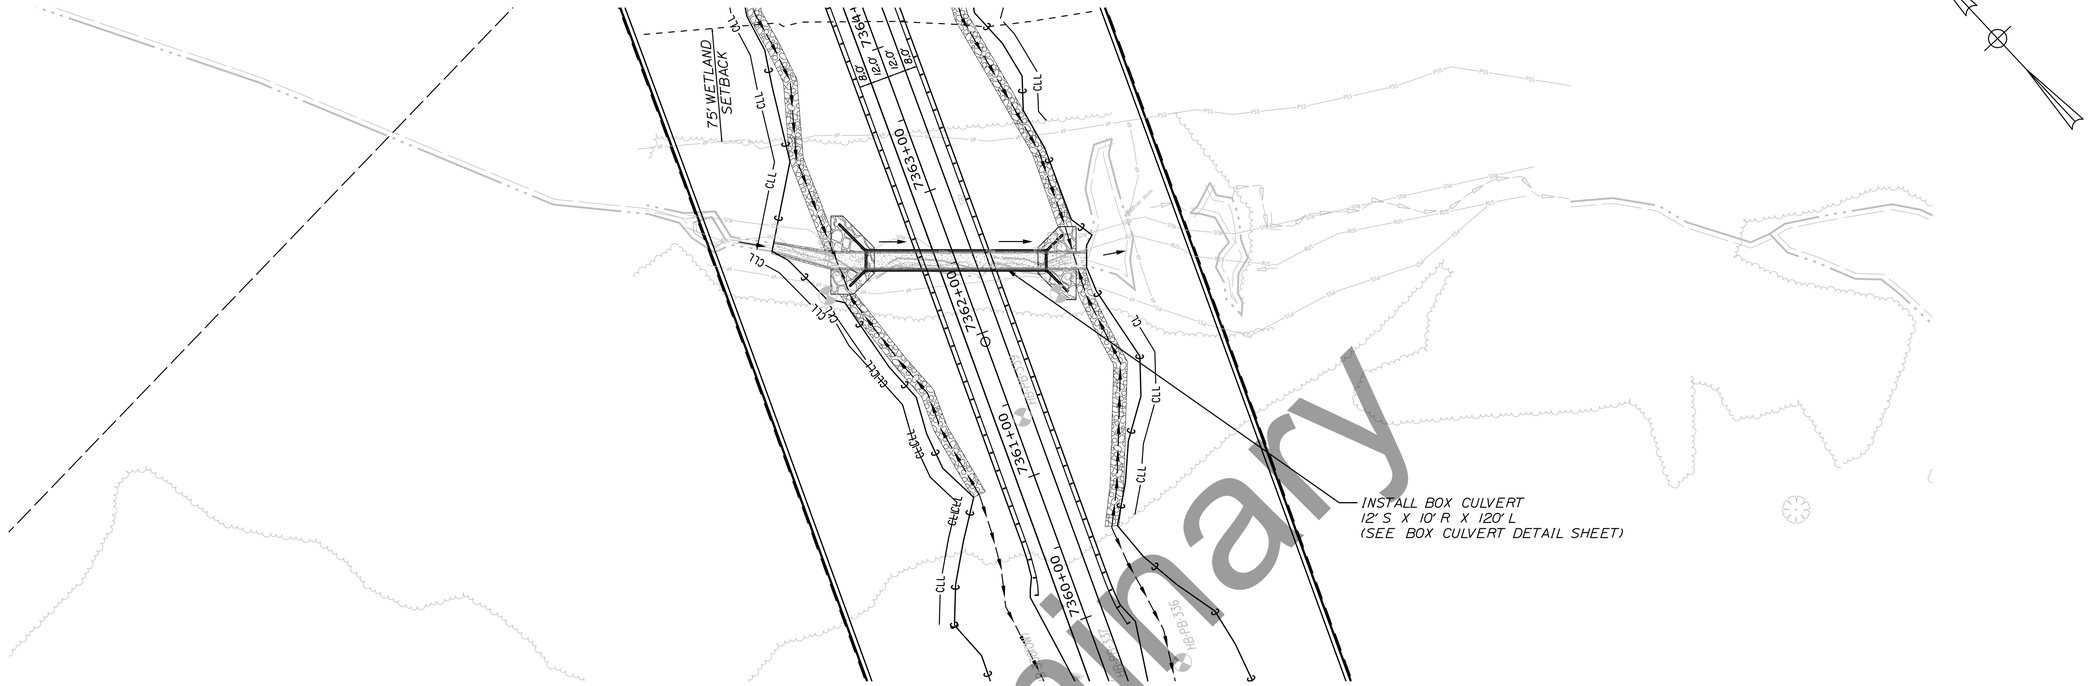

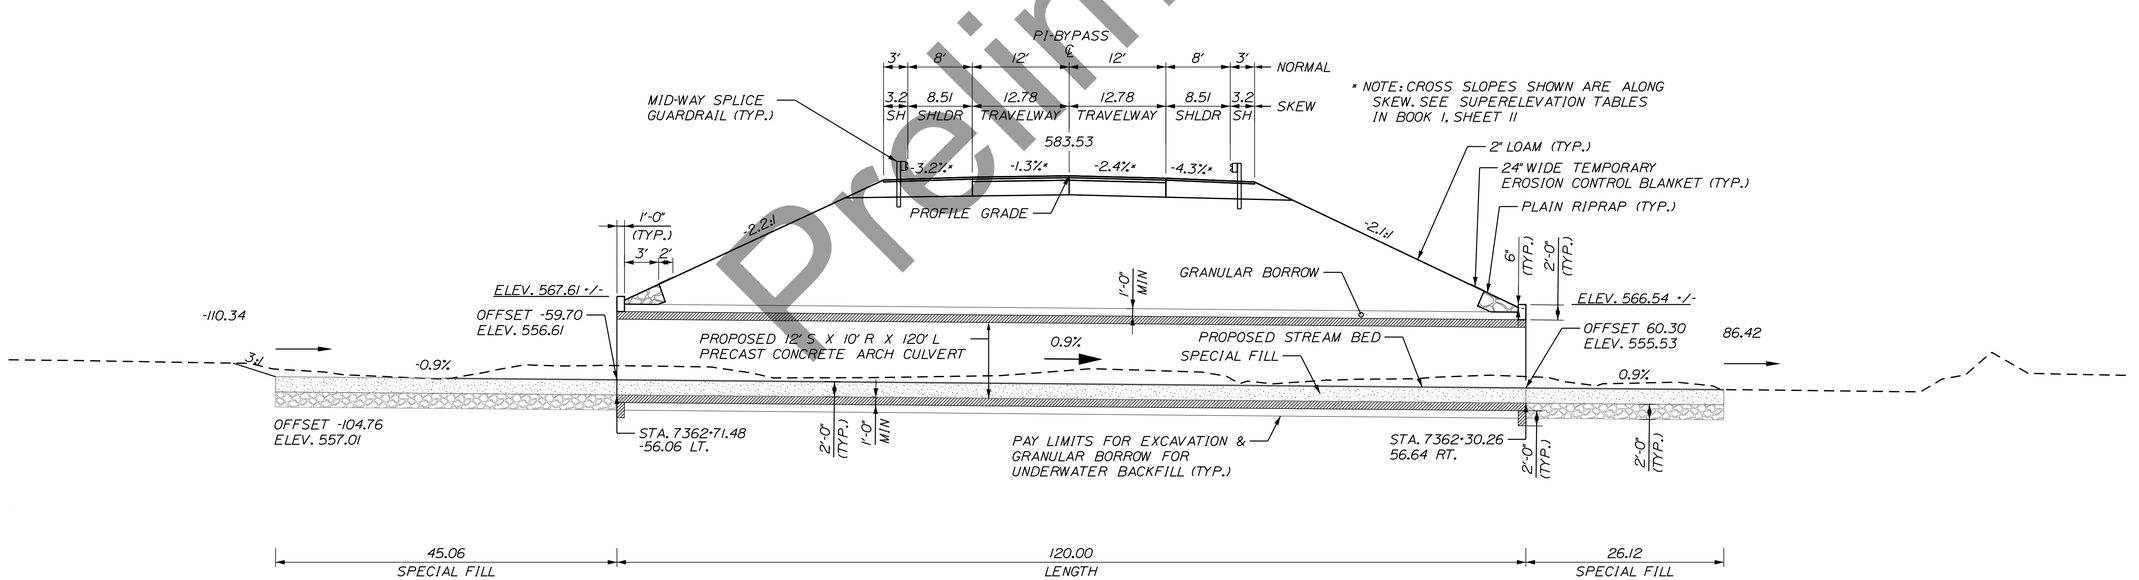

PROPOSED CONCRETE BOX TRANSVERSE ROADWAY SECTION

(ALONG CENTERLINE OF CONCRETE BOX)
NOT TO SCALE

(SKEW 20.09°)

Preliminary

STATE OF MAINE
DEPARTMENT OF TRANSPORTATION

HPP-6462(920)

WIN
WIN 6462.91

HIGHWAY PLANS

vhb

	R.M.	BY	DATE
PROJ. MANAGER			
DESIGN-DETAILED			
CHECKED-REVIEWED			
DESIGN2-DETAILED2			
DESIGN3-DETAILED3			
REVISIONS 1			
REVISIONS 2			
REVISIONS 3			
REVISIONS 4			
FIELD CHANGES			

PRESQUE ISLE
PRESQUE ISLE BYPASS

BOX CULVERT DETAILS


SHEET NUMBER

18


OF 460

Filename: ...\H3_Box_Culverts_Plans.dgn Division: HIGHWAY Username: EFlynn Date:8/3/2023

TRIBUTARY TO CLARK BROOK BOX CULVERT - STA 7362+50.9 (SKEWED)

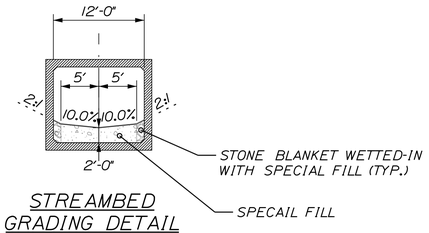

STREAMBED GRADING DETAIL

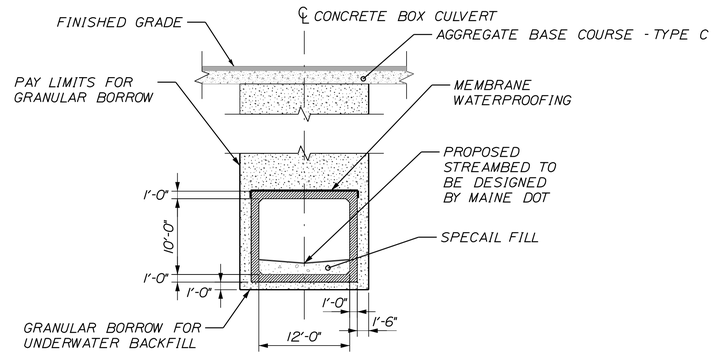

TYPICAL SECTION
NOT TO SCALE

PRECAST CONCRETE BOX NOTES:


1. THE CONSTRUCTION, HANDLING, AND ASSEMBLY OF THE PRECAST UNITS SHALL BE IN ACCORDANCE WITH SECTION 534, PRECAST STRUCTURAL CONCRETE, AND WITH THE MANUFACTURER'S SPECIFICATIONS AS APPLICABLE.

2. THE PRECAST UNITS SHALL BE DESIGNED TO CARRY CONSTRUCTION LOADINGS WITH A MINIMUM FILL COVER OF 36 INCHES OVER THE TOP OF THE UNITS.


3. INSTALL STANDARD MEMBRANE WATERPROOFING OVER THE TOP AND TO 12 INCHES DOWN THE EXTERIOR SIDES OF THE PRECAST UNITS.

4. REFERENCE SPECIAL PROVISION 203.33 - SPECIAL FILL FOR ADDITIONAL REQUIREMENTS.

5. FOR THE STRENGTH LIMIT STATE THE APPLIED FACTORED BEARING PRESSURE FOR THE PRECAST CONCRETE BOX CULVERT SHALL NOT EXCEED THE FACTORED BEARING RESISTANCE OF 7 KSF. FOR THE SERVICE LIMIT STATE THE APPLIED FACTORED BEARING PRESSURE FOR THE PRECAST CONCRETE BOX CULVERT SHALL NOT EXCEED THE FACTORED BEARING RESISTANCE OF 7.5 KSF.

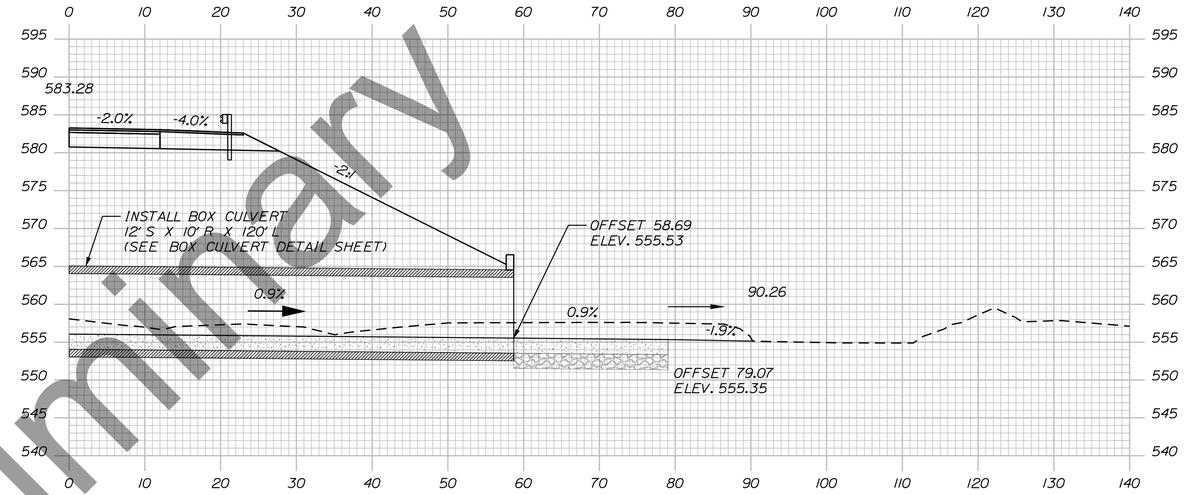

7362+35.89

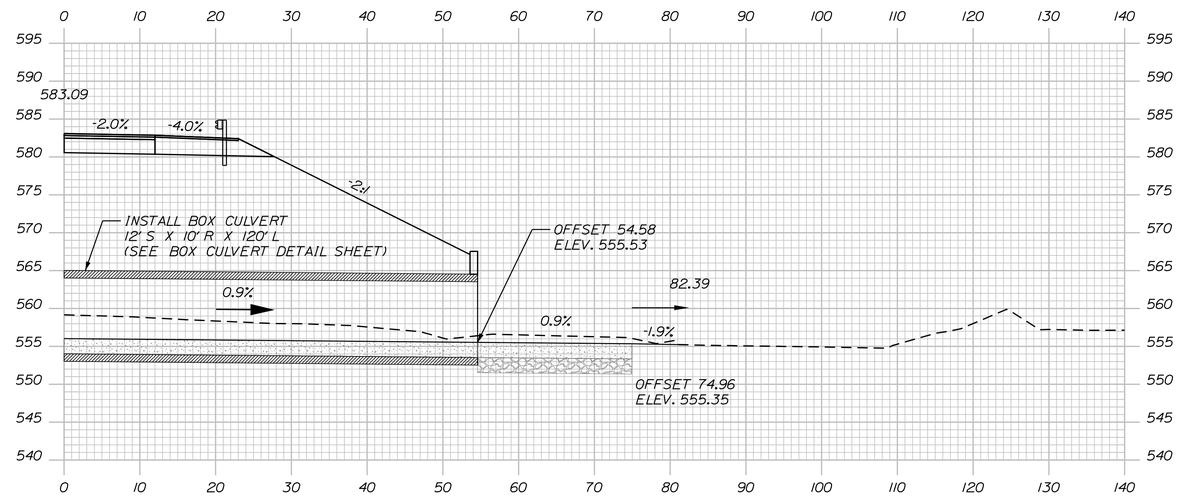

7362+24.63

Preliminary

STATE OF MAINE
DEPARTMENT OF TRANSPORTATION

HPP-6462(920)

WIN
WIN 6462.91

HIGHWAY PLANS

vhb

	DATE	BY
PROJ. MANAGER		R.M.
DESIGN-DETAILED		
CHECKED-REVIEWED		
DESIGN2-DETAILED2		
DESIGN3-DETAILED3		
REVISIONS 1		
REVISIONS 2		
REVISIONS 3		
REVISIONS 4		
FIELD CHANGES		


PRESQUE ISLE
PRESQUE ISLE BYPASS

BOX CULVERT DETAILS


SHEET NUMBER
19
OF 460

Filename: ...\H3_Box_Culverts_Plans.dgn Division: HIGHWAY Username: EFlynn Date:8/3/2023

TRIBUTARY TO CLARK BROOK BOX CULVERT - STA 7362+50.9 (SKEWED)

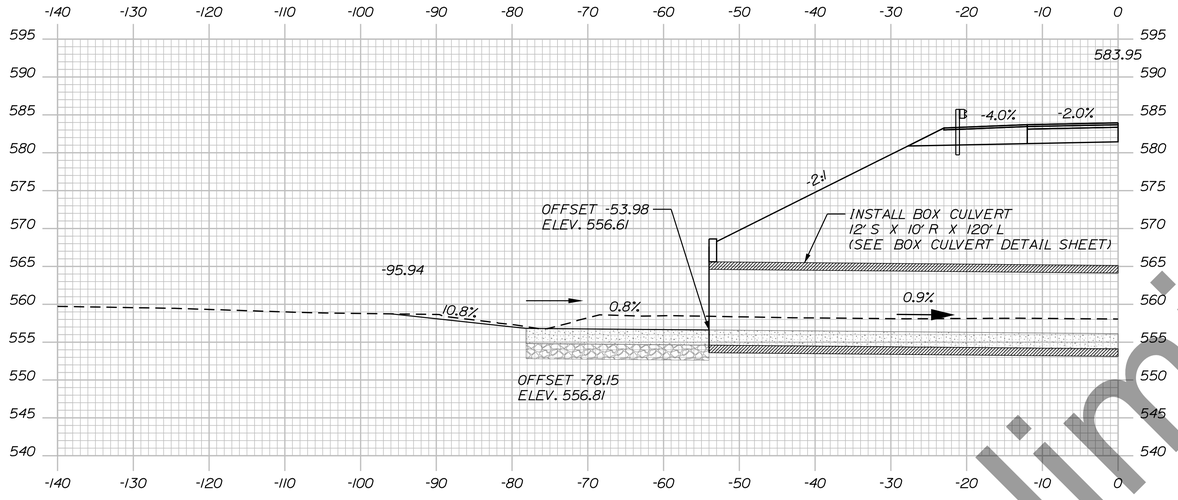

7362+77.12

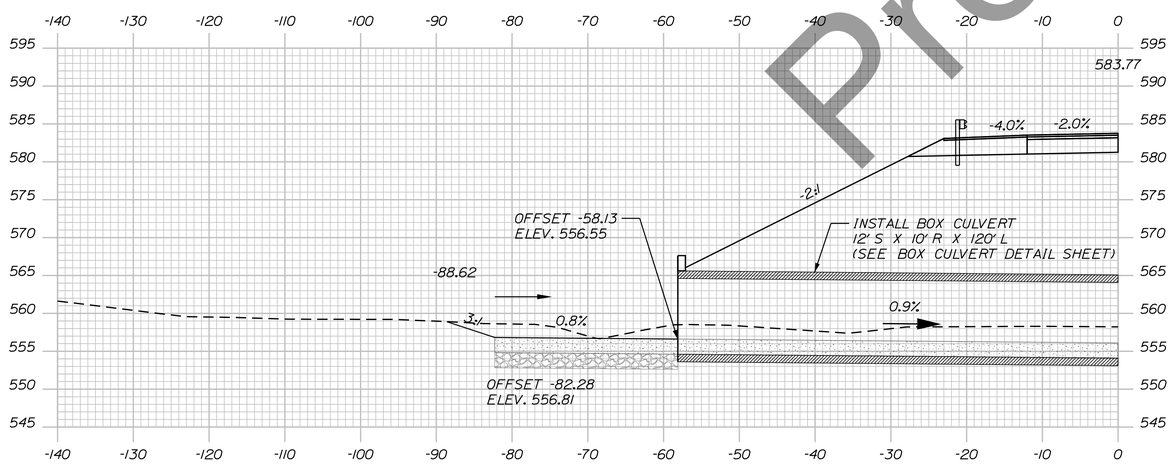

7362+65.83

Preliminary

Filename: ...\H3_Box_Culverts_Plans.dgn Division: HIGHWAY Username: EFlynn Date:8/3/2023

STATE OF MAINE
DEPARTMENT OF TRANSPORTATION

HPP-6462(920)

WIN
WIN 6462.91

HIGHWAY PLANS

vhb

	R.M.	BY	DATE
PROJ. MANAGER			
DESIGN-DETAILED			
CHECKED-REVIEWED			
DESIGN2-DETAILED2			
DESIGN3-DETAILED3			
REVISIONS 1			
REVISIONS 2			
REVISIONS 3			
REVISIONS 4			
FIELD CHANGES			

PRESQUE ISLE
PRESQUE ISLE BYPASS


BOX CULVERT DETAILS


SHEET NUMBER

20

OF 460

TRIBUTARY TO WILLIAMS BROOK BOX CULVERT - STA 7396+27.9 (SKEWED)

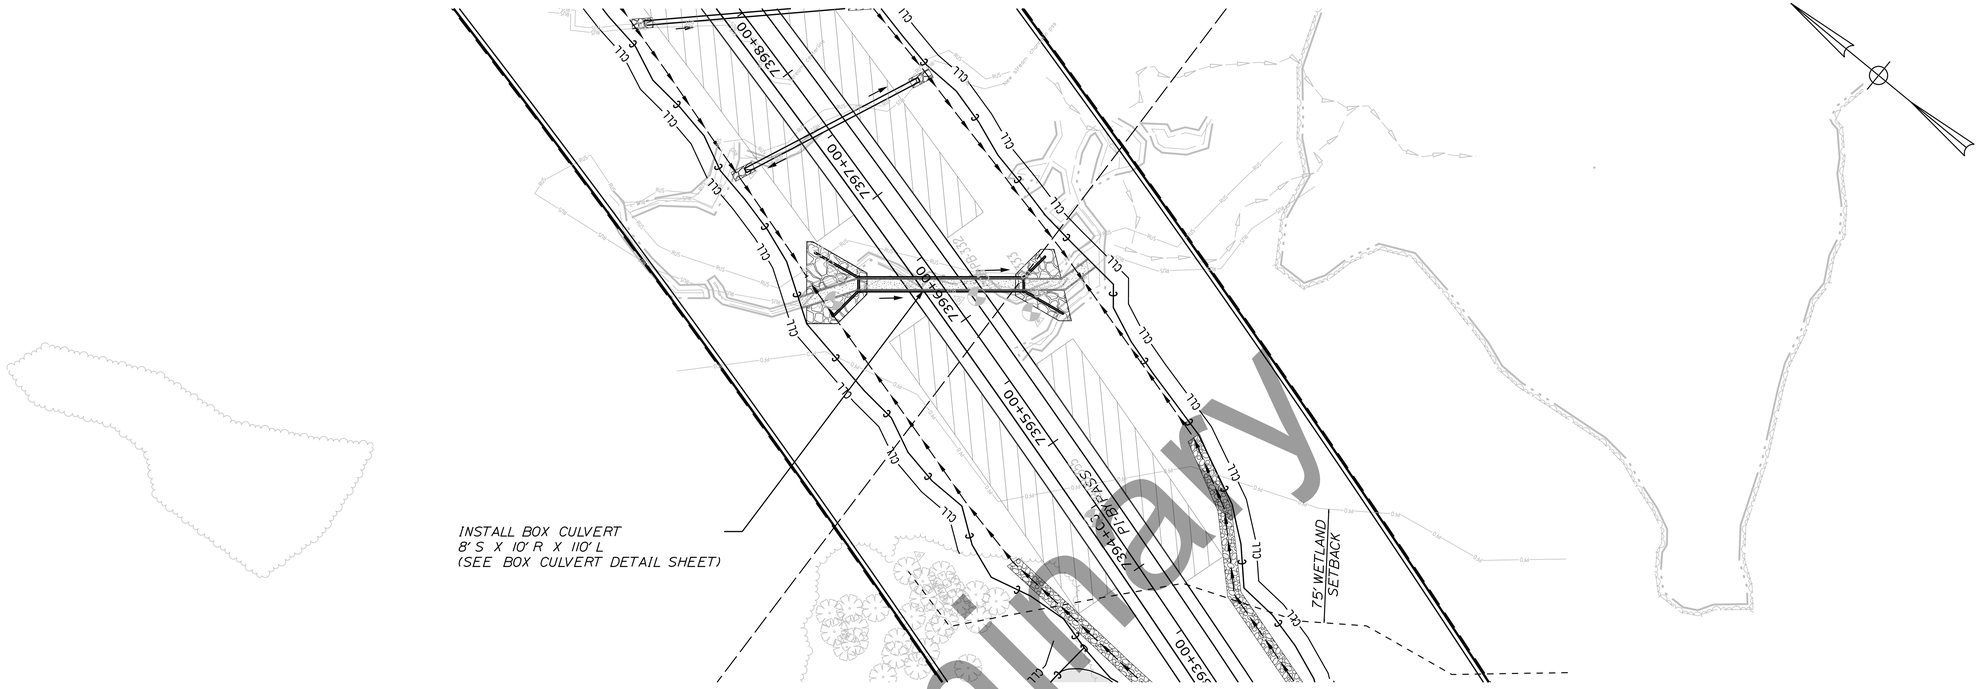

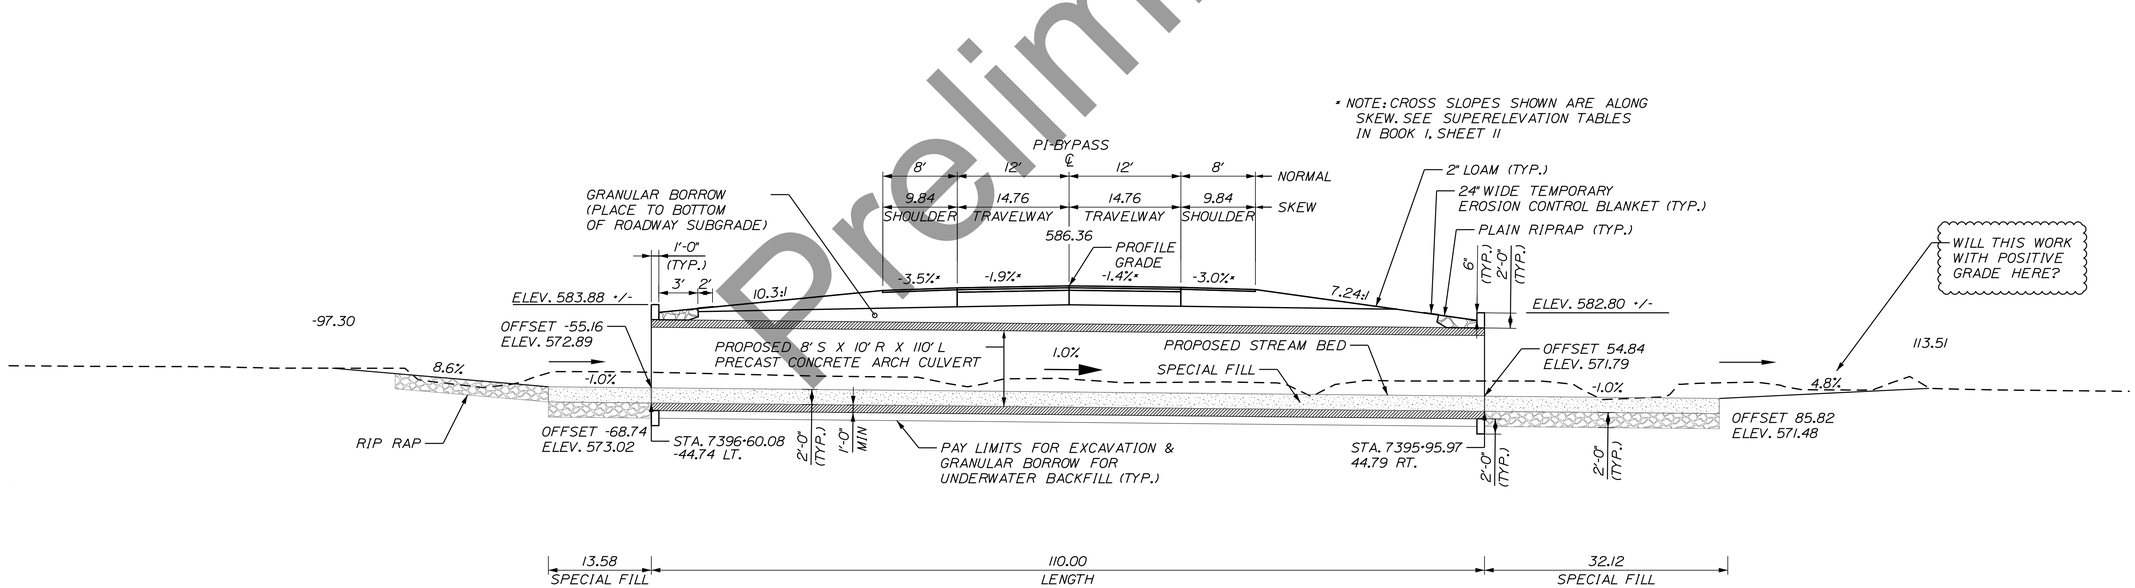

PROPOSED CONCRETE BOX TRANSVERSE ROADWAY SECTION

(ALONG CENTERLINE OF CONCRETE BOX)
NOT TO SCALE

(SKEW 35.47°)

STATE OF MAINE
DEPARTMENT OF TRANSPORTATION

HPP-6462(920)

WIN
WIN 6462.91

HIGHWAY PLANS

vhb

	R.M.	BY	DATE
PROJ. MANAGER			
DESIGN-DETAILED			
CHECKED-REVIEWED			
DESIGN2-DETAILED2			
DESIGN3-DETAILED3			
REVISIONS 1			
REVISIONS 2			
REVISIONS 3			
REVISIONS 4			
FIELD CHANGES			


PRESQUE ISLE
PRESQUE ISLE BYPASS

BOX CULVERT DETAILS


SHEET NUMBER
21
OF 460

Filename: ...\H3_Box_Culverts_Plans.dgn Division: HIGHWAY Username: EFlynn Date:8/3/2023


TRIBUTARY TO WILLIAMS BROOK BOX CULVERT - STA 7396+27.9 (SKEWED)

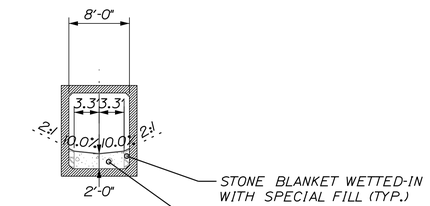


STREAMBED GRADING DETAIL

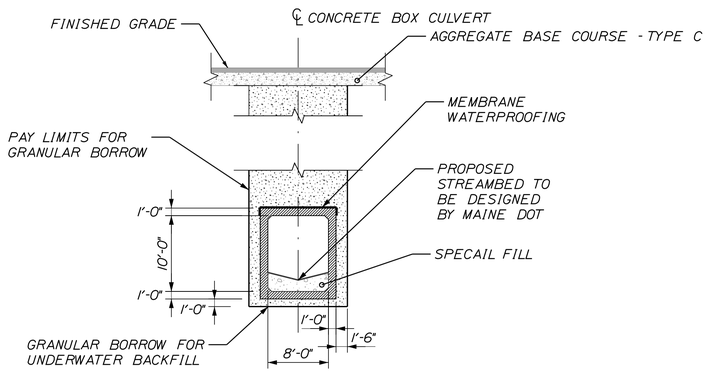

TYPICAL SECTION
NOT TO SCALE

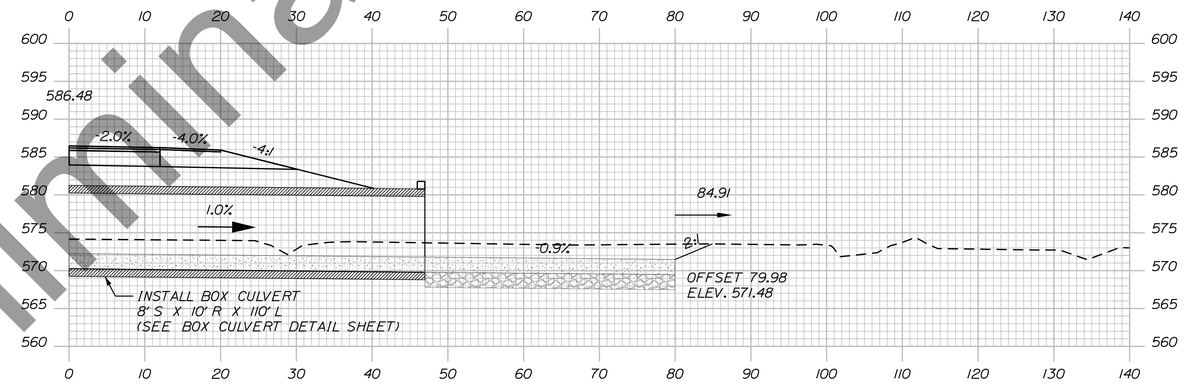

7395+99.29

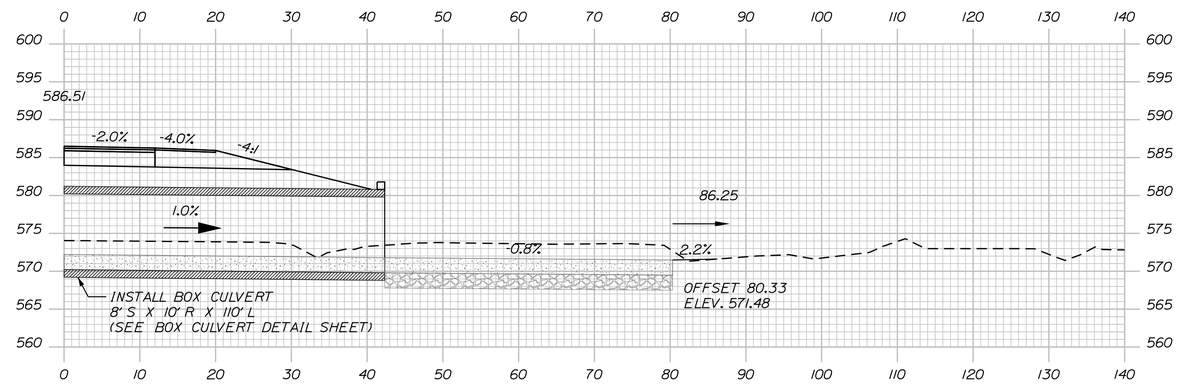

7395+92.80

Preliminary

PRECAST CONCRETE BOX NOTES:

1. THE CONSTRUCTION, HANDLING, AND ASSEMBLY OF THE PRECAST UNITS SHALL BE IN ACCORDANCE WITH SECTION 534, PRECAST STRUCTURAL CONCRETE, AND WITH THE MANUFACTURER'S SPECIFICATIONS AS APPLICABLE.

2. THE PRECAST UNITS SHALL BE DESIGNED TO CARRY CONSTRUCTION LOADINGS WITH A MINIMUM FILL COVER OF 36 INCHES OVER THE TOP OF THE UNITS.

3. INSTALL STANDARD MEMBRANE WATERPROOFING OVER THE TOP AND TO 12 INCHES DOWN THE EXTERIOR SIDES OF THE PRECAST UNITS.

4. REFERENCE SPECIAL PROVISION 203.33 - SPECIAL FILL FOR ADDITIONAL REQUIREMENTS.

5. FOR THE STRENGTH LIMIT STATE THE APPLIED FACTORED BEARING PRESSURE FOR THE PRECAST CONCRETE BOX CULVERT SHALL NOT EXCEED THE FACTORED BEARING RESISTANCE OF 5 KSF. FOR THE SERVICE LIMIT STATE THE APPLIED FACTORED BEARING PRESSURE FOR THE PRECAST CONCRETE BOX CULVERT SHALL NOT EXCEED THE FACTORED BEARING RESISTANCE OF 9 KSF.

STATE OF MAINE
DEPARTMENT OF TRANSPORTATION

HPP-6462(920)

WIN
WIN 6462.91

HIGHWAY PLANS

vhb

	DATE	BY
PROJ. MANAGER		R.M.
DESIGN-DETAILED		
CHECKED-REVIEWED		
DESIGN2-DETAILED2		
DESIGN3-DETAILED3		
REVISIONS 1		
REVISIONS 2		
REVISIONS 3		
REVISIONS 4		
FIELD CHANGES		


PRESQUE ISLE
PRESQUE ISLE BYPASS

BOX CULVERT DETAILS


SHEET NUMBER
22
OF 460

Filename: ...\H3_Box_Culverts_Plans.dgn Division: HIGHWAY Username: EFlynn Date:8/3/2023

TRIBUTARY TO WILLIAMS BROOK BOX CULVERT - STA 7396+27.9 (SKEWED)

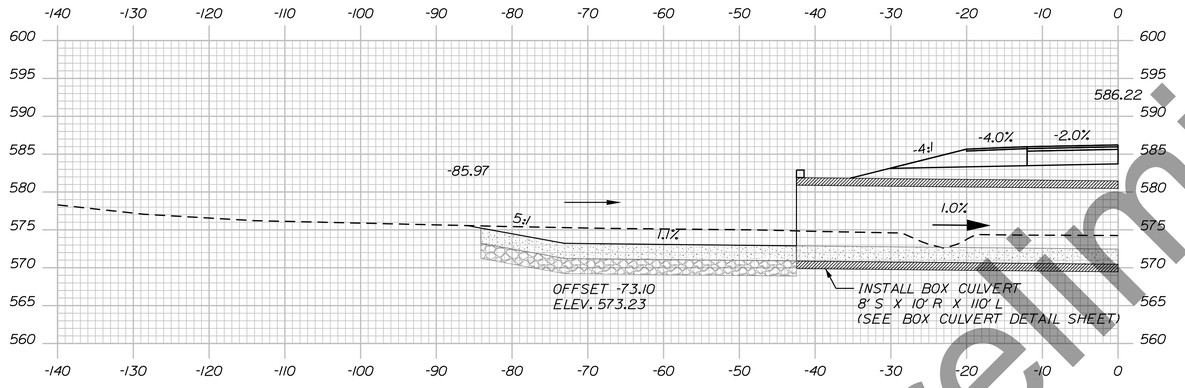

7396+63.34

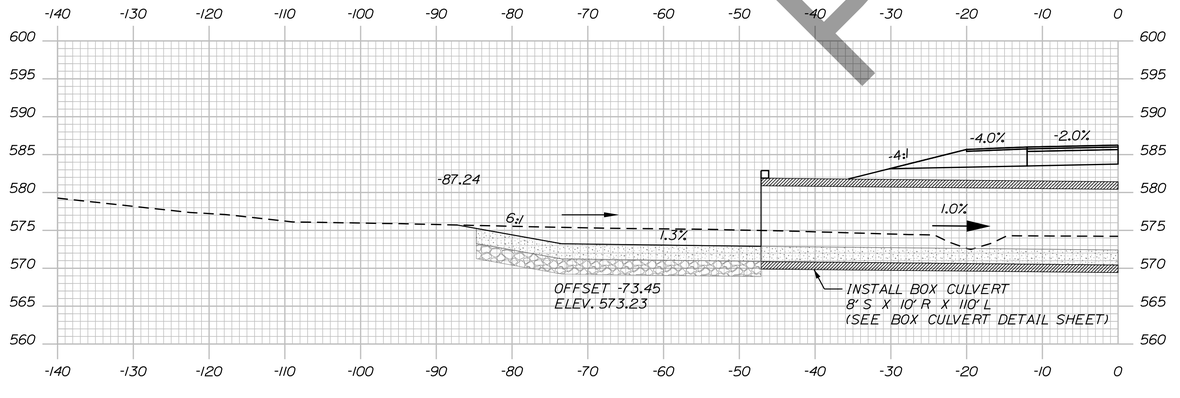

7396+56.82

Preliminary

Filename: ...\H3_Box_Culverts_Plans.dgn Division: HIGHWAY Username: EFlynn Date:8/3/2023

STATE OF MAINE
DEPARTMENT OF TRANSPORTATION

HPP-6462(920)

WIN
WIN 6462.91

HIGHWAY PLANS

vhb

	DATE	BY
PROJ. MANAGER		R.M.
DESIGN-DETAILED		
CHECKED-REVIEWED		
DESIGN2-DETAILED2		
DESIGN3-DETAILED3		
REVISIONS 1		
REVISIONS 2		
REVISIONS 3		
REVISIONS 4		
FIELD CHANGES		

PRESQUE ISLE
PRESQUE ISLE BYPASS


BOX CULVERT DETAILS

SHEET NUMBER


23

OF 460

WILLIAMS BROOK BOX CULVERT - STA 7473+16.0 (SKEWED)

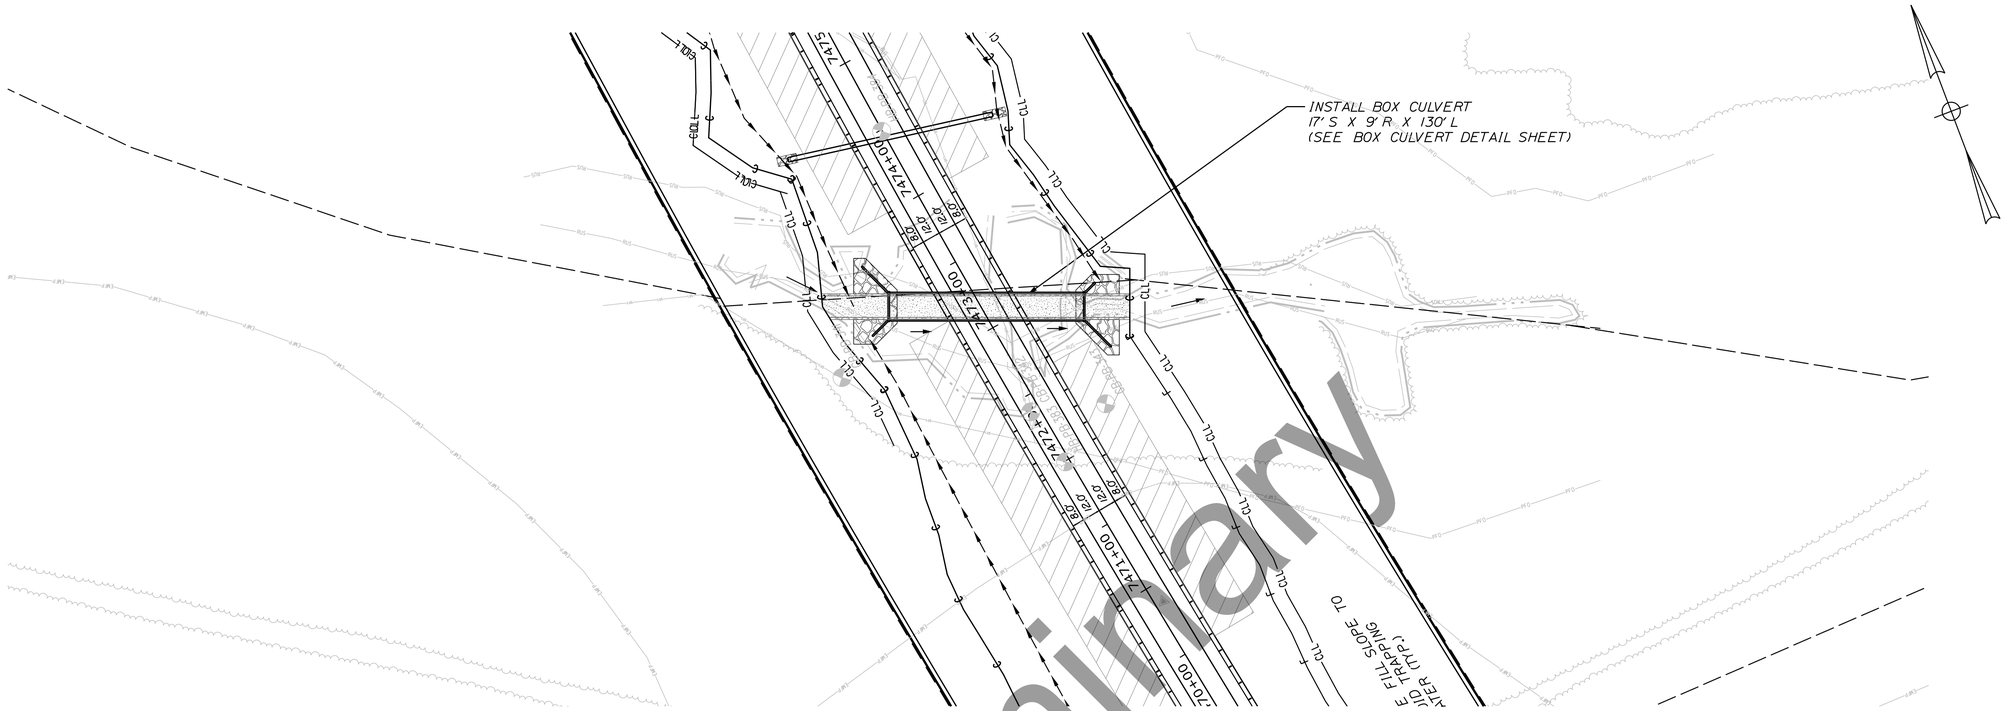

Preliminary

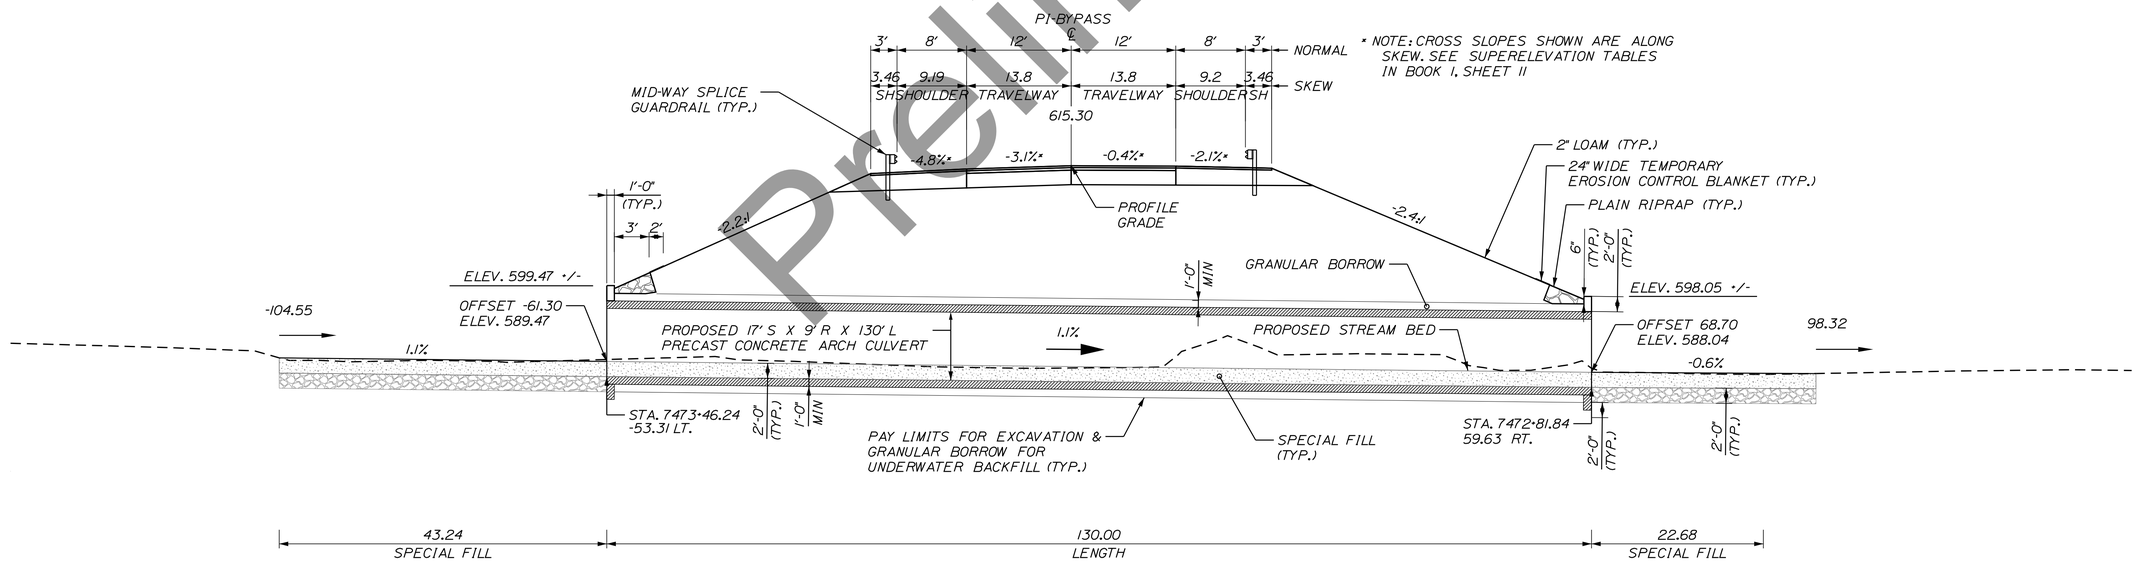

PROPOSED CONCRETE BOX TRANSVERSE ROADWAY SECTION

(ALONG CENTERLINE OF CONCRETE BOX)
NOT TO SCALE

(SKEW 29.62°)

STATE OF MAINE
DEPARTMENT OF TRANSPORTATION

HPP-6462(920)

WIN
WIN 6462.91

HIGHWAY PLANS

vhb

	R.M.	BY	DATE
PROJ. MANAGER			
DESIGN-DETAILED			
CHECKED-REVIEWED			
DESIGN2-DETAILED2			
DESIGN3-DETAILED3			
REVISIONS 1			
REVISIONS 2			
REVISIONS 3			
REVISIONS 4			
FIELD CHANGES			

PRESQUE ISLE
PRESQUE ISLE BYPASS

BOX CULVERT DETAILS


SHEET NUMBER

24


OF 460

Filename: ...\H3_Box_Culverts_Plans.dgn Division: HIGHWAY Username: EFlynn Date:8/3/2023

WILLIAMS BROOK BOX CULVERT - STA 7473+16.0 (SKEWED)

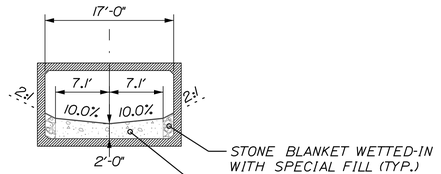

STREAMBED GRADING DETAIL

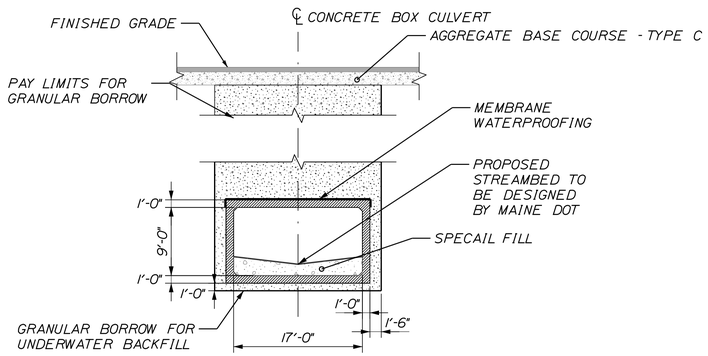

TYPICAL SECTION
NOT TO SCALE

PRECAST CONCRETE BOX NOTES:


1. THE CONSTRUCTION, HANDLING, AND ASSEMBLY OF THE PRECAST UNITS SHALL BE IN ACCORDANCE WITH SECTION 534, PRECAST STRUCTURAL CONCRETE, AND WITH THE MANUFACTURER'S SPECIFICATIONS AS APPLICABLE.

2. THE PRECAST UNITS SHALL BE DESIGNED TO CARRY CONSTRUCTION LOADINGS WITH A MINIMUM FILL COVER OF 36 INCHES OVER THE TOP OF THE UNITS.


3. INSTALL STANDARD MEMBRANE WATERPROOFING OVER THE TOP AND TO 12 INCHES DOWN THE EXTERIOR SIDES OF THE PRECAST UNITS.

4. REFERENCE SPECIAL PROVISION 203.33 - SPECIAL FILL FOR ADDITIONAL REQUIREMENTS.

5. FOR THE STRENGTH LIMIT STATE THE APPLIED FACTORED BEARING PRESSURE FOR THE PRECAST CONCRETE BOX CULVERT SHALL NOT EXCEED THE FACTORED BEARING RESISTANCE OF 8.5 KSF. FOR THE SERVICE LIMIT STATE THE APPLIED FACTORED BEARING PRESSURE FOR THE PRECAST CONCRETE BOX CULVERT SHALL NOT EXCEED THE FACTORED BEARING RESISTANCE OF 6 KSF.

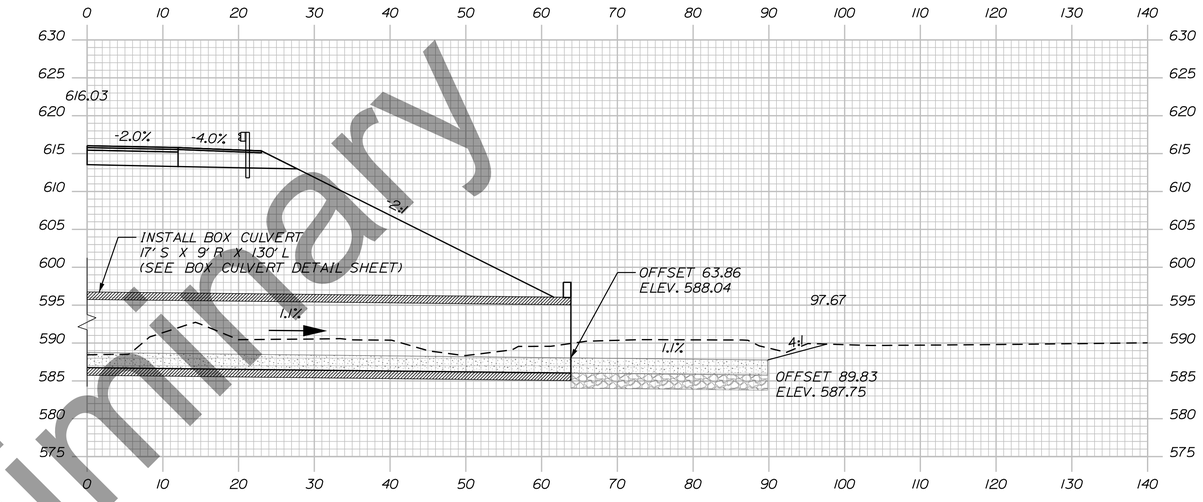

7472+89.25

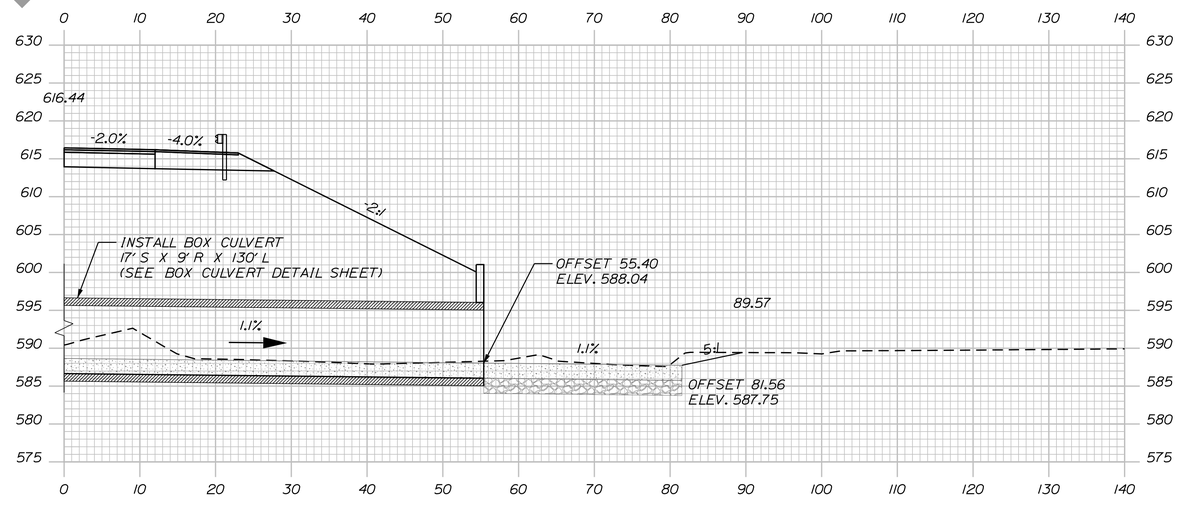

7472+74.42

Preliminary

STATE OF MAINE
DEPARTMENT OF TRANSPORTATION

HPP-6462(920)

WIN
WIN 6462.91

HIGHWAY PLANS

vhb

	DATE	BY
PROJ. MANAGER		
DESIGN-DETAILED		R.M.
CHECKED-REVIEWED		
DESIGN2-DETAILED2		
DESIGN3-DETAILED3		
REVISIONS 1		
REVISIONS 2		
REVISIONS 3		
REVISIONS 4		
FIELD CHANGES		


PRESQUE ISLE
PRESQUE ISLE BYPASS

BOX CULVERT DETAILS

SHEET NUMBER
25
OF 460

Filename: ...\H3_Box_Culverts_Plans.dgn Division: HIGHWAY Username: EFlynn Date:8/3/2023

WILLIAMS BROOK BOX CULVERT - STA 7473+16.0 (SKEWED)

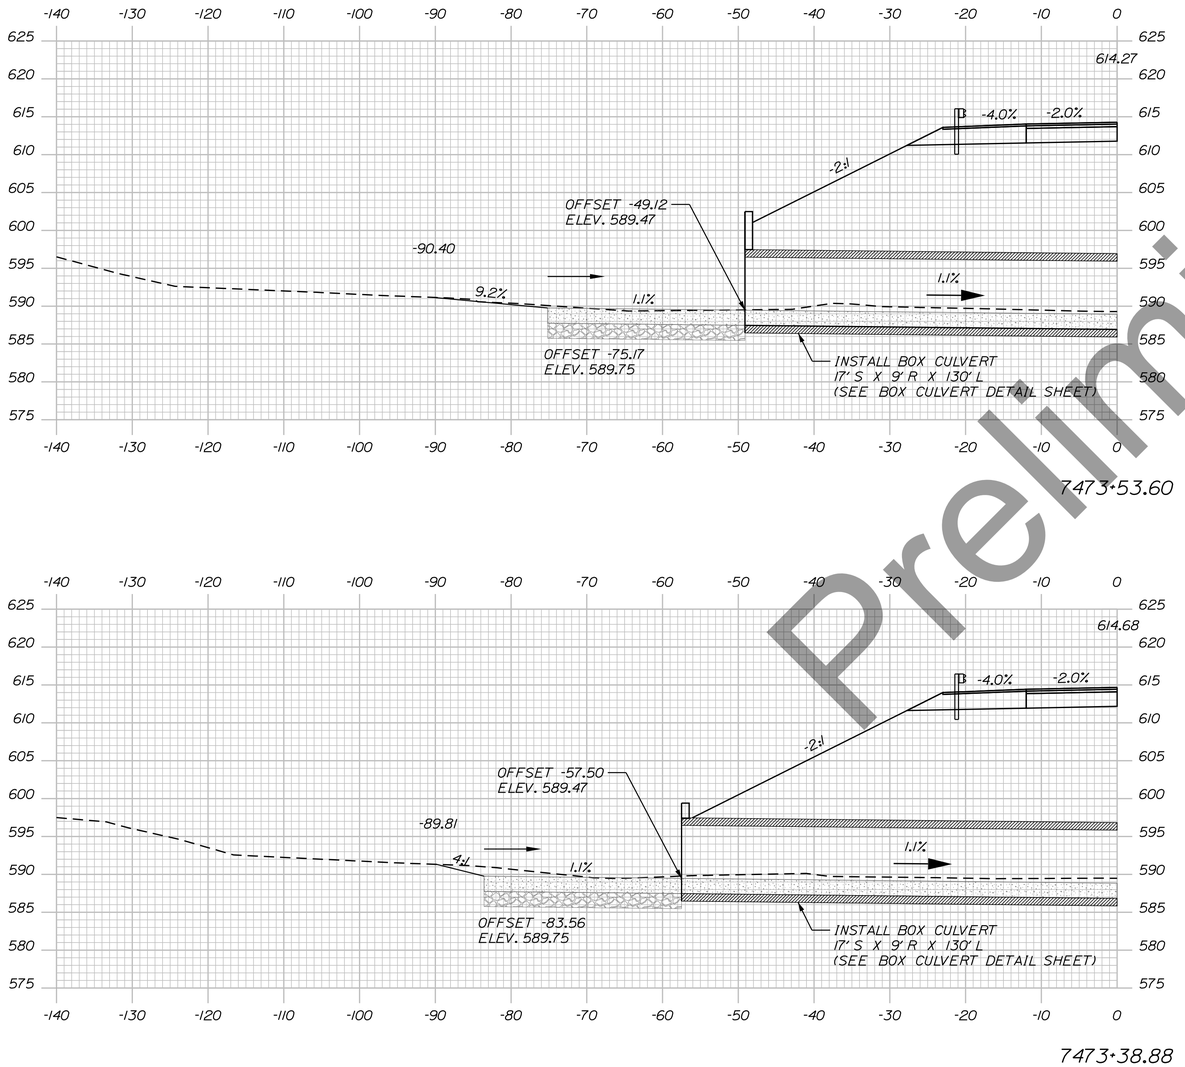

Preliminary

Filename: ...\H3_Box_Culverts_Plans.dgn Division: HIGHWAY Username: EFlynn Date:8/3/2023

STATE OF MAINE
DEPARTMENT OF TRANSPORTATION

HPP-6462(920)

WIN
WIN 6462.91

HIGHWAY PLANS

vhb

	DATE	BY
PROJ. MANAGER		R.M.
DESIGN-DETAILED		
CHECKED-REVIEWED		
DESIGN2-DETAILED2		
DESIGN3-DETAILED3		
REVISIONS 1		
REVISIONS 2		
REVISIONS 3		
REVISIONS 4		
FIELD CHANGES		

PRESQUE ISLE
PRESQUE ISLE BYPASS


BOX CULVERT DETAILS


SHEET NUMBER

26

OF 460

TRIBUTARY TO MERRITT BROOK BOX CULVERT - STA 7615+28.3 (SKEWED)

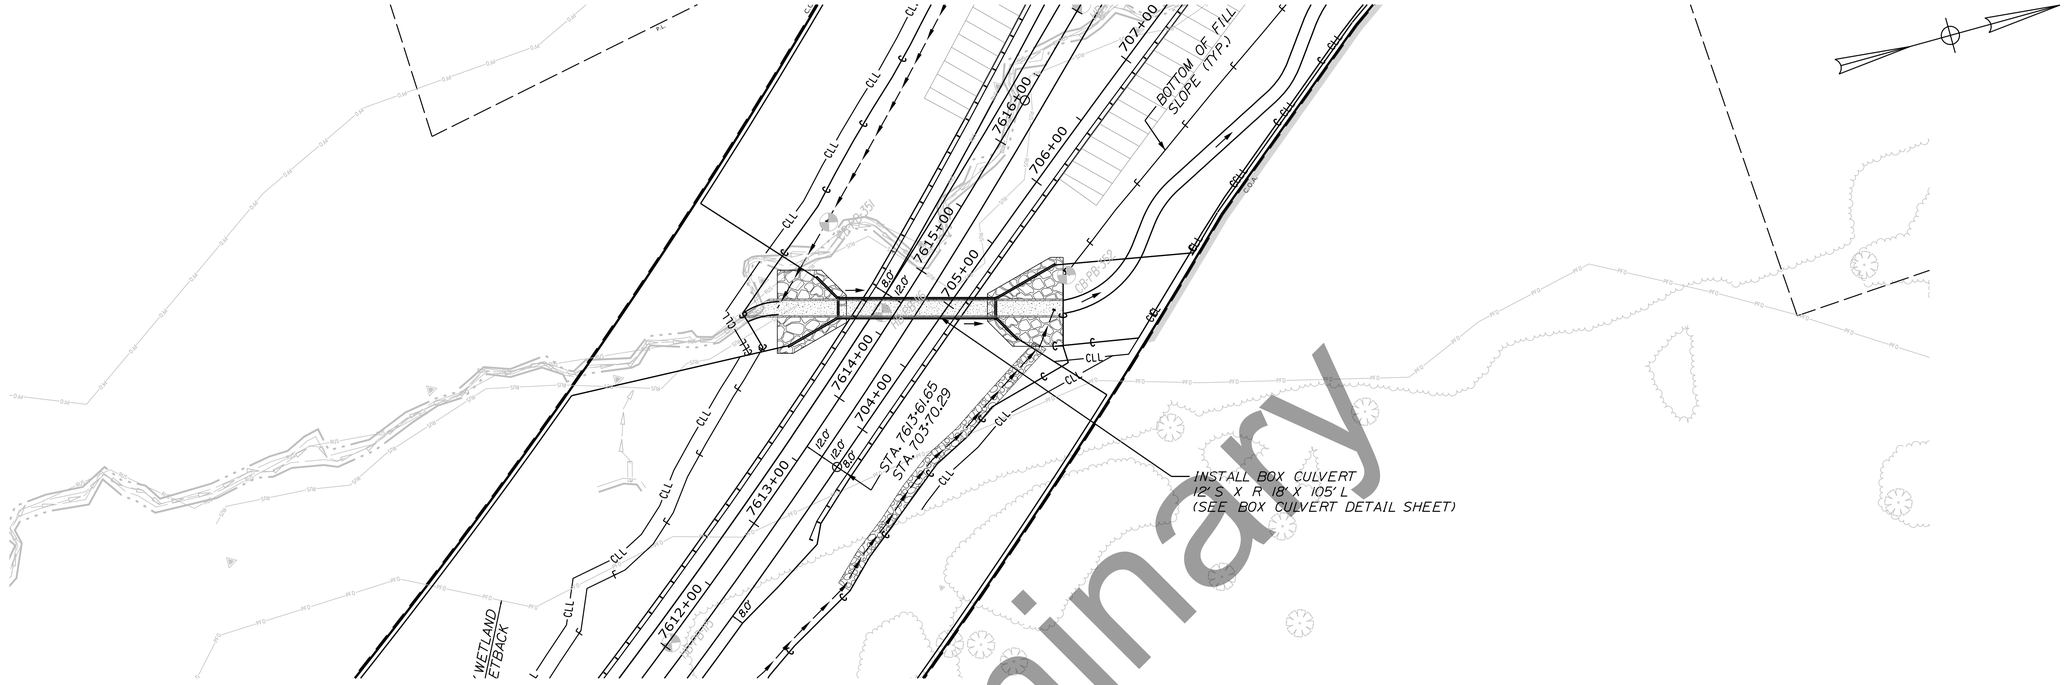

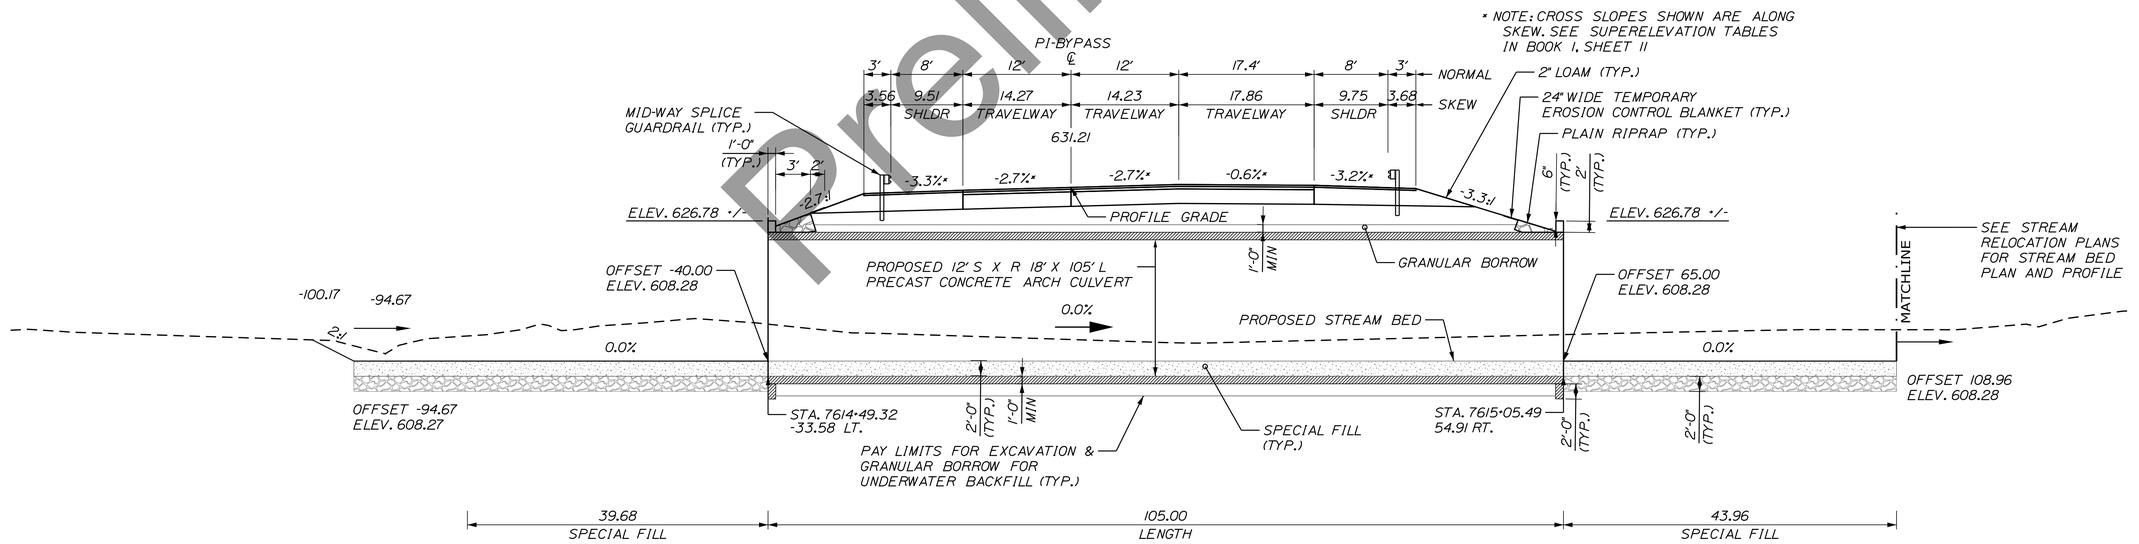

PROPOSED CONCRETE BOX TRANSVERSE ROADWAY SECTION

(ALONG CENTERLINE OF CONCRETE BOX)
NOT TO SCALE

(SKEW 32.69°)

Preliminary

STATE OF MAINE
DEPARTMENT OF TRANSPORTATION

HPP-6462(920)

WIN
WIN 6462.91

HIGHWAY PLANS

vhb

PROJ. MANAGER	R.M.		
DESIGN-DETAILED		BY	DATE
CHECKED-REVIEWED			
DESIGN2-DETAILED2			
DESIGN3-DETAILED3			
REVISIONS 1			
REVISIONS 2			
REVISIONS 3			
REVISIONS 4			
FIELD CHANGES			


PRESQUE ISLE
PRESQUE ISLE BYPASS


BOX CULVERT DETAILS

SHEET NUMBER
27
OF 460


Filename: ...\H3_Box_Culverts_Plans.dgn Division: HIGHWAY Username: EFlynn Date:8/3/2023

TRIBUTARY TO MERRITT BROOK BOX CULVERT - STA 7615+28.3 (SKEWED)

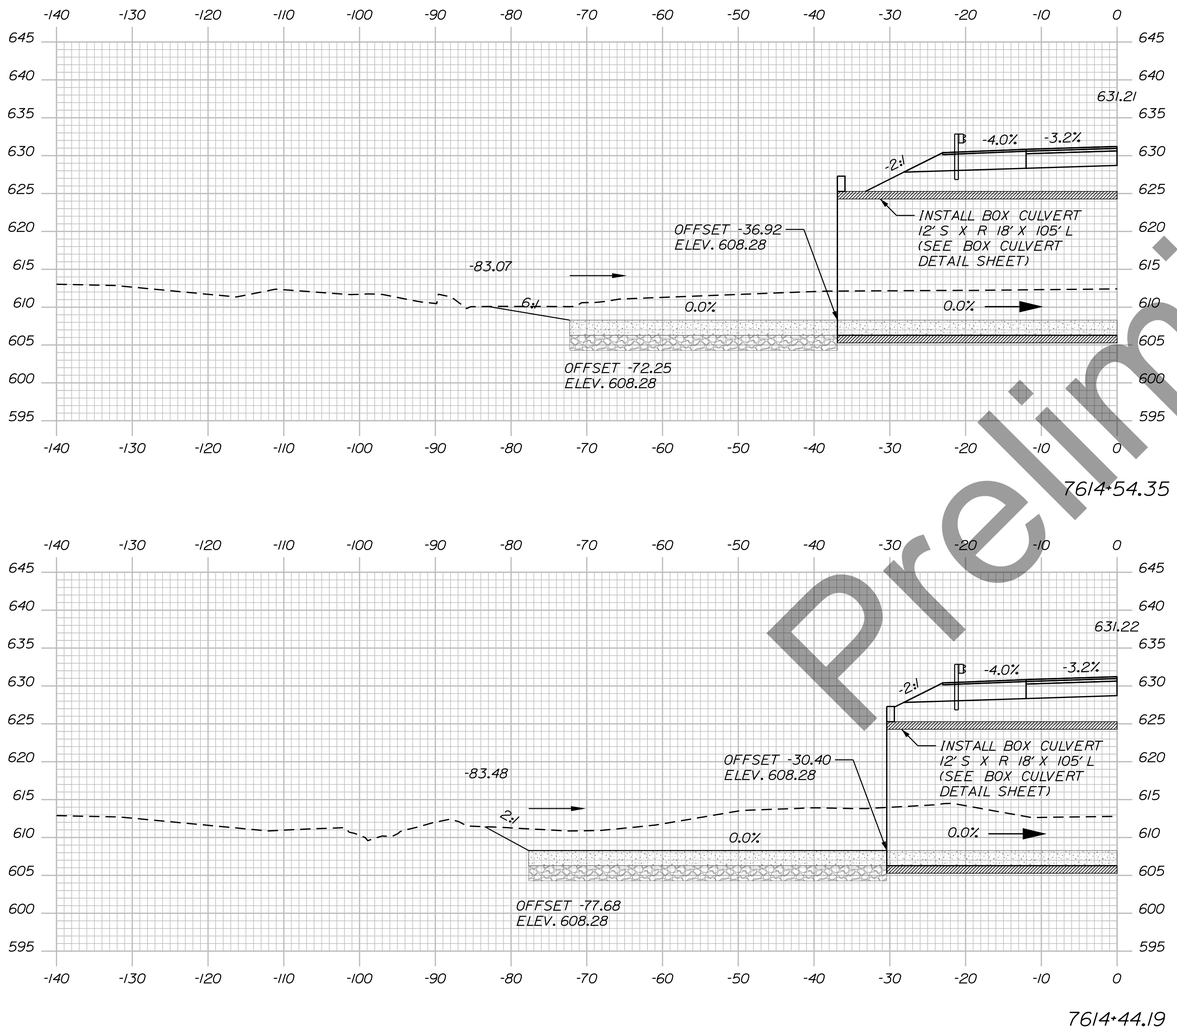

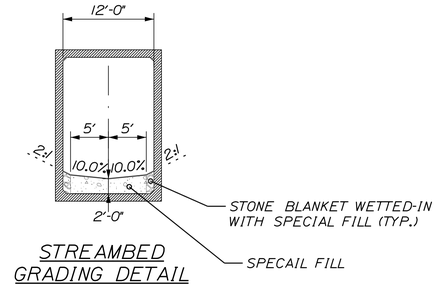

STREAMBED GRADING DETAIL

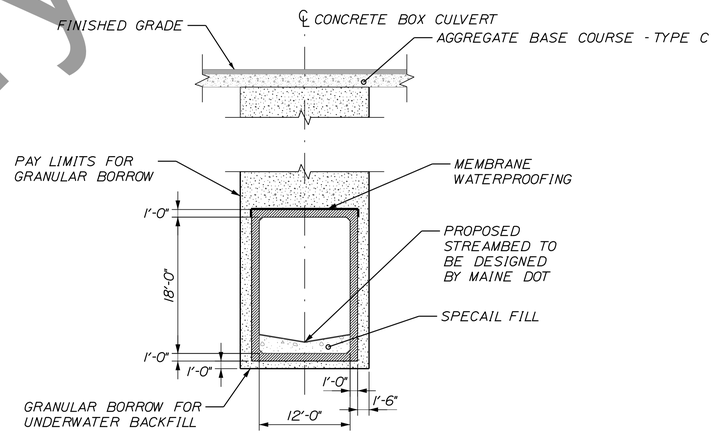

TYPICAL SECTION
NOT TO SCALE

PRECAST CONCRETE BOX NOTES:

1. THE CONSTRUCTION, HANDLING, AND ASSEMBLY OF THE PRECAST UNITS SHALL BE IN ACCORDANCE WITH SECTION 534, PRECAST STRUCTURAL CONCRETE, AND WITH THE MANUFACTURER'S SPECIFICATIONS AS APPLICABLE.

2. THE PRECAST UNITS SHALL BE DESIGNED TO CARRY CONSTRUCTION LOADINGS WITH A MINIMUM FILL COVER OF 36 INCHES OVER THE TOP OF THE UNITS.

3. INSTALL STANDARD MEMBRANE WATERPROOFING OVER THE TOP AND TO 12 INCHES DOWN THE EXTERIOR SIDES OF THE PRECAST UNITS.

4. REFERENCE SPECIAL PROVISION 203.33 - SPECIAL FILL FOR ADDITIONAL REQUIREMENTS.

5. FOR THE STRENGTH LIMIT STATE THE APPLIED FACTORED BEARING PRESSURE FOR THE PRECAST CONCRETE BOX CULVERT SHALL NOT EXCEED THE FACTORED BEARING RESISTANCE OF 7 KSF. FOR THE SERVICE LIMIT STATE THE APPLIED FACTORED BEARING PRESSURE FOR THE PRECAST CONCRETE BOX CULVERT SHALL NOT EXCEED THE FACTORED BEARING RESISTANCE OF 7.5 KSF.

Preliminary

Filename: ...\H3_Box_Culverts_Plans.dgn Division: HIGHWAY Username: EFlynn Date:8/3/2023

STATE OF MAINE
DEPARTMENT OF TRANSPORTATION

HPP-6462(920)

WIN
WIN 6462.91

HIGHWAY PLANS

vhb


PROJ. MANAGER			
DESIGN-DETAILED		R.M.	
CHECKED-REVIEWED		BY	
DESIGN2-DETAILED2			
DESIGN3-DETAILED3		DATE	
REVISIONS 1			
REVISIONS 2			
REVISIONS 3			
REVISIONS 4			
FIELD CHANGES			

PRESQUE ISLE
PRESQUE ISLE BYPASS


BOX CULVERT DETAILS

SHEET NUMBER
28
OF 460

TRIBUTARY TO MERRITT BROOK BOX CULVERT - STA 7615+28.3 (SKEWED)

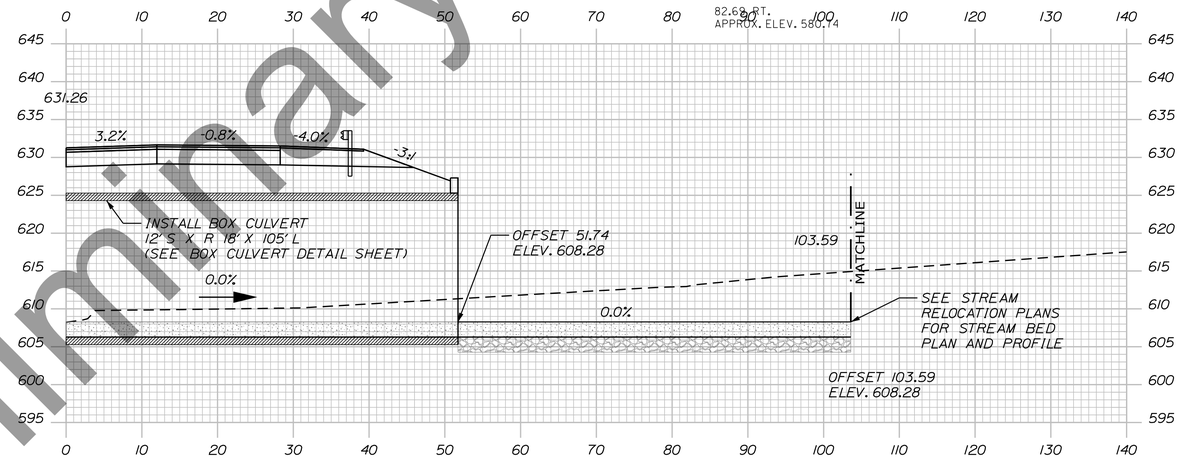

7615+10.51

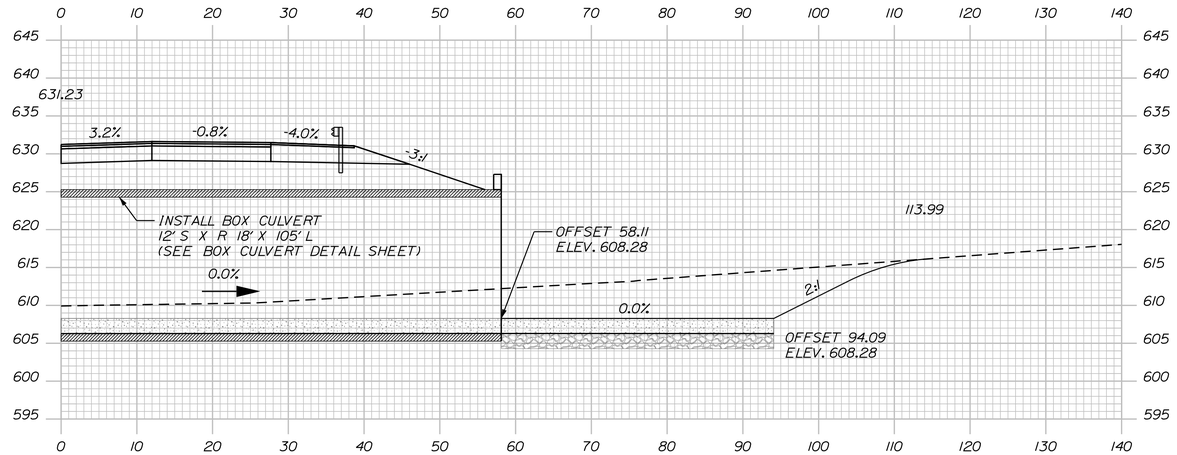

7615+00.48

Preliminary

Filename: ...\H3_Box_Culverts_Plans.dgn Division: HIGHWAY Username: EFlynn Date:8/3/2023

STATE OF MAINE
DEPARTMENT OF TRANSPORTATION

HPP-6462(920)

WIN
WIN 6462.91

HIGHWAY PLANS

vhb

	DATE	BY	R.M.
PROJ. MANAGER			
DESIGN-DETAILED			
CHECKED-REVIEWED			
DESIGN2-DETAILED2			
DESIGN3-DETAILED3			
REVISIONS 1			
REVISIONS 2			
REVISIONS 3			
REVISIONS 4			
FIELD CHANGES			

PRESQUE ISLE
PRESQUE ISLE BYPASS


BOX CULVERT DETAILS


SHEET NUMBER

29

OF 460

CONANT ROAD OVER TRIBUTARY TO MERRITT BOX CULVERT - STA 327+92.12 (SKEWED)

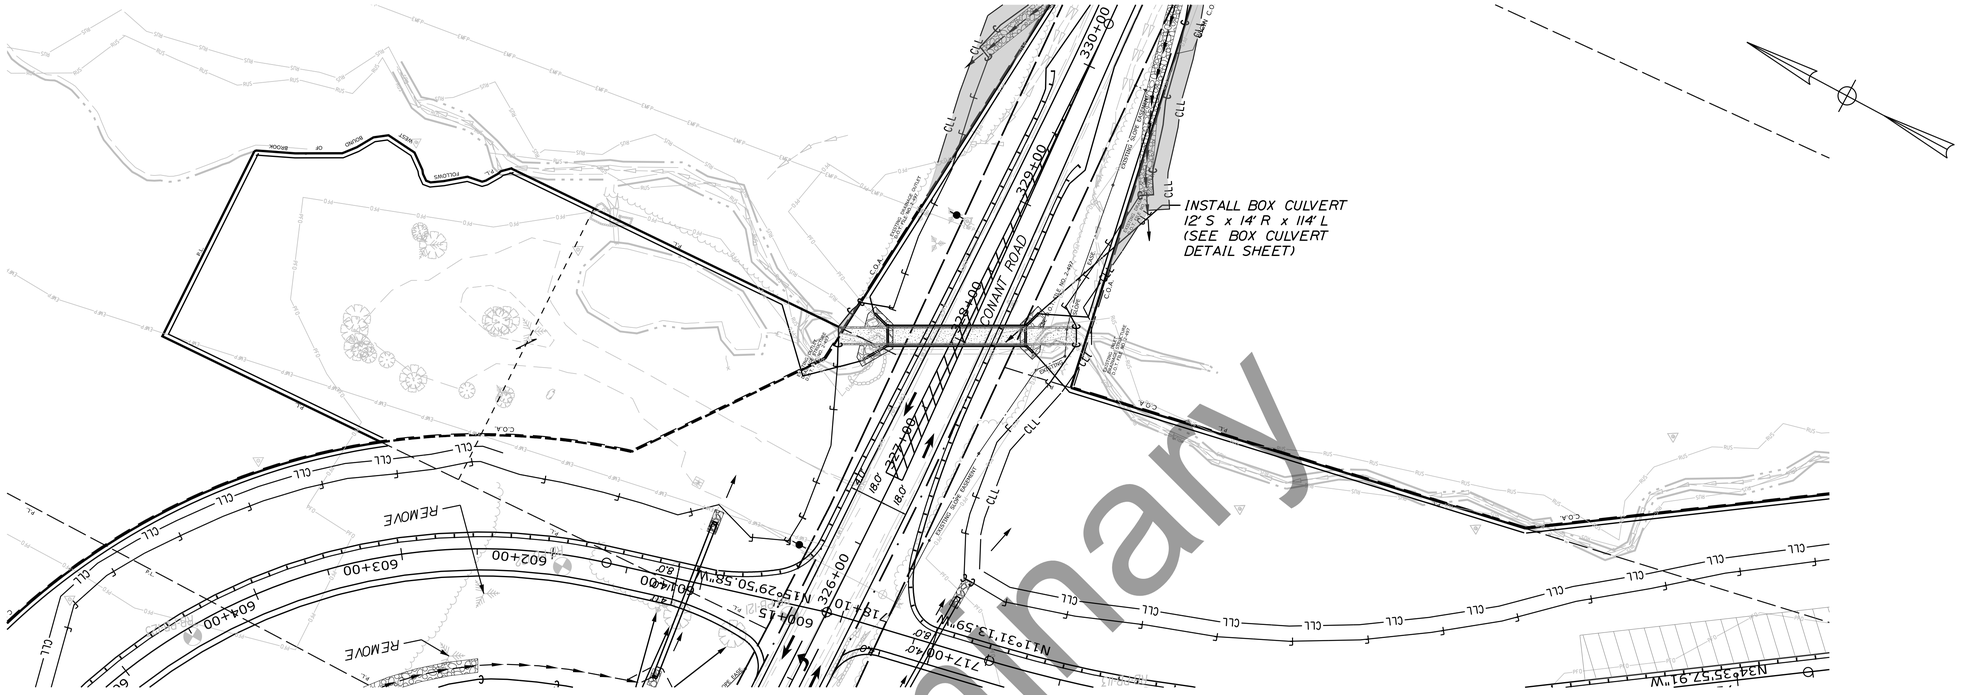

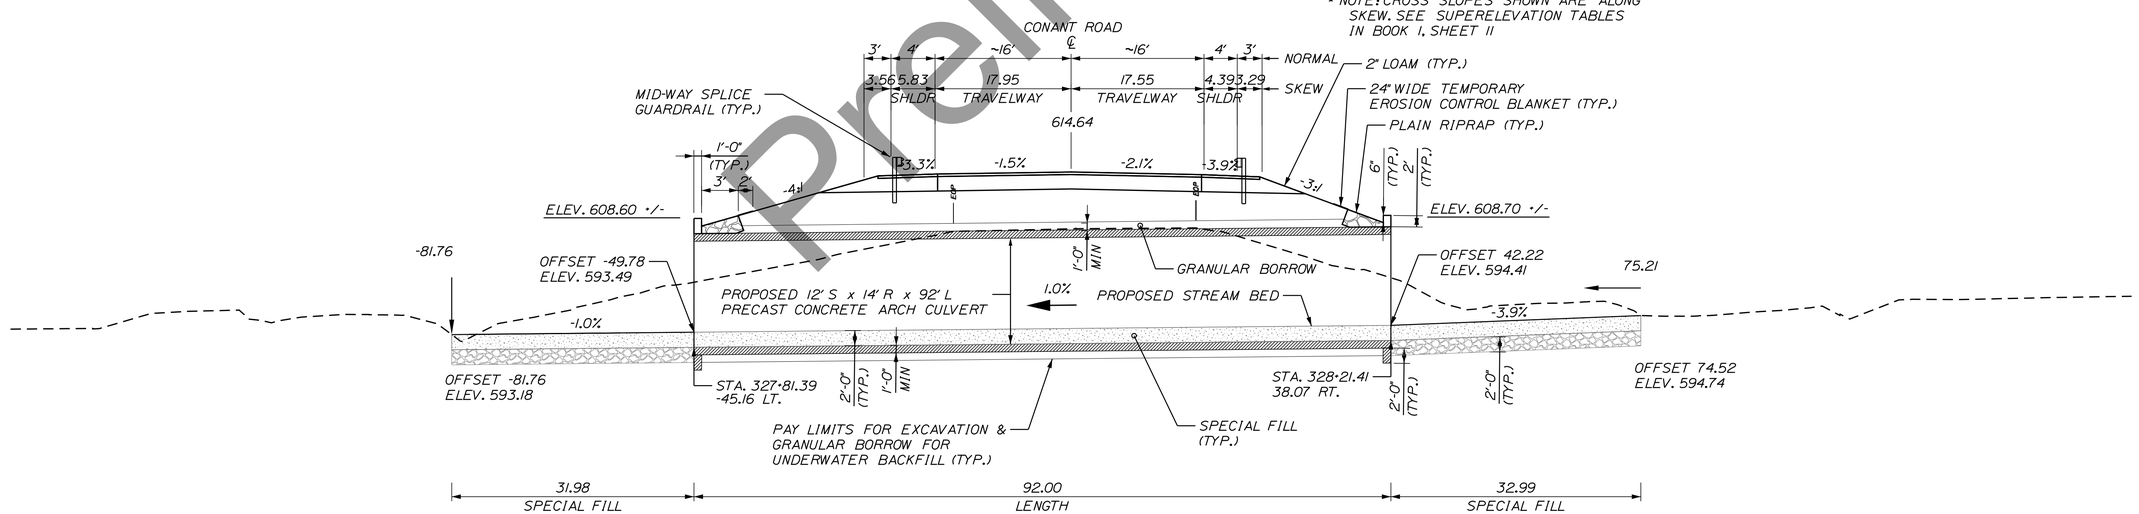

PROPOSED CONCRETE BOX TRANSVERSE ROADWAY SECTION

(ALONG CENTERLINE OF CONCRETE BOX)
NOT TO SCALE

(SKEW 64.40°)

Preliminary

STATE OF MAINE
DEPARTMENT OF TRANSPORTATION

HPP-6462(920)

WIN
WIN 6462.91

HIGHWAY PLANS

vhb

	R.M.	BY	DATE
PROJ. MANAGER			
DESIGN-DETAILED			
CHECKED-REVIEWED			
DESIGN2-DETAILED2			
DESIGN3-DETAILED3			
REVISIONS 1			
REVISIONS 2			
REVISIONS 3			
REVISIONS 4			
FIELD CHANGES			

PRESQUE ISLE
CONANT ROAD

BOX CULVERT DETAILS


SHEET NUMBER

30


OF 460

Filename: ...\H3_Box_Culverts_Plans.dgn Division: HIGHWAY Username: EFlynn Date:8/3/2023


CONANT ROAD OVER TRIBUTARY TO MERRITT BOX CULVERT - STA 327+92.12 (SKEWED)

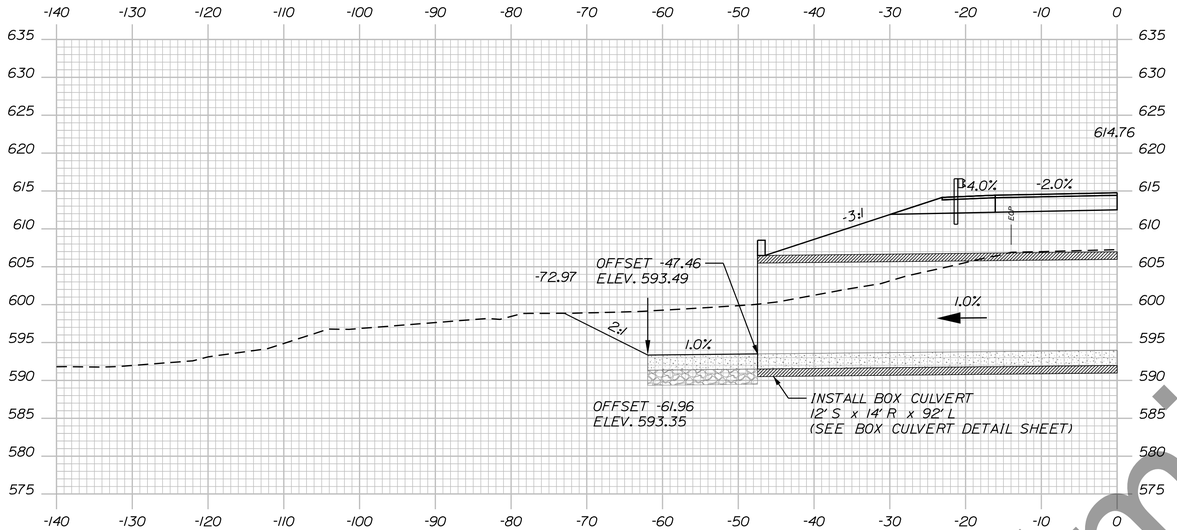


327+86.97

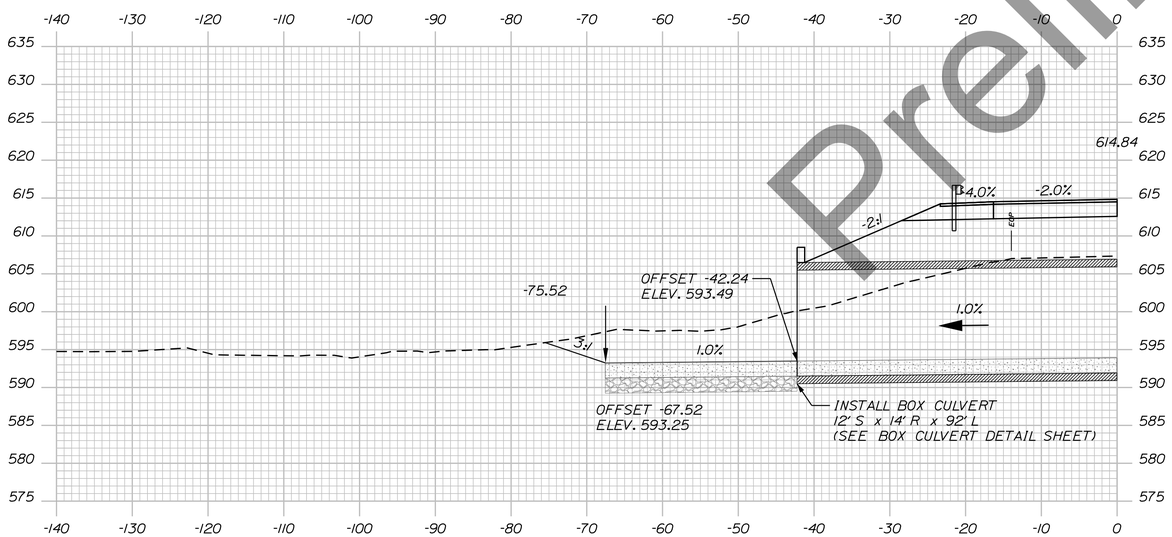

327+76.12

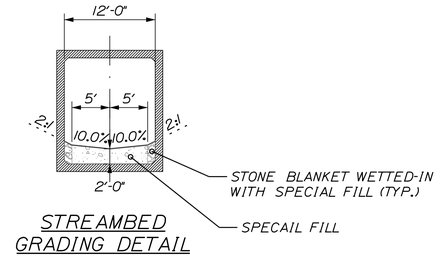

STREAMBED
GRADING DETAIL

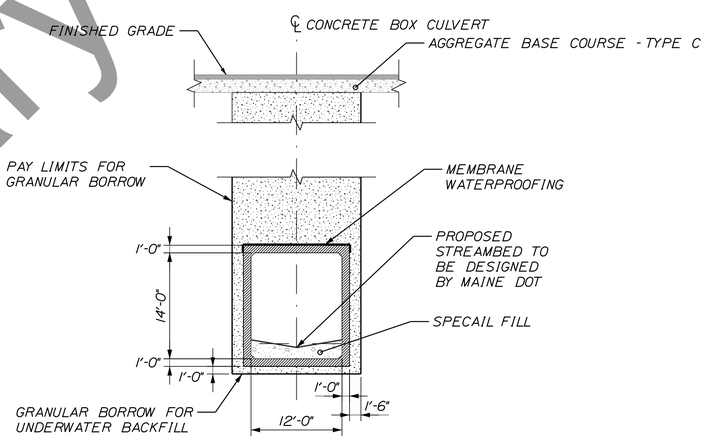

TYPICAL SECTION
NOT TO SCALE

PRECAST CONCRETE BOX NOTES:

1. THE CONSTRUCTION, HANDLING, AND ASSEMBLY OF THE PRECAST UNITS SHALL BE IN ACCORDANCE WITH SECTION 534, PRECAST STRUCTURAL CONCRETE, AND WITH THE MANUFACTURER'S SPECIFICATIONS AS APPLICABLE.

2. THE PRECAST UNITS SHALL BE DESIGNED TO CARRY CONSTRUCTION LOADINGS WITH A MINIMUM FILL COVER OF 36 INCHES OVER THE TOP OF THE UNITS.

3. INSTALL STANDARD MEMBRANE WATERPROOFING OVER THE TOP AND TO 12 INCHES DOWN THE EXTERIOR SIDES OF THE PRECAST UNITS.

4. REFERENCE SPECIAL PROVISION 203.33 - SPECIAL FILL FOR ADDITIONAL REQUIREMENTS.

5. FOR THE STRENGTH LIMIT STATE THE APPLIED FACTORED BEARING PRESSURE FOR THE PRECAST CONCRETE BOX CULVERT SHALL NOT EXCEED THE FACTORED BEARING RESISTANCE OF 7 KSF. FOR THE SERVICE LIMIT STATE THE APPLIED FACTORED BEARING PRESSURE FOR THE PRECAST CONCRETE BOX CULVERT SHALL NOT EXCEED THE FACTORED BEARING RESISTANCE OF 7.5 KSF.

Preliminary

STATE OF MAINE
DEPARTMENT OF TRANSPORTATION

HPP-6462(920)

WIN
WIN 6462.91

HIGHWAY PLANS

vhb

	DATE	BY	R.M.
PROJ. MANAGER			
DESIGN-DETAILED			
CHECKED-REVIEWED			
DESIGN2-DETAILED2			
DESIGN3-DETAILED3			
REVISIONS 1			
REVISIONS 2			
REVISIONS 3			
REVISIONS 4			
FIELD CHANGES			

PRESQUE ISLE
CONANT ROAD

BOX CULVERT DETAILS


SHEET NUMBER

31


OF 460

Filename: ...\H3_Box_Culverts_Plans.dgn Division: HIGHWAY Username: EFlynn Date:8/3/2023

CONANT ROAD OVER TRIBUTARY TO MERRITT BOX CULVERT - STA 327+92.12 (SKEWED)

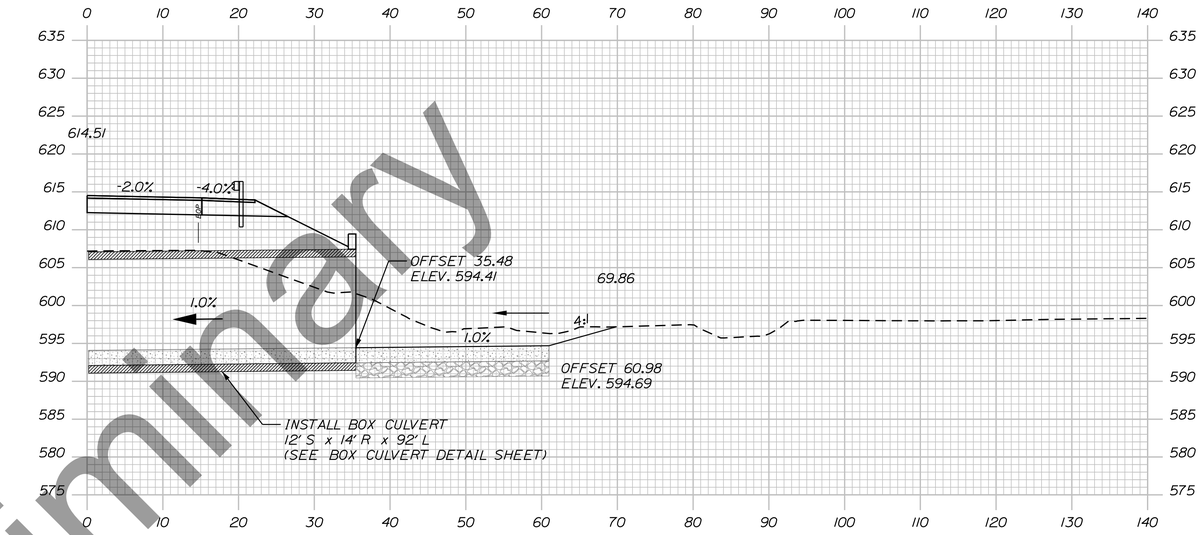

328+26.81

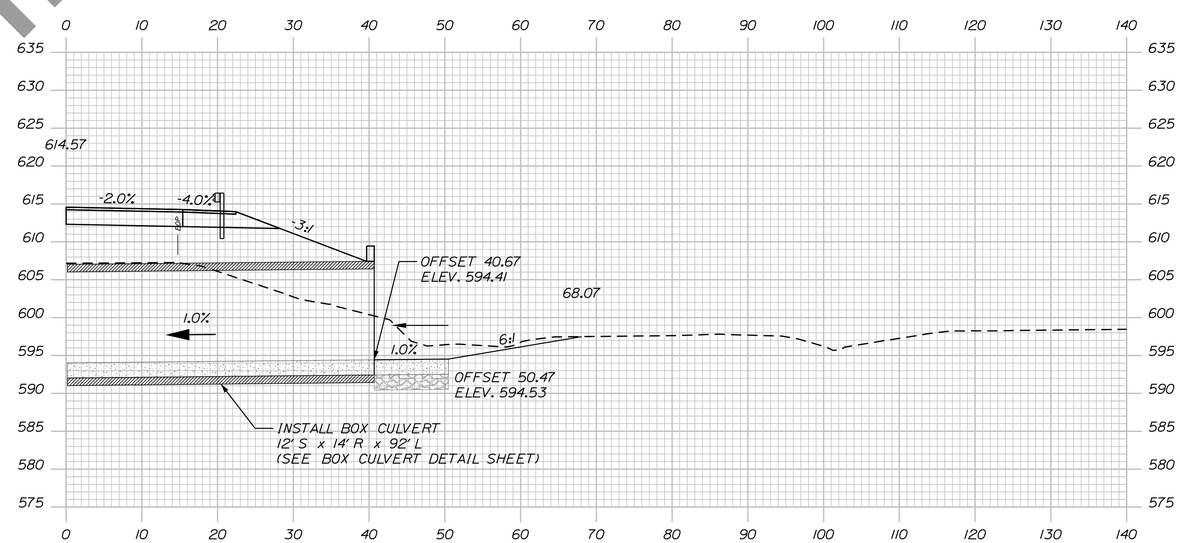

328+16.02

Preliminary

Filename: ...\H3_Box_Culverts_Plans.dgn Division: HIGHWAY Username: EFlynn Date:8/3/2023

STATE OF MAINE
DEPARTMENT OF TRANSPORTATION

HPP-6462(920)

WIN
WIN 6462.91

HIGHWAY PLANS

vhb

	DATE	BY	R.M.
PROJ. MANAGER			
DESIGN-DETAILED			
CHECKED-REVIEWED			
DESIGN2-DETAILED2			
DESIGN3-DETAILED3			
REVISIONS 1			
REVISIONS 2			
REVISIONS 3			
REVISIONS 4			
FIELD CHANGES			

PRESQUE ISLE
CONANT ROAD

BOX CULVERT DETAILS

SHEET NUMBER

32

OF 460

Filename: ...\MSTA\014_HDPlan_7319+00.dgn Division: HIGHWAY Username: EFlynn Date:8/3/2023

STA. 7320+00
BEGIN APPROACH
MATCH EXISTING
LIMIT OF WORK

STA. 7320+50
END APPROACH
BEGIN PROJECT NO. 6462.92
BEGIN FULL CONSTRUCTION

INSTALL OPT-III 18" X 87'

INSTALL OPT-I 18" X 54'

REMOVE POLE (BY OTHERS)

REMOVE MH AND PIPES

REMOVE (2) TREES

REMOVE FIELD ENTRANCE

INSTALL OPT-I 18" X 50'

RELOCATE

REMOVE

REMOVE CB

REMOVE (7) TREES

REMOVE EXISTING PAVEMENT, LOAM AND SEED (TYP.)

TOP OF 2:1 BACKSLOPE (TYP.)

ROUTE 1

N19°31'17.88"W

BYPASS
CURVE DATA #1
PI = 7338+02.81
D = 1°28'08.8"
Δ = 42°34'16.3" Rt.
R = 3900.00'
L = 2897.73'
T = 1519.42'
E = 285.53'

PC = STA. 7322+83.39

ROW IMPACTS (TYP.)

DRAINAGE TREATMENT AREA

A1

A2

INSTALL OPT-I 18" X 63'

POB = STA. 20+00.00
STA. 7333+00.00

S82°25'49.05"W 21+08

REMOVAL OF BUILDING (BY OTHERS)

POLE REMOVED (BY OTHERS)

HB-PB-313

HB-PB-314

HB-PB-315

HB-PB-316

HB-PB-317

HB-PB-318

HB-PB-319

Preliminary

NOTE: REFUSALS AND GROUNDWATER ARE SHOWN ON PROFILE FOR REVIEW PURPOSES ONLY AND WILL BE DELETED PRIOR TO PS&E.

STA. 7320+00
BEGIN APPROACH
LIMIT OF WORK
MATCH EXISTING PAVEMENT

G = -4.5%

PVC = STA. 7320+00.00
ELEV. = 665.61

STA. 7320+50
END APPROACH
BEGIN FULL DEPTH
CONSTRUCTION

PVI = STA. 7322+00.00
ELEV. = 656.59

HB-PB-314
STA 7322+01.00
22.39 RT.
APPROX. ELEV. 649.40

HB-PB-315
STA 7324+51.32
18.09 RT.
APPROX. ELEV. 634.60

PVT = STA. 7324+00.00
ELEV. = 642.76

V.C.L. = 400'
SD = 648'
E = -1.204'

G = -6.92%

PROFILE GRADE

HB-PB-316
STA 7326+99.98
-0.47 LT.
APPROX. ELEV. 615.80

EXISTING GROUND

HB-PB-318
STA 7331+99.44
-60.73 LT.
APPROX. ELEV. 580.80

HB-PB-319
STA 7331+99.23
63.88 RT.
APPROX. ELEV. 583.40

G = -6.92%

| | | |

Filename: ...\MSTA\015_HDPlan_7333-00.dgn Division: HIGHWAY Username: EFlynn Date:8/3/2023

RELOCATE POLES (BY OTHERS)
REMOVE
RELOCATE POLES (BY OTHERS)
FLUSH CONCRETE
PI-BYPASS
COMPOST FILTER (TYP.)
INSTALL RCP 30" X 156'
INSTALL ARCH CULVERT 30' S X 17.3' R X 160' L (SEE ARCH CULVERT DETAIL SHEET)
CLARK BROOK
SLIP LANE
SOUTHERN CONNECTOR
MATCH LINE
BEGIN C.O.A.
STA. 400+00.00
STA. 7341+43.98
N7°48'45.84"E
POB = STA. 20+00.00 STA. 7333+00.00
POB = STA. 101+00.00 STA. 7345+00.00
HB-PB-320(OW)
HB-PB-321
HB-PB-322
HB-PB-323
HB-PB-324
HB-PB-325
HB-PB-303
CB-PB-311
CB-PB-312
CB-PB-313
CB-PB-314

BYPASS
CURVE DATA #1
PI = 7338+02.81
D = 1°28'08.8"
Δ = 42°34'16.3" Rt.
R = 3900.00'
L = 2897.73'
T = 1519.42'
E = 285.53'

CURVE DATA #1
PI = 400+47.09
D = 1°27'20.5"
Δ = 1°22'15.3" Rt.
R = 3936.00'
L = 94.18'
T = 47.09'
E = 0.28'

Preliminary

PROFILE

V.C.L. = 1200'
SD = 540'
E = 14.124'
PVC = STA. 7334+35.00
ELEV. = 571.18
G = -6.92%
PVI = STA. 7340+35.00
ELEV. = 529.68
PVT = STA. 7346+35.00
ELEV. = 544.68
G = 2.50%
PROFILE GRADE
EXISTING GROUND
LOW POINT = STA. 7343+16.44
ELEV. = 540.70

HB-PB-321
STA 7333+64.97
0.40 RT.
APPROX. ELEV. 567.90

HB-PB-320(OW)
STA 7333+64.43
60.00 RT.
APPROX. ELEV. 572.80

HB-PB-322
STA 7333+64.55
-48.77 LT.
APPROX. ELEV. 569.00

HB-PB-323
STA 7335+98.39
3.78 RT.
APPROX. ELEV. 551.40

HB-PB-324
STA 7339+52.33
-20.49 LT.
APPROX. ELEV. 521.90

HB-PB-325
STA 7341+66.02
-40.04 LT.
APPROX. ELEV. 512.10

CB-PB-312
STA 7343+80.27
-35.59 LT.
APPROX. ELEV. 507.25

CB-PB-311
STA 7343+92.67
-93.33 LT.
APPROX. ELEV. 511.02

CB-PB-313
STA 7344+79.52
9.49 RT.
APPROX. ELEV. 508.02

HB-PB-303
STA 7345+47.00
6.63 RT.
APPROX. ELEV. 509.30

CB-PB-314
STA 7345+38.44
73.77 RT.
APPROX. ELEV. 506.62

EL. 589.11 EL. 580.51
EL. 585.23 EL. 577.06
EL. 582.65 EL. 573.60
EL. 579.71 EL. 570.15
EL. 574.39 EL. 566.85
EL. 567.84 EL. 563.74
EL. 561.17 EL. 560.83
EL. 552.84 EL. 558.12
EL. 547.96 EL. 555.60
EL. 540.09 EL. 553.28
EL. 536.48 EL. 551.16
EL. 532.73 EL. 549.23
EL. 529.68 EL. 547.50
EL. 530.28 EL. 545.96
EL. 527.28 EL. 544.62
EL. 521.71 EL. 543.48
EL. 520.37 EL. 542.53
EL. 520.12 EL. 541.78
EL. 522.19 EL. 541.23
EL. 518.67 EL. 540.87
EL. 516.26 EL. 540.71
EL. 514.07 EL. 540.74
EL. 512.28 EL. 540.97
EL. 509.30 EL. 541.40
EL. 514.86 EL. 542.02
EL. 514.84 EL. 542.84
EL. 514.32 EL. 543.85
EL. 517.76 EL. 545.05
EL. 524.41 EL. 546.30

STATE OF MAINE
DEPARTMENT OF TRANSPORTATION
HPP-6462(920)
WIN
WIN 6462.91
HIGHWAY PLANS

vhb

	DATE	BY
R.M.		
PROJ. MANAGER		
DESIGN-DETAILED		
CHECKED-REVIEWED		
DESIGN2-DETAILED2		
DESIGN3-DETAILED3		
REVISIONS 1		
REVISIONS 2		
REVISIONS 3		
REVISIONS 4		
FIELD CHANGES		

PRESQUE ISLE
PRESQUE ISLE BYPASS

PLAN AND PROFILE

SHEET NUMBER
34
OF 460

Sta. 7333+00.00 to Sta. 7347+00.00

Filename: ...\MSTA\016_HDPlan_7347-00.dgn Division: HIGHWAY Username: EFlynn Date:8/3/2023

Preliminary

COMP

CLL

HB-PB-329(OW)
HB-PB-331
HB-PB-333(GP)
HB-PB-335
HB-PB-338(OW)
HB-PB-326
HB-PB-327
HB-PB-328
HB-PB-330
HB-PB-332
HB-PB-334
HB-PB-336
HB-PB-337

7347+00 7348+00 7349+00 7350+00 7351+00 7352+00 7353+00 7354+00 7355+00 7356+00 7357+00 7358+00 7359+00 7360+00 7361+00

8.0' 12.0' 4.0'

INSTALL RCP
30" X 156'

PI-BYPASS
N23°02'58.39"E

BYPASS
CURVE DATA #1
PI = 7338+02.81
D = 1°28'08.8"
Δ = 42°34'16.3" Rt.
R = 3900.00'
L = 2897.73'
T = 1519.42'
E = 285.53'

PT = STA. 7351+81.12

CLARK BROOK

7347+00 7348+00 7349+00 7350+00 7351+00 7352+00 7353+00 7354+00 7355+00 7356+00 7357+00 7358+00 7359+00 7360+00 7361+00

610 605 600 595 590 585 580 575 570 565 560 555 550 545 540 535 530 525 520

V.C.L. = 600'
SD = 1020'
E = -1.125'

PVC = STA. 7359+00.00
ELEV. = 576.30

EXISTING GROUND

G = 2.50%

PROFILE GRADE

HB-PB-326
STA 7347+08.41
6.04 RT.
APPROX. ELEV. 522.20

HB-PB-328
STA 7349+49.32
-0.75 LT.
APPROX. ELEV. 546.30

HB-PB-329(OW)
STA 7349+47.95
-58.28 LT.
APPROX. ELEV. 542.40

HB-PB-330
STA 7351+98.46
58.23 RT.
APPROX. ELEV. 547.70

HB-PB-331
STA 7351+97.85
-56.00 LT.
APPROX. ELEV. 558.60

HB-PB-332
STA 7354+50.80
50.54 RT.
APPROX. ELEV. 574.30

HB-PB-333(GP)
STA 7354+50.61
-49.69 LT.
APPROX. ELEV. 579.10

HB-PB-334
STA 7357+01.62
52.69 RT.
APPROX. ELEV. 579.20

HB-PB-335
STA 7357+00.39
-50.55 LT.
APPROX. ELEV. 585.90

HB-PB-336
STA 7359+50.45
49.79 RT.
APPROX. ELEV. 576.00

HB-PB-337
STA 7359+49.46
-0.09 LT.
APPROX. ELEV. 574.60

HB-PB-338(OW)
STA 7359+50.62
-49.61 LT.
APPROX. ELEV. 582.30

EL. 524.41 EL. 546.30 | EL. 534.26 EL. 547.55 | EL. 546.92 EL. 548.80 | EL. 562.17 EL. 550.05 | EL. 571.61 EL. 551.30 | EL. 575.05 EL. 552.55 | EL. 577.56 EL. 553.80 | EL. 578.76 EL. 555.05 | EL. 578.69 EL. 556.30 | EL. 577.97 EL. 557.55 | EL. 577.10 EL. 558.80 | EL. 576.38 EL. 560.05 | EL. 576.11 EL. 561.30 | EL. 577.36 EL. 562.55 | EL. 583.18 EL. 563.80 | EL. 591.45 EL. 565.05 | EL. 595.02 EL. 566.30 | EL. 597.17 EL. 567.55 | EL. 598.50 EL. 568.80 | EL. 598.82 EL. 570.05 | EL. 598.13 EL. 571.30 | EL. 597.82 EL. 572.55 | EL. 598.19 EL. 573.80 | EL. 597.93 EL. 575.05 | EL. 594.85 EL. 576.30 | EL. 590.54 EL. 577.52 | EL. 582.43 EL. 578.67 | EL. 579.56 EL. 579.77 | EL. 574.37 EL. 580.80

PROFILE

Sta. 7347+00.00 to Sta. 7361+00.00

STATE OF MAINE
DEPARTMENT OF TRANSPORTATION

HPP-6462(920)

WIN
WIN 6462.91

HIGHWAY PLANS

vhb

	DATE	BY	R.M.
PROJ. MANAGER			
DESIGN-DETAILED			
CHECKED-REVIEWED			
DESIGN2-DETAILED2			
DESIGN3-DETAILED3			
REVISIONS 1			
REVISIONS 2			
REVISIONS 3			
REVISIONS 4			
FIELD CHANGES			

PRESQUE ISLE
PRESQUE ISLE BYPASS

PLAN AND PROFILE

SHEET NUMBER
35
OF 460

Filename: ...\MSTA\017_HDPlan_7361+00.dgn Division: HIGHWAY Username: EFlynn Date:8/3/2023

BYPASS
CURVE DATA #2
PI = 7370+69.73
D = 0°08'35.7"
Δ = 2°30'32.5" Lt.
R = 40000.00'
L = 1751.62'
T = 875.95'
E = 9.59'

PC = STA. 7361+93.78

75' WETLAND SETBACK

DRAINAGE TREATMENT AREA (B1)

DRAINAGE TREATMENT AREA (B2)

INSTALL RCP
24" X 92'
(EQUALIZATION CULVERT)

INSTALL BOX CULVERT
12' S X 10' R X 120' L
(SEE BOX CULVERT DETAIL SHEET)

CB-PB-321

CB-PB-322

HB-PB-339

HB-PB-340

HB-PB-341

HB-PB-342

HB-PB-343

HB-PB-344

P.I. BYPASS

7361+00 7362+00 7363+00 7364+00 7365+00 7366+00 7367+00 7368+00 7369+00 7370+00 7371+00 7372+00 7373+00 7374+00 7375+00

8.0' 12.0' 12.0' 8.0'

Preliminary

V.C.L. = 600'
SD = 1020'
E = 1.125'

PVI = STA. 7362+00.00
ELEV. = 583.80

PVT = STA. 7365+00.00
ELEV. = 586.80

PROFILE GRADE

G = 1.00%

EXISTING GROUND

HB-PB-339
STA 7361+38.62
6.06 RT.
APPROX. ELEV. 569.10

CB-PB-321
STA 7362+58.07
-87.23 LT.
APPROX. ELEV. 553.33

CB-PB-322
STA 7362+07.00
56.55 RT.
APPROX. ELEV. 553.16

HB-PB-340
STA 7364+55.91
0.86 RT.
APPROX. ELEV. 559.80

635 630 625 620 615 610 605 600 595 590 585 580 575 570 565 560 555 550 545

EL. 574.37	EL. 573.85	EL. 561.63	EL. 557.51	EL. 557.96	EL. 563.08	EL. 569.01	EL. 573.80	EL. 576.96	EL. 579.77	EL. 577.17	EL. 582.00	EL. 584.66	EL. 584.06	EL. 585.05
EL. 580.80	EL. 581.77	EL. 582.67	EL. 583.52	EL. 584.30	EL. 585.02	EL. 585.67	EL. 586.27	EL. 586.80	EL. 587.30	EL. 587.80	EL. 588.30	EL. 588.80	EL. 589.30	EL. 589.80

EL. 586.27	EL. 588.33	EL. 590.19	EL. 591.39	EL. 591.52	EL. 591.94	EL. 590.59	EL. 589.32	EL. 588.57	EL. 590.07	EL. 589.55	EL. 590.21	EL. 591.50	EL. 593.22	
EL. 590.30	EL. 590.80	EL. 591.30	EL. 591.80	EL. 592.30	EL. 592.80	EL. 593.30	EL. 593.80	EL. 594.30	EL. 594.80	EL. 595.30	EL. 595.80	EL. 596.30	EL. 596.80	

7361+00 7362+00 7363+00 7364+00 7365+00 7366+00 7367+00 7368+00 7369+00 7370+00 7371+00 7372+00 7373+00 7374+00 7375+00

PROFILE

Sta. 7361+00.00 to Sta. 7375+00.00

STATE OF MAINE
DEPARTMENT OF TRANSPORTATION

HPP-6462(920)

WIN
WIN 6462.91

HIGHWAY PLANS

vhb

	DATE	BY
PROJ. MANAGER		R.M.
DESIGN-DETAILED		
CHECKED-REVIEWED		
DESIGN2-DETAILED2		
DESIGN3-DETAILED3		
REVISIONS 1		
REVISIONS 2		
REVISIONS 3		
REVISIONS 4		
FIELD CHANGES		

PRESQUE ISLE
PRESQUE ISLE BYPASS

PLAN AND PROFILE

SHEET NUMBER
36
OF 460

BYPASS
CURVE DATA #2
PI = 7370+69.73
D = 0°08'35.7"
Δ = 2°30'32.5" Lt.
R = 40000.00'
L = 1751.62'
T = 875.95'
E = 9.59'

PT = STA. 7379+45.41

BYPASS
CURVE DATA #3
PI = 7422+26.31
D = 0°35'15.5"
Δ = 39°56'50.9" Lt.
R = 9750.00'
L = 6797.84'
T = 3543.65'
E = 624.00'

PC = STA. 7386+82.67

HB-PB-344
HB-PB-345
HB-PB-346
HB-PB-347
HB-PB-348
HB-PB-350(OW)
HB-PB-349

PI-BYPASS
N20°32'25.94"E

7375+00 7376+00 7377+00 7378+00 7379+00 7380+00 7381+00 7382+00 7383+00 7384+00 7385+00 7386+00 7387+00 7388+00 7389+00

8.0' 12.0' 12.0' 8.0'

Preliminary

7375·00 7376·00 7377·00 7378·00 7379·00 7380·00 7381·00 7382·00 7383·00 7384·00 7385·00 7386·00 7387·00 7388·00 7389·00

670 665 660 655 650 645 640 635 630 625 620 615 610 605 600 595 590 585 580

V.C.L. = 600'
SD = 732'
E = -1.875'

PVC = STA. 7379+00.00
ELEV. = 600.80

PVI = STA. 7382+00.00
ELEV. = 603.80

PVT = STA. 7385+00.00
ELEV. = 599.30

PVC = STA. 7389+00.00
ELEV. = 593.30

HIGH POINT = STA. 7381+40.03
ELEV. = 602.00

PROFILE GRADE
G = 1.00%
G = -1.50%

EXISTING GROUND

HB-PB-349
STA 7386+97.14
50.01 RT.
APPROX. ELEV. 590.00

HB-PB-350(OW)
STA 7386+99.38
-45.87 LT.
APPROX. ELEV. 590.90

EL. 593.22	EL. 594.83	EL. 597.03	EL. 597.48	EL. 595.22	EL. 594.07	EL. 595.47	EL. 597.52	EL. 598.87	EL. 598.23	EL. 598.20	EL. 599.01	EL. 599.78	EL. 601.09	EL. 601.15	EL. 601.47	EL. 602.39	EL. 602.75	EL. 602.13	EL. 599.84	EL. 600.85	EL. 602.15	EL. 600.85	EL. 602.95	EL. 605.95	EL. 612.40	EL. 616.86	EL. 617.66
EL. 596.80	EL. 597.30	EL. 597.80	EL. 598.30	EL. 598.80	EL. 599.30	EL. 599.80	EL. 600.30	EL. 600.80	EL. 601.25	EL. 601.59	EL. 601.83	EL. 601.97	EL. 602.00	EL. 601.92	EL. 601.75	EL. 601.47	EL. 600.59	EL. 600.00	EL. 599.30	EL. 598.55	EL. 597.80	EL. 597.05	EL. 596.30	EL. 595.55	EL. 594.80	EL. 594.05	EL. 593.30

7375·00 7376·00 7377·00 7378·00 7379·00 7380·00 7381·00 7382·00 7383·00 7384·00 7385·00 7386·00 7387·00 7388·00 7389·00

PROFILE

Sta. 7375+00.00 to Sta. 7389+00.00

STATE OF MAINE
DEPARTMENT OF TRANSPORTATION

HPP-6462(920)

WIN
WIN 6462.91

HIGHWAY PLANS

vhb

	DATE	BY
PROJ. MANAGER		R.M.
DESIGN-DETAILED		
CHECKED-REVIEWED		
DESIGN2-DETAILED2		
DESIGN3-DETAILED3		
REVISIONS 1		
REVISIONS 2		
REVISIONS 3		
REVISIONS 4		
FIELD CHANGES		

PRESQUE ISLE
PRESQUE ISLE BYPASS

PLAN AND PROFILE

SHEET NUMBER
37
OF 460

Filename: ...\MSTA\018_HDPlan_7375+00.dgn Division: HIGHWAY Username: EFlynn Date:8/3/2023

BYPASS
CURVE DATA #3
PI = 7422+26.31
D = 0°35'15.5"
Δ = 39°56'50.9" Lt.
R = 9750.00'
L = 6797.84'
T = 3543.65'
E = 624.00'

DRAINAGE TREATMENT AREA (C1)

DRAINAGE TREATMENT AREA (C2)

COMPOST FILTER (TYP.)

INSTALL RCP
24" X 132'
(EQUALIZATION CULVERT)

INSTALL RCP
24" X 144'
(WETLANDS CONNECTIVITY)

INSTALL BOX CULVERT
8' S X 10' R X 110' L
(SEE BOX CULVERT DETAIL SHEET)

75' WETLAND SETBACK

HB-PB-353(GP)
HB-PB-352
HB-PB-354
HB-PB-355
PI-BYPASS
HB-PB-351
CB-PB-331
CB-PB-332
CB-PB-333

7389+00 7390+00 7391+00 7392+00 7393+00 7394+00 7395+00 7396+00 7397+00 7398+00 7399+00 7400+00 7401+00 7402+00 7403+00

8.0' 12.0' 12.0' 8.0'

Preliminary

PROFILE

EXISTING GROUND

HB-PB-351
STA 7389+51.57
55.86 RT.
APPROX. ELEV. 606.70

HB-PB-353(GP)
STA 7389+56.13
-34.87 LT.
APPROX. ELEV. 602.40

HB-PB-352
STA 7389+53.66
-1.67 LT.
APPROX. ELEV. 599.00

CB-PB-331
STA 7396+60.52
-63.92 LT.
APPROX. ELEV. 561.87

PVC = STA. 7389+00.00
ELEV. = 593.30'

G = -1.50%

V.C.L. = 1600'
SD = 3264'
E = 4.799'

PVI = STA. 7397+00.00
ELEV. = 581.30'

LOW POINT = STA. 7399+00.23
ELEV. = 585.80

G = 0.90%

PROFILE GRADE

650 645 640 635 630 625 620 615 610 605 600 595 590 585 580 575 570 565 560

EL. 593.30	EL. 592.57	EL. 591.87	EL. 591.22	EL. 590.60	EL. 590.02	EL. 589.47	EL. 588.97	EL. 588.50	EL. 588.07	EL. 587.67	EL. 587.32	EL. 587.00	EL. 586.72	EL. 586.47
7389+00	7390+00	7391+00	7392+00	7393+00	7394+00	7395+00	7396+00	7397+00	7398+00	7399+00	7400+00	7401+00	7402+00	7403+00

EL. 617.66	EL. 615.81	EL. 609.50	EL. 600.89	EL. 596.40	EL. 593.89	EL. 591.87	EL. 588.39	EL. 587.70	EL. 586.05	EL. 581.85	EL. 574.71	EL. 573.07	EL. 573.69	EL. 574.18
7389+00	7390+00	7391+00	7392+00	7393+00	7394+00	7395+00	7396+00	7397+00	7398+00	7399+00	7400+00	7401+00	7402+00	7403+00

EL. 586.47	EL. 586.27	EL. 586.10	EL. 585.97	EL. 585.87	EL. 585.82	EL. 585.80	EL. 585.82	EL. 585.87	EL. 585.97	EL. 586.10	EL. 586.27	EL. 586.47	EL. 586.72	EL. 587.00
7389+00	7390+00	7391+00	7392+00	7393+00	7394+00	7395+00	7396+00	7397+00	7398+00	7399+00	7400+00	7401+00	7402+00	7403+00

EL. 574.16	EL. 574.08	EL. 574.51	EL. 576.18	EL. 576.99	EL. 577.79	EL. 581.15	EL. 585.22	EL. 584.93	EL. 582.91	EL. 580.65				
7389+00	7390+00	7391+00	7392+00	7393+00	7394+00	7395+00	7396+00	7397+00	7398+00	7399+00	7400+00	7401+00	7402+00	7403+00

Sta. 7389+00.00 to Sta. 7403+00.00

STATE OF MAINE
DEPARTMENT OF TRANSPORTATION

HPP-6462(920)

WIN
WIN 6462.91

HIGHWAY PLANS

vhb

	DATE	BY
PROJ. MANAGER		R.M.
DESIGN-DETAILED		
CHECKED-REVIEWED		
DESIGN2-DETAILED2		
DESIGN3-DETAILED3		
REVISIONS 1		
REVISIONS 2		
REVISIONS 3		
REVISIONS 4		
FIELD CHANGES		

PRESQUE ISLE
PRESQUE ISLE BYPASS

PLAN AND PROFILE

SHEET NUMBER
38
OF 460

Filename: ...\MSTA\019_HDPlan_7389+00.dgn Division: HIGHWAY Username: EFlynn Date:8/3/2023

BYPASS
CURVE DATA #3
PI = 7422+26.31
D = 0°35'15.5"
Δ = 39°56'50.9" Lt.
R = 9750.00'
L = 6797.84'
T = 3543.65'
E = 624.00'


INSTALL RCP
24" x 96'
(EQUALIZATION CULVERT)

INSTALL RCP
24" x 96'

7403+00 7404+00 7405+00 7406+00 7407+00 7408+00 PI-BYPASS 7409+00 7410+00 7411+00 7412+00 7413+00 7414+00 7415+00 7416+00 7417+00

8.0' 12.0' 12.0' 8.0' 8.0' 12.0' 12.0' 8.0'

HB-PB 362 HB-PB 363 HB-PB 364

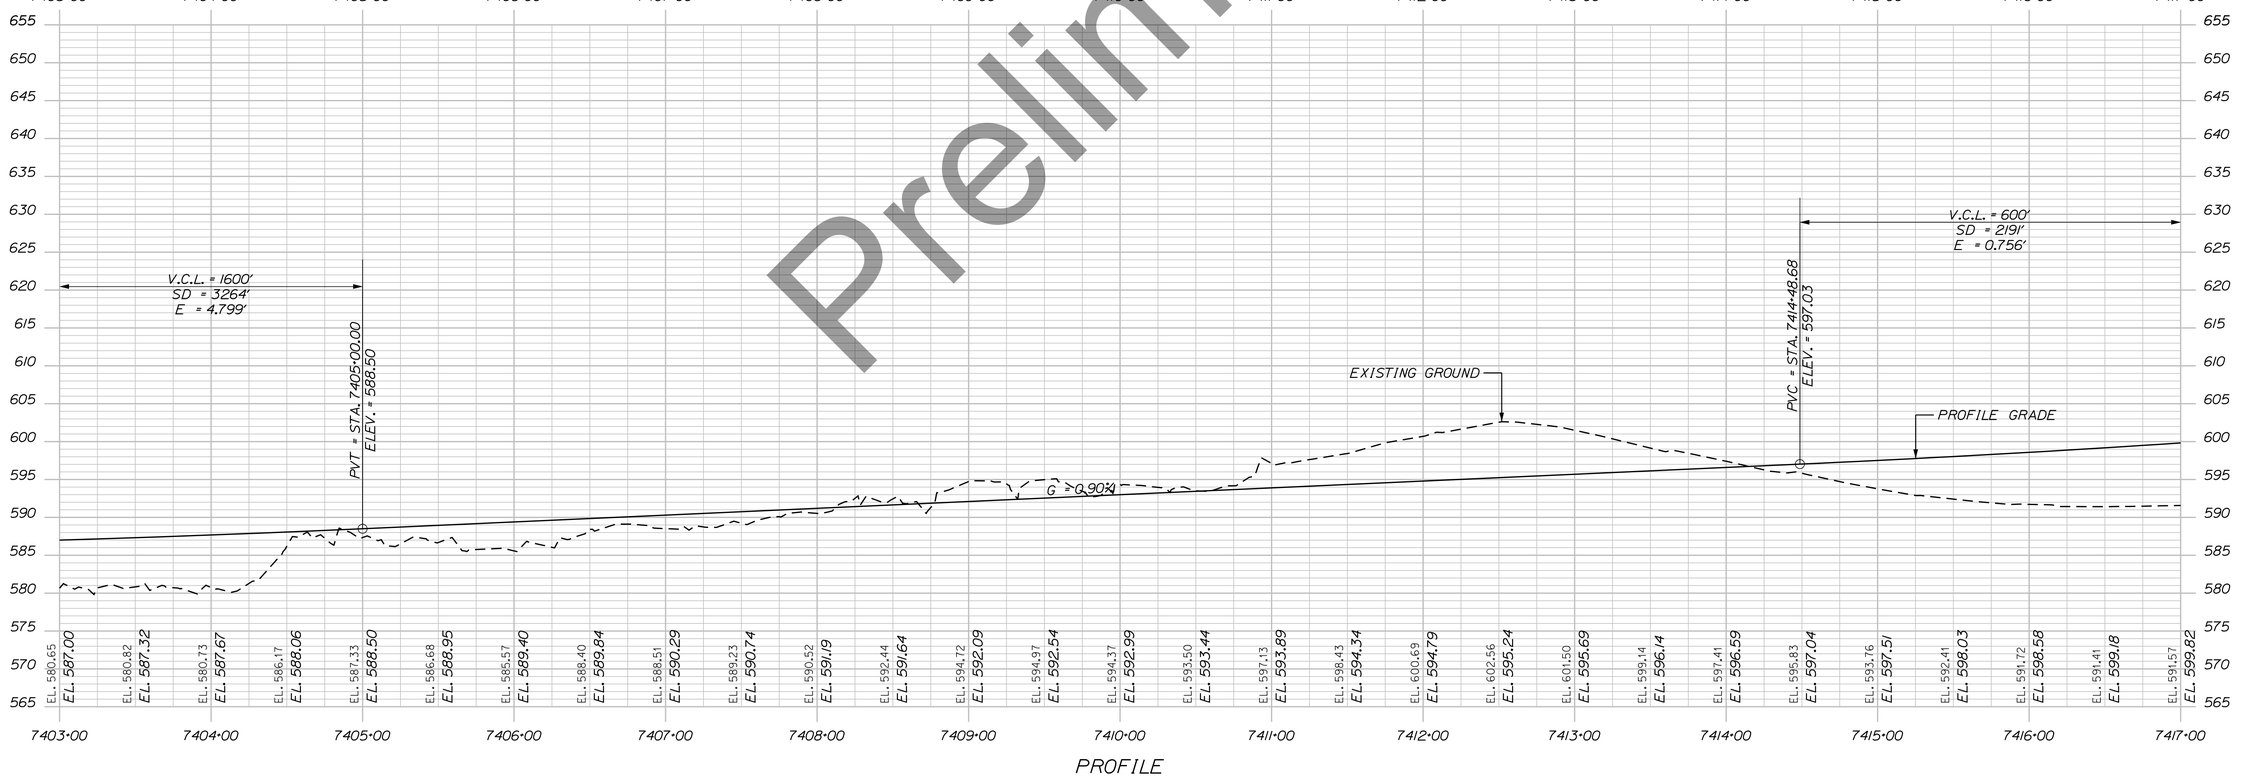

Preliminary

Sta. 7403+00.00 to Sta. 7417+00.00

STATE OF MAINE
DEPARTMENT OF TRANSPORTATION

HPP-6462(920)

WIN
WIN 6462.91

HIGHWAY PLANS

vhb

	DATE	BY
R.M.		
PROJ. MANAGER		
DESIGN-DETAILED		
CHECKED-REVIEWED		
DESIGN2-DETAILED2		
DESIGN3-DETAILED3		
REVISIONS 1		
REVISIONS 2		
REVISIONS 3		
REVISIONS 4		
FIELD CHANGES		

PRESQUE ISLE
PRESQUE ISLE BYPASS

PLAN AND PROFILE

SHEET NUMBER
39
OF 460

Filename: ...\MSTA\020_HDPlan_7403+00.dgn Division: HIGHWAY Username: EFlynn Date:8/3/2023

Filename: ...\MSTA\021_HDPlan_7417+00.dgn Division: HIGHWAY Username: EFlynn Date:8/3/2023

BYPASS
CURVE DATA #3
PI = 7422+26.31
D = 0°35'15.5"
Δ = 39°56'50.9" Lt.
R = 9750.00'
L = 6797.84'
T = 3543.65'
E = 624.00'

HENDERSON ROAD

ACCOMODATIONS FOR FUTURE 10' SNOWMOBILE TRAIL (BY OTHERS)

INSTALL RCP 30" X 116'

COMPOST FILTER (TYP.)

INSTALL RCP 30" X 140'

HINGE FILL SLOPE TO AVOID TRAPPING WATER (TYP.)

HB-PB-364 HB-PB-365 HB-PB-366 PI-BYPASS HB-PB-367 HB-PB-368 BB-PB-301 BB-PB-302 BB-PB-303

7417+00 7418+00 7419+00 7420+00 7421+00 7422+00 7423+00 7424+00 7425+00 7426+00 7427+00 7428+00 7429+00 7430+00 7431+00

8.0' 12.0' 12.0' 8.0'

CLL

PROFILE

V.C.L. = 600'
SD = 219'
E = 0.756'

PVI = STA. 7417+48.68
ELEV. = 599.73'

PVT = STA. 7420+48.68
ELEV. = 605.45'

G = 0.90%

G = 1.91%

PROFILE GRADE

V.C.L. = 320'
SD = 499'
E = -1.272'

PVC = STA. 7426+93.98
ELEV. = 617.76'

PVI = STA. 7428+53.98
ELEV. = 620.82'

PVT = STA. 7430+13.98
ELEV. = 618.78'

℄ Brg., Abut. No. 1
Sta. 7430+55.00

72'-0"

G = -1.27%

HIGH POINT = STA. 7428+85.93
ELEV. = 619.59

HB-PB-365
STA 7419+46.02
2.96 RT.
APPROX. ELEV. 584.50

HB-PB-367
STA 7424+50.43
0.66 RT.
APPROX. ELEV. 583.30

HB-PB-368
STA 7427+00.75
0.30 RT.
APPROX. ELEV. 583.20

BB-PB-303
STA 7430+42.24
-2.10 LT.
APPROX. ELEV. 586.34

BB-PB-301
STA 7430+33.78
-46.37 LT.
APPROX. ELEV. 588.84

EXISTING GROUND

HENDERSON ROAD

EL. 591.57	EL. 591.00	EL. 590.46	EL. 590.42	EL. 590.87	EL. 590.89	EL. 591.06	EL. 592.06	EL. 592.31	EL. 592.04	EL. 590.61	EL. 592.60	EL. 593.60	EL. 592.71	EL. 593.31
EL. 599.82	EL. 600.50	EL. 601.23	EL. 601.99	EL. 602.80	EL. 603.65	EL. 604.54	EL. 605.48	EL. 606.43	EL. 607.38	EL. 608.34	EL. 609.29	EL. 610.25	EL. 611.20	EL. 612.15

EL. 593.26	EL. 593.44	EL. 593.91	EL. 594.22	EL. 593.04	EL. 594.42	EL. 597.41	EL. 598.00	EL. 604.47	EL. 604.07	EL. 597.86	EL. 594.63	EL. 594.31	EL. 594.72	
EL. 613.11	EL. 614.06	EL. 615.02	EL. 615.97	EL. 616.92	EL. 617.88	EL. 618.68	EL. 619.23	EL. 619.53	EL. 619.58	EL. 619.39	EL. 618.95	EL. 618.32	EL. 617.68	

Preliminary

STATE OF MAINE
DEPARTMENT OF TRANSPORTATION

HPP-6462(920)

WIN
WIN 6462.91

HIGHWAY PLANS

vhb

	DATE	BY
PROJ. MANAGER		
DESIGN-DETAILED		
CHECKED-REVIEWED		
DESIGN2-DETAILED2		
DESIGN3-DETAILED3		
REVISIONS 1		
REVISIONS 2		
REVISIONS 3		
REVISIONS 4		
FIELD CHANGES		

PRESQUE ISLE
PRESQUE ISLE BYPASS

PLAN AND PROFILE

SHEET NUMBER
40
OF 460

Sta. 7417+00.00 to Sta. 7431+00.00

BYPASS
CURVE DATA #3
PI = 7422+26.31
D = 0°35'15.5"
Δ = 39°56'50.9" Lt.
R = 9750.00'
L = 6797.84'
T = 3543.65'
E = 624.00'

HENDERSON ROAD

INSTALL DUCT BANK
APPROX. LOCATION
(BY OTHERS)

ASSUMED 10' OFFSET
FOR ABUTMENT GRADING
(TYP.)

BB-PB-305

INSTALL RCP
42" X 144'

BB-PB-303

BB-PB-304

BB-PB-306

8.0'
12.0'
12.0'
8.0'

7431+00 7432+00 7433+00 7434+00 7435+00 7436+00 7437+00 7438+00 7439+00 7440+00 7441+00 7442+00 7443+00 7444+00 7445+00

HB-PB-369 HB-PB-370 PI-BYPASS HB-PB-371 HB-PB-372 HB-PB-373

INSTALL RCP
30" X 84"

CLL

COMPOST FILTER (TYP.)

Preliminary

7431+00 7432+00 7433+00 7434+00 7435+00 7436+00 7437+00 7438+00 7439+00 7440+00 7441+00 7442+00 7443+00 7444+00 7445+00

670 665 660 655 650 645 640 635 630 625 620 615 610 605 600 595 590 585 580

℄ Brg., Abut. No. 2
Sta. 7431+27.00

72'-0"

HENDERSON ROAD

BB-PB-304
STA 7431+25.10
0.08 RT.
APPROX. ELEV. 587.61

BB-PB-306
STA 7431+60.16
60.49 RT.
APPROX. ELEV. 580.63

BB-PB-305
STA 7431+66.63
63.51 LT.
APPROX. ELEV. 592.21

HB-PB-369
STA 7434+49.90
0.01 RT.
APPROX. ELEV. 586.80

G = -1.27%

PROFILE GRADE

EXISTING GROUND

HB-PB-370
STA 7436+99.81
0.49 RT.
APPROX. ELEV. 590.40

PVC = STA. 7440+00.00
ELEV. = 606.23

V.C.L. = 600'
SD = 892'
E = 2.230'

PVI = STA. 7443+00.00
ELEV. = 602.41

G = 1.70%

LOW POINT = STA. 7442+56.82
ELEV. = 604.59

EL. 594.72	EL. 593.77	EL. 592.59	EL. 592.18	EL. 591.59	EL. 595.77	EL. 596.31	EL. 598.01	EL. 597.67	EL. 598.20	EL. 599.16	EL. 599.60	EL. 600.05	EL. 599.80	EL. 600.60
EL. 607.68	EL. 607.05	EL. 606.41	EL. 605.78	EL. 605.14	EL. 604.50	EL. 603.87	EL. 603.23	EL. 602.59	EL. 601.96	EL. 601.32	EL. 600.68	EL. 600.05	EL. 609.41	EL. 608.77

EL. 601.05	EL. 600.85	EL. 600.66	EL. 600.86	EL. 601.13	EL. 601.88	EL. 602.92	EL. 603.28	EL. 606.18	EL. 604.44	EL. 601.28	EL. 600.99	EL. 601.32	EL. 600.97	
EL. 608.14	EL. 607.50	EL. 606.87	EL. 606.23	EL. 605.65	EL. 605.20	EL. 604.88	EL. 604.67	EL. 604.60	EL. 604.64	EL. 604.81	EL. 605.10	EL. 605.52	EL. 606.06	

PROFILE

STATE OF MAINE
DEPARTMENT OF TRANSPORTATION

HPP-6462(920)

WIN
WIN 6462.91

HIGHWAY PLANS

vhb

	DATE	BY	R.M.
PROJ. MANAGER			
DESIGN-DETAILED			
CHECKED-REVIEWED			
DESIGN2-DETAILED2			
DESIGN3-DETAILED3			
REVISIONS 1			
REVISIONS 2			
REVISIONS 3			
REVISIONS 4			
FIELD CHANGES			

PRESQUE ISLE
PRESQUE ISLE BYPASS

PLAN AND PROFILE

SHEET NUMBER
41
OF 460

Sta. 7431+00.00 to Sta. 7445+00.00

Filename: ...\MSTA\022_HDPlan_7431+00.dgn Division: HIGHWAY Username: EFlynn Date:8/3/2023

Filename: ...\MSTA\023_HDPlan_7445+00.dgn Division: HIGHWAY Username: EFlynn Date:8/3/2023

BYPASS
CURVE DATA #3
PI = 7422+26.31
D = 0°35'15.5"
Δ = 39°56'50.9" Lt.
R = 9750.00'
L = 6797.84'
T = 3543.65'
E = 624.00'

BYPASS
CURVE DATA #4
PI = 7465+11.04
D = 0°34'22.6"
Δ = 11°46'03.0" Rt.
R = 10000.00'
L = 2053.82'
T = 1030.53'
E = 52.96'

STA. 7454+80.51
PRC

REMOVE EXISTING GRAVEL ROAD, LOAM AND SEED (TYP.)

CROSS ROAD

COMPOST FILTER (TYP.)

INSTALL RCP 36" X 132'

PI-BYPASS

HINGE FILL SLOPE TO AVOID TRAPPING WATER (TYP.)

+60.00

HB-PB-373 HB-PB-374 HB-PB-375 HB-PB-376 HB-PB-377 HB-PB-378

7445+00 7446+00 7447+00 7448+00 7449+00 7450+00 7451+00 7452+00 7453+00 7454+00 7455+00 7456+00 7457+00 7458+00 7459+00

8.0' 12.0' 12.0' 8.0' 12.0' 11.0'

Preliminary

V.C.L. = 600'
SD = 892'
E = 2.230'

PVT = STA. 7446+00.00
ELEV. = 607.51

V.C.L. = 1325'
SD = 803'
E = -7.346'

PVC = STA. 7457+87.50
ELEV. = 627.71

PROFILE GRADE
G = 1.70%

EXISTING GROUND

HB-PB-375
STA 7449+49.65
9.81 RT.
APPROX. ELEV. 600.60

HB-PB-377
STA 7454+52.11
6.30 RT.
APPROX. ELEV. 594.40

7445+00	7446+00	7447+00	7448+00	7449+00	7450+00	7451+00	7452+00	7453+00	7454+00	7455+00	7456+00	7457+00	7458+00	7459+00
EL. 600.97	EL. 602.41	EL. 605.00	EL. 604.87	EL. 603.89	EL. 607.00	EL. 609.15	EL. 608.82	EL. 609.00	EL. 608.26	EL. 602.73	EL. 602.28	EL. 605.09	EL. 607.38	EL. 609.17
EL. 606.06	EL. 606.72	EL. 607.51	EL. 608.36	EL. 609.21	EL. 610.06	EL. 610.91	EL. 611.77	EL. 612.62	EL. 613.47	EL. 614.32	EL. 615.17	EL. 616.02	EL. 616.87	EL. 617.72

7445+00	7446+00	7447+00	7448+00	7449+00	7450+00	7451+00	7452+00	7453+00	7454+00	7455+00	7456+00	7457+00	7458+00	7459+00
EL. 612.50	EL. 608.41	EL. 608.36	EL. 604.50	EL. 604.08	EL. 604.08	EL. 604.81	EL. 606.14	EL. 607.44	EL. 606.86	EL. 608.85	EL. 610.43	EL. 611.10	EL. 611.58	
EL. 618.57	EL. 619.42	EL. 620.27	EL. 621.12	EL. 621.97	EL. 622.82	EL. 623.67	EL. 624.52	EL. 625.37	EL. 626.22	EL. 627.07	EL. 627.92	EL. 628.71	EL. 629.41	

PROFILE

PROJ. MANAGER
DESIGN-DETAILED
CHECKED-REVIEWED
DESIGN2-DETAILED2
DESIGN3-DETAILED3
REVISIONS 1
REVISIONS 2
REVISIONS 3
REVISIONS 4
FIELD CHANGES

DATE
BY
R.M.

STATE OF MAINE
DEPARTMENT OF TRANSPORTATION

HPP-6462(920)

WIN
WIN 6462.91

HIGHWAY PLANS

vhb

PRESQUE ISLE
PRESQUE ISLE BYPASS

PLAN AND PROFILE

SHEET NUMBER
42
OF 460

Sta. 7445+00.00 to Sta. 7459+00.00

Filename: ...\MSTA\024_HDPlan_7459+00.dgn Division: HIGHWAY Username: EFlynn Date:8/3/2023

Preliminary

PT = STA. 2113+89.00

CAP & ABANDON EXISTING PIPE

COMPOST FILTER (TYP.)

EXISTING CULVERT (APROX. LOC.)

MONTREAL RAILROAD

INSTALL (2) RCP 24" X 68'

INSTALL RCP 18" X 70'

HINGE FILL SLOPE TO AVOID TRAPPING WATER (TYP.)

INSTA 17' S (SEE

BB-PB-311 BB-PB-312 BB-PB-313 BB-PB-314 BB-PB-315 BB-PB-316

HB-PB-379 HB-PB-380 HB-PB-381 HB-PB-382 HB-PB-383 CB-PB-342 CB-PB-343

PI-BYPASS

BYPASS
CURVE DATA #4
PI = 7465+11.04
D = 0°34'22.6"
Δ = 11°46'03.0" Rt.
R = 10000.00'
L = 2053.82'
T = 1030.53'
E = 52.96'

V.C.L. = 1325'
SD = 803'
E = -7.346'

PVI = STA. 7464+50.00
ELEV. = 636.98

℄ Brg., Abut. No. 1
Sta. 7465+39.00

℄ Brg., Abut. No. 2
Sta. 7466+71.00

132'-0"

HIGH POINT = STA. 7462+95.66
ELEV. = 632.03

PVT = STA. 7471+12.50
ELEV. = 620.87

PROFILE GRADE

G = -2.73%

FORT FAIRFIELD SUBDIVISION (MAINE NORTHERN RAILWAY)

EXISTING GROUND

BB-PB-312
STA 7464+49.38
50.34 RT.
APPROX. ELEV. 602.14

BB-PB-311
STA 7465+58.58
-45.22 LT.
APPROX. ELEV. 587.44

BB-PB-313
STA 7465+35.15
1.12 RT.
APPROX. ELEV. 589.75

BB-PB-316
STA 7466+25.32
58.17 RT.
APPROX. ELEV. 588.53

BB-PB-314
STA 7466+46.53
0.91 RT.
APPROX. ELEV. 586.25

BB-PB-315
STA 7467+34.93
-49.44 LT.
APPROX. ELEV. 586.79

HB-PB-379
STA 7459+51.13
5.00 RT.
APPROX. ELEV. 601.80

HB-PB-380
STA 7461+51.71
6.49 RT.
APPROX. ELEV. 600.40

HB-PB-381
STA 7463+50.05
-3.74 LT.
APPROX. ELEV. 600.30

HB-PB-382
STA 7469+53.70
-1.63 LT.
APPROX. ELEV. 585.20

HB-PB-383
STA 7471+99.44
-2.77 LT.
APPROX. ELEV. 579.40

CB-PB-342
STA 7472+39.46
-6.06 LT.
APPROX. ELEV. 579.98

CB-PB-343
STA 7472+19.19
39.41 RT.
APPROX. ELEV. 580.38

PROFILE

Sta. 7459+00.00 to Sta. 7473+00.00

STATE OF MAINE
DEPARTMENT OF TRANSPORTATION

HPP-6462(920)

WIN
WIN 6462.91

HIGHWAY PLANS

vhb

	DATE	BY	R.M.
PROJ. MANAGER			
DESIGN-DETAILED			
CHECKED-REVIEWED			
DESIGN2-DETAILED2			
DESIGN3-DETAILED3			
REVISIONS 1			
REVISIONS 2			
REVISIONS 3			
REVISIONS 4			
FIELD CHANGES			

PRESQUE ISLE
PRESQUE ISLE BYPASS

PLAN AND PROFILE

SHEET NUMBER
43
OF 460

BYPASS
CURVE DATA #4
PI = 7465+11.04
D = 0°34'22.6"
Δ = 11°46'03.0" Rt.
R = 10000.00'
L = 2053.82'
T = 1030.53'
E = 52.96'

INSTALL RCP
24" X 140'
(EQUALIZATION CULVERT)

INSTALL RCP
24" X 144'
(EQUALIZATION CULVERT)

INSTALL BOX CULVERT
17' S X 9' R X 130' L
(SEE BOX CULVERT DETAIL SHEET)

PT = STA. 7475+34.33

COMPOST FILTER (TYP.)

CB-PB-341
HB-PB-384
HB-PB-385
HB-PB-386
HB-PB-387
HB-PB-388
HB-PB-389
PB-342
PI-BYPASS

7473+00 7474+00 7475+00 7476+00 7477+00 7478+00 7479+00 7480+00 7481+00 7482+00 7483+00 7484+00 7485+00 7486+00 7487+00

8.0' 12.0' 12.0' 8.0'

PROFILE GRADE

G = -2.73%

PVC = STA. 7475+69.22
ELEV. = 608.38

V.C.L. = 800'
SD = 745'
E = 4.334'

PVI = STA. 7479+69.22
ELEV. = 597.44

PVT = STA. 7483+69.22
ELEV. = 603.84

EXISTING GROUND

G = 1.60%

LOW POINT = STA. 7480+73.89
ELEV. = 601.48

CB-PB-341
STA 7473+20.74
-102.74 LT.
APPROX. ELEV. 581.65

HB-PB-386
STA 7479+47.97
-6.33 LT.
APPROX. ELEV. 592.90

665 660 655 650 645 640 635 630 625 620 615 610 605 600 595 590 585 580 575

EL. 588.34 EL. 615.74
EL. 589.34 EL. 614.37
EL. 591.17 EL. 613.01
EL. 592.33 EL. 611.64
EL. 593.10 EL. 610.27
EL. 594.45 EL. 608.90
EL. 595.84 EL. 607.56
EL. 596.86 EL. 606.35
EL. 598.00 EL. 605.27
EL. 598.07 EL. 604.32
EL. 598.11 EL. 603.51
EL. 599.04 EL. 602.84
EL. 599.32 EL. 602.30
EL. 599.68 EL. 601.90
EL. 600.65 EL. 601.63
EL. 599.47 EL. 601.50
EL. 600.58 EL. 601.50
EL. 603.51 EL. 601.64
EL. 605.51 EL. 601.91
EL. 606.26 EL. 602.32
EL. 607.24 EL. 602.86
EL. 608.77 EL. 603.55
EL. 610.61 EL. 604.33
EL. 611.88 EL. 605.13
EL. 611.02 EL. 605.93
EL. 611.31 EL. 606.73
EL. 608.91 EL. 607.53
EL. 611.60 EL. 608.33
EL. 612.93 EL. 609.13

PROFILE

Preliminary

STATE OF MAINE
DEPARTMENT OF TRANSPORTATION

HPP-6462(920)

WIN
WIN 6462.91

HIGHWAY PLANS

vhb

	DATE	BY
R.M.		
PROJ. MANAGER		
DESIGN-DETAILED		
CHECKED-REVIEWED		
DESIGN2-DETAILED2		
DESIGN3-DETAILED3		
REVISIONS 1		
REVISIONS 2		
REVISIONS 3		
REVISIONS 4		
FIELD CHANGES		

PRESQUE ISLE
PRESQUE ISLE BYPASS


PLAN AND PROFILE

SHEET NUMBER
44
OF 460

Sta. 7473+00.00 to Sta. 7487+00.00

Filename: ...\MSTA\025_HDPlan_7473+00.dgn Division: HIGHWAY Username: EFlynn Date:8/3/2023

Filename: ...\MSTA\026_HDPlan_7487+00.dgn Division: HIGHWAY Username: EFlynn Date:8/3/2023

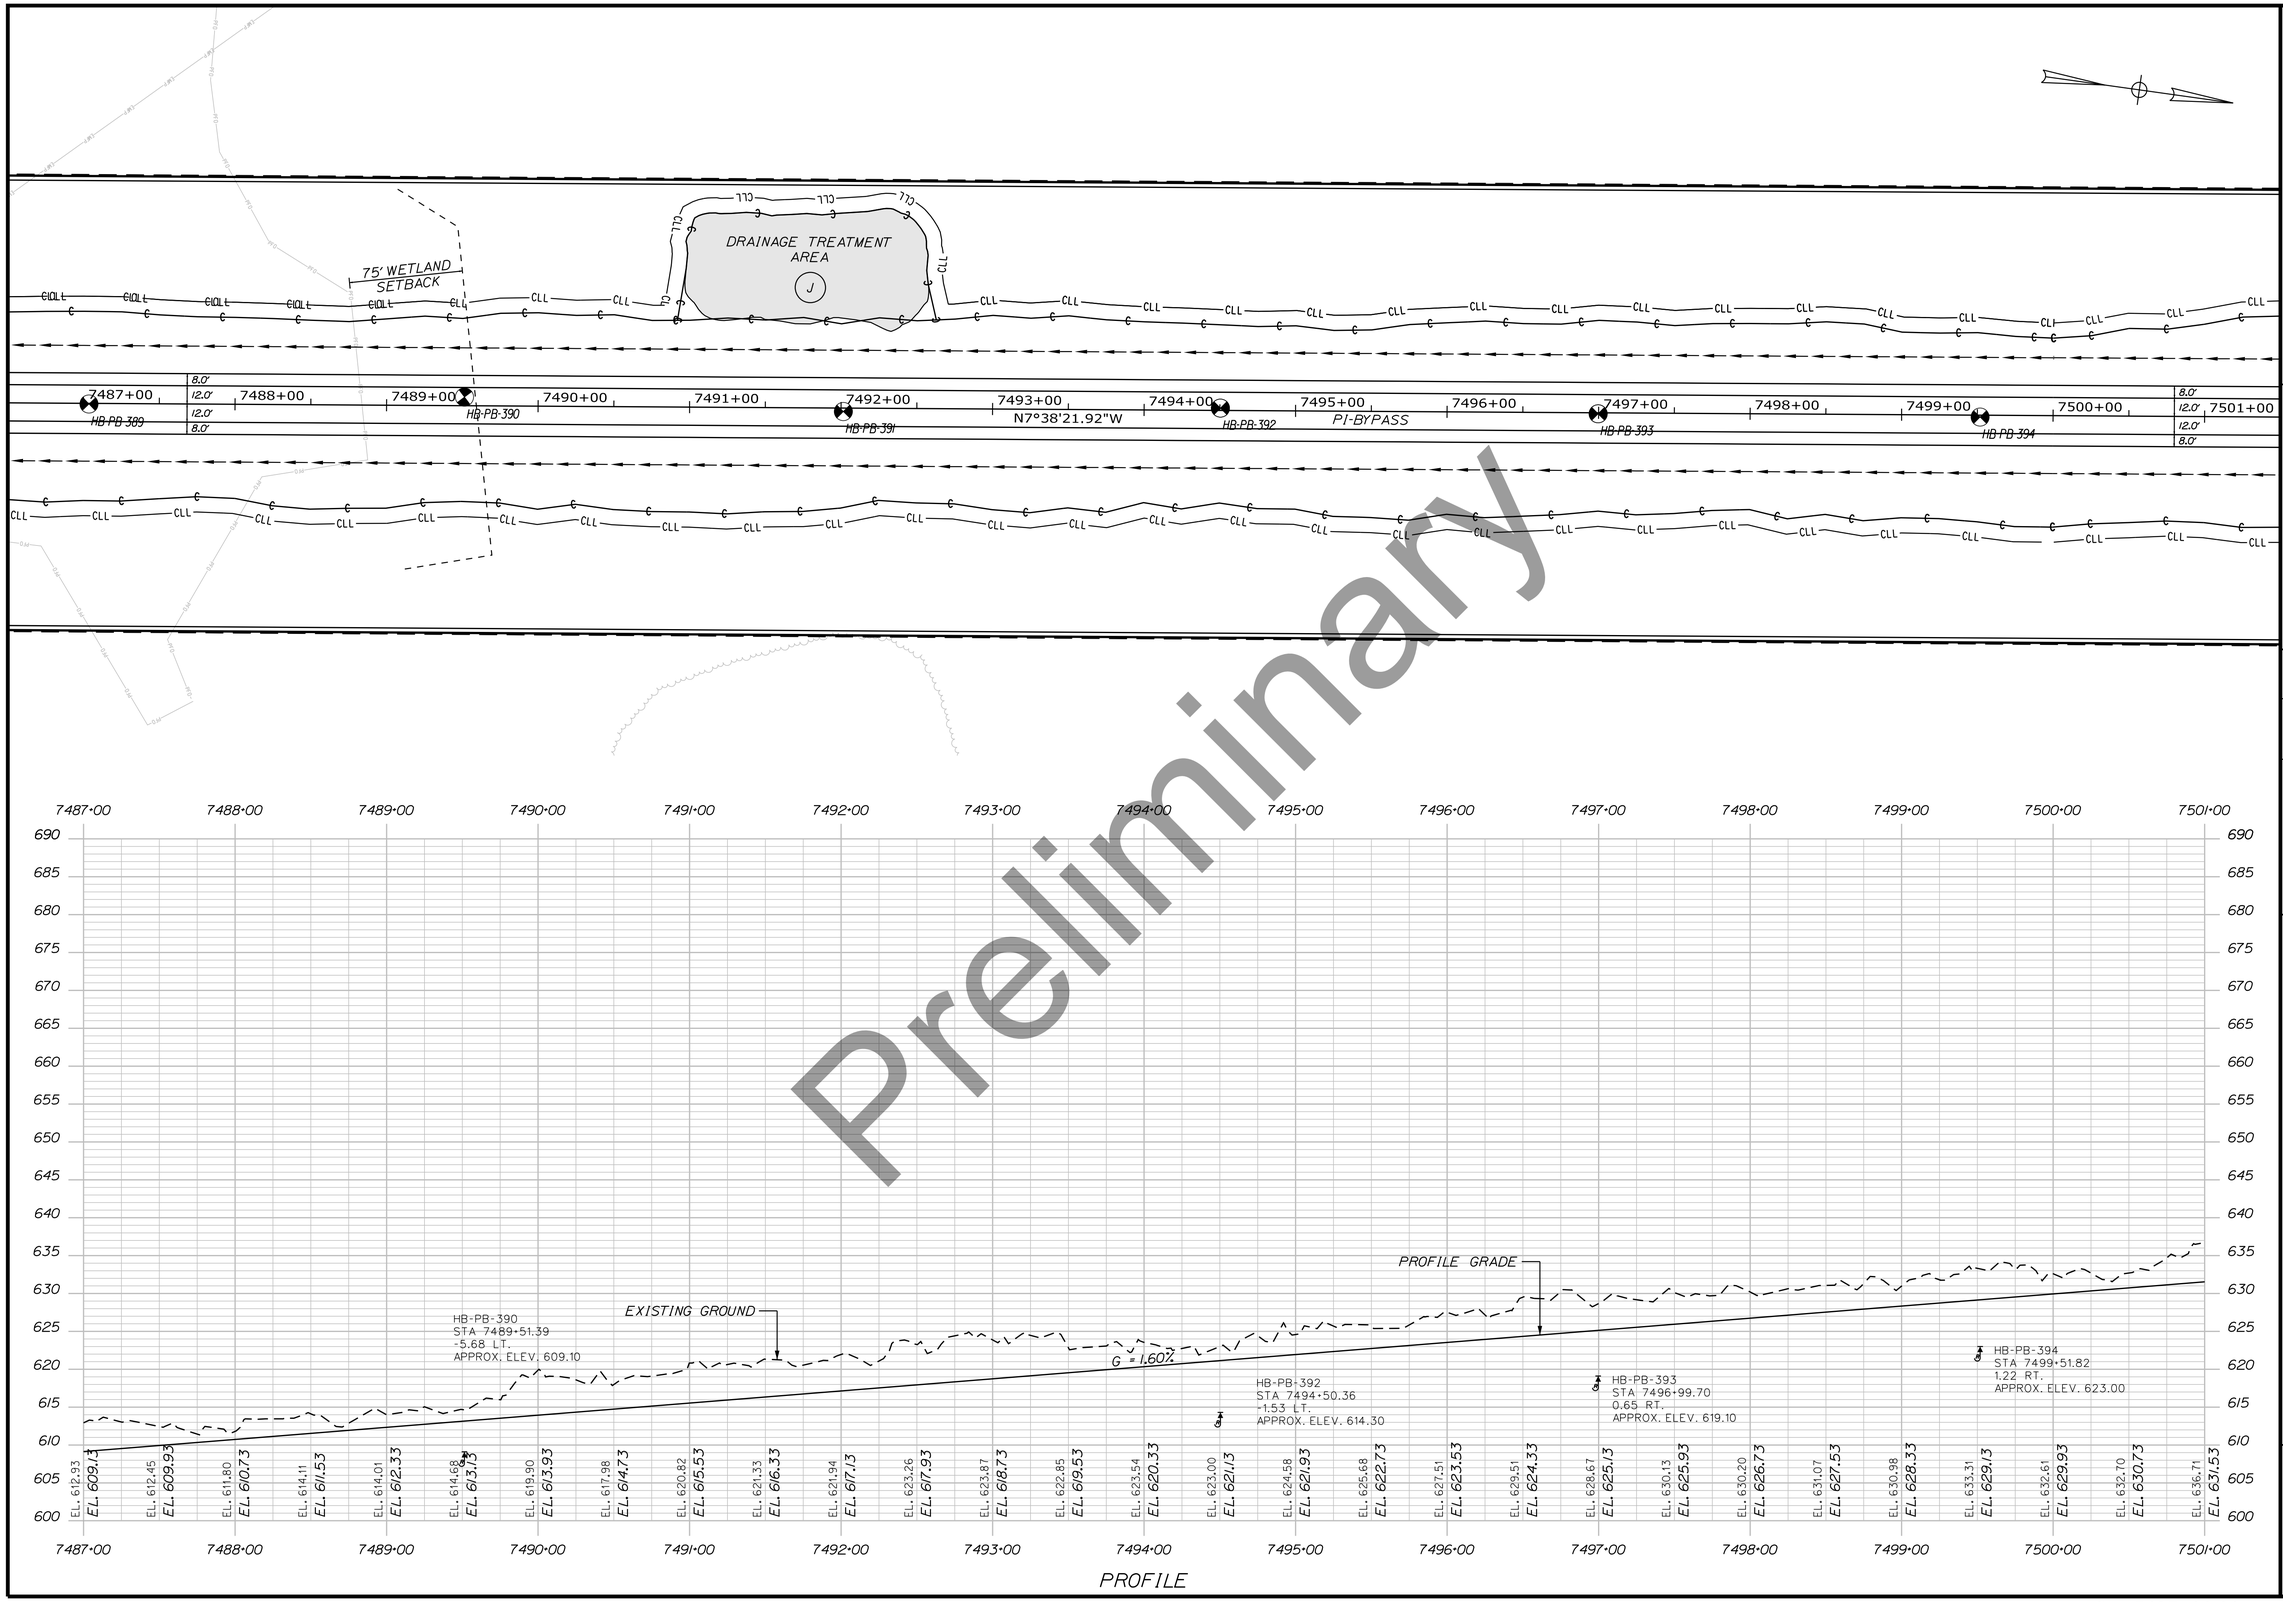

Preliminary

Sta. 7487+00.00 to Sta. 7501+00.00

STATE OF MAINE
DEPARTMENT OF TRANSPORTATION

HPP-6462(920)

WIN
WIN 6462.91

HIGHWAY PLANS

vhb

	DATE	BY
PROJ. MANAGER		R.M.
DESIGN-DETAILED		
CHECKED-REVIEWED		
DESIGN2-DETAILED2		
DESIGN3-DETAILED3		
REVISIONS 1		
REVISIONS 2		
REVISIONS 3		
REVISIONS 4		
FIELD CHANGES		

PRESQUE ISLE
PRESQUE ISLE BYPASS

PLAN AND PROFILE

SHEET NUMBER

45

OF 460

Filename: ...\MSTA\027_HDPlan_7501+00.dgn Division: HIGHWAY Username: EFlynn Date:8/3/2023

Preliminary

CLL

HB-PB-391

HB-PB-409

HB-PB-404

8.0'
12.0'
12.0'
8.0'

7501+00 7502+00 7503+00 7504+00 7505+00 7506+00 7507+00 7508+00 7509+00 7510+00 7511+00 7512+00 7513+00 7514+00 7515+00

PI-BYPASS

HB-PB-396

HB-PB-398

HB-PB-401

HB-PB-403

HB-PB-405

HB-PB-395

HB-PB-399(OW)

HB-PB-402

PC = STA. 7512+38.74

BYPASS
CURVE DATA #5
PI = 7520+17.79
D = 0°34'22.6"
Δ = 8°54'33.1" Rt.
R = 10000.00'
L = 1554.95'
T = 779.05'
E = 30.30'

7501+00 7502+00 7503+00 7504+00 7505+00 7506+00 7507+00 7508+00 7509+00 7510+00 7511+00 7512+00 7513+00 7514+00 7515+00

710 705 700 695 690 685 680 675 670 665 660 655 650 645 640 635 630 625 620

EL. 636.71 EL. 631.53
EL. 638.89 EL. 632.33
EL. 640.93 EL. 633.13
EL. 642.19 EL. 633.93
EL. 642.99 EL. 634.73
EL. 643.86 EL. 635.53
EL. 644.35 EL. 636.33
EL. 644.68 EL. 637.13
EL. 645.52 EL. 637.93
EL. 646.32 EL. 638.73
EL. 645.58 EL. 639.53
EL. 646.79 EL. 640.33
EL. 647.80 EL. 641.13
EL. 648.79 EL. 641.93
EL. 649.68 EL. 642.73
EL. 650.22 EL. 643.53
EL. 650.34 EL. 644.33
EL. 651.03 EL. 645.13
EL. 651.04 EL. 645.93
EL. 651.37 EL. 646.73
EL. 652.79 EL. 647.53
EL. 654.92 EL. 648.33
EL. 656.87 EL. 649.13
EL. 658.94 EL. 649.93
EL. 660.14 EL. 650.73
EL. 660.92 EL. 651.53
EL. 661.39 EL. 652.33
EL. 660.10 EL. 653.13
EL. 659.14 EL. 653.93

HB-PB-395
STA 7501+99.71
50.41 RT.
APPROX. ELEV. 629.50

HB-PB-396
STA 7502+03.46
-1.27 LT.
APPROX. ELEV. 627.80

HB-PB-397
STA 7501+98.55
-49.10 LT.
APPROX. ELEV. 631.60

HB-PB-398
STA 7504+50.16
0.83 RT.
APPROX. ELEV. 641.70

HB-PB-399(OW)
STA 7506+99.72
50.87 RT.
APPROX. ELEV. 638.80

HB-PB-400
STA 7507+00.10
-49.41 LT.
APPROX. ELEV. 638.20

PROFILE GRADE

G = 1.60%

HB-PB-401
STA 7509+49.16
-0.06 LT.
APPROX. ELEV. 643.30

HB-PB-403
STA 7512+00.51
0.82 RT.
APPROX. ELEV. 649.10

EXISTING GROUND

HB-PB-402
STA 7511+99.94
49.90 RT.
APPROX. ELEV. 646.90

HB-PB-404
STA 7511+99.85
-49.01 LT.
APPROX. ELEV. 636.90

HB-PB-405
STA 7514+50.06
0.27 RT.
APPROX. ELEV. 649.10

PROFILE

STATE OF MAINE
DEPARTMENT OF TRANSPORTATION

HPP-6462(920)

WIN
WIN 6462.91

HIGHWAY PLANS

vhb

	DATE	BY
R.M.		
PROJ. MANAGER		
DESIGN-DETAILED		
CHECKED-REVIEWED		
DESIGN2-DETAILED2		
DESIGN3-DETAILED3		
REVISIONS 1		
REVISIONS 2		
REVISIONS 3		
REVISIONS 4		
FIELD CHANGES		

PRESQUE ISLE
PRESQUE ISLE BYPASS

PLAN AND PROFILE


SHEET NUMBER

46

OF 460

Sta. 7501+00.00 to Sta. 7515+00.00

Filename: ...\MSTA\028_HDPlan_7515-00.dgn Division: HIGHWAY Username: EFlynn Date:8/3/2023

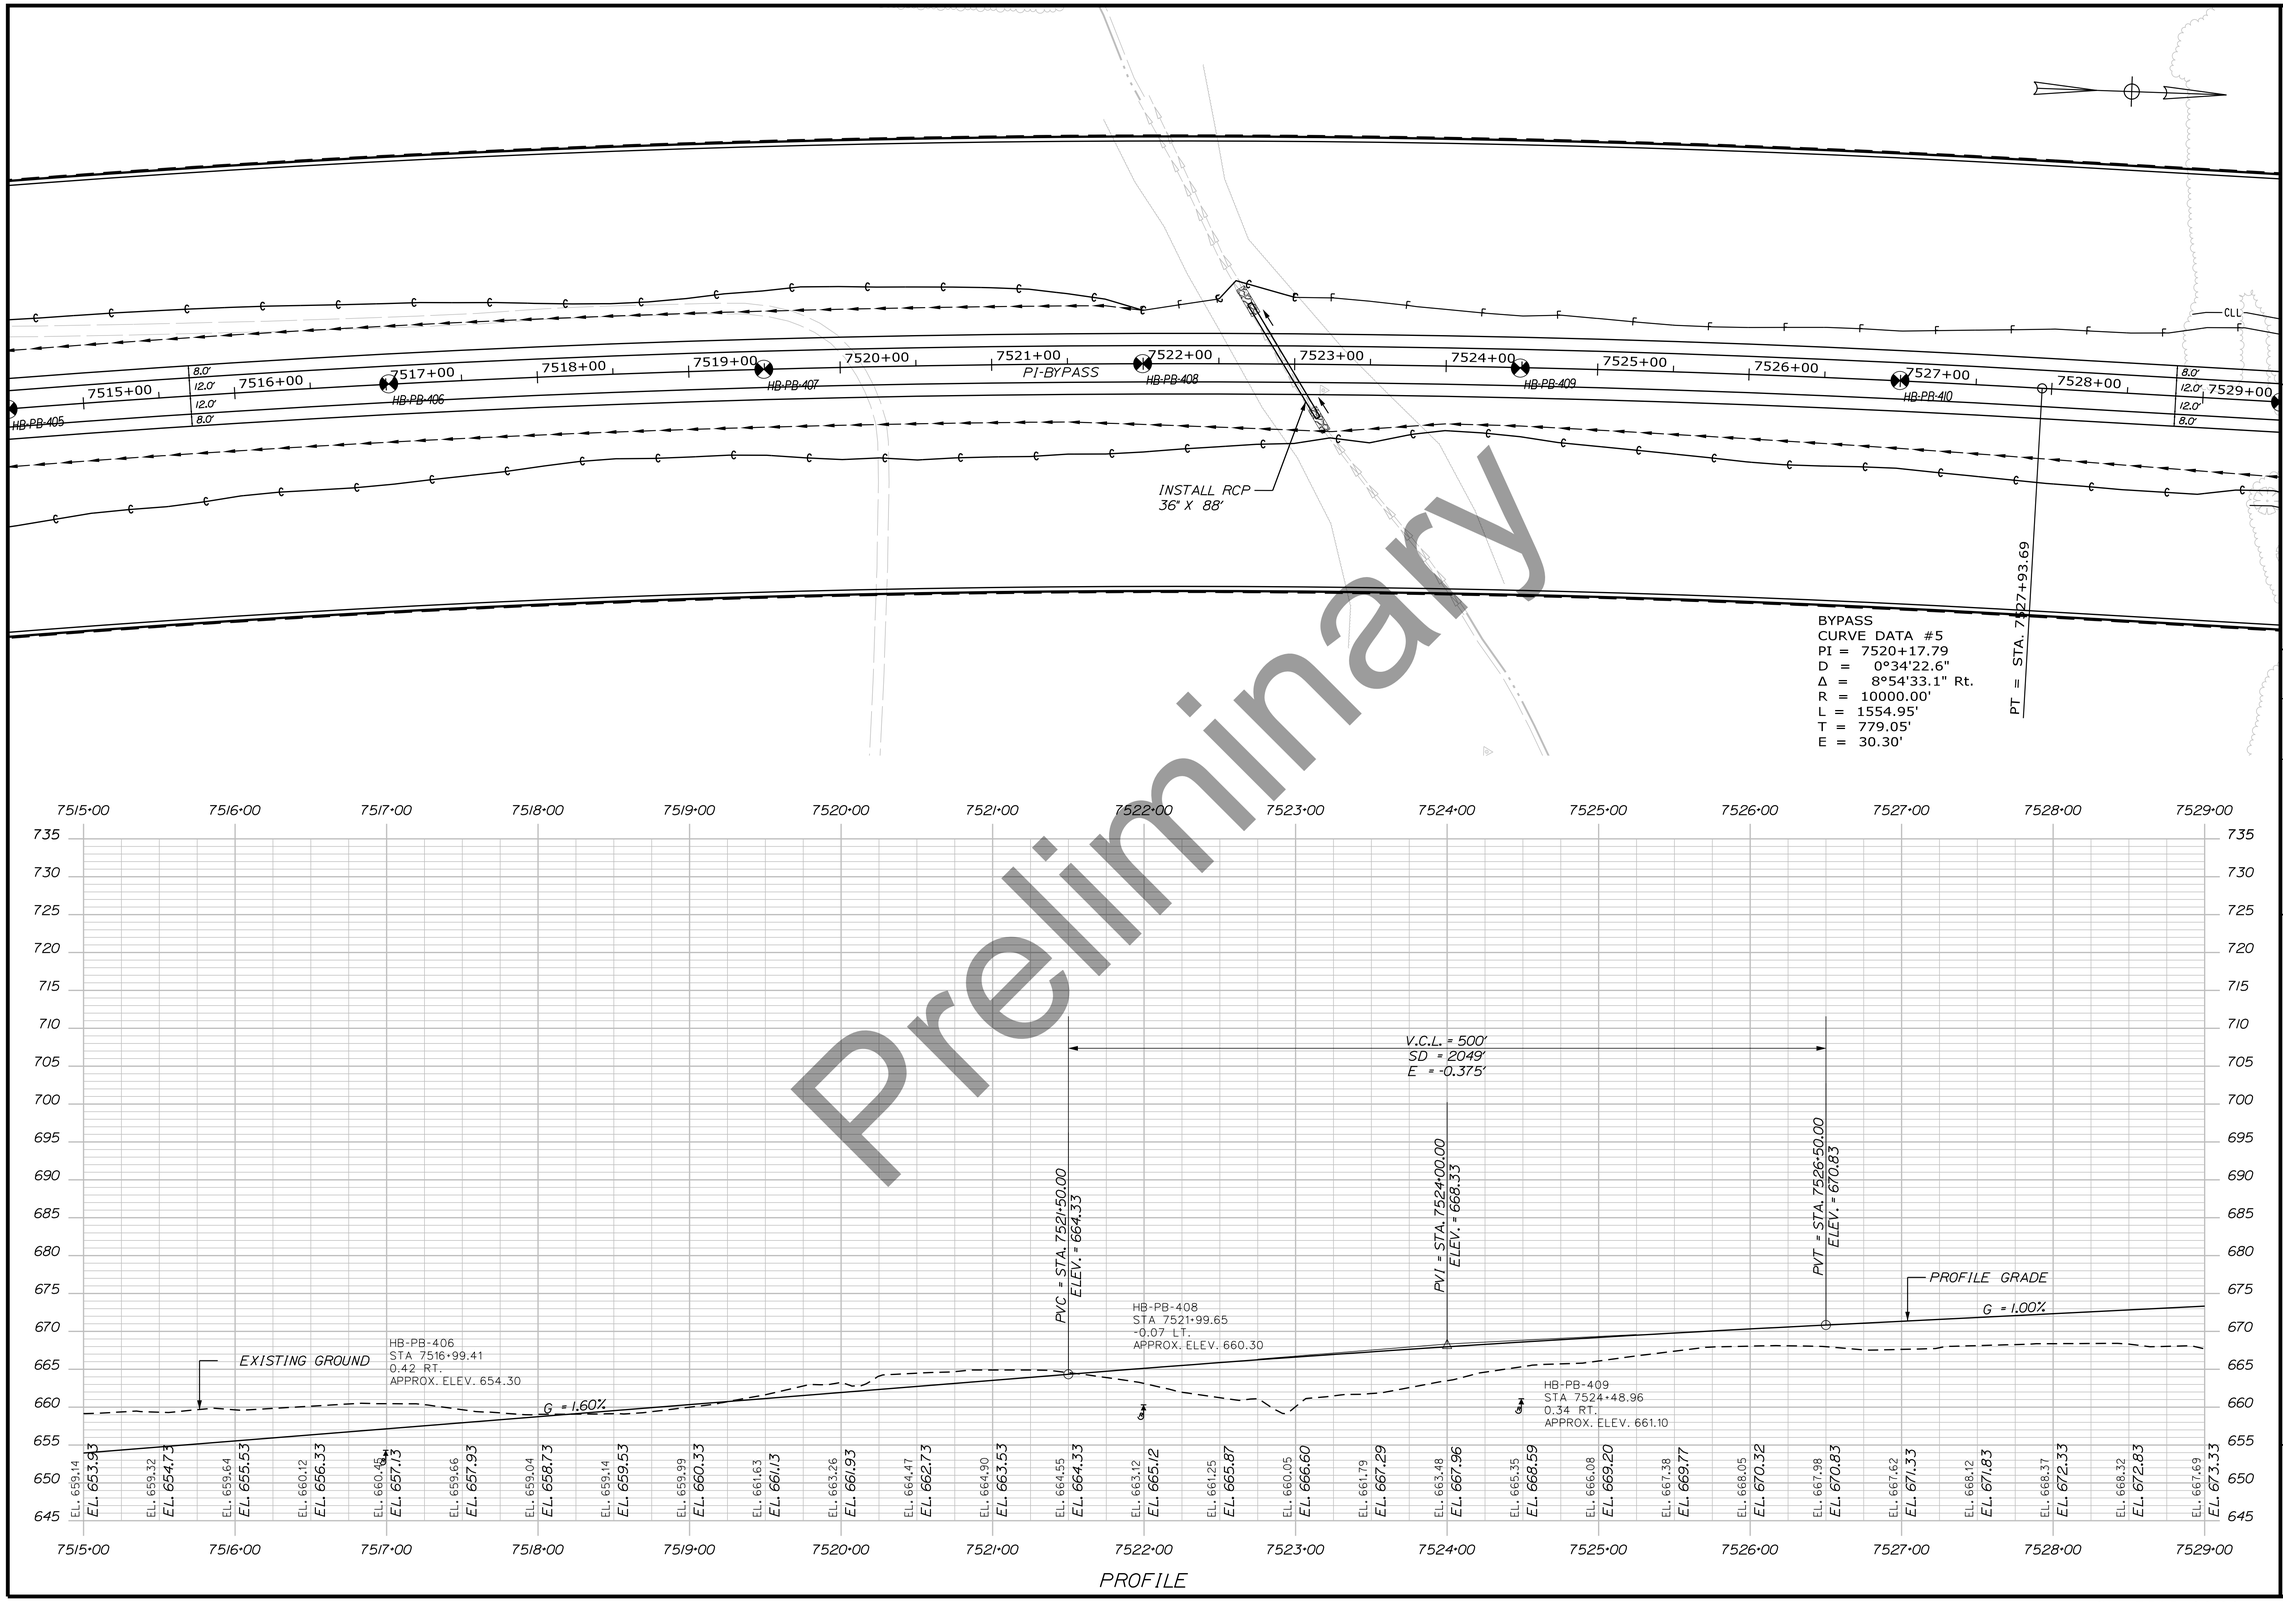

PROFILE

STATE OF MAINE
DEPARTMENT OF TRANSPORTATION

HPP-6462(920)

WIN
WIN 6462.91

HIGHWAY PLANS

vhb

	DATE	BY	R.M.
PROJ. MANAGER			
DESIGN-DETAILED			
CHECKED-REVIEWED			
DESIGN2-DETAILED2			
DESIGN3-DETAILED3			
REVISIONS 1			
REVISIONS 2			
REVISIONS 3			
REVISIONS 4			
FIELD CHANGES			

PRESQUE ISLE
PRESQUE ISLE BYPASS

PLAN AND PROFILE

SHEET NUMBER


47

OF 460

Sta. 7515+00.00 to Sta. 7529+00.00

Filename: ...\MSTA\029_HDPlan_7529+00.dgn Division: HIGHWAY Username: EFlynn Date:8/3/2023

Preliminary

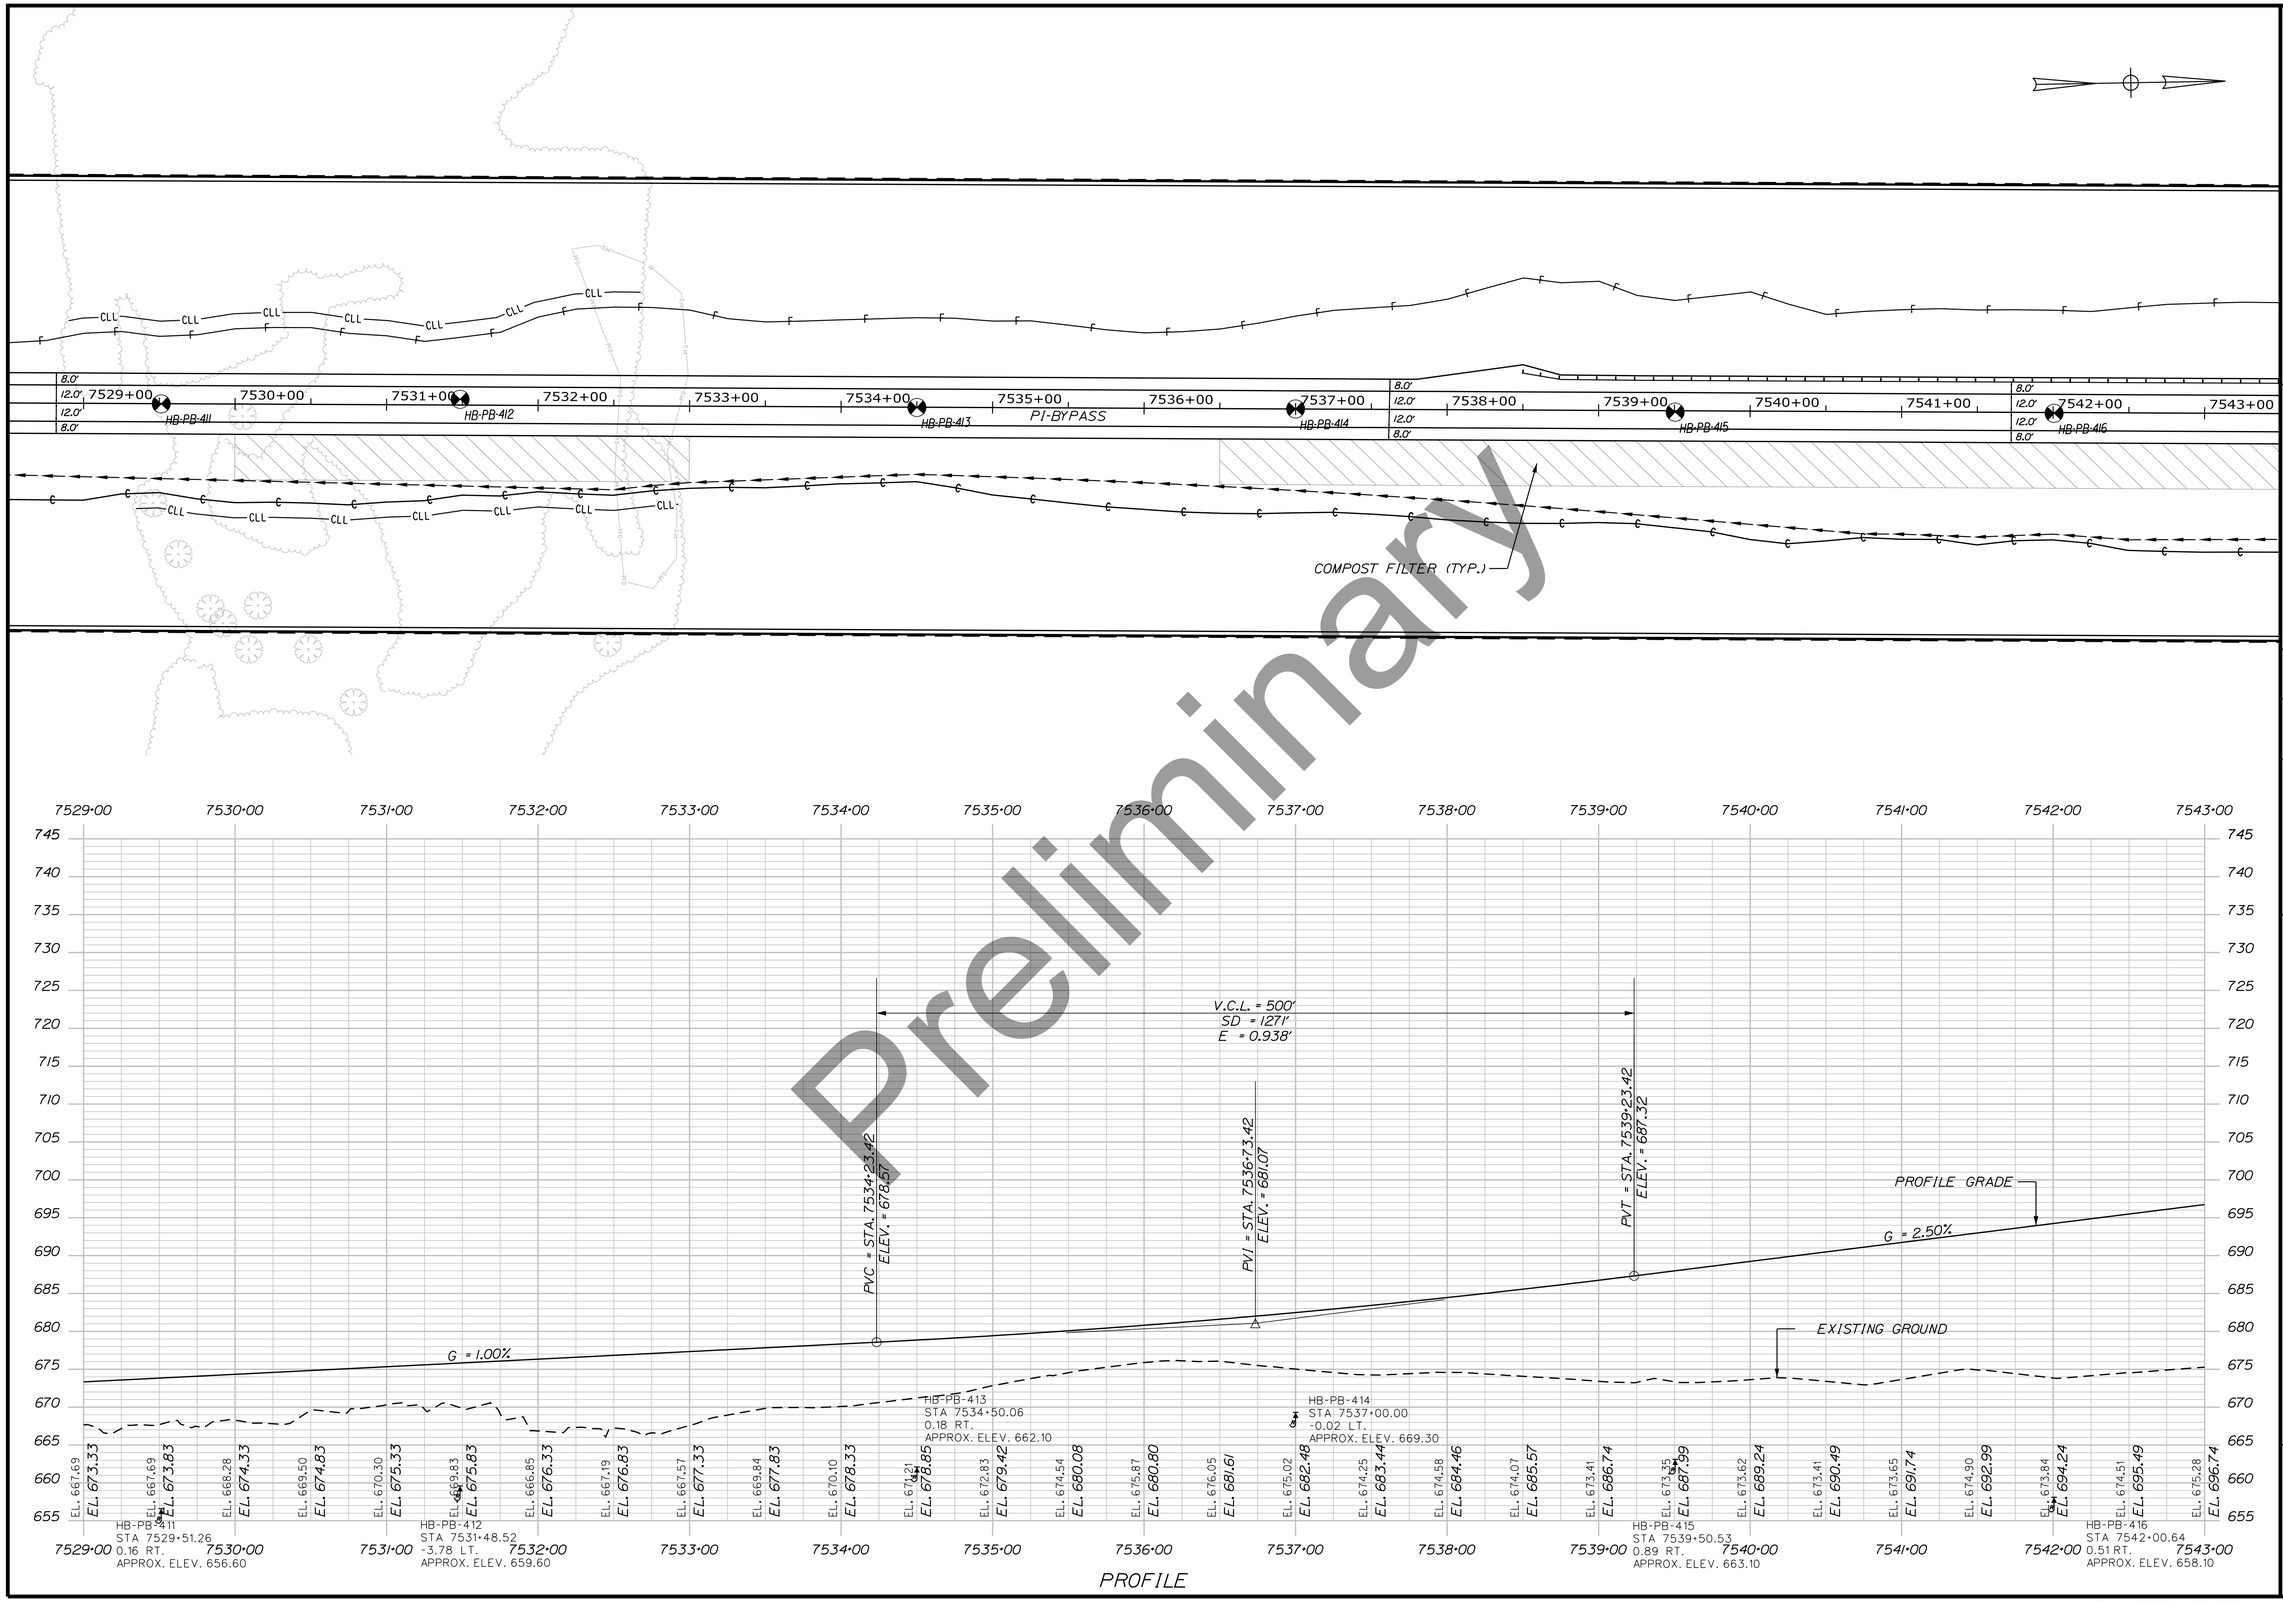

PROFILE

Sta. 7529+00.00 to Sta. 7543+00.00

STATE OF MAINE
DEPARTMENT OF TRANSPORTATION

HPP-6462(920)

WIN
WIN 6462.91

HIGHWAY PLANS

vhb

	DATE	BY	R.M.
PROJ. MANAGER			
DESIGN-DETAILED			
CHECKED-REVIEWED			
DESIGN2-DETAILED2			
DESIGN3-DETAILED3			
REVISIONS 1			
REVISIONS 2			
REVISIONS 3			
REVISIONS 4			
FIELD CHANGES			

PRESQUE ISLE
PRESQUE ISLE BYPASS

PLAN AND PROFILE

SHEET NUMBER

48

OF 460

Filename: ...\MSTA\030_HDPlan_7543+00.dgn Division: HIGHWAY Username: EFlynn Date:8/3/2023

Preliminary

STATE OF MAINE
DEPARTMENT OF TRANSPORTATION

HPP-6462(920)

WIN
WIN 6462.91

HIGHWAY PLANS

vhb

	DATE	BY
PROJ. MANAGER		R.M.
DESIGN-DETAILED		
CHECKED-REVIEWED		
DESIGN2-DETAILED2		
DESIGN3-DETAILED3		
REVISIONS 1		
REVISIONS 2		
REVISIONS 3		
REVISIONS 4		
FIELD CHANGES		

PRESQUE ISLE
PRESQUE ISLE BYPASS

PLAN AND PROFILE


SHEET NUMBER


49

OF 460

Sta. 7543+00.00 to Sta. 7557+00.00

Filename: ...\MSTA\031_HDPlan_7557-00.dgn Division: HIGHWAY Username: EFlynn Date:8/3/2023

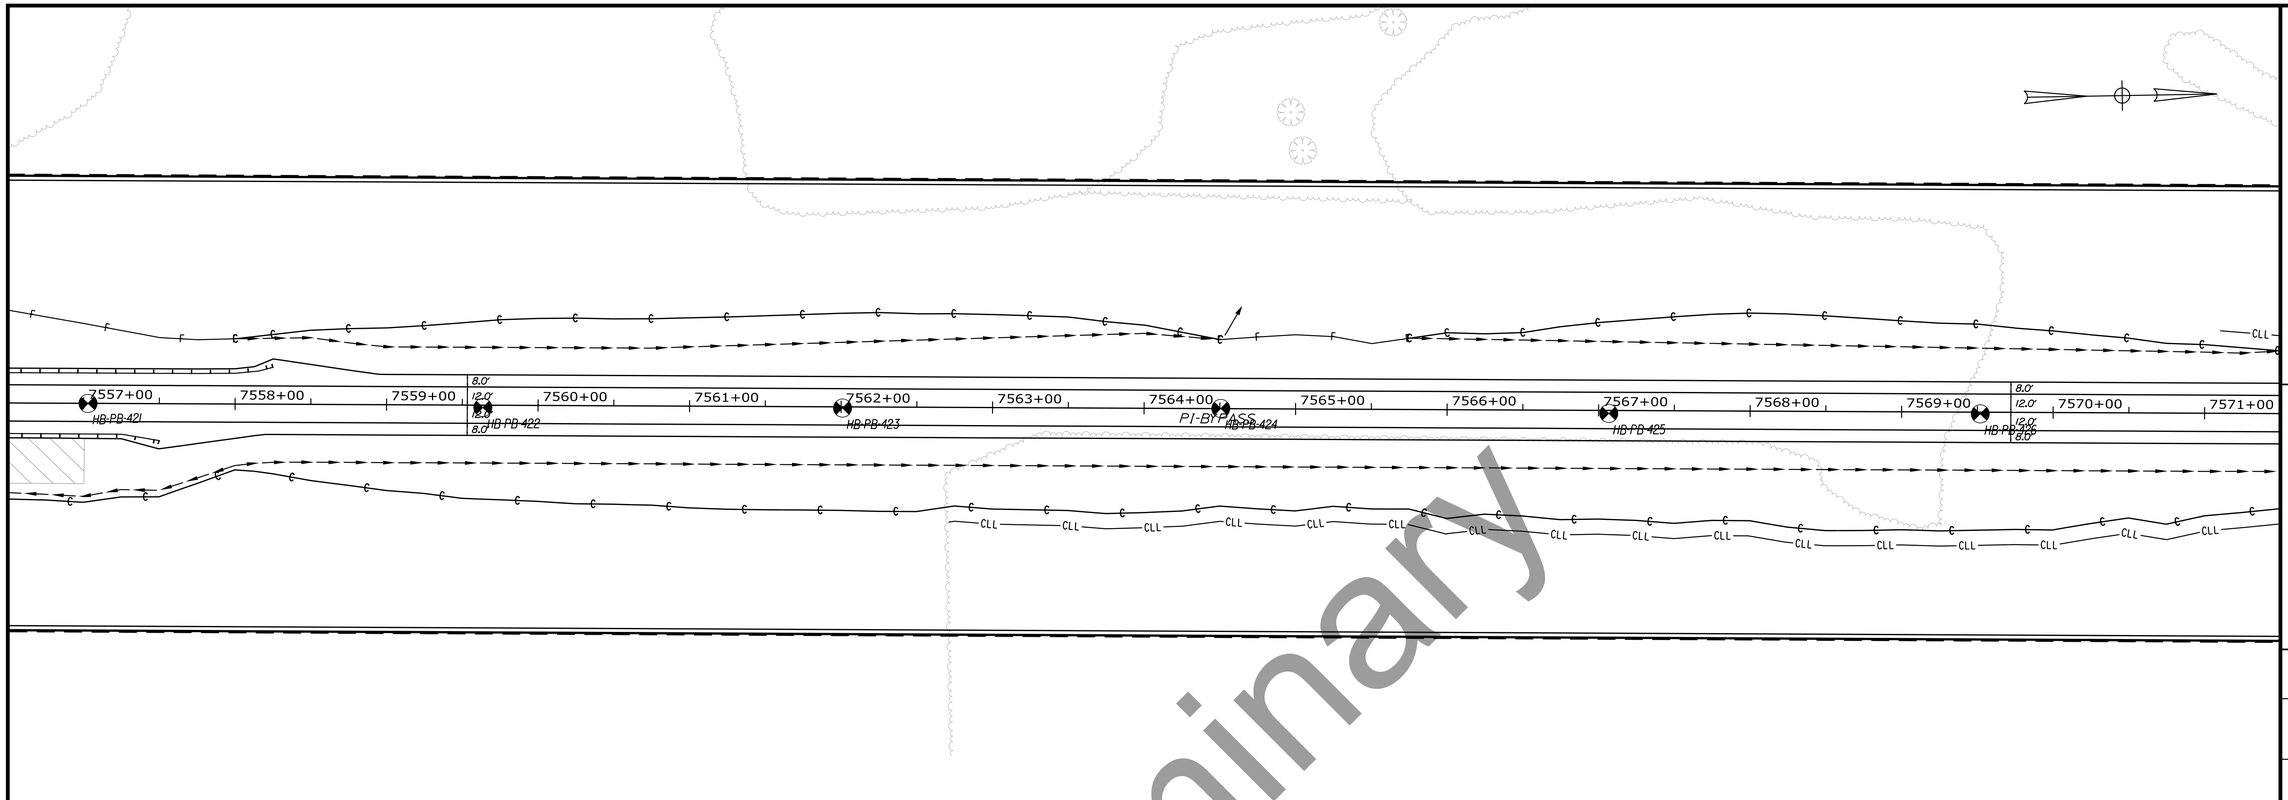

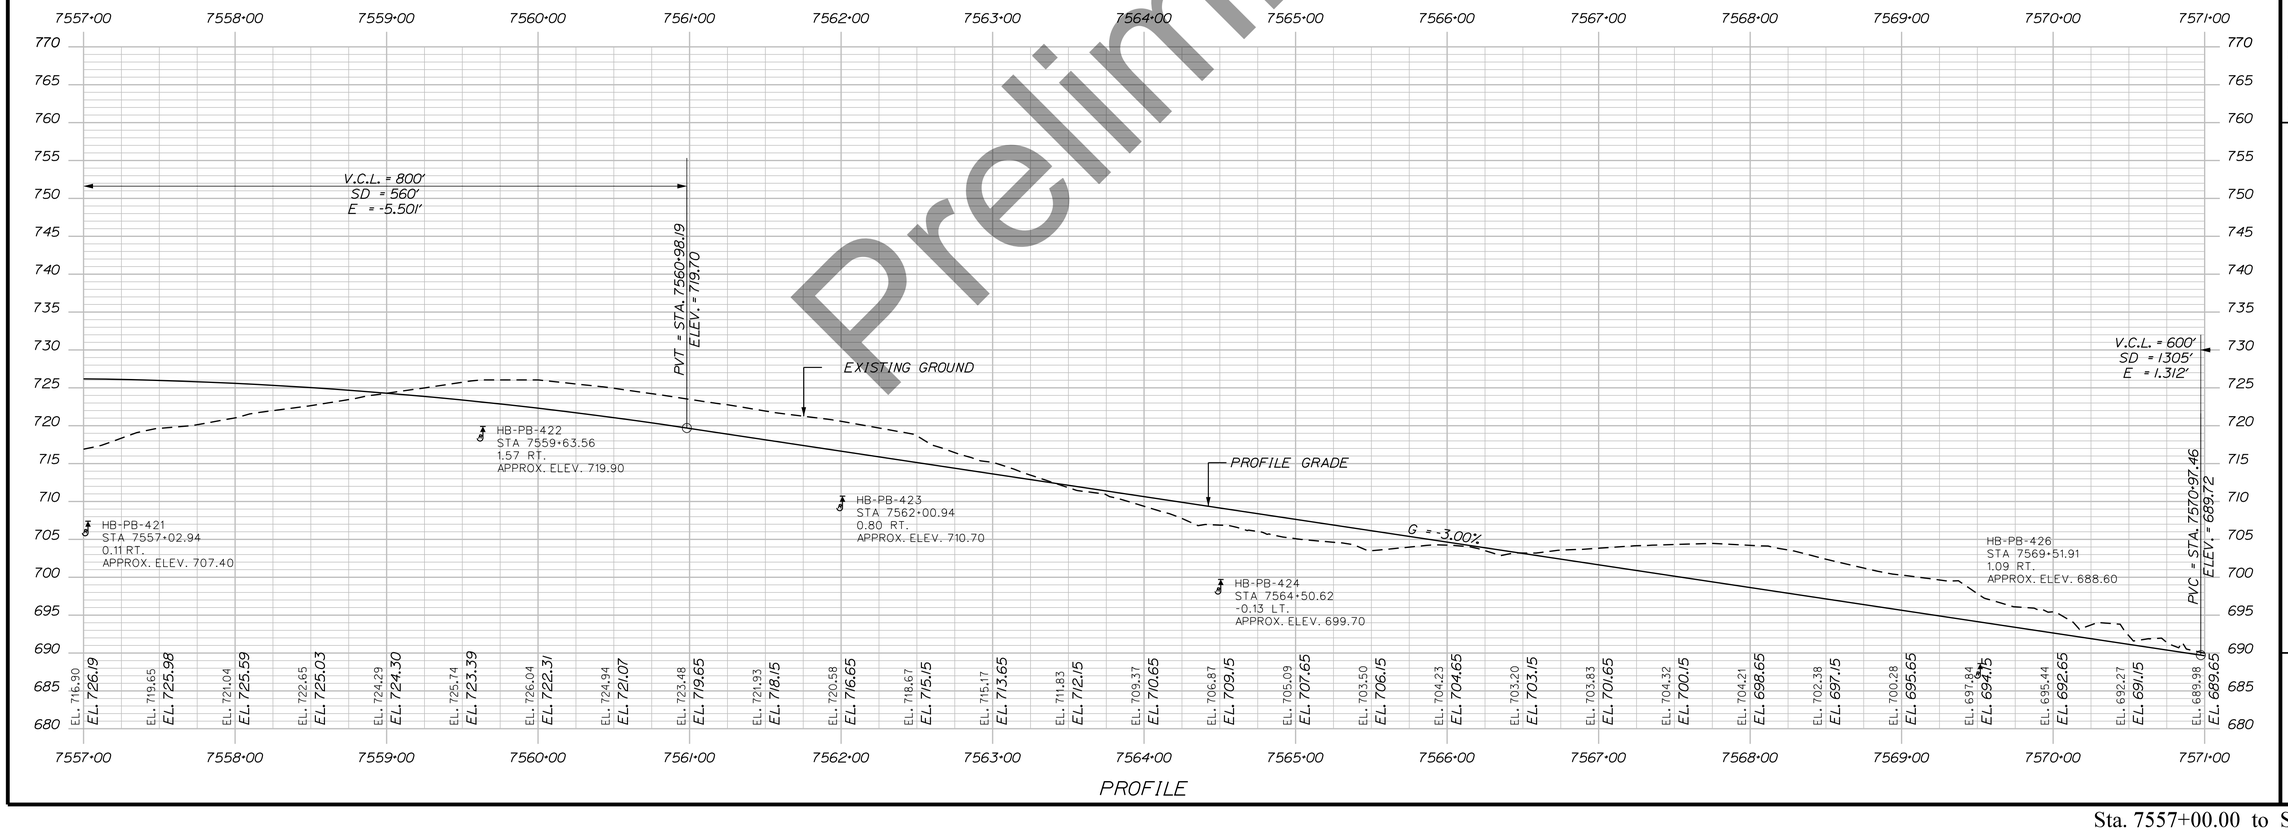

PROFILE

Preliminary

STATE OF MAINE
DEPARTMENT OF TRANSPORTATION

HPP-6462(920)

WIN
WIN 6462.91

HIGHWAY PLANS

vhb

	DATE	BY	R.M.
PROJ. MANAGER			
DESIGN-DETAILED			
CHECKED-REVIEWED			
DESIGN2-DETAILED2			
DESIGN3-DETAILED3			
REVISIONS 1			
REVISIONS 2			
REVISIONS 3			
REVISIONS 4			
FIELD CHANGES			

PRESQUE ISLE
PRESQUE ISLE BYPASS

PLAN AND PROFILE

SHEET NUMBER

50

OF 460

Sta. 7557+00.00 to Sta. 7571+00.00

Filename: ...\MSTA\032_HDPlan_7571+00.dgn Division: HIGHWAY Username: EFlynn Date:8/3/2023

BYPASS
CURVE DATA #6
PI = 7601+30.75
D = 1°25'56.6"
Δ = 45°33'42.7" Lt.
R = 4000.00'
L = 3180.82'
T = 1679.88'
E = 338.43'

PC = STA. 7584+50.87

C.O.A.

7571+00 7572+00 7573+00 7574+00 7575+00 7576+00 7577+00 7578+00 7579+00 7580+00 7581+00 7582+00 7583+00 7584+00 7585+00

8.0' 12.0' 12.0' 8.0'

HB-PB-427 HB-PB-428 HB-PB-429 PI-BYPASS HB-PB-430 HB-PB-431 HB-PB-432

CLL

COMPOST FILTER (TYP.)

Preliminary

7571·00 7572·00 7573·00 7574·00 7575·00 7576·00 7577·00 7578·00 7579·00 7580·00 7581·00 7582·00 7583·00 7584·00 7585·00

735 730 725 720 715 710 705 700 695 690 685 680 675 670 665 660 655 650 645

V.C.L. = 600'
SD = 1305'
E = 1,312'

PVI = STA. 7573+97.46
ELEV. = 680.72

PVT = STA. 7576+97.46
ELEV. = 676.97

HB-PB-427
STA. 7571+99.97
0.04 RT.
APPROX. ELEV. 680.50

EXISTING GROUND

G = -1.25%

PROFILE GRADE

EL. 689.98 EL. 689.65
EL. 685.76 EL. 688.19
EL. 683.28 EL. 686.80
EL. 681.37 EL. 685.48
EL. 681.50 EL. 684.24
EL. 678.91 EL. 683.08
EL. 678.29 EL. 681.98
EL. 677.42 EL. 680.96
EL. 675.82 EL. 680.01
EL. 674.19 EL. 679.13
EL. 671.37 EL. 678.33
EL. 669.58 EL. 677.60
EL. 667.66 EL. 676.94
EL. 668.53 EL. 676.32
EL. 666.25 EL. 675.69
EL. 668.46 EL. 675.07
EL. 667.09 EL. 674.44
EL. 665.51 EL. 673.82
EL. 665.45 EL. 673.19
EL. 661.99 EL. 672.57
EL. 661.39 EL. 671.94
EL. 661.90 EL. 671.32
EL. 659.68 EL. 670.69
EL. 659.65 EL. 670.07
EL. 658.93 EL. 669.44
EL. 658.07 EL. 668.82
EL. 658.03 EL. 668.19
EL. 658.06 EL. 667.57
EL. 657.14 EL. 666.94

PROFILE

Sta. 7571+00.00 to Sta. 7585+00.00

STATE OF MAINE
DEPARTMENT OF TRANSPORTATION

HPP-6462(920)

WIN
WIN 6462.91

HIGHWAY PLANS

vhb

	DATE	BY	R.M.
PROJ. MANAGER			
DESIGN-DETAILED			
CHECKED-REVIEWED			
DESIGN2-DETAILED2			
DESIGN3-DETAILED3			
REVISIONS 1			
REVISIONS 2			
REVISIONS 3			
REVISIONS 4			
FIELD CHANGES			


PRESQUE ISLE
PRESQUE ISLE BYPASS

PLAN AND PROFILE

SHEET NUMBER
51
OF 460

BYPASS
CURVE DATA #6
PI = 7601+30.75
D = 1°25'56.6"
Δ = 45°33'42.7" Lt.
R = 4000.00'
L = 3180.82'
T = 1679.88'
E = 338.43'

PC = STA. 7584+50.87

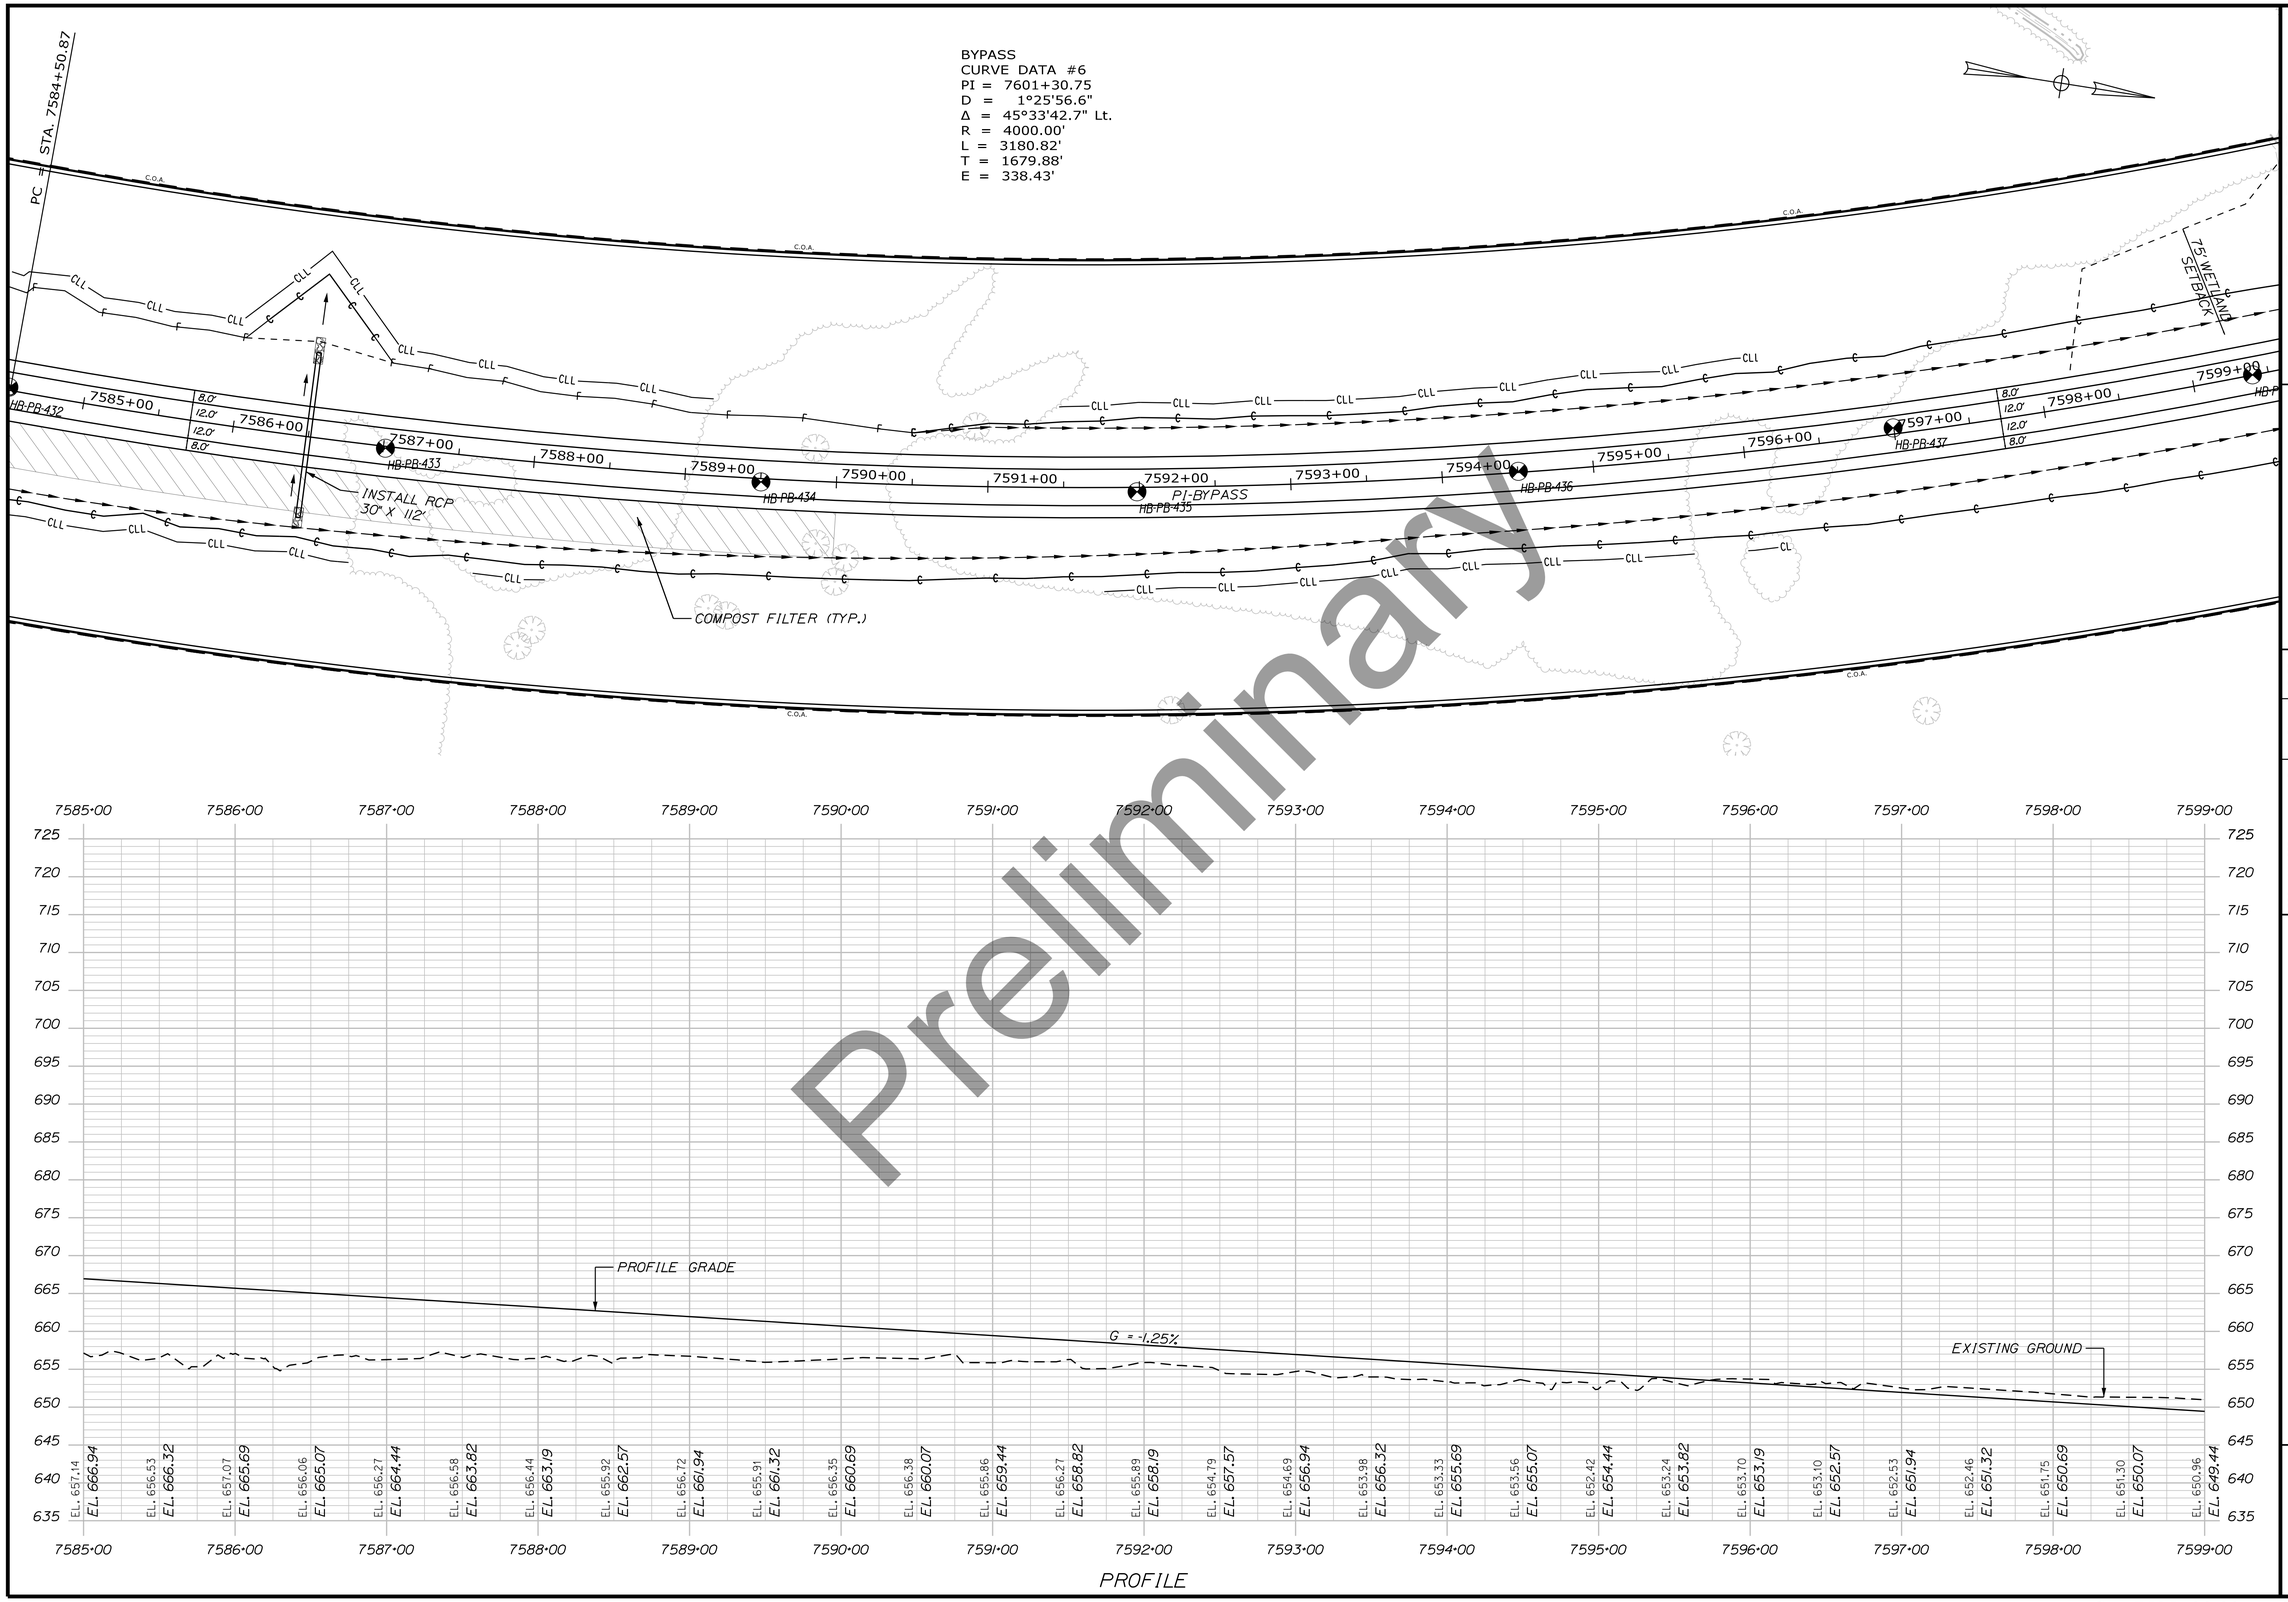

PROFILE

Preliminary

STATE OF MAINE
DEPARTMENT OF TRANSPORTATION

HPP-6462(920)

WIN
WIN 6462.91

HIGHWAY PLANS

vhb

	DATE	BY
R.M. MANAGER		
DESIGN-DETAILED		
CHECKED-REVIEWED		
DESIGN2-DETAILED2		
DESIGN3-DETAILED3		
REVISIONS 1		
REVISIONS 2		
REVISIONS 3		
REVISIONS 4		
FIELD CHANGES		

PRESQUE ISLE
PRESQUE ISLE BYPASS

PLAN AND PROFILE

SHEET NUMBER
52
OF 460

Sta. 7585+00.00 to Sta. 7599+00.00

Filename: ...\MSTA\033_HDPlan_7585+00.dgn Division: HIGHWAY Username: EFlynn Date:8/3/2023

Filename: ...\MSTA\034_HDPlan_7599+00.dgn Division: HIGHWAY Username: EFlynn Date:8/3/2023

Preliminary

BYPASS
CURVE DATA #6
PI = 7601+30.75
D = 1°25'56.6"
Δ = 45°33'42.7" Lt.
R = 4000.00'
L = 3180.82'
T = 1679.88'
E = 338.43'

NB OFF RAMP
CURVE DATA #1
PI = 701+88.51
D = 1°25'25.9"
Δ = 5°10'49.1" Lt.
R = 4024.00'
L = 363.82'
T = 182.04'
E = 4.12'

DRAINAGE TREATMENT AREA
D

75' WETLAND SETBACK

HB-PB-108 HB-PB-111 HB-PB-112 HB-PB-113 HB-PB-114 HB-PB-115

7599+00 7600+00 7601+00 7602+00 7603+00 7604+00 7605+00 7606+00 7607+00 7608+00 7609+00 7610+00 7611+00 7612+00 7613+00

8.0' 12.0' 12.0' 8.0'

PL BYPASS

C.O.A.

CLL

EXISTING GROUND

G = -1.25%

PROFILE GRADE

V.C.L. = 700'
SD = 709'
E = 3.513'

PVC = STA. 7612+50.00
ELEV. = 632.57

7599+00	7600+00	7601+00	7602+00	7603+00	7604+00	7605+00	7606+00	7607+00	7608+00	7609+00	7610+00	7611+00	7612+00	7613+00
EL. 650.96	EL. 651.33	EL. 650.55	EL. 650.43	EL. 650.49	EL. 649.28	EL. 648.96	EL. 648.25	EL. 647.63	EL. 647.83	EL. 647.90	EL. 647.09	EL. 646.08	EL. 645.86	EL. 646.03
EL. 649.44	EL. 648.82	EL. 648.19	EL. 647.57	EL. 646.94	EL. 646.32	EL. 645.69	EL. 645.07	EL. 644.44	EL. 643.82	EL. 643.19	EL. 642.57	EL. 641.94	EL. 641.32	EL. 640.69
EL. 645.63	EL. 644.85	EL. 644.04	EL. 640.72	EL. 640.10	EL. 637.69	EL. 634.61	EL. 632.47	EL. 628.97	EL. 628.47	EL. 627.74	EL. 625.04	EL. 623.26	EL. 619.55	
EL. 640.07	EL. 639.44	EL. 638.81	EL. 638.19	EL. 637.56	EL. 636.94	EL. 636.31	EL. 635.69	EL. 635.06	EL. 634.44	EL. 633.81	EL. 633.19	EL. 632.56	EL. 632.01	

695 690 685 680 675 670 665 660 655 650 645 640 635 630 625 620 615 610 605

PROFILE

STATE OF MAINE
DEPARTMENT OF TRANSPORTATION

HPP-6462(920)

WIN
WIN 6462.91

HIGHWAY PLANS

vhb

	DATE	BY
R.M.		
PROJ. MANAGER		
DESIGN-DETAILED		
CHECKED-REVIEWED		
DESIGN2-DETAILED2		
DESIGN3-DETAILED3		
REVISIONS 1		
REVISIONS 2		
REVISIONS 3		
REVISIONS 4		
FIELD CHANGES		


PRESQUE ISLE
PRESQUE ISLE BYPASS

PLAN AND PROFILE

SHEET NUMBER
53
OF 460

Sta. 7599+00.00 to Sta. 7613+00.00

Filename: ...\MSTA\035_HDPlan_7613+00.dgn Division: HIGHWAY Username: EFlynn Date:8/3/2023

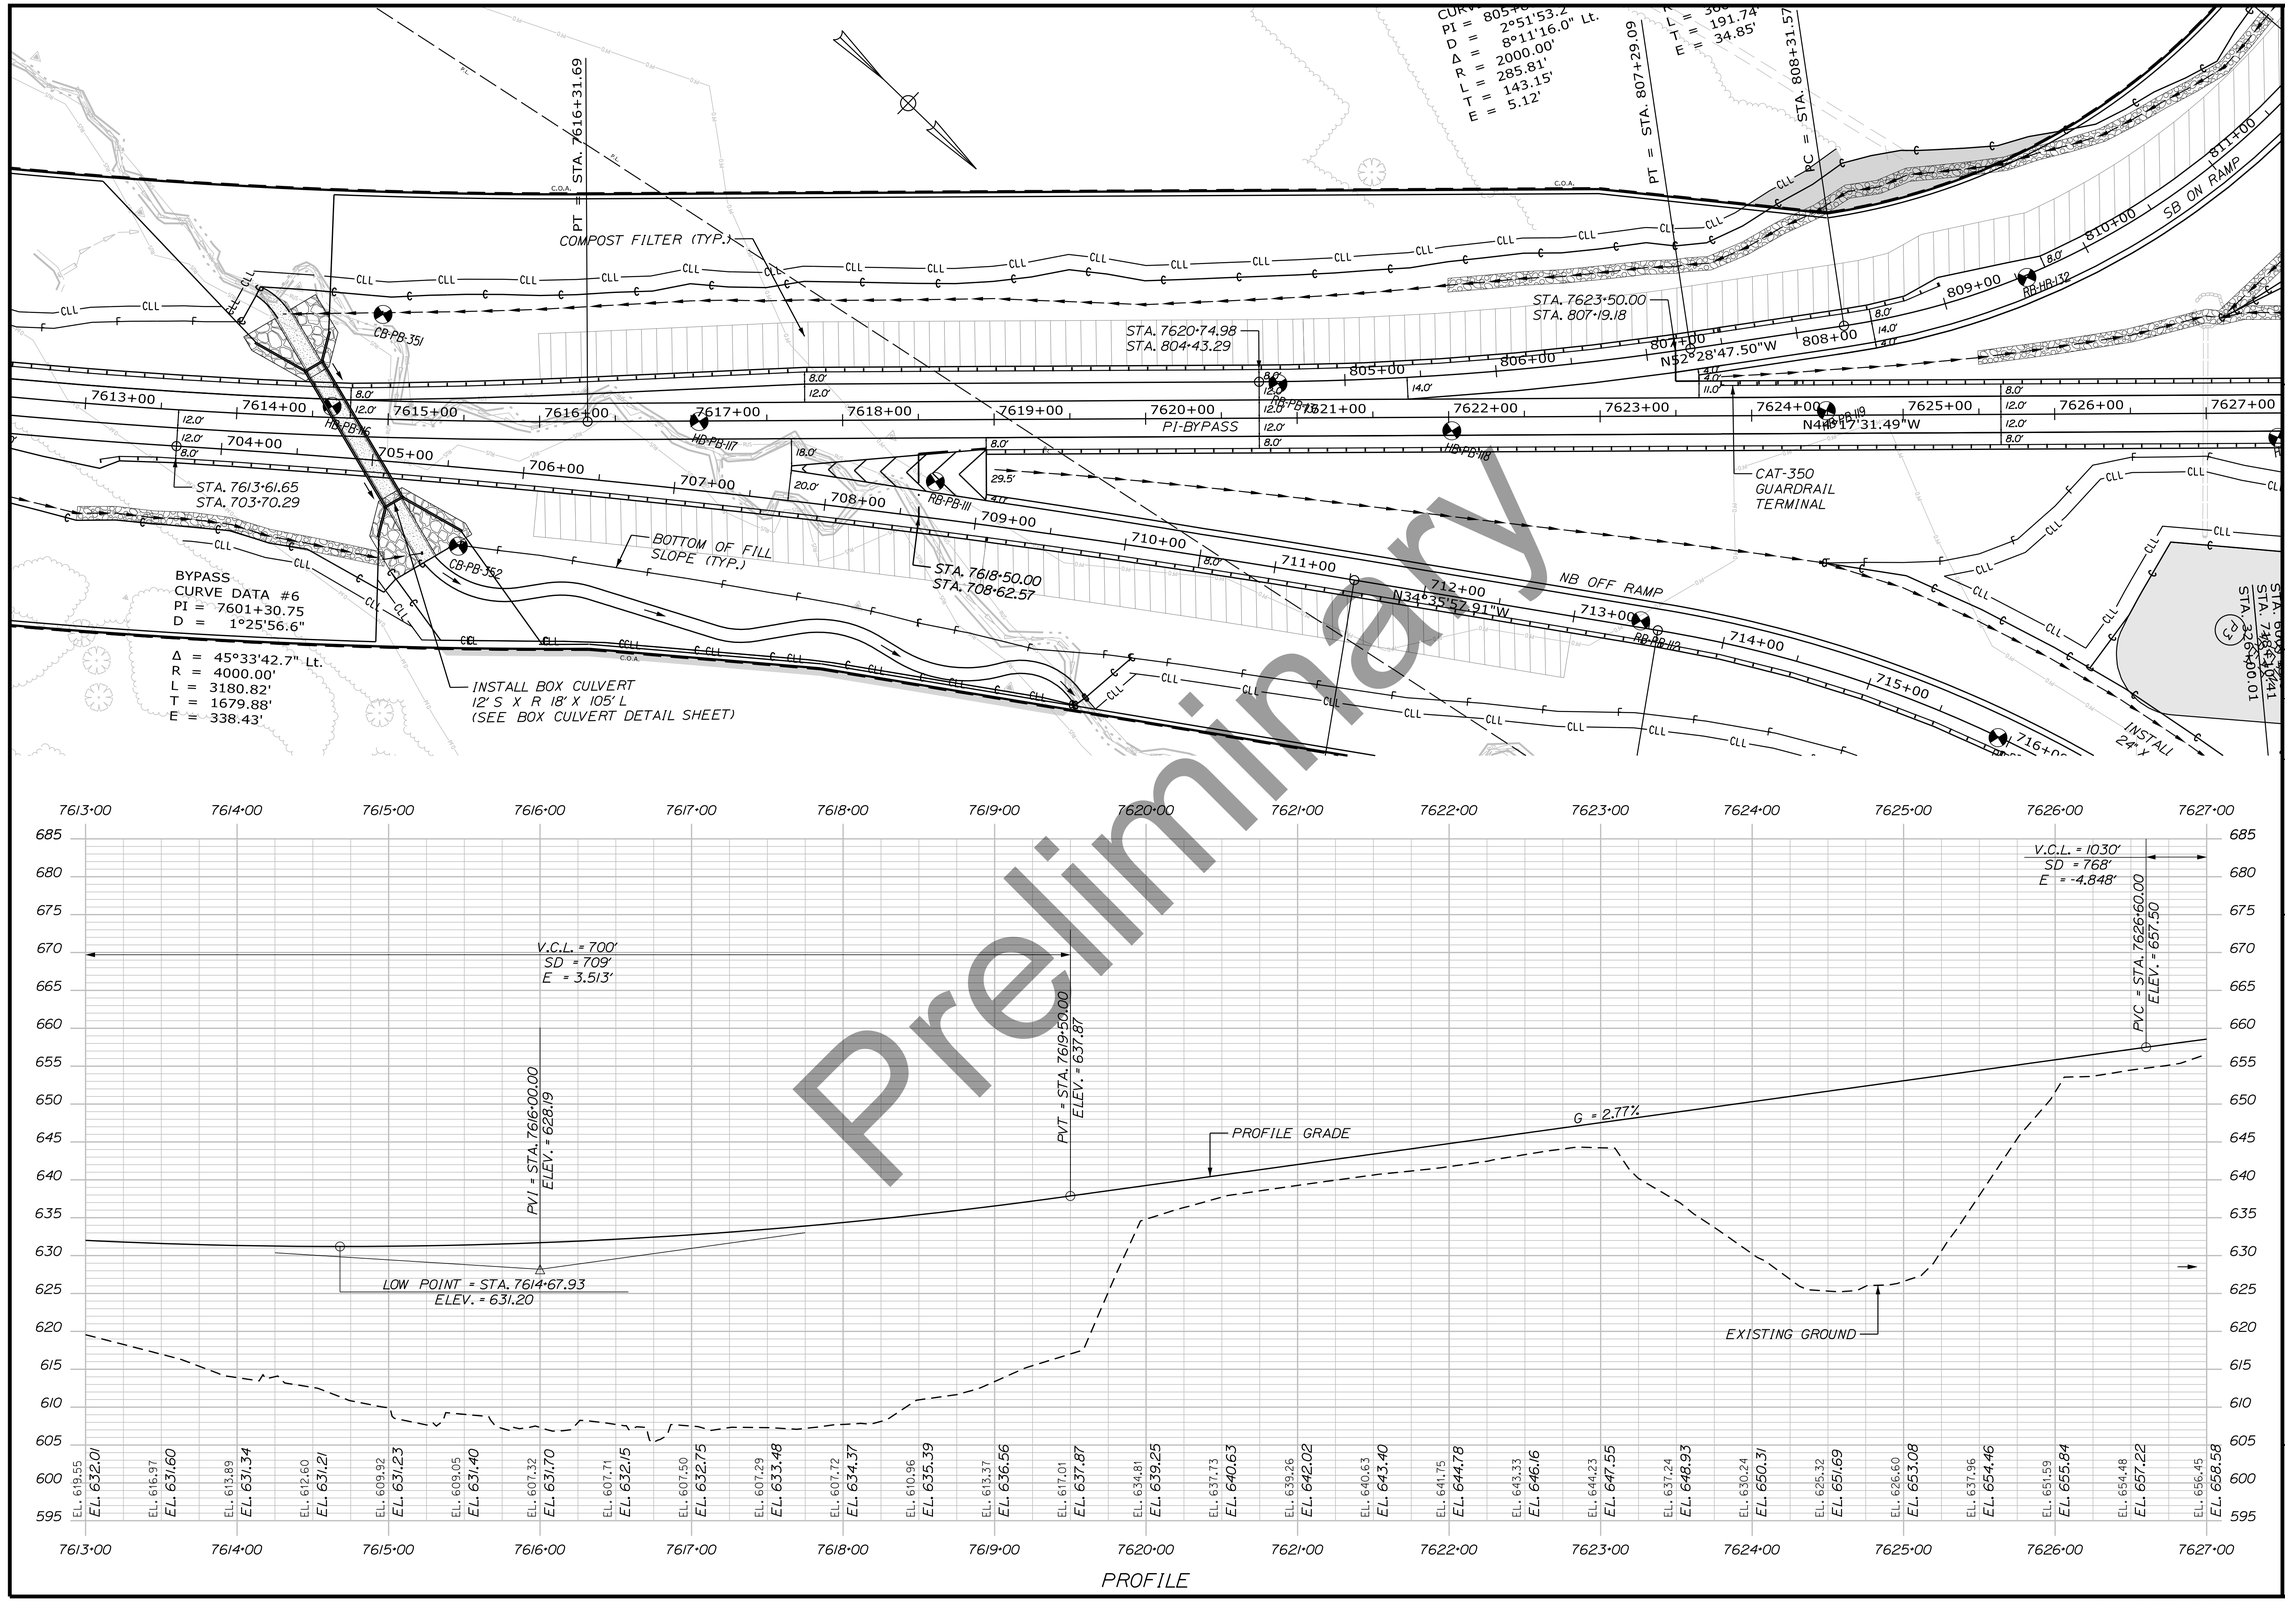

PROFILE

Preliminary

STATE OF MAINE
DEPARTMENT OF TRANSPORTATION

HPP-6462(920)

WIN
WIN 6462.91

HIGHWAY PLANS

vhb

	DATE	BY	R.M.
PROJ. MANAGER			
DESIGN-DETAILED			
CHECKED-REVIEWED			
DESIGN2-DETAILED2			
DESIGN3-DETAILED3			
REVISIONS 1			
REVISIONS 2			
REVISIONS 3			
REVISIONS 4			
FIELD CHANGES			


PRESQUE ISLE
PRESQUE ISLE BYPASS


PLAN AND PROFILE

SHEET NUMBER
54
OF 460

Sta. 7613+00.00 to Sta. 7627+00.00

Filename: ...\MSTA\036_HDPlan_7627+00.dgn Division: HIGHWAY Username: EFlynn Date:8/3/2023

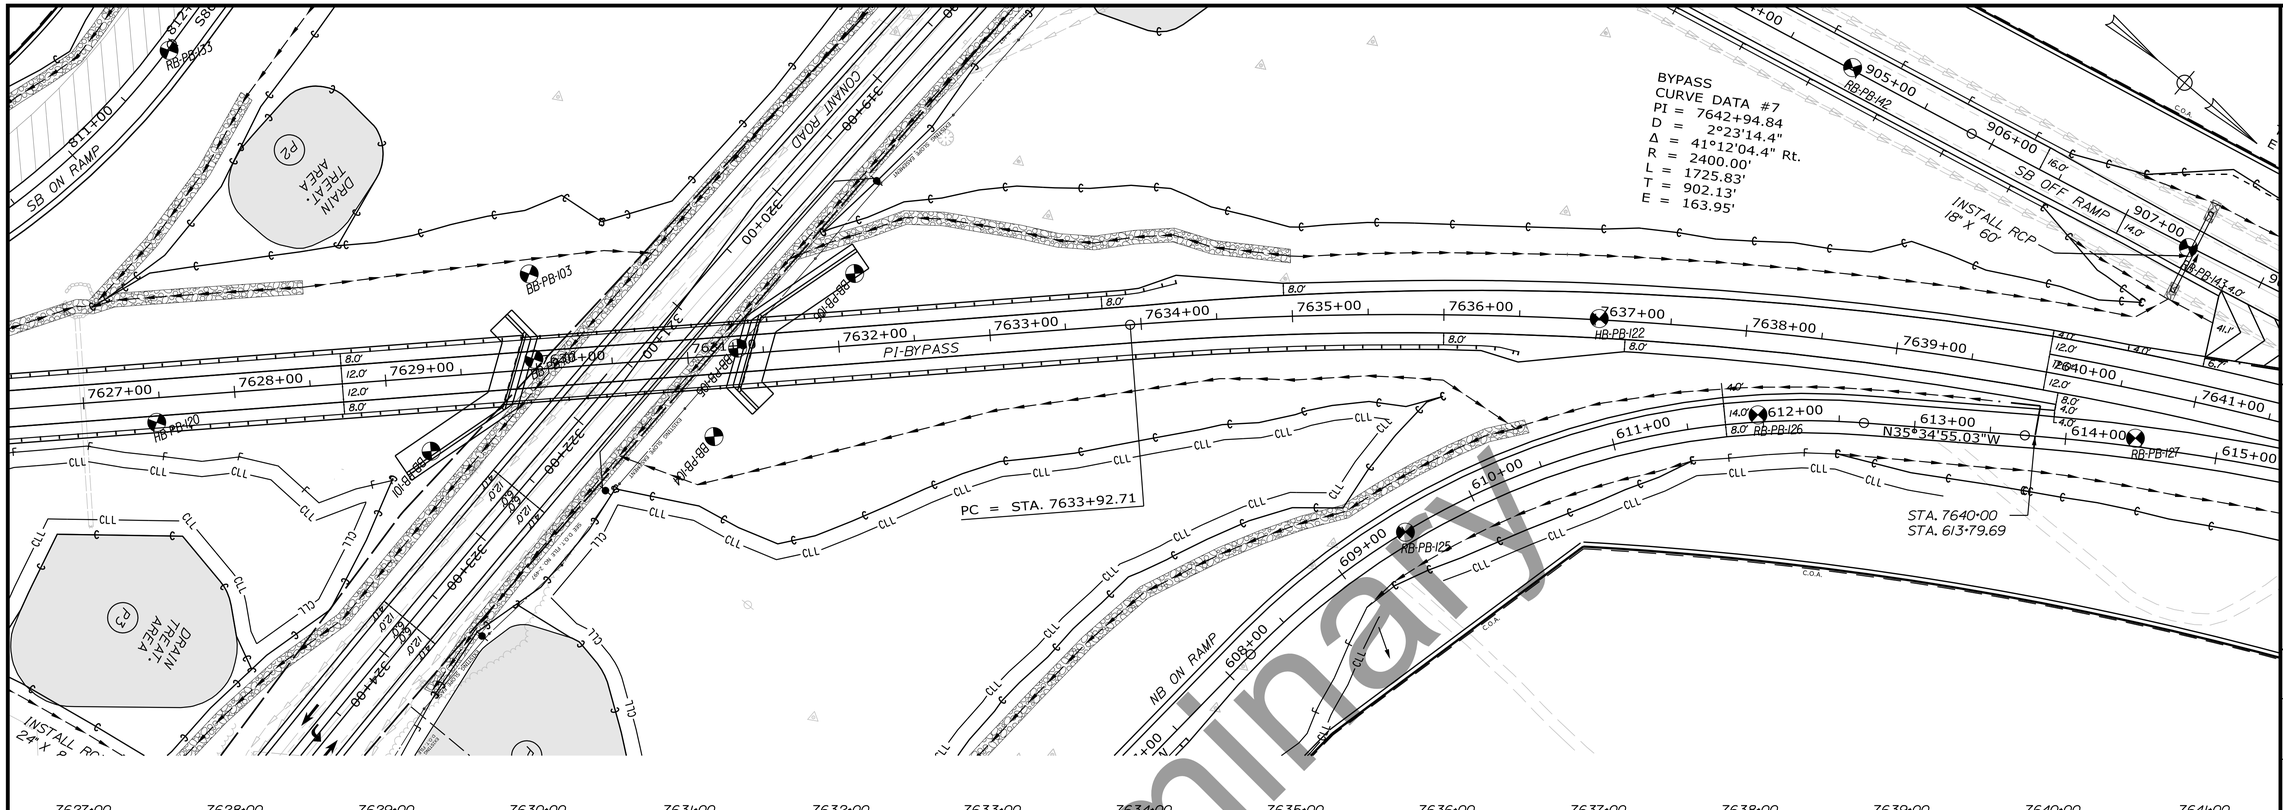

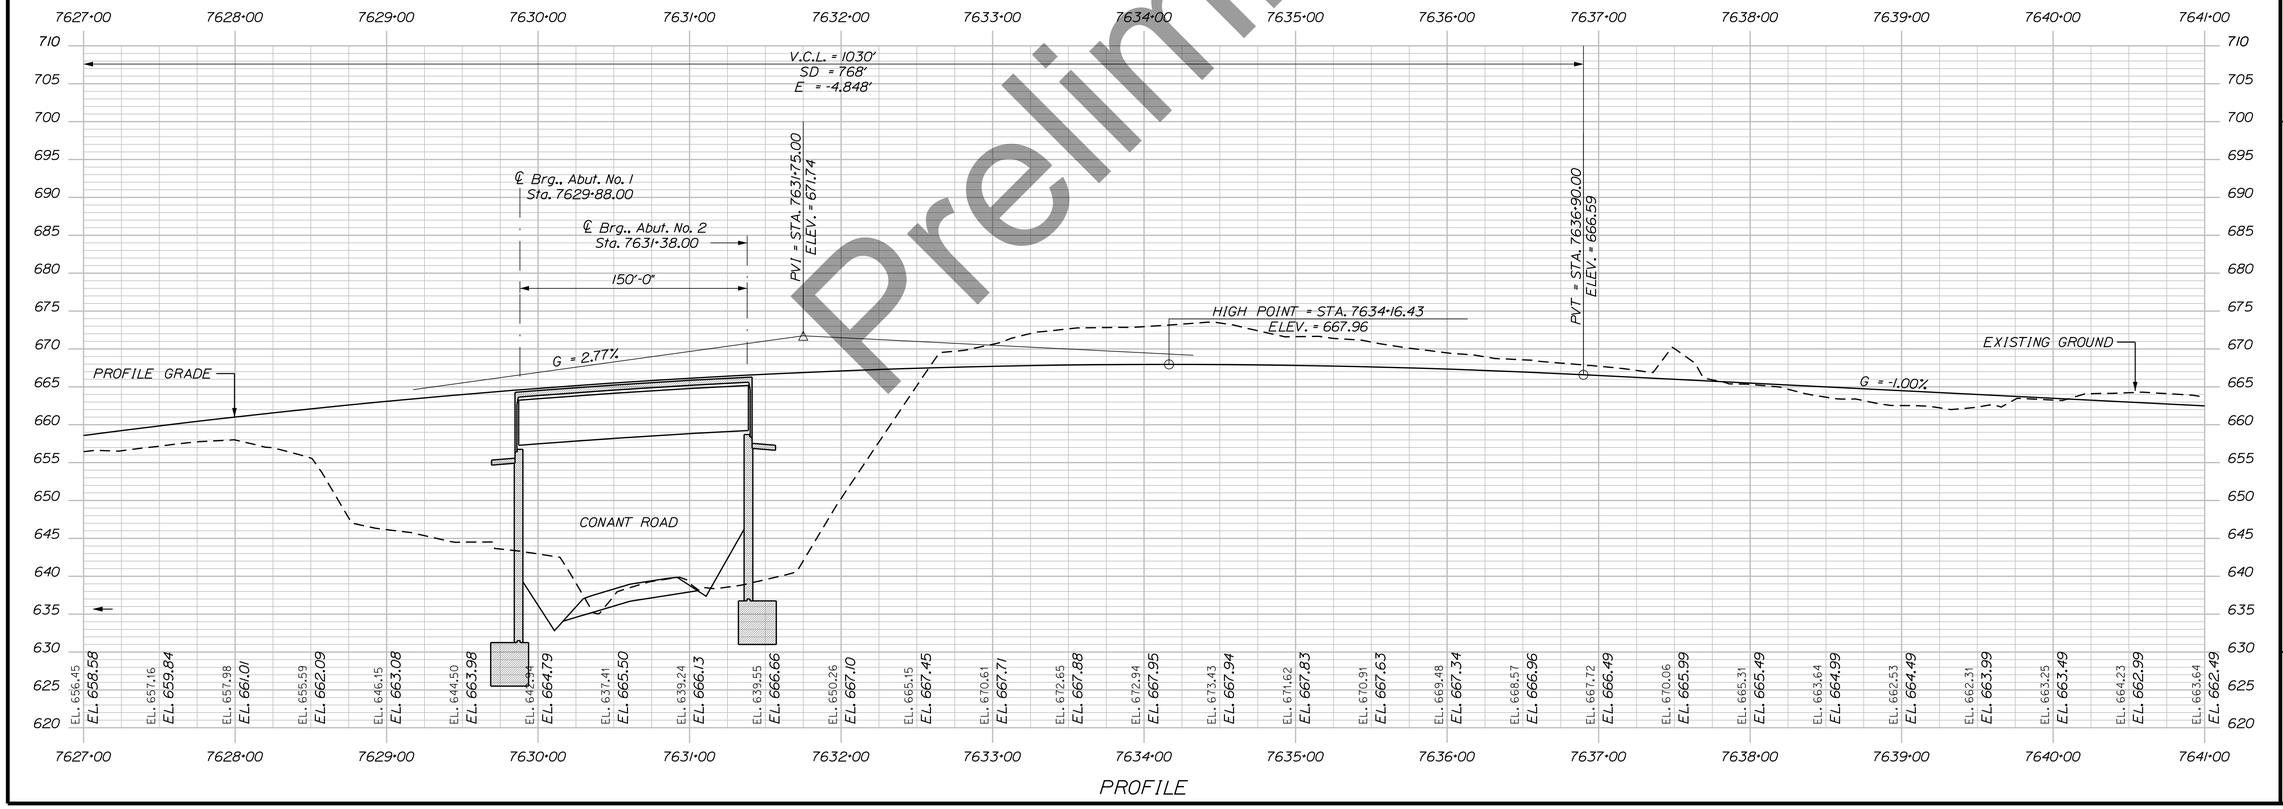

Preliminary

STATE OF MAINE
DEPARTMENT OF TRANSPORTATION

HPP-6462(920)

WIN
WIN 6462.91

HIGHWAY PLANS

vhb

	DATE	BY
PROJ. MANAGER		R.M.
DESIGN-DETAILED		
CHECKED-REVIEWED		
DESIGN2-DETAILED2		
DESIGN3-DETAILED3		
REVISIONS 1		
REVISIONS 2		
REVISIONS 3		
REVISIONS 4		
FIELD CHANGES		

PRESQUE ISLE
PRESQUE ISLE BYPASS

PLAN AND PROFILE

SHEET NUMBER
55
OF 460

Sta. 7627+00.00 to Sta. 7641+00.00

BYPASS
CURVE DATA #7
PI = 7642+94.84
D = 2°23'14.4"
Δ = 41°12'04.4" Rt.
R = 2400.00'
L = 1725.83'
T = 902.13'
E = 163.95'

DRAINAGE TREATMENT AREA (S)

STA. 7641+50.00
STA. 908+26.98

STA. 7645+45.64
STA. 912+34.21

STA. 7647+00
END APPROACH
BEGIN 1.5" OVERLAY

STA. 7643+97.96
STA. 617+73.23

STA. 7646+50
END FULL CONSTRUCTION
END PROJECT NO. 6462.92
BEGIN APPROACH

PI-BYPASS (PHASE I)

STA. 7654+10
END 1.5" OVERLAY
MATCH EXISTING
LIMIT OF WORK

PT = STA. 7651+18.55

HB-PB-123
HB-PB-124
HB-PB-125
HB-PB-126
HB-PB-127
HB-PB-128

PROFILE GRADE

STA. 7647+00
MATCH PHASE I
END FULL CONSTRUCTION
BEGIN 1.5" OVERLAY

G = -1.00%

STA. 7654+10
END 1.5" OVERLAY
LIMIT OF WORK
MATCH EXISTING PAVEMENT

EXISTING GROUND

PROFILE

Preliminary

STATE OF MAINE
DEPARTMENT OF TRANSPORTATION

HPP-6462(920)

WIN
WIN 6462.91

HIGHWAY PLANS

vhb

	DATE	BY
R.M. PROJ. MANAGER		
DESIGN-DETAILED		
CHECKED-REVIEWED		
DESIGN2-DETAILED2		
DESIGN3-DETAILED3		
REVISIONS 1		
REVISIONS 2		
REVISIONS 3		
REVISIONS 4		
FIELD CHANGES		

PRESQUE ISLE
PRESQUE ISLE BYPASS

PLAN AND PROFILE

SHEET NUMBER
56
OF 460

Sta. 7641+00.00 to Sta. 7655+00.00

Filename: ...\MSTA\037_HDPlan_7641+00.dgn Division: HIGHWAY Username: EFlynn Date:8/3/2023

Filename: ...\MSTA\038_HDPlan_309-00.dgn Division: HIGHWAY Username: EFlynn Date:8/3/2023

STA. 312+50
BEGIN APPROACH
MATCH EXISTING
LIMIT OF WORK

STA. 313+00
END APPROACH
BEGIN FULL CONSTRUCTION

INSTALL OPT-1
18" X 27'

REMOVE

INSTALL OPT-1
18" X 25'

RELOCATE

PI = STA. 315+30.94

PI = STA. 312+50.00

PI = 312+50.00
Δ = 0°27'28.9" Rt.

CURVE DATA #1
PI = 315+30.94
Δ = 0°24'14.9" Lt.

POE = STA. 820+22.49
POB = STA. 900+10.00
STA. 315+82.24

INSTALL RCP
18" X 60'

DRAIN TREAT. AREA (P1)

DRAIN TREAT. AREA (P2)

PC = STA. 316+46.75

INSTALL DUCT BANK APPROX. LOCATION (BY OTHERS)

CONANT ROAD

EXISTING SLOPE EASEMENT

BB-PB-101 BB-PB-102 BB-PB-103 BB-PB-104 BB-PB-105 BB-PB-106

PROFILE

EXISTING GROUND

STA. 312+50
BEGIN APPROACH
LIMIT OF WORK
MATCH EXISTING PAVEMENT

STA. 313+00
END APPROACH
BEGIN FULL DEPTH CONSTRUCTION

PROFILE GRADE

PVC = STA. 312+50.00
ELEV. = 679.74

PVI = STA. 313+25.00
ELEV. = 677.78

PVT = STA. 314+00.00
ELEV. = 676.22

V.C.L. = 150'
SD = 1099'
E = 0.099'

G = -2.09%

PVC = STA. 314+50.00
ELEV. = 675.17

V.C.L. = 400'
SD = 449'
E = -2.167'

PVI = STA. 316+50.00
ELEV. = 671.00

PVT = STA. 318+50.00
ELEV. = 658.16

G = 6.42%

PVC = STA. 322+00.00
ELEV. = 635.68

V.C.L. = 600'
SD = 451'
E = 4.376'

EL. 693.78 EL. 691.75 EL. 689.79 EL. 687.70 EL. 685.43 EL. 683.19 EL. 681.30 EL. 679.74 EL. 679.74 EL. 678.41 EL. 678.48 EL. 677.31 EL. 677.30 EL. 676.20 EL. 676.22 EL. 675.15 EL. 675.17 EL. 674.09 EL. 673.99 EL. 673.11 EL. 672.54 EL. 672.00 EL. 670.82 EL. 670.09 EL. 668.83 EL. 667.75 EL. 666.57 EL. 665.29 EL. 664.04 EL. 662.41 EL. 661.23 EL. 659.13 EL. 658.16 EL. 655.72 EL. 654.95 EL. 652.24 EL. 651.74 EL. 648.84 EL. 648.53 EL. 645.39 EL. 645.32 EL. 641.84 EL. 642.11 EL. 638.44 EL. 638.89 EL. 634.88 EL. 635.68 EL. 631.39 EL. 632.60 EL. 628.04 EL. 629.75

Preliminary

STATE OF MAINE
DEPARTMENT OF TRANSPORTATION

HPP-6462(920)

WIN
WIN 6462.91

HIGHWAY PLANS

vhb

	DATE	BY
PROJ. MANAGER		R.M.
DESIGN-DETAILED		
CHECKED-REVIEWED		
DESIGN2-DETAILED2		
DESIGN3-DETAILED3		
REVISIONS 1		
REVISIONS 2		
REVISIONS 3		
REVISIONS 4		
FIELD CHANGES		

PRESQUE ISLE
CONANT ROAD

PLAN AND PROFILE

SHEET NUMBER
57
OF 460

Sta. 309+00.00 to Sta. 323+00.00

Filename: ...\MSTA\039_HDPlan_323+00.dgn Division: HIGHWAY Username: EFlynn Date:8/3/2023

CONANT RD
CURVE DATA #1
PI = 323+39.44
D = 0°28'38.9"
Δ = 6°36'26.7" Lt.
R = 12000.00'
L = 1383.85'
T = 692.69'
E = 19.98'

POB = STA. 600+15.00
POE = STA. 718+10.41
STA. 326+00.01

PT = STA. 330+30.60

DRAIN TREAT. AREA P4

REMOVE

INSTALL RCP 24" X 112'

INSTALL BOX CULVERT 12' S x 14' R x 92' L (SEE BOX CULVERT DETAIL SHEET)

REMOVE

RELOCATE

REMOVE

RELOCATE

CONANT ROAD

N86°25'25.07"E

STA. 334+00
END APPROACH
MATCH EXISTING
LIMIT OF WORK

INSTALL OPT-I
18" X 44'

REMOVE

STA. 333+50
END FULL CONSTRUCTION
BEGIN APPROACH

DRAIN TREAT. AREA P3

INSTALL RCP 24" X 84'

CONANT RD
CURVE DATA #2
PI = 335+59.75
D = 0°13'45.1"
Δ = 1°06'04.7" Rt.
R = 25000.00'
L = 480.53'
T = 240.27'
E = 1.15'

PC = STA. 333+19.48

V.C.L. = 600'
SD = 451'
E = 4.376'

V.C.L. = 200'
SD = 772'
E = 0.577'

PVI = STA. 325+00.00
ELEV. = 616.42

PVT = STA. 328+00.00
ELEV. = 614.66

PVC = STA. 329+00.00
ELEV. = 614.08

PVI = STA. 330+00.00
ELEV. = 613.49

PVT = STA. 331+00.00
ELEV. = 615.21

PVI = STA. 334+00.00
ELEV. = 620.38

PROFILE GRADE

G = -0.59%

G = 1.72%

LOW POINT = STA. 329+50.76
ELEV. = 613.93

STA. 333+50
BEGIN APPROACH
END FULL DEPTH
CONSTRUCTION

STA. 334+00
END APPROACH
LIMIT OF WORK
MATCH EXISTING PAVEMENT

EXISTING GROUND

EL. 628.04 EL. 629.75
EL. 624.72 EL. 627.15
EL. 621.29 EL. 624.79
EL. 617.95 EL. 622.67
EL. 615.21 EL. 620.80
EL. 612.83 EL. 619.17
EL. 610.91 EL. 617.78
EL. 609.35 EL. 616.64
EL. 608.36 EL. 615.74
EL. 607.62 EL. 615.08
EL. 607.14 EL. 614.66
EL. 607.35 EL. 614.37
EL. 607.88 EL. 614.08
EL. 608.78 EL. 613.93
EL. 610.33 EL. 614.07
EL. 612.07 EL. 614.50
EL. 613.73 EL. 615.21
EL. 615.38 EL. 616.08
EL. 616.82 EL. 616.94
EL. 617.85 EL. 617.80
EL. 618.69 EL. 618.66
EL. 619.57 EL. 619.52
EL. 620.38 EL. 620.38
EL. 621.75
EL. 623.63
EL. 625.64
EL. 627.80
EL. 630.69
EL. 634.01

PROFILE

Preliminary

STATE OF MAINE
DEPARTMENT OF TRANSPORTATION

HPP-6462(920)

WIN
WIN 6462.91

HIGHWAY PLANS

vhb

	DATE	BY
R.M.		
PROJ. MANAGER		
DESIGN-DETAILED		
CHECKED-REVIEWED		
DESIGN2-DETAILED2		
DESIGN3-DETAILED3		
REVISIONS 1		
REVISIONS 2		
REVISIONS 3		
REVISIONS 4		
FIELD CHANGES		

PRESQUE ISLE
CONANT ROAD

PLAN AND PROFILE

SHEET NUMBER
58
OF 460

Sta. 323+00.00 to Sta. 337+00.00

Filename: ...\MSTA\040_HDPlan_NB_OFF_1.dgn Division: HIGHWAY Username: EFlynn Date:8/3/2023

COMPOST FILTER (TYP.)

STA. 7620+74.98
STA. 804+43.29

CAT-350 GUARDRAIL TERMINAL

STA. 600+45.00
STA. 326+00.01

INSTALL RCP 24" X 84"

NB OFF RAMP

N34°35'57.91"W

N11°31'13.59"W

N11°29'50.5

STA. 761+61.65
STA. 703+70.29

BOTTOM OF FILL SLOPE (TYP.)

STA. 761+50.00
STA. 708+62.57

INSTALL BOX CULVERT
12' S X R 18' X 105' L
(SEE BOX CULVERT DETAIL SHEET)

PT = STA. 711+53.07


PC = STA. 713+56.08

PT = STA. 716+98.47

CONANT ROAD

NB OFF RAMP
CURVE DATA #1
PI = 707+62.02
D = 0°44'38.8"
Δ = 5°49'28.7" Rt.
R = 7700.00'
L = 782.78'
T = 391.73'
E = 9.96'

NB OFF RAMP
CURVE DATA #2
PI = 715+29.63
D = 6°44'26.4"
Δ = 23°04'44.3" Rt.
R = 850.00'
L = 342.38'
T = 173.54'
E = 17.54'

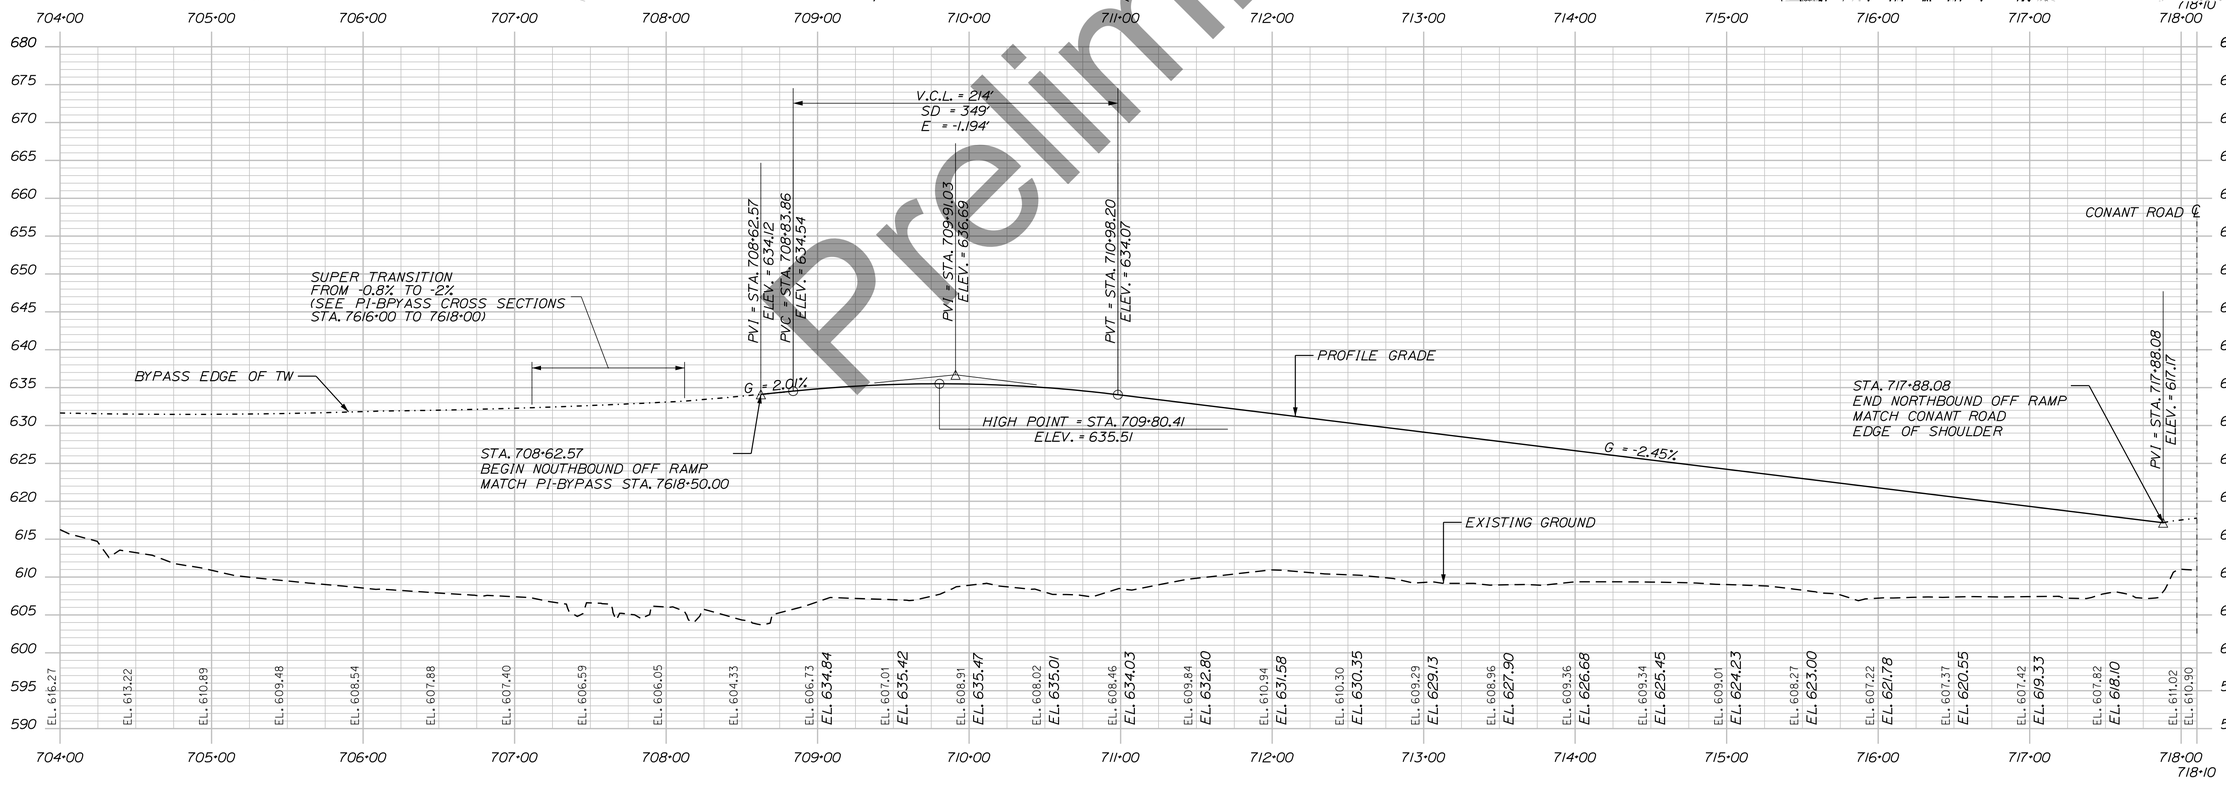

Preliminary

STATE OF MAINE
DEPARTMENT OF TRANSPORTATION

HPP-6462(920)

WIN
WIN 6462.91

HIGHWAY PLANS

vhb

	R.M.	BY	DATE
PROJ. MANAGER			
DESIGN-DETAILED			
CHECKED-REVIEWED			
DESIGN2-DETAILED2			
DESIGN3-DETAILED3			
REVISIONS 1			
REVISIONS 2			
REVISIONS 3			
REVISIONS 4			
FIELD CHANGES			

PRESQUE ISLE
NORTHBOUND OFF RAMP

PLAN AND PROFILE

SHEET NUMBER
59
OF 460

Sta. 704+10.00 to Sta. 718+10.00

Filename: ...\MSTA\041_HDPlan_NB_ON_1.dgn Division: HIGHWAY Username: EFlynn Date:8/3/2023

Preliminary

STA. 600+86.00
STA. 748'-10.41
STA. 326+00.01

REMOVE

DRAIN TREAT. AREA (P4)

PT = STA. 606+29.98

PC = STA. 601+63.94

INSTALL RCP 24" X 112'

NB ON RAMP

RB-PB121 N 29°50.55.5"W 226+00

RB-PB122 601+00

RB-PB123 602+00

RB-PB124 N55°41'58.68"W 607+00

RB-PB125 604+00

RB-PB126 612+00

RB-PB127 614+00

N35°34'55.03"W 613+00

STA. 7640+00
STA. 613+79.69

PT = STA. 612+66.47

PC = STA. 613+72.99

PC = STA. 608+19.77

INSTALL RCP 18" X 60'

SB OFF RAMP 907+00

RB-PB141 908+00

RB-PB142

7635+00 7636+00 7637+00 7638+00 7639+00 7640+00 7641+00

600+00 601+00 602+00 603+00 604+00 605+00 606+00 607+00 608+00 609+00 610+00 611+00 612+00 613+00 614+00 614+15

NB ON RAMP
CURVE DATA #1
PI = 604+31.35
D = 15°04'40.2"
Δ = 70°16'07.1" Lt.
R = 380.00'
L = 466.04'
T = 267.41'
E = 84.66'

NB ON RAMP
CURVE DATA #2
PI = 610+58.58
D = 11°14'04.1"
Δ = 50°11'02.6" Rt.
R = 510.00'
L = 446.70'
T = 238.82'
E = 53.15'

NB ON RAMP
CURVE DATA #3
PI = 615+74.31
D = 3°49'11.0"
Δ = 15°17'18.1" Rt.
R = 1500.00'
L = 400.25'
T = 201.32'
E = 13.45'

STA. 600+37.68
BEGIN NORTHBOUND ON RAMP
MATCH CONANT ROAD
EDGE OF SHOULDER

℄ CONANT ROAD

V.C.L. = 200'
SD = 452'
E = 0.704'

PVI = STA. 600+37.68
ELEV. = 617.41

PVC = STA. 602+01.42
ELEV. = 620.48

PVI = STA. 603+01.42
ELEV. = 622.36

PVT = STA. 604+01.42
ELEV. = 627.05

PROFILE GRADE

G = 1.88%

G = 4.69%

EXISTING GROUND

PVC = STA. 609+63.40
ELEV. = 653.42

PVI = STA. 611+63.40
ELEV. = 662.81

HIGH POINT = STA. 613+19.45
ELEV. = 661.78

PVT = STA. 613+63.40
ELEV. = 661.65

G = -0.58%

STA. 613+79.69
END NORTHBOUND ON RAMP
MATCH P1-BYPASS STA. 7640+00.00

PVI = STA. 613+79.69
ELEV. = 661.55

V.C.L. = 400'
SD = 405'
E = -2.636'

BYPASS EDGE OF TW

680 675 670 665 660 655 650 645 640 635 630 625 620 615 610 605 600 595 590

EL. 610.90 EL. 608.74 EL. 617.64 EL. 606.21 EL. 618.58 EL. 605.00 EL. 619.52 EL. 604.67 EL. 620.46 EL. 604.15 EL. 621.56 EL. 605.00 EL. 623.02 EL. 606.93 EL. 624.83 EL. 608.14 EL. 626.99 EL. 610.68 EL. 629.33 EL. 611.72 EL. 631.68 EL. 630.11 EL. 634.02 EL. 633.66 EL. 636.37 EL. 636.08 EL. 638.72 EL. 638.64 EL. 641.06 EL. 641.01 EL. 643.41 EL. 643.51 EL. 645.76 EL. 645.98 EL. 648.10 EL. 648.12 EL. 650.45 EL. 651.69 EL. 652.79 EL. 656.27 EL. 655.05 EL. 659.55 EL. 656.99 EL. 660.72 EL. 658.60 EL. 660.07 EL. 659.88 EL. 659.28 EL. 660.84 EL. 659.99 EL. 661.46 EL. 660.59 EL. 661.75 EL. 662.52 EL. 661.72 EL. 663.03 EL. 662.86

600+00 601+00 602+00 603+00 604+00 605+00 606+00 607+00 608+00 609+00 610+00 611+00 612+00 613+00 614+00 614+15

STATE OF MAINE
DEPARTMENT OF TRANSPORTATION

HPP-6462(920)

WIN
WIN 6462.91

HIGHWAY PLANS

vhb

	DATE	BY
R.M.		
PROJ. MANAGER		
DESIGN-DETAILED		
CHECKED-REVIEWED		
DESIGN2-DETAILED2		
DESIGN3-DETAILED3		
REVISIONS 1		
REVISIONS 2		
REVISIONS 3		
REVISIONS 4		
FIELD CHANGES		

PRESQUE ISLE
NORTHBOUND ON RAMP

PLAN AND PROFILE

SHEET NUMBER

60

OF 460

Sta. 600+15.00 to Sta. 614+15.00

SB ON RAMP
CURVE DATA #1
PI = 805+86.43
D = 2°51'53.2"
Δ = 8°11'16.0" Lt.
R = 2000.00'
L = 285.81'
T = 143.15'
E = 5.12'

SB ON RAMP
CURVE DATA #2
PI = 810+23.31
D = 11°14'04.1"
Δ = 41°12'32.4" Lt.
R = 510.00'
L = 366.81'
T = 191.74'
E = 34.85'

SB ON RAMP
CURVE DATA #3
PI = 817+10.53
D = 15°04'40.2"
Δ = 81°45'04.3" Rt.
R = 380.00'
L = 542.19'
T = 328.88'
E = 122.56'

PT = STA. 807+29.09
PT = STA. 808+31.57
PT = STA. 811+98.38
PC = STA. 813+81.65
PT = STA. 819+23.84
INSTALL RCP 18" X 60'
INSTALL OPT-1 18" X 25'
STA. 7623+50.00
STA. 807+19.18
N52°28'47.50"W
S86°18'40.06"W
N11°56'15.66"W
S86°55'55.55"E
S86°56'06.27"E
N11°56'15.66"W
CAT-350 GUARDRAIL TERMINAL
NB OFF RAMP
SB ON RAMP
CONANT ROAD
DRAIN TREAT. AREA P2
DRAIN TREAT. AREA P1
RB-PB-I33
RB-PB-I34
RB-PB-I35
RB-PB-I36
RB-HB-I32
RB-PB-I19
RB-PB-I20
RB-PB-I03
RB-PB-I02
RB-PB-I01
RB-PB-I04
STA. 820+22.49
STA. 900+10.00
STA. 315+82.24

Preliminary

V.C.L. = 300'
SD = 2807'
E = -0.152'
PVI = STA. 807+19.18
ELEV. = 647.32
PVC = STA. 809+43.71
ELEV. = 652.07
PVI = STA. 810+93.71
ELEV. = 655.24
PVT = STA. 812+43.71
ELEV. = 657.80
PVI = STA. 819+99.80
ELEV. = 670.72
℄ CONANT ROAD
SB OFF RAMP
PROFILE GRADE
EXISTING GROUND
G = 2.11%
G = 1.71%
STA. 807+19.18
BEGIN SOUTHBOUND ON RAMP
MATCH PI-BYPASS STA. 7623+50.00
BYPASS EDGE OF TW
STA. 819+99.80
END SOUTHBOUND ON RAMP
MATCH CONANT ROAD
(EDGE OF SHOULDER)

Sta. 806+22.00 to Sta. 820+22.00

STATE OF MAINE
DEPARTMENT OF TRANSPORTATION
HPP-6462(920)
WIN
WIN 6462.91
HIGHWAY PLANS

vhb

	DATE	BY
PROJ. MANAGER		R.M.
DESIGN-DETAILED		
CHECKED-REVIEWED		
DESIGN2-DETAILED2		
DESIGN3-DETAILED3		
REVISIONS 1		
REVISIONS 2		
REVISIONS 3		
REVISIONS 4		
FIELD CHANGES		

PRESQUE ISLE
SOUTHBOUND ON RAMP

PLAN AND PROFILE

SHEET NUMBER
61
OF 460

Filename: ...\MSTA\042_HDPlan_SB_ON_1.dgn Division: HIGHWAY Username: EFlynn Date:8/3/2023

Filename: ...\MSTA\043_HDPlan_SB_OFF_1.dgn Division: HIGHWAY Username: EFlynn Date:8/3/2023

SB OFF RAMP
CURVE DATA #1
PI = 909+09.82
D = 0°44'38.8"
Δ = 4°49'49.3" Lt.
R = 7700.00'
L = 649.15'
T = 324.77'
E = 6.85'

SB OFF RAMP
CURVE DATA #2
PI = 915+26.35
D = 2°21'07.4"
Δ = 13°40'38.1" Rt.
R = 2436.00'
L = 581.50'
T = 292.14'
E = 17.46'

STA 900+32.61
BEGIN SOUTHBOUND OFF RAMP
BEGIN FULL CONSTRUCTION
MATCH CONANT ROAD
(EDGE OF SHOULDER)

STA. 902+00.00
END FULL CONSTRUCTION
BEGIN TRANSITION

INSTALL CULVERT
END TREATMENTS

STA. 902+50.00
END RAMP RECONSTRUCTION
BEGIN 1.5" OVERLAY

PC = STA. 905+85.05

STA. 906+50.00
END 1.5" OVERLAY
BEGIN 4" HMA WITH VARIABLE DEPTH GRAVEL

STA 908+26.98
END SOUTHBOUND OFF RAMP
END 4" HMA WITH VARIABLE DEPTH GRAVEL
MATCH PI-BYPASS STA. 7641+50.00

INSTALL RCP
18" X 60"

STA. 820+22.49
STA. 900+10.00
STA. 315+82.24

STA. 7641+50.00
STA. 908+26.98

STA. 7645+45.64
STA. 912+34.21

STA. 7643+97.96
STA. 617+73.23

STA. 7646
END FULL
END PRO
BEGIN AP

DRAINAGE TREATMENT AREA (S)

DRAIN TREAT. AREA (P)

CONANT ROAD

SB OFF RAMP


BYPASS

RB-PB-141 RB-PB-142 RB-PB-143 HB-PB-123 RB-PB-121 HB-PB-122 RB-PB-126 HB-PB-124 HB-PB-125

N11°56'15.66"W

N35°34'55.03"W

Preliminary

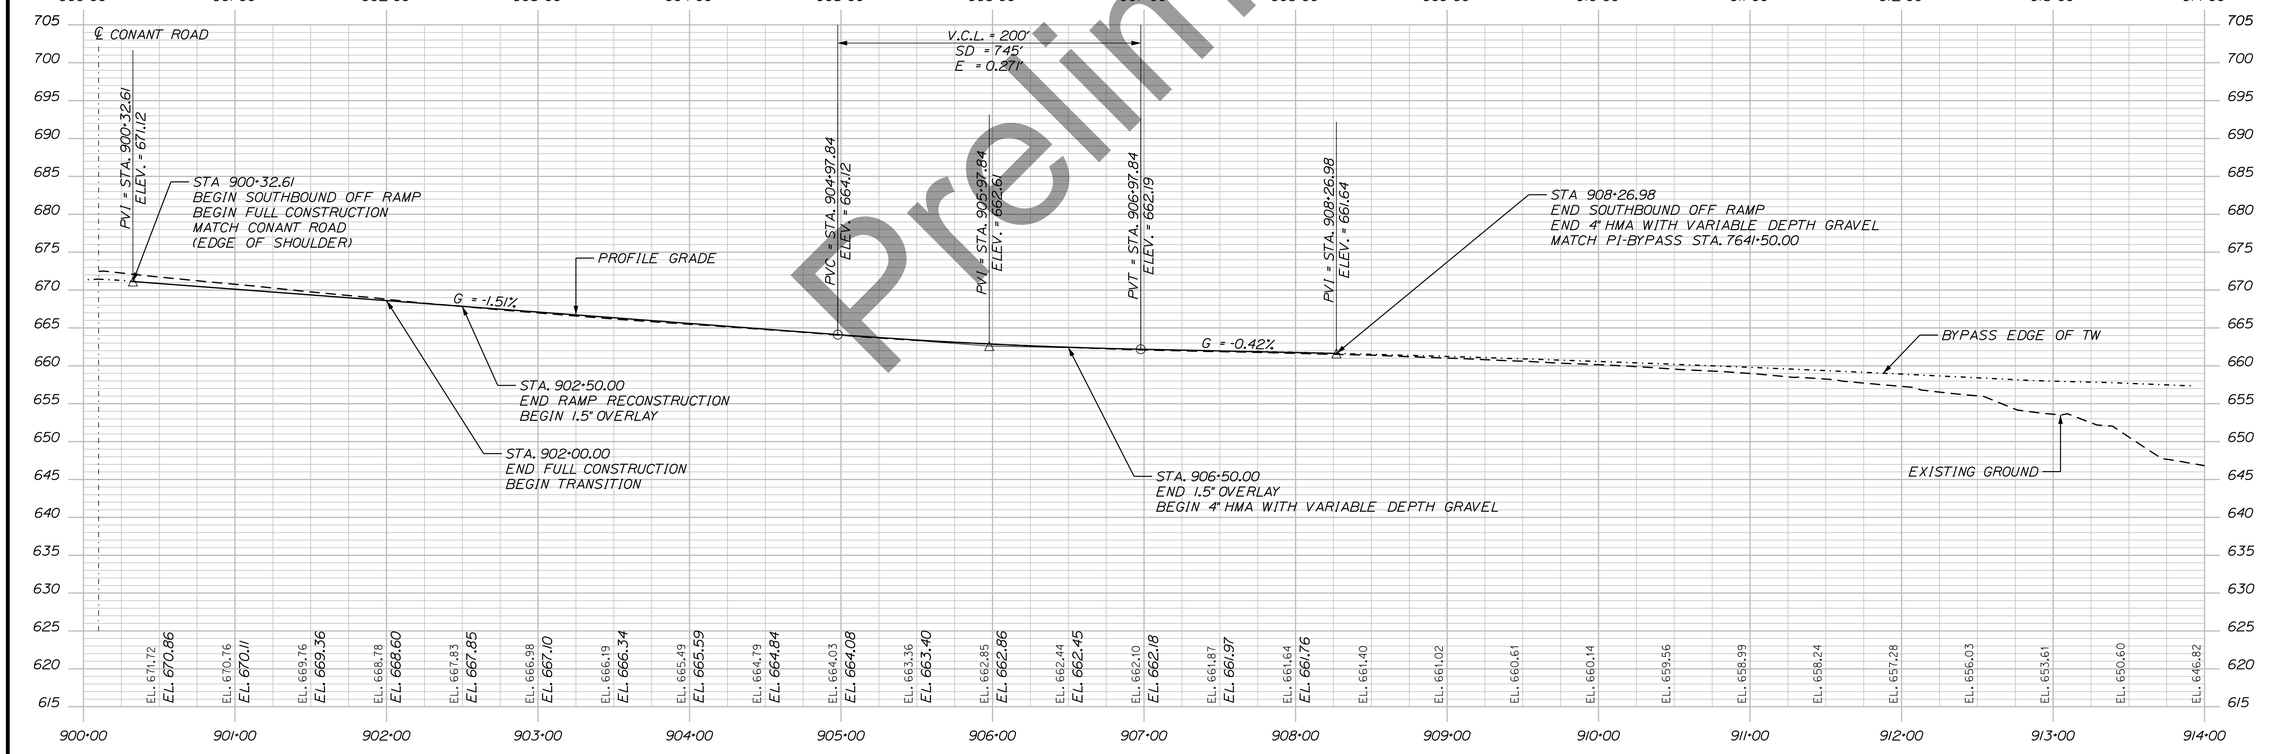

Sta. 900+10.00 to Sta. 914+10.00

STATE OF MAINE
DEPARTMENT OF TRANSPORTATION

HPP-6462(920)

WIN
WIN 6462.91

HIGHWAY PLANS

vhb


	DATE	BY
R.M.		
PROJ. MANAGER		
DESIGN-DETAILED		
CHECKED-REVIEWED		
DESIGN2-DETAILED2		
DESIGN3-DETAILED3		
REVISIONS 1		
REVISIONS 2		
REVISIONS 3		
REVISIONS 4		
FIELD CHANGES		

PRESQUE ISLE
SOUTHBOUND OFF RAMP

PLAN AND PROFILE

SHEET NUMBER
62
OF 460

Filename: ...\MSTA\044_HDPlan_RTE_1_S.dgn Division: HIGHWAY Username: EFlynn Date:8/3/2023

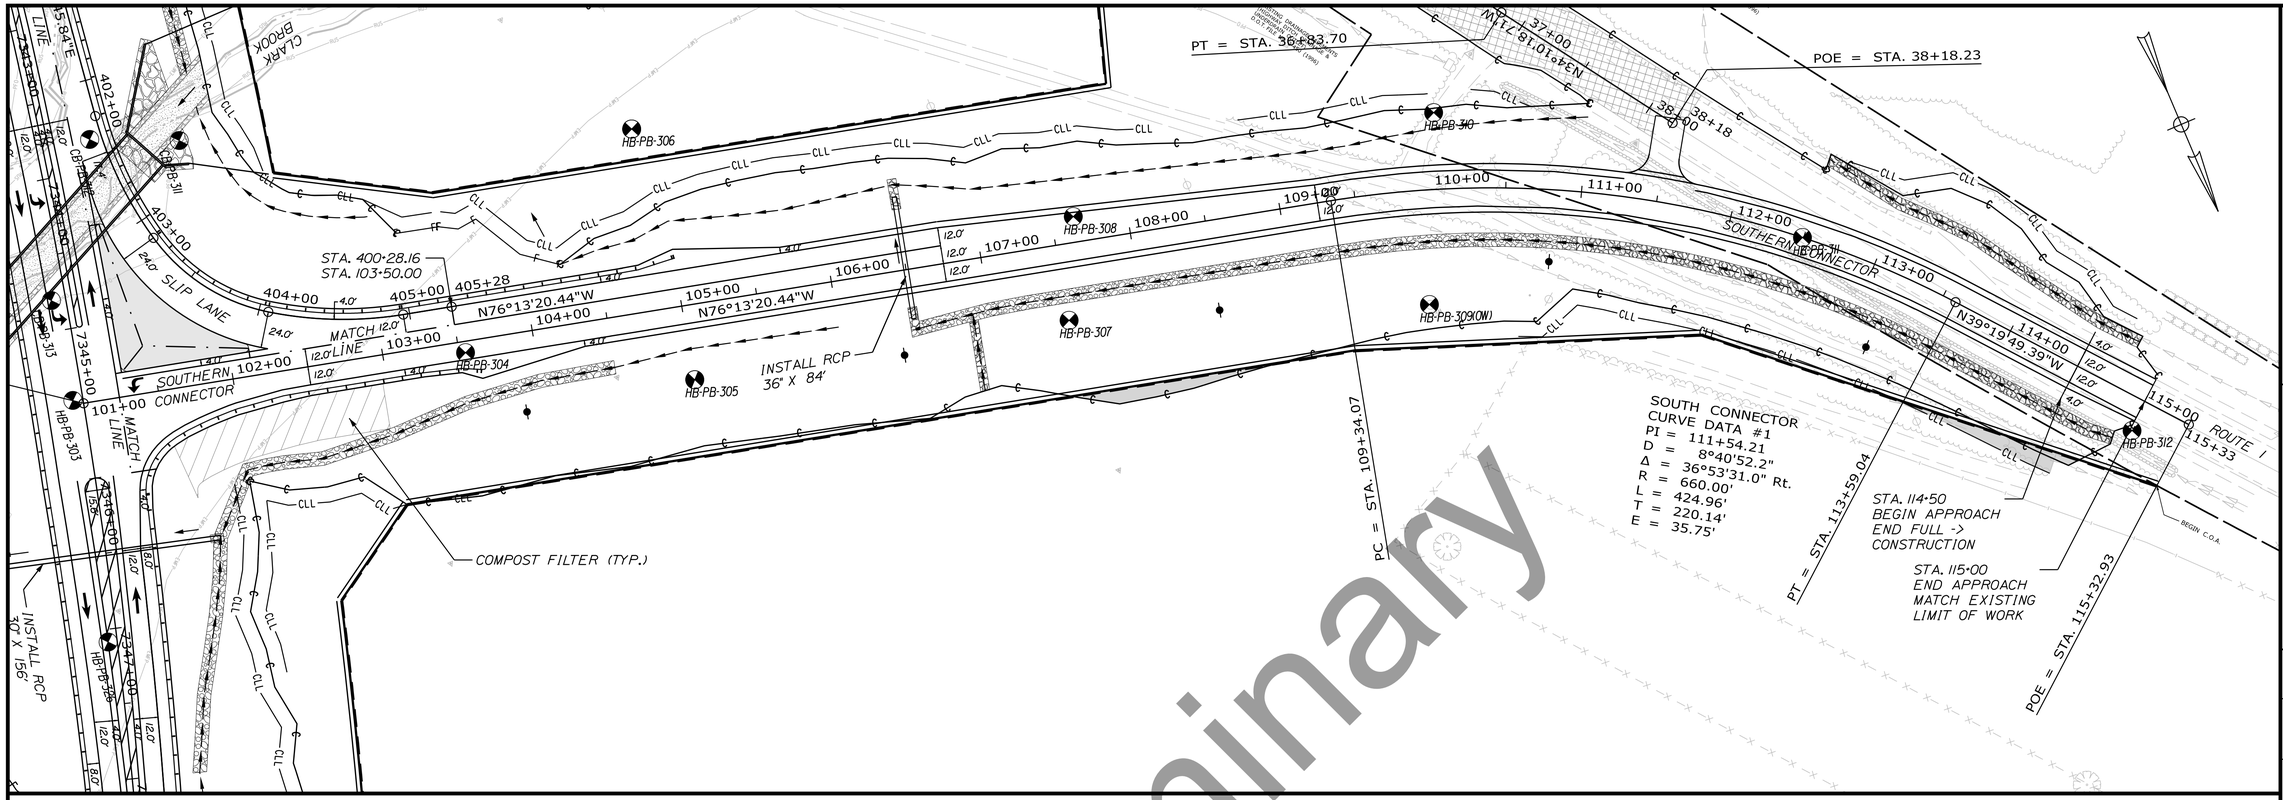

Preliminary

STATE OF MAINE
DEPARTMENT OF TRANSPORTATION

HPP-6462(920)

WIN
WIN 6462.91

HIGHWAY PLANS

vhb

	DATE	BY	R.M.
PROJ. MANAGER			
DESIGN-DETAILED			
CHECKED-REVIEWED			
DESIGN2-DETAILED2			
DESIGN3-DETAILED3			
REVISIONS 1			
REVISIONS 2			
REVISIONS 3			
REVISIONS 4			
FIELD CHANGES			

PRESQUE ISLE
SOUTHERN CONNECTOR

PLAN AND PROFILE


SHEET NUMBER


63

OF 460

Sta. 101+00.00 to Sta. 115+00.00

Filename: ...\MSTA\045_HDPlan_Sliplane.dgn Division: HIGHWAY Username: EFlynn Date:8/3/2023

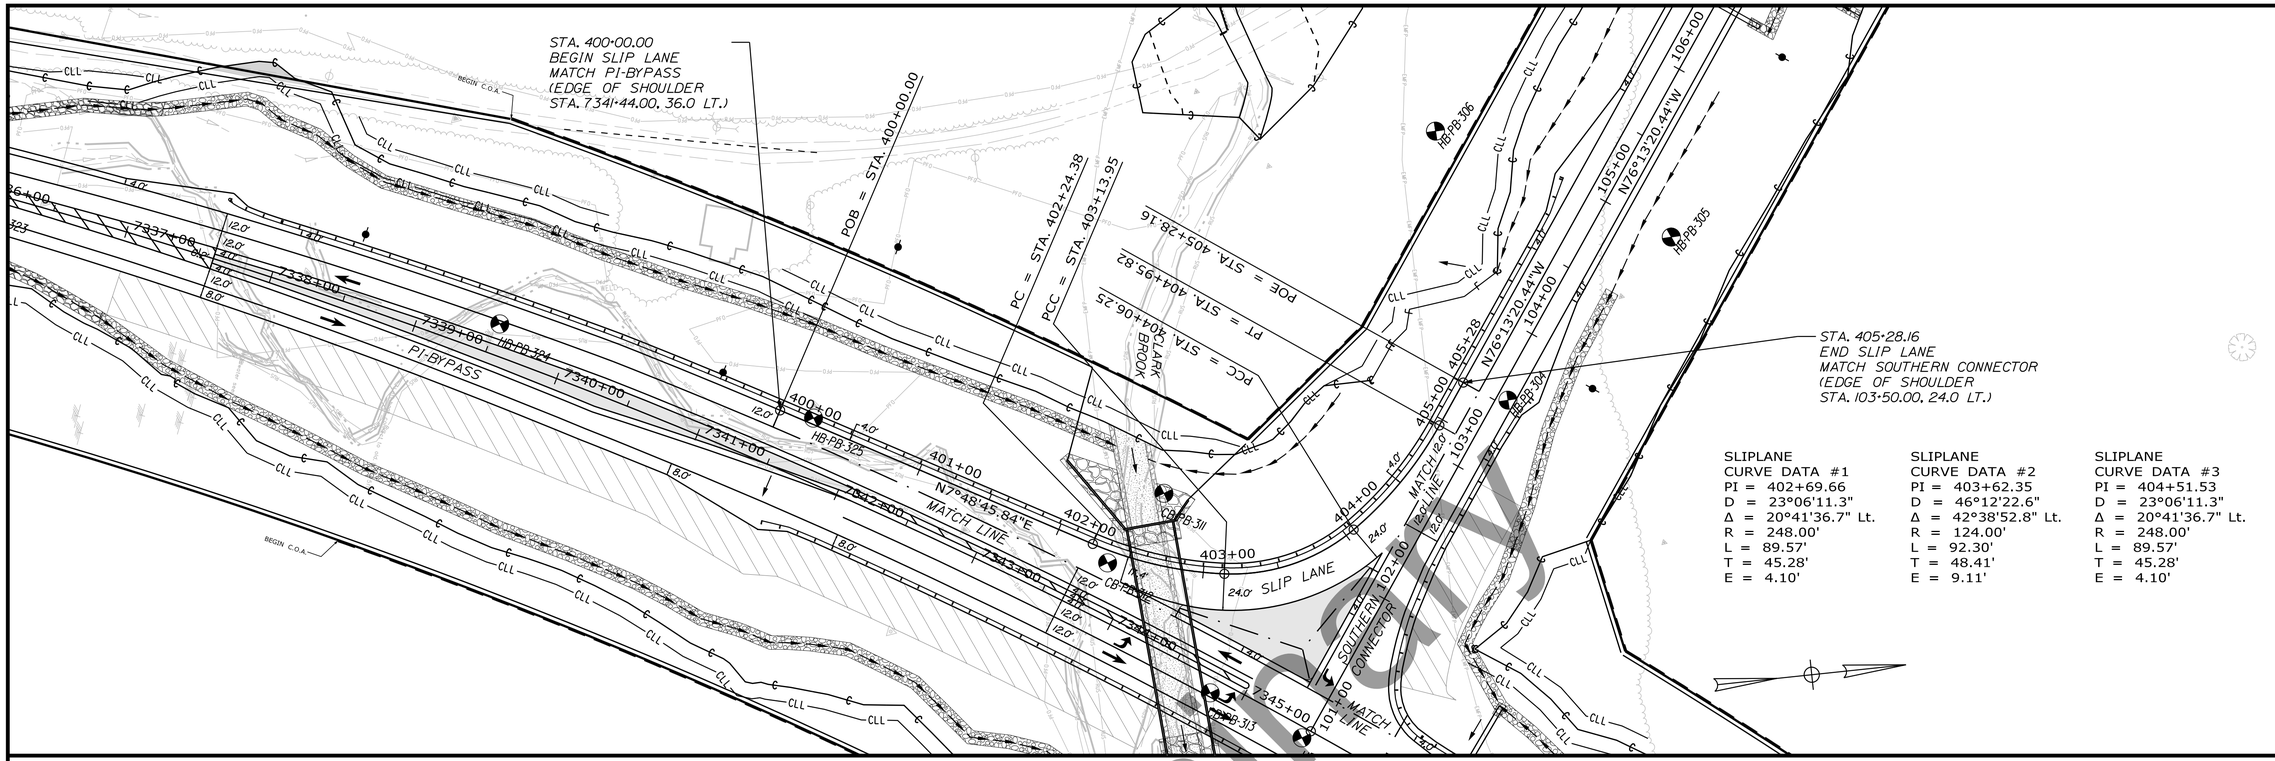

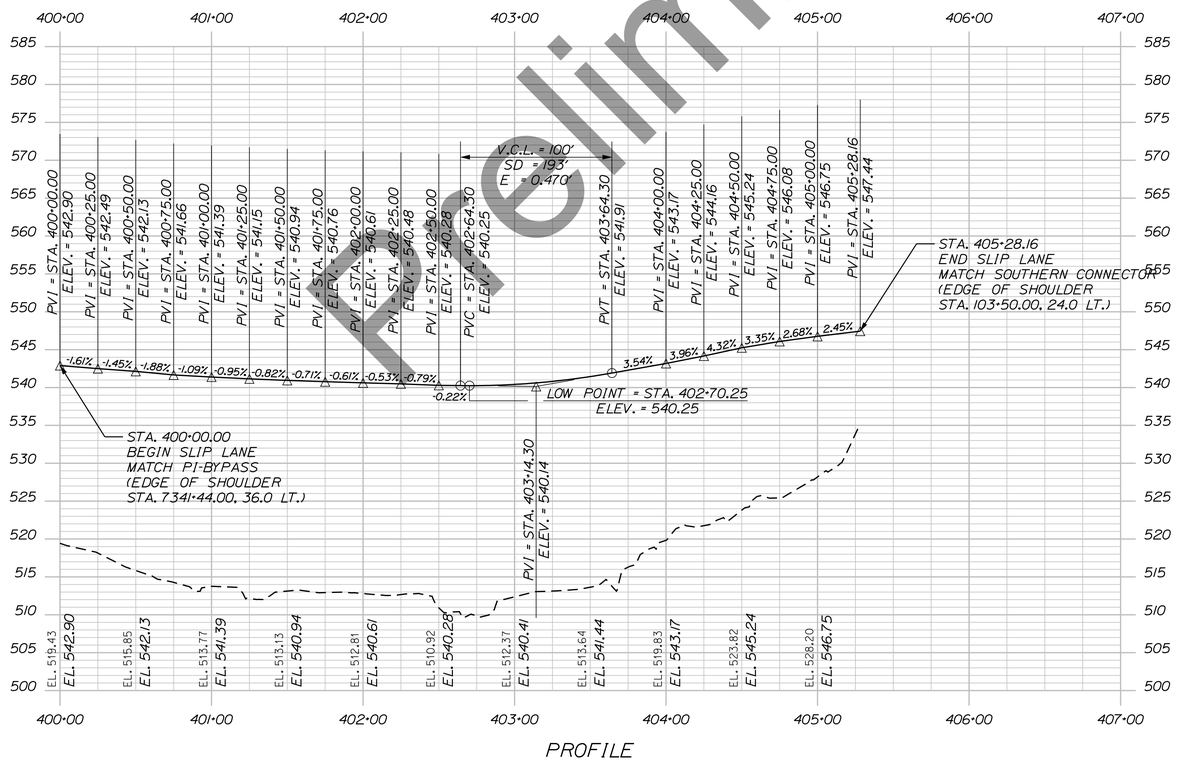

Preliminary

STATE OF MAINE
DEPARTMENT OF TRANSPORTATION

HPP-6462(920)

WIN
WIN 6462.91

HIGHWAY PLANS

vhb

	DATE	BY
R.M.		
PROJ. MANAGER		
DESIGN-DETAILED		
CHECKED-REVIEWED		
DESIGN2-DETAILED2		
DESIGN3-DETAILED3		
REVISIONS 1		
REVISIONS 2		
REVISIONS 3		
REVISIONS 4		
FIELD CHANGES		

PRESQUE ISLE
SLIP LANE

PLAN AND PROFILE

SHEET NUMBER

64

OF 460

Sta. 7333+00.00 to Sta. 7347+00.00

Filename: ...\046_HDPlan_RTE_1_S_DRIVE.dgn Division: HIGHWAY Username: EFlynn Date:8/3/2023

DRIVE
CURVE DATA #1
PI = 21+38.41
D = 70°44'07.9"
Δ = 72°52'50.2" Rt.
R = 81.00'
L = 103.03'
T = 59.81'
E = 19.69'

PRC = STA. 21+81.64

CLEAN EXISTING PIPE

STA. 22+50
BEGIN APPROACH
END FULL CONSTRUCTION

STA. 22+75
END APPROACH
MATCH EXISTING
LIMIT OF WORK

DRIVE
CURVE DATA #2
PI = 29+35.65
D = 0°49'47.7"
Δ = 12°27'57.9" Lt.
R = 6903.69'
L = 1502.07'
T = 754.01'
E = 41.05'

REMOVE EXISTING PAVEMENT, LOAM AND SEED (TYP.)

REMOVE EXISTING PAVEMENT, LOAM AND SEED (TYP.)

PROPOSED STREAM CHANNEL

REMOVE BRIDGE STRUCTURE AND REGRADE STREAM CHANNEL

RELOCATE POLES (BY OTHERS)

REMOVE

INSTALL OPT-I 18" X 63'

POB = STA. 20+00.00

ROUTE 1

EXISTING SLOPE EASE.


SEE D.O.T. FILE NO. 2-450 (1996)

EXISTING DRAINAGE EASE. (HIGHWAY DITCH DRAINAGE) D.O.T. FILE NO. 2-450 (1996)

EXISTING DRAINAGE EASE. (UNDERDRAIN OUTLET) D.O.T. FILE NO. 2-450 (1996)

EXISTING DRAINAGE EASEMENT (FLOWAGE EASEMENT-TO-CHANNEL IMPROVEMENT) S.H.C.P. NO. 5-450 (1996)

HB-PB 318 HB-PB 319 HB-PB 320 HB-PB 321 HB-PB 322 HB-PB 323 HB-PB 324 HB-PB 325 HB-PB 326 HB-PB 327 HB-PB 328 HB-PB 329 HB-PB 330 HB-PB 331 HB-PB 332

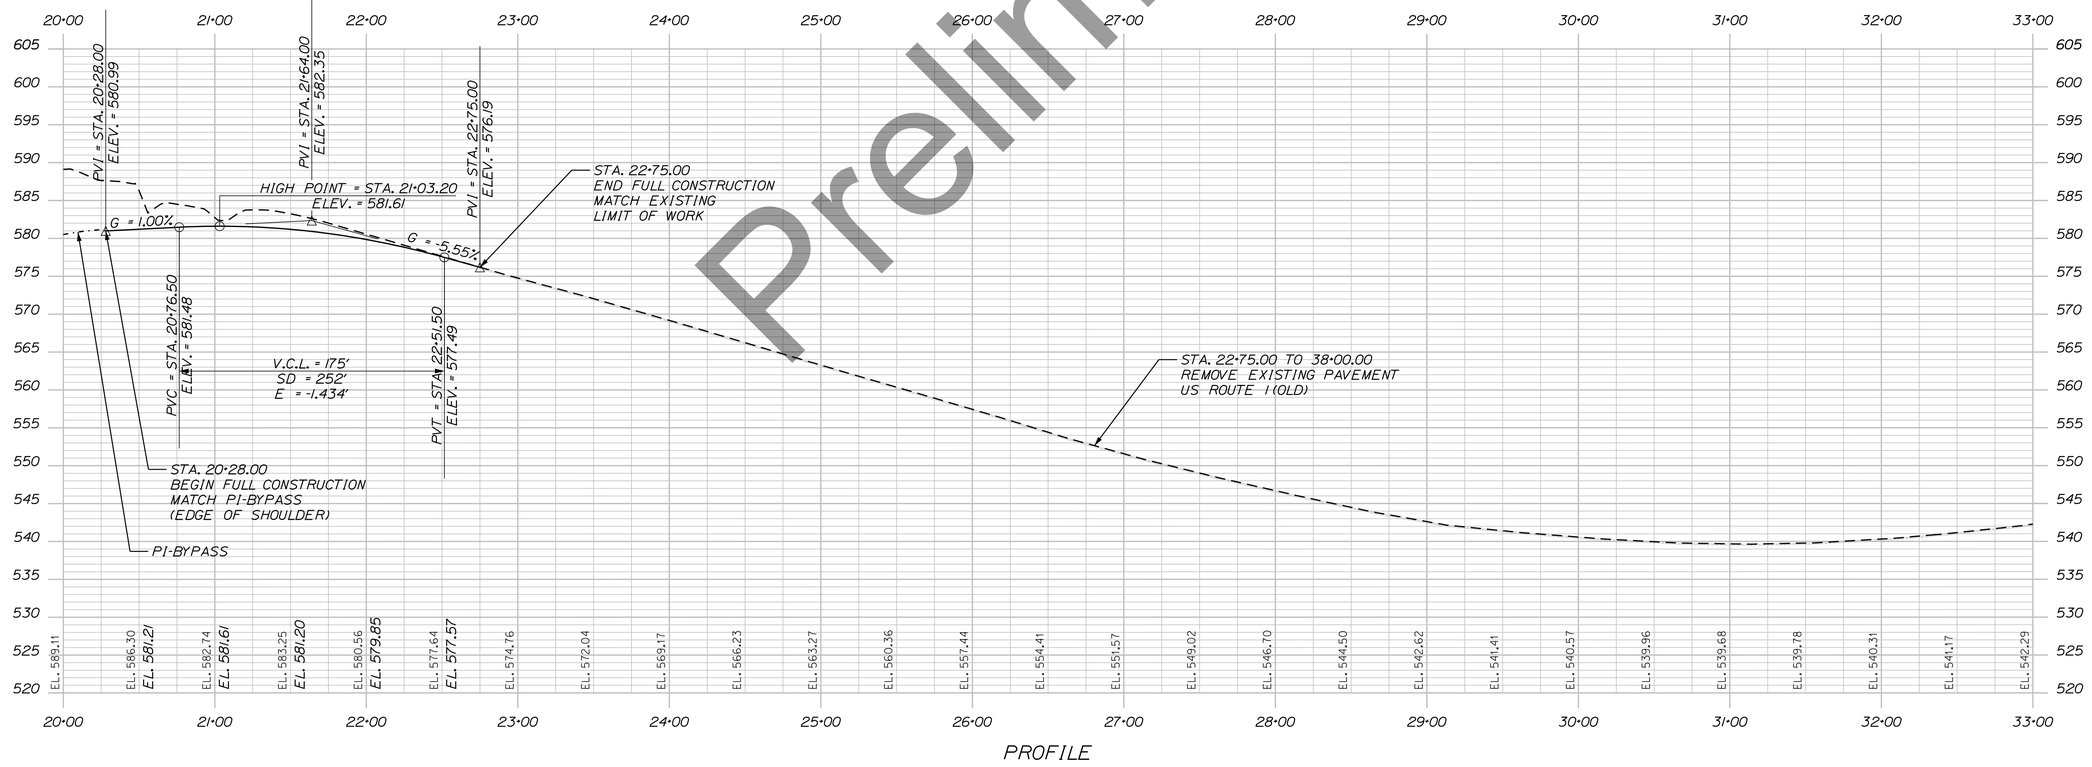

PROFILE

Preliminary

STATE OF MAINE
DEPARTMENT OF TRANSPORTATION

HPP-6462(920)

WIN
WIN 6462.91

HIGHWAY PLANS

vhb


	DATE	BY
PROJ. MANAGER		R.M.
DESIGN-DETAILED		
CHECKED-REVIEWED		
DESIGN2-DETAILED2		
DESIGN3-DETAILED3		
REVISIONS 1		
REVISIONS 2		
REVISIONS 3		
REVISIONS 4		
FIELD CHANGES		

PRESQUE ISLE
ROUTE 1 SOUTH DRIVE

PLAN AND PROFILE

SHEET NUMBER
65
OF 460

Sta. 20+00.00 to Sta. 25+85.00

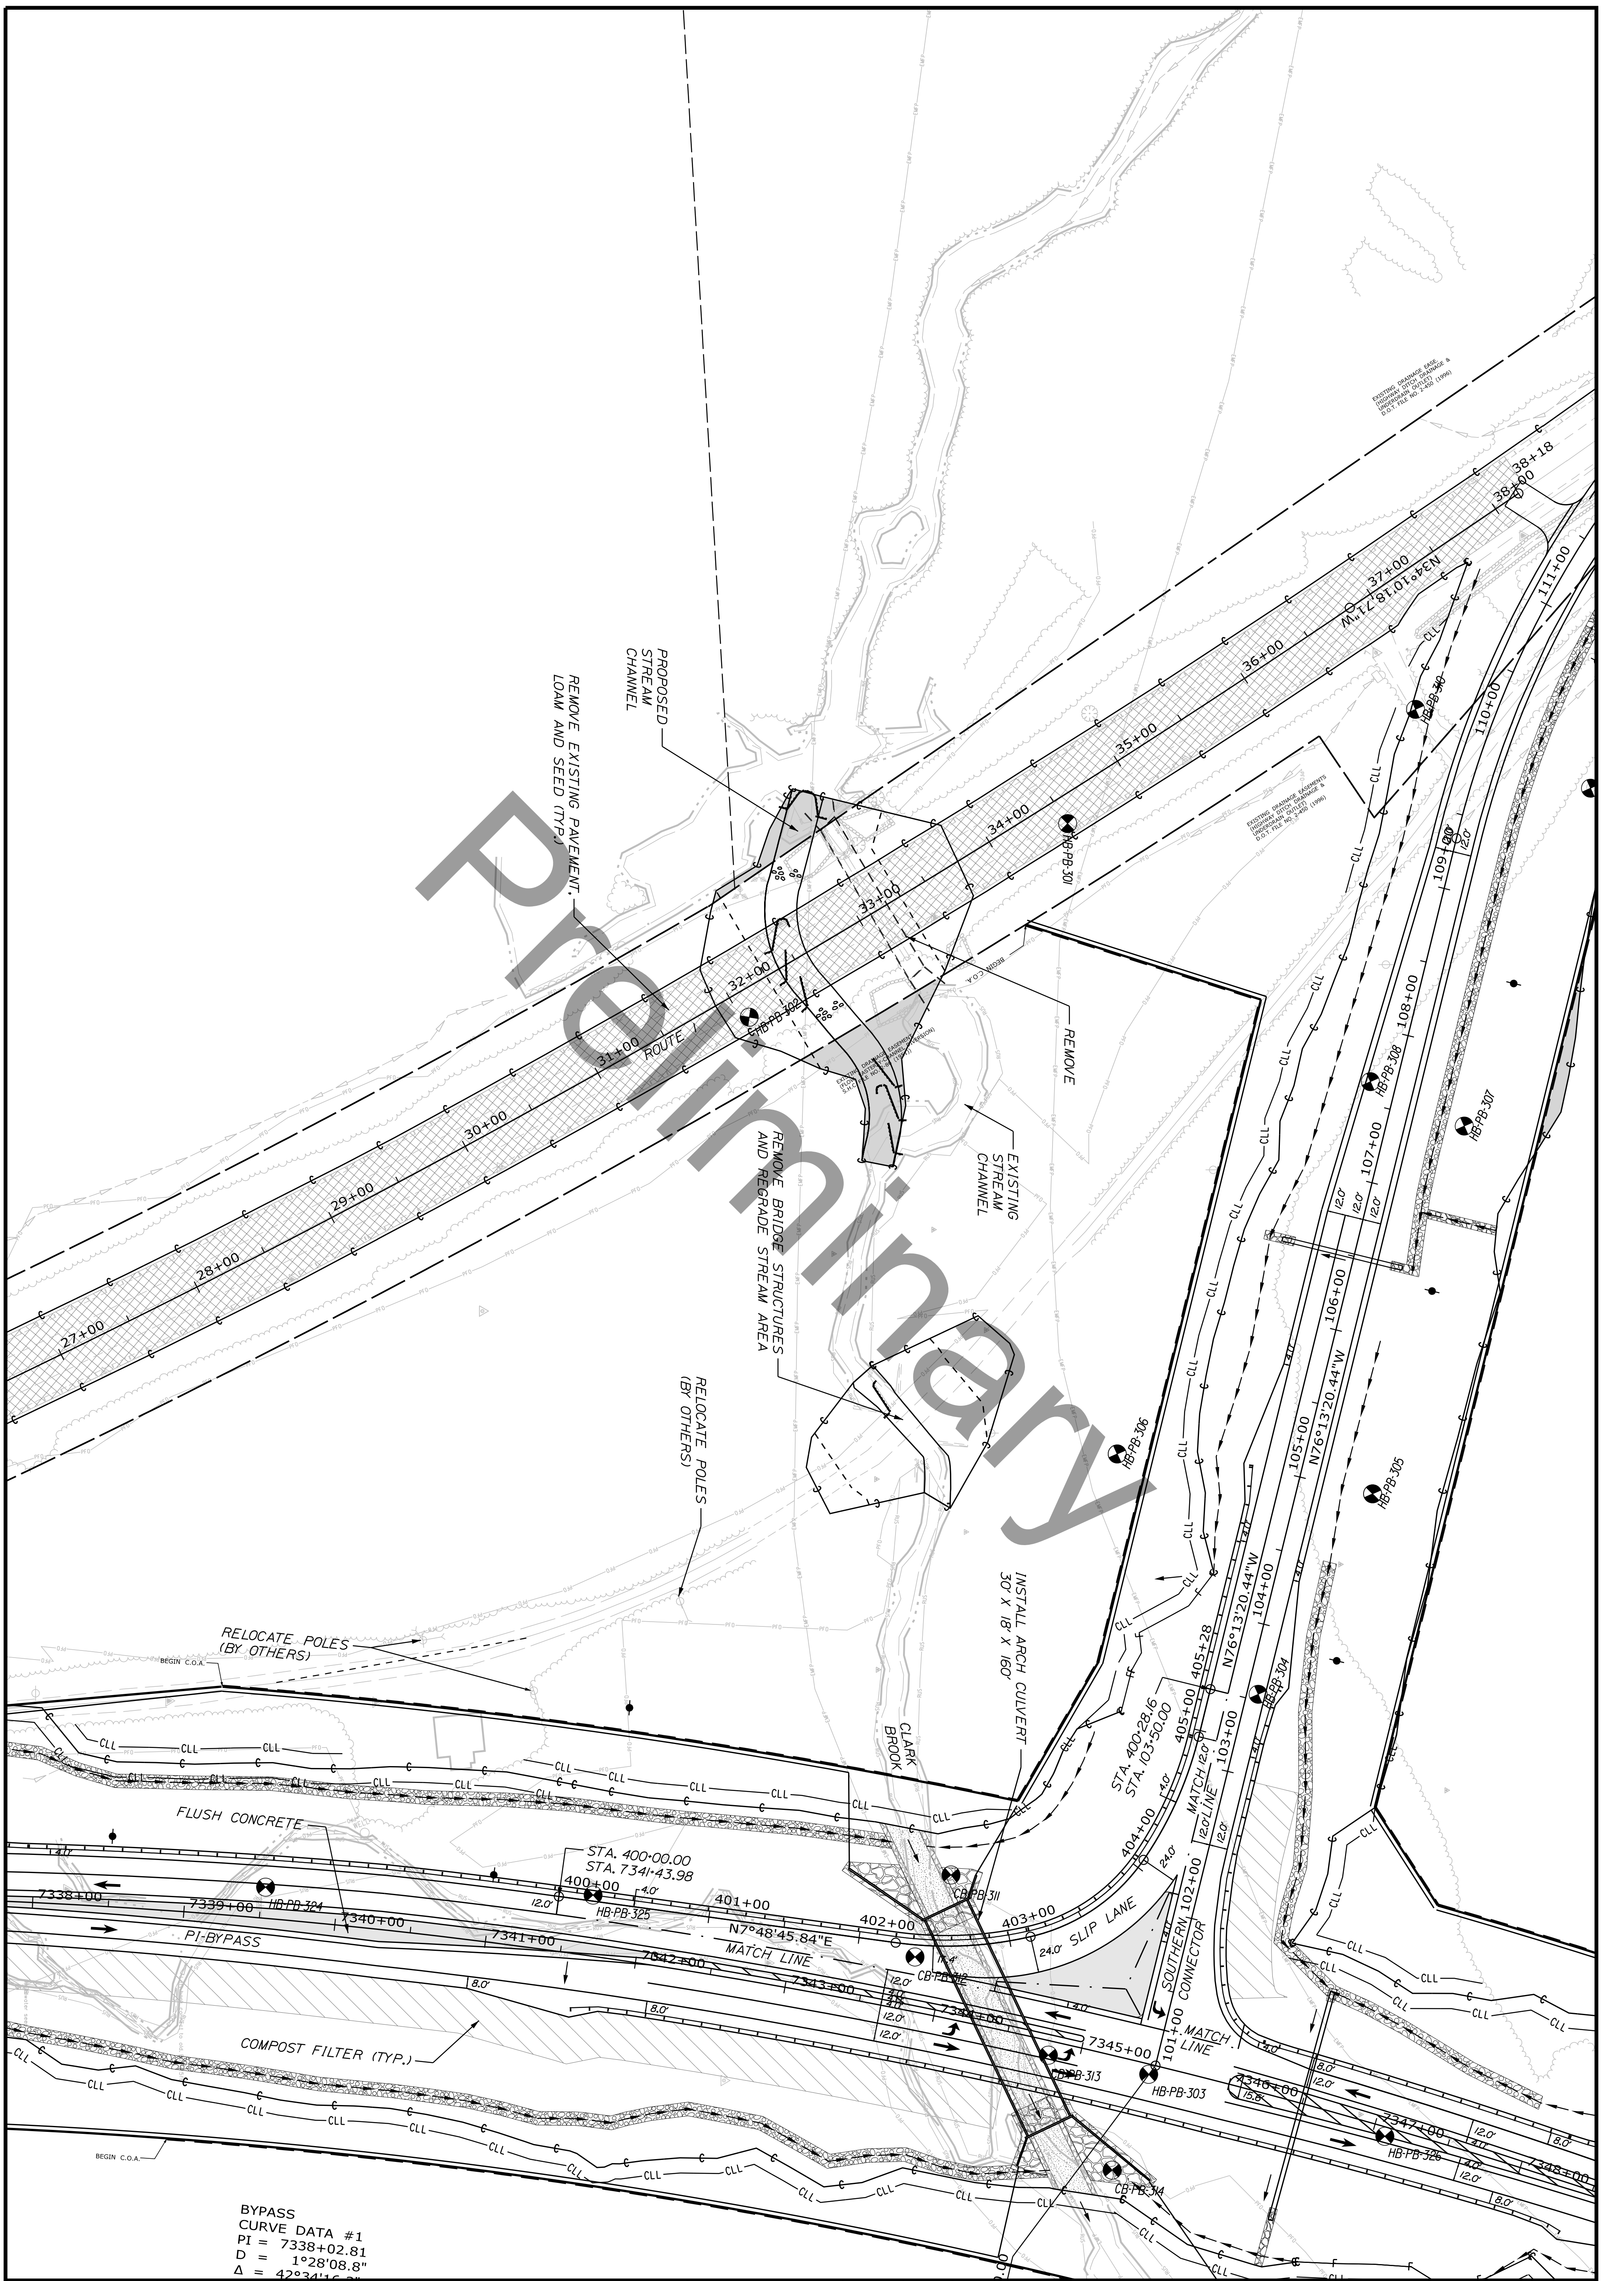

Preliminary

PROJ. MANAGER	R.M.	BY	DATE
DESIGN-DETAILED			
CHECKED-REVIEWED			
DESIGN2-DETAILED2			
DESIGN3-DETAILED3			
REVISIONS 1			
REVISIONS 2			
REVISIONS 3			
REVISIONS 4			
FIELD CHANGES			

SHEET NUMBER 66 OF 460

PRESQUE ISLE BRIDGE REMOVAL


PLAN

STATE OF MAINE
DEPARTMENT OF TRANSPORTATION


HPP-6462(920)

WIN
WIN 6462.91


HIGHWAY PLANS

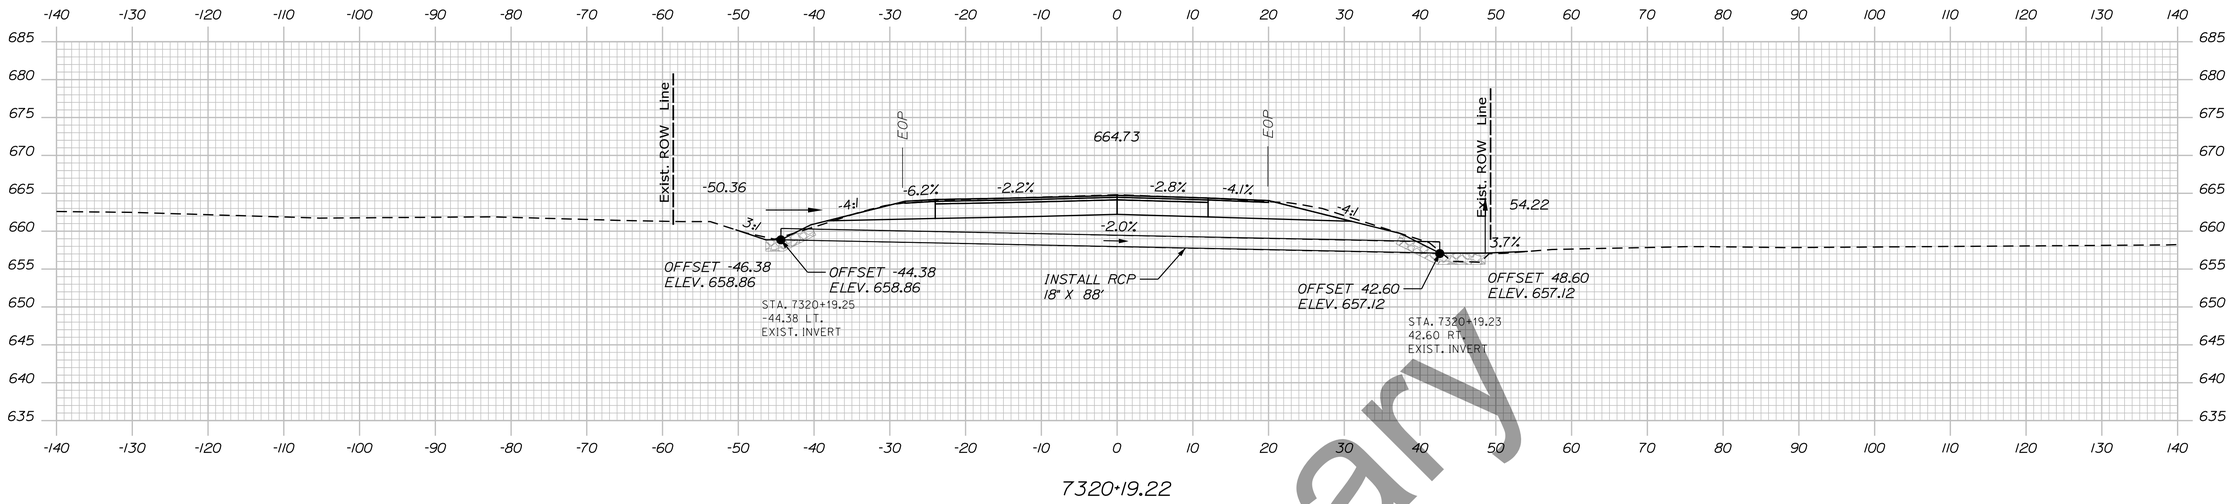

7320+19.22

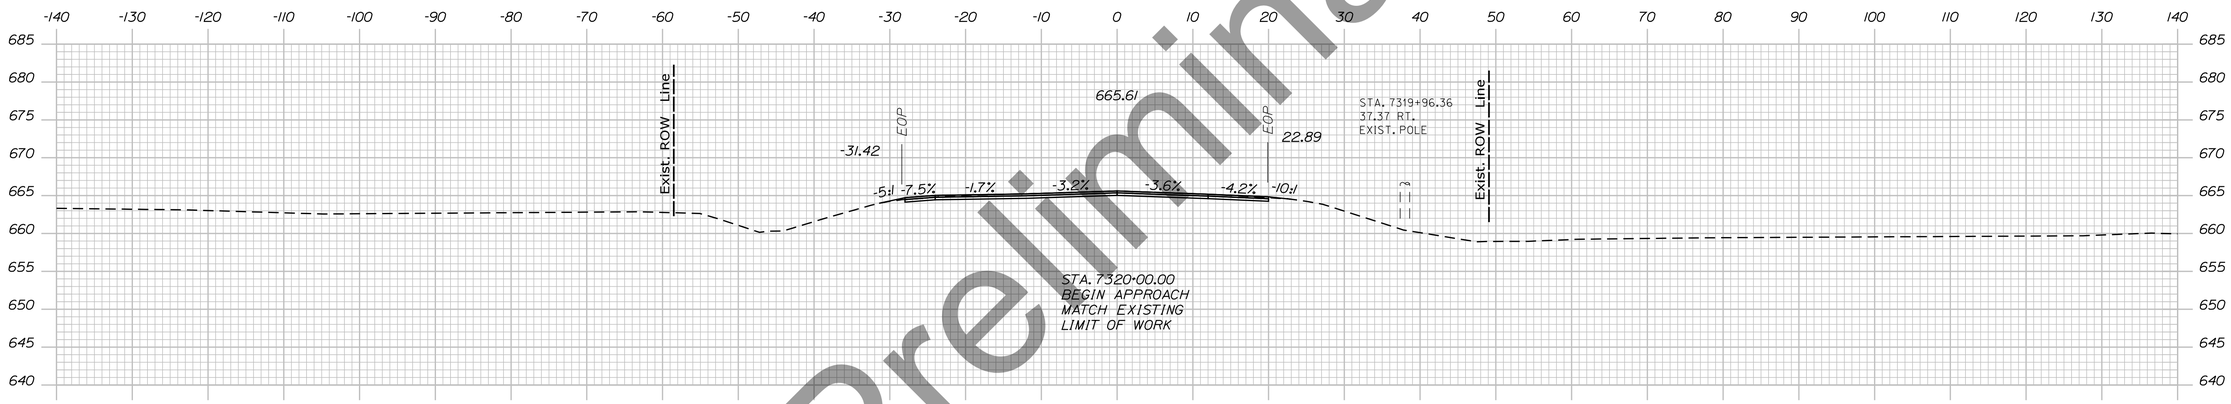

7320+00.00

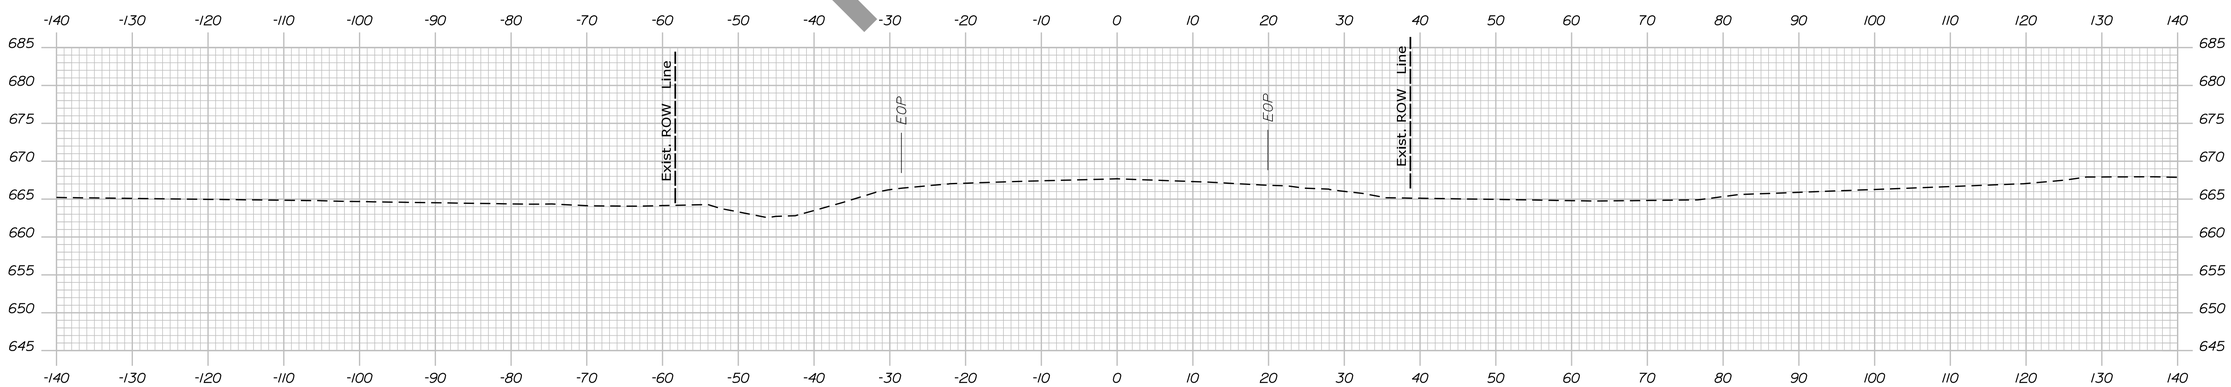

7319+50.00

Preliminary

STATE OF MAINE
DEPARTMENT OF TRANSPORTATION

HPP-6462(920)

WIN
WIN 6462.91

HIGHWAY PLANS

vhb

	R.M.	BY	DATE
PROJ. MANAGER			
DESIGN-DETAILED			
CHECKED-REVIEWED			
DESIGN2-DETAILED2			
DESIGN3-DETAILED3			
REVISIONS 1			
REVISIONS 2			
REVISIONS 3			
REVISIONS 4			
FIELD CHANGES			

PRESQUE ISLE
PRESQUE ISLE BYPASS

CROSS SECTIONS


SHEET NUMBER


67


OF 460

Sta. 7319+50.00 to Sta. 7320+50.00

Filename: ...\H5_01_Xsects_PI_BYPASS.dgn Division: HIGHWAY Username: EFlynn Date:8/3/2023

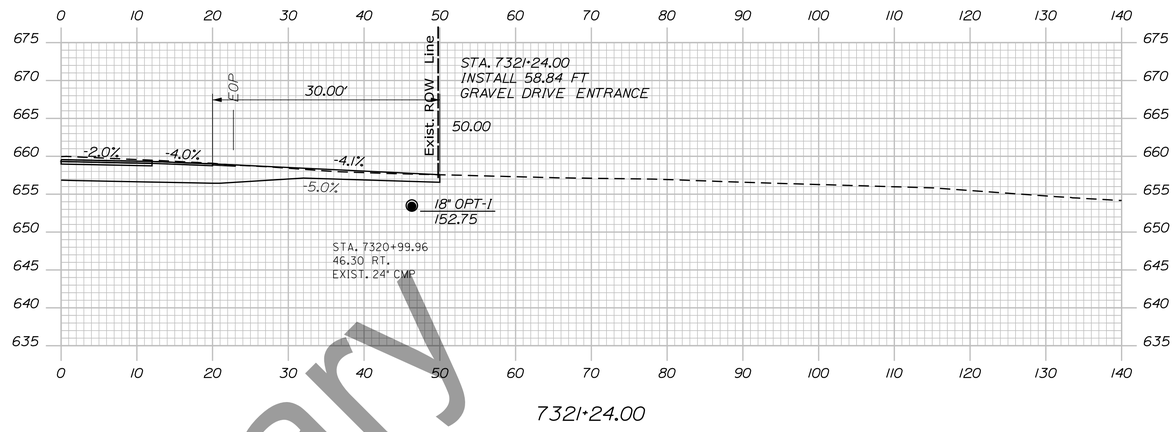

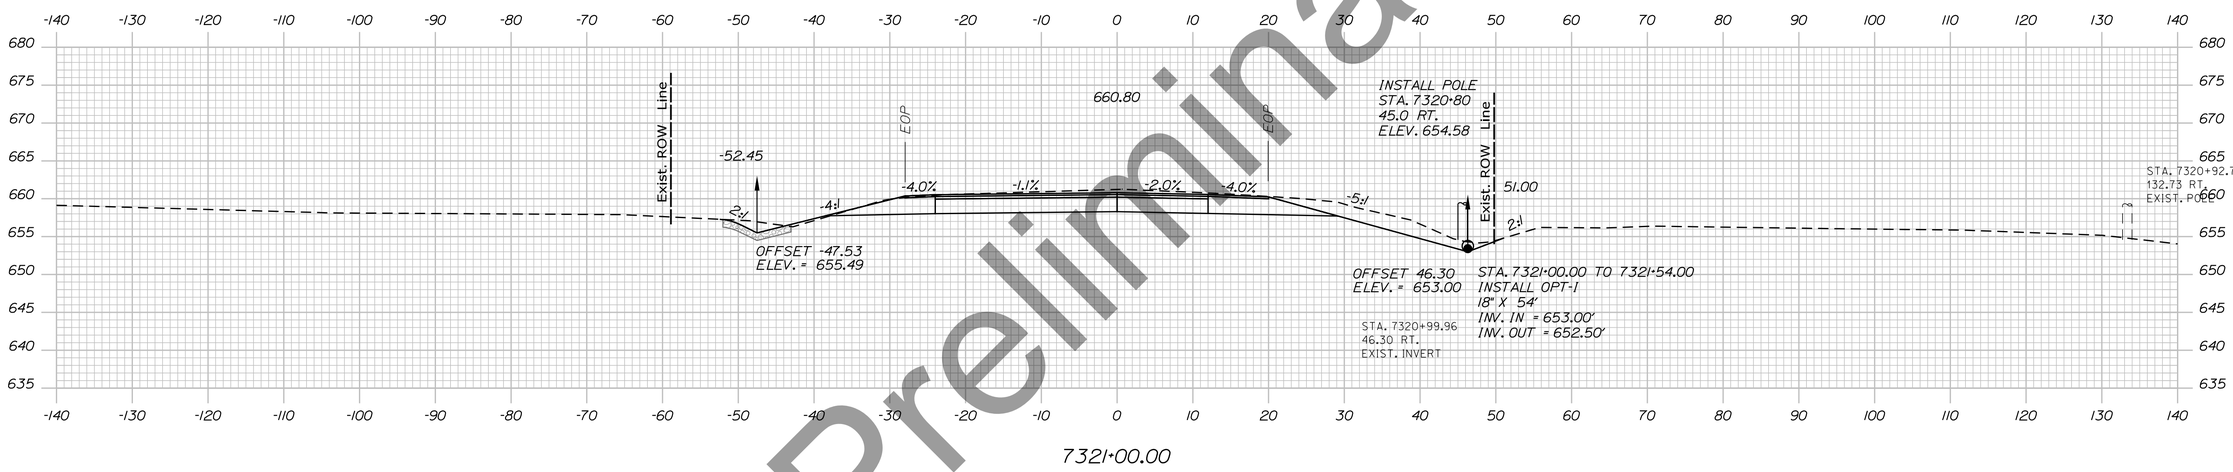

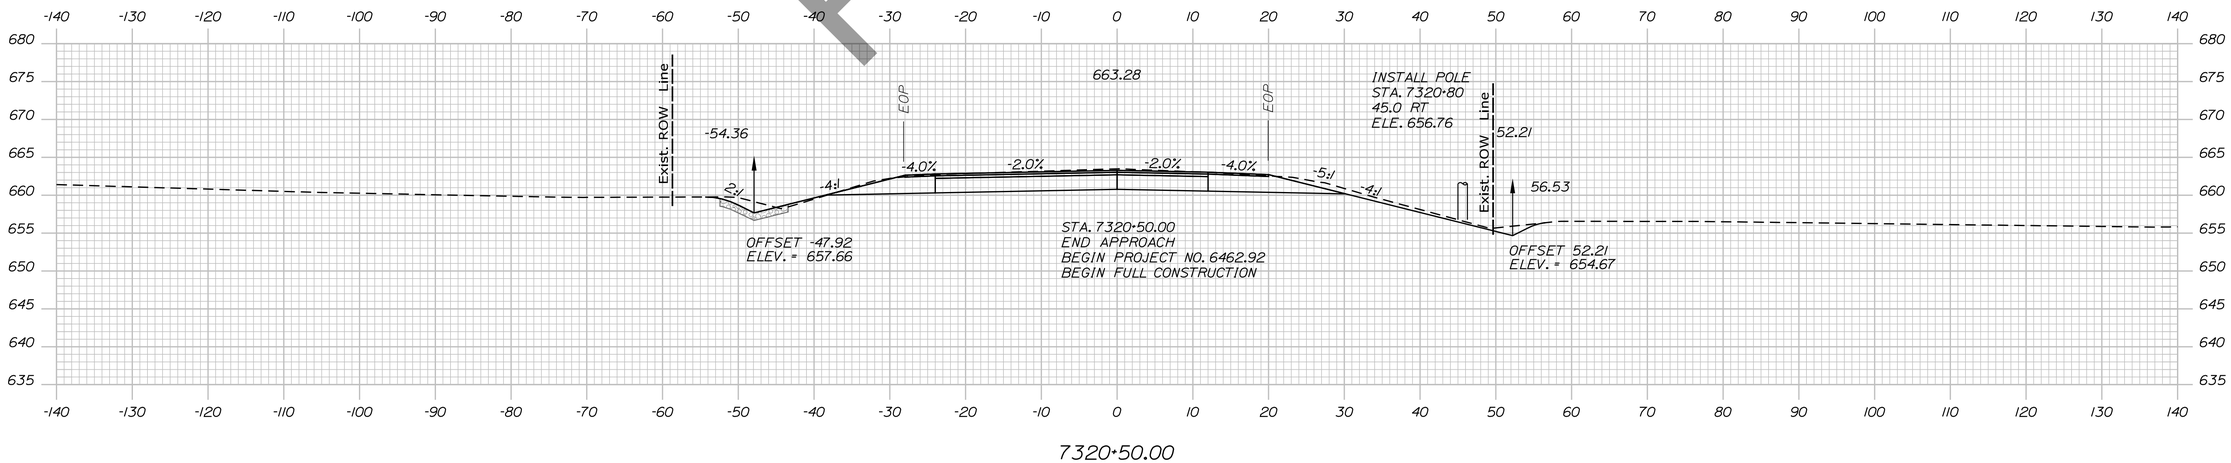

Preliminary

STATE OF MAINE
DEPARTMENT OF TRANSPORTATION

HPP-6462(920)

WIN
WIN 6462.91

HIGHWAY PLANS

vhb

	DATE	BY
PROJ. MANAGER		R.M.
DESIGN-DETAILED		
CHECKED-REVIEWED		
DESIGN2-DETAILED2		
DESIGN3-DETAILED3		
REVISIONS 1		
REVISIONS 2		
REVISIONS 3		
REVISIONS 4		
FIELD CHANGES		

PRESQUE ISLE
PRESQUE ISLE BYPASS

CROSS SECTIONS

SHEET NUMBER


68

OF 460

Sta. 7321+00.00 to Sta. 7321+24.00

Filename: ...\H5_01_Xsects_PI_BYPASS.dgn Division: HIGHWAY Username: EFlynn Date:8/3/2023

Filename: ...\H5_01_Xsects_PI_BYPASS.dgn Division: HIGHWAY Username: EFlynn Date:8/3/2023

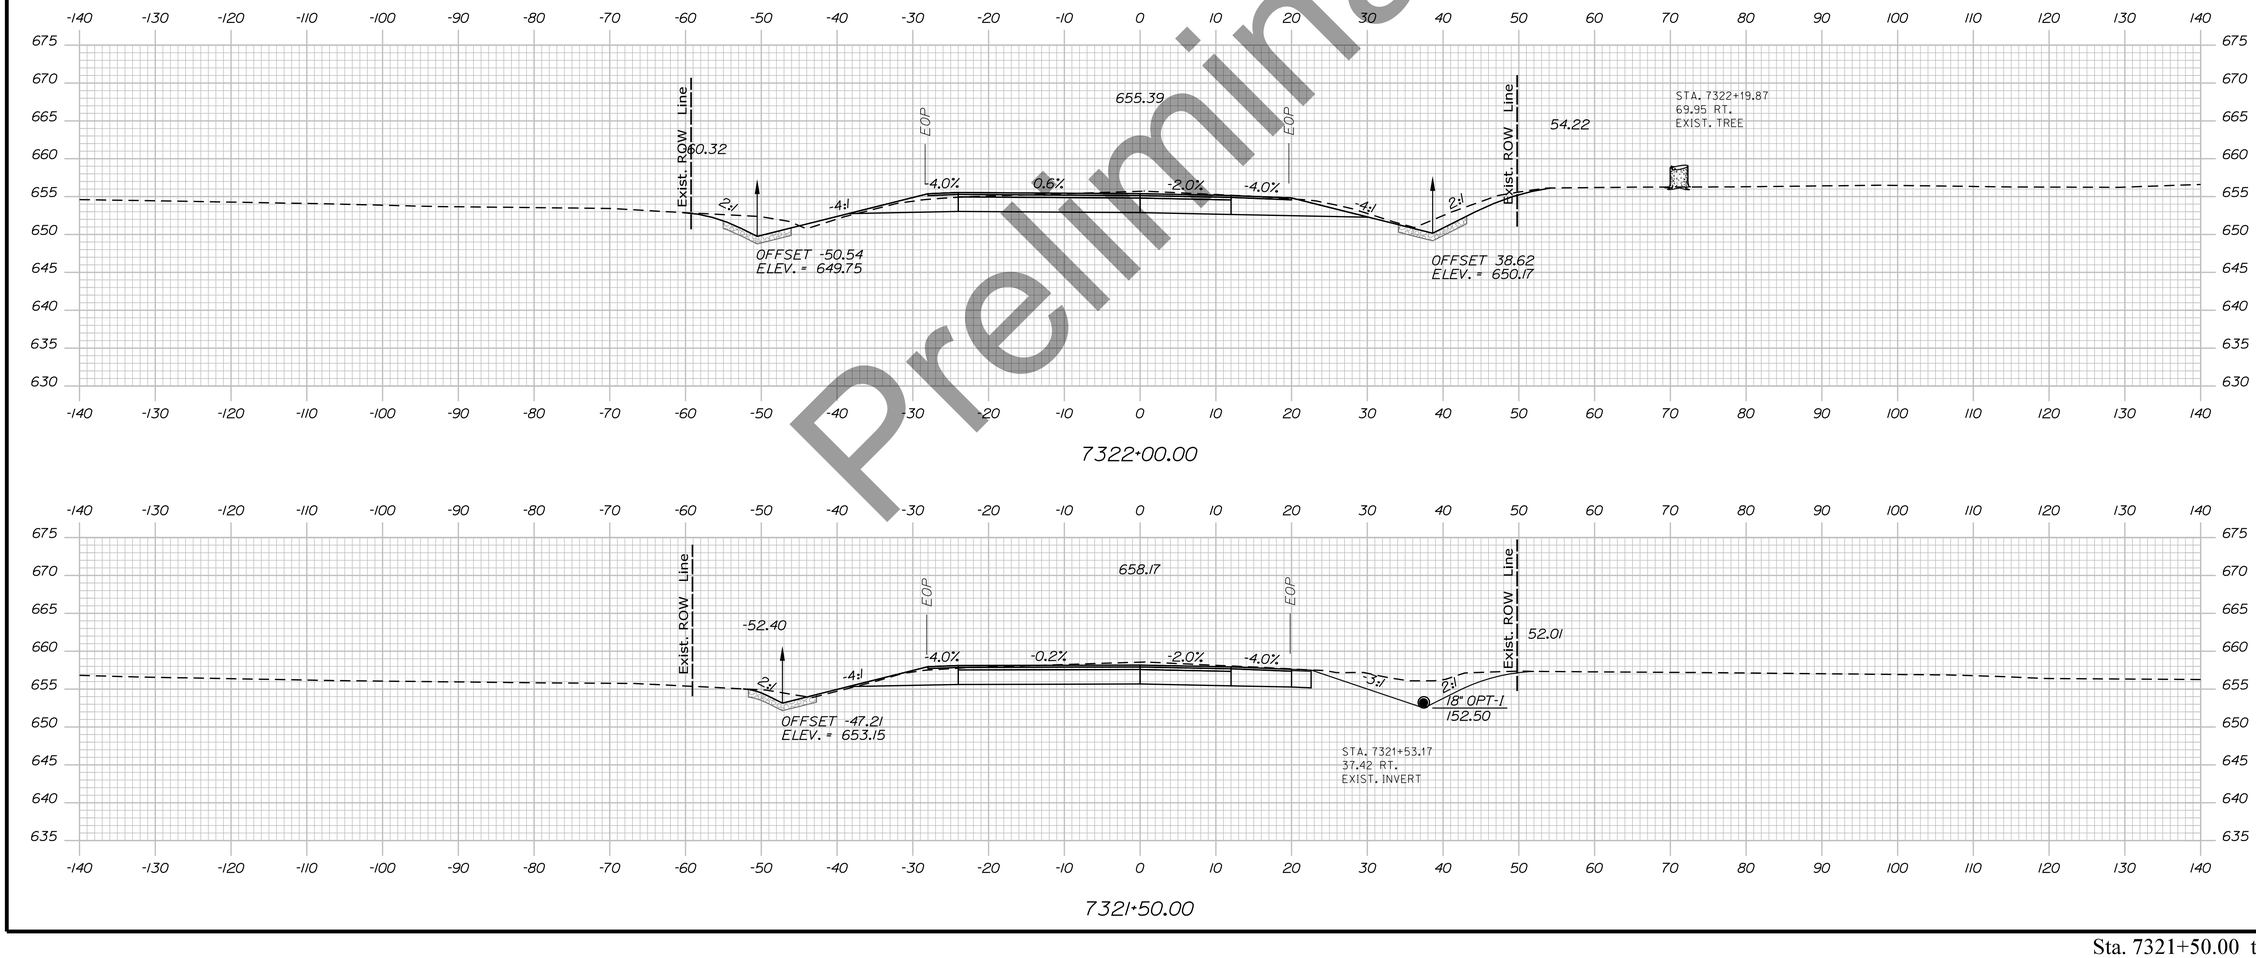

Preliminary

STATE OF MAINE
DEPARTMENT OF TRANSPORTATION

HPP-6462(920)

WIN
WIN 6462.91

HIGHWAY PLANS

vhb

PROJ. MANAGER	R.M.	BY	DATE
DESIGN-DETAILED			
CHECKED-REVIEWED			
DESIGN2-DETAILED2			
DESIGN3-DETAILED3			
REVISIONS 1			
REVISIONS 2			
REVISIONS 3			
REVISIONS 4			
FIELD CHANGES			

PRESQUE ISLE
PRESQUE ISLE BYPASS


CROSS SECTIONS

SHEET NUMBER


69

OF 460


Sta. 7321+50.00 to Sta. 7322+00.00

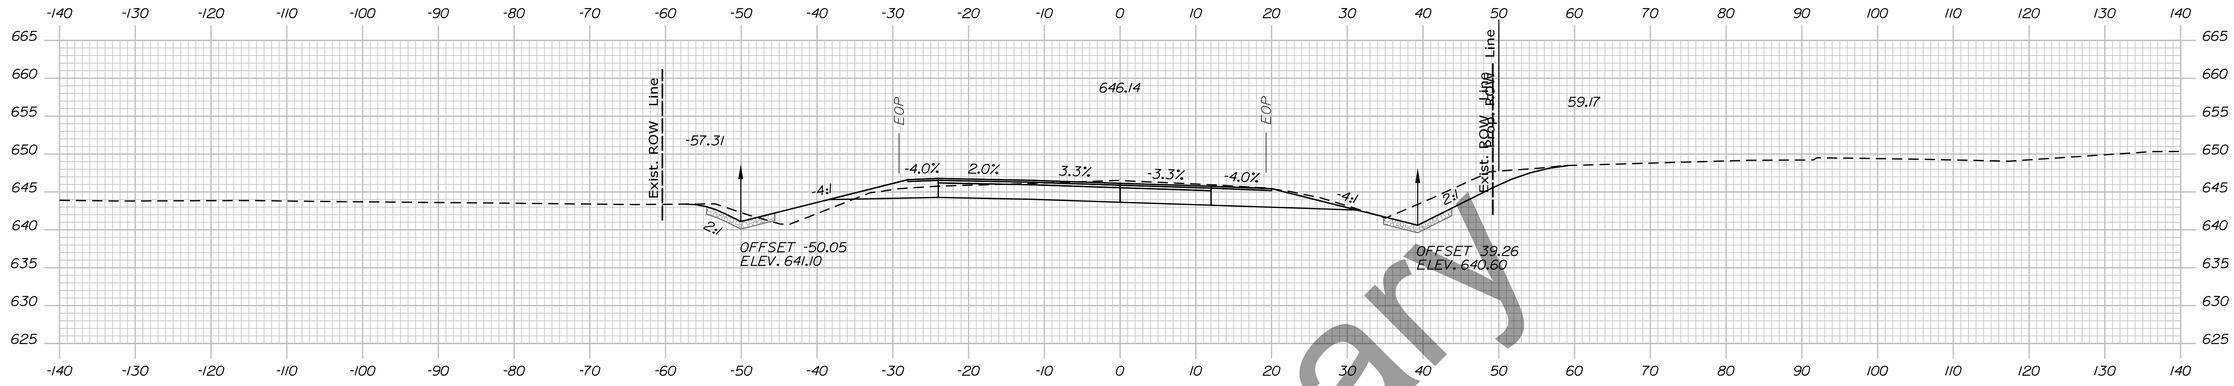

7323+50.00

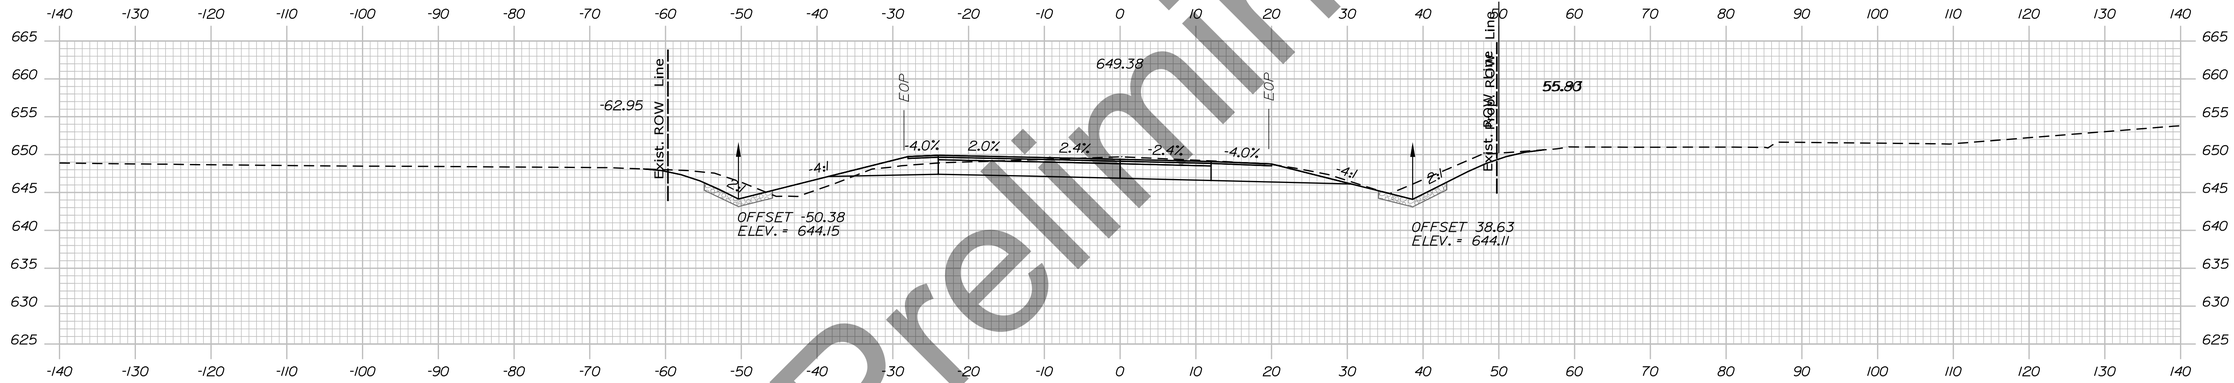

7323+00.00

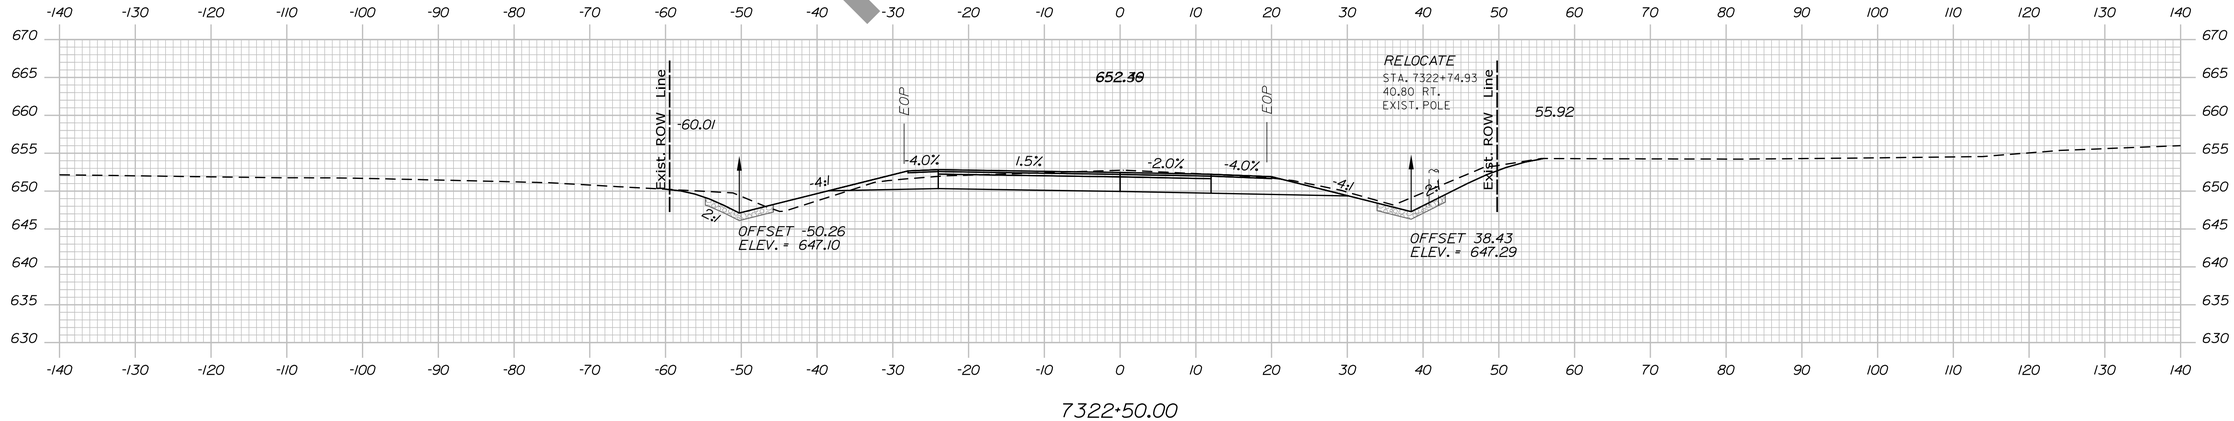

7322+50.00

Preliminary

Sta. 7322+50.00 to Sta. 7323+50.00

STATE OF MAINE
DEPARTMENT OF TRANSPORTATION

HPP-6462(920)

WIN
WIN 6462.91

HIGHWAY PLANS

vhb

	DATE	BY
PROJ. MANAGER		R.M.
DESIGN-DETAILED		
CHECKED-REVIEWED		
DESIGN2-DETAILED2		
DESIGN3-DETAILED3		
REVISIONS 1		
REVISIONS 2		
REVISIONS 3		
REVISIONS 4		
FIELD CHANGES		

PRESQUE ISLE
PRESQUE ISLE BYPASS

CROSS SECTIONS


SHEET NUMBER

70

OF 460

Filename: ...\H5_01_Xsects_PI_BYPASS.dgn Division: HIGHWAY Username: EFlynn Date:8/3/2023

Preliminary

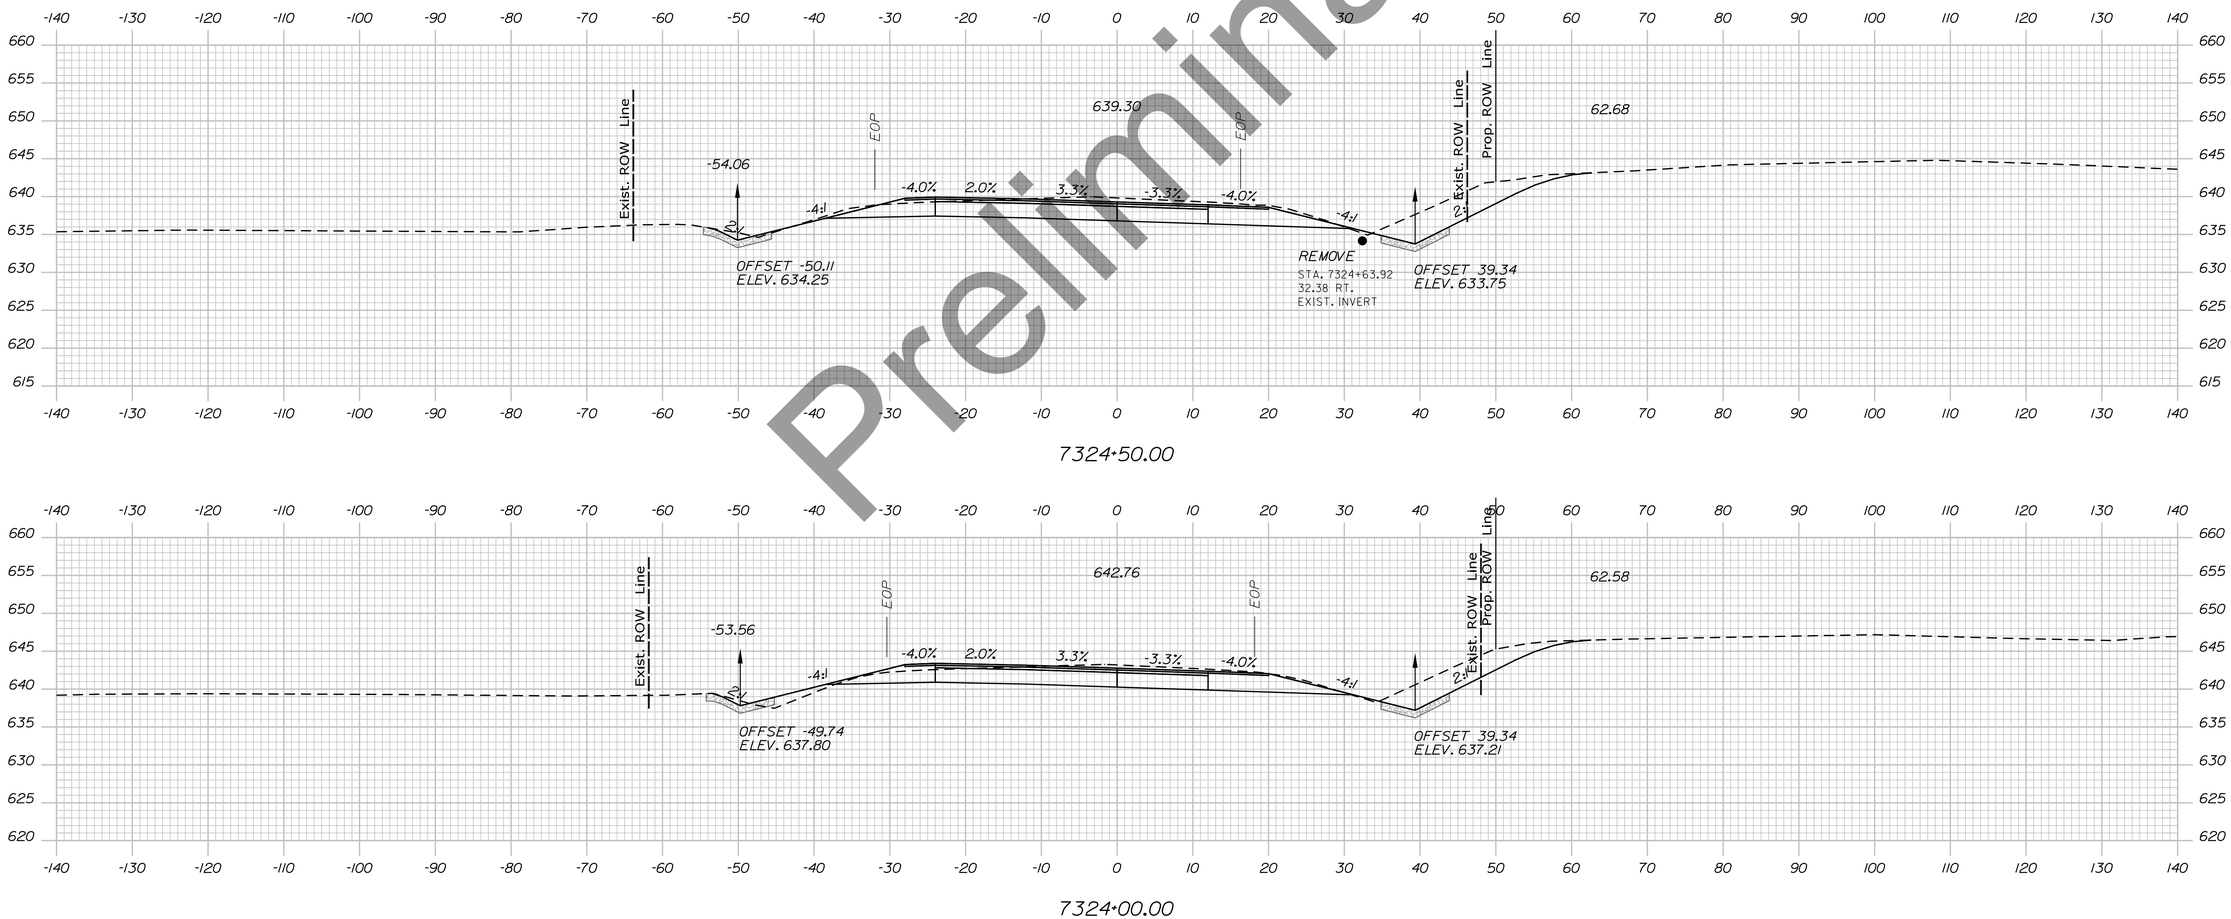

STATE OF MAINE
DEPARTMENT OF TRANSPORTATION

HPP-6462(920)

WIN
WIN 6462.91

HIGHWAY PLANS

vhb

	DATE	BY
R.M.		
PROJ. MANAGER		
DESIGN-DETAILED		
CHECKED-REVIEWED		
DESIGN2-DETAILED2		
DESIGN3-DETAILED3		
REVISIONS 1		
REVISIONS 2		
REVISIONS 3		
REVISIONS 4		
FIELD CHANGES		

PRESQUE ISLE
PRESQUE ISLE BYPASS

CROSS SECTIONS


SHEET NUMBER


71

OF 460

Sta. 7324+00.00 to Sta. 7324+50.00

Filename: ...\H5_01_Xsects_PI_BYPASS.dgn Division: HIGHWAY Username: EFlynn Date:8/3/2023

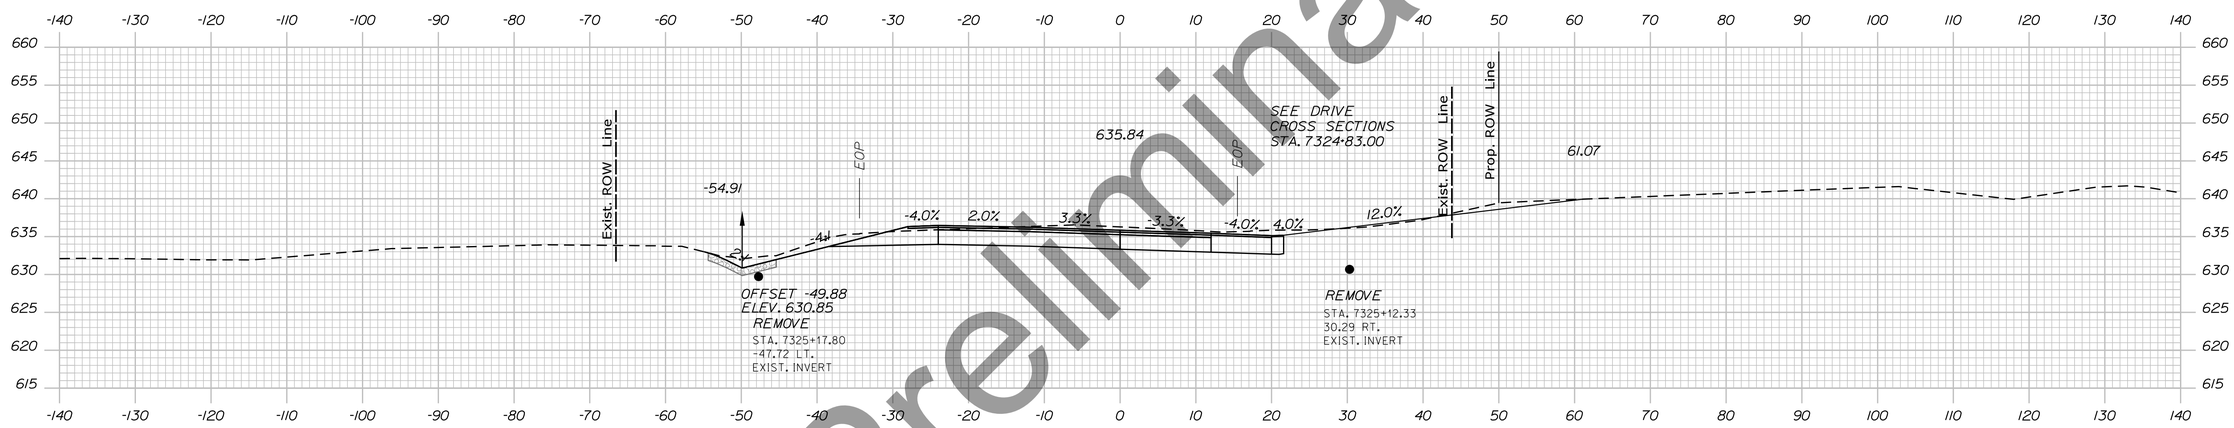

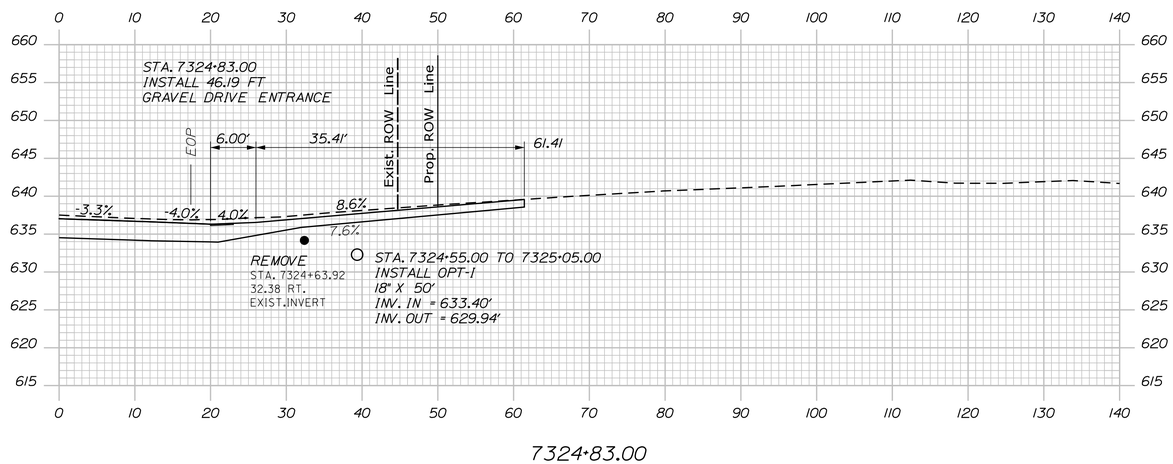

Preliminary

STATE OF MAINE
DEPARTMENT OF TRANSPORTATION

HPP-6462(920)

WIN
WIN 6462.91

HIGHWAY PLANS

vhb

	DATE	BY
R.M.		
PROJ. MANAGER		
DESIGN-DETAILED		
CHECKED-REVIEWED		
DESIGN2-DETAILED2		
DESIGN3-DETAILED3		
REVISIONS 1		
REVISIONS 2		
REVISIONS 3		
REVISIONS 4		
FIELD CHANGES		

PRESQUE ISLE
PRESQUE ISLE BYPASS

CROSS SECTIONS

SHEET NUMBER

72


OF 460

Sta. 7324+83.00 to Sta. 7325+00.00


Filename: ...\H5_01_Xsects_PI_BYPASS.dgn Division: HIGHWAY Username: EFlynn Date:8/3/2023

Filename: ...\H5_01_Xsects_PL_BYPASS.dgn Division: HIGHWAY Username: EFlynn Date:8/3/2023

Preliminary

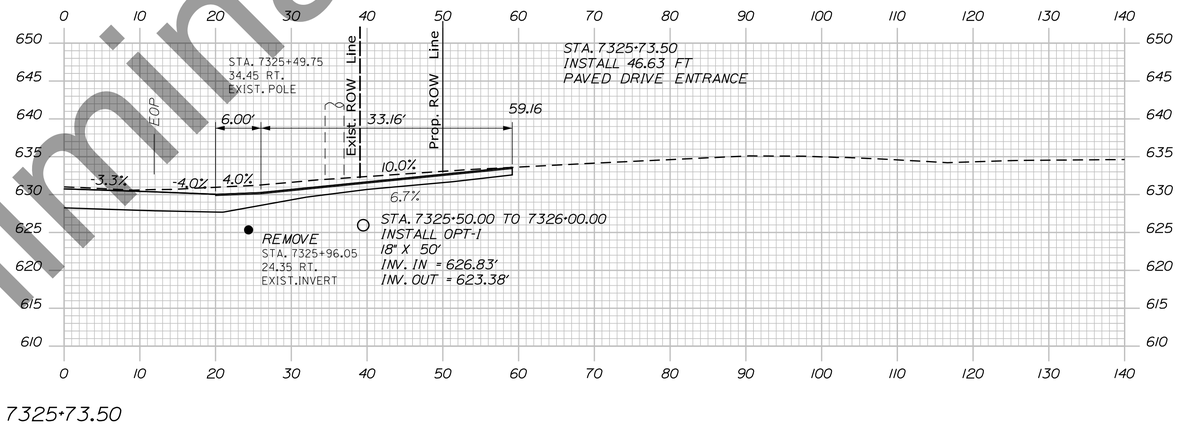

7325+73.50

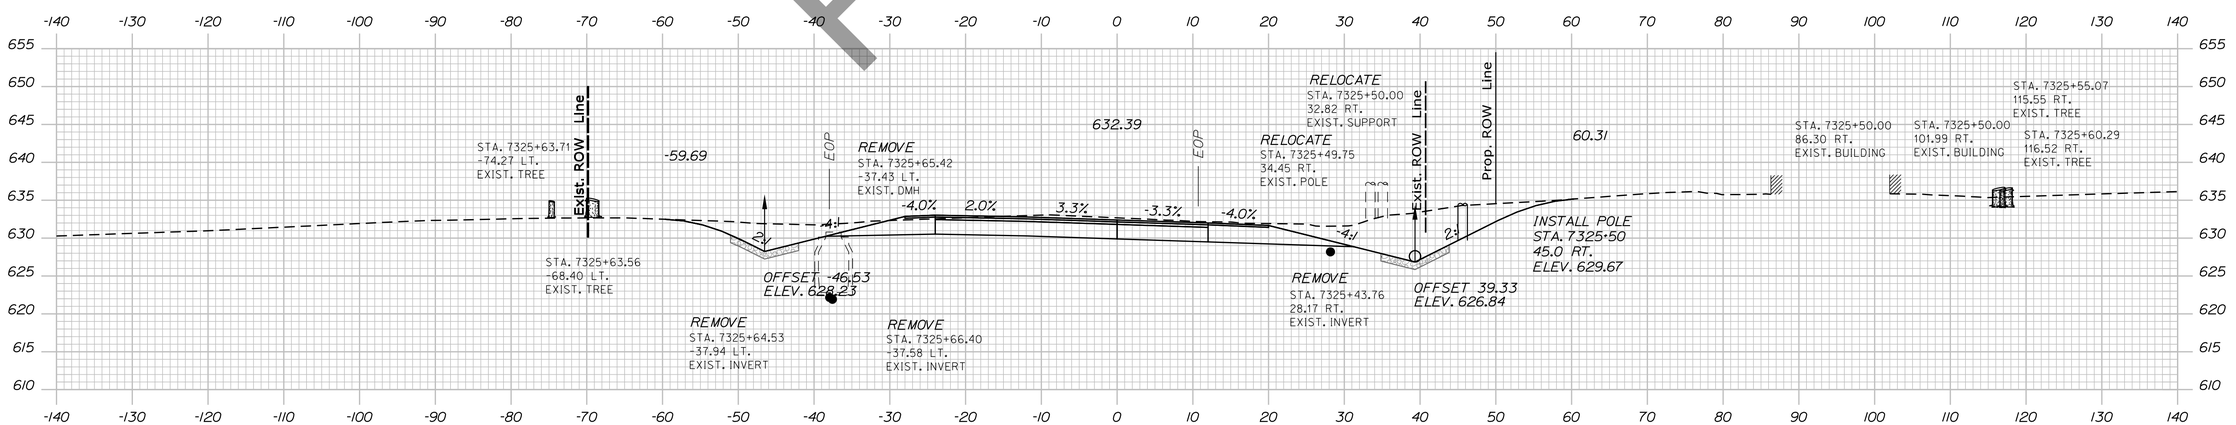

7325+50.00

STATE OF MAINE
DEPARTMENT OF TRANSPORTATION

HPP-6462(920)

WIN
WIN 6462.91

HIGHWAY PLANS

vhb

	DATE
R.M.	
BY	

PROJ. MANAGER	
DESIGN-DETAILED	
CHECKED-REVIEWED	
DESIGN2-DETAILED2	
DESIGN3-DETAILED3	
REVISIONS 1	
REVISIONS 2	
REVISIONS 3	
REVISIONS 4	
FIELD CHANGES	

PRESQUE ISLE
PRESQUE ISLE BYPASS


CROSS SECTIONS

SHEET NUMBER


73

OF 460


Sta. 7325+50.00 to Sta. 7325+73.50

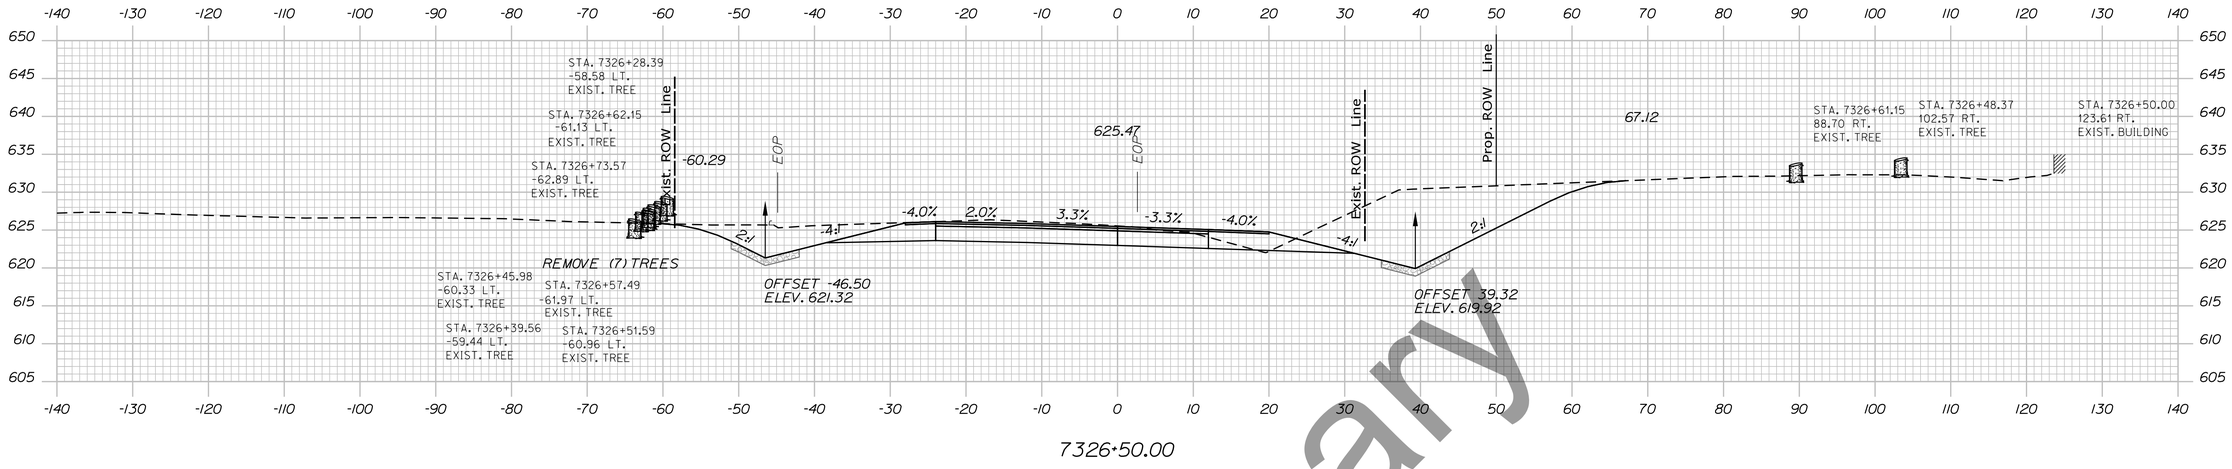

7326+50.00

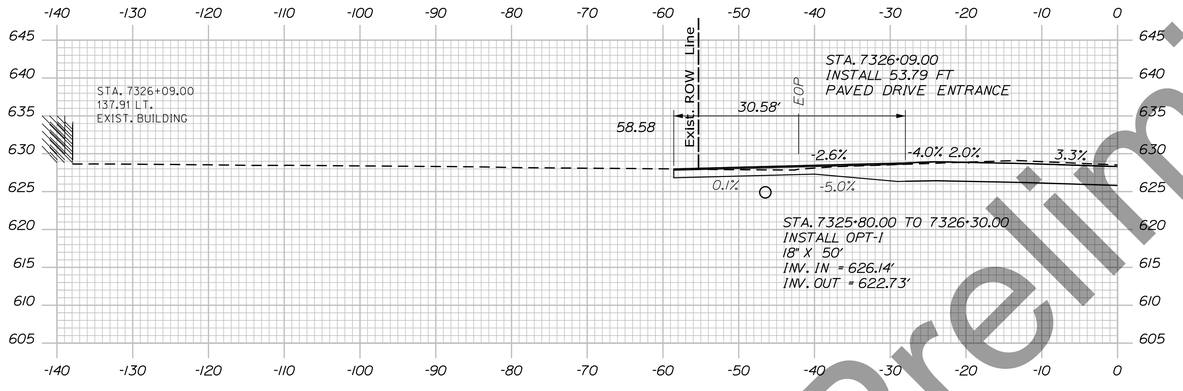

7326+09.00

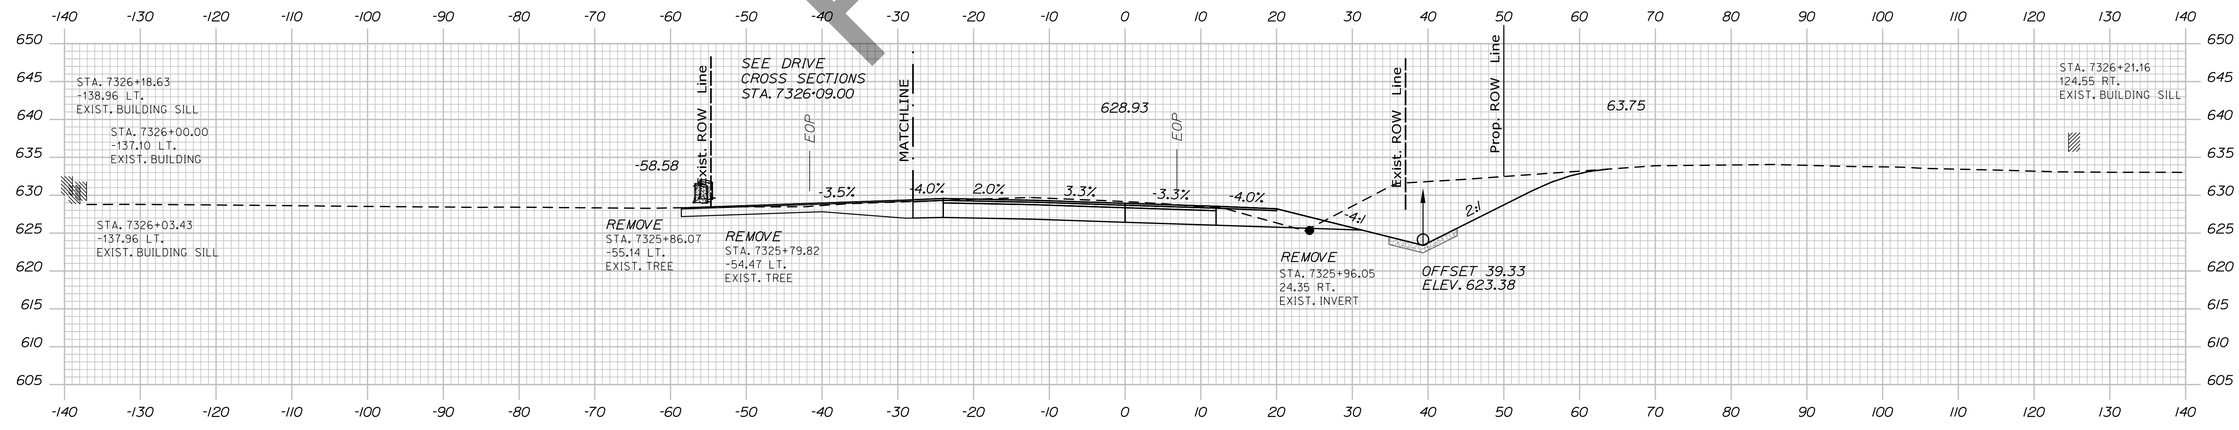

7326+00.00

Preliminary

STATE OF MAINE
DEPARTMENT OF TRANSPORTATION

HPP-6462(920)

WIN
WIN 6462.91

HIGHWAY PLANS

vhb

	DATE	BY
PROJ. MANAGER		R.M.
DESIGN-DETAILED		
CHECKED-REVIEWED		
DESIGN2-DETAILED2		
DESIGN3-DETAILED3		
REVISIONS 1		
REVISIONS 2		
REVISIONS 3		
REVISIONS 4		
FIELD CHANGES		

PRESQUE ISLE
PRESQUE ISLE BYPASS

CROSS SECTIONS

SHEET NUMBER

74


OF 460


Filename: ...\H5_01_Xsects_PI_BYPASS.dgn Division: HIGHWAY Username: EFlynn Date:8/3/2023

Sta. 7326+00.00 to Sta. 7326+50.00

Filename: ...\H5_01_Xsects_PL_BYPASS.dgn Division: HIGHWAY Username: EFlynn Date:8/3/2023

Preliminary

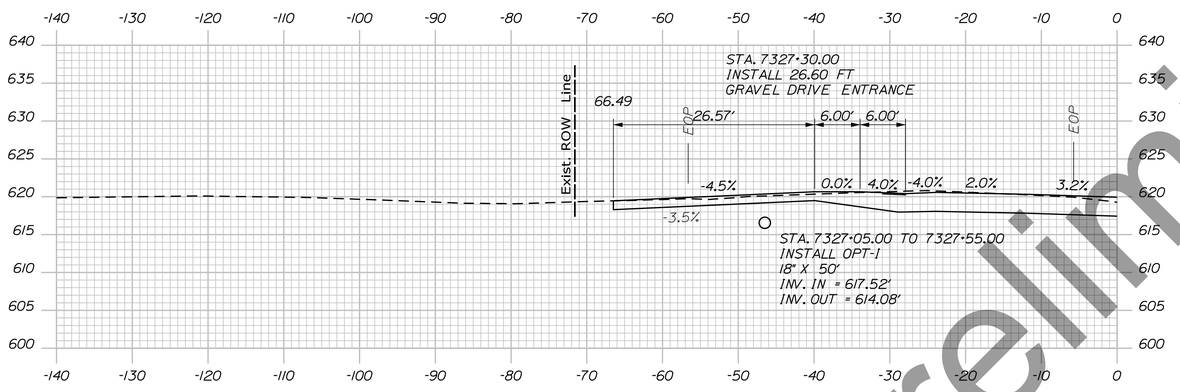

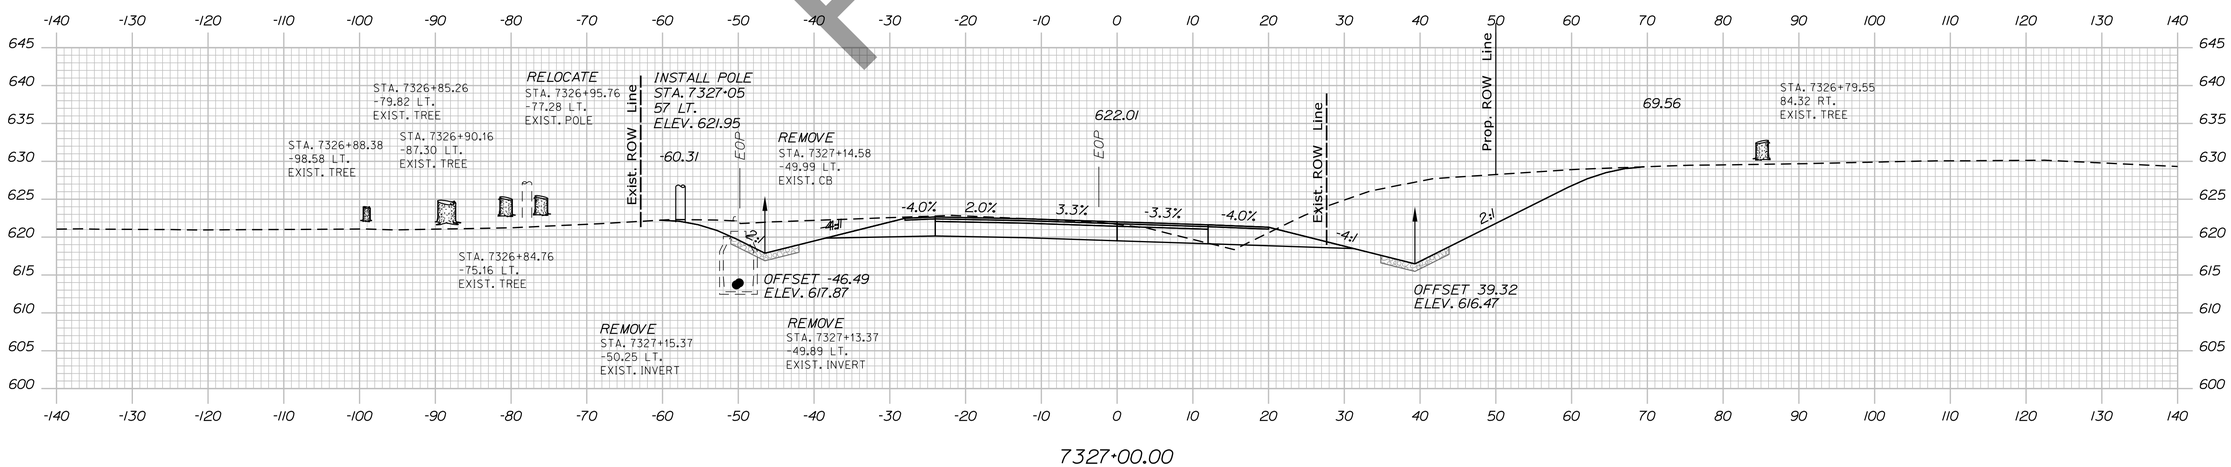

Sta. 7327+00.00 to Sta. 7327+30.00

STATE OF MAINE
DEPARTMENT OF TRANSPORTATION

HPP-6462(920)

WIN
WIN 6462.91

HIGHWAY PLANS

vhb

	DATE	BY
PROJ. MANAGER		R.M.
DESIGN-DETAILED		
CHECKED-REVIEWED		
DESIGN2-DETAILED2		
DESIGN3-DETAILED3		
REVISIONS 1		
REVISIONS 2		
REVISIONS 3		
REVISIONS 4		
FIELD CHANGES		

PRESQUE ISLE
PRESQUE ISLE BYPASS


CROSS SECTIONS

SHEET NUMBER

75

OF 460

Filename: ...\H5_01_Xsects_PL_BYPASS.dgn Division: HIGHWAY Username: EFlynn Date:8/3/2023

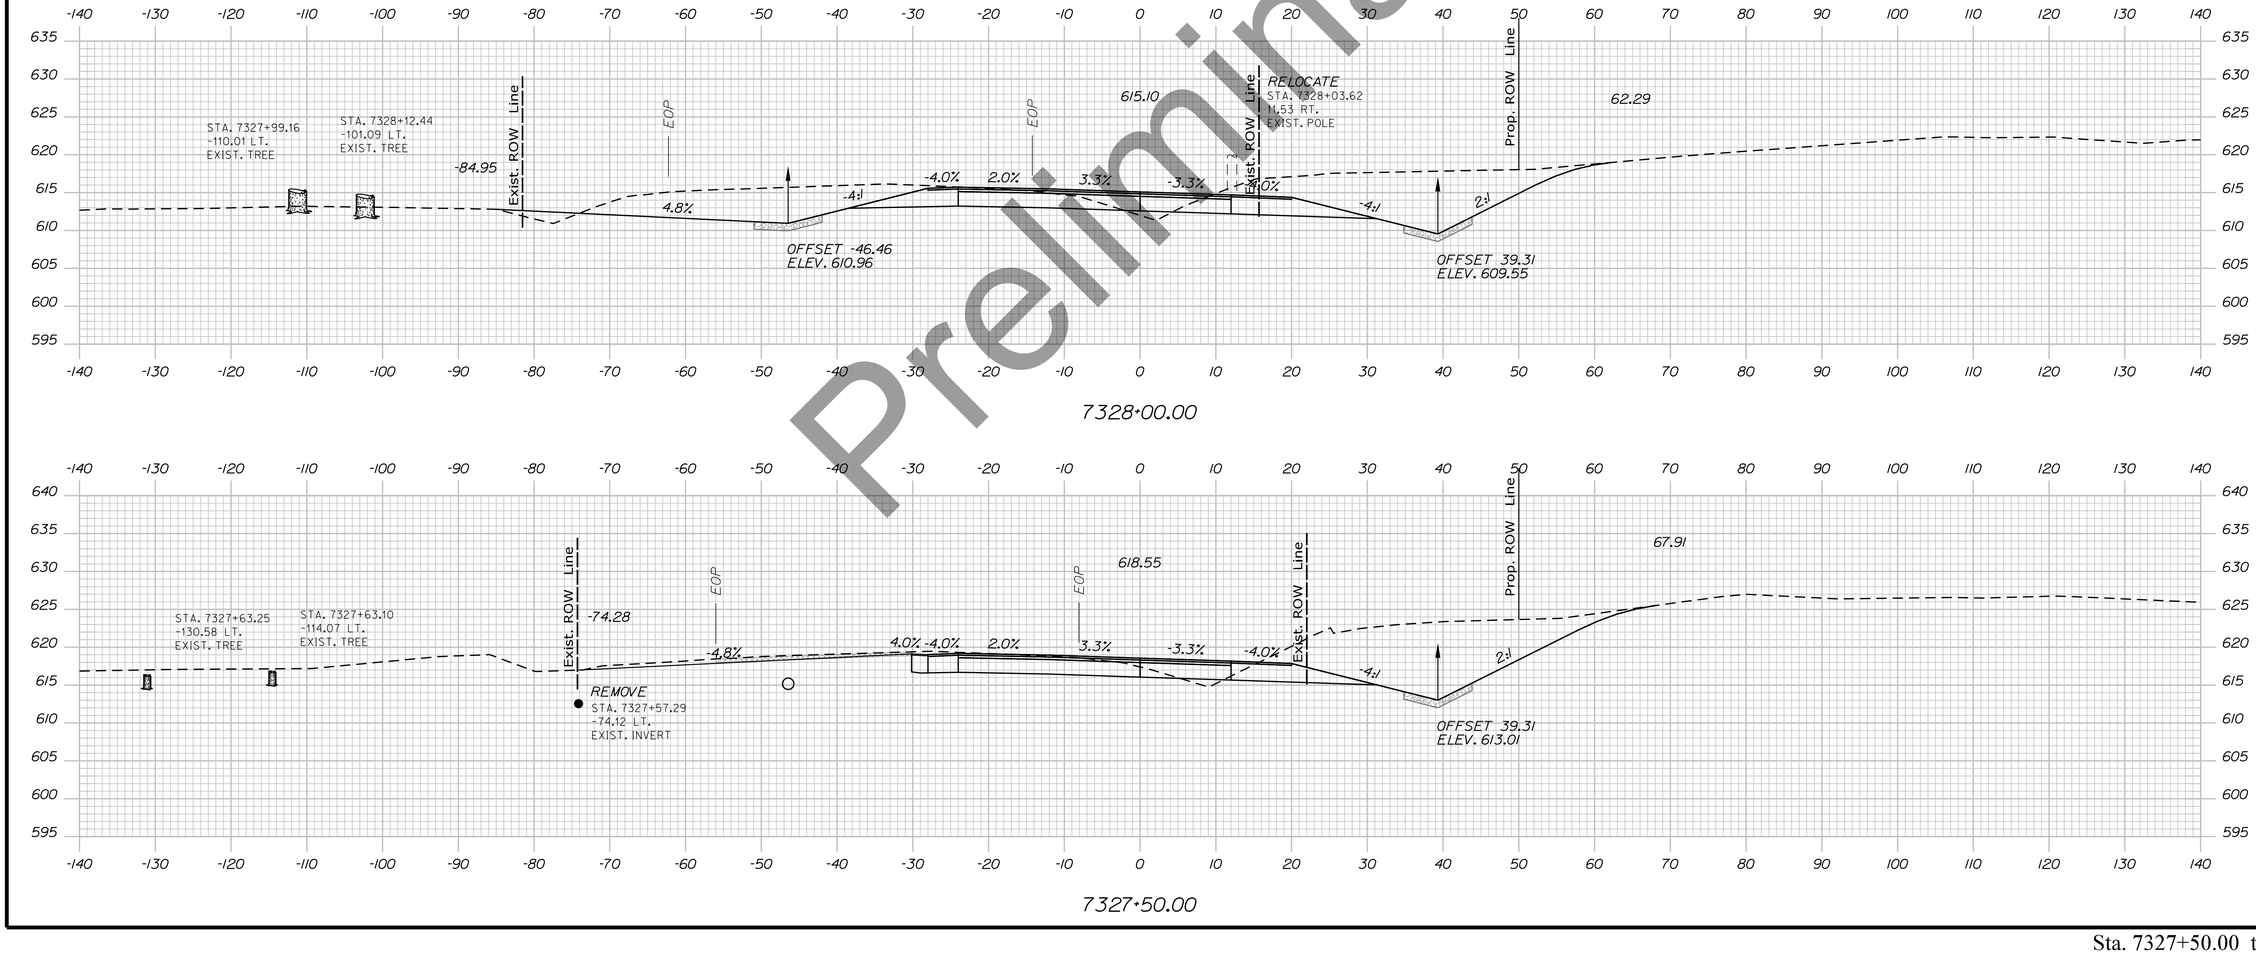

Preliminary

STATE OF MAINE
DEPARTMENT OF TRANSPORTATION

HPP-6462(920)

WIN
WIN 6462.91

HIGHWAY PLANS

vhb

	DATE	BY
PROJ. MANAGER		R.M.
DESIGN-DETAILED		
CHECKED-REVIEWED		
DESIGN2-DETAILED2		
DESIGN3-DETAILED3		
REVISIONS 1		
REVISIONS 2		
REVISIONS 3		
REVISIONS 4		
FIELD CHANGES		

PRESQUE ISLE
PRESQUE ISLE BYPASS


CROSS SECTIONS

SHEET NUMBER


76

OF 460


Sta. 7327+50.00 to Sta. 7328+00.00

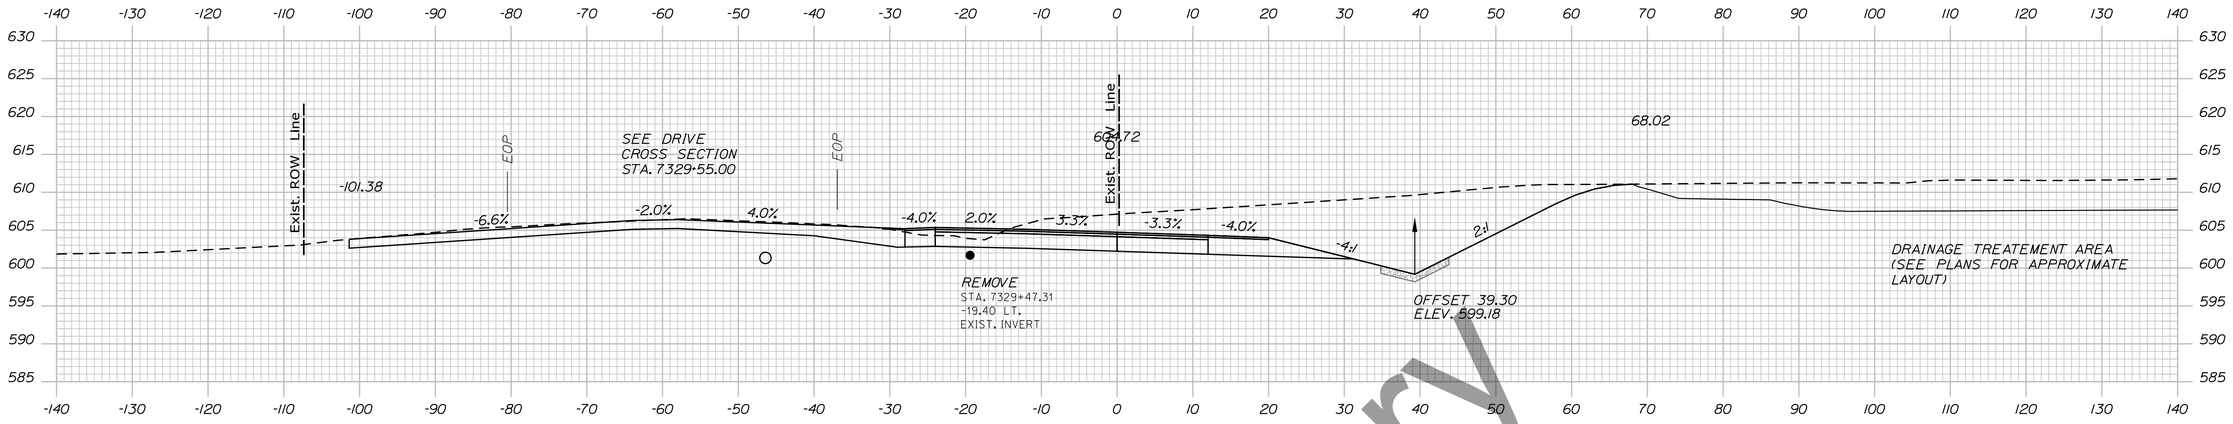

7329+50.00

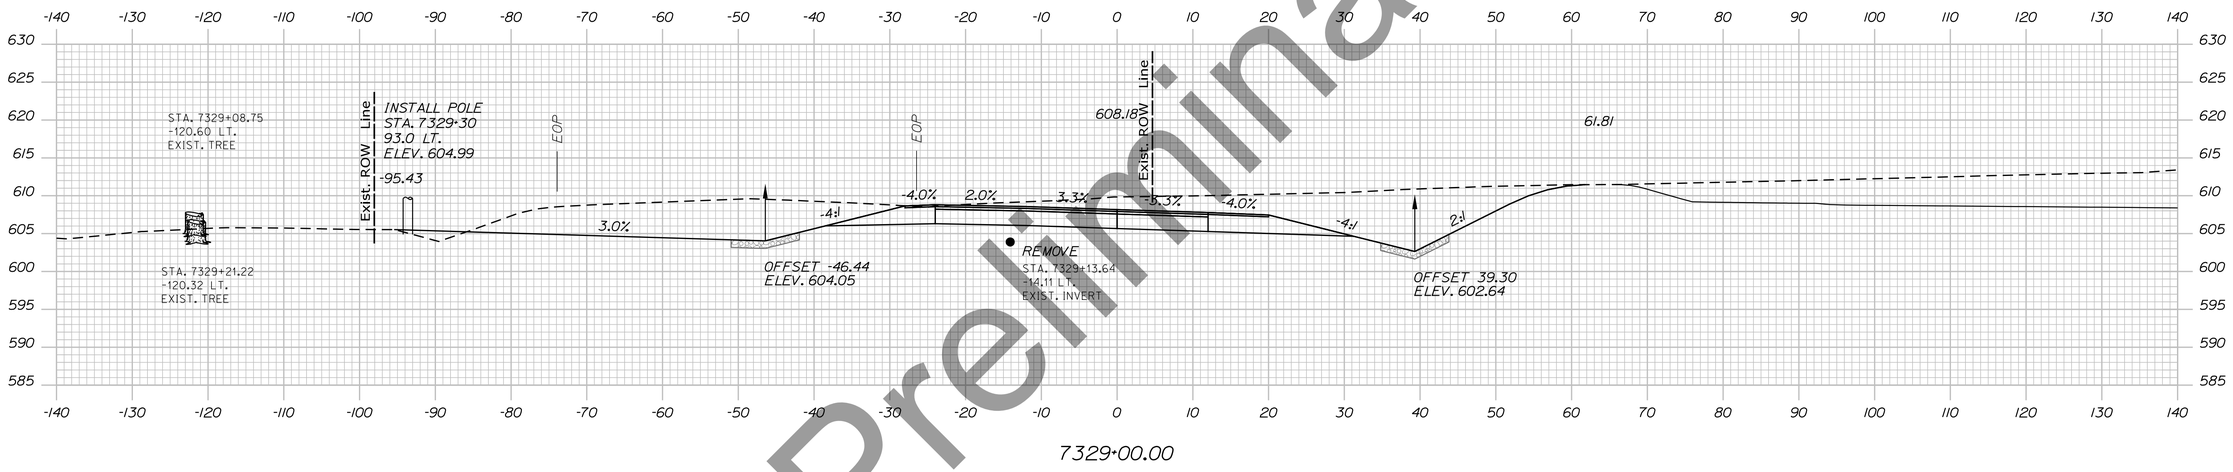

7329+00.00

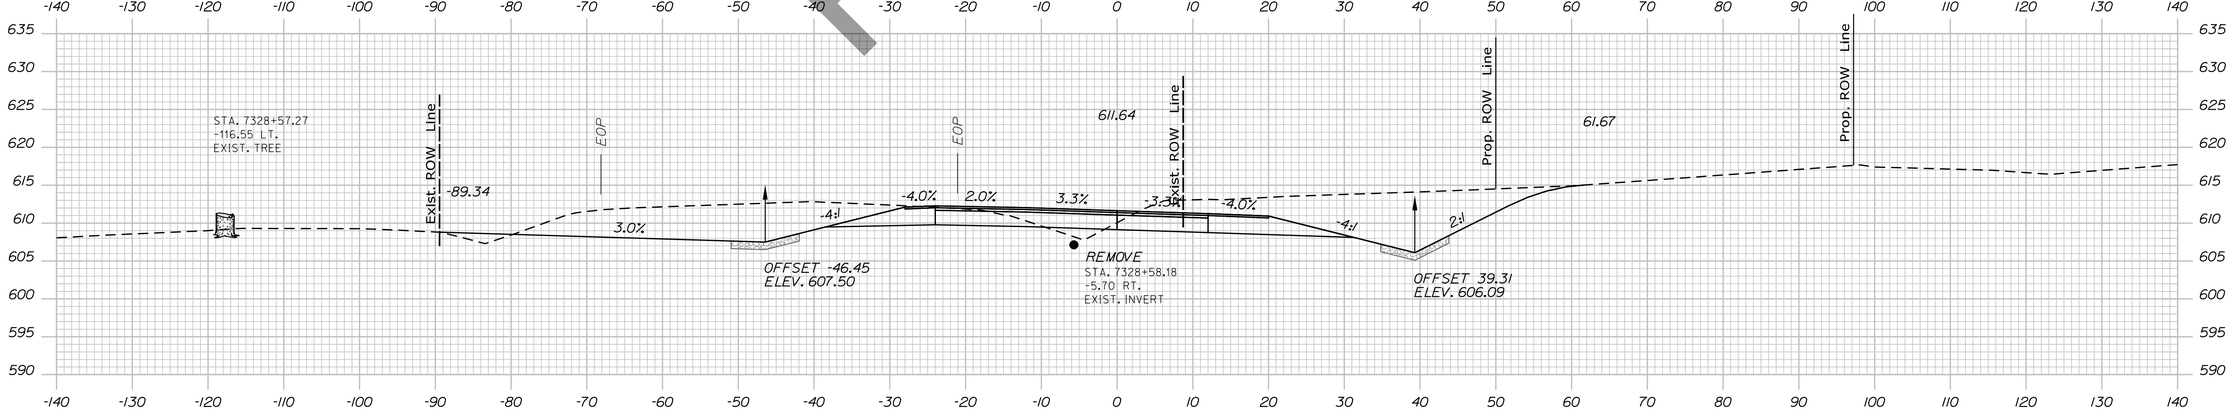

7328+50.00

Preliminary

STATE OF MAINE
DEPARTMENT OF TRANSPORTATION

HPP-6462(920)

WIN
WIN 6462.91

HIGHWAY PLANS

vhb

	DATE	BY
PROJ. MANAGER		R.M.
DESIGN-DETAILED		
CHECKED-REVIEWED		
DESIGN2-DETAILED2		
DESIGN3-DETAILED3		
REVISIONS 1		
REVISIONS 2		
REVISIONS 3		
REVISIONS 4		
FIELD CHANGES		

PRESQUE ISLE
PRESQUE ISLE BYPASS

CROSS SECTIONS


SHEET NUMBER


77

OF 460

Sta. 7328+50.00 to Sta. 7329+50.00

Filename: ...\H5_01_Xsects_PI_BYPASS.dgn Division: HIGHWAY Username: EFlynn Date:8/3/2023

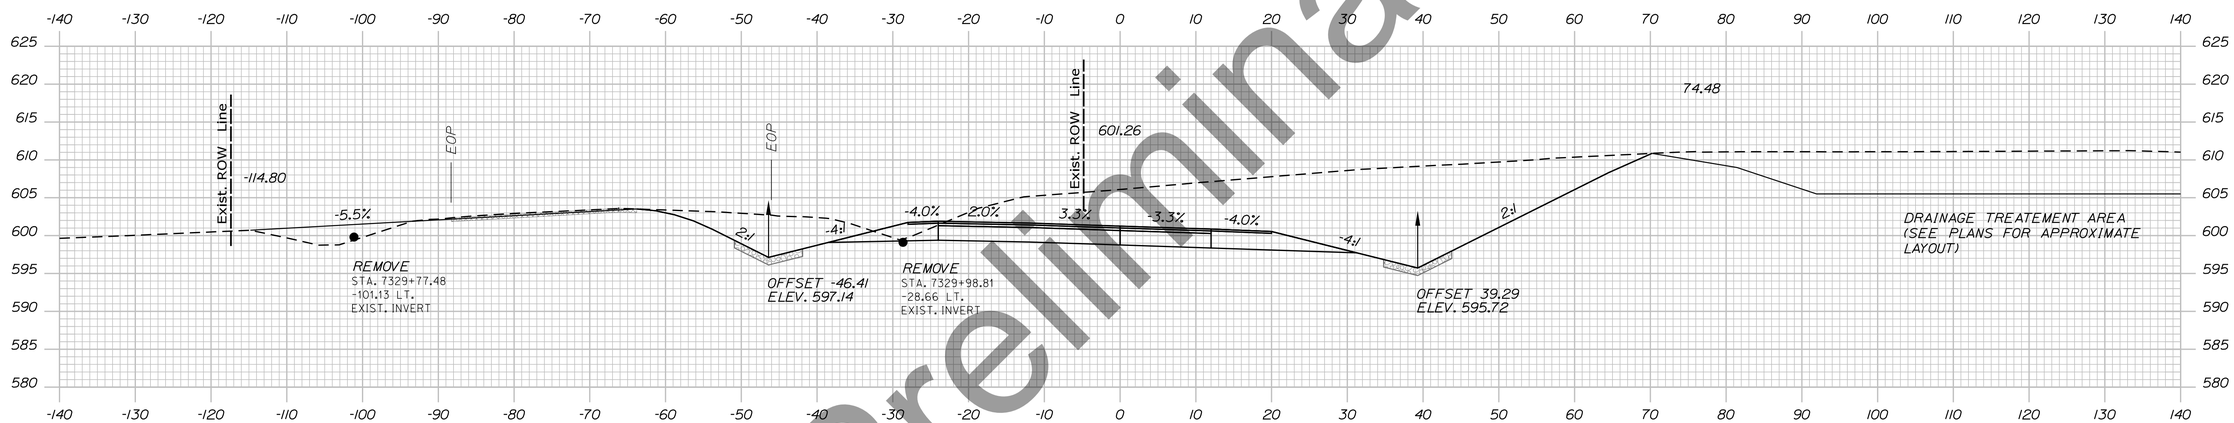

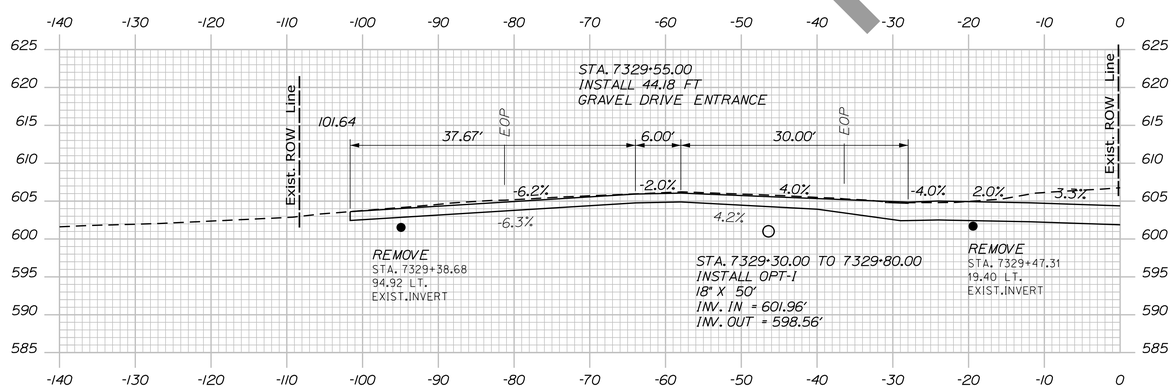

Preliminary

STATE OF MAINE
DEPARTMENT OF TRANSPORTATION

HPP-6462(920)

WIN
WIN 6462.91

HIGHWAY PLANS

vhb

PROJ. MANAGER	R.M.	BY	DATE
DESIGN-DETAILED			
CHECKED-REVIEWED			
DESIGN2-DETAILED2			
DESIGN3-DETAILED3			
REVISIONS 1			1
REVISIONS 2			2
REVISIONS 3			3
REVISIONS 4			4
FIELD CHANGES			

PRESQUE ISLE
PRESQUE ISLE BYPASS

CROSS SECTIONS

SHEET NUMBER

78

OF 460


Sta. 7329+55.00 to Sta. 7330+00.00

Username: EFlynn Date:8/3/2023

Division: HIGHWAY

Filename: ...\H5_01_Xsects_PI_BYPASS.dgn

Filename: ...\H5_01_Xsects_PI_BYPASS.dgn Division: HIGHWAY Username: EFlynn Date:8/3/2023

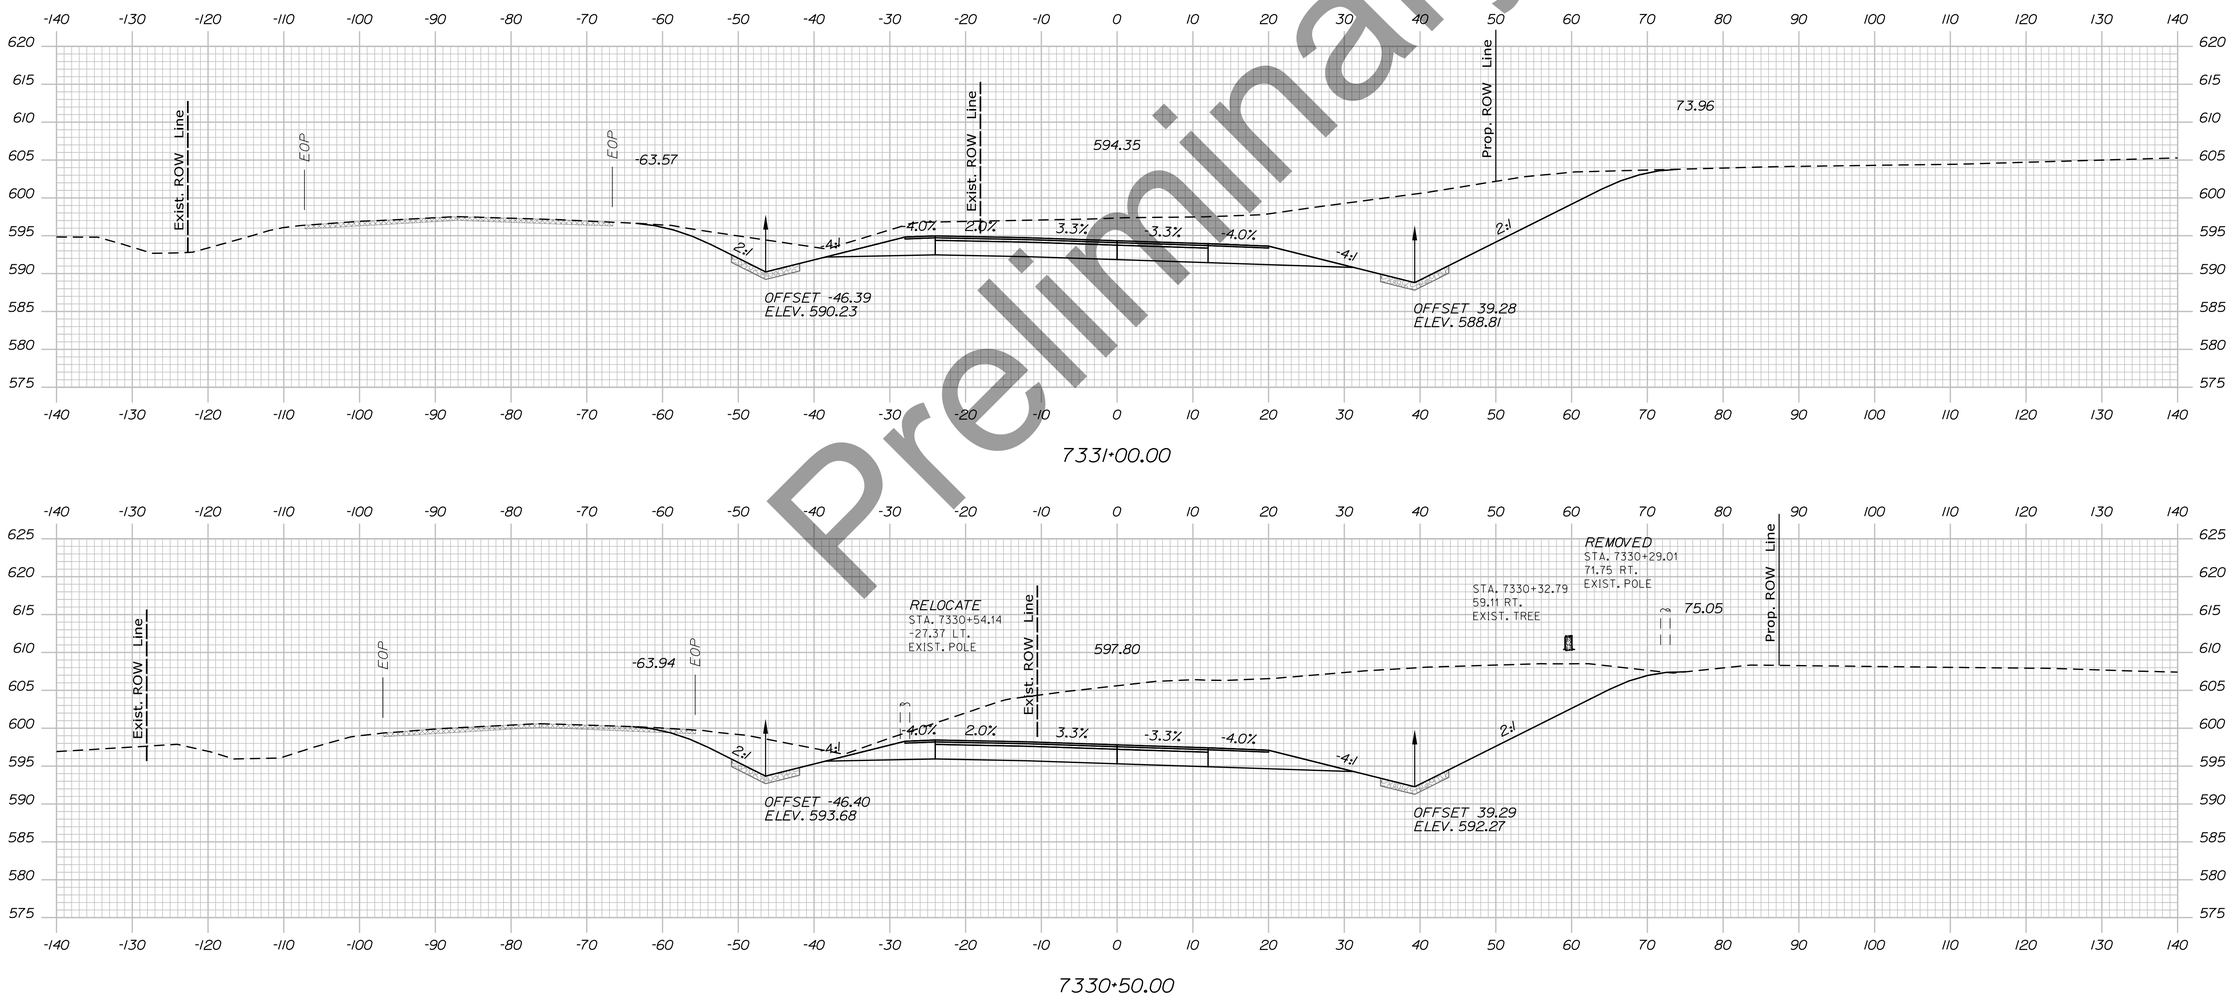

Preliminary

STATE OF MAINE
DEPARTMENT OF TRANSPORTATION

HPP-6462(920)

WIN
WIN 6462.91

HIGHWAY PLANS

vhb

	DATE	BY
R.M.		
PROJ. MANAGER		
DESIGN-DETAILED		
CHECKED-REVIEWED		
DESIGN2-DETAILED2		
DESIGN3-DETAILED3		
REVISIONS 1		
REVISIONS 2		
REVISIONS 3		
REVISIONS 4		
FIELD CHANGES		

PRESQUE ISLE
PRESQUE ISLE BYPASS


CROSS SECTIONS


SHEET NUMBER


79

OF 460

Sta. 7330+50.00 to Sta. 7331+00.00

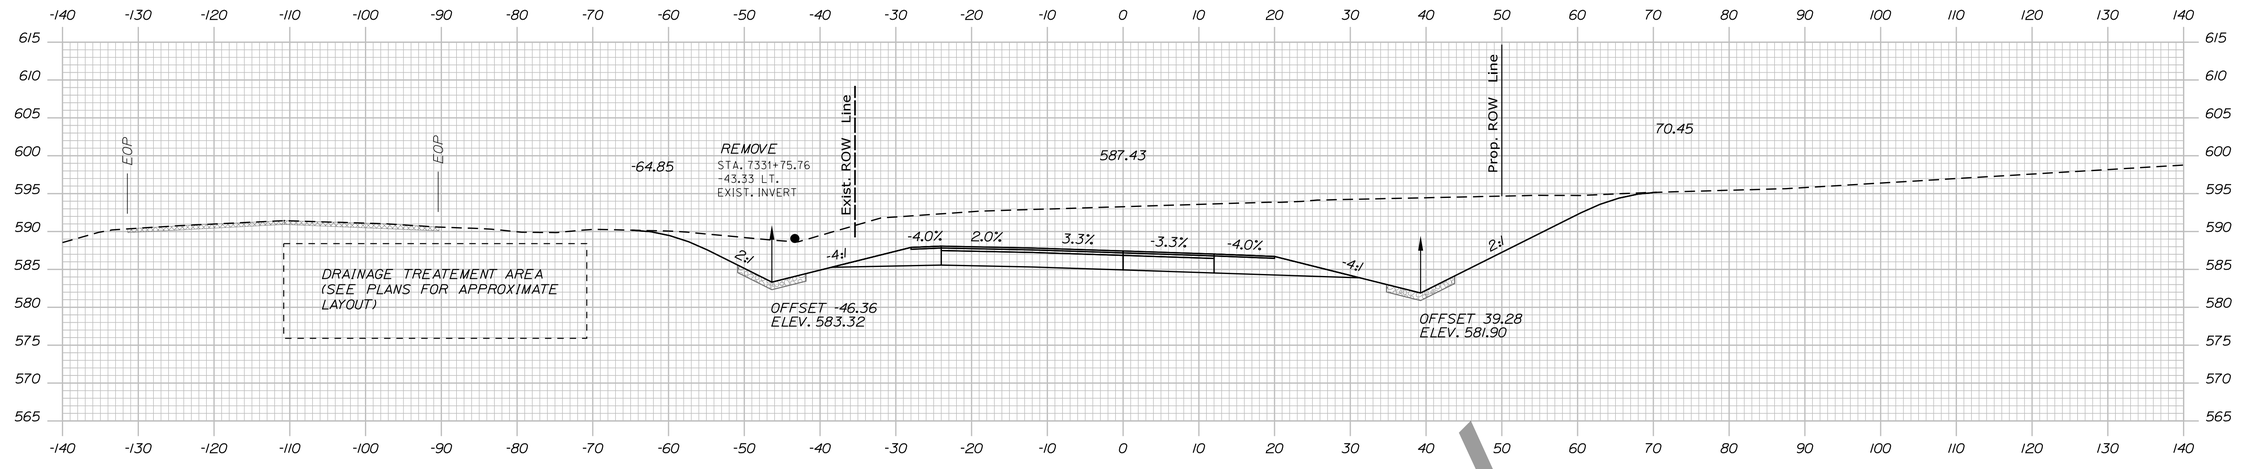

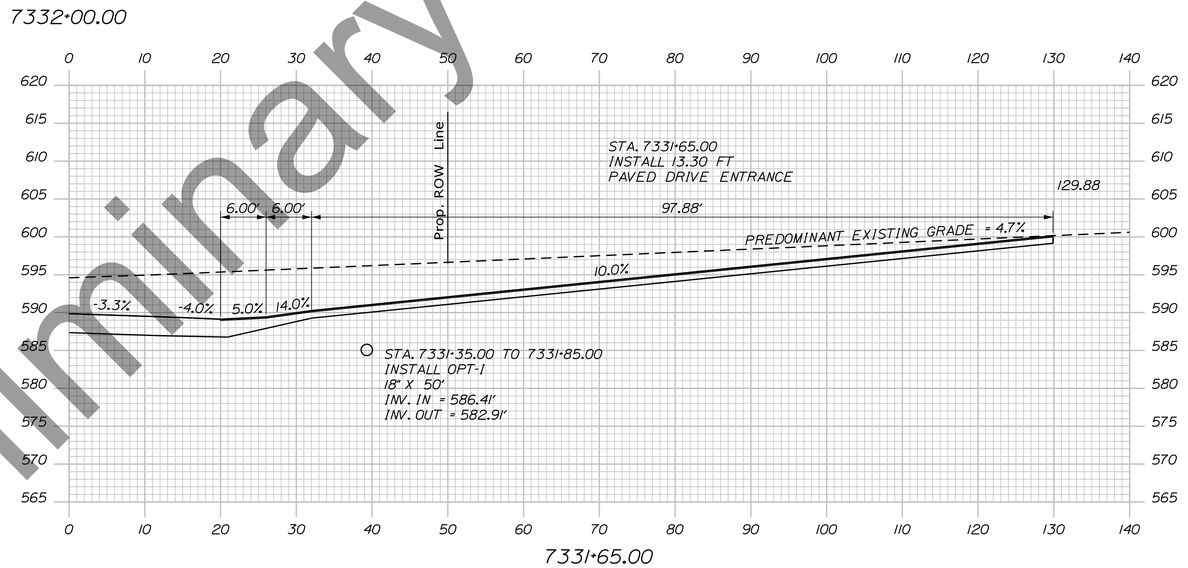

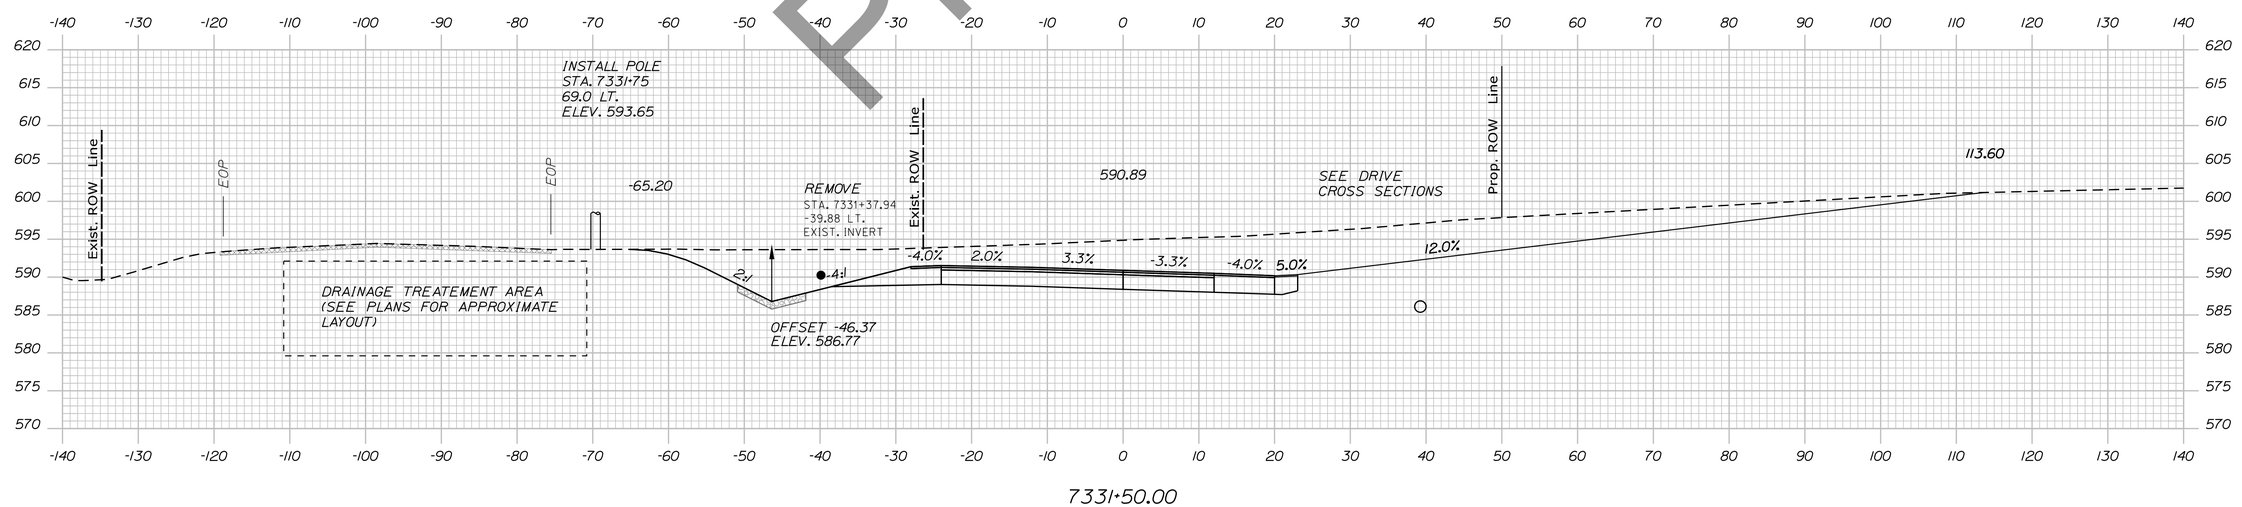

Preliminary

STATE OF MAINE
DEPARTMENT OF TRANSPORTATION

HPP-6462(920)

WIN
WIN 6462.91

HIGHWAY PLANS

vhb

PROJ. MANAGER			
DESIGN-DETAILED		R.M.	
CHECKED-REVIEWED			
DESIGN2-DETAILED2			
DESIGN3-DETAILED3			
REVISIONS 1			
REVISIONS 2			
REVISIONS 3			
REVISIONS 4			
FIELD CHANGES			

PRESQUE ISLE
PRESQUE ISLE BYPASS

CROSS SECTIONS


SHEET NUMBER

80

OF 460

Sta. 7331+50.00 to Sta. 7332+00.00

Filename: ...\H5_01_Xsects_PI_BYPASS.dgn Division: HIGHWAY Username: EFlynn Date:8/3/2023

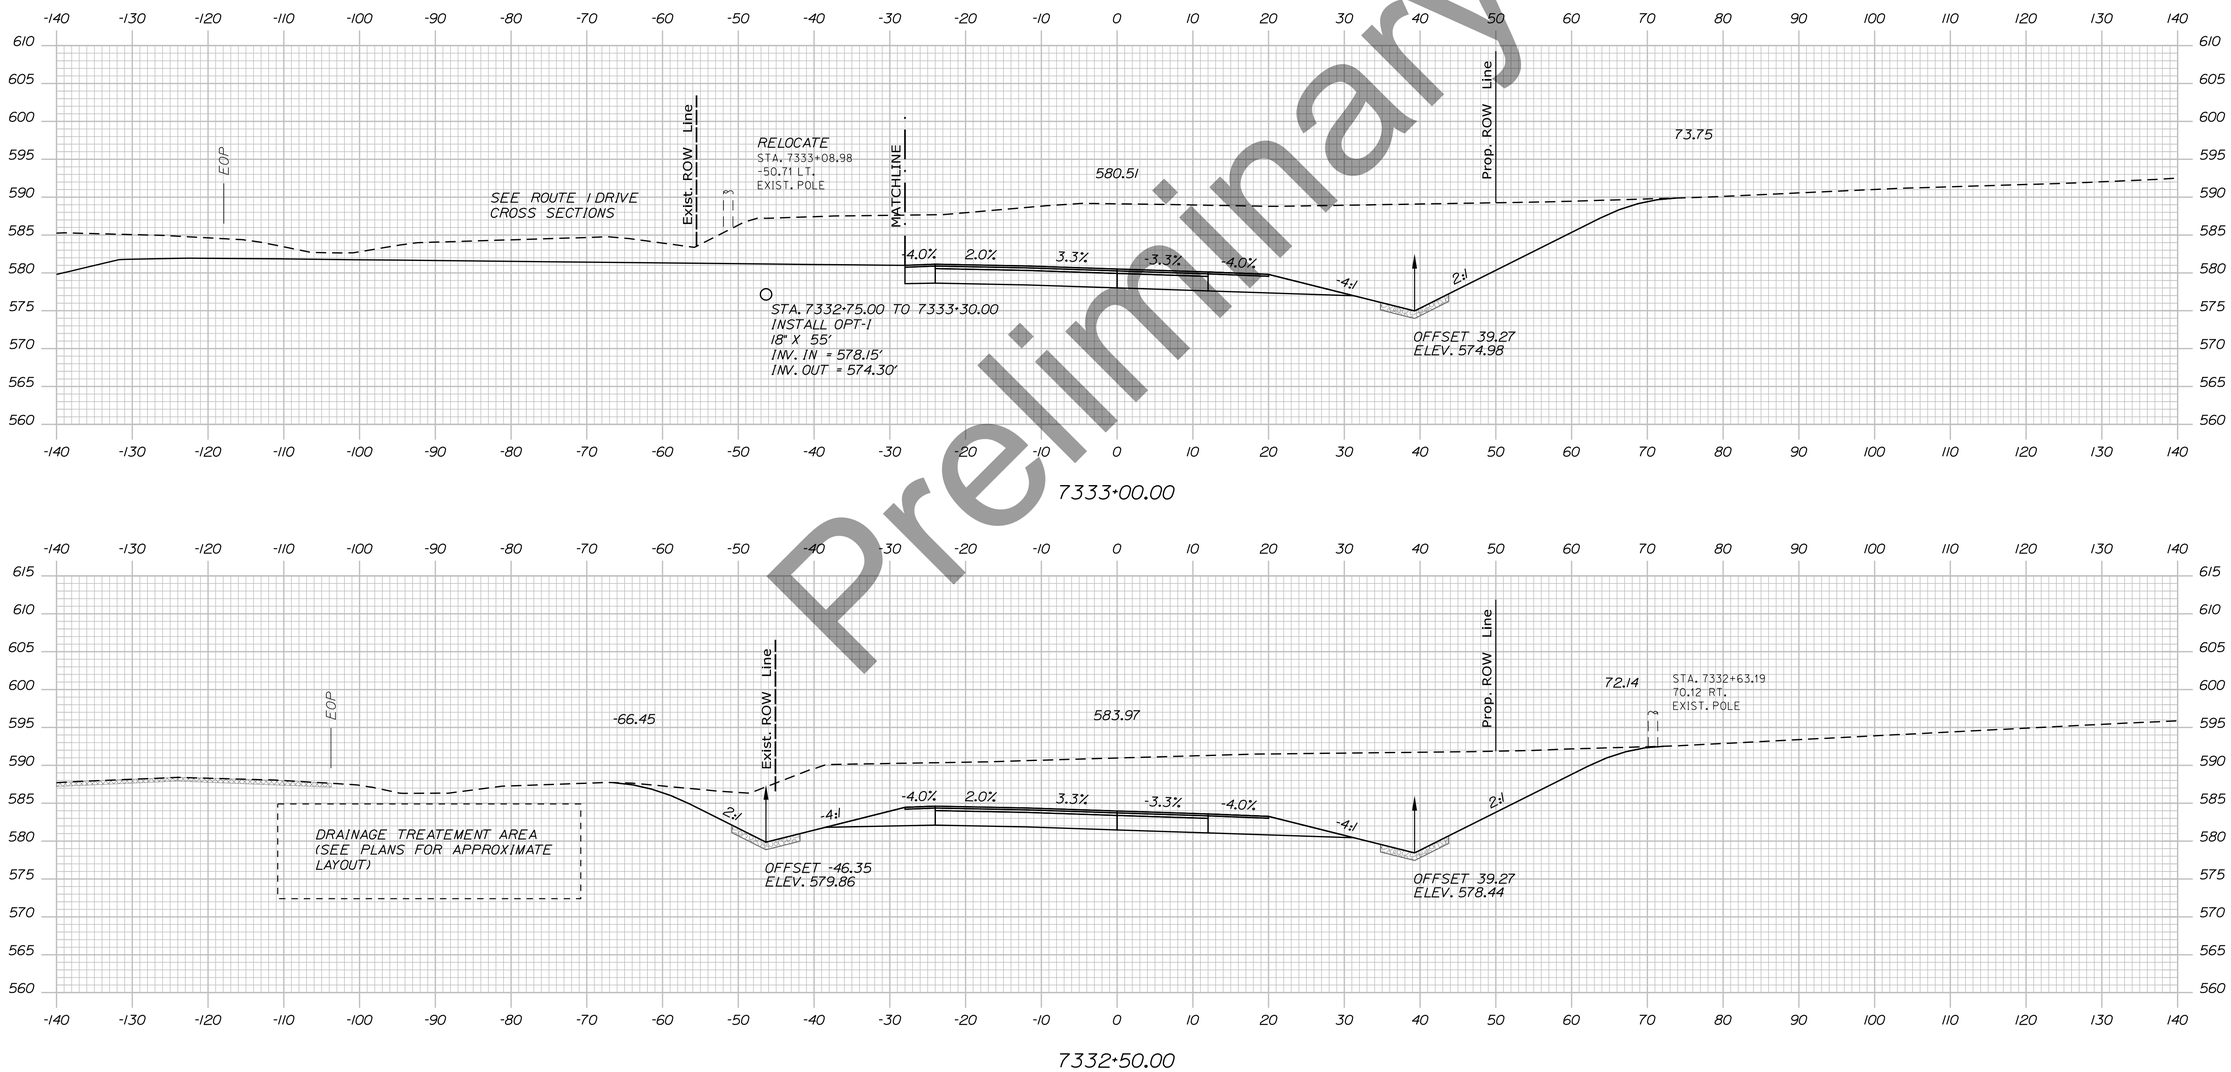

Preliminary

Username: EFlynn Date:8/3/2023

Division: HIGHWAY

Filename: ...\H5_01_Xsects_PI_BYPASS.dgn

STATE OF MAINE
DEPARTMENT OF TRANSPORTATION

HPP-6462(920)

WIN
WIN 6462.91

HIGHWAY PLANS

vhb

PROJ. MANAGER	R.M.		
DESIGN-DETAILED			
CHECKED-REVIEWED			
DESIGN2-DETAILED2			
DESIGN3-DETAILED3			
REVISIONS 1	1		
REVISIONS 2	2		
REVISIONS 3	3		
REVISIONS 4	4		
FIELD CHANGES			

PRESQUE ISLE
PRESQUE ISLE BYPASS

CROSS SECTIONS


SHEET NUMBER

81

OF 460

Sta. 7332+50.00 to Sta. 7333+00.00

Preliminary

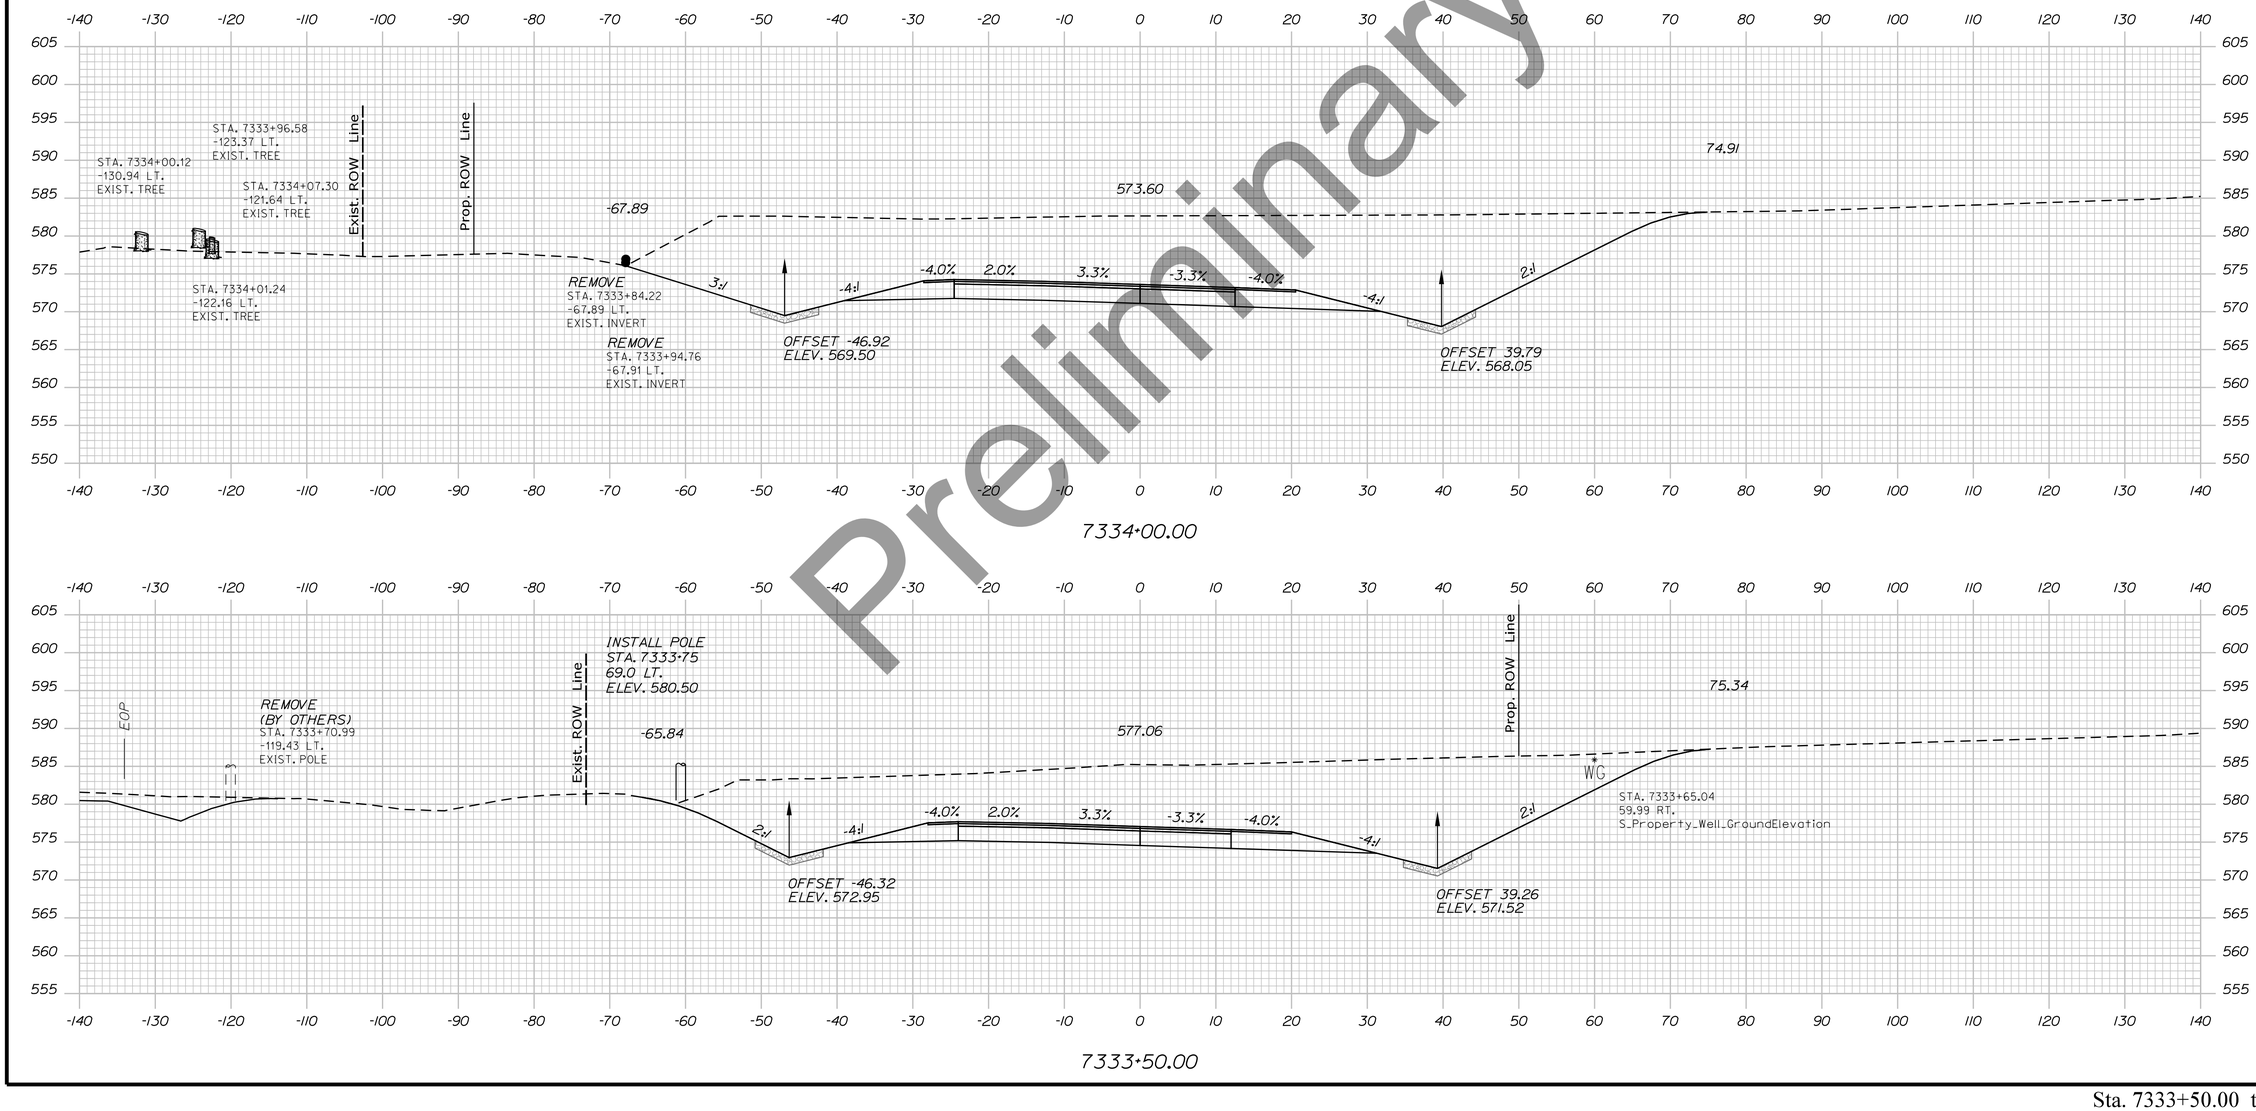

Sta. 7333+50.00 to Sta. 7334+00.00

STATE OF MAINE
DEPARTMENT OF TRANSPORTATION

HPP-6462(920)

WIN
WIN 6462.91

HIGHWAY PLANS

vhb

	DATE	BY
PROJ. MANAGER		R.M.
DESIGN-DETAILED		
CHECKED-REVIEWED		
DESIGN2-DETAILED2		
DESIGN3-DETAILED3		
REVISIONS 1		
REVISIONS 2		
REVISIONS 3		
REVISIONS 4		
FIELD CHANGES		

PRESQUE ISLE
PRESQUE ISLE BYPASS

CROSS SECTIONS

SHEET NUMBER


82

OF 460

Filename: ...\H5_01_Xsects_PI_BYPASS.dgn Division: HIGHWAY Username: EFlynn Date:8/3/2023

Filename: ...\H5_01_Xsects_PL_BYPASS.dgn Division: HIGHWAY Username: EFlynn Date:8/3/2023

Preliminary

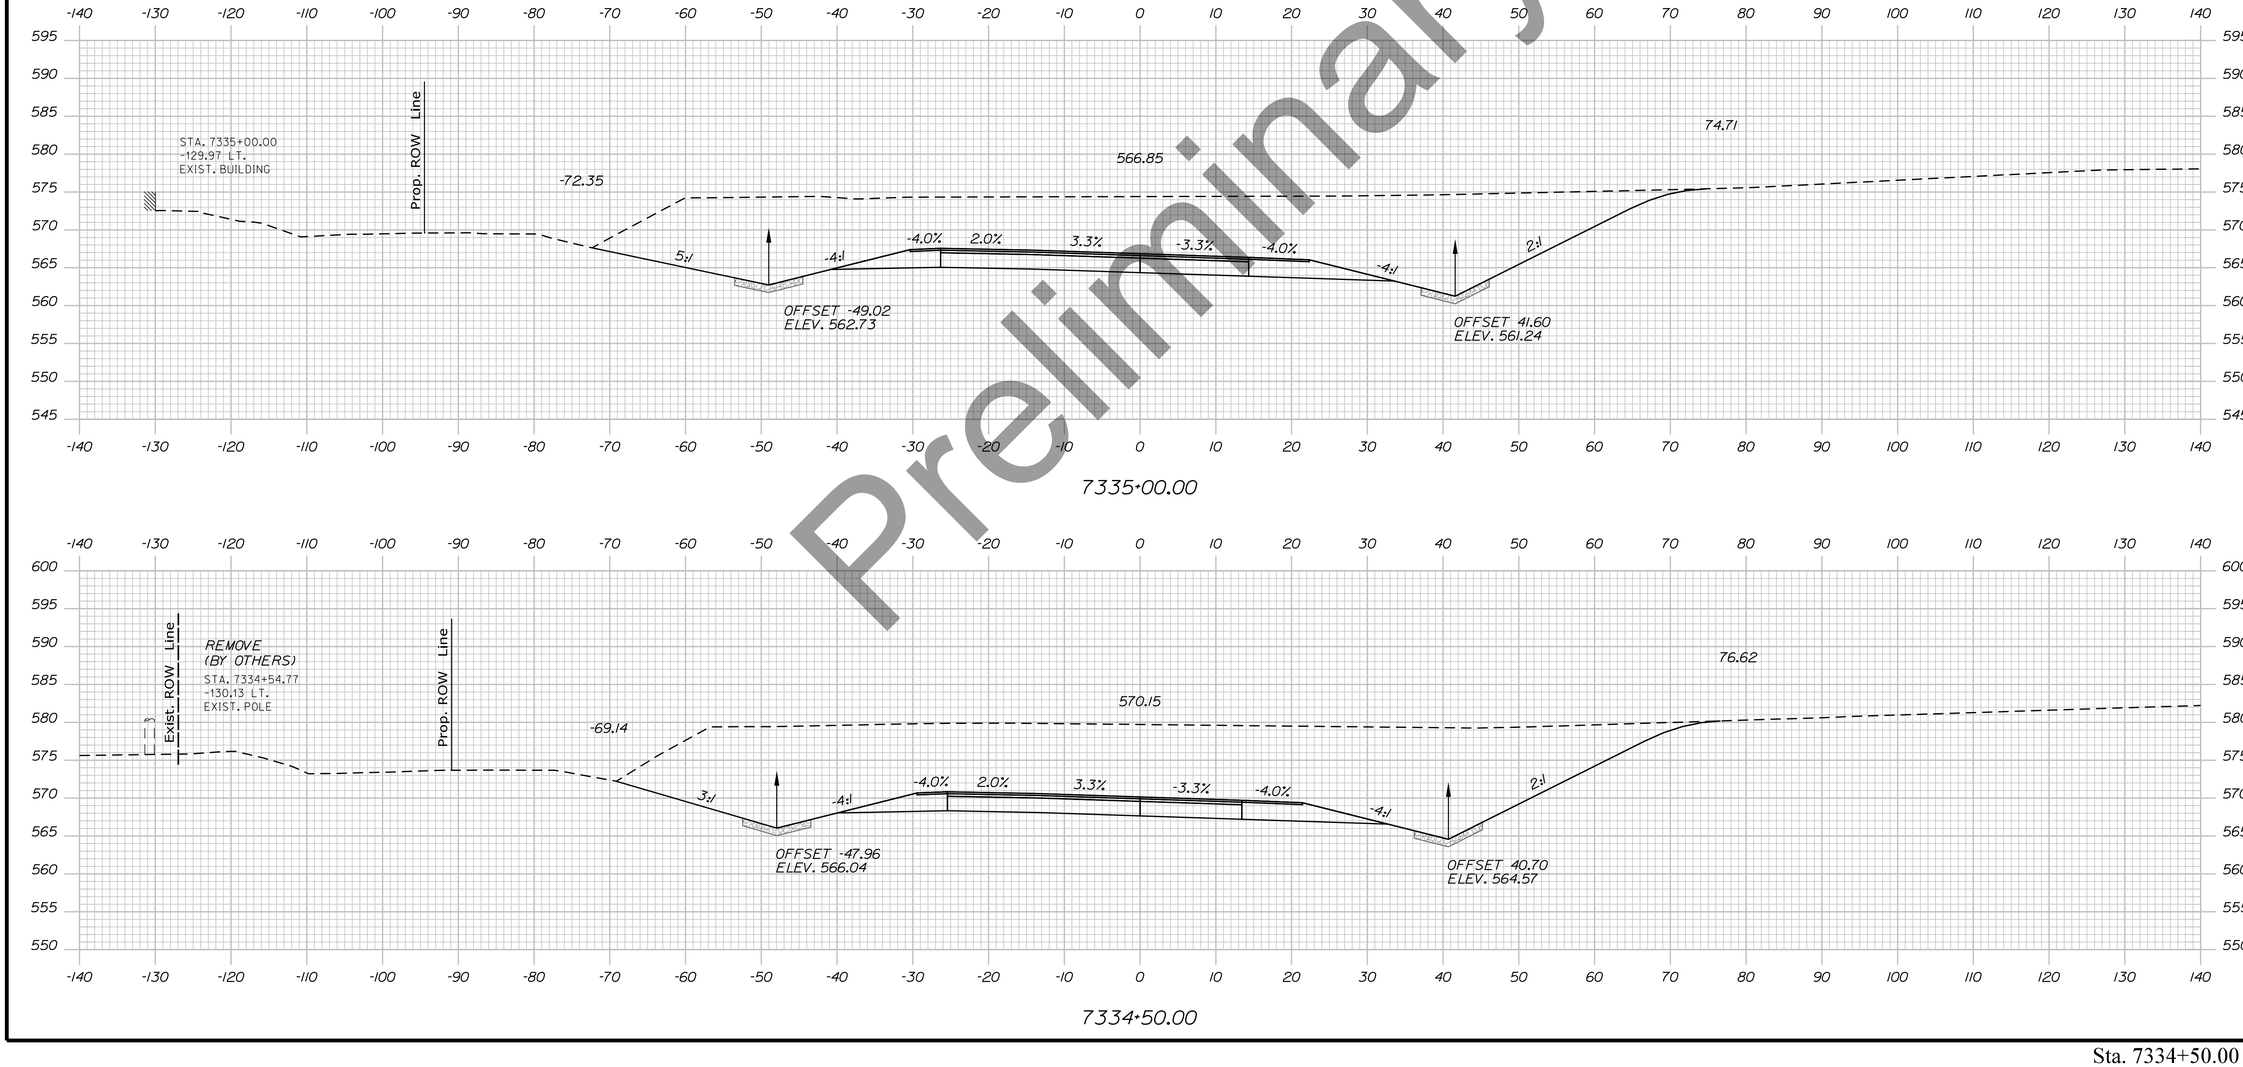

STATE OF MAINE
DEPARTMENT OF TRANSPORTATION

HPP-6462(920)

WIN
WIN 6462.91

HIGHWAY PLANS

vhb

PROJ. MANAGER	R.M.	BY	DATE
DESIGN-DETAILED			
CHECKED-REVIEWED			
DESIGN2-DETAILED2			
DESIGN3-DETAILED3			
REVISIONS 1			
REVISIONS 2			
REVISIONS 3			
REVISIONS 4			
FIELD CHANGES			

PRESQUE ISLE
PRESQUE ISLE BYPASS


CROSS SECTIONS

SHEET NUMBER

83

OF 460

Sta. 7334+50.00 to Sta. 7335+00.00

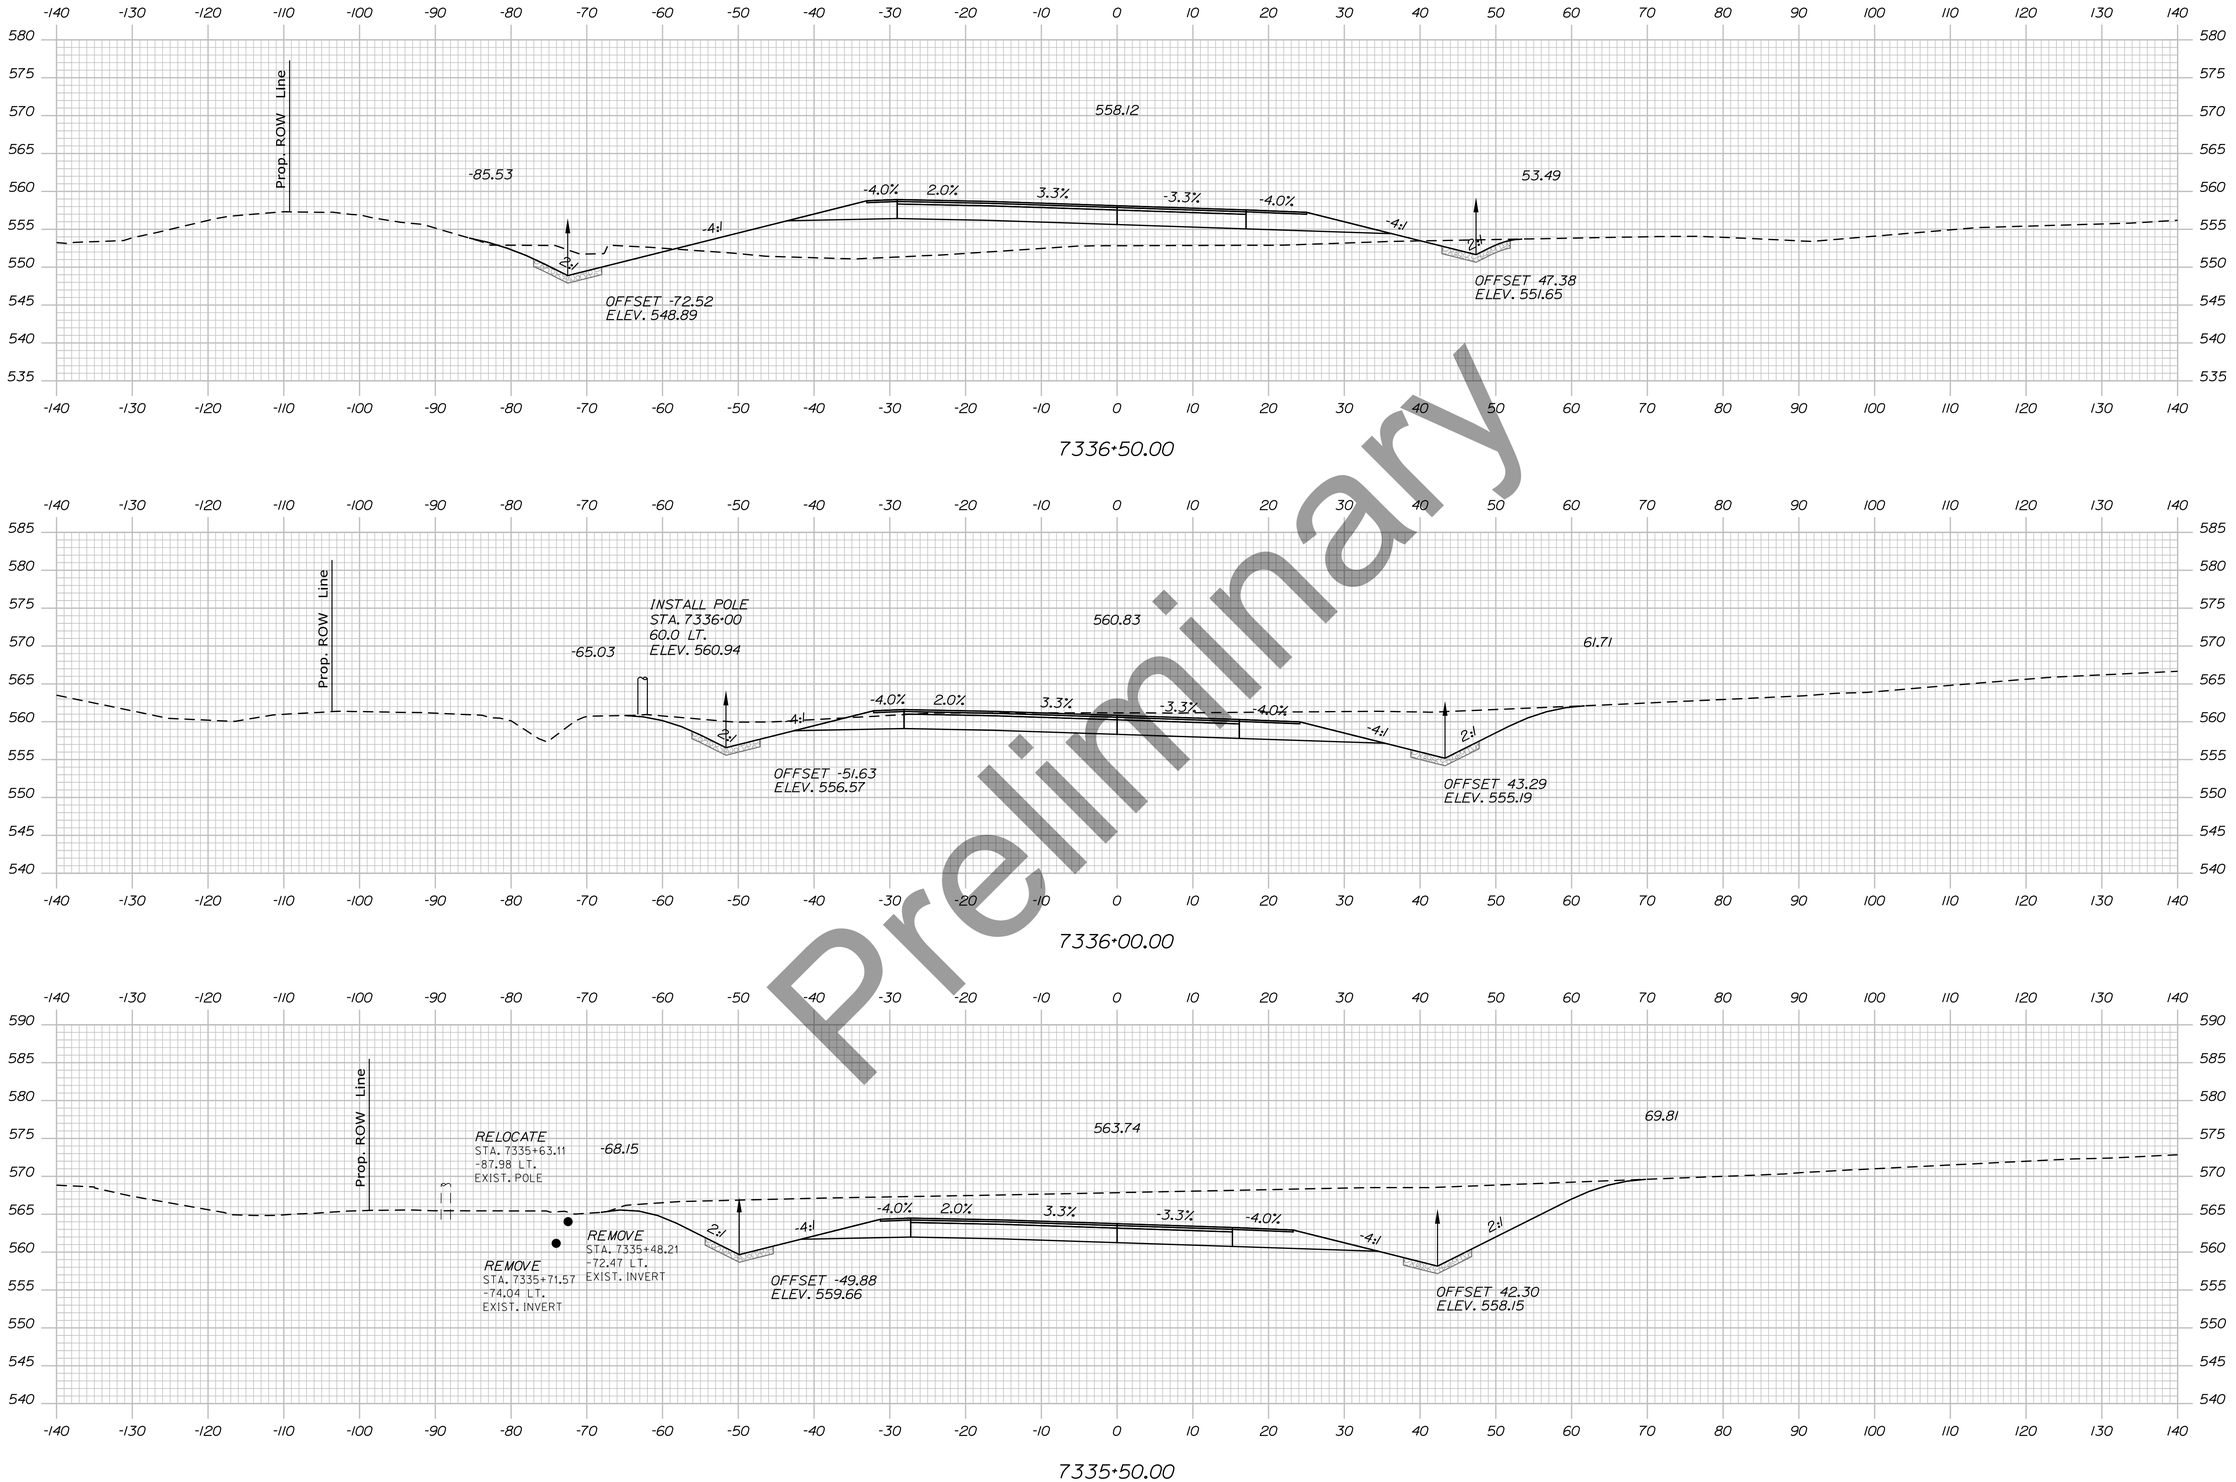

Preliminary

Filename: ...\H5_01_Xsects_PI_BYPASS.dgn Division: HIGHWAY Username: EFlynn Date:8/3/2023

STATE OF MAINE
DEPARTMENT OF TRANSPORTATION

HPP-6462(920)

WIN
WIN 6462.91

HIGHWAY PLANS

vhb

	R.M.	BY	DATE
PROJ. MANAGER			
DESIGN-DETAILED			
CHECKED-REVIEWED			
DESIGN2-DETAILED2			
DESIGN3-DETAILED3			
REVISIONS 1			
REVISIONS 2			
REVISIONS 3			
REVISIONS 4			
FIELD CHANGES			

PRESQUE ISLE
PRESQUE ISLE BYPASS

CROSS SECTIONS

SHEET NUMBER

84

OF 460

Sta. 7335+50.00 to Sta. 7336+50.00

Preliminary

Filename: ...\H5_01_Xsects_PI_BYPASS.dgn Username: EFlynn Division: HIGHWAY Date:8/3/2023

STATE OF MAINE
DEPARTMENT OF TRANSPORTATION

HPP-6462(920)

WIN
WIN 6462.91

HIGHWAY PLANS

vhb

	BY	DATE
PROJ. MANAGER	R.M.	
DESIGN-DETAILED		
CHECKED-REVIEWED		
DESIGN2-DETAILED2		
DESIGN3-DETAILED3		
REVISIONS 1		
REVISIONS 2		
REVISIONS 3		
REVISIONS 4		
FIELD CHANGES		

PRESQUE ISLE
PRESQUE ISLE BYPASS


CROSS SECTIONS

SHEET NUMBER

85

OF 460

Sta. 7337+00.00 to Sta. 7338+00.00

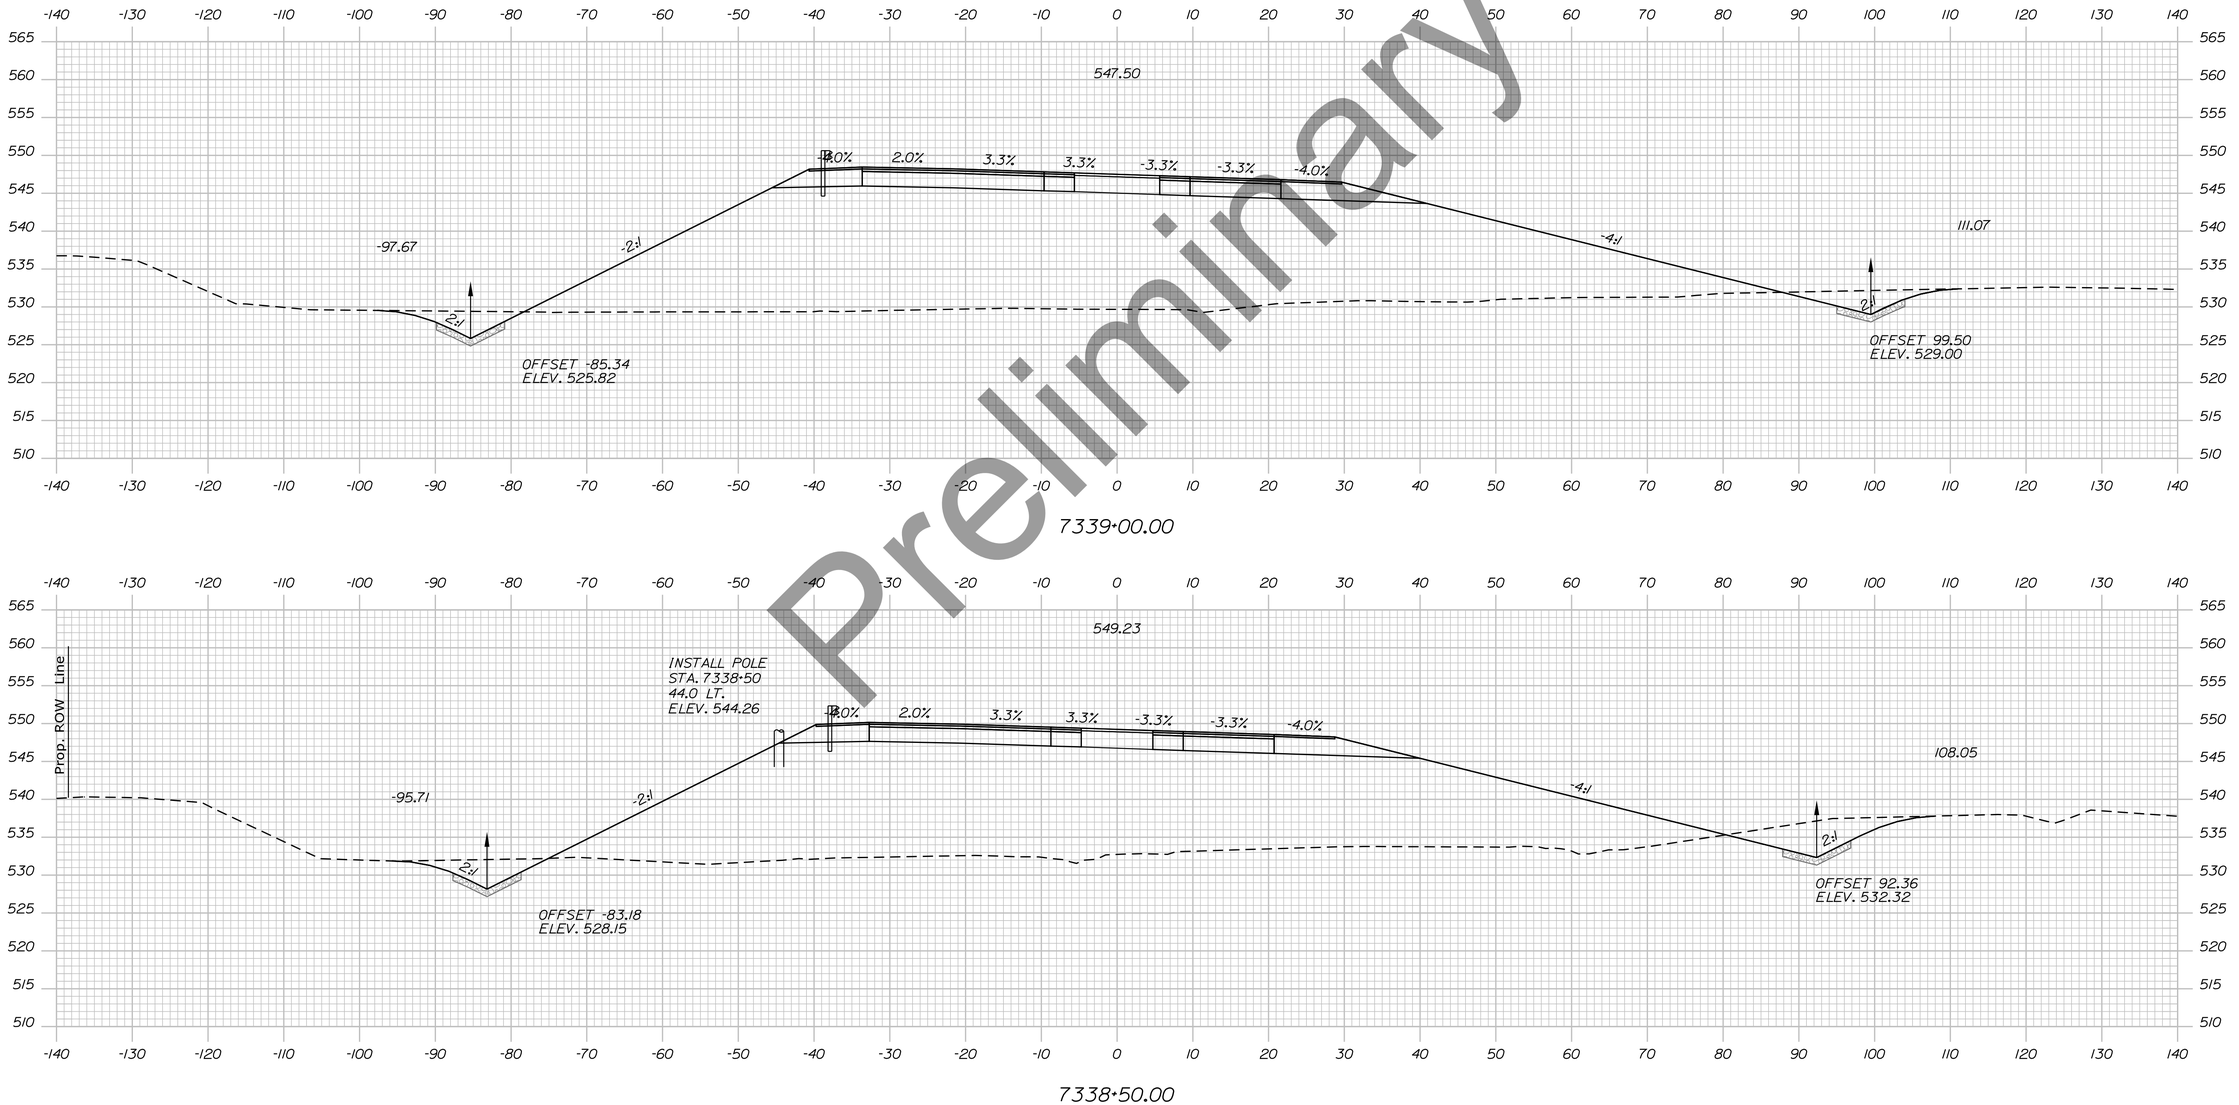

Preliminary

STATE OF MAINE
DEPARTMENT OF TRANSPORTATION

HPP-6462(920)

WIN
WIN 6462.91

HIGHWAY PLANS

vhb

	BY	DATE
PROJ. MANAGER	R.M.	
DESIGN-DETAILED		
CHECKED-REVIEWED		
DESIGN2-DETAILED2		
DESIGN3-DETAILED3		
REVISIONS 1		
REVISIONS 2		
REVISIONS 3		
REVISIONS 4		
FIELD CHANGES		

PRESQUE ISLE
PRESQUE ISLE BYPASS

CROSS SECTIONS


SHEET NUMBER

86

OF 460

Sta. 7338+50.00 to Sta. 7339+00.00

Filename: ...\H5_01_Xsects_PI_BYPASS.dgn Division: HIGHWAY Username: EFlynn Date:8/3/2023

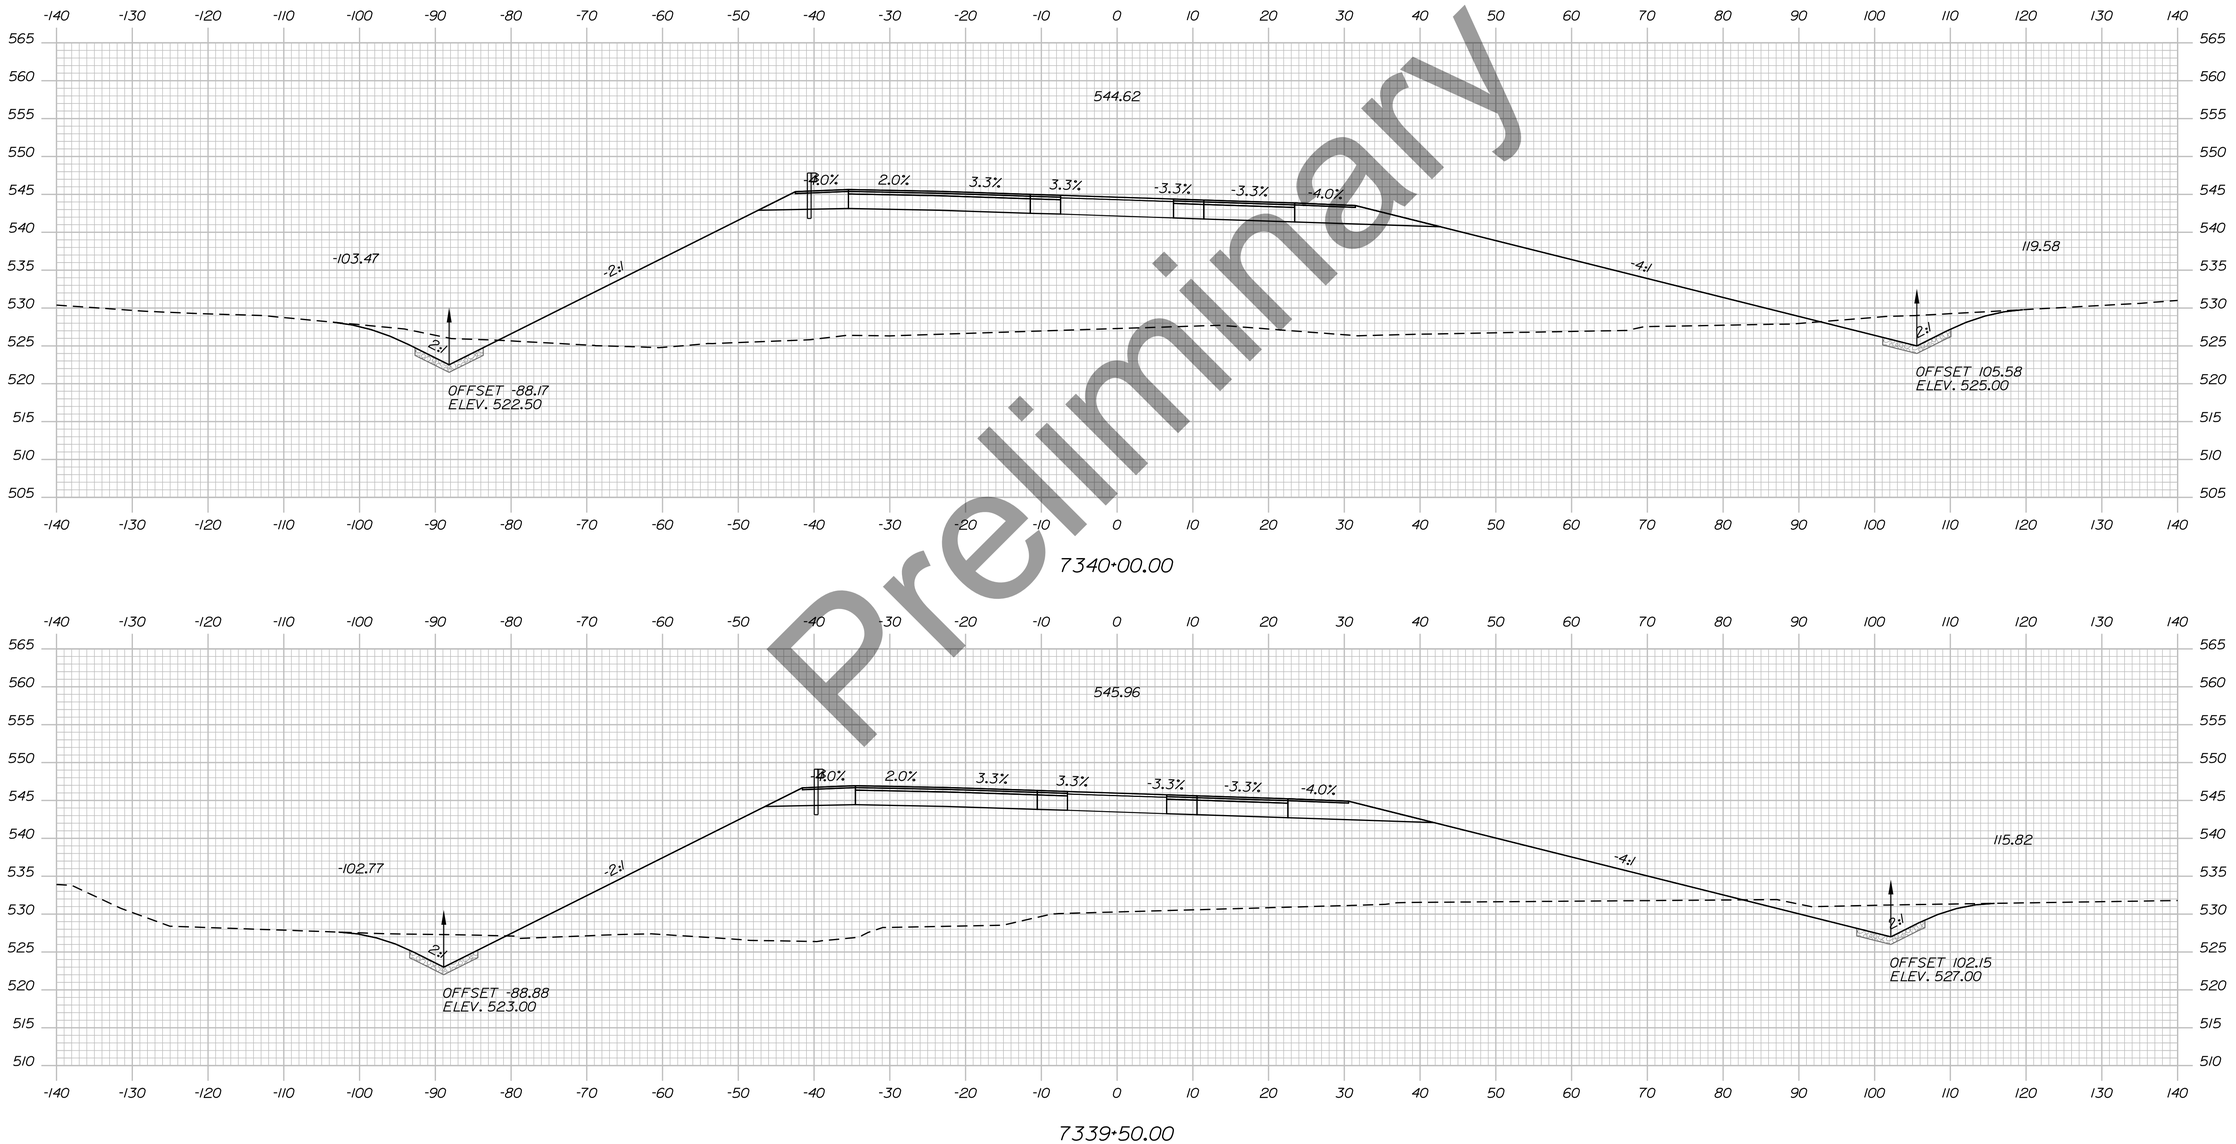

Preliminary

Filename: ...\H5_01_Xsects_PI_BYPASS.dgn Division: HIGHWAY Username: EFlynn Date:8/3/2023

STATE OF MAINE
DEPARTMENT OF TRANSPORTATION

HPP-6462(920)

WIN
WIN 6462.91

HIGHWAY PLANS

vhb

	DATE	BY
PROJ. MANAGER		R.M.
DESIGN-DETAILED		
CHECKED-REVIEWED		
DESIGN2-DETAILED2		
DESIGN3-DETAILED3		
REVISIONS 1		
REVISIONS 2		
REVISIONS 3		
REVISIONS 4		
FIELD CHANGES		

PRESQUE ISLE
PRESQUE ISLE BYPASS


CROSS SECTIONS

SHEET NUMBER

87

OF 460

Sta. 7339+50.00 to Sta. 7340+00.00

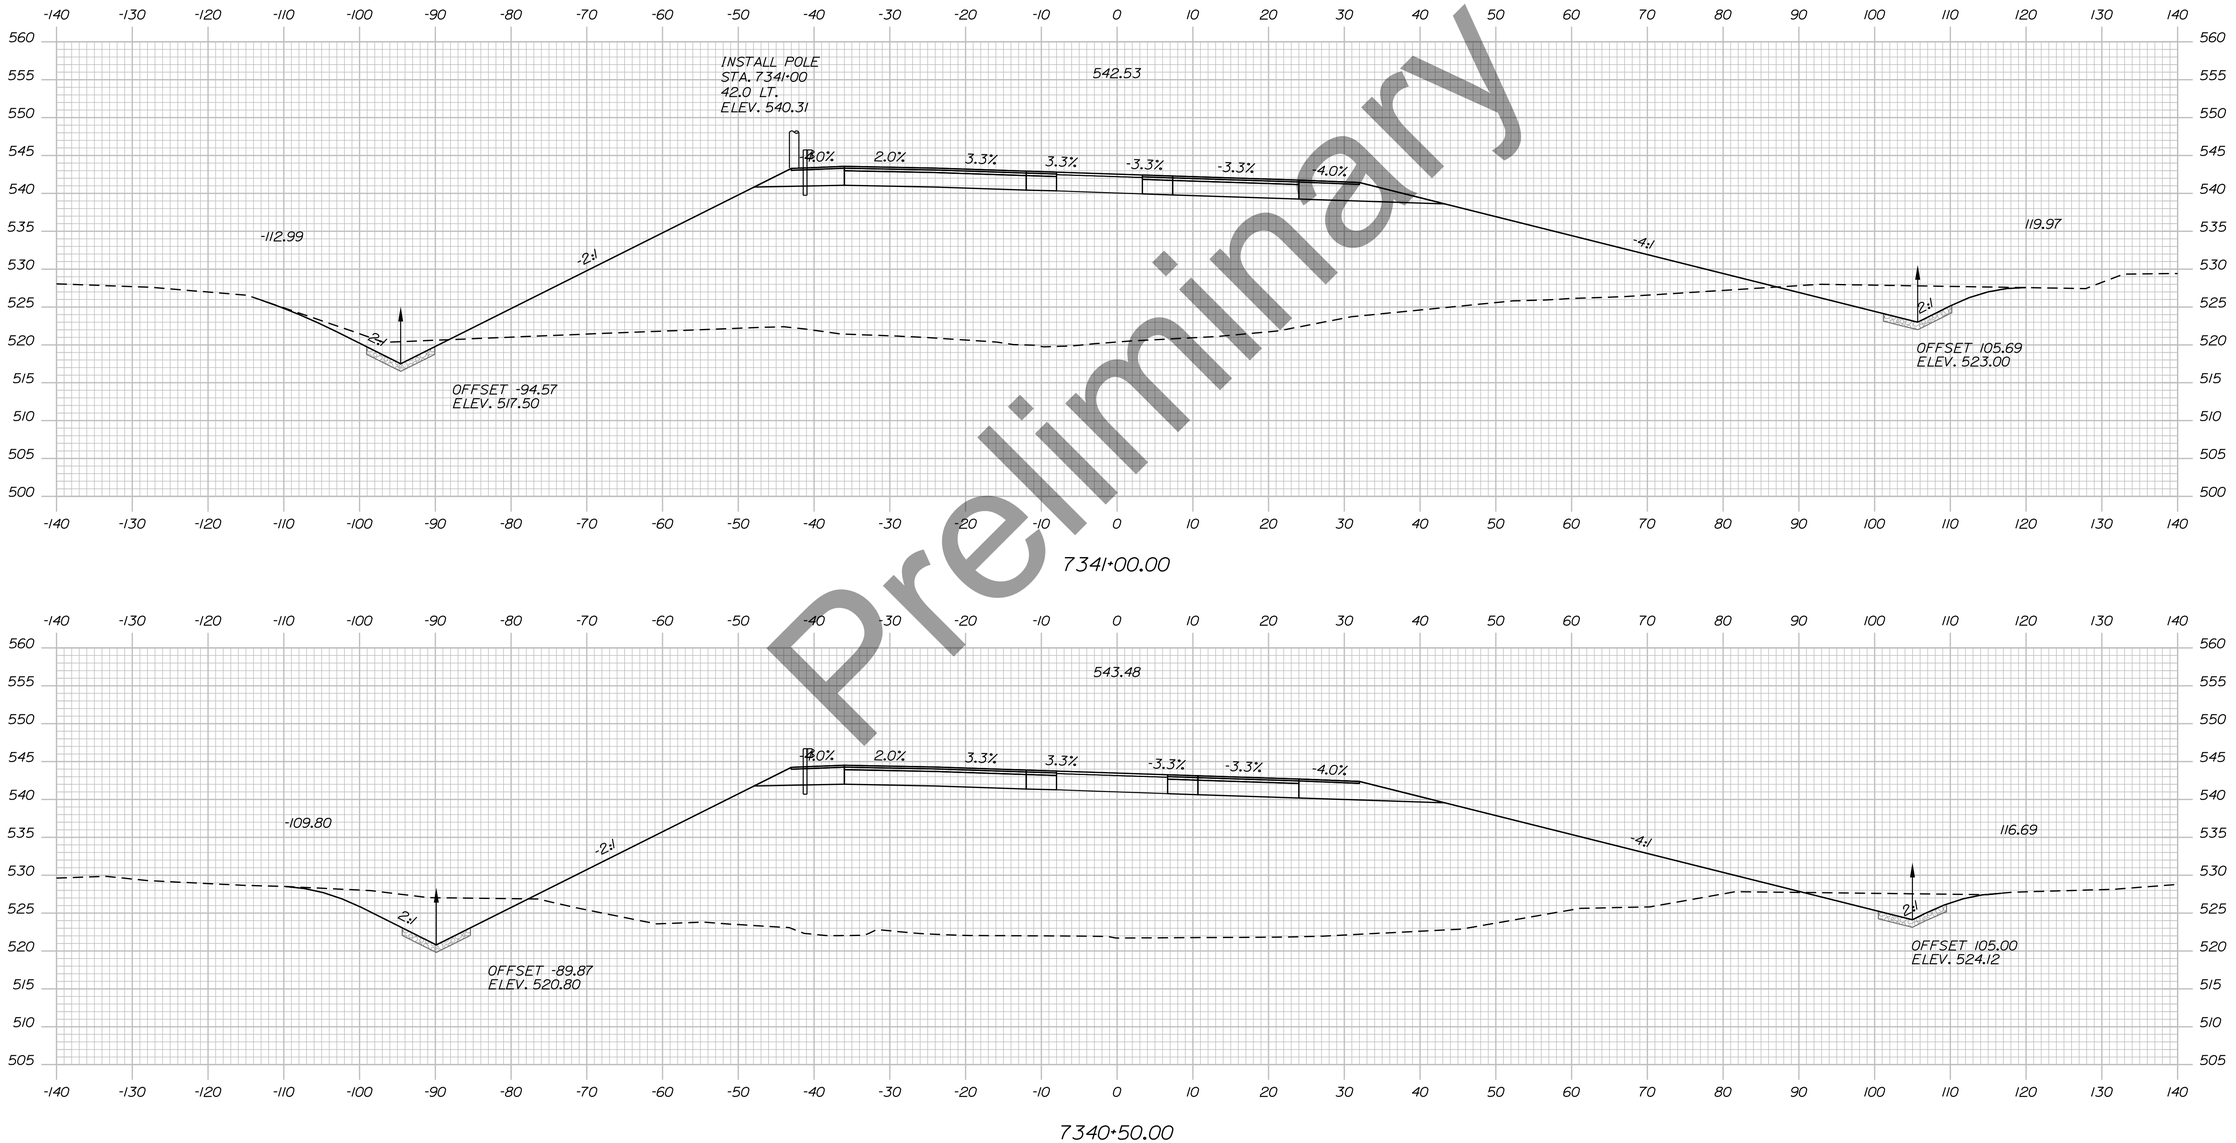

Preliminary

STATE OF MAINE
DEPARTMENT OF TRANSPORTATION

HPP-6462(920)

WIN
WIN 6462.91

HIGHWAY PLANS

vhb

	R.M.	BY	DATE
PROJ. MANAGER			
DESIGN-DETAILED			
CHECKED-REVIEWED			
DESIGN2-DETAILED2			
DESIGN3-DETAILED3			
REVISIONS 1			
REVISIONS 2			
REVISIONS 3			
REVISIONS 4			
FIELD CHANGES			

PRESQUE ISLE
PRESQUE ISLE BYPASS

CROSS SECTIONS


SHEET NUMBER

88

OF 460

Sta. 7340+50.00 to Sta. 7341+00.00

Filename: ...\H5_01_Xsects_PI_BYPASS.dgn Division: HIGHWAY Username: EFlynn Date:8/3/2023

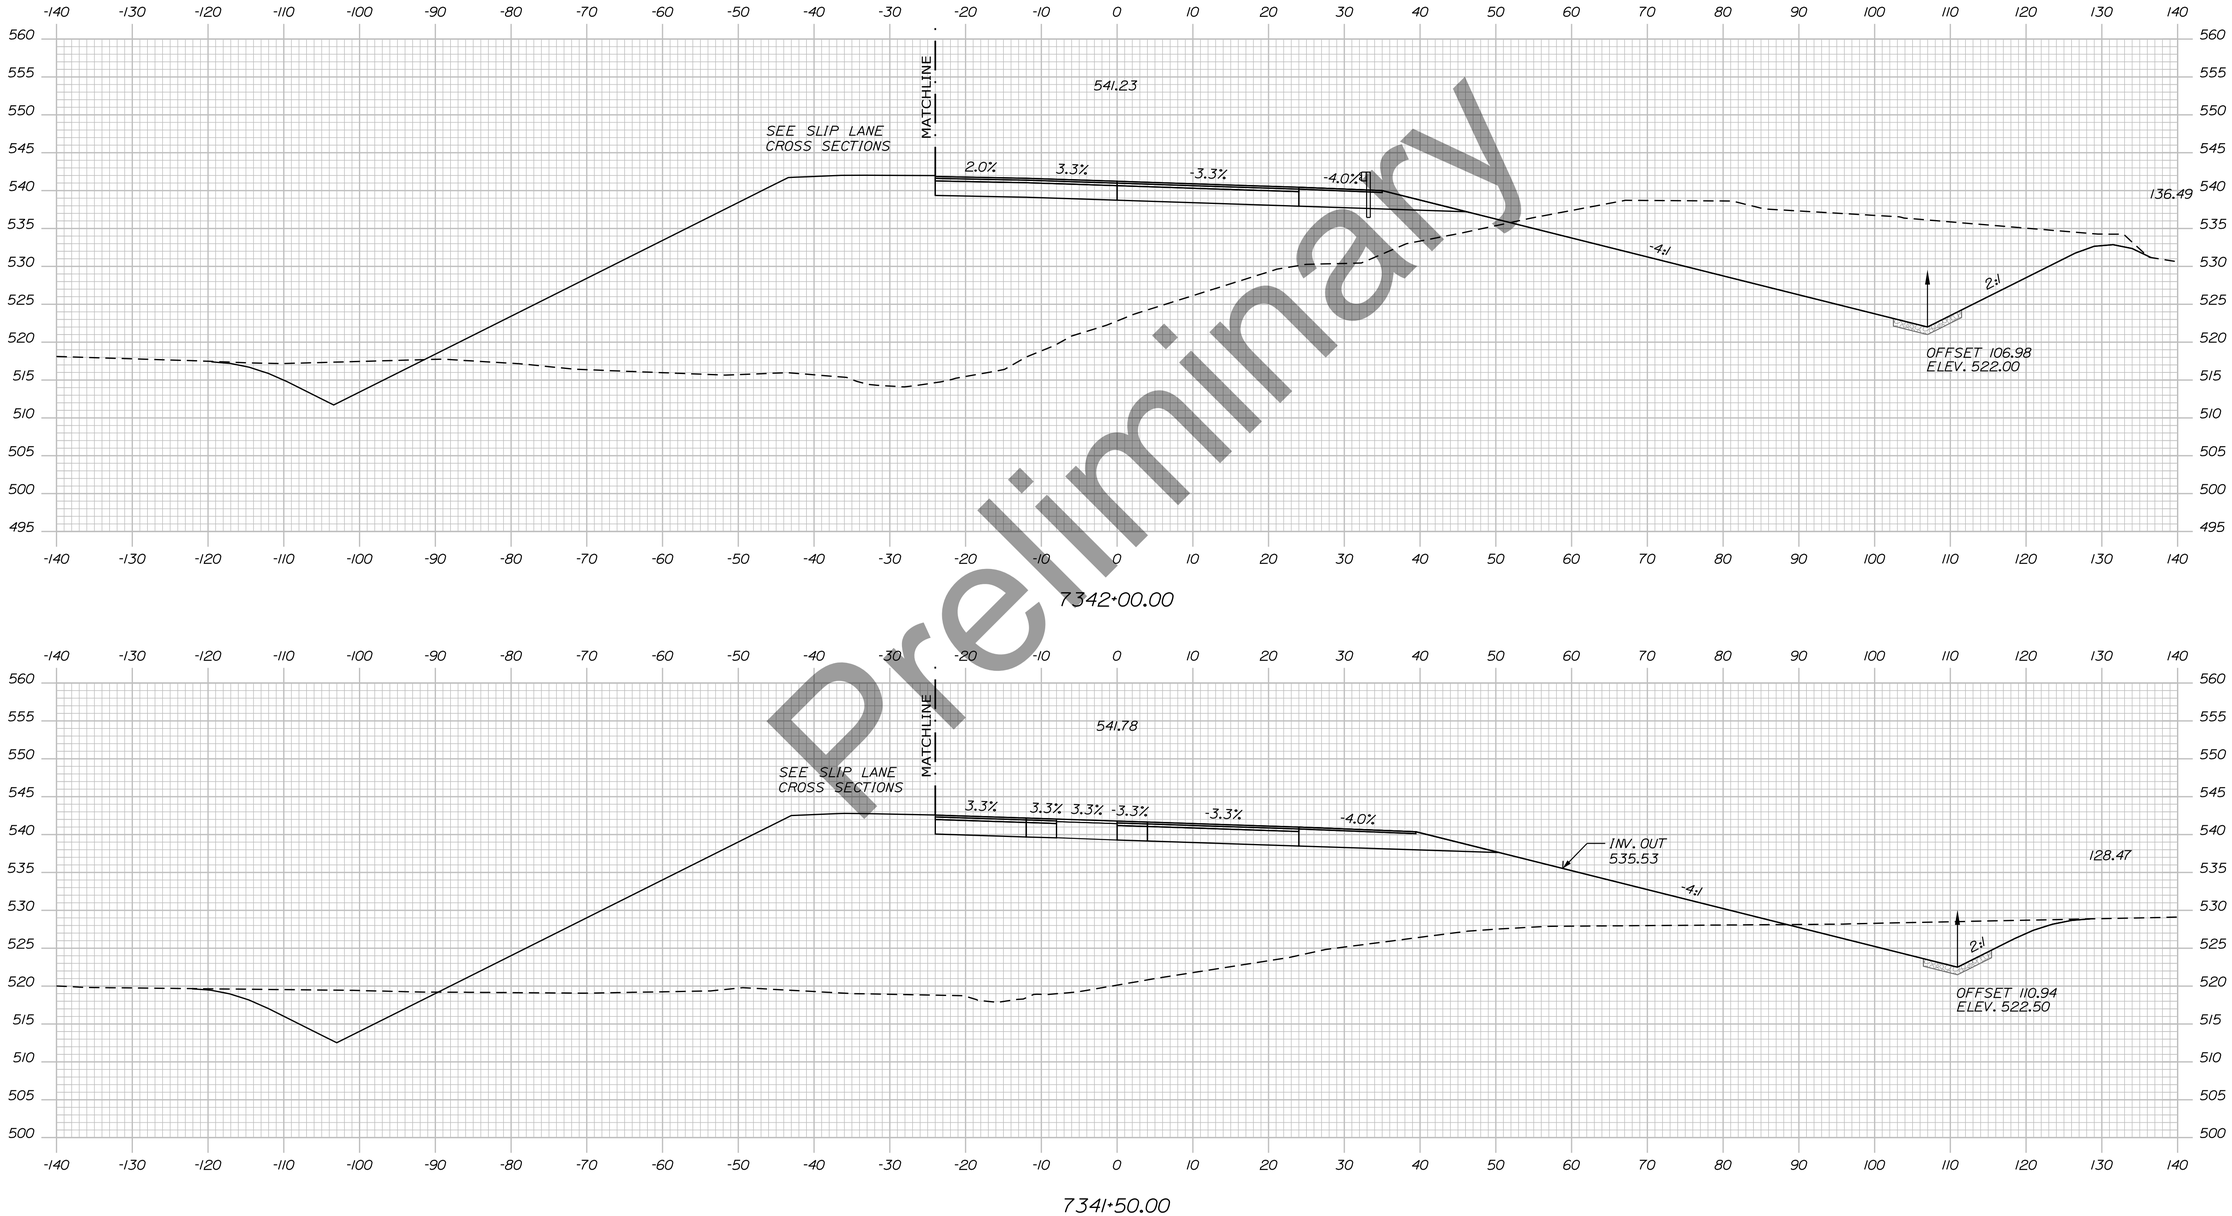

Preliminary

Filename: ...\H5_01_Xsects_PI_BYPASS.dgn Division: HIGHWAY Username: EFlynn Date:8/3/2023

STATE OF MAINE
DEPARTMENT OF TRANSPORTATION

HPP-6462(920)

WIN
WIN 6462.91

HIGHWAY PLANS

vhb

	DATE	BY
PROJ. MANAGER		R.M.
DESIGN-DETAILED		
CHECKED-REVIEWED		
DESIGN2-DETAILED2		
DESIGN3-DETAILED3		
REVISIONS 1		
REVISIONS 2		
REVISIONS 3		
REVISIONS 4		
FIELD CHANGES		

PRESQUE ISLE
PRESQUE ISLE BYPASS


CROSS SECTIONS

SHEET NUMBER

89

OF 460

Sta. 7341+50.00 to Sta. 7342+00.00

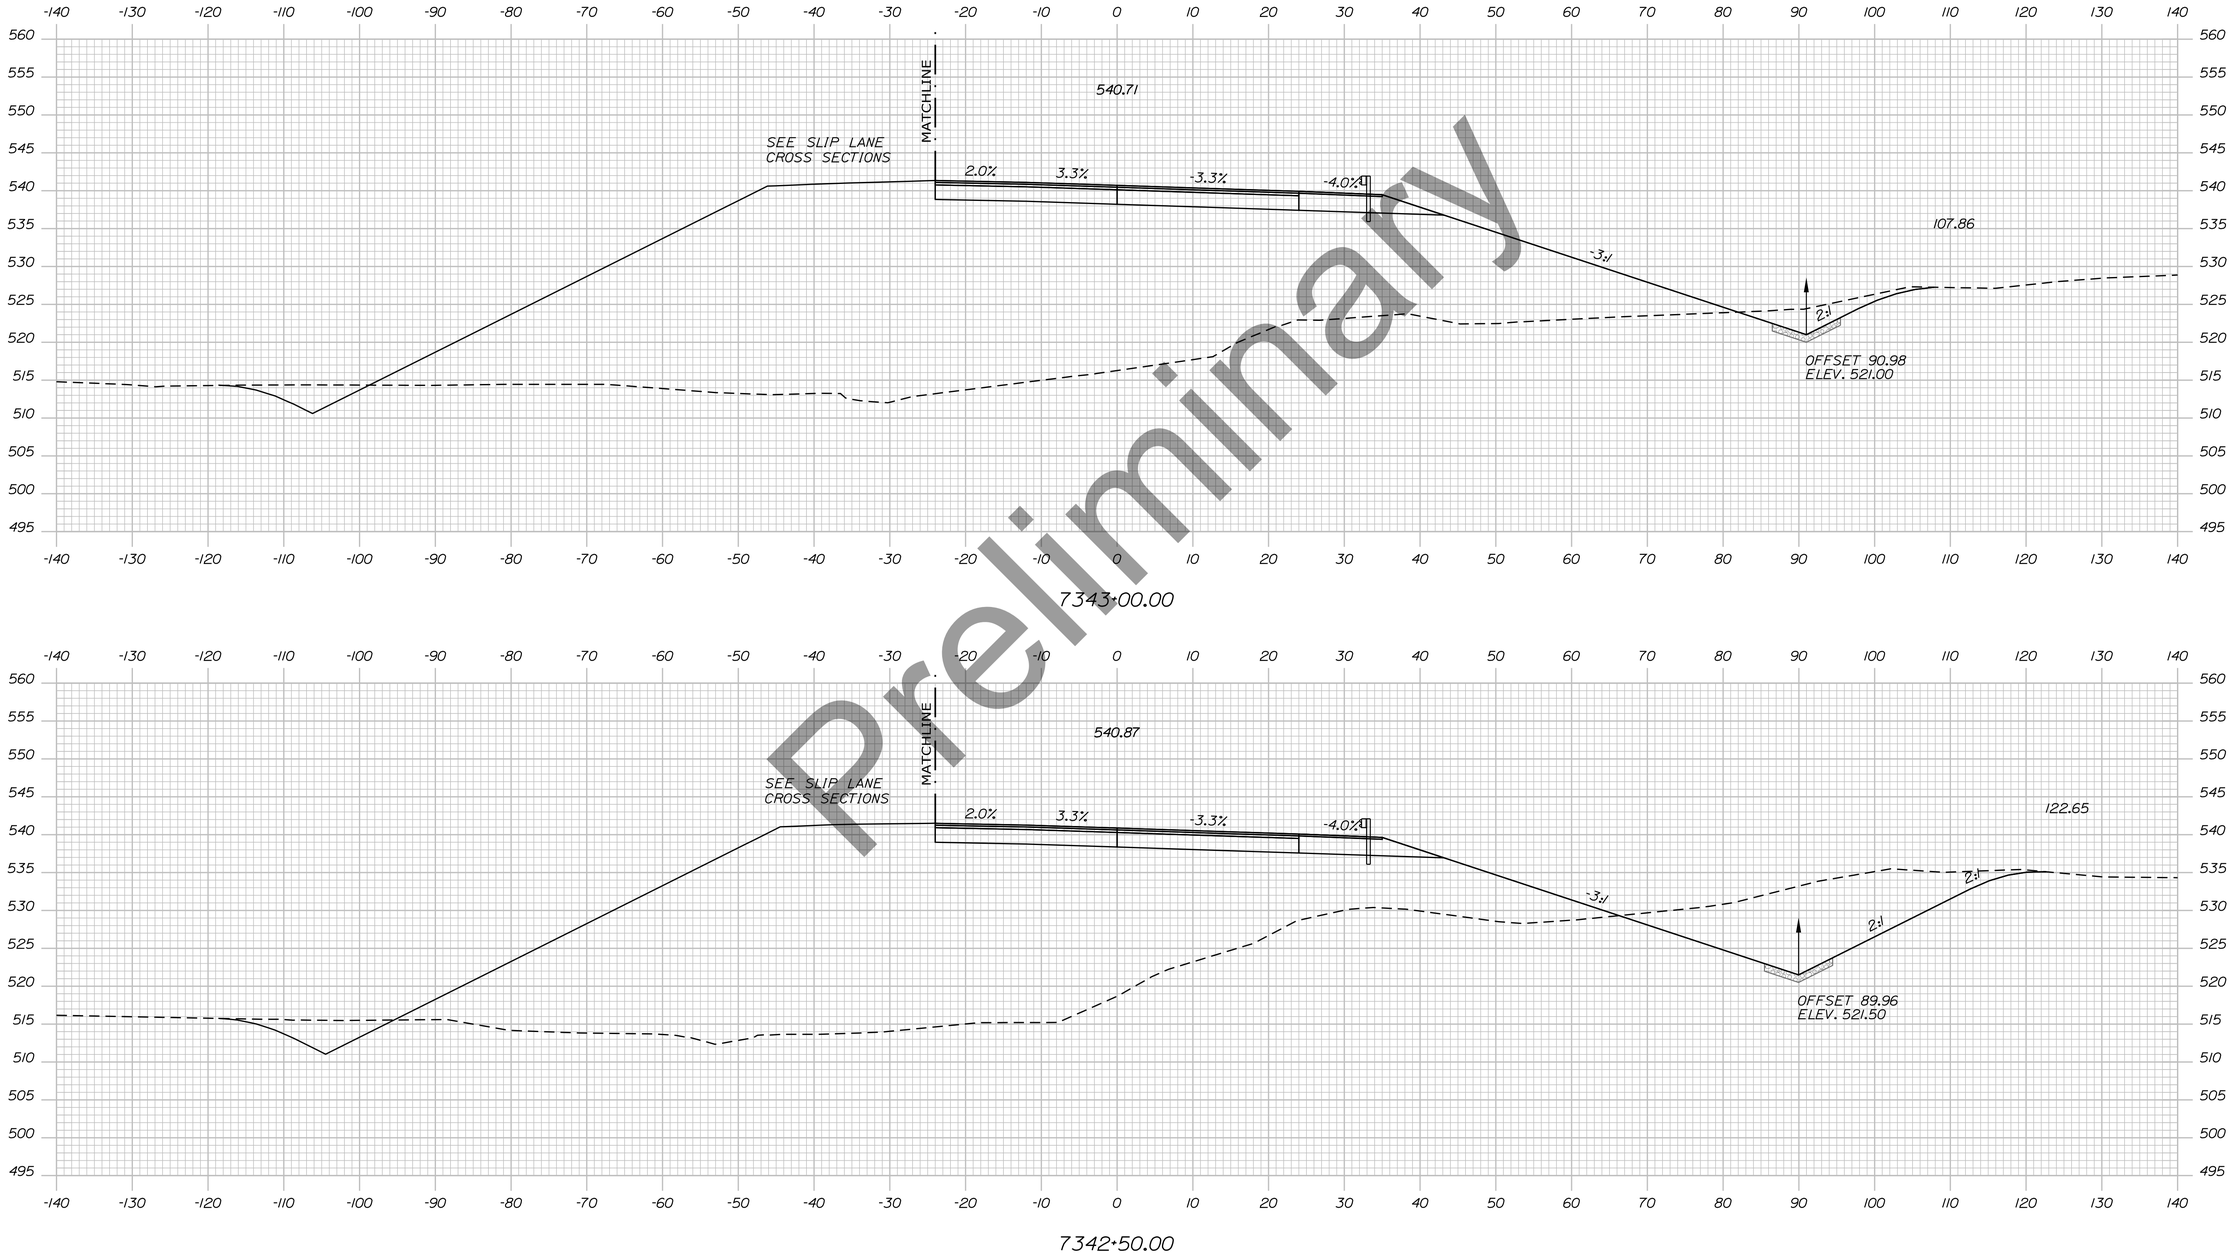

Preliminary

Filename: ...\H5_01_Xsects_PI_BYPASS.dgn Division: HIGHWAY Username: EFlynn Date:8/3/2023

STATE OF MAINE
DEPARTMENT OF TRANSPORTATION

HPP-6462(920)

WIN
WIN 6462.91

HIGHWAY PLANS

vhb

	DATE	BY
PROJ. MANAGER		R.M.
DESIGN-DETAILED		
CHECKED-REVIEWED		
DESIGN2-DETAILED2		
DESIGN3-DETAILED3		
REVISIONS 1		
REVISIONS 2		
REVISIONS 3		
REVISIONS 4		
FIELD CHANGES		

PRESQUE ISLE
PRESQUE ISLE BYPASS

CROSS SECTIONS


SHEET NUMBER

90

OF 460

Sta. 7342+50.00 to Sta. 7343+00.00

Filename: ...\H5_01_Xsects_PI_BYPASS.dgn Division: HIGHWAY Username: EFlynn Date:8/3/2023

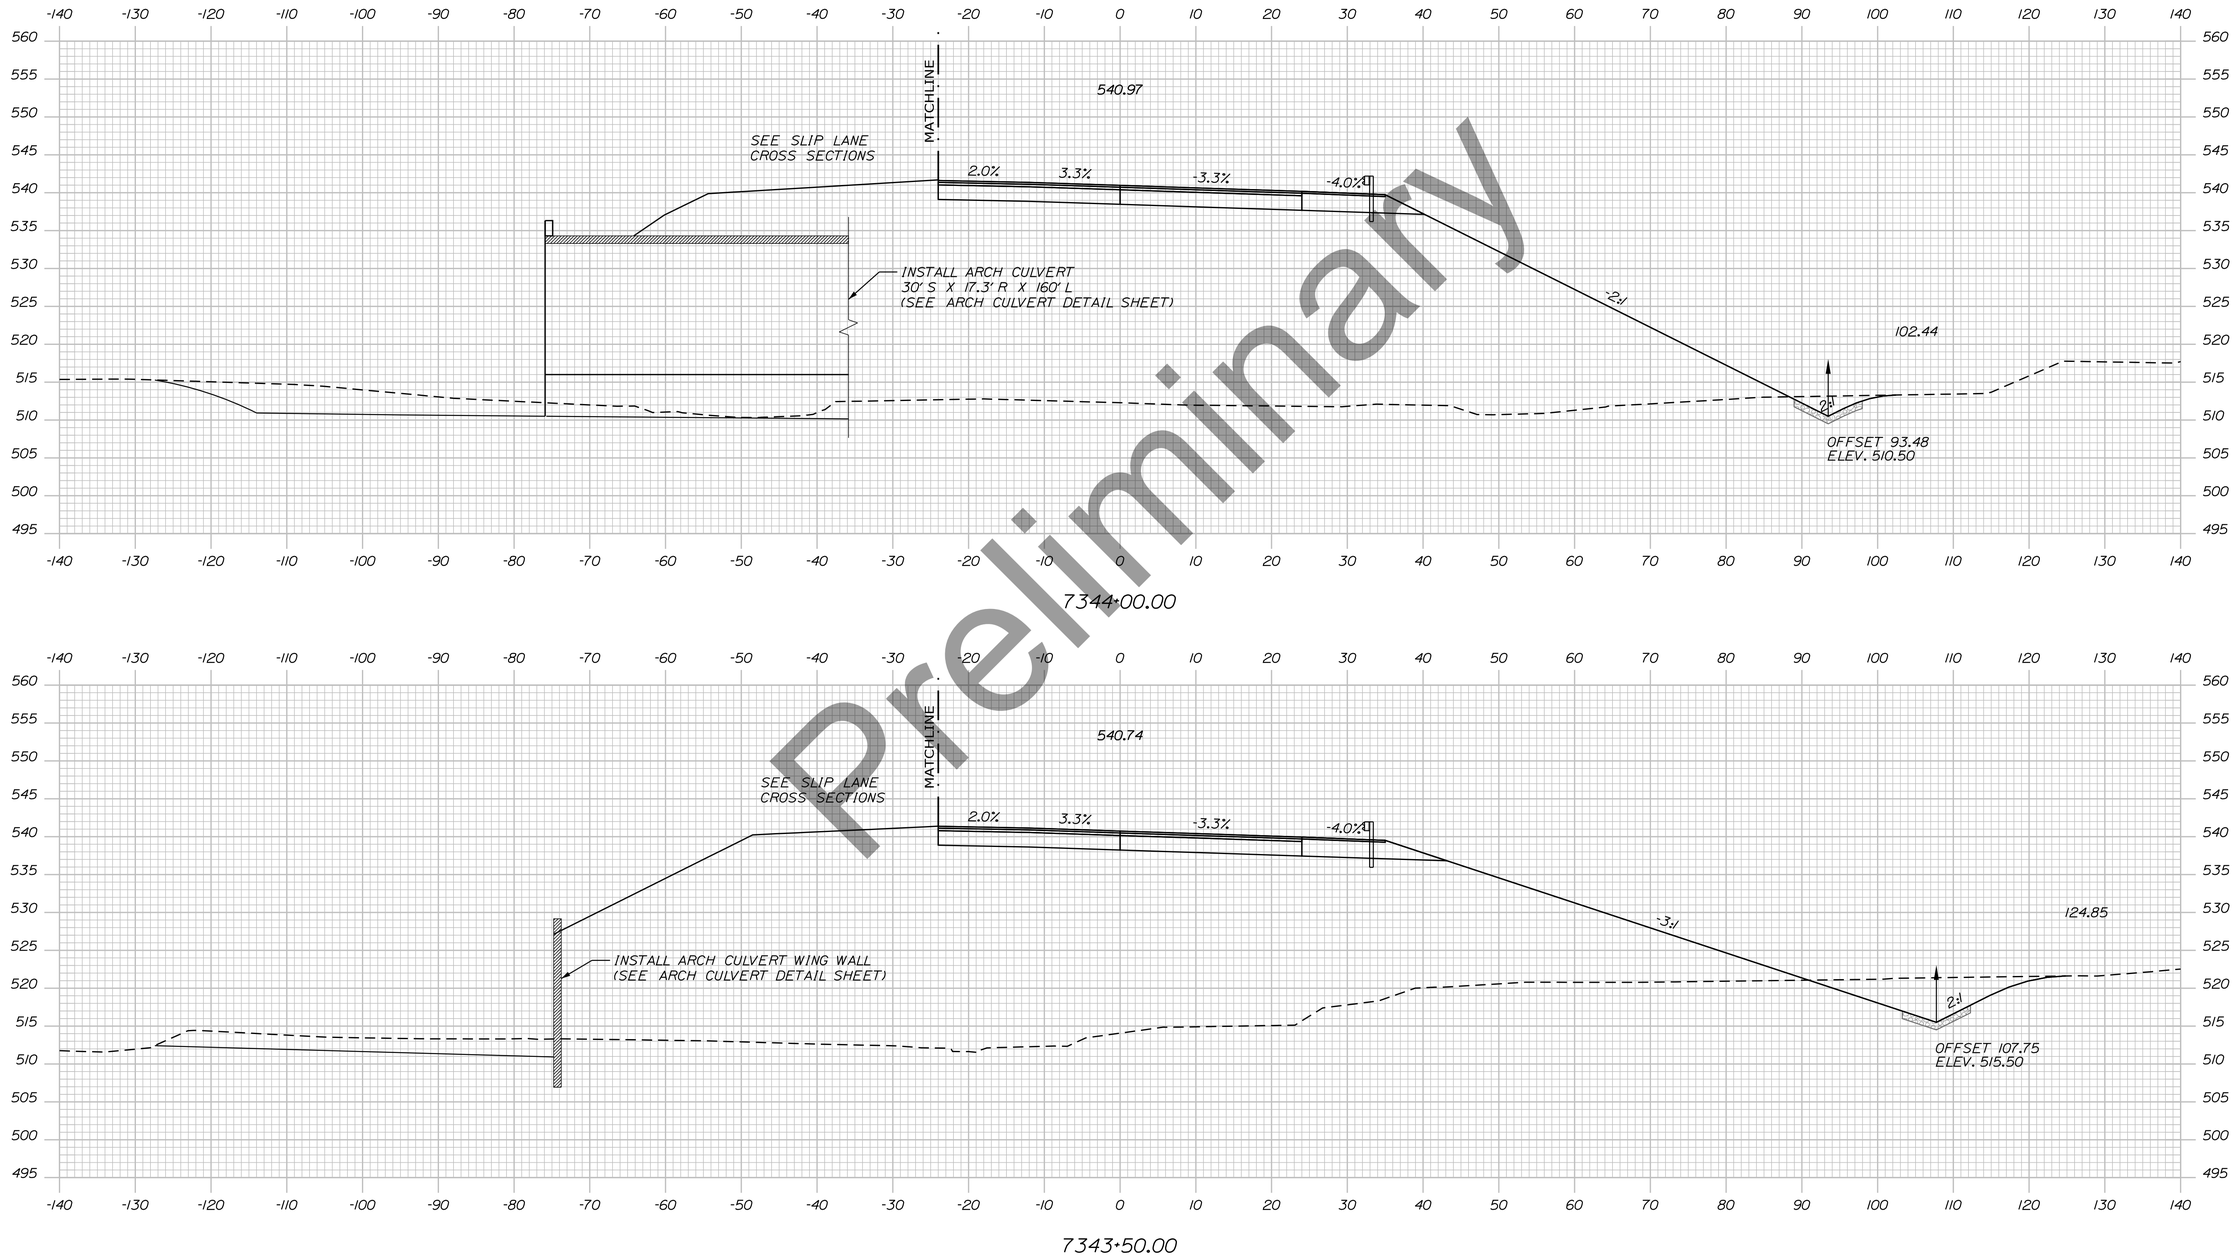

Preliminary

STATE OF MAINE
DEPARTMENT OF TRANSPORTATION

HPP-6462(920)

WIN
WIN 6462.91

HIGHWAY PLANS

vhb

	DATE	BY
R.M.		
PROJ. MANAGER		
DESIGN-DETAILED		
CHECKED-REVIEWED		
DESIGN2-DETAILED2		
DESIGN3-DETAILED3		
REVISIONS 1		
REVISIONS 2		
REVISIONS 3		
REVISIONS 4		
FIELD CHANGES		

PRESQUE ISLE
PRESQUE ISLE BYPASS


CROSS SECTIONS

SHEET NUMBER

91

OF 460

Sta. 7343+50.00 to Sta. 7343+81.67

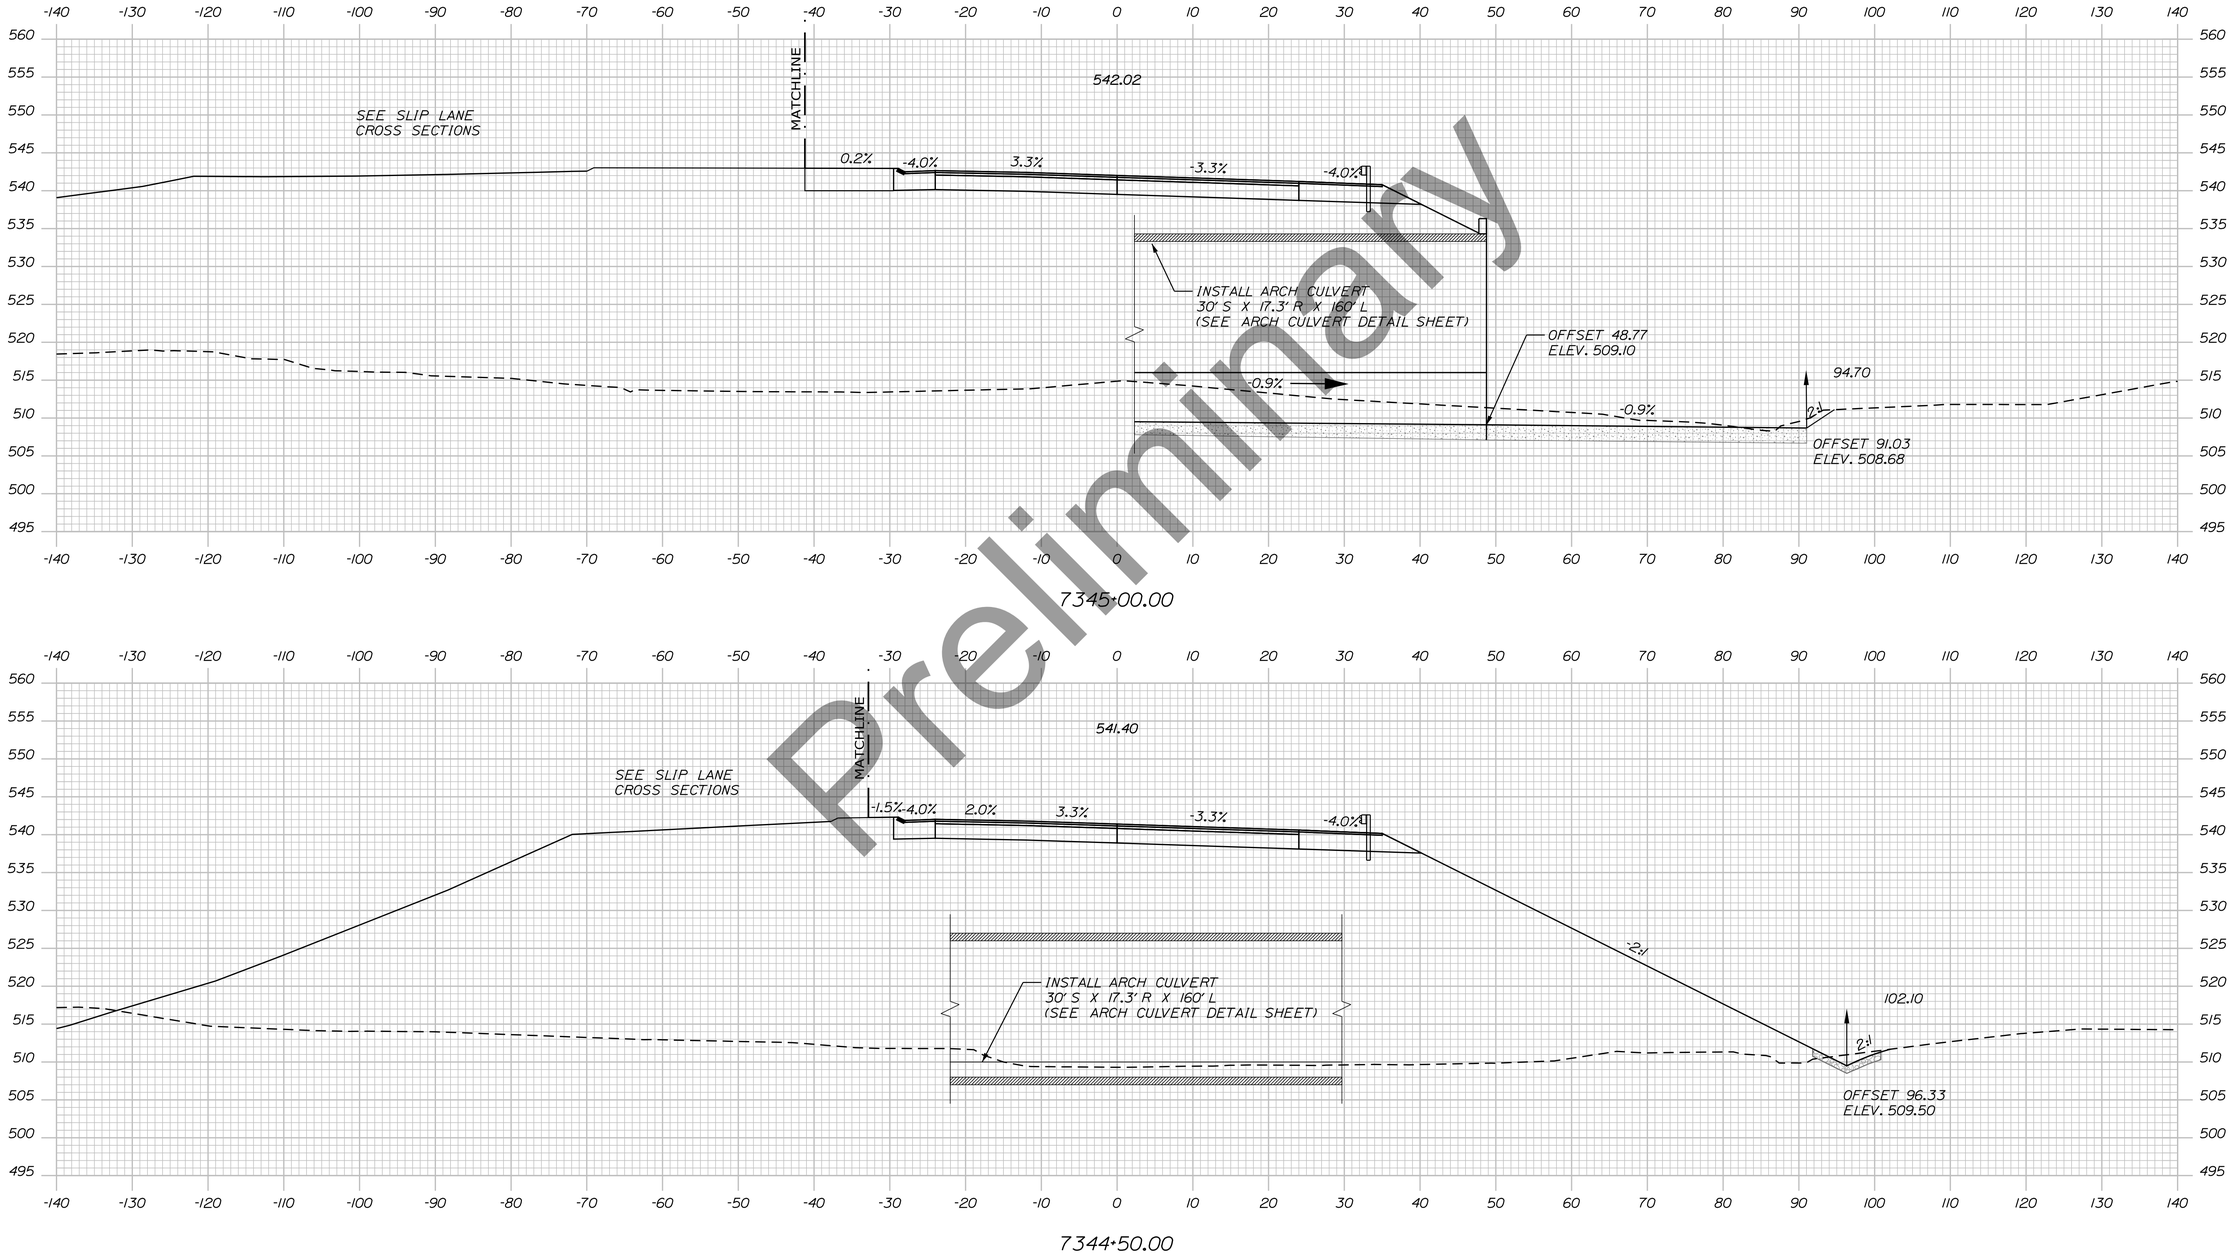

Preliminary

Sta. 7344+79.06 to Sta. 7344+91.02

STATE OF MAINE
DEPARTMENT OF TRANSPORTATION

HPP-6462(920)

WIN
WIN 6462.91

HIGHWAY PLANS

vhb

	DATE	BY
R.M.		
PROJ. MANAGER		
DESIGN-DETAILED		
CHECKED-REVIEWED		
DESIGN2-DETAILED2		
DESIGN3-DETAILED3		
REVISIONS 1		
REVISIONS 2		
REVISIONS 3		
REVISIONS 4		
FIELD CHANGES		


PRESQUE ISLE
PRESQUE ISLE BYPASS

CROSS SECTIONS

SHEET NUMBER
92
OF 460

Filename: ...\H5_01_Xsects_PI_BYPASS.dgn Division: HIGHWAY Username: EFlynn Date:8/3/2023

Filename: ...\H5_01_Xsects_PL_BYPASS.dgn Division: HIGHWAY Username: EFlynn Date:8/3/2023

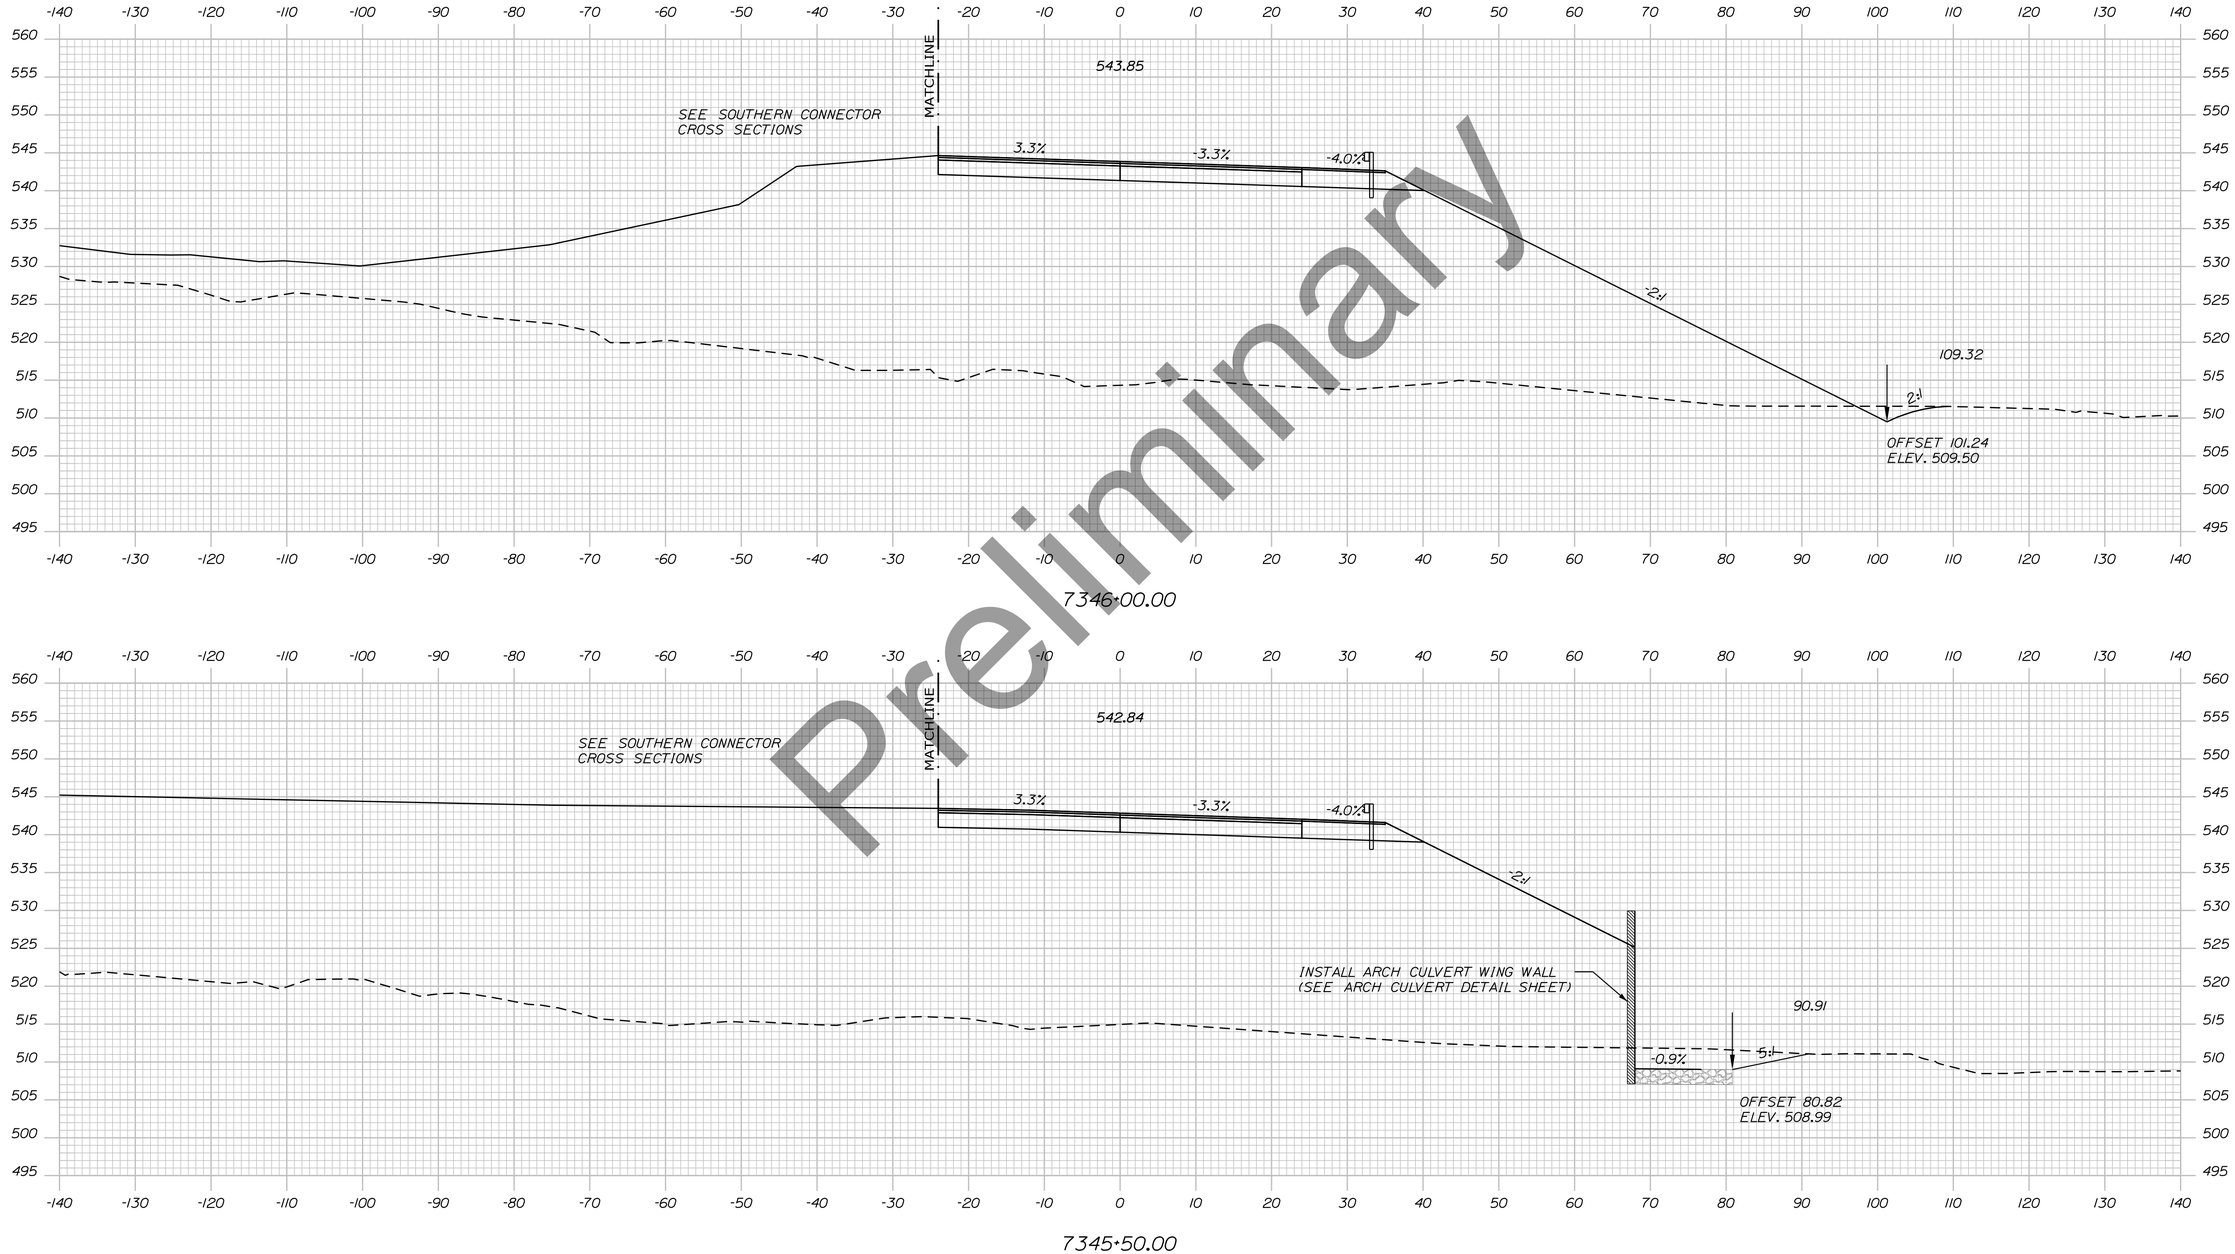

Preliminary

STATE OF MAINE
DEPARTMENT OF TRANSPORTATION

HPP-6462(920)

WIN
WIN 6462.91

HIGHWAY PLANS

vhb

	DATE	BY
R.M.		
PROJ. MANAGER		
DESIGN-DETAILED		
CHECKED-REVIEWED		
DESIGN2-DETAILED2		
DESIGN3-DETAILED3		
REVISIONS 1		
REVISIONS 2		
REVISIONS 3		
REVISIONS 4		
FIELD CHANGES		

PRESQUE ISLE
PRESQUE ISLE BYPASS


CROSS SECTIONS

SHEET NUMBER

93

OF 460

Sta. 7345+50.00 to Sta. 7346+00.00

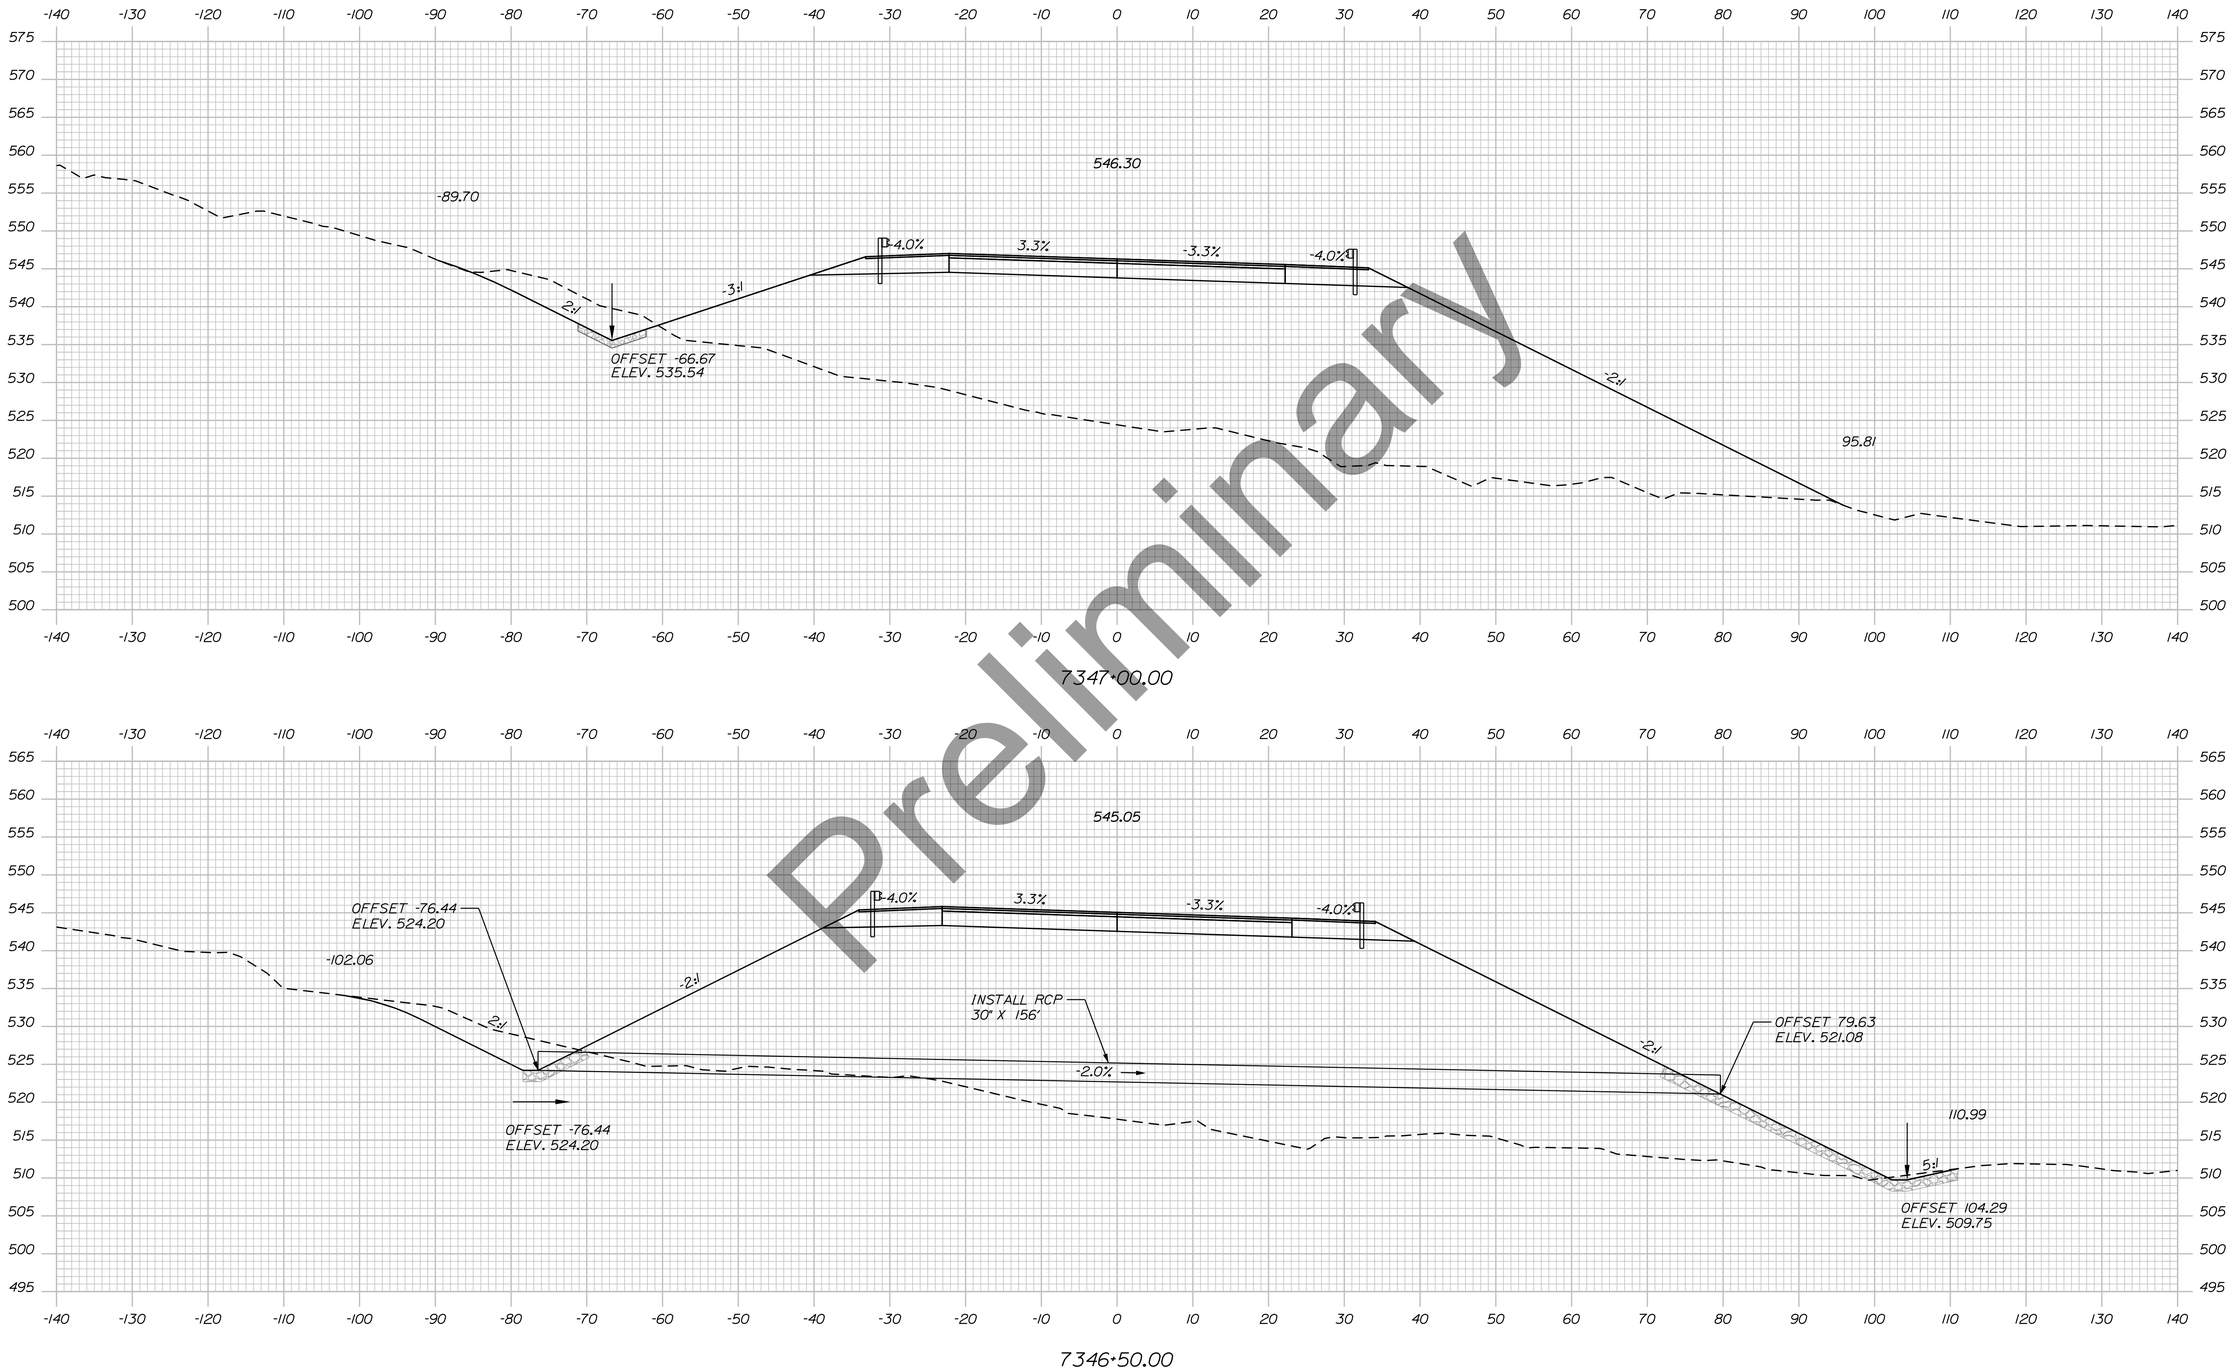

Preliminary

Sta. 7346+50.00 to Sta. 7347+00.00

STATE OF MAINE
DEPARTMENT OF TRANSPORTATION

HPP-6462(920)

WIN
WIN 6462.91

HIGHWAY PLANS

vhb

	DATE	BY
PROJ. MANAGER		R.M.
DESIGN-DETAILED		
CHECKED-REVIEWED		
DESIGN2-DETAILED2		
DESIGN3-DETAILED3		
REVISIONS 1		
REVISIONS 2		
REVISIONS 3		
REVISIONS 4		
FIELD CHANGES		

PRESQUE ISLE
PRESQUE ISLE BYPASS


CROSS SECTIONS

SHEET NUMBER

94

OF 460

Filename: ...\H5_01_Xsects_PI_BYPASS.dgn Division: HIGHWAY Username: EFlynn Date:8/3/2023

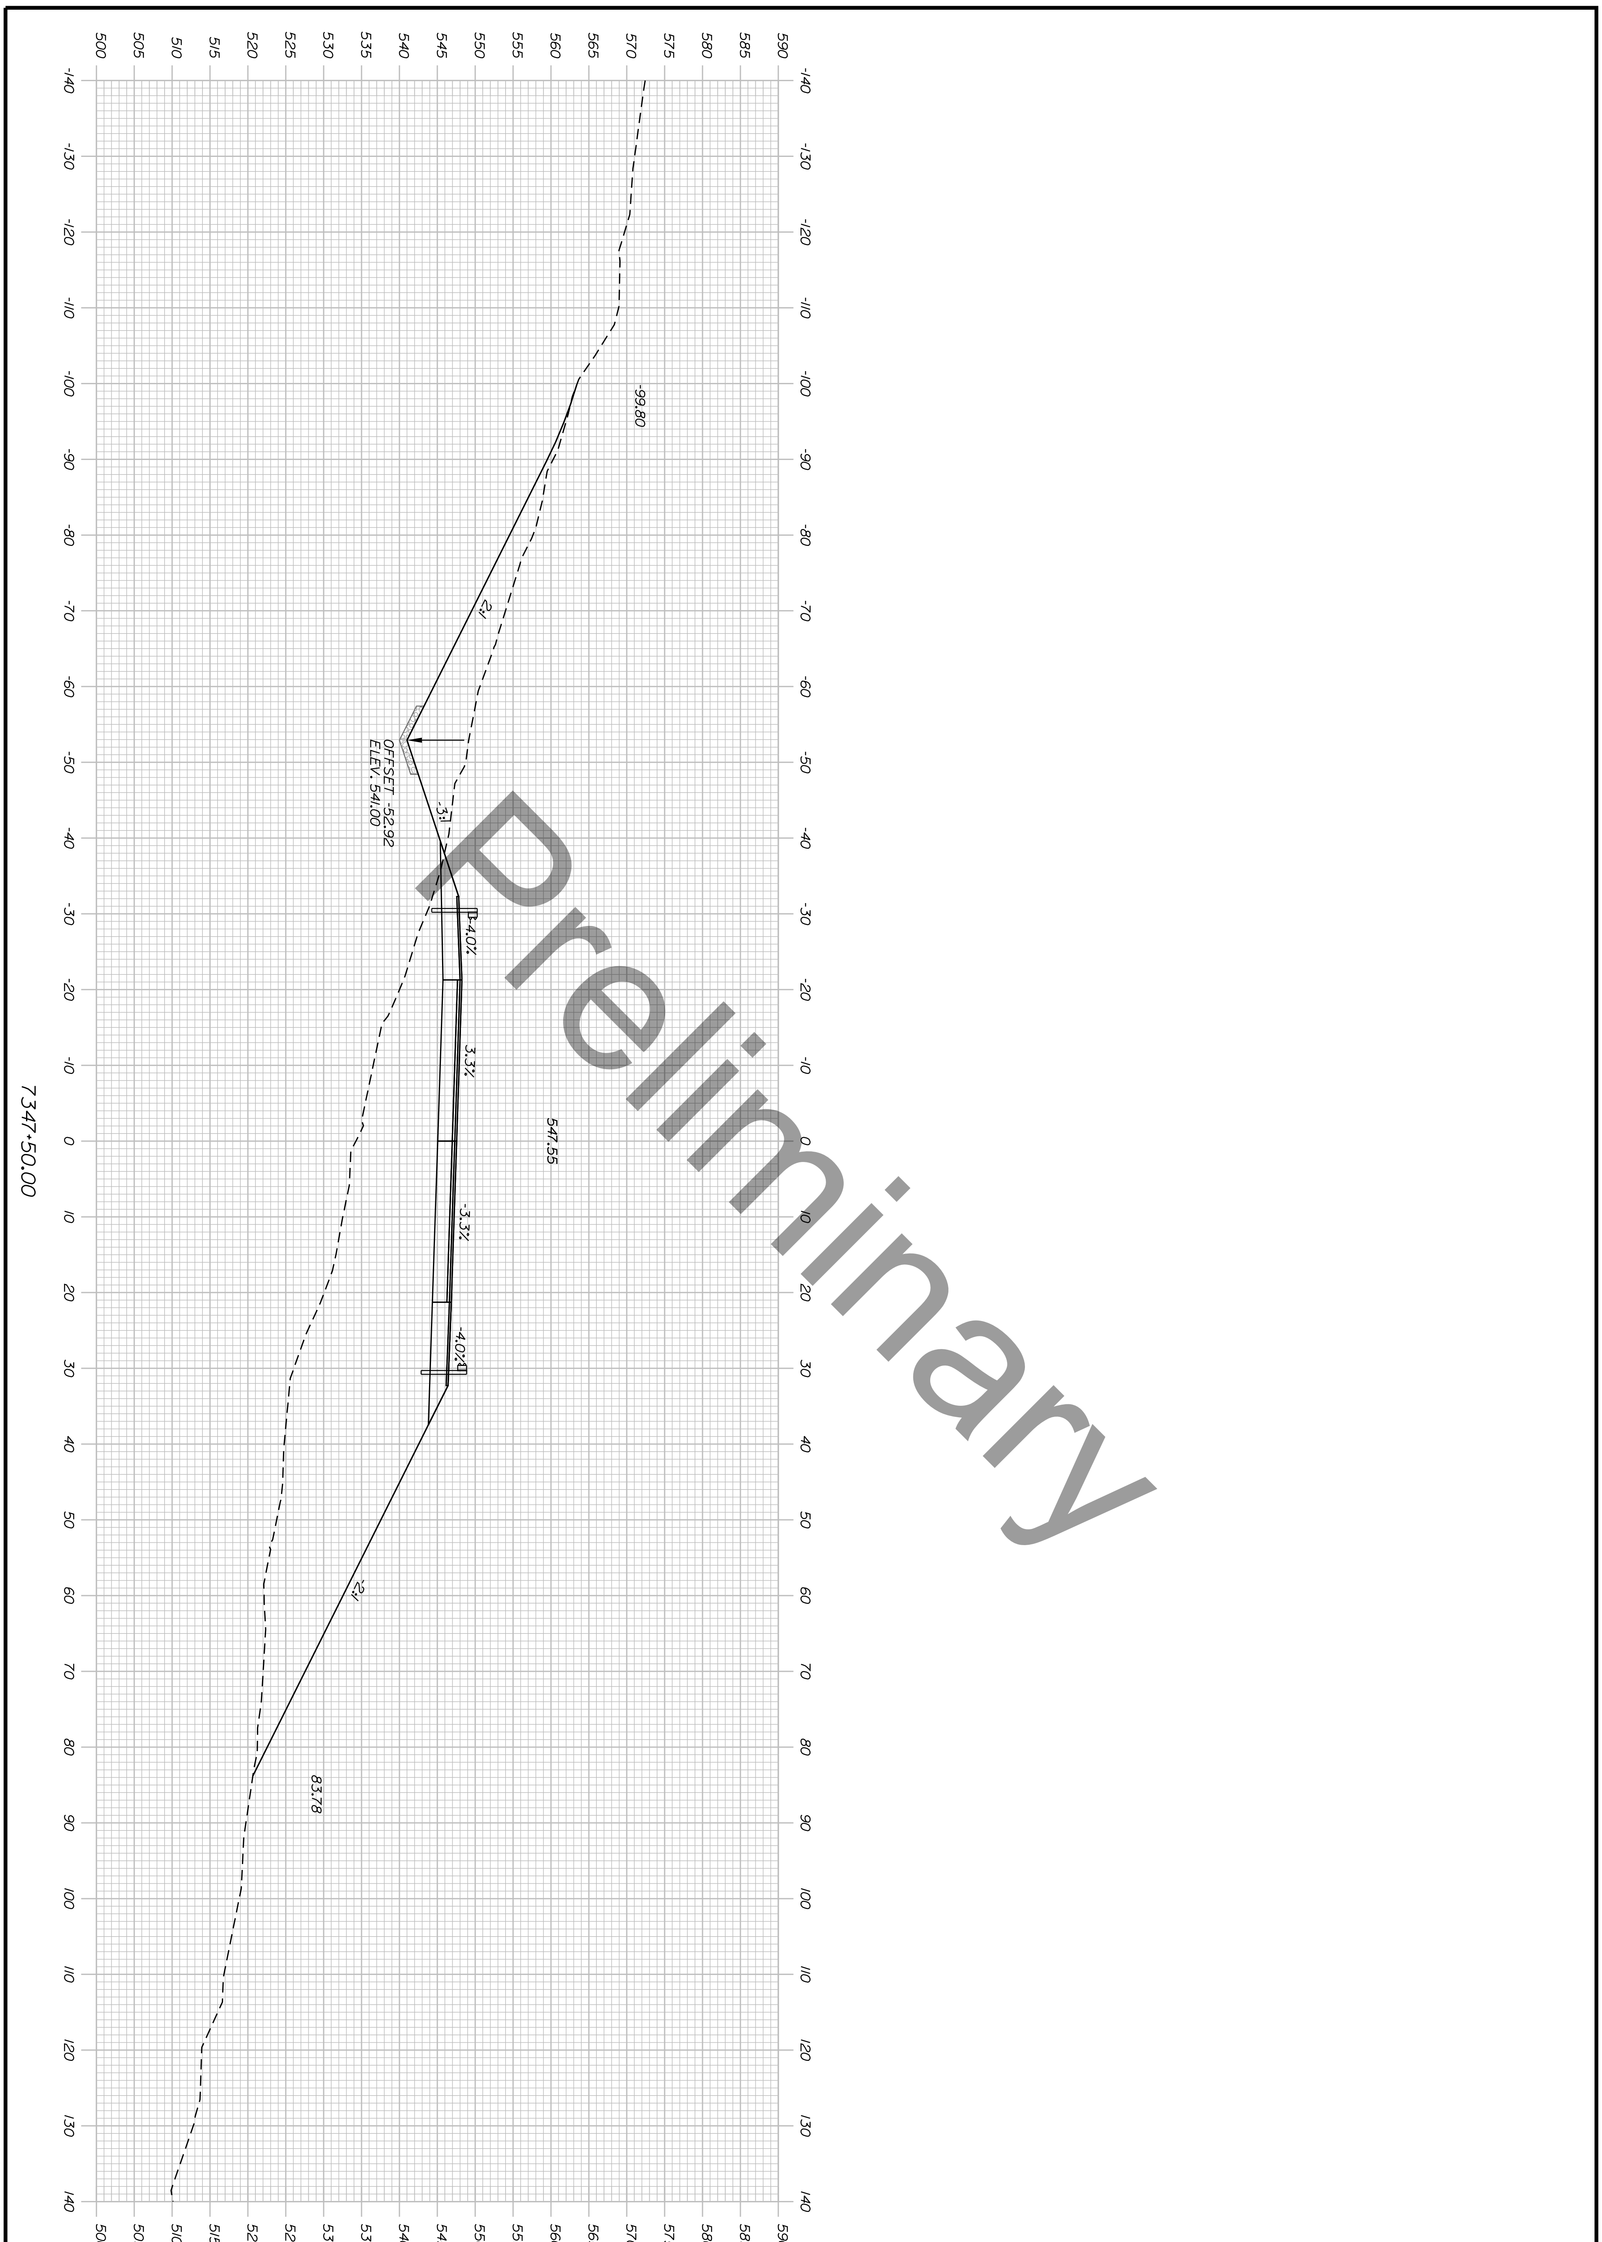

Preliminary

Sta. 7347+50.00 to Sta. 7347+50.00

SHEET NUMBER 95 OF 460

PRESQUE ISLE
PRESQUE ISLE BYPASS

CROSS SECTIONS

PROJ. MANAGER	R.M.	BY	DATE
DESIGN-DETAILED			
CHECKED-REVIEWED			
DESIGN2-DETAILED2			
DESIGN3-DETAILED3			
REVISIONS 1			
REVISIONS 2			
REVISIONS 3			
REVISIONS 4			
FIELD CHANGES			

vhb


STATE OF MAINE
DEPARTMENT OF TRANSPORTATION

HPP-6462(920)

WIN
WIN 6462.91

HIGHWAY PLANS

Filename: ...\H5_01_Xsects_PI_BYPASS.dgn Division: HIGHWAY Username: EFlynn Date:8/3/2023

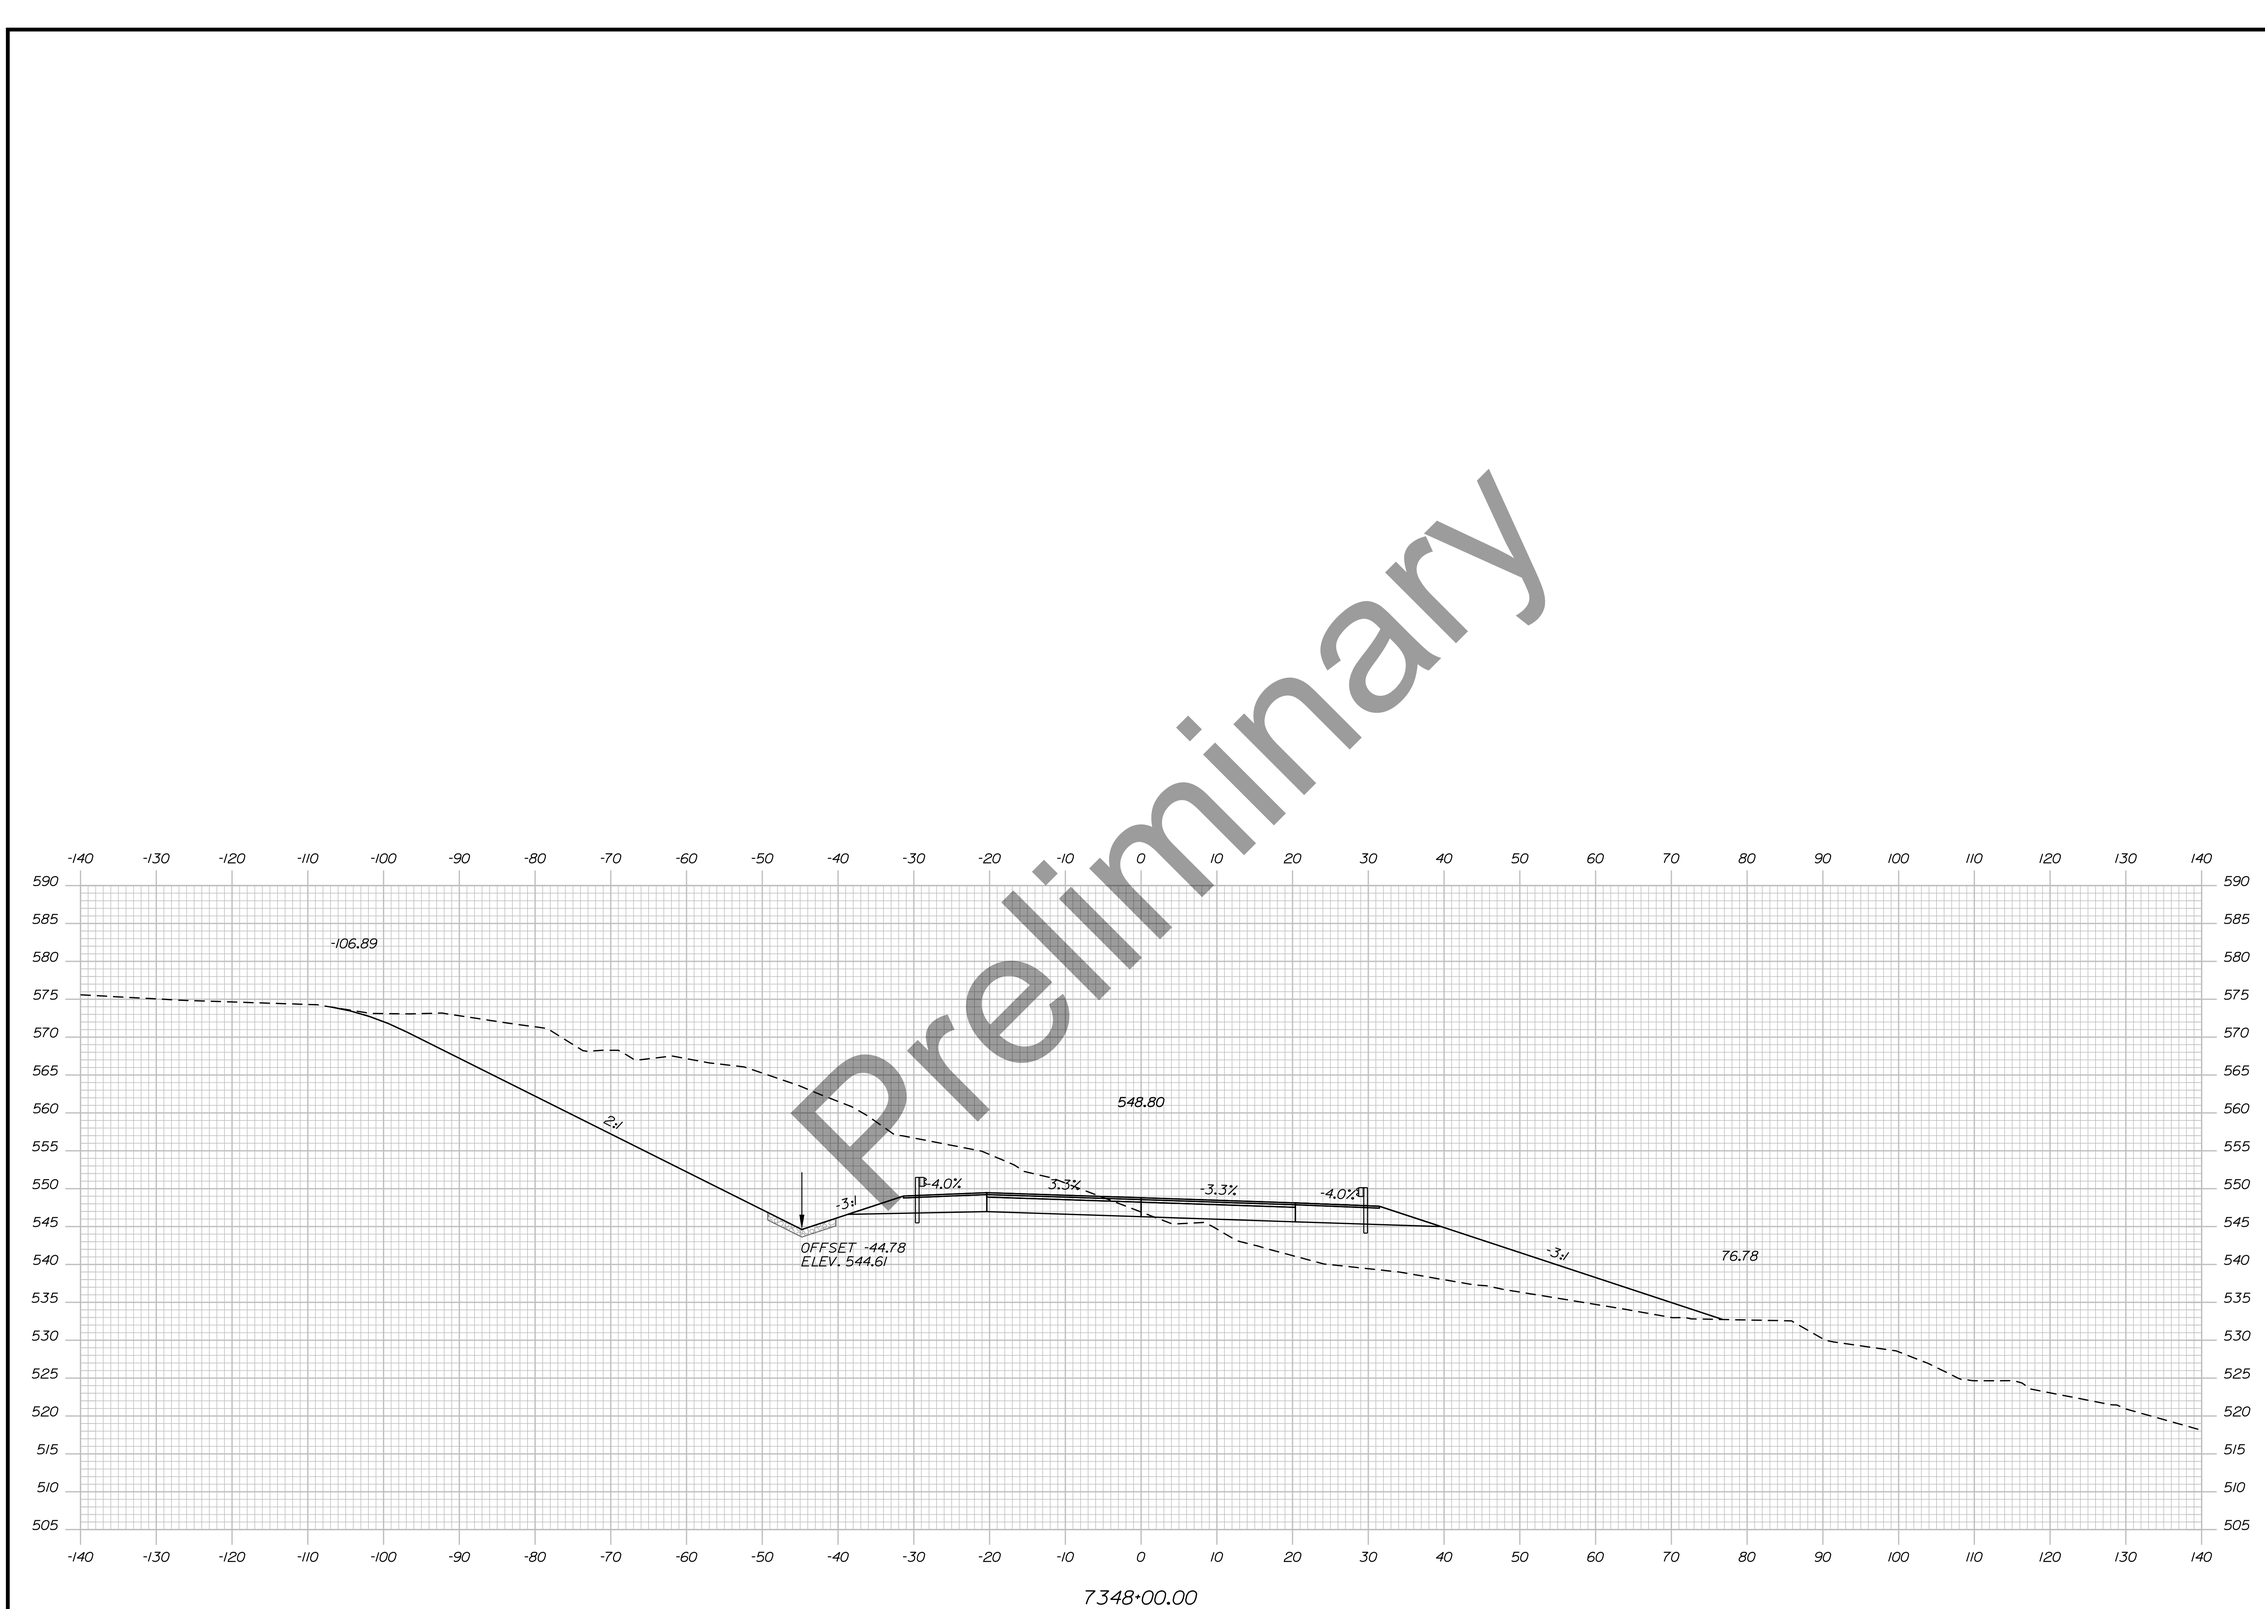

Preliminary

STATE OF MAINE
DEPARTMENT OF TRANSPORTATION

HPP-6462(920)

WIN
WIN 6462.91

HIGHWAY PLANS

vhb

	R.M.	BY	DATE
PROJ. MANAGER			
DESIGN-DETAILED			
CHECKED-REVIEWED			
DESIGN2-DETAILED2			
DESIGN3-DETAILED3			
REVISIONS 1			
REVISIONS 2			
REVISIONS 3			
REVISIONS 4			
FIELD CHANGES			

PRESQUE ISLE
PRESQUE ISLE BYPASS

CROSS SECTIONS


SHEET NUMBER

96

OF 460

Sta. 7348+00.00 to Sta. 7348+00.00

Filename: ...\H5_01_Xsects_PI_BYPASS.dgn Division: HIGHWAY Username: EFlynn Date:8/3/2023

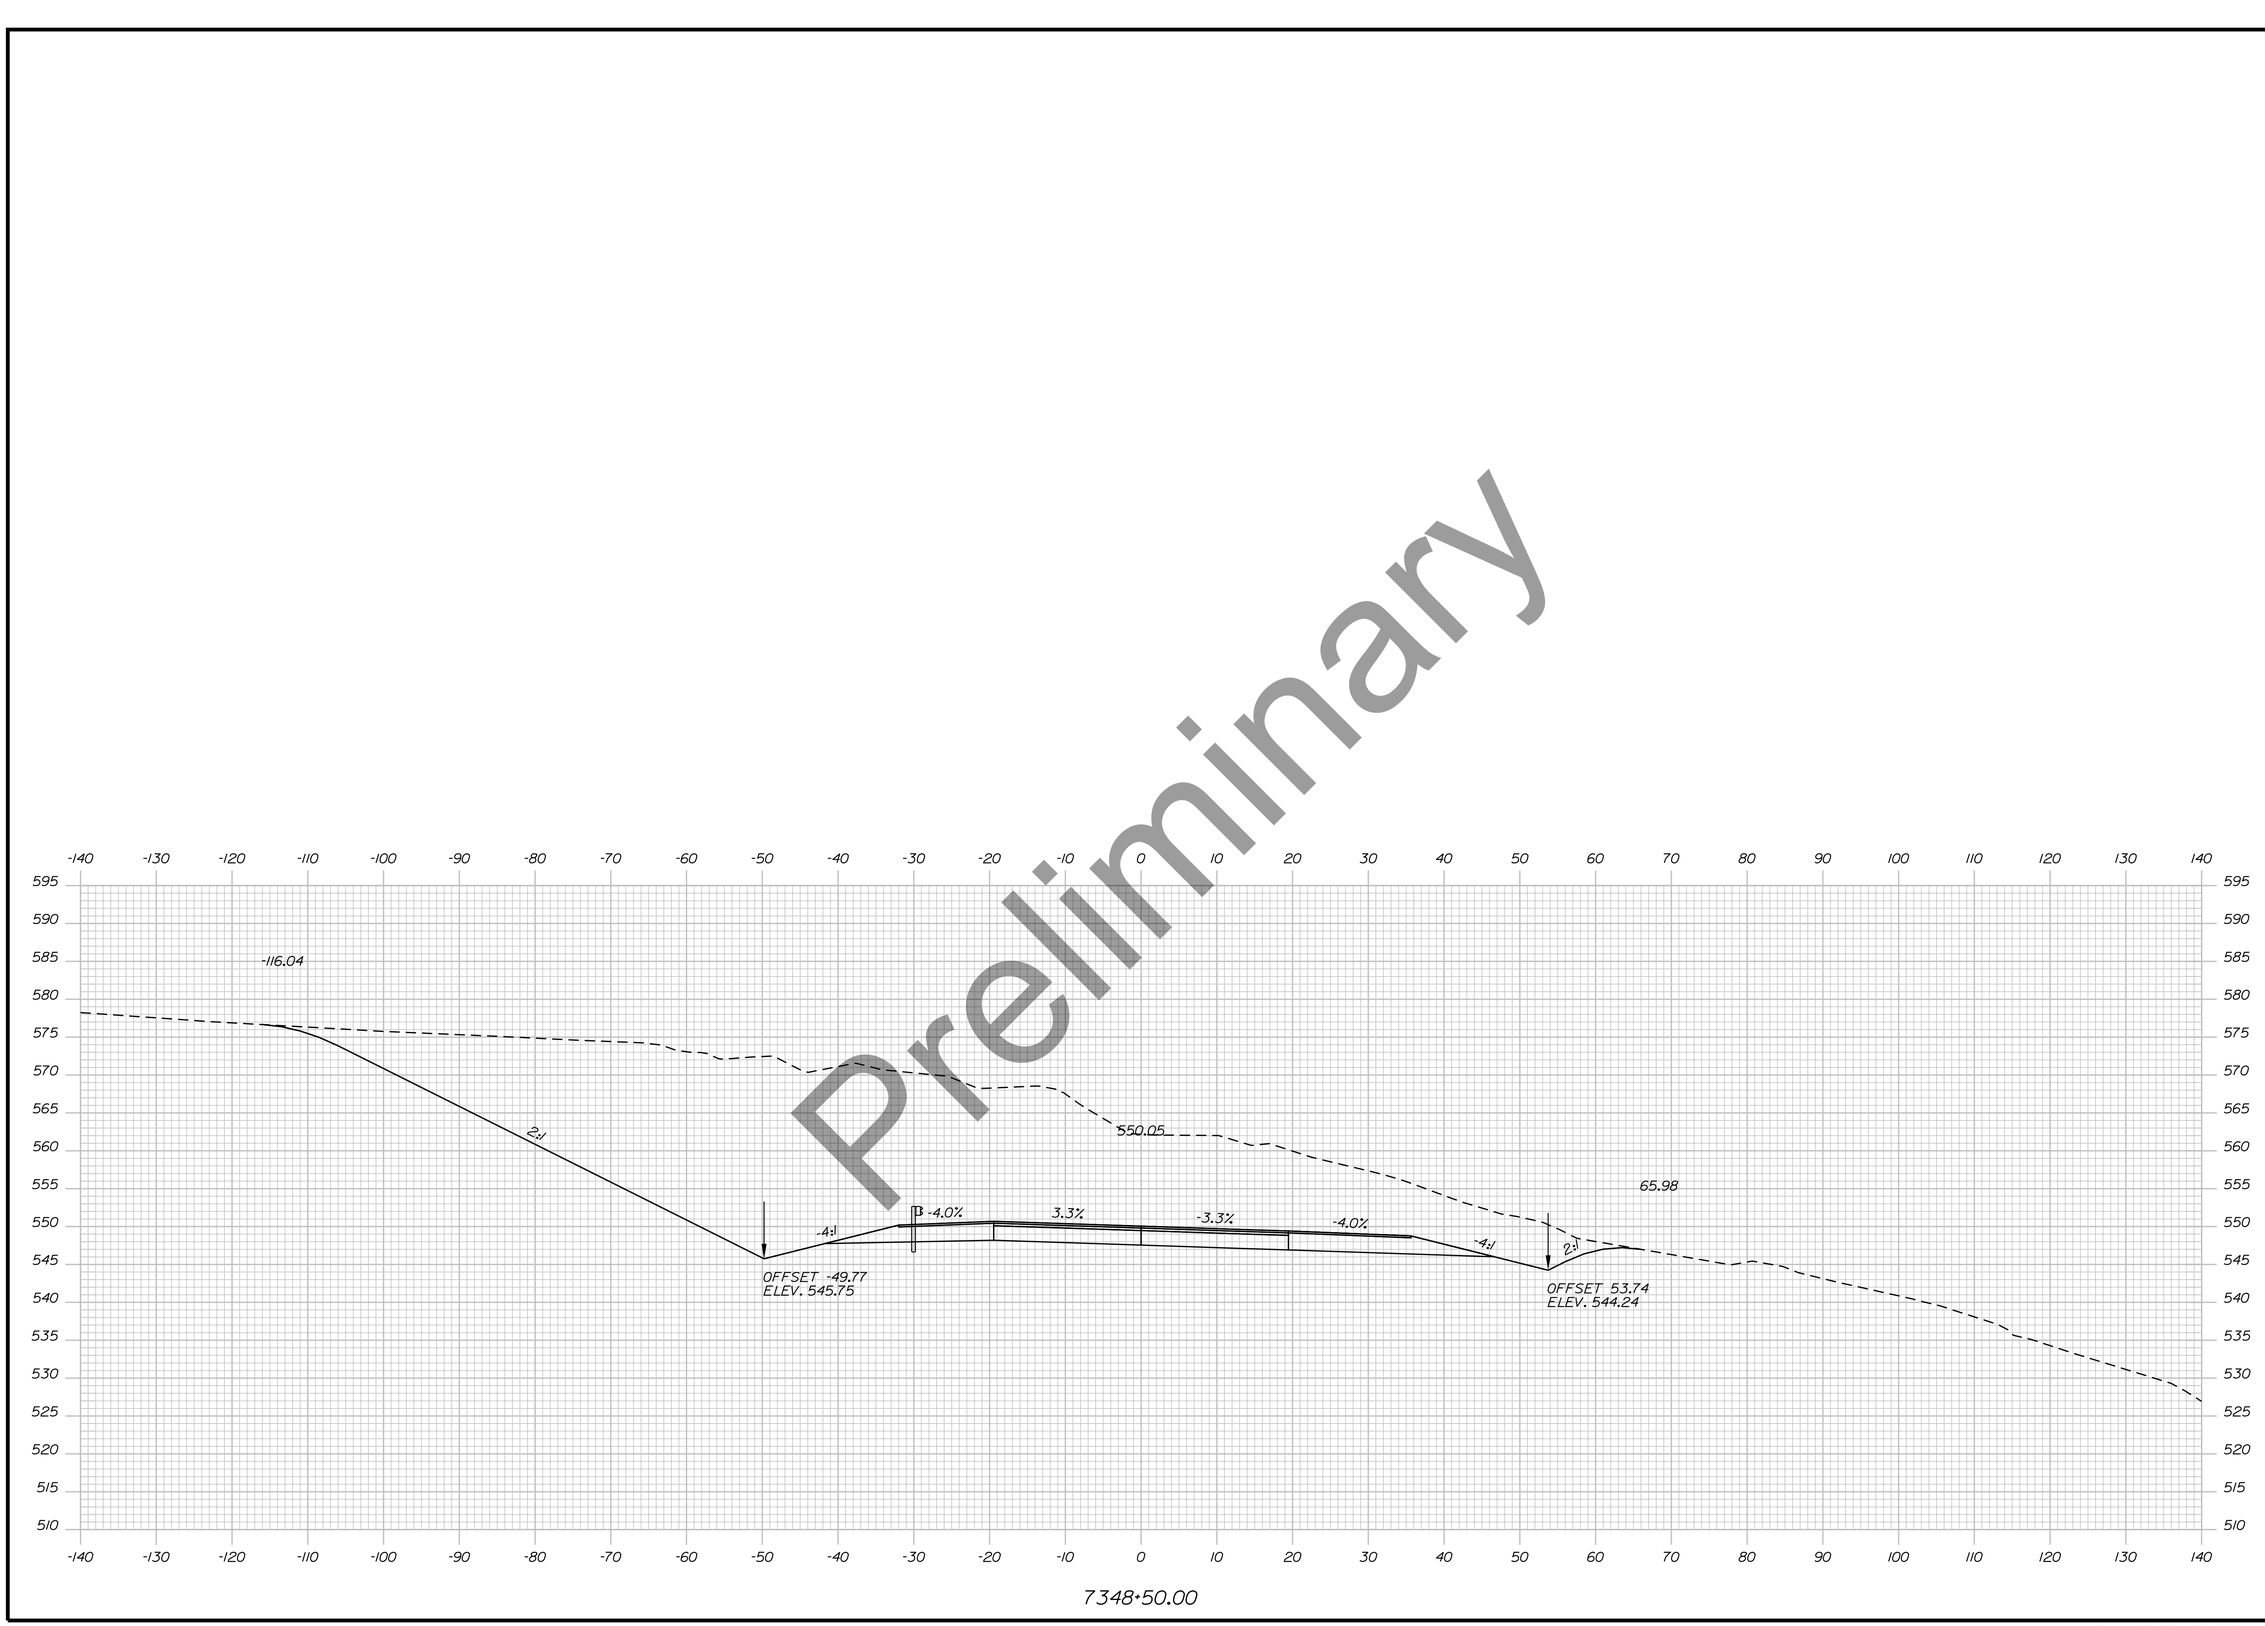

Preliminary

STATE OF MAINE
DEPARTMENT OF TRANSPORTATION

HPP-6462(920)

WIN
WIN 6462.91

HIGHWAY PLANS

vhb

	R.M.	BY	DATE
PROJ. MANAGER			
DESIGN-DETAILED			
CHECKED-REVIEWED			
DESIGN2-DETAILED2			
DESIGN3-DETAILED3			
REVISIONS 1			
REVISIONS 2			
REVISIONS 3			
REVISIONS 4			
FIELD CHANGES			

PRESQUE ISLE
PRESQUE ISLE BYPASS


CROSS SECTIONS

SHEET NUMBER

97

OF 460

Sta. 7348+50.00 to Sta. 7348+50.00

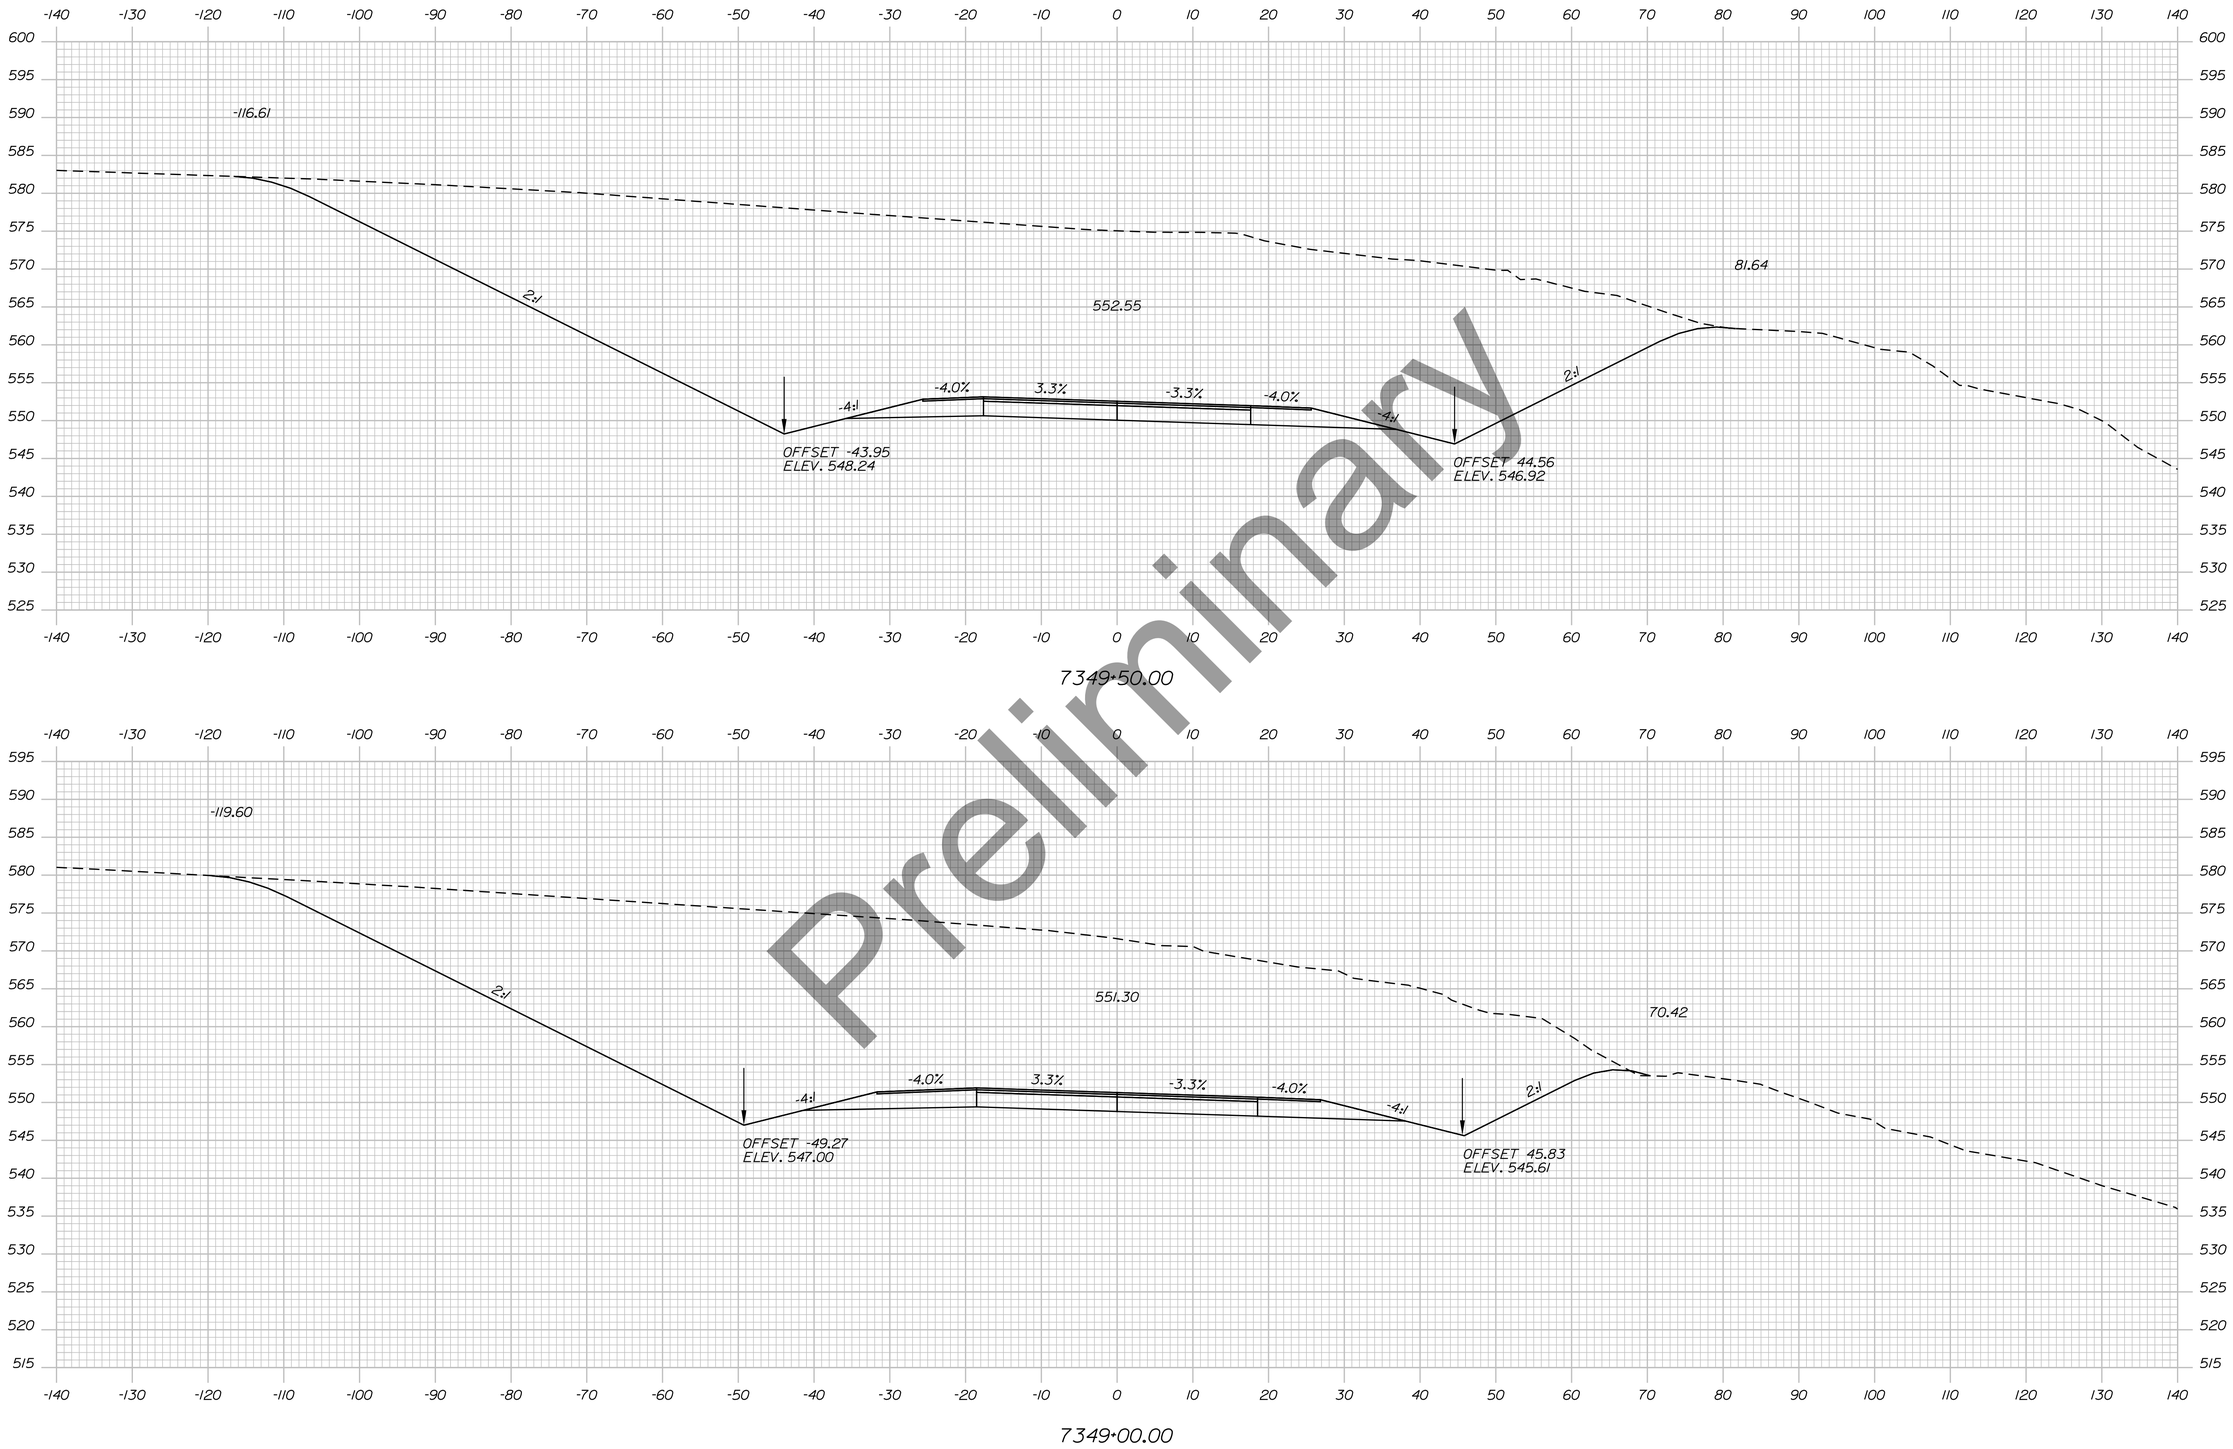

Preliminary

STATE OF MAINE
DEPARTMENT OF TRANSPORTATION

HPP-6462(920)

WIN
WIN 6462.91

HIGHWAY PLANS

vhb

	R.M.	BY	DATE
PROJ. MANAGER			
DESIGN-DETAILED			
CHECKED-REVIEWED			
DESIGN2-DETAILED2			
DESIGN3-DETAILED3			
REVISIONS 1			
REVISIONS 2			
REVISIONS 3			
REVISIONS 4			
FIELD CHANGES			

PRESQUE ISLE
PRESQUE ISLE BYPASS

CROSS SECTIONS


SHEET NUMBER


98

OF 460

Sta. 7349+00.00 to Sta. 7349+50.00

Filename: ...\H5_01_Xsects_PI_BYPASS.dgn Division: HIGHWAY Username: EFlynn Date:8/3/2023

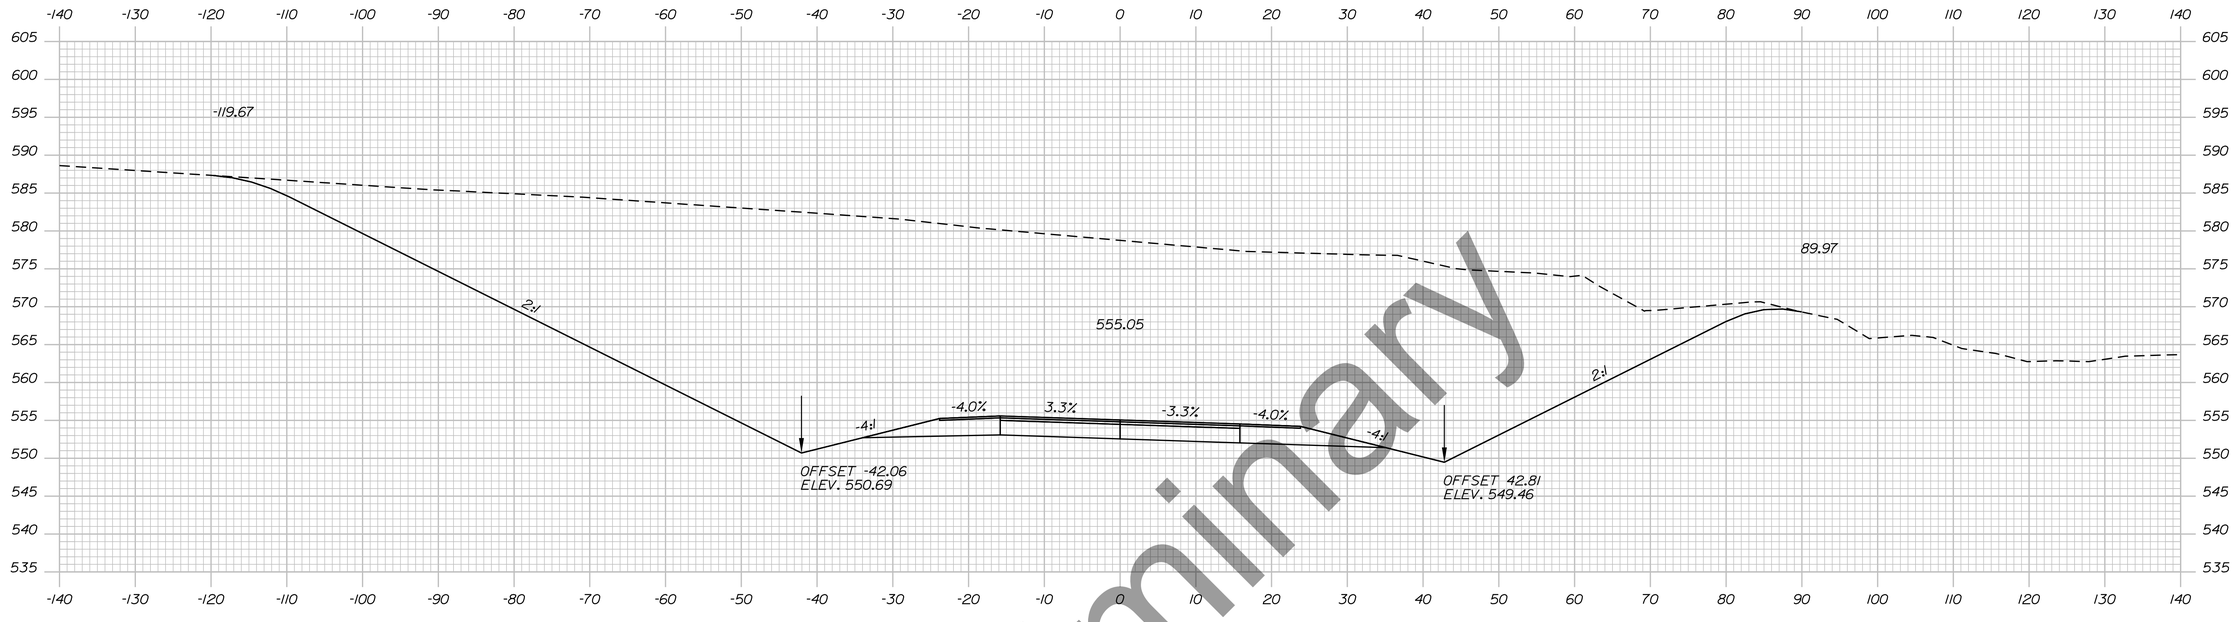

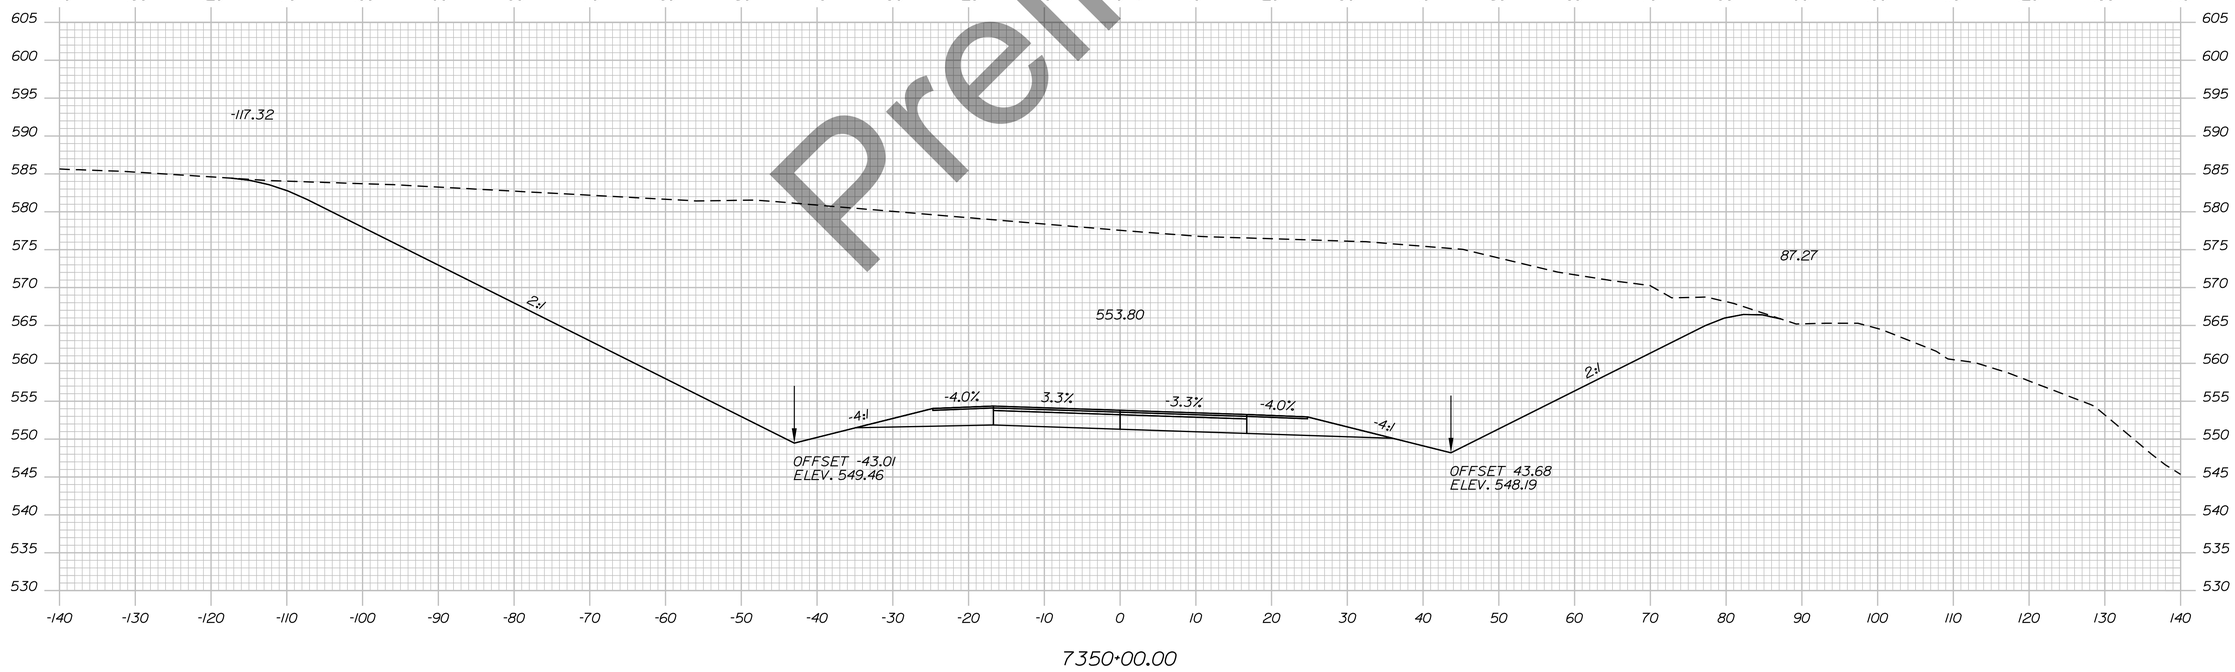

Preliminary

STATE OF MAINE
DEPARTMENT OF TRANSPORTATION

HPP-6462(920)

WIN
WIN 6462.91

HIGHWAY PLANS

vhb

	DATE	BY
PROJ. MANAGER		R.M.
DESIGN-DETAILED		
CHECKED-REVIEWED		
DESIGN2-DETAILED2		
DESIGN3-DETAILED3		
REVISIONS 1		
REVISIONS 2		
REVISIONS 3		
REVISIONS 4		
FIELD CHANGES		

PRESQUE ISLE
PRESQUE ISLE BYPASS

CROSS SECTIONS


SHEET NUMBER

99

OF 460

Sta. 7350+00.00 to Sta. 7350+50.00

Filename: ...\H5_01_Xsects_PI_BYPASS.dgn Division: HIGHWAY Username: EFlynn Date:8/3/2023

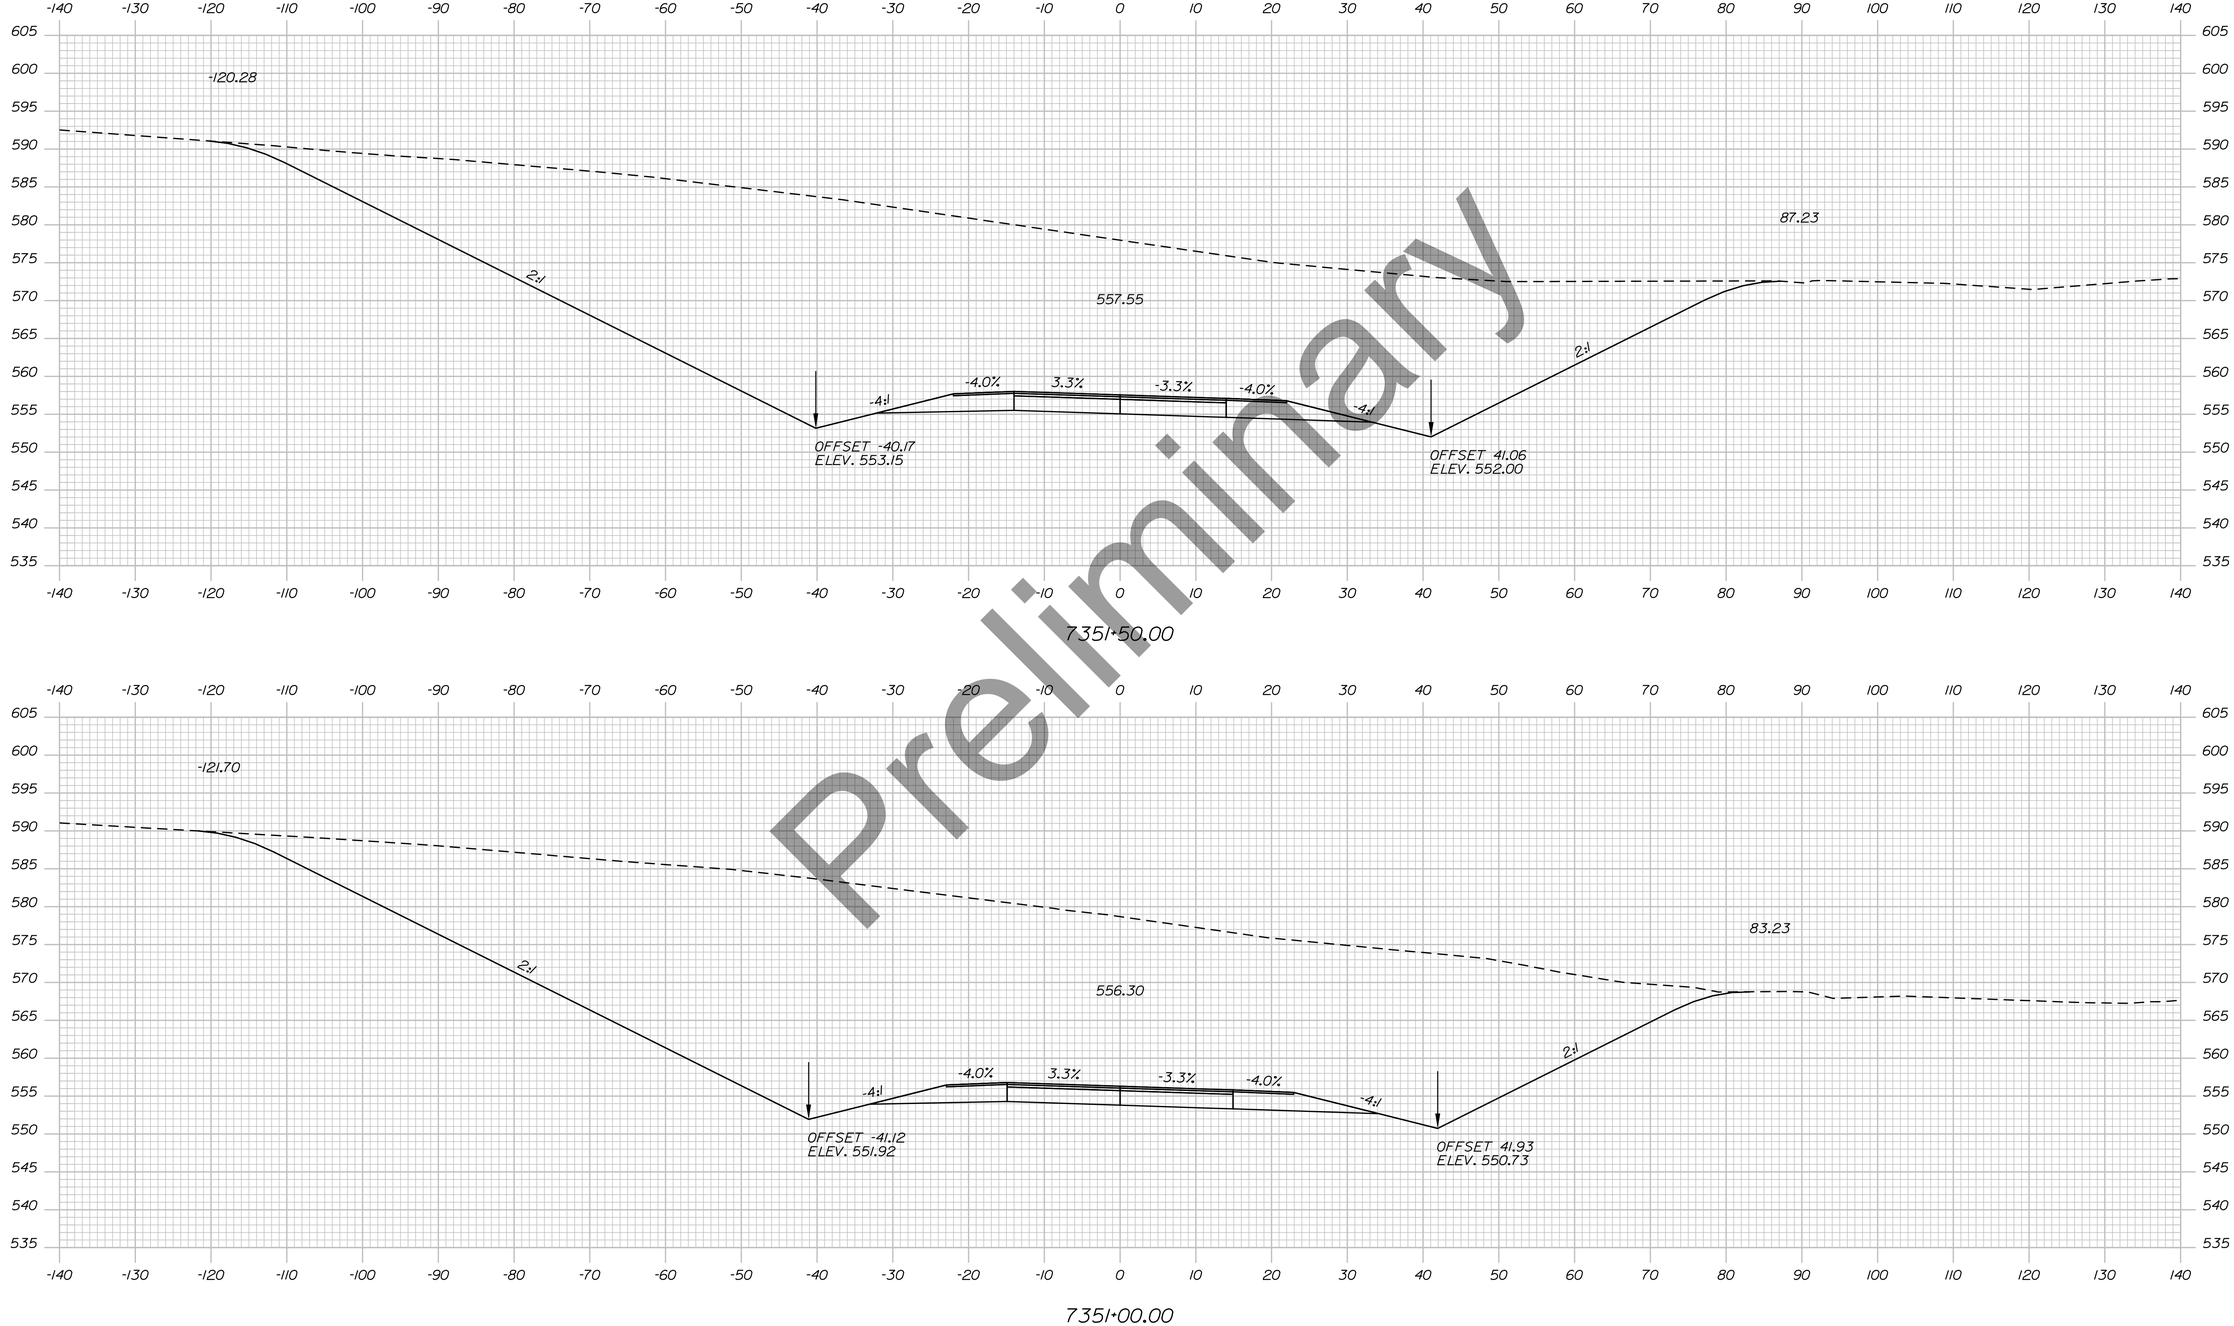

Preliminary

Sta. 7351+00.00 to Sta. 7351+50.00

STATE OF MAINE
DEPARTMENT OF TRANSPORTATION

HPP-6462(920)

WIN
WIN 6462.91

HIGHWAY PLANS

vhb

	DATE	BY
R.M.		
PROJ. MANAGER		
DESIGN-DETAILED		
CHECKED-REVIEWED		
DESIGN2-DETAILED2		
DESIGN3-DETAILED3		
REVISIONS 1		
REVISIONS 2		
REVISIONS 3		
REVISIONS 4		
FIELD CHANGES		

PRESQUE ISLE
PRESQUE ISLE BYPASS


CROSS SECTIONS

SHEET NUMBER


100

OF 460

Filename: ...\H5_01_Xsects_PI_BYPASS.dgn Division: HIGHWAY Username: EFlynn Date:8/3/2023

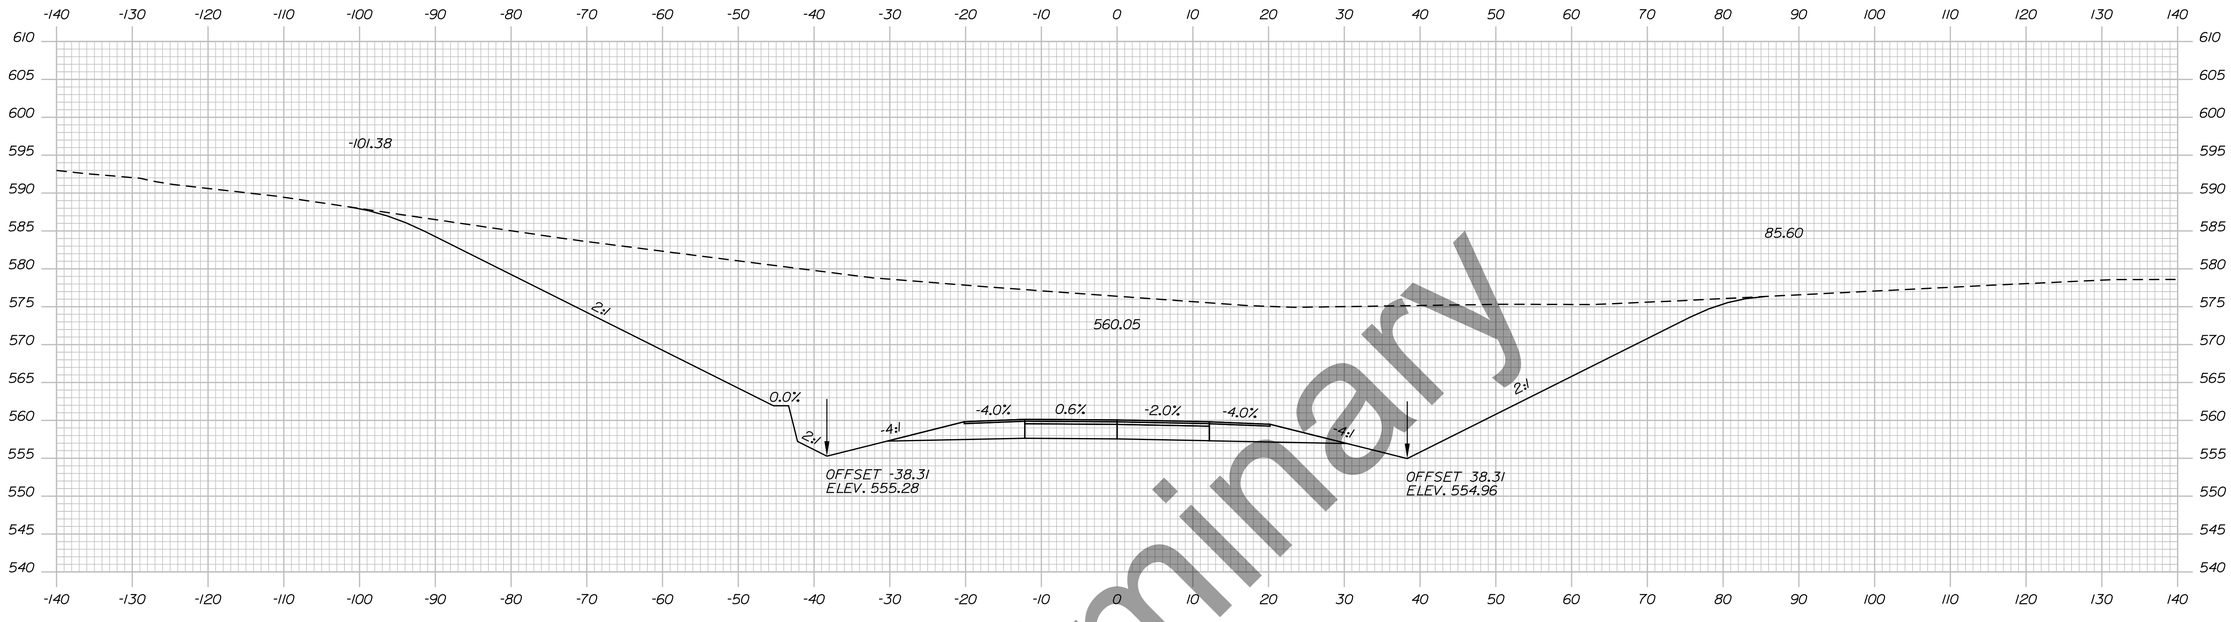

7352+50.00

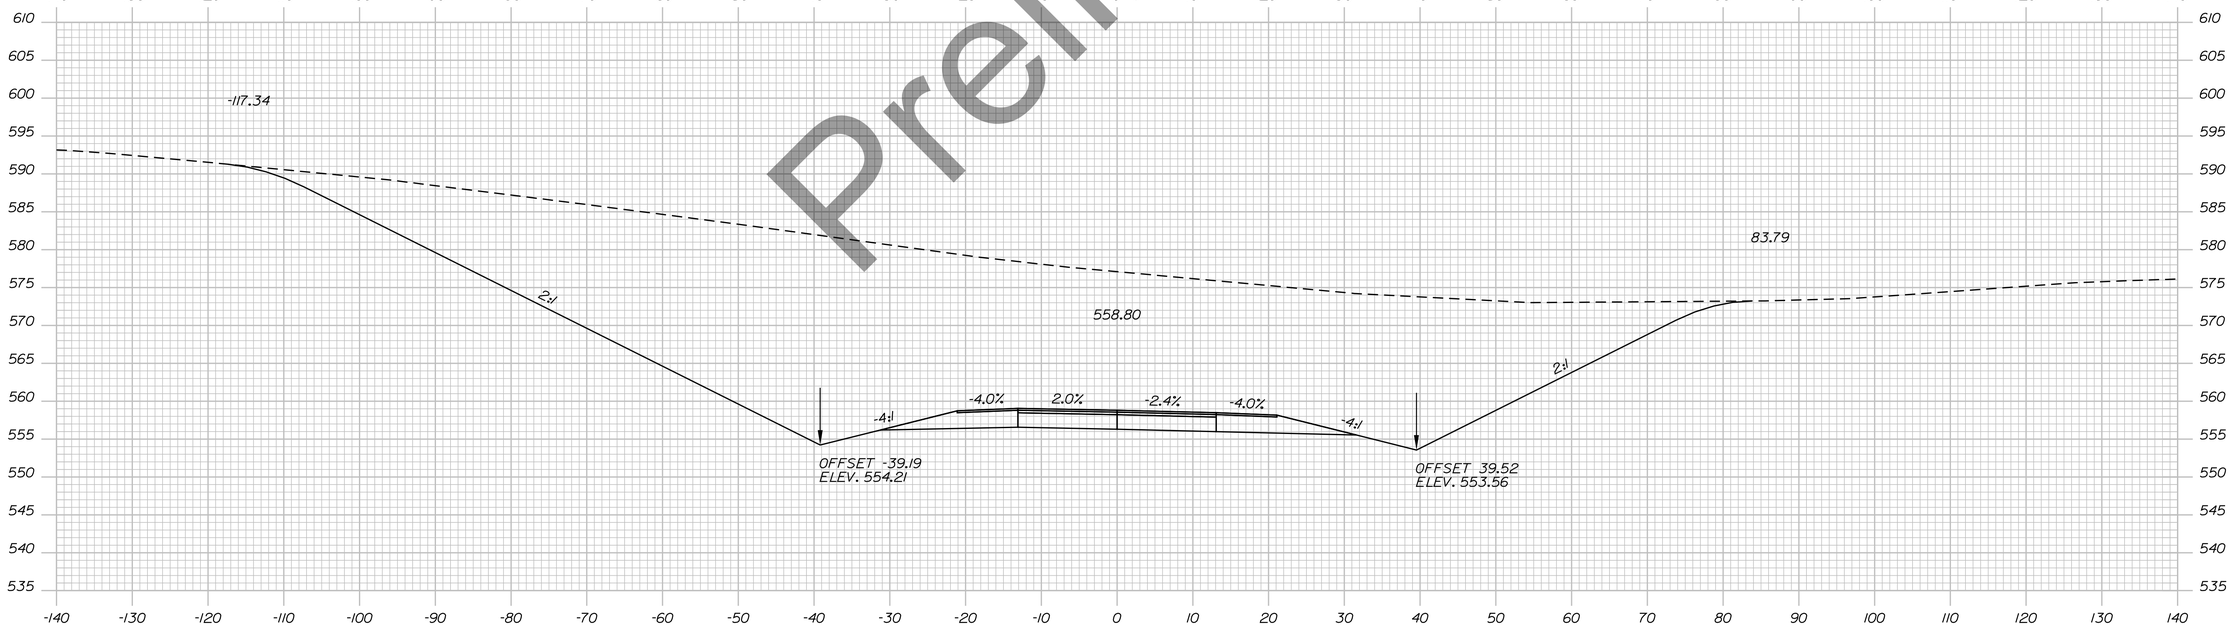

7352+00.00

Preliminary

STATE OF MAINE
DEPARTMENT OF TRANSPORTATION

HPP-6462(920)

WIN
WIN 6462.91

HIGHWAY PLANS

vhb

	DATE	BY
PROJ. MANAGER		R.M.
DESIGN-DETAILED		
CHECKED-REVIEWED		
DESIGN2-DETAILED2		
DESIGN3-DETAILED3		
REVISIONS 1		
REVISIONS 2		
REVISIONS 3		
REVISIONS 4		
FIELD CHANGES		

PRESQUE ISLE
PRESQUE ISLE BYPASS

CROSS SECTIONS


SHEET NUMBER

101

OF 460

Sta. 7352+00.00 to Sta. 7352+50.00

Filename: ...\H5_01_Xsects_PI_BYPASS.dgn Division: HIGHWAY Username: EFlynn Date:8/3/2023

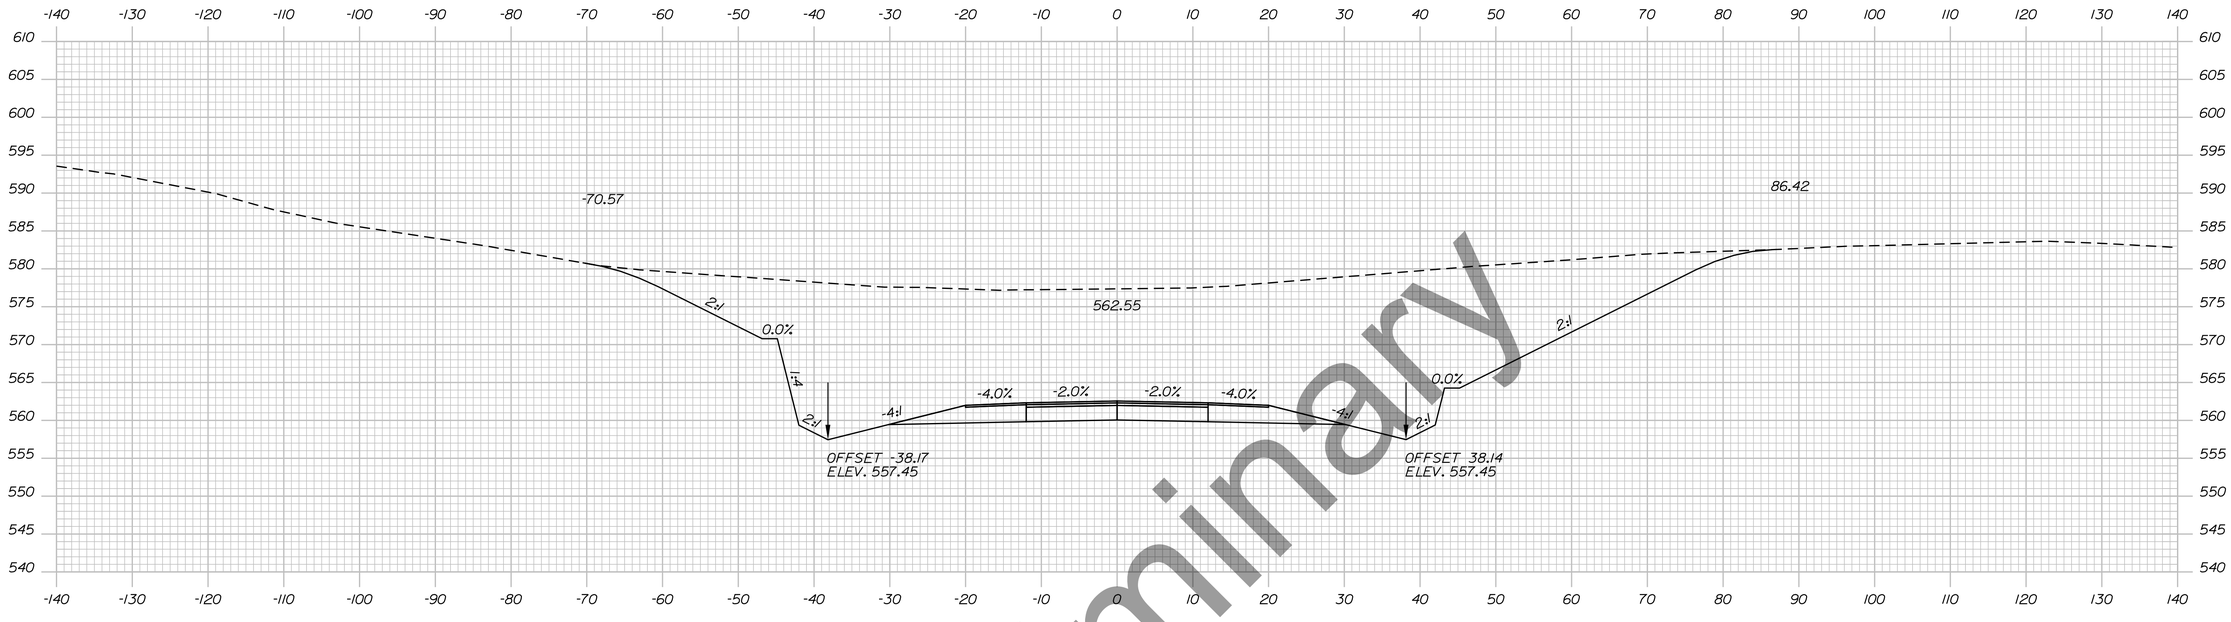

Preliminary

STATE OF MAINE
DEPARTMENT OF TRANSPORTATION

HPP-6462(920)

WIN
WIN 6462.91

HIGHWAY PLANS

vhb

	DATE	BY
PROJ. MANAGER		R.M.
DESIGN-DETAILED		
CHECKED-REVIEWED		
DESIGN2-DETAILED2		
DESIGN3-DETAILED3		
REVISIONS 1		
REVISIONS 2		
REVISIONS 3		
REVISIONS 4		
FIELD CHANGES		

PRESQUE ISLE
PRESQUE ISLE BYPASS

CROSS SECTIONS


SHEET NUMBER

102

OF 460

Sta. 7353+00.00 to Sta. 7353+50.00

Filename: ...\H5_01_Xsects_PI_BYPASS.dgn Division: HIGHWAY Username: EFlynn Date:8/3/2023

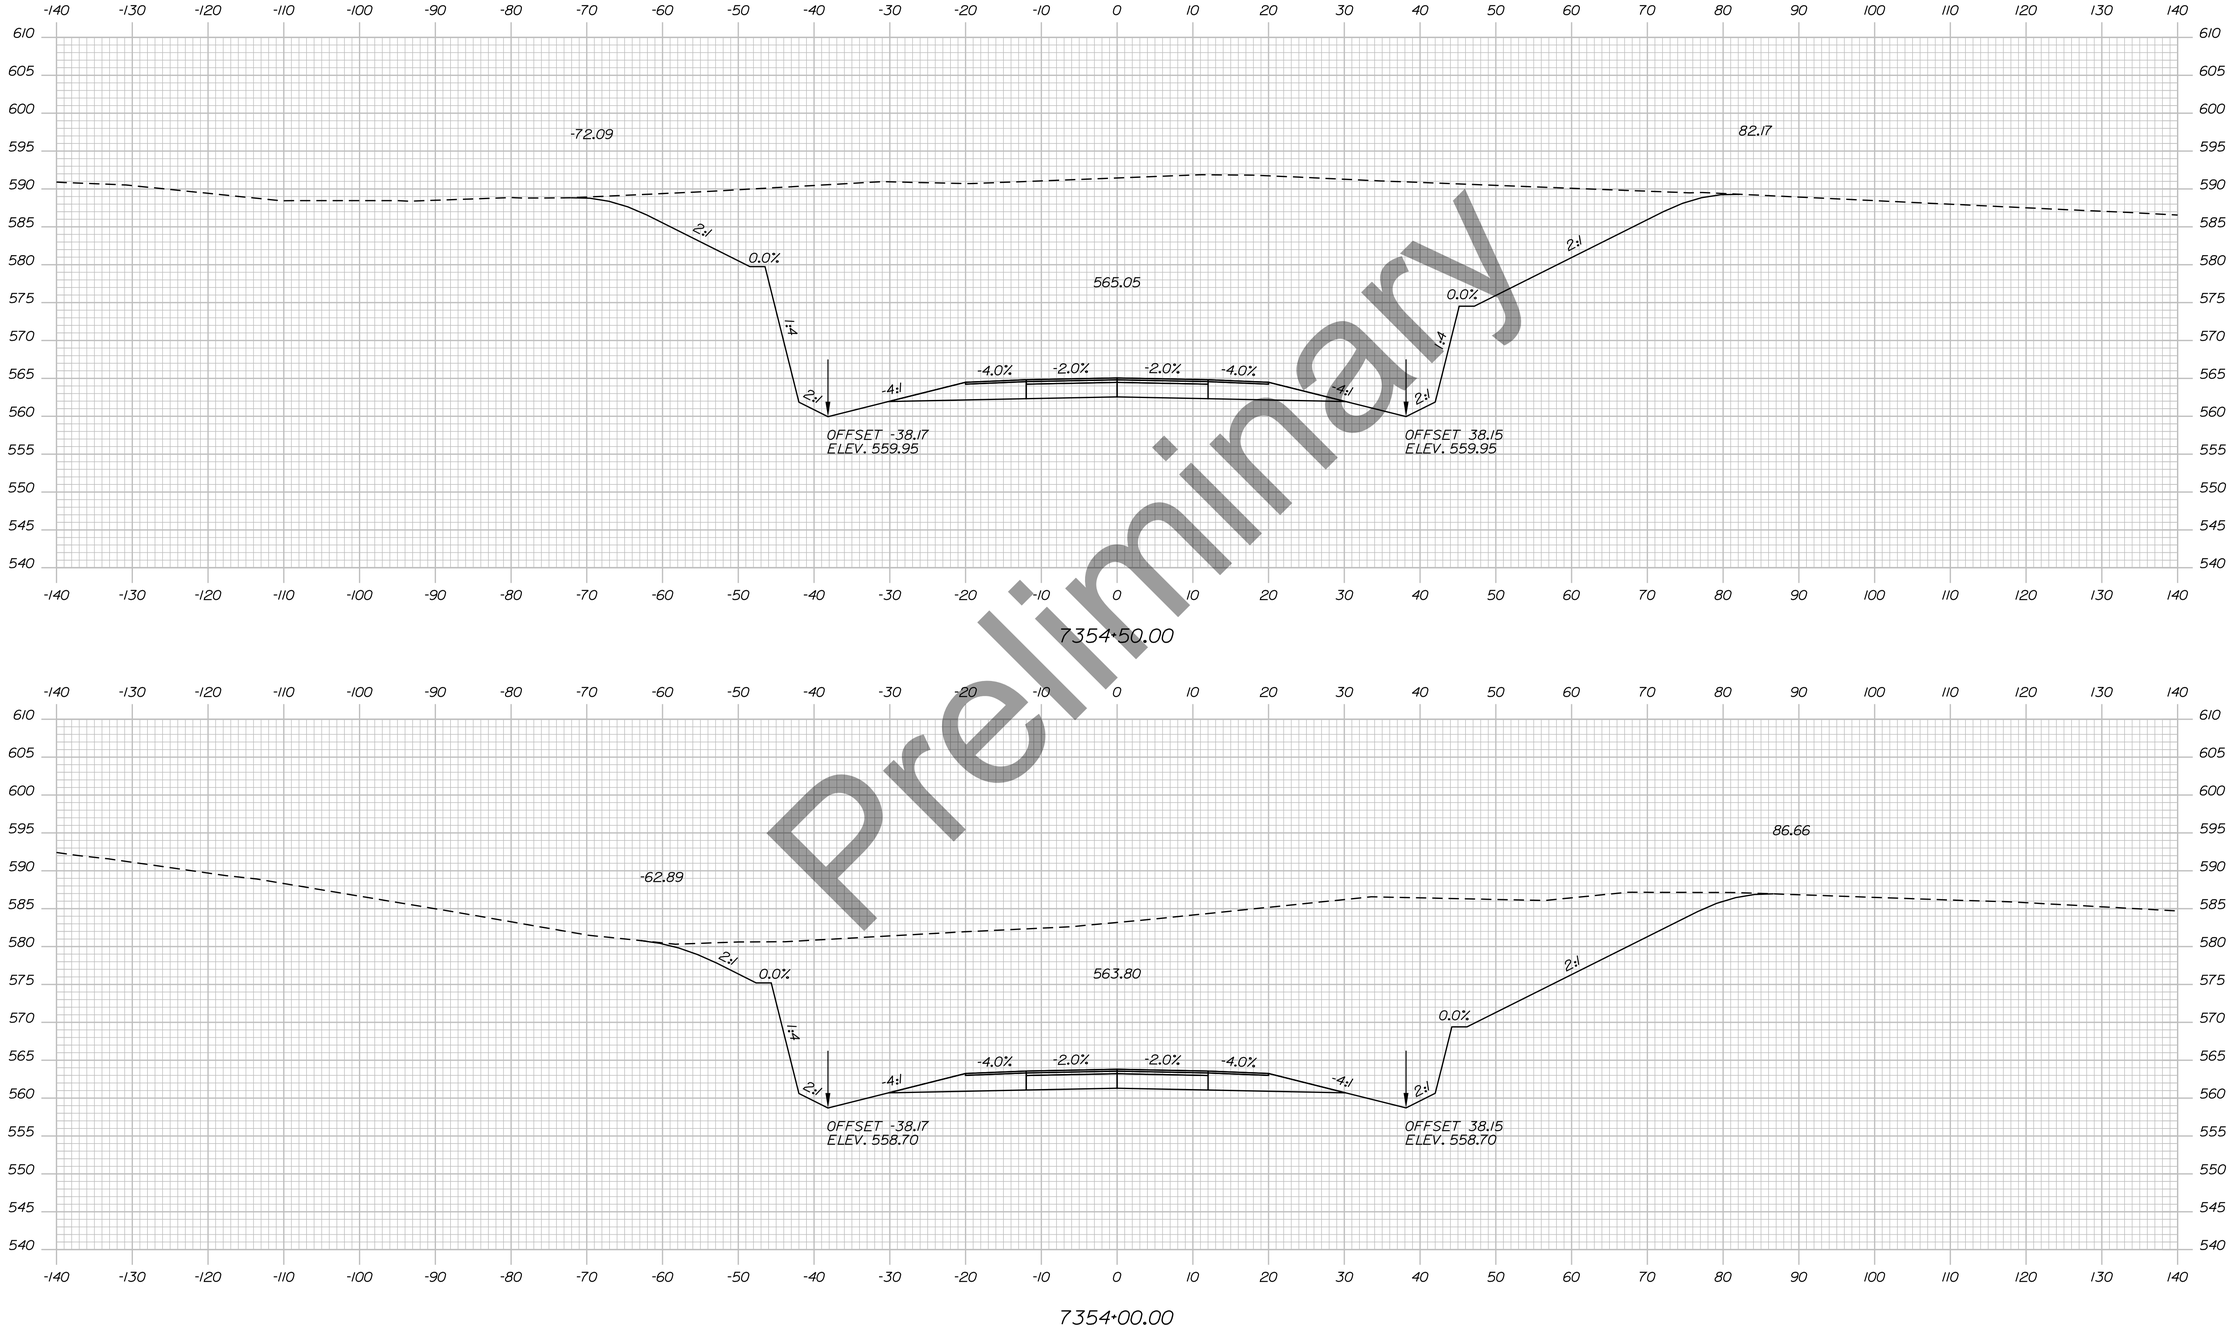

Preliminary

Sta. 7354+00.00 to Sta. 7354+50.00

STATE OF MAINE
DEPARTMENT OF TRANSPORTATION

HPP-6462(920)

WIN
WIN 6462.91

HIGHWAY PLANS

vhb

	DATE	BY
PROJ. MANAGER		R.M.
DESIGN-DETAILED		
CHECKED-REVIEWED		
DESIGN2-DETAILED2		
DESIGN3-DETAILED3		
REVISIONS 1		
REVISIONS 2		
REVISIONS 3		
REVISIONS 4		
FIELD CHANGES		

PRESQUE ISLE
PRESQUE ISLE BYPASS


CROSS SECTIONS

SHEET NUMBER

103

OF 460

Filename: ...\H5_01_Xsects_PI_BYPASS.dgn Division: HIGHWAY Username: EFlynn Date:8/3/2023

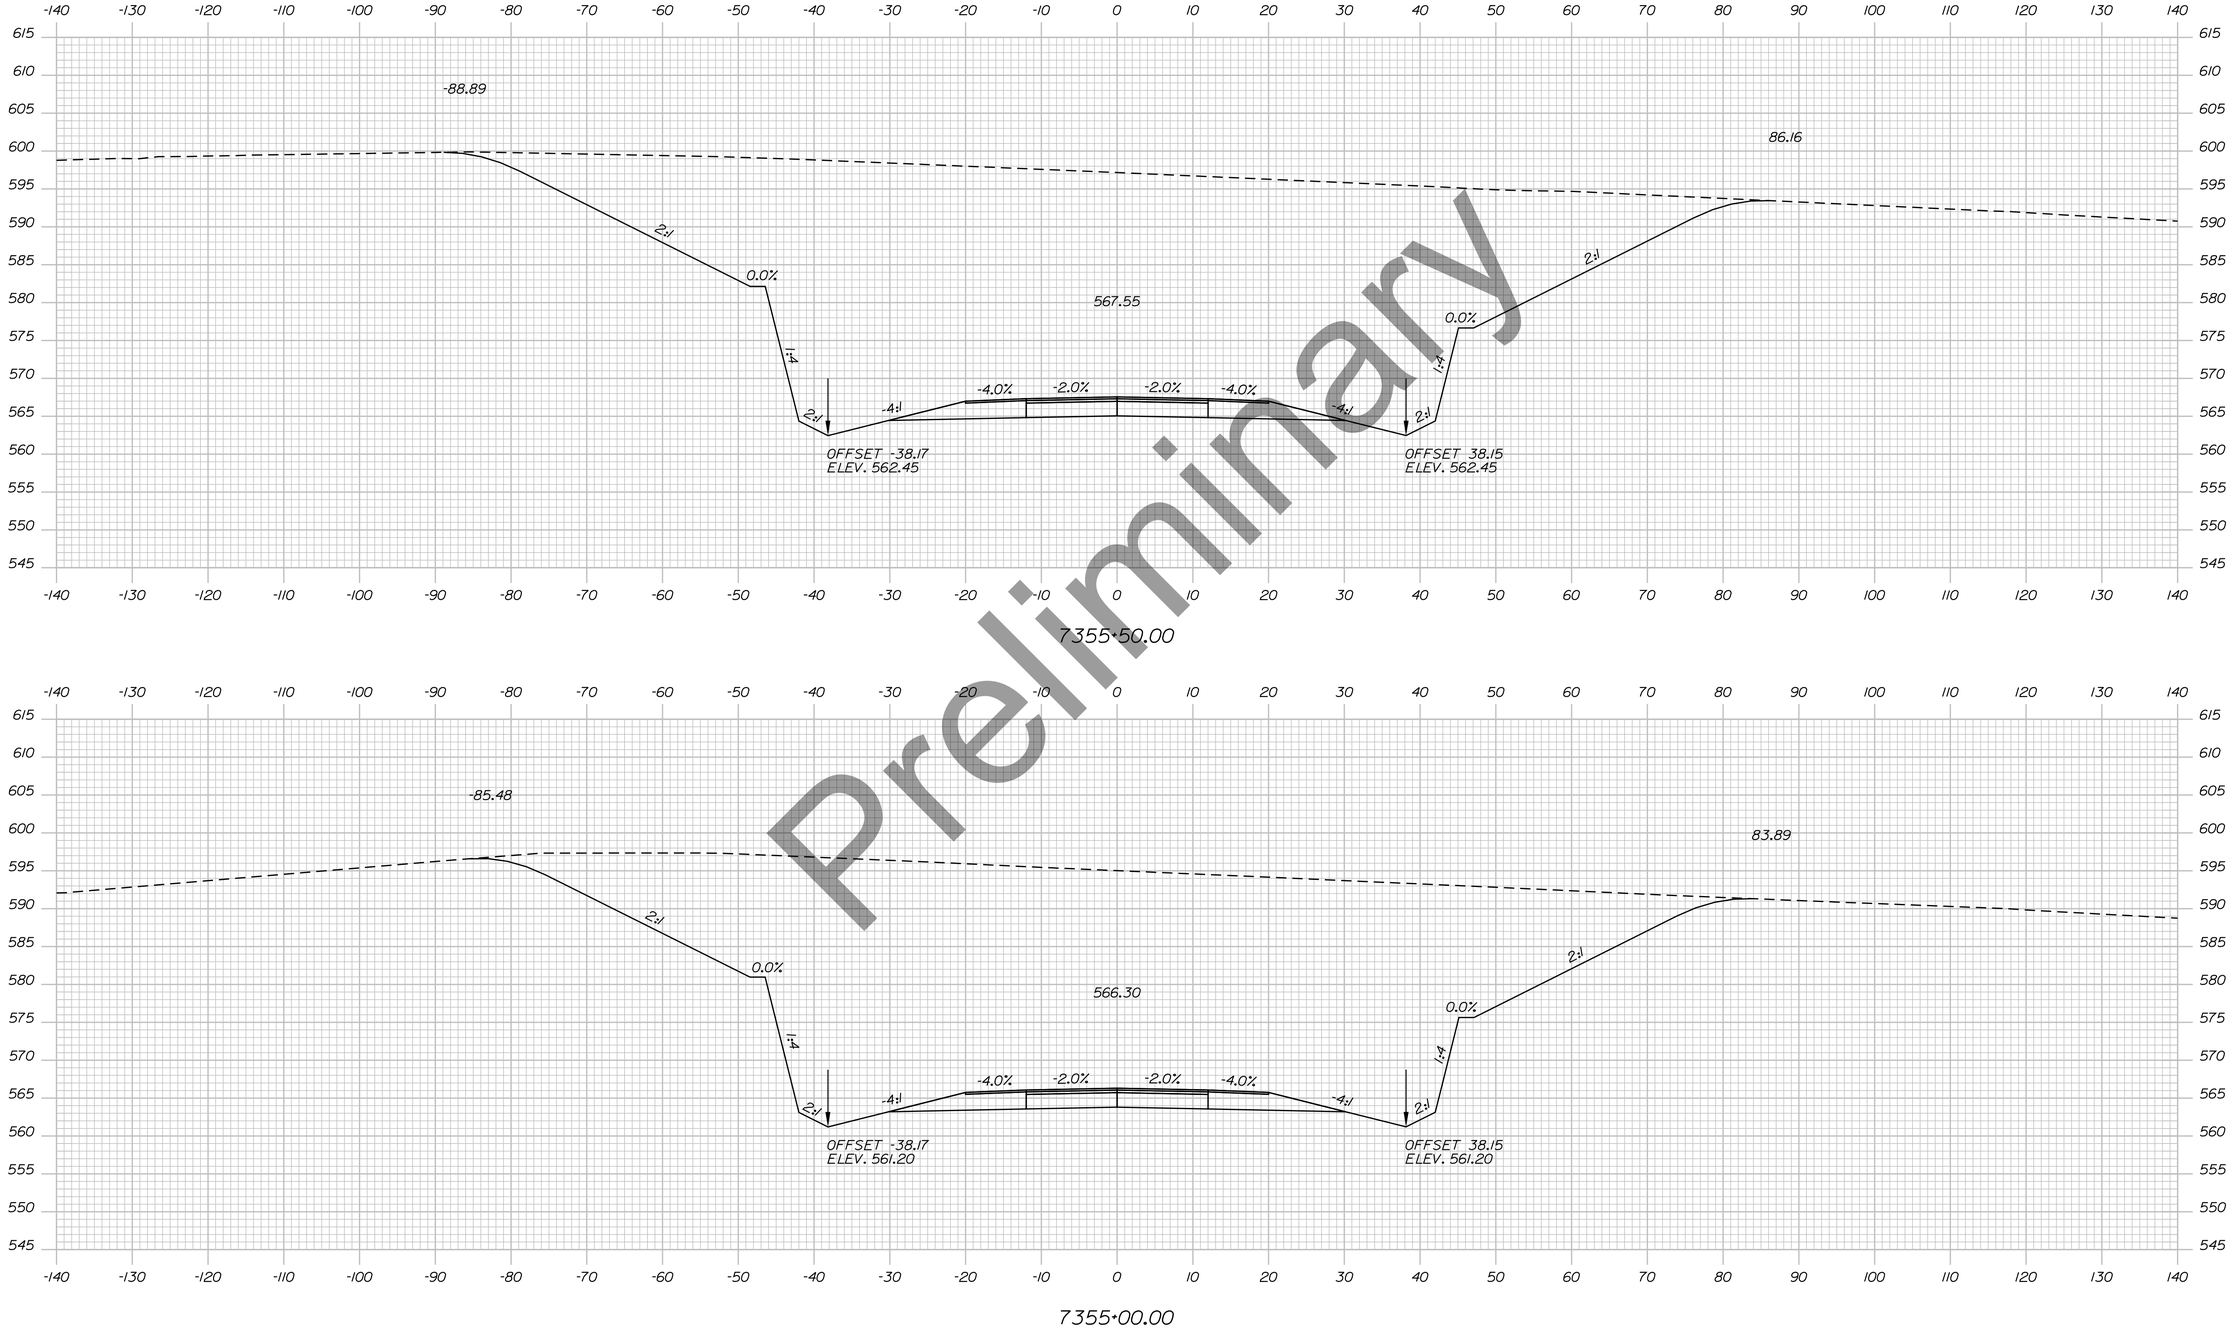

Preliminary

Sta. 7355+00.00 to Sta. 7355+50.00

STATE OF MAINE
DEPARTMENT OF TRANSPORTATION

HPP-6462(920)

WIN
WIN 6462.91

HIGHWAY PLANS

vhb

	DATE	BY
PROJ. MANAGER		R.M.
DESIGN-DETAILED		
CHECKED-REVIEWED		
DESIGN2-DETAILED2		
DESIGN3-DETAILED3		
REVISIONS 1		
REVISIONS 2		
REVISIONS 3		
REVISIONS 4		
FIELD CHANGES		

PRESQUE ISLE
PRESQUE ISLE BYPASS


CROSS SECTIONS

SHEET NUMBER

104

OF 460

Filename: ...\H5_01_Xsects_PI_BYPASS.dgn Division: HIGHWAY Username: EFlynn Date:8/3/2023

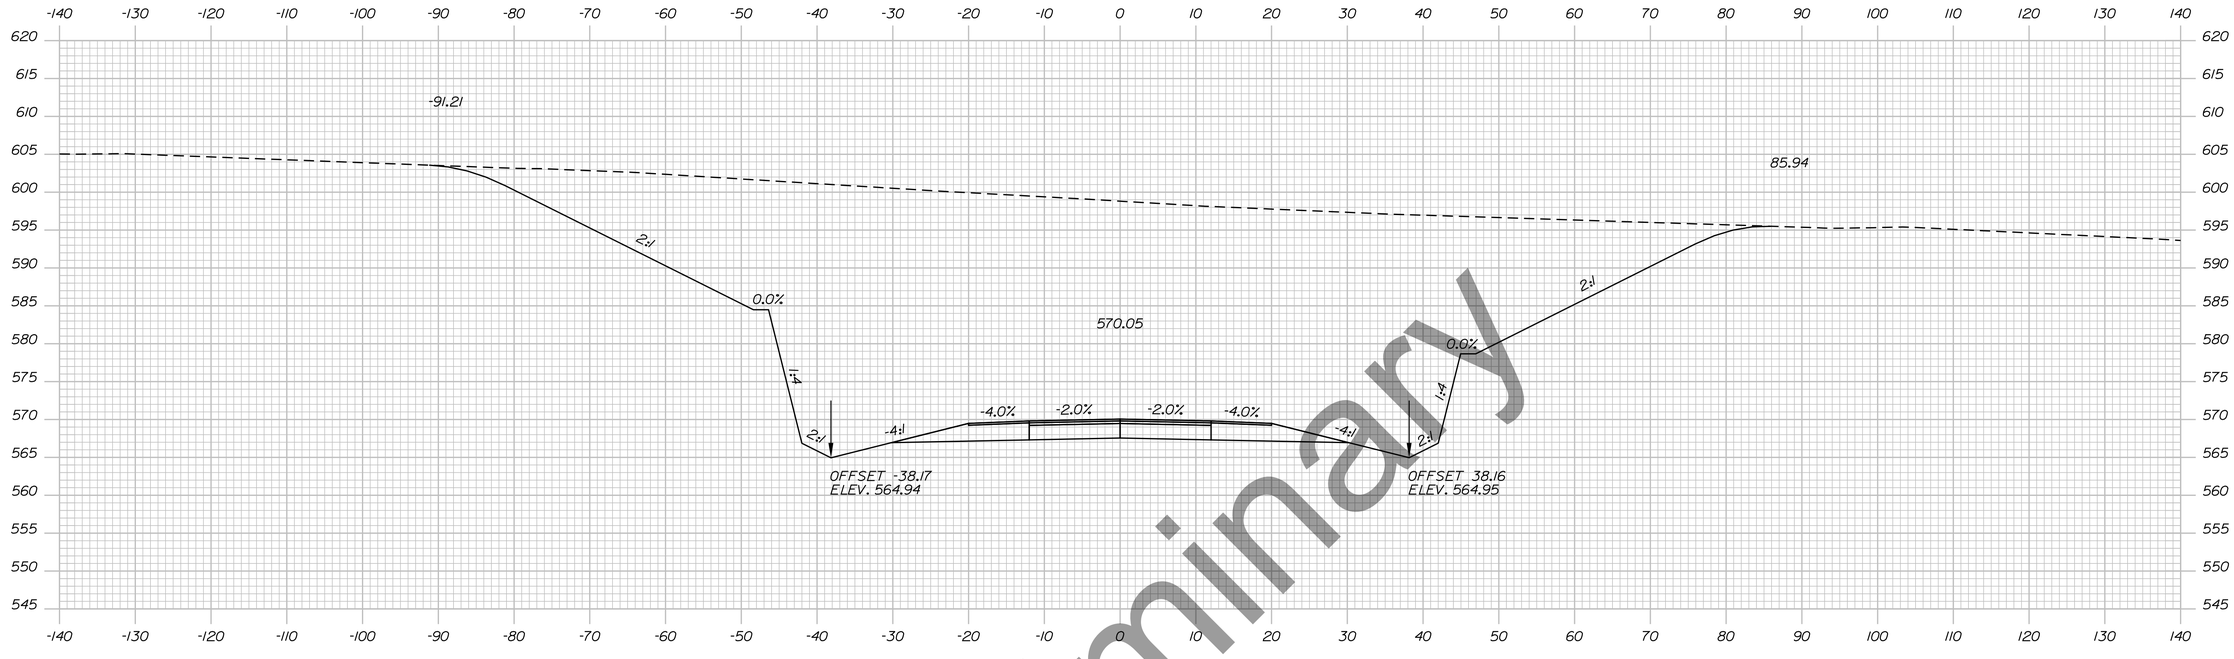

Preliminary

STATE OF MAINE
DEPARTMENT OF TRANSPORTATION

HPP-6462(920)

WIN
WIN 6462.91

HIGHWAY PLANS

vhb

	DATE	BY
PROJ. MANAGER		R.M.
DESIGN-DETAILED		
CHECKED-REVIEWED		
DESIGN2-DETAILED2		
DESIGN3-DETAILED3		
REVISIONS 1		
REVISIONS 2		
REVISIONS 3		
REVISIONS 4		
FIELD CHANGES		

PRESQUE ISLE
PRESQUE ISLE BYPASS

CROSS SECTIONS


SHEET NUMBER

105

OF 460

Sta. 7356+00.00 to Sta. 7356+50.00

Filename: ...\H5_01_Xsects_PI_BYPASS.dgn Division: HIGHWAY Username: EFlynn Date:8/3/2023

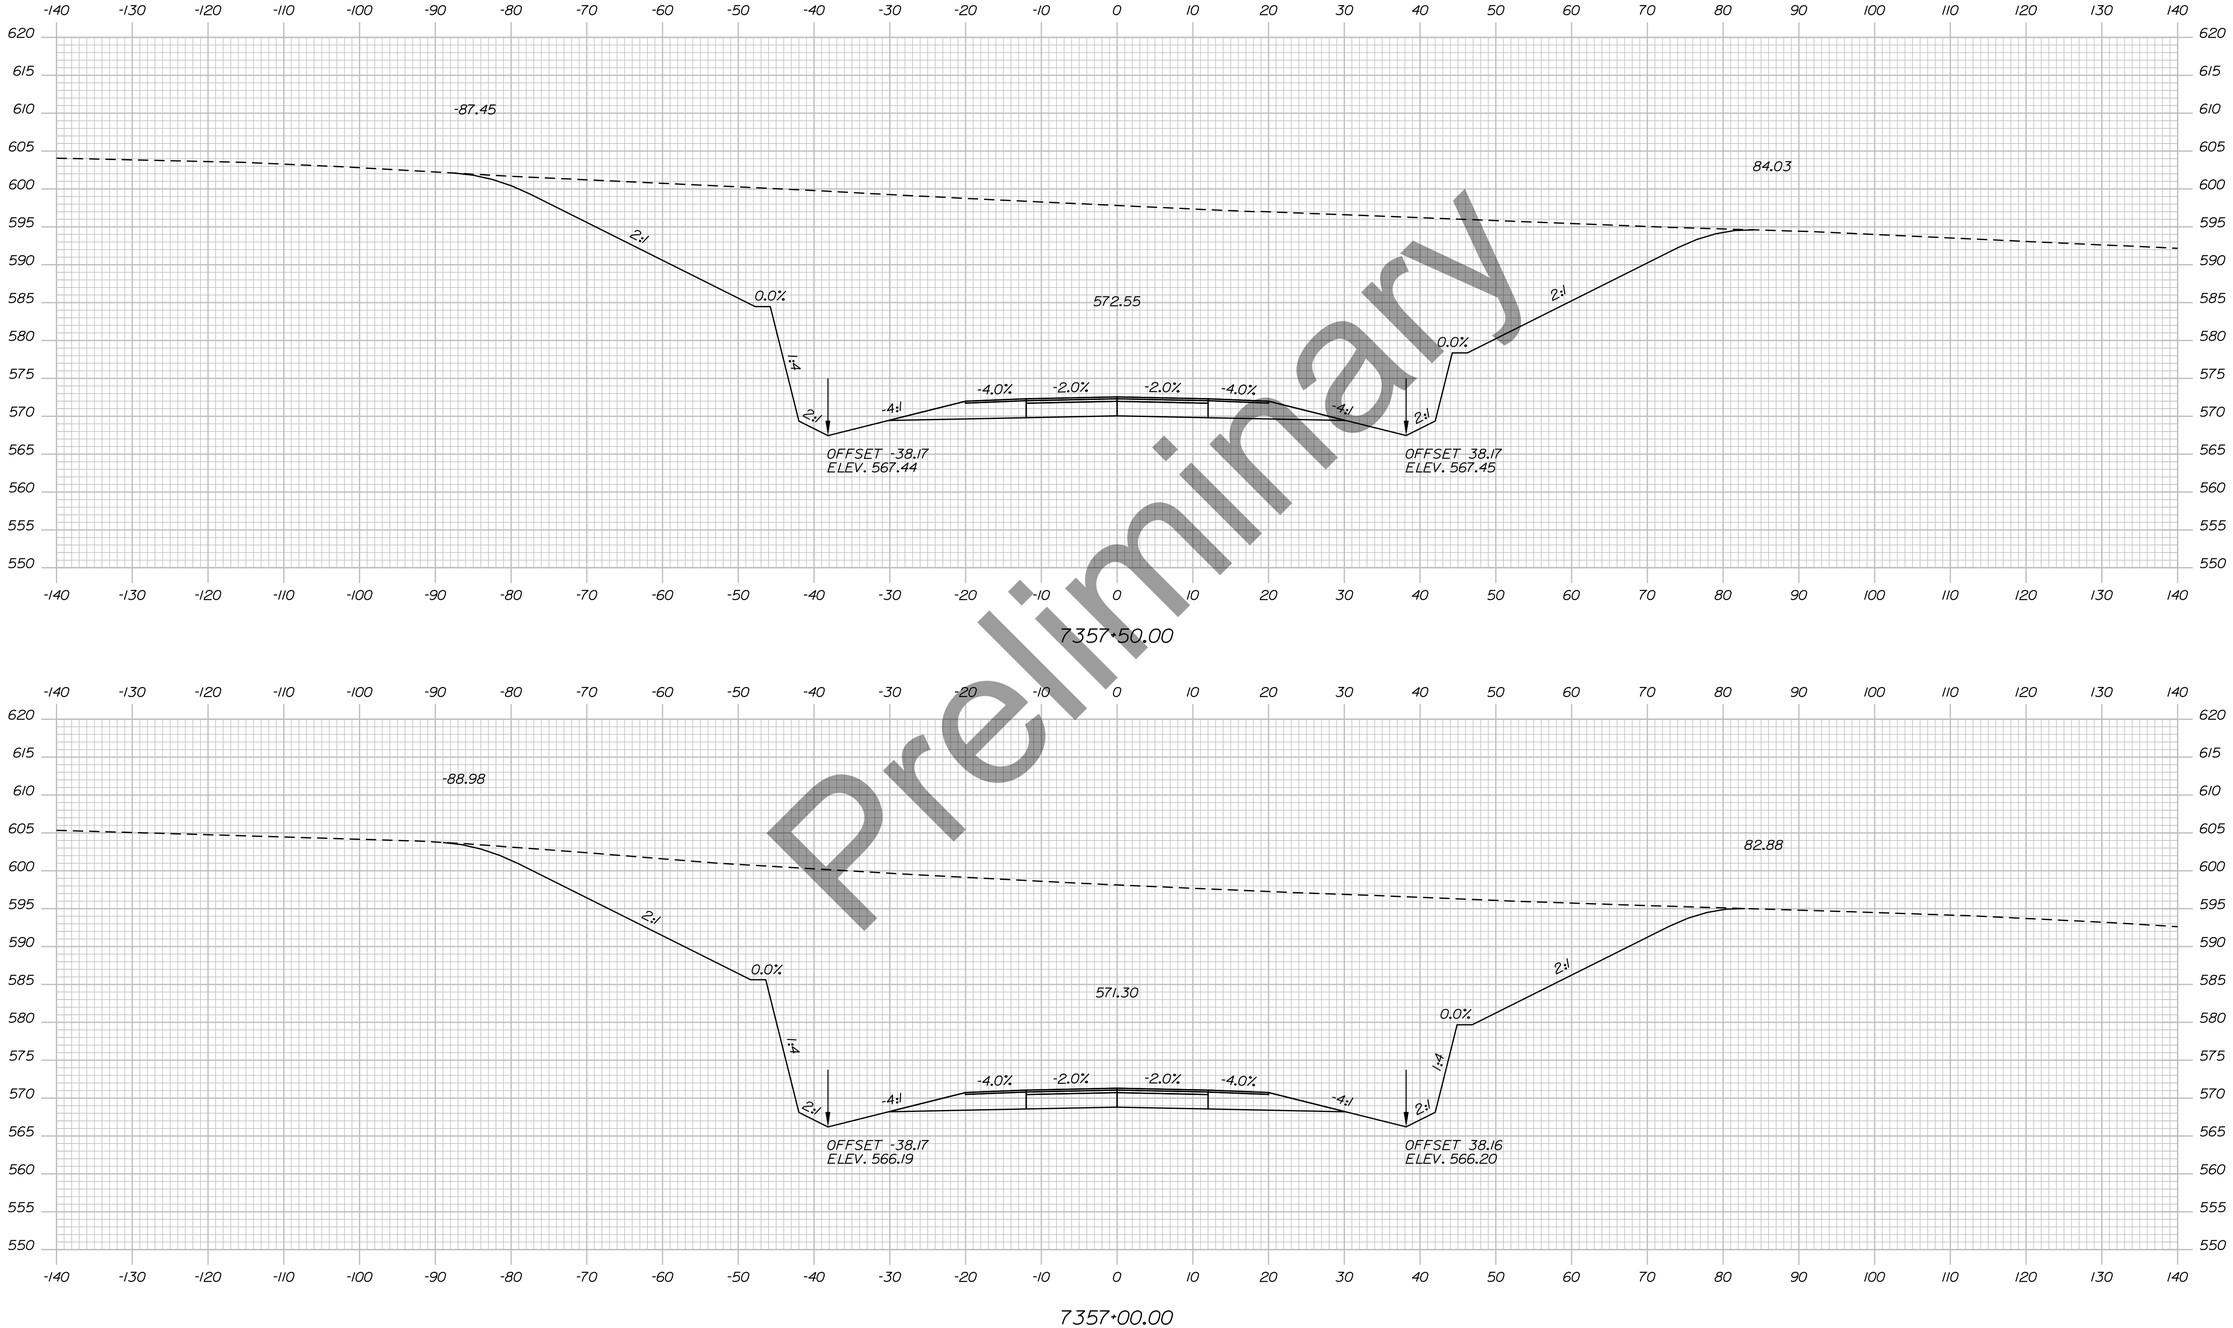

Preliminary

Sta. 7357+00.00 to Sta. 7357+50.00

STATE OF MAINE
DEPARTMENT OF TRANSPORTATION

HPP-6462(920)

WIN
WIN 6462.91

HIGHWAY PLANS

vhb


	DATE	BY
R.M.		
PROJ. MANAGER		
DESIGN-DETAILED		
CHECKED-REVIEWED		
DESIGN2-DETAILED2		
DESIGN3-DETAILED3		
REVISIONS 1		
REVISIONS 2		
REVISIONS 3		
REVISIONS 4		
FIELD CHANGES		

PRESQUE ISLE
PRESQUE ISLE BYPASS

CROSS SECTIONS

SHEET NUMBER
106
OF 460

Filename: ...\H5_01_Xsects_PI_BYPASS.dgn Division: HIGHWAY Username: EFlynn Date:8/3/2023

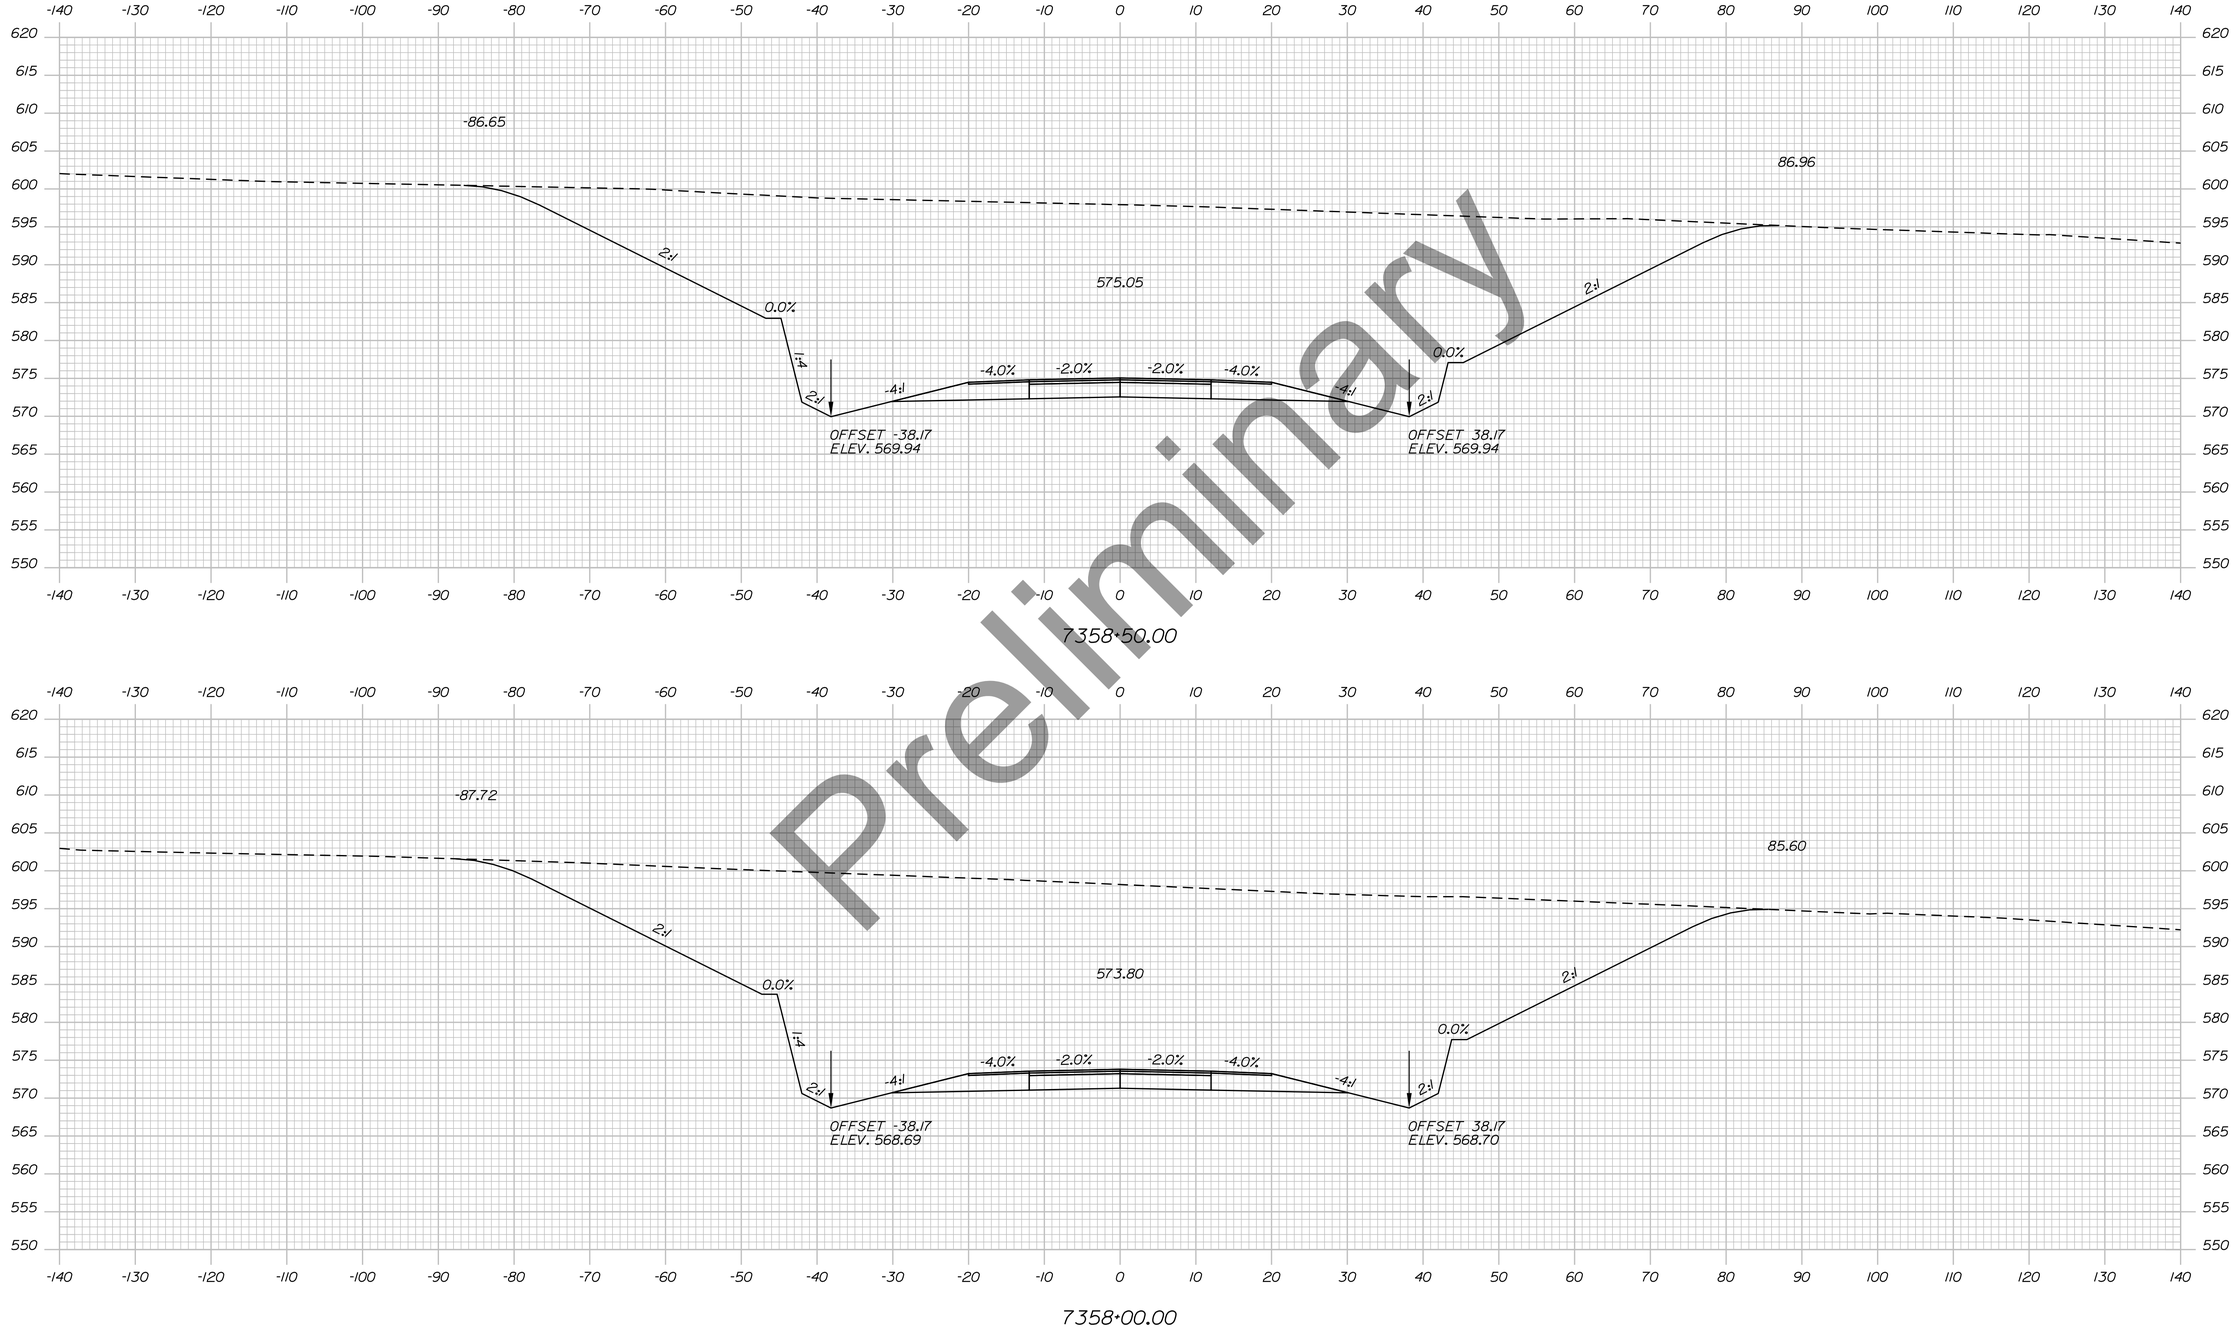

Preliminary

Filename: ...\H5_01_Xsects_PI_BYPASS.dgn Division: HIGHWAY Username: EFlynn Date:8/3/2023

STATE OF MAINE
DEPARTMENT OF TRANSPORTATION

HPP-6462(920)

WIN
WIN 6462.91

HIGHWAY PLANS

vhb

	DATE	BY
PROJ. MANAGER		R.M.
DESIGN-DETAILED		
CHECKED-REVIEWED		
DESIGN2-DETAILED2		
DESIGN3-DETAILED3		
REVISIONS 1		
REVISIONS 2		
REVISIONS 3		
REVISIONS 4		
FIELD CHANGES		

PRESQUE ISLE
PRESQUE ISLE BYPASS


CROSS SECTIONS

SHEET NUMBER

107

OF 460

Sta. 7358+00.00 to Sta. 7358+50.00

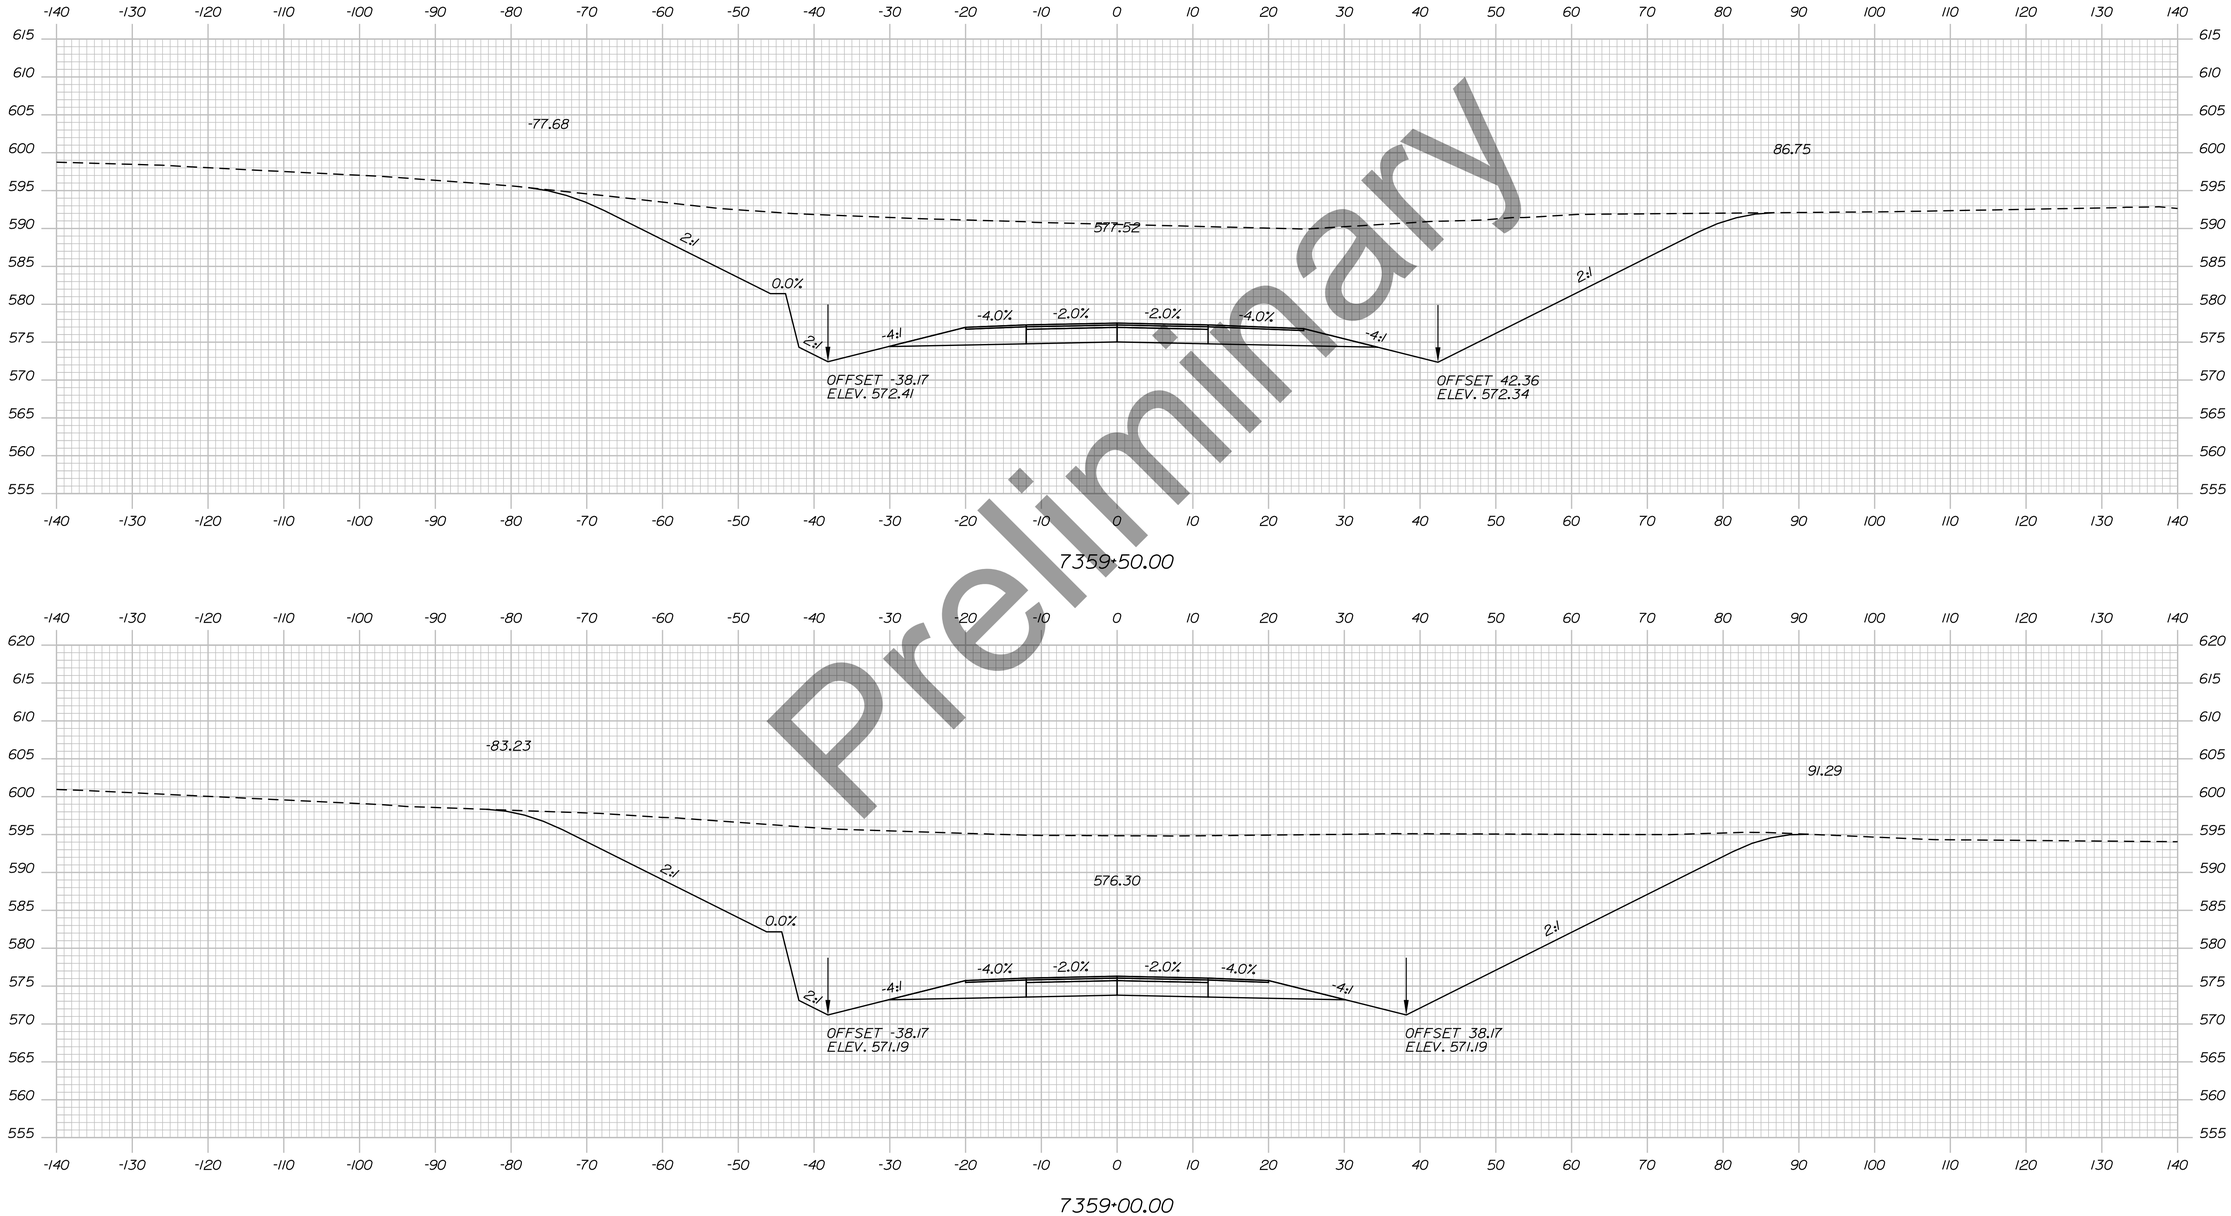

Preliminary

STATE OF MAINE
DEPARTMENT OF TRANSPORTATION

HPP-6462(920)

WIN
WIN 6462.91

HIGHWAY PLANS

vhb

	DATE	BY
R.M.		
PROJ. MANAGER		
DESIGN-DETAILED		
CHECKED-REVIEWED		
DESIGN2-DETAILED2		
DESIGN3-DETAILED3		
REVISIONS 1		
REVISIONS 2		
REVISIONS 3		
REVISIONS 4		
FIELD CHANGES		

PRESQUE ISLE
PRESQUE ISLE BYPASS

CROSS SECTIONS


SHEET NUMBER

108

OF 460

Sta. 7359+00.00 to Sta. 7359+50.00

Filename: ...\H5_01_Xsects_PI_BYPASS.dgn Division: HIGHWAY Username: EFlynn Date:8/3/2023

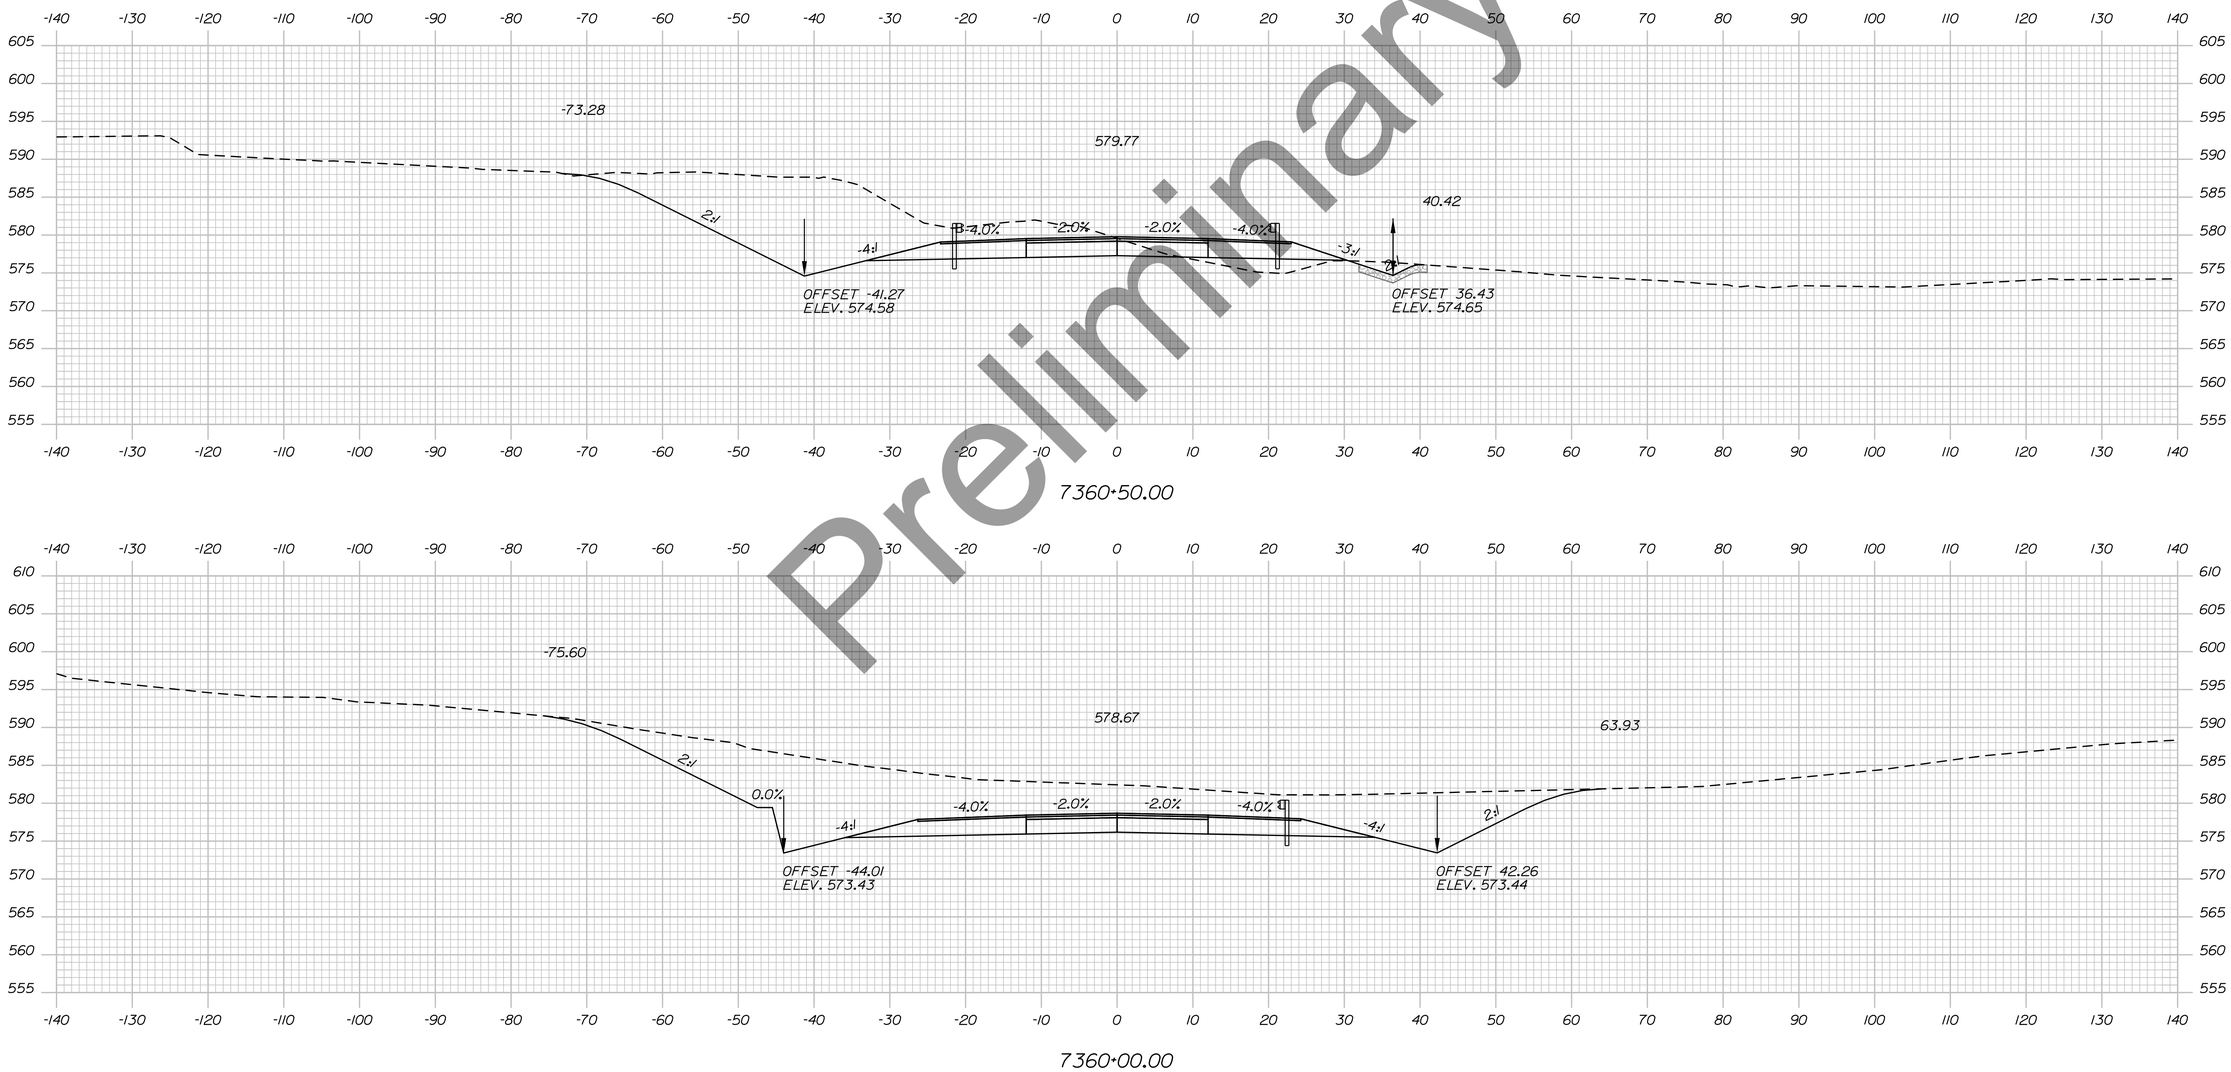

Preliminary

Username: EFlynn Date:8/3/2023

Division: HIGHWAY

Filename: ...\H5_01_Xsects_PI_BYPASS.dgn

STATE OF MAINE
DEPARTMENT OF TRANSPORTATION

HPP-6462(920)

WIN
WIN 6462.91

HIGHWAY PLANS

vhb

PROJ. MANAGER			
DESIGN-DETAILED	R.M.		
CHECKED-REVIEWED		BY	
DESIGN2-DETAILED2			
DESIGN3-DETAILED3			
REVISIONS 1			
REVISIONS 2			
REVISIONS 3			
REVISIONS 4			
FIELD CHANGES			

PRESQUE ISLE
PRESQUE ISLE BYPASS

CROSS SECTIONS


SHEET NUMBER

109

OF 460

Sta. 7360+00.00 to Sta. 7360+50.00

Filename: ...\H5_01_Xsects_PI_BYPASS.dgn Division: HIGHWAY Username: EFlynn Date:8/3/2023

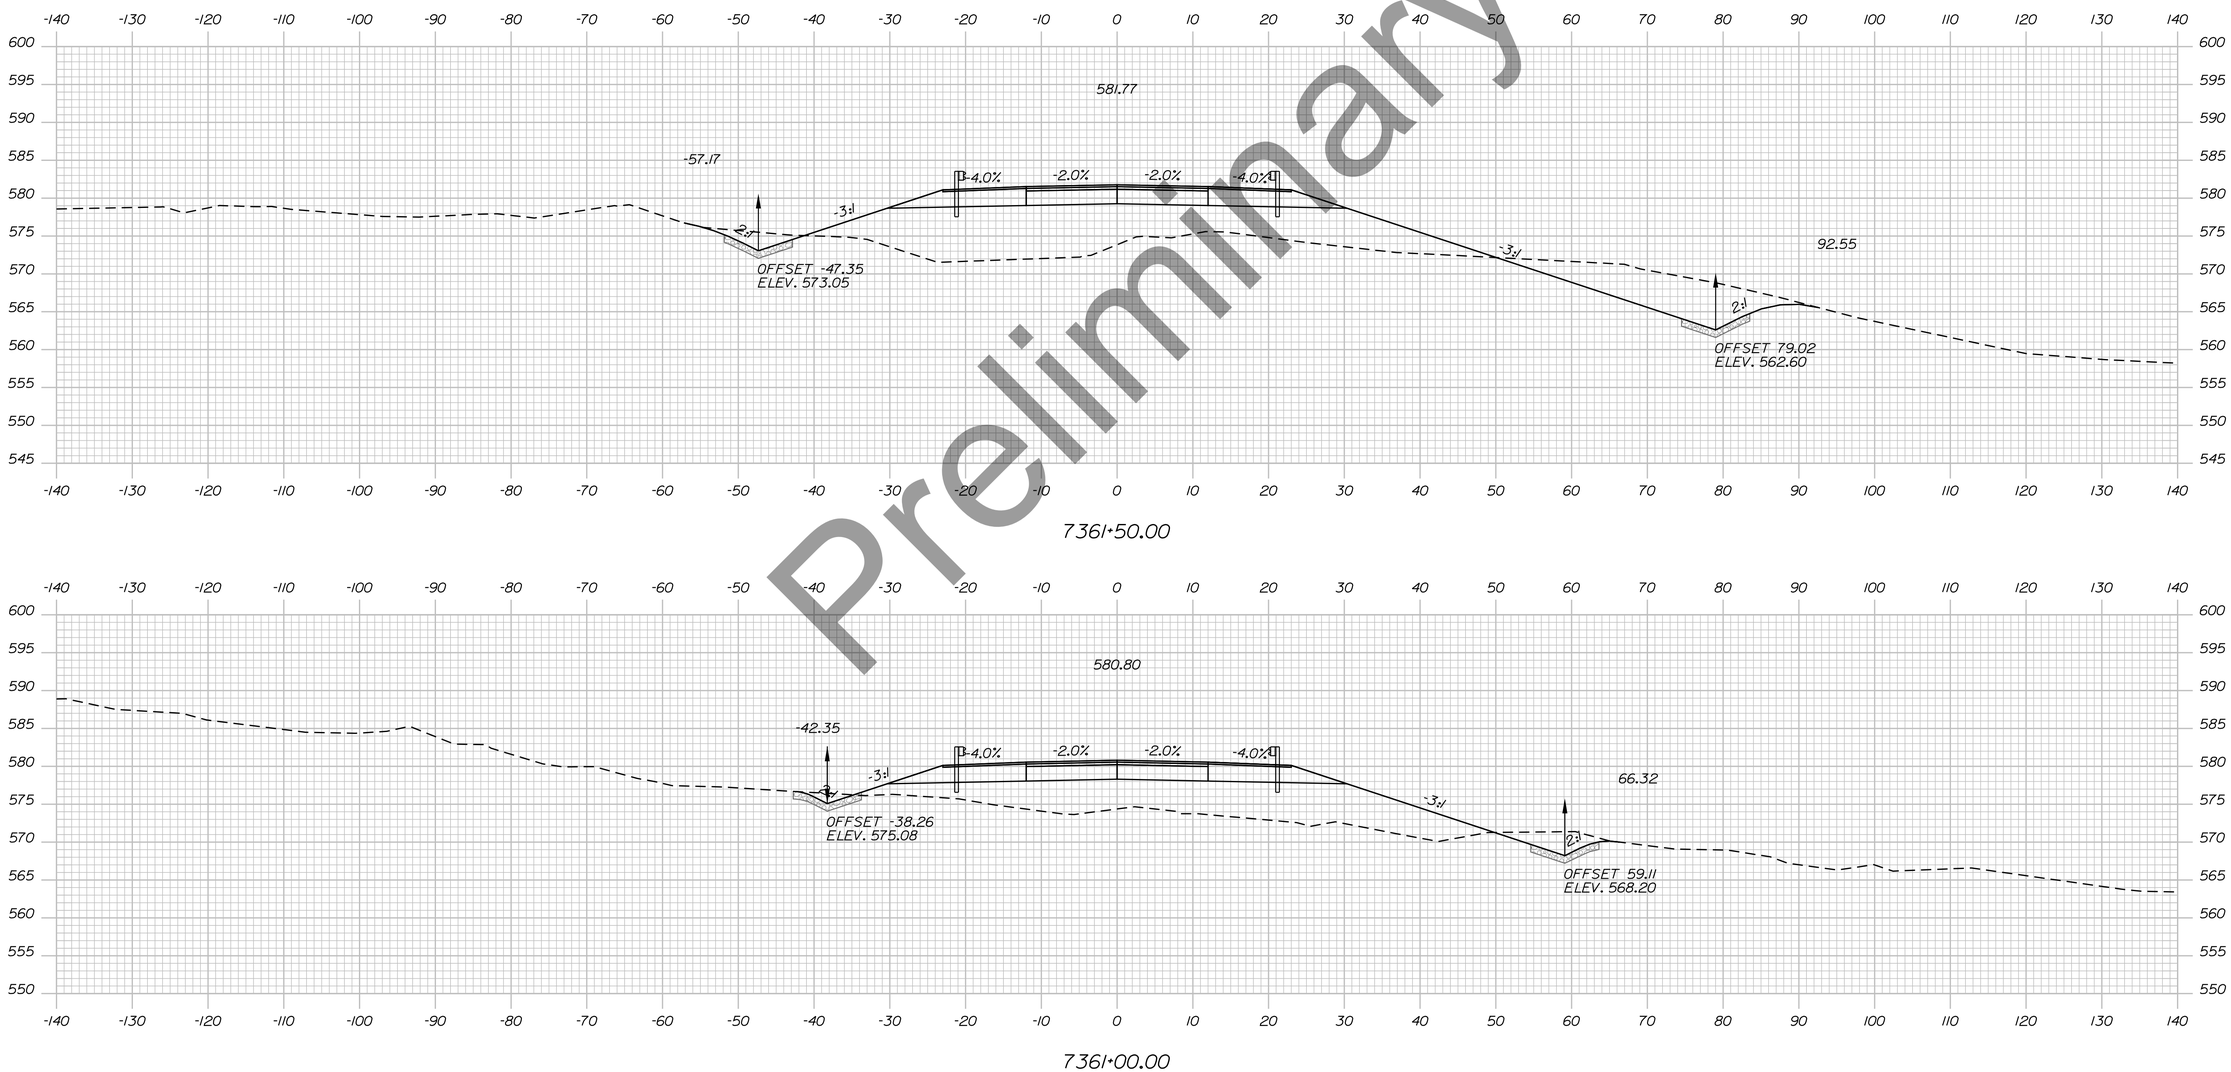

Preliminary

STATE OF MAINE
DEPARTMENT OF TRANSPORTATION

HPP-6462(920)

WIN
WIN 6462.91

HIGHWAY PLANS

vhb

	DATE	BY
PROJ. MANAGER		R.M.
DESIGN-DETAILED		
CHECKED-REVIEWED		
DESIGN2-DETAILED2		
DESIGN3-DETAILED3		
REVISIONS 1		
REVISIONS 2		
REVISIONS 3		
REVISIONS 4		
FIELD CHANGES		

PRESQUE ISLE
PRESQUE ISLE BYPASS


CROSS SECTIONS

SHEET NUMBER

110

OF 460

Sta. 7361+00.00 to Sta. 7361+50.00

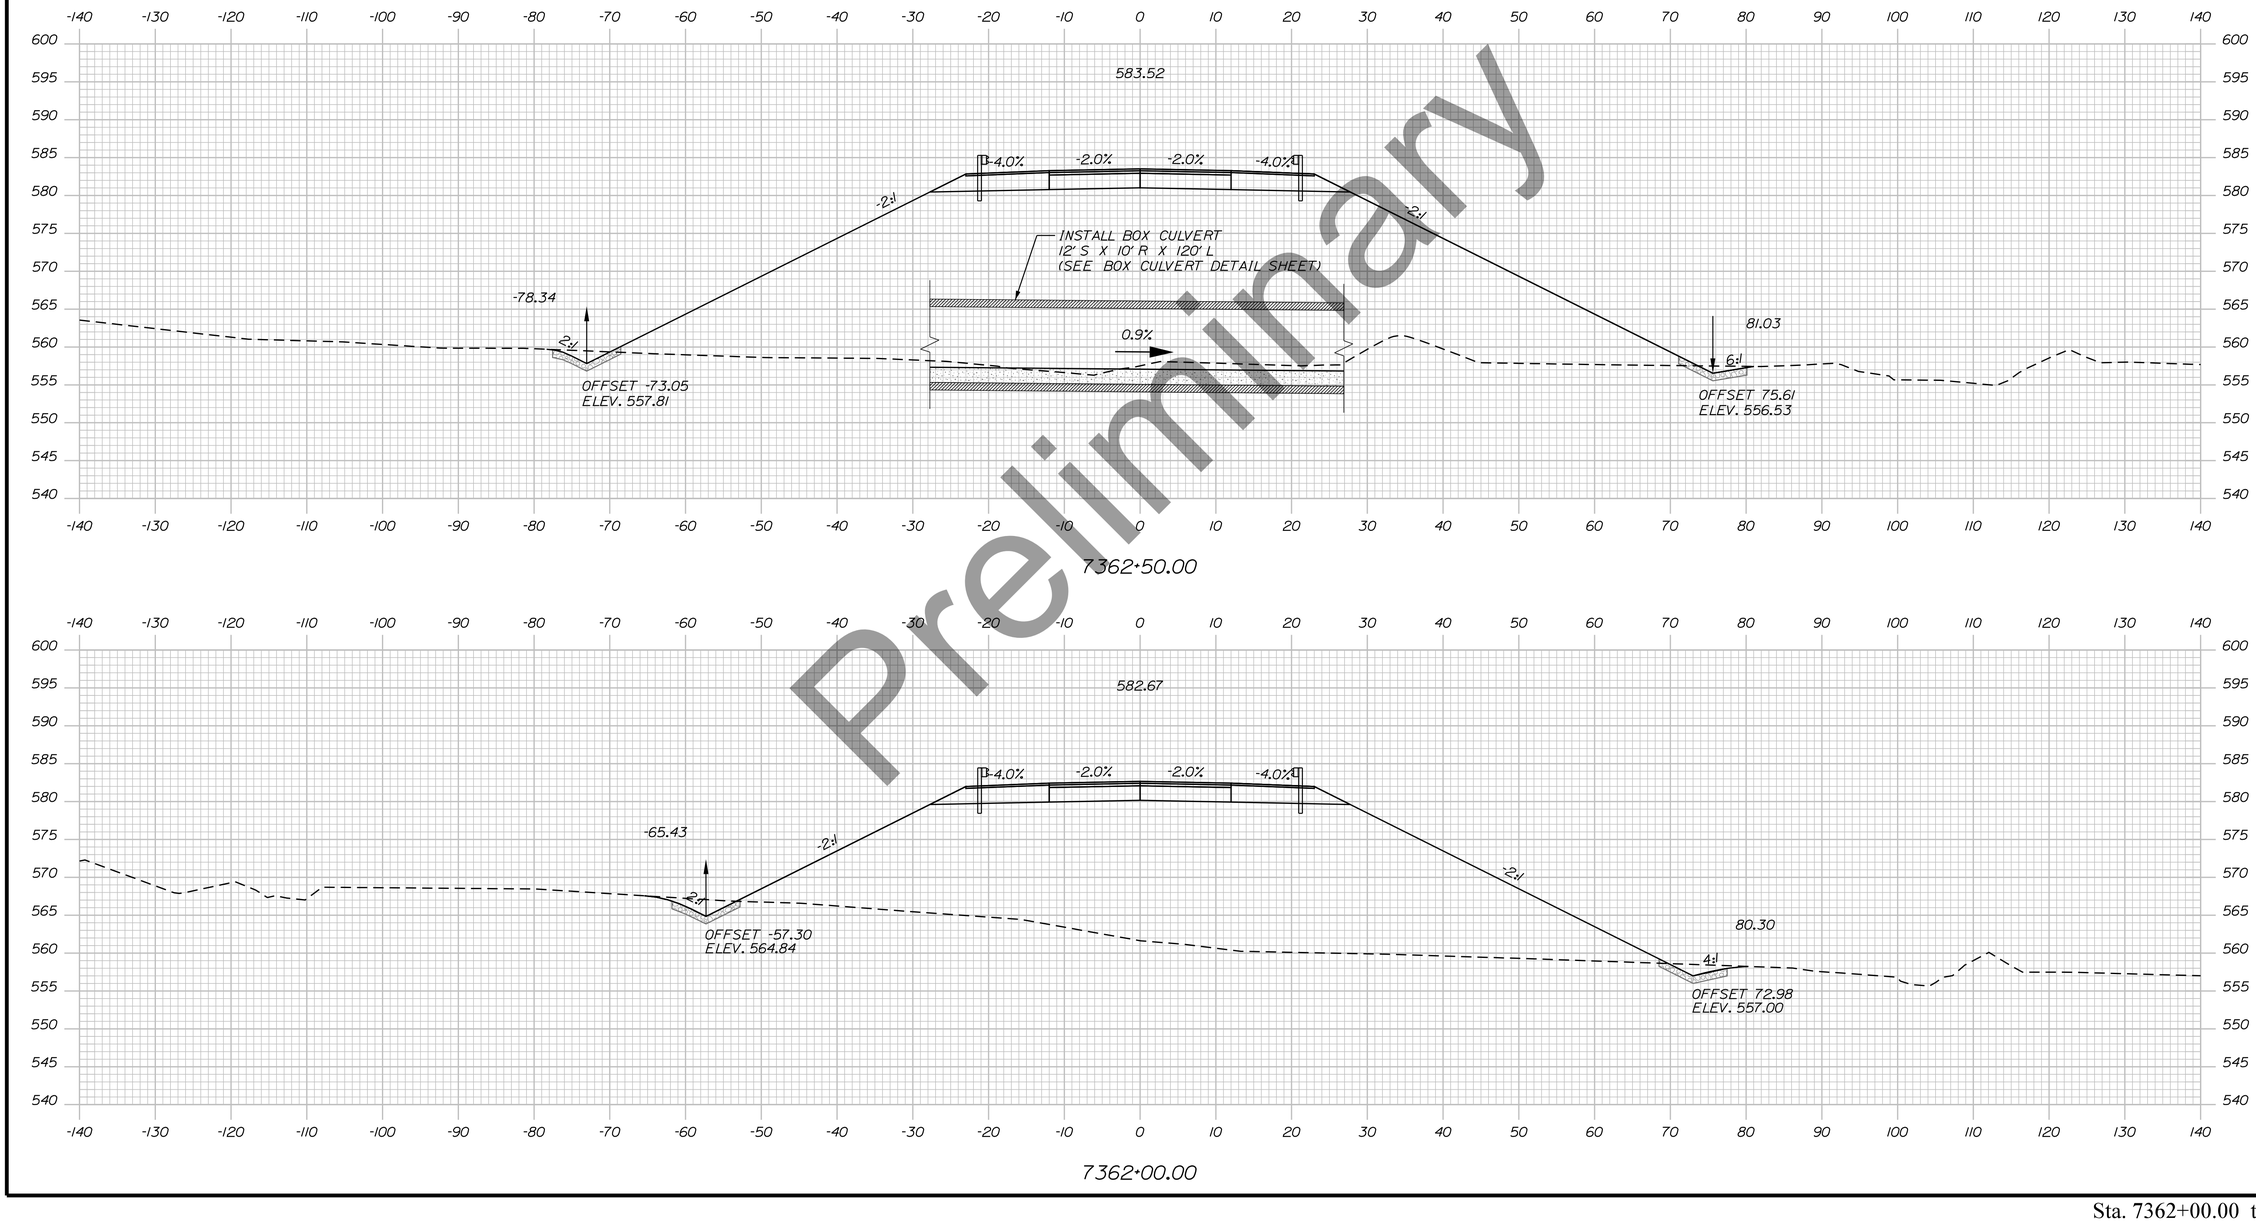

Preliminary

Username: EFlynn Date:8/3/2023

Division: HIGHWAY

Filename: ...\H5_01_Xsects_PI_BYPASS.dgn

STATE OF MAINE
DEPARTMENT OF TRANSPORTATION

HPP-6462(920)

WIN
WIN 6462.91

HIGHWAY PLANS

vhb

PROJ. MANAGER			
DESIGN-DETAILED	R.M.		
CHECKED-REVIEWED			
DESIGN2-DETAILED2			
DESIGN3-DETAILED3			
REVISIONS 1			1
REVISIONS 2			2
REVISIONS 3			3
REVISIONS 4			4
FIELD CHANGES			5

PRESQUE ISLE
PRESQUE ISLE BYPASS


CROSS SECTIONS

SHEET NUMBER

111

OF 460

Sta. 7362+00.00 to Sta. 7362+50.00

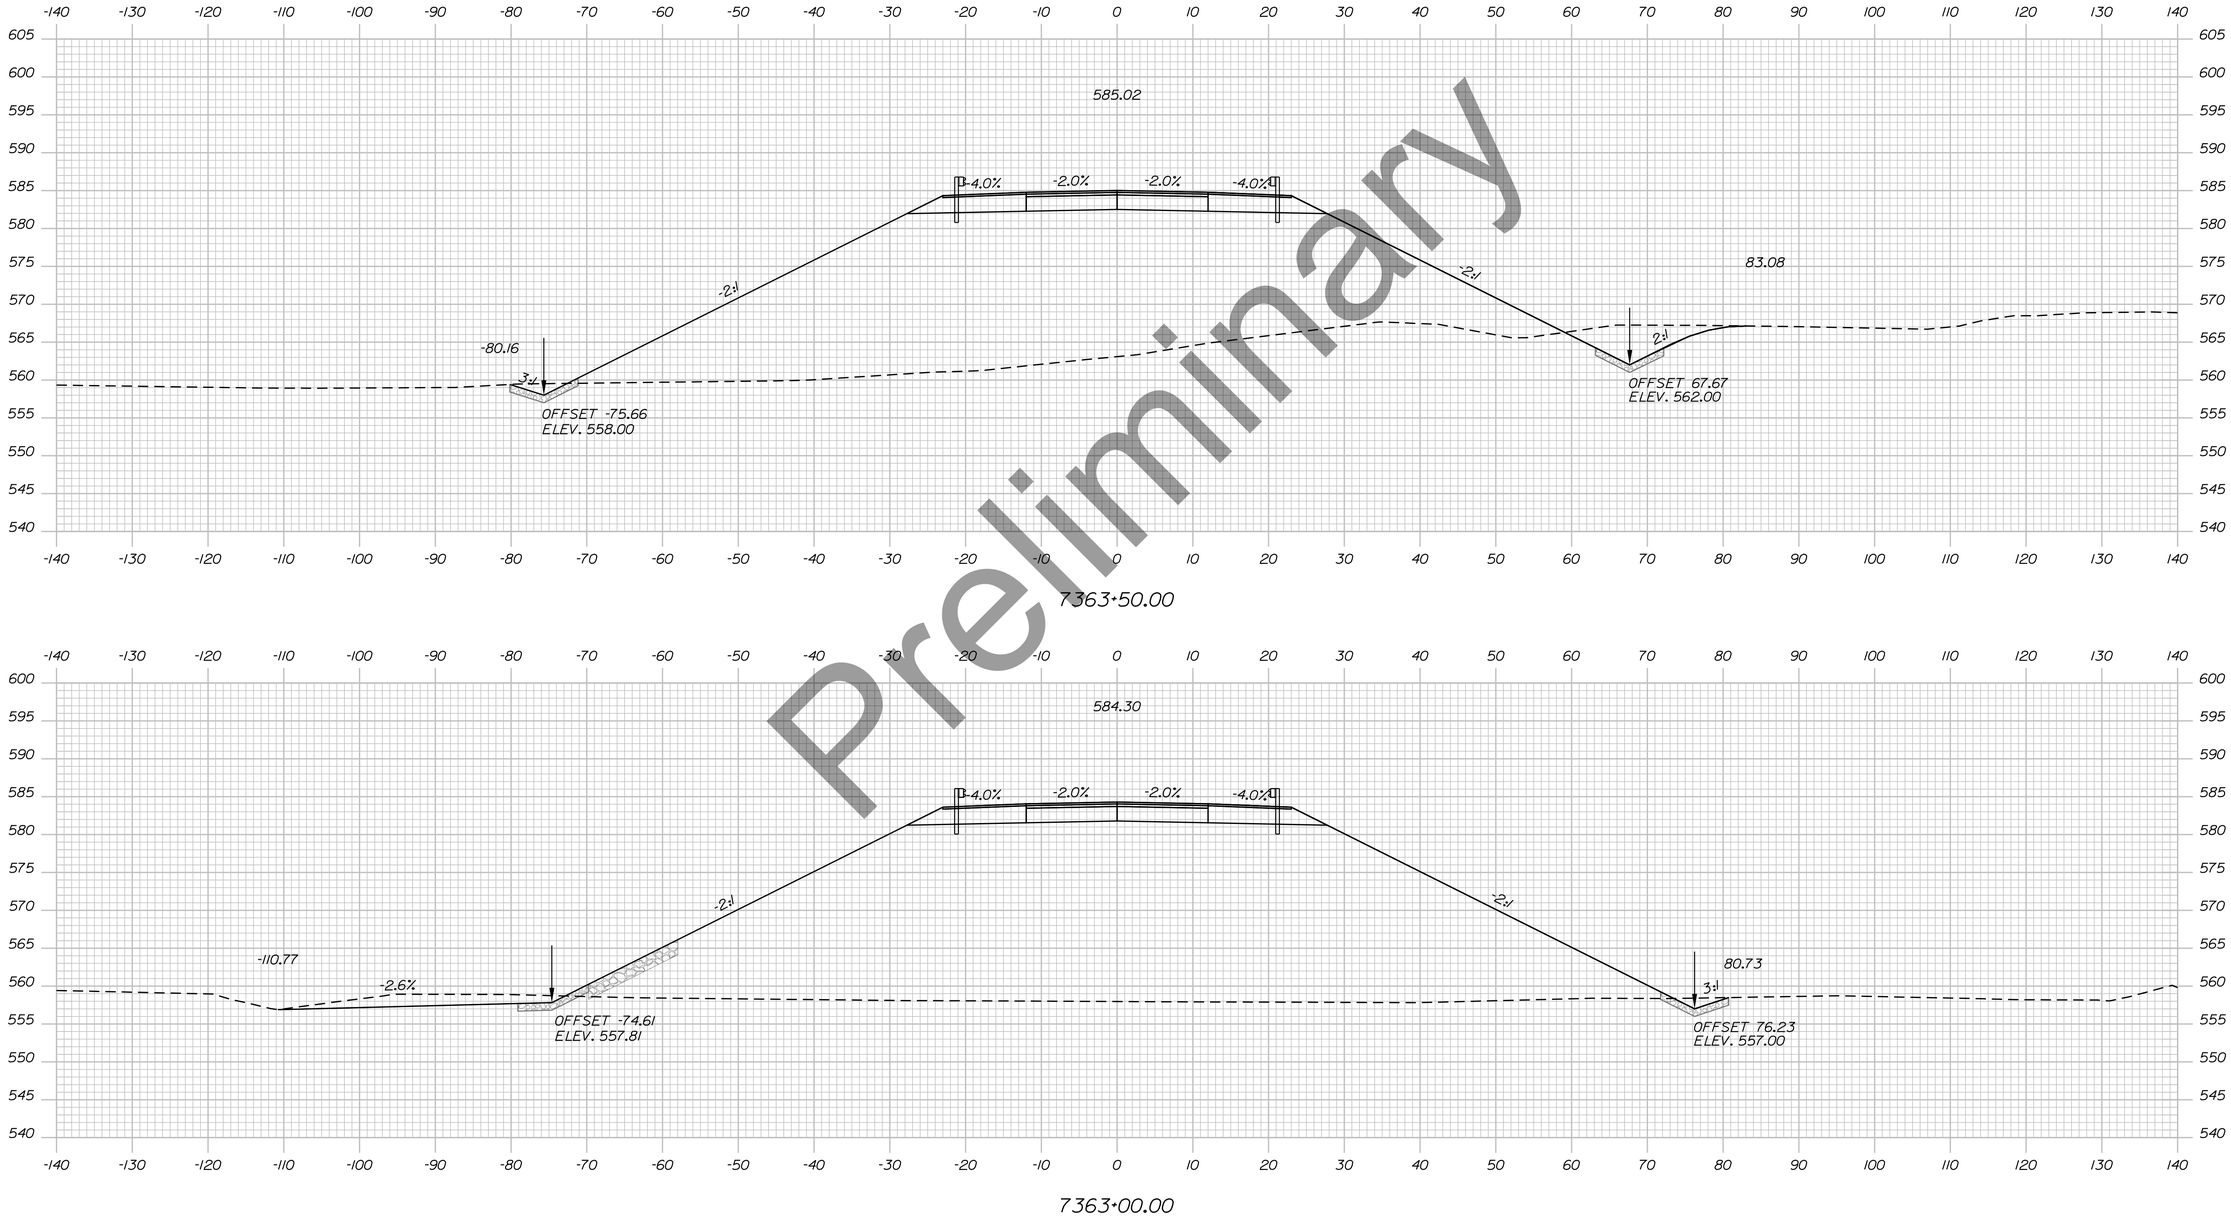

Preliminary

Sta. 7363+00.00 to Sta. 7363+50.00

STATE OF MAINE
DEPARTMENT OF TRANSPORTATION

HPP-6462(920)

WIN
WIN 6462.91

HIGHWAY PLANS

vhb

	BY	DATE
PROJ. MANAGER	R.M.	
DESIGN-DETAILED		
CHECKED-REVIEWED		
DESIGN2-DETAILED2		
DESIGN3-DETAILED3		
REVISIONS 1		
REVISIONS 2		
REVISIONS 3		
REVISIONS 4		
FIELD CHANGES		

PRESQUE ISLE
PRESQUE ISLE BYPASS

CROSS SECTIONS


SHEET NUMBER

112

OF 460

Filename: ...\H5_01_Xsects_PI_BYPASS.dgn Division: HIGHWAY Username: EFlynn Date:8/3/2023

Preliminary

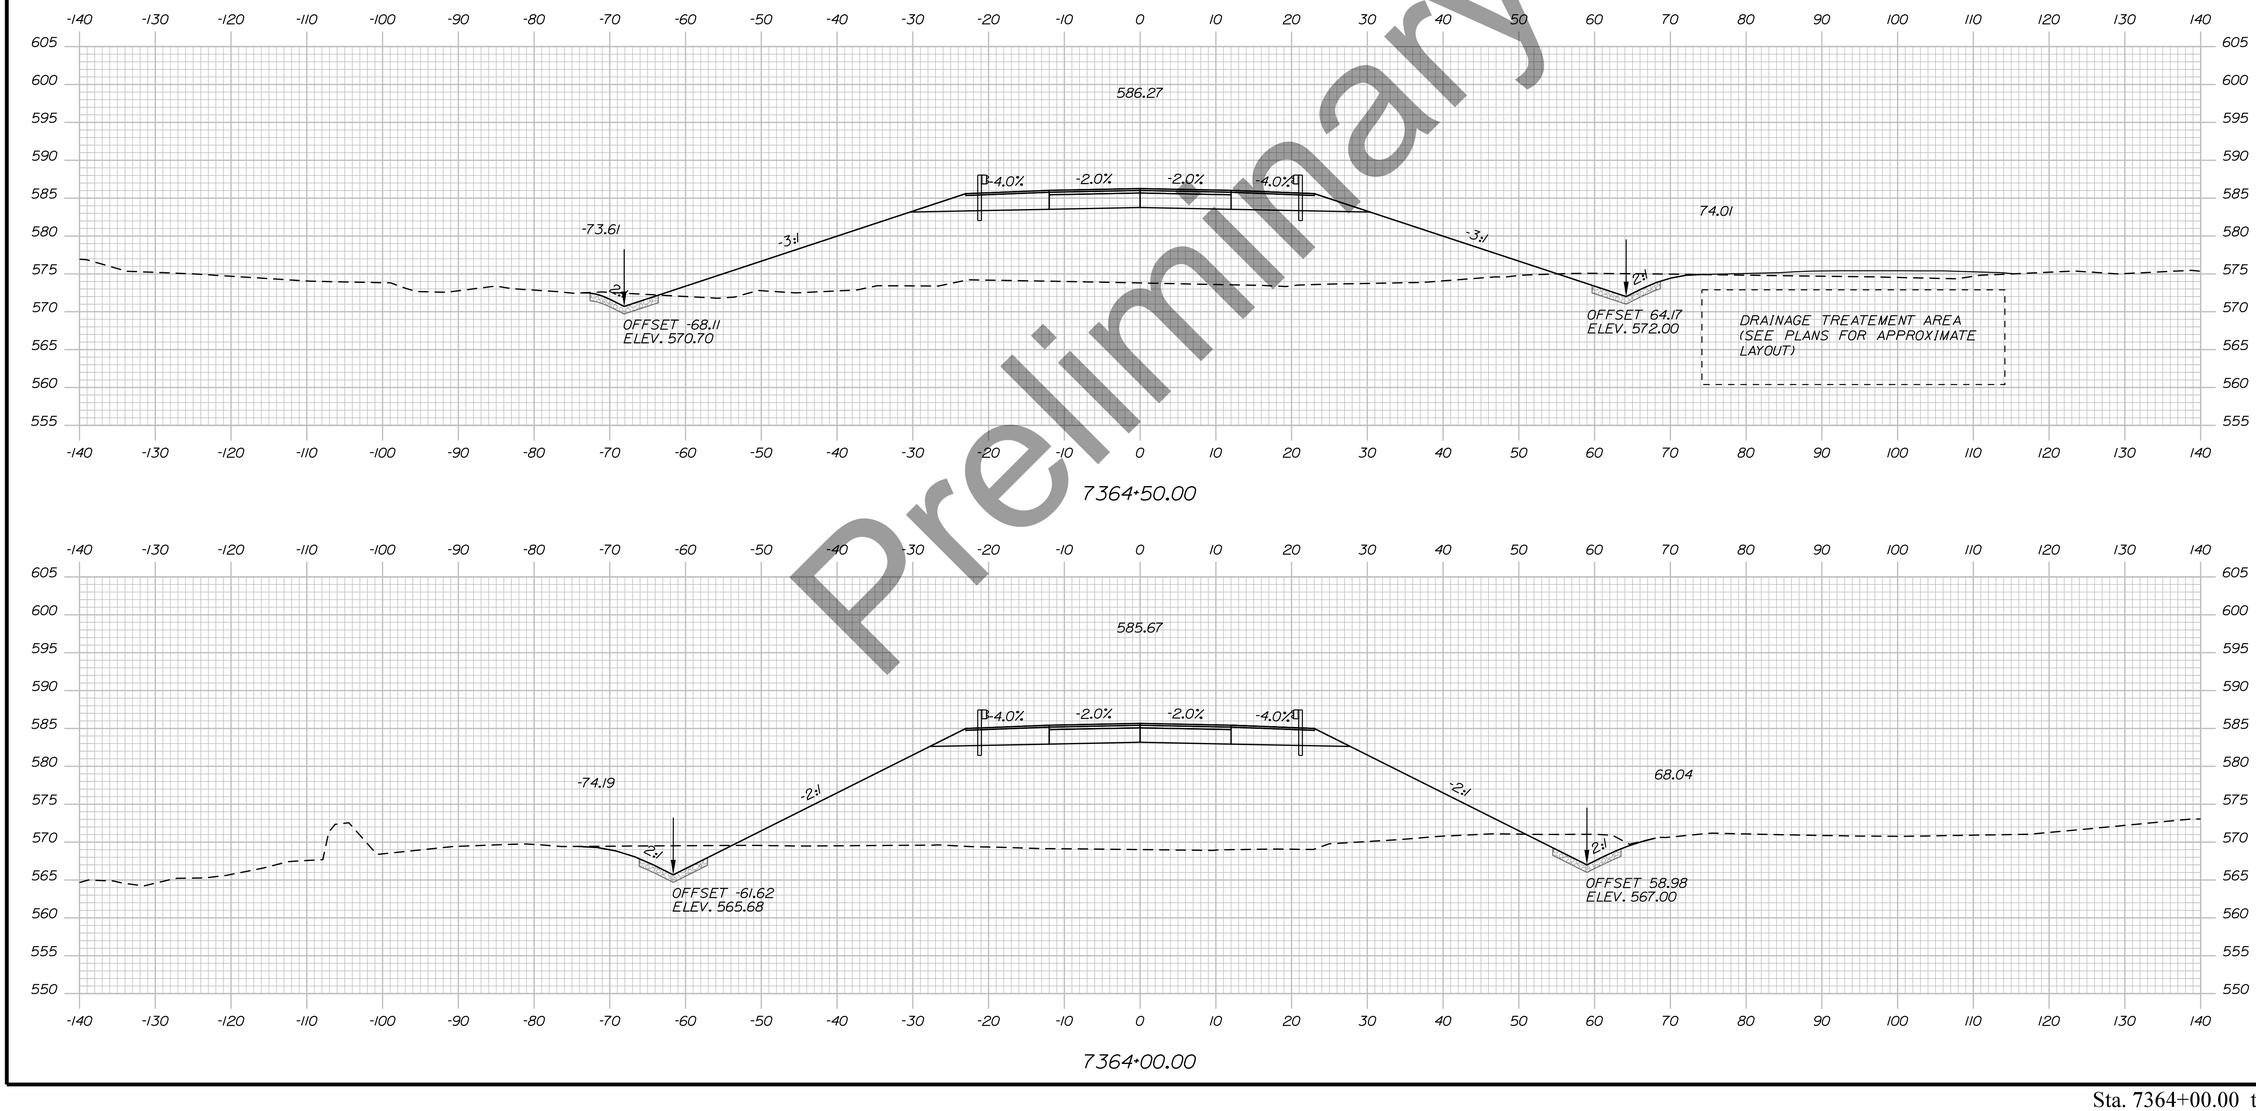

Sta. 7364+00.00 to Sta. 7364+50.00

STATE OF MAINE
DEPARTMENT OF TRANSPORTATION

HPP-6462(920)

WIN
WIN 6462.91

HIGHWAY PLANS

vhb

	R.M.	BY	DATE
PROJ. MANAGER			
DESIGN-DETAILED			
CHECKED-REVIEWED			
DESIGN2-DETAILED2			
DESIGN3-DETAILED3			
REVISIONS 1			
REVISIONS 2			
REVISIONS 3			
REVISIONS 4			
FIELD CHANGES			

PRESQUE ISLE
PRESQUE ISLE BYPASS

CROSS SECTIONS


SHEET NUMBER

113

OF 460

Division: HIGHWAY
Username: EFlynn
Date:8/3/2023
Filename: ...\H5_01_Xsects_PL_BYPASS.dgn

Filename: ...\H5_01_Xsects_PL_BYPASS.dgn Division: HIGHWAY Username: EFlynn Date:8/3/2023

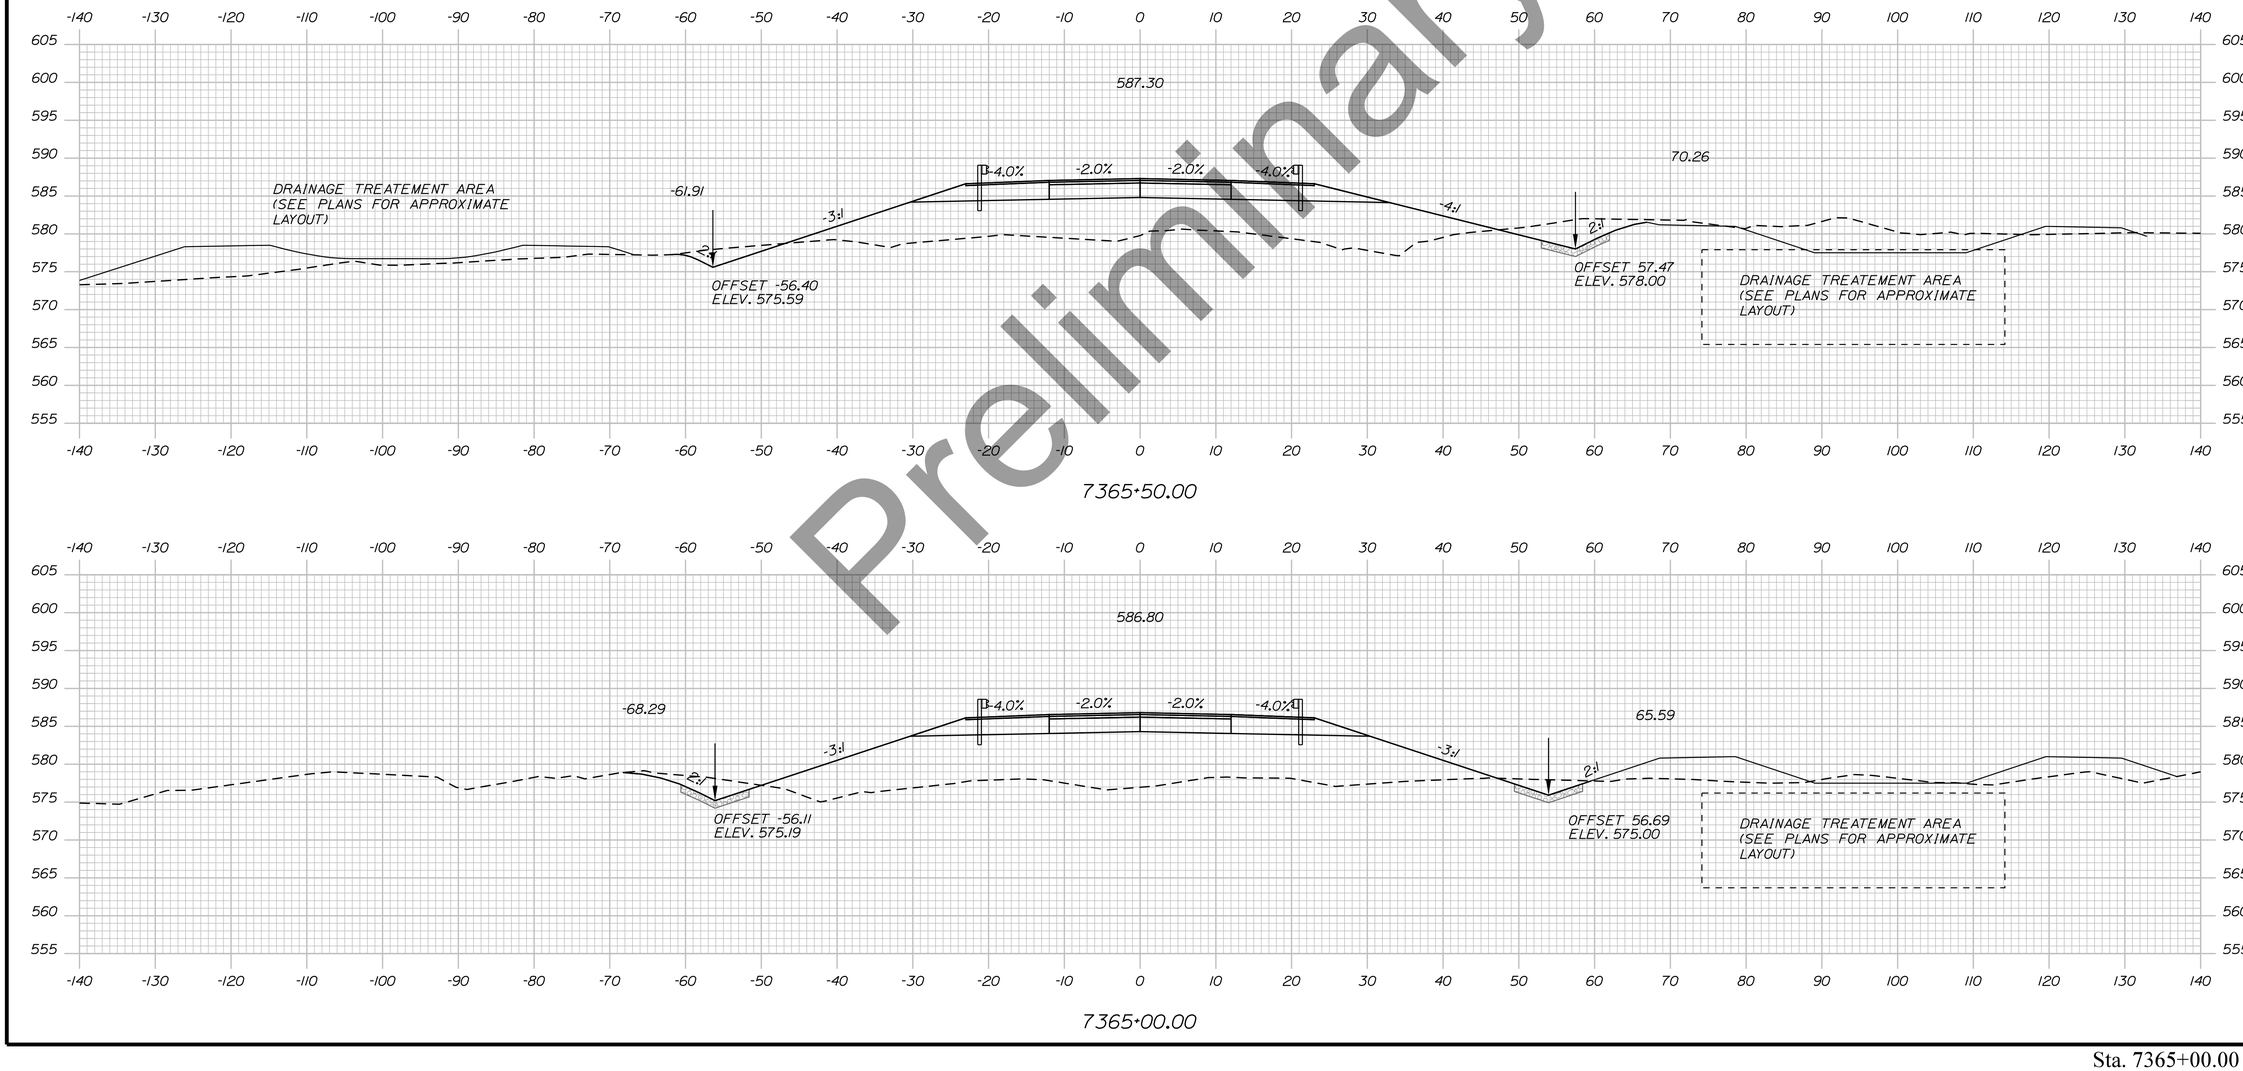

Preliminary

STATE OF MAINE
DEPARTMENT OF TRANSPORTATION

HPP-6462(920)

WIN
WIN 6462.91

HIGHWAY PLANS

vhb

	BY	DATE
PROJ. MANAGER	R.M.	
DESIGN-DETAILED		
CHECKED-REVIEWED		
DESIGN2-DETAILED2		
DESIGN3-DETAILED3		
REVISIONS 1		
REVISIONS 2		
REVISIONS 3		
REVISIONS 4		
FIELD CHANGES		

PRESQUE ISLE
PRESQUE ISLE BYPASS


CROSS SECTIONS

SHEET NUMBER

114

OF 460

Sta. 7365+00.00 to Sta. 7365+50.00

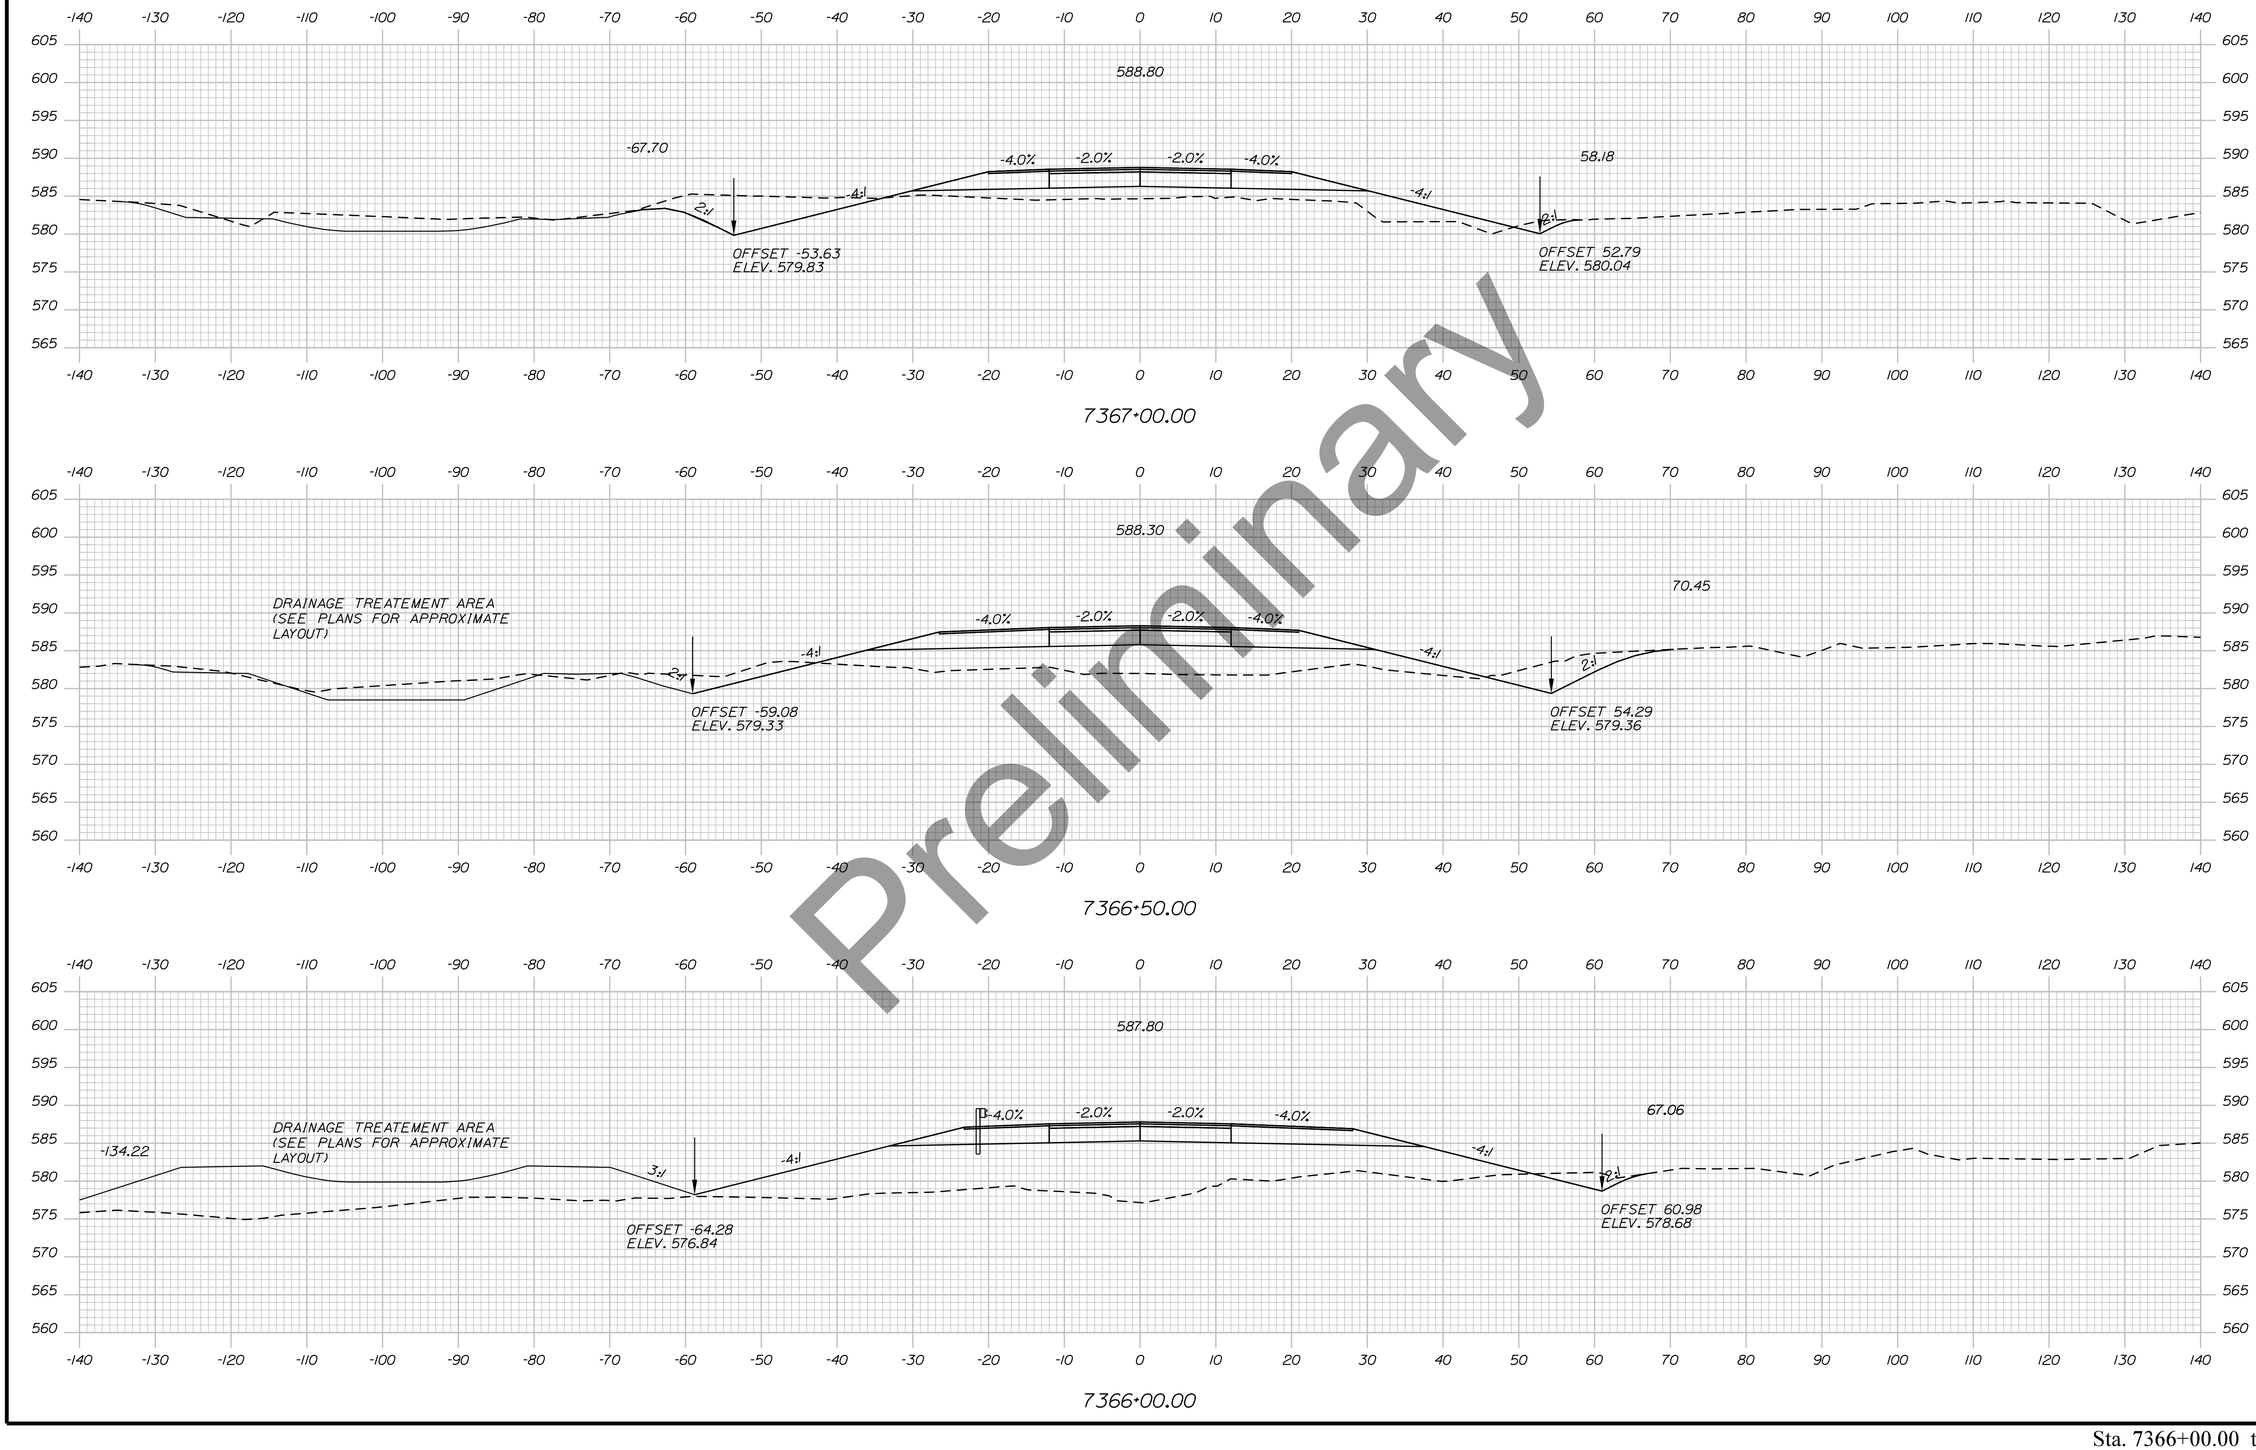

Preliminary

Filename: ...\H5_01_Xsects_PI_BYPASS.dgn Division: HIGHWAY Username: EFlynn Date:8/3/2023

STATE OF MAINE
DEPARTMENT OF TRANSPORTATION

HPP-6462(920)

WIN
WIN 6462.91

HIGHWAY PLANS

vhb

	BY	DATE
PROJ. MANAGER	R.M.	
DESIGN-DETAILED		
CHECKED-REVIEWED		
DESIGN2-DETAILED2		
DESIGN3-DETAILED3		
REVISIONS 1		
REVISIONS 2		
REVISIONS 3		
REVISIONS 4		
FIELD CHANGES		

PRESQUE ISLE
PRESQUE ISLE BYPASS


CROSS SECTIONS

SHEET NUMBER


115

OF 460


Sta. 7366+00.00 to Sta. 7367+00.00

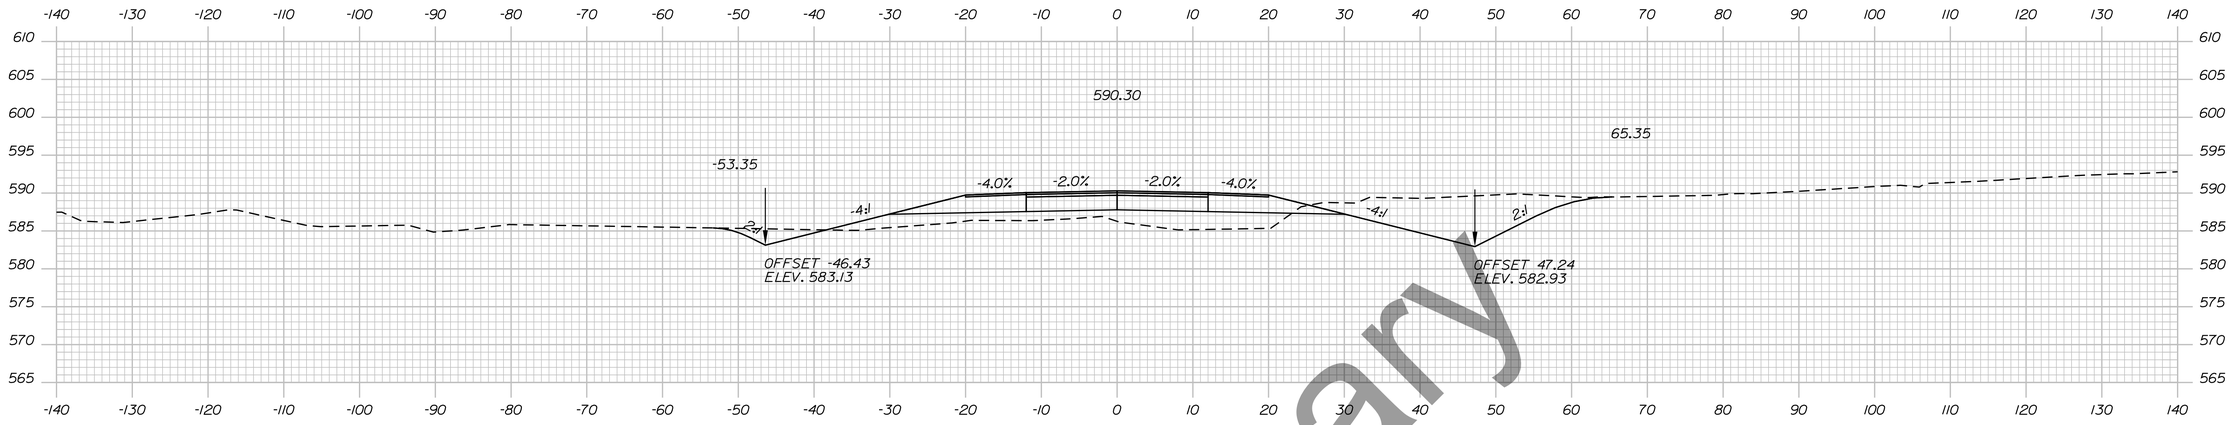

7368+50.00

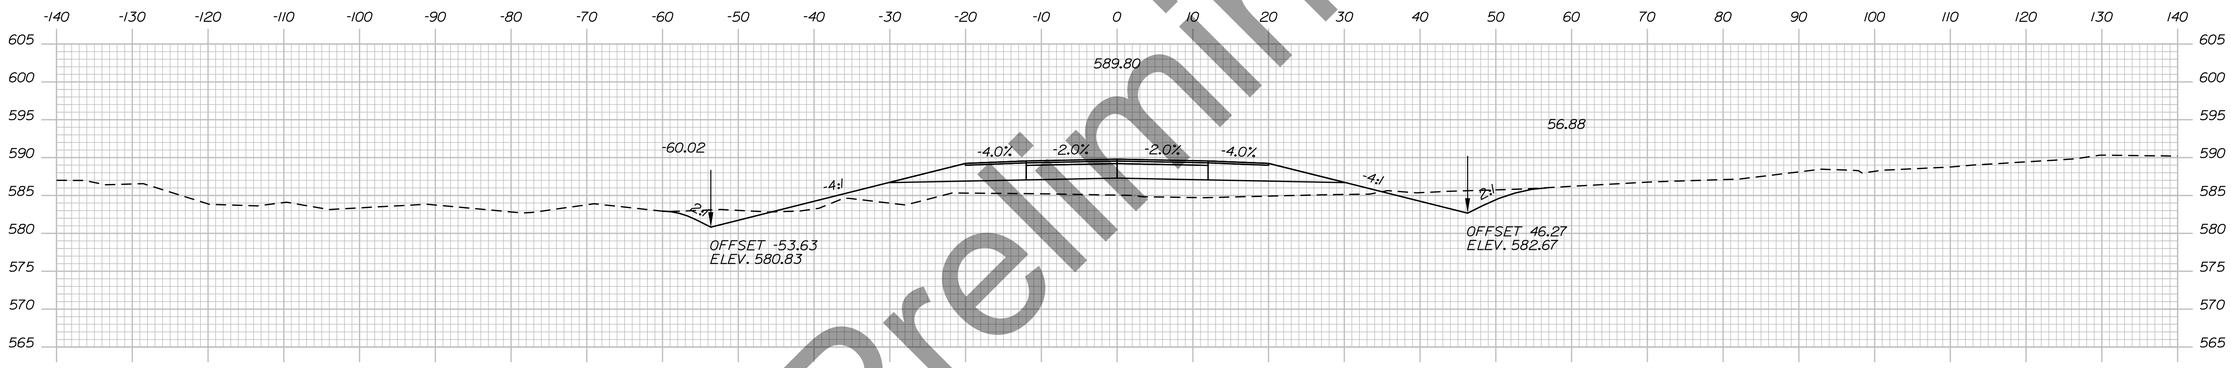

7368+00.00

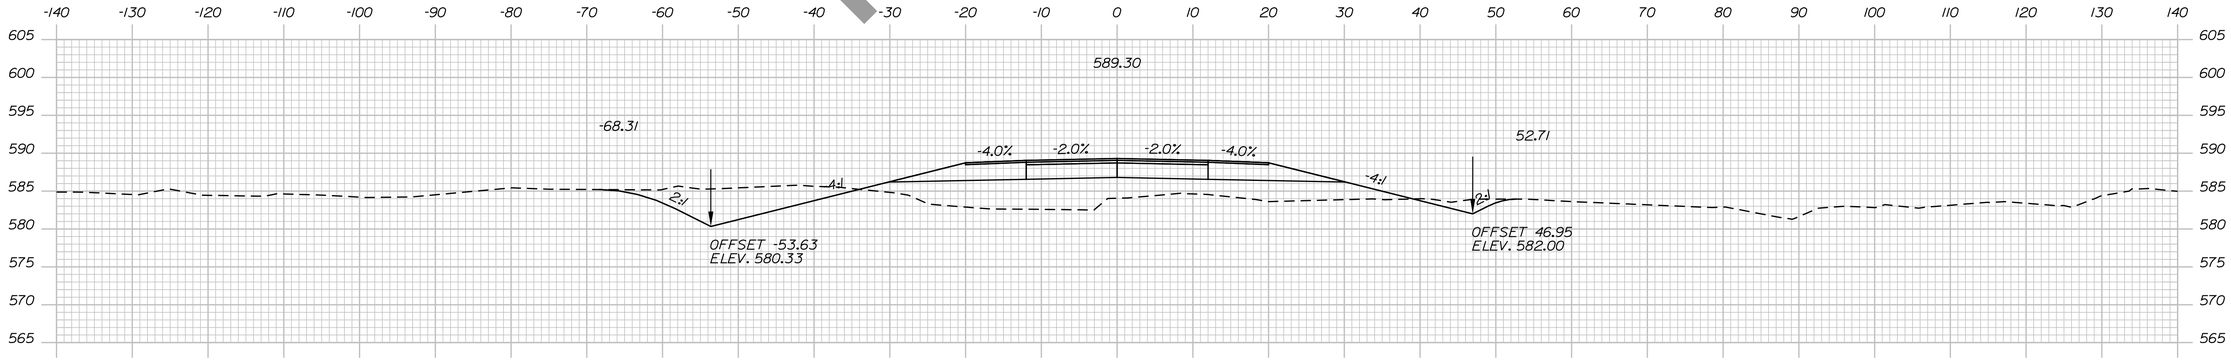

7367+50.00

Preliminary

Sta. 7367+50.00 to Sta. 7368+50.00

STATE OF MAINE
DEPARTMENT OF TRANSPORTATION

HPP-6462(920)

WIN
WIN 6462.91

HIGHWAY PLANS

vhb

	DATE	BY
PROJ. MANAGER		R.M.
DESIGN-DETAILED		
CHECKED-REVIEWED		
DESIGN2-DETAILED2		
DESIGN3-DETAILED3		
REVISIONS 1		
REVISIONS 2		
REVISIONS 3		
REVISIONS 4		
FIELD CHANGES		

PRESQUE ISLE
PRESQUE ISLE BYPASS


CROSS SECTIONS

SHEET NUMBER


116

OF 460


Filename: ...\H5_01_Xsects_PI_BYPASS.dgn Division: HIGHWAY Username: EFlynn Date:8/3/2023

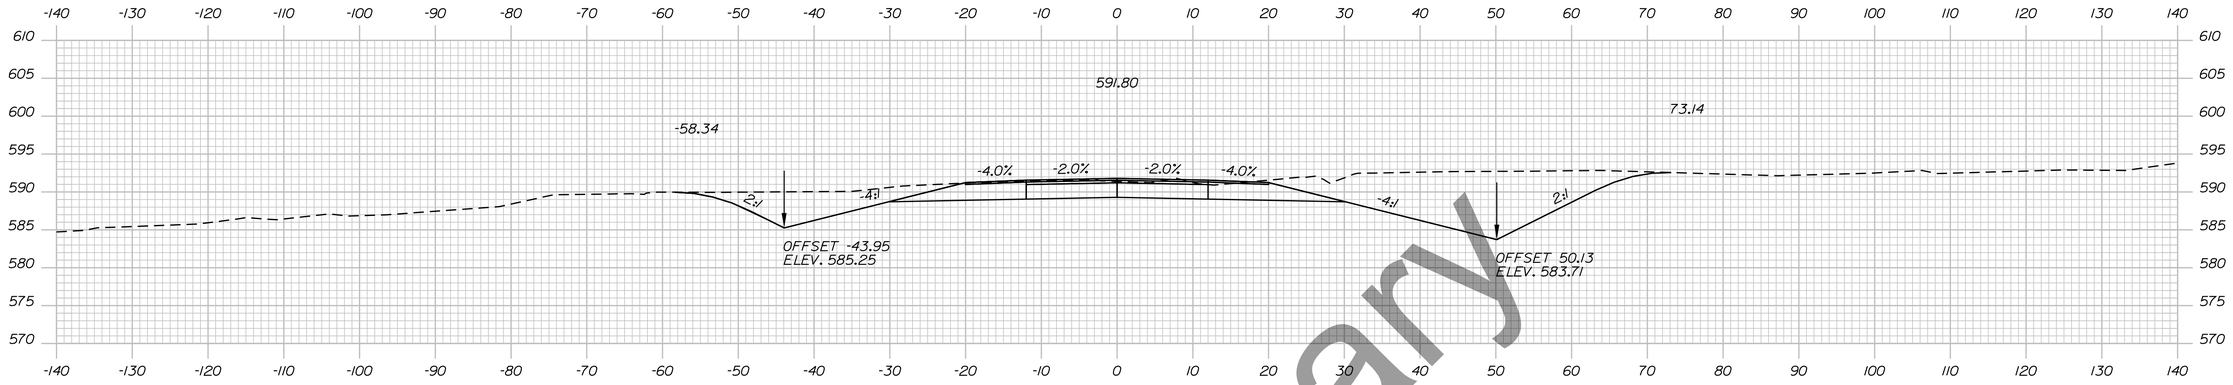

7370+00.00

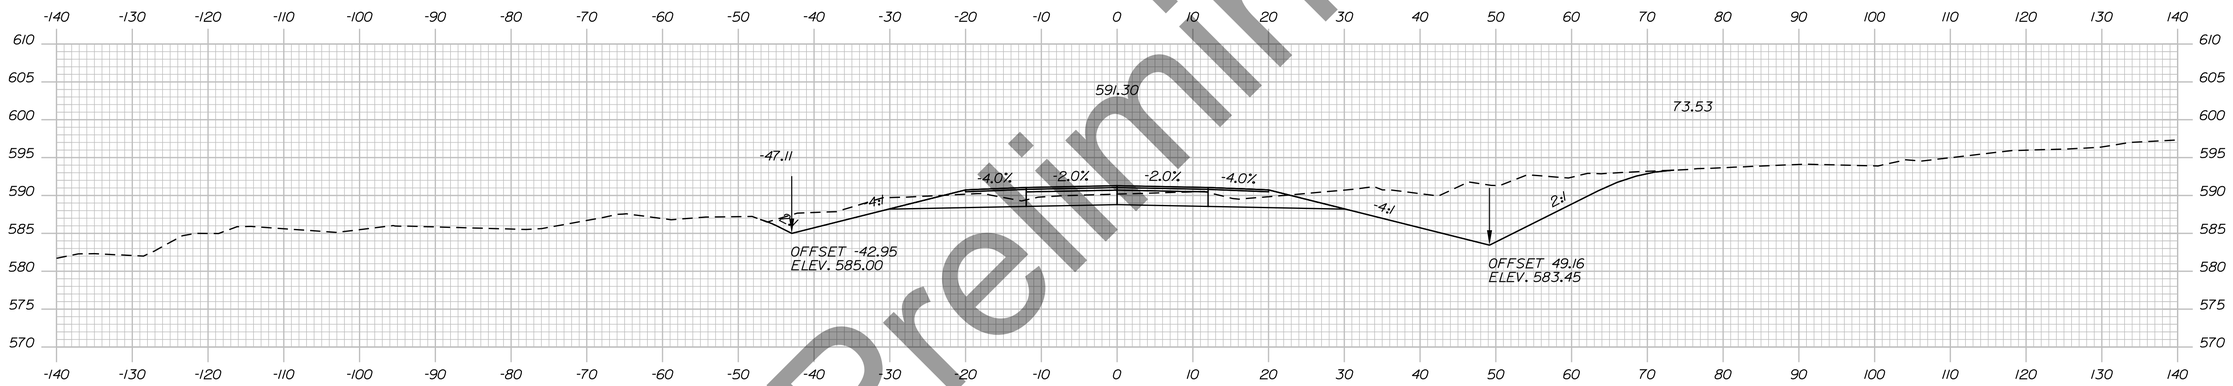

7369+50.00

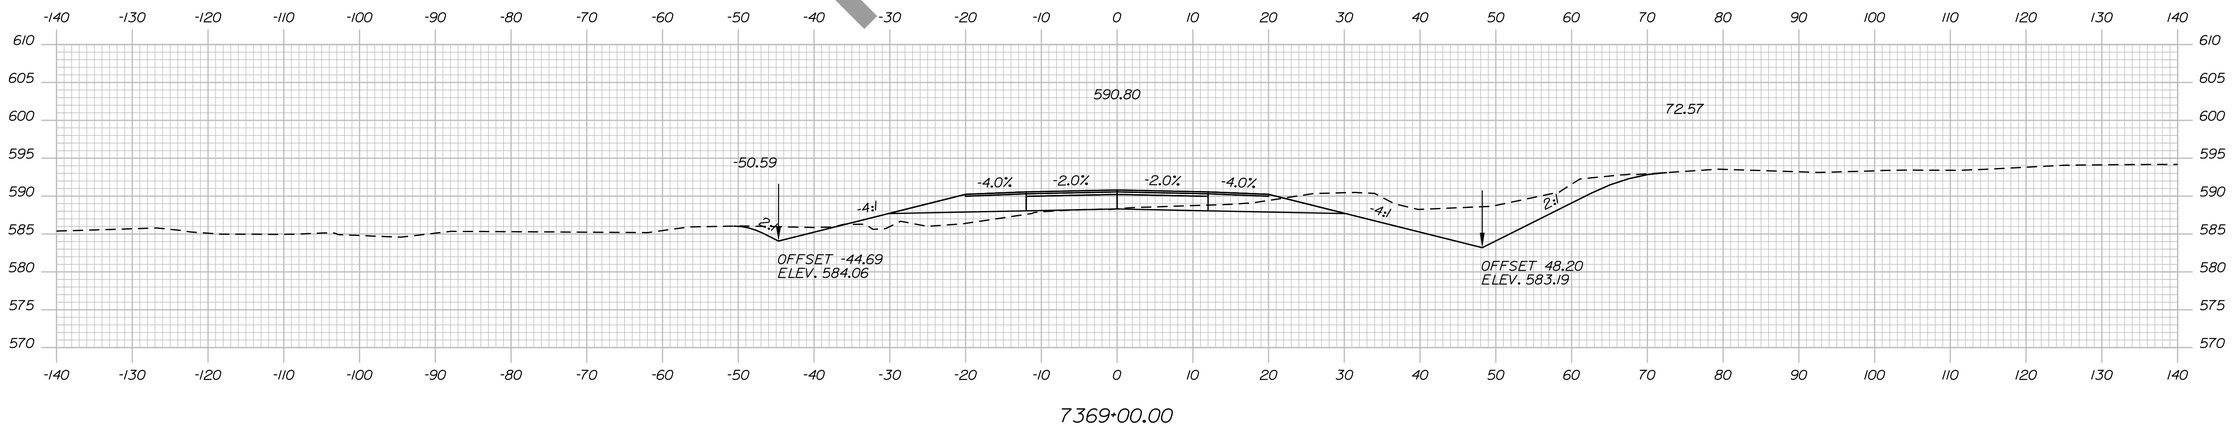

7369+00.00

Preliminary

Sta. 7369+00.00 to Sta. 7370+00.00

STATE OF MAINE
DEPARTMENT OF TRANSPORTATION

HPP-6462(920)

WIN
WIN 6462.91

HIGHWAY PLANS

vhb

	DATE	BY
R.M.		
PROJ. MANAGER		
DESIGN-DETAILED		
CHECKED-REVIEWED		
DESIGN2-DETAILED2		
DESIGN3-DETAILED3		
REVISIONS 1		
REVISIONS 2		
REVISIONS 3		
REVISIONS 4		
FIELD CHANGES		

PRESQUE ISLE
PRESQUE ISLE BYPASS


CROSS SECTIONS

SHEET NUMBER

117

OF 460

Filename: ...\H5_01_Xsects_PI_BYPASS.dgn Division: HIGHWAY Username: EFlynn Date:8/3/2023

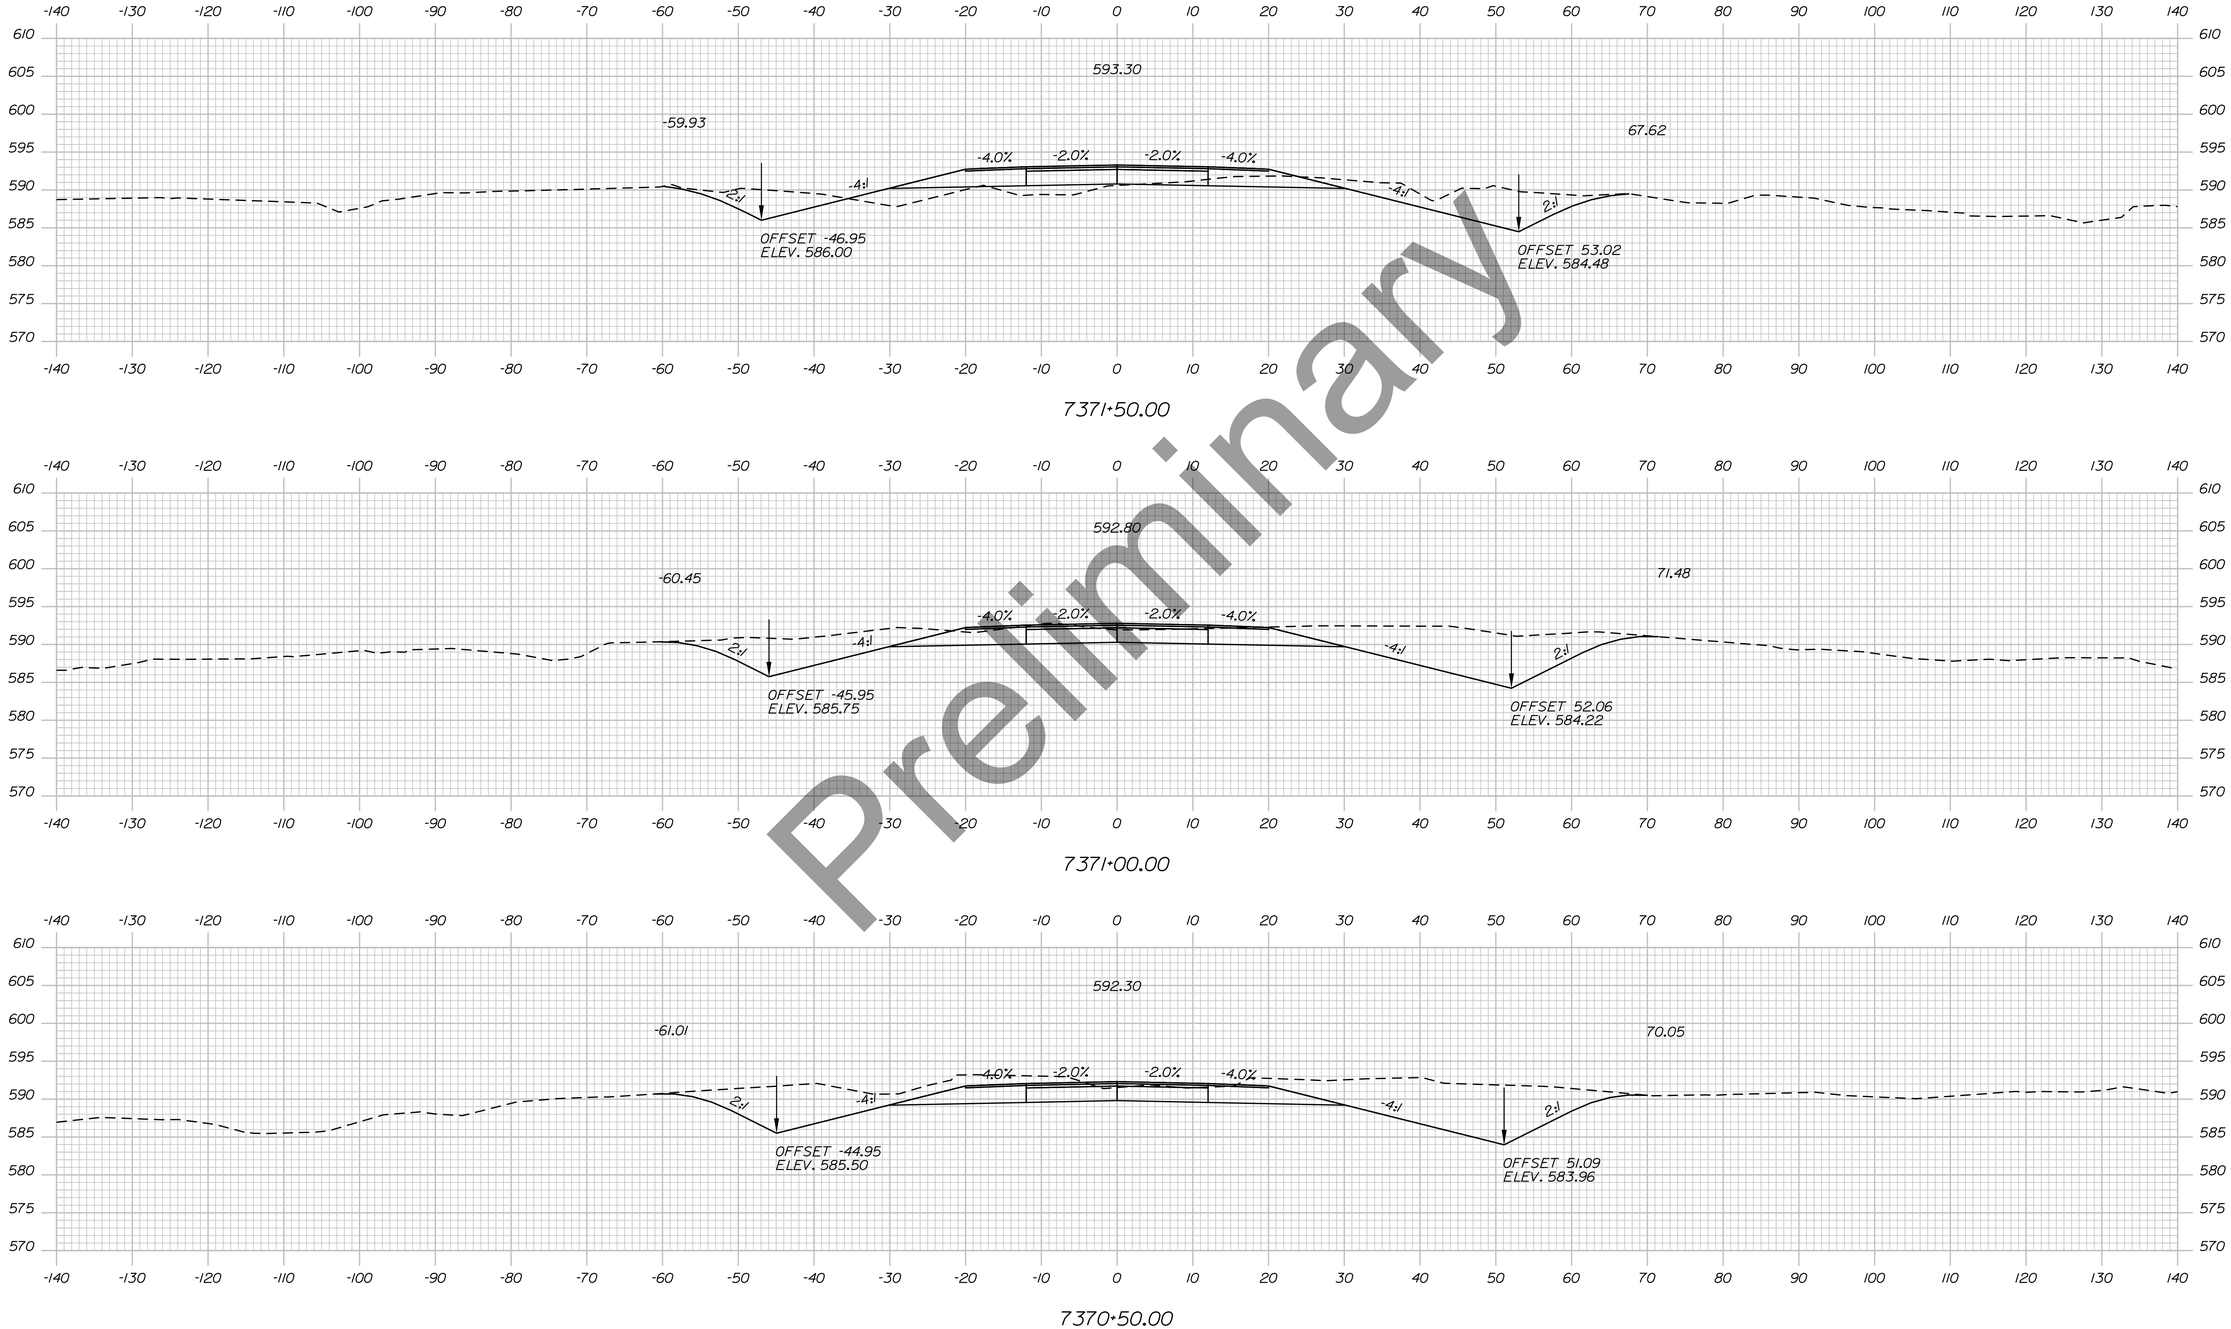

Preliminary

Filename: ...\H5_01_Xsects_PI_BYPASS.dgn Division: HIGHWAY Username: EFlynn Date:8/3/2023

STATE OF MAINE
DEPARTMENT OF TRANSPORTATION

HPP-6462(920)

WIN
WIN 6462.91

HIGHWAY PLANS

vhb

	DATE	BY
PROJ. MANAGER		R.M.
DESIGN-DETAILED		
CHECKED-REVIEWED		
DESIGN2-DETAILED2		
DESIGN3-DETAILED3		
REVISIONS 1		
REVISIONS 2		
REVISIONS 3		
REVISIONS 4		
FIELD CHANGES		

PRESQUE ISLE
PRESQUE ISLE BYPASS


CROSS SECTIONS

SHEET NUMBER

118

OF 460

Sta. 7370+50.00 to Sta. 7371+50.00

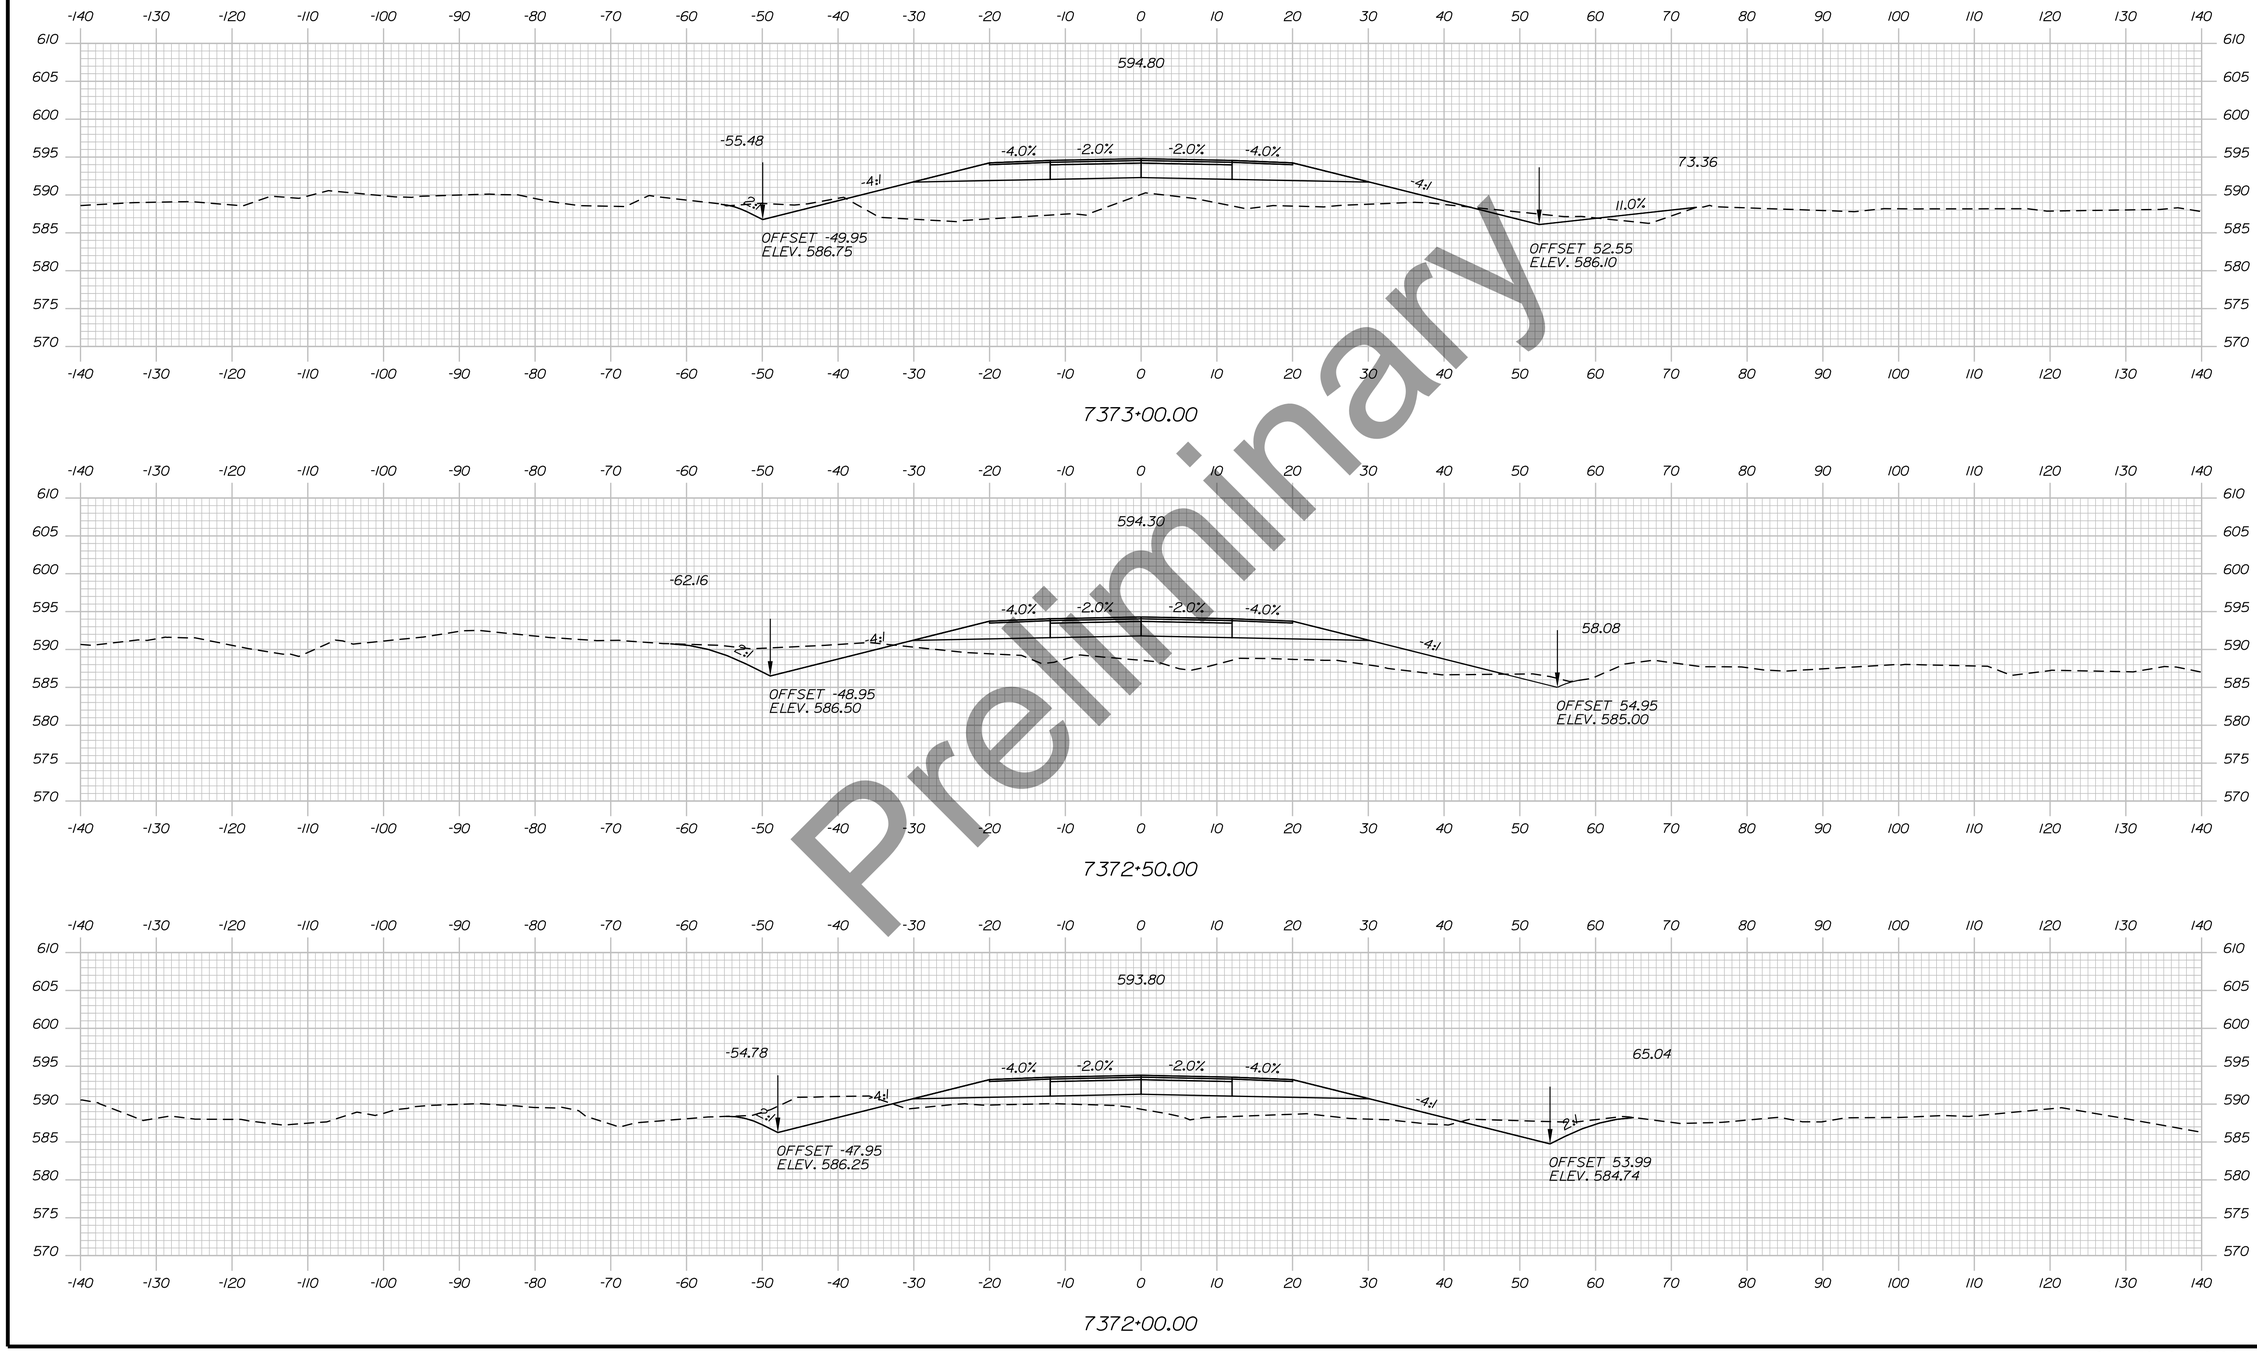

Preliminary

Filename: ...\H5_01_Xsects_PI_BYPASS.dgn Division: HIGHWAY Username: EFlynn Date:8/3/2023

STATE OF MAINE
DEPARTMENT OF TRANSPORTATION

HPP-6462(920)

WIN
WIN 6462.91

HIGHWAY PLANS

vhb

	DATE	BY
PROJ. MANAGER		R.M.
DESIGN-DETAILED		
CHECKED-REVIEWED		
DESIGN2-DETAILED2		
DESIGN3-DETAILED3		
REVISIONS 1		
REVISIONS 2		
REVISIONS 3		
REVISIONS 4		
FIELD CHANGES		

PRESQUE ISLE
PRESQUE ISLE BYPASS


CROSS SECTIONS

SHEET NUMBER


119

OF 460


Sta. 7372+00.00 to Sta. 7373+00.00

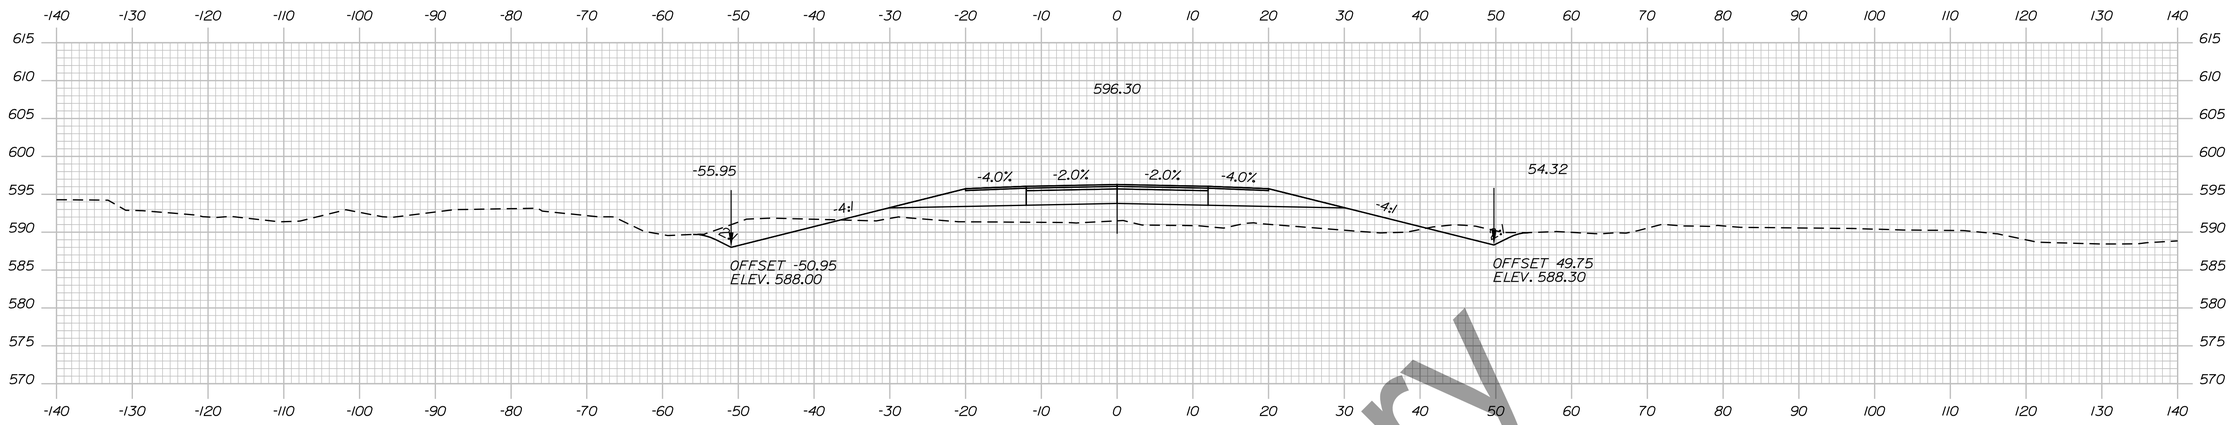

7374+50.00

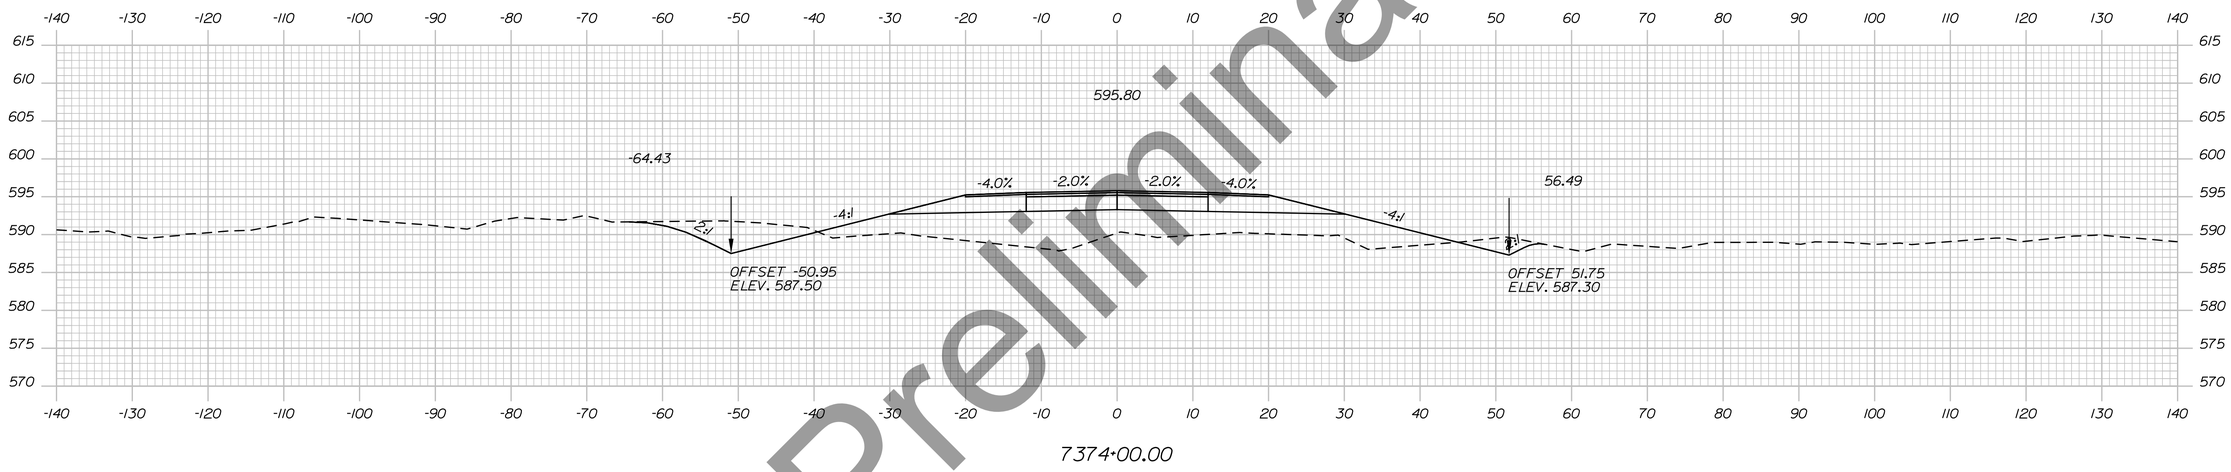

7374+00.00

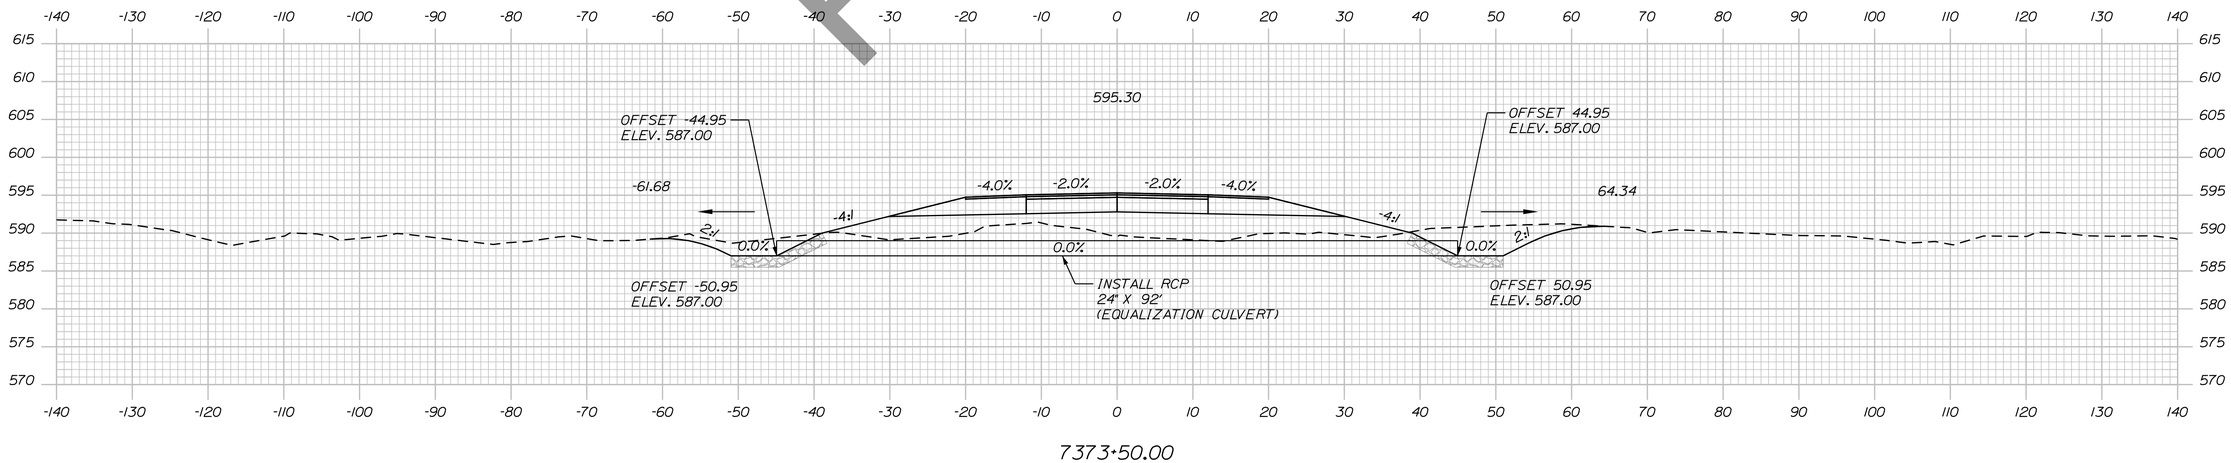

7373+50.00

Preliminary

Sta. 7373+50.00 to Sta. 7374+50.00

STATE OF MAINE
DEPARTMENT OF TRANSPORTATION

HPP-6462(920)

WIN
WIN 6462.91

HIGHWAY PLANS

vhb


	DATE	BY
PROJ. MANAGER		R.M.
DESIGN-DETAILED		
CHECKED-REVIEWED		
DESIGN2-DETAILED2		
DESIGN3-DETAILED3		
REVISIONS 1		
REVISIONS 2		
REVISIONS 3		
REVISIONS 4		
FIELD CHANGES		

PRESQUE ISLE
PRESQUE ISLE BYPASS

CROSS SECTIONS

SHEET NUMBER
120
OF 460

Filename: ...\H5_01_Xsects_PI_BYPASS.dgn Division: HIGHWAY Username: EFlynn Date:8/3/2023

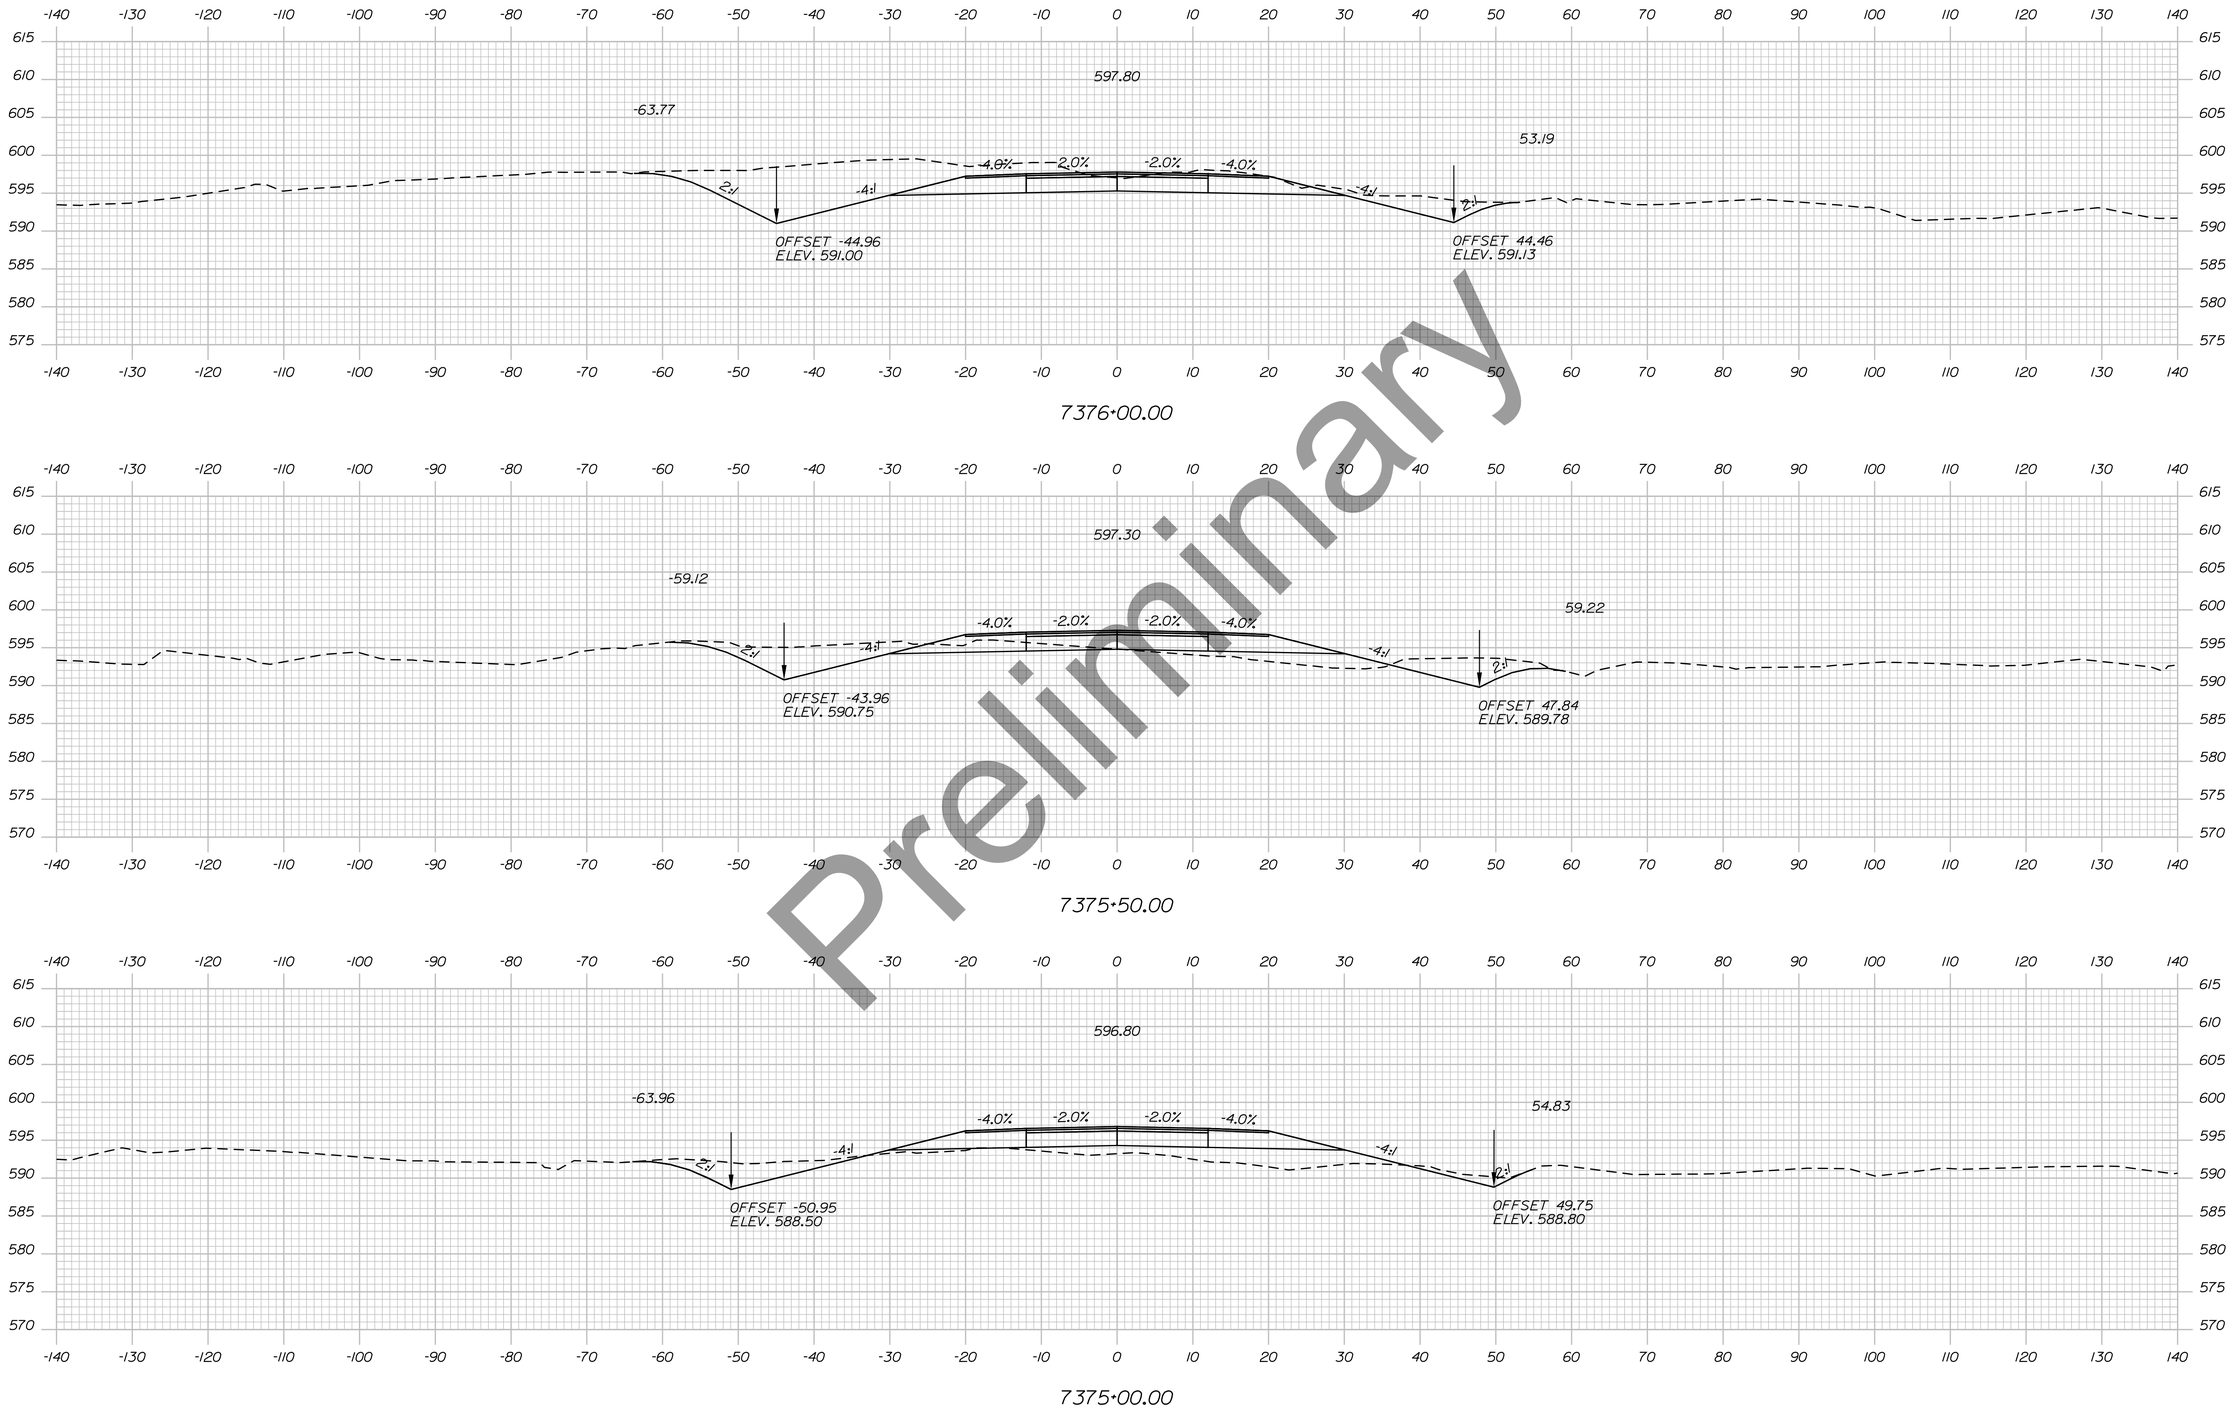

Preliminary

Filename: ...\H5_01_Xsects_PI_BYPASS.dgn Division: HIGHWAY Username: EFlynn Date:8/3/2023

STATE OF MAINE
DEPARTMENT OF TRANSPORTATION

HPP-6462(920)

WIN
WIN 6462.91

HIGHWAY PLANS

vhb

	BY	DATE
PROJ. MANAGER	R.M.	
DESIGN-DETAILED		
CHECKED-REVIEWED		
DESIGN2-DETAILED2		
DESIGN3-DETAILED3		
REVISIONS 1		
REVISIONS 2		
REVISIONS 3		
REVISIONS 4		
FIELD CHANGES		

PRESQUE ISLE
PRESQUE ISLE BYPASS


CROSS SECTIONS

SHEET NUMBER


121

OF 460


Sta. 7375+00.00 to Sta. 7376+00.00

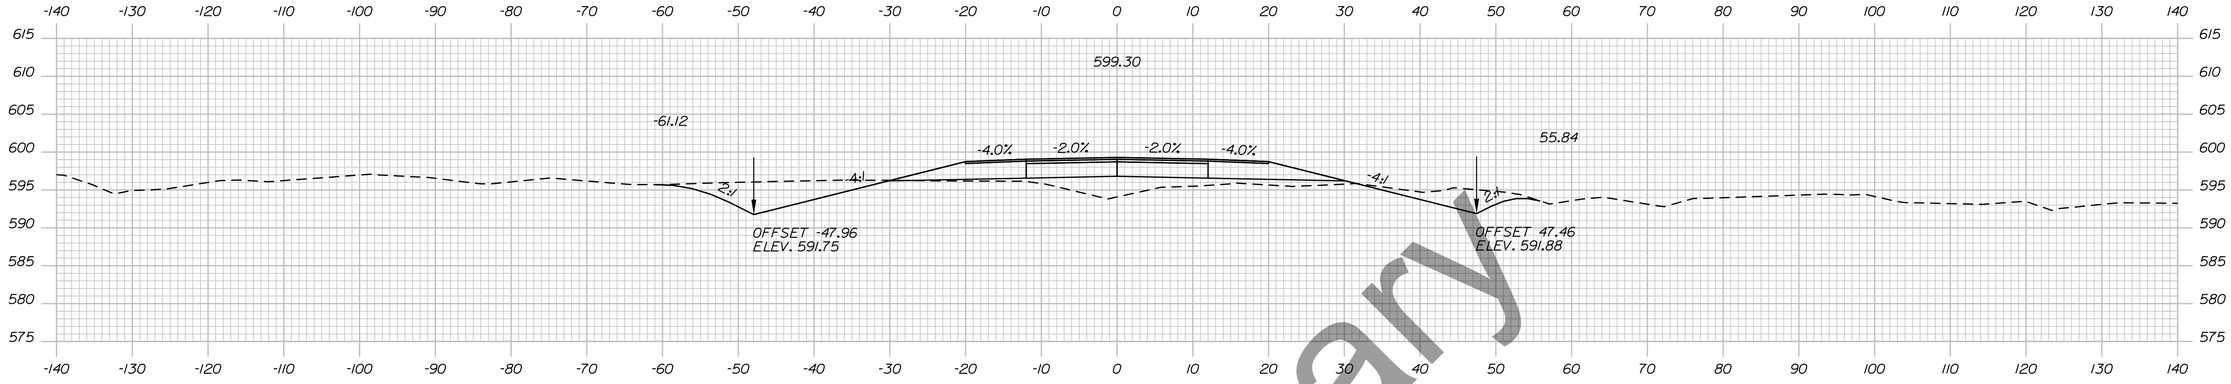

7377+50.00

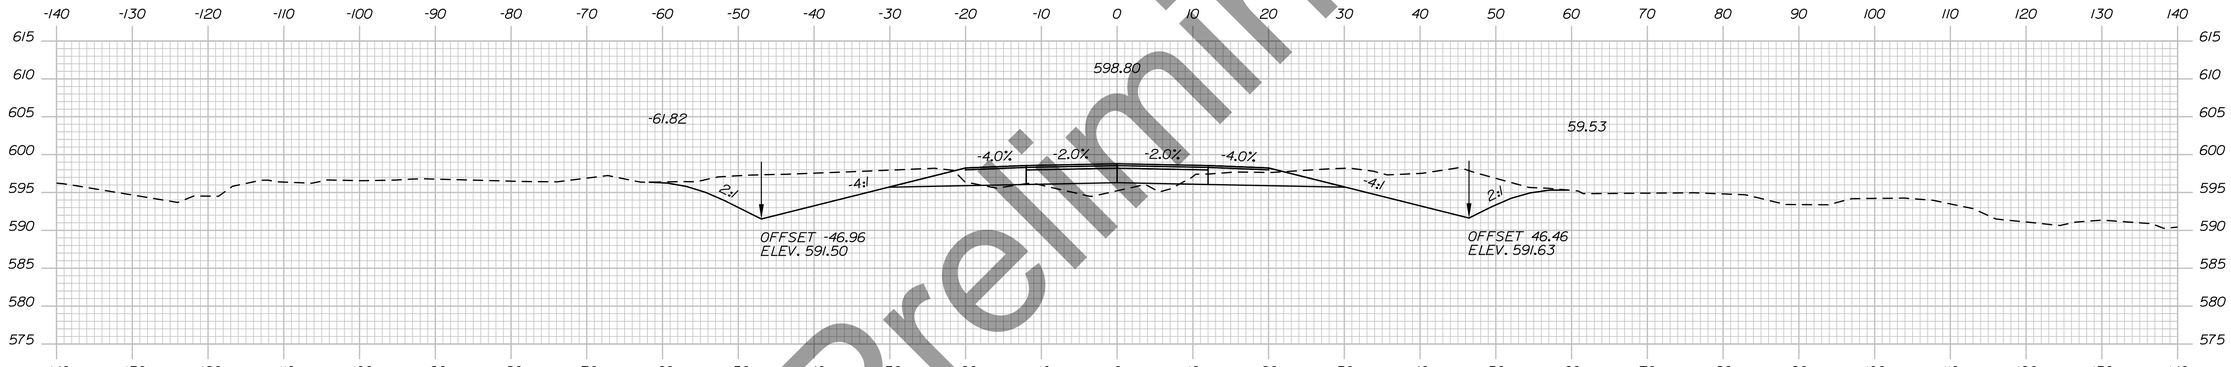

7377+00.00

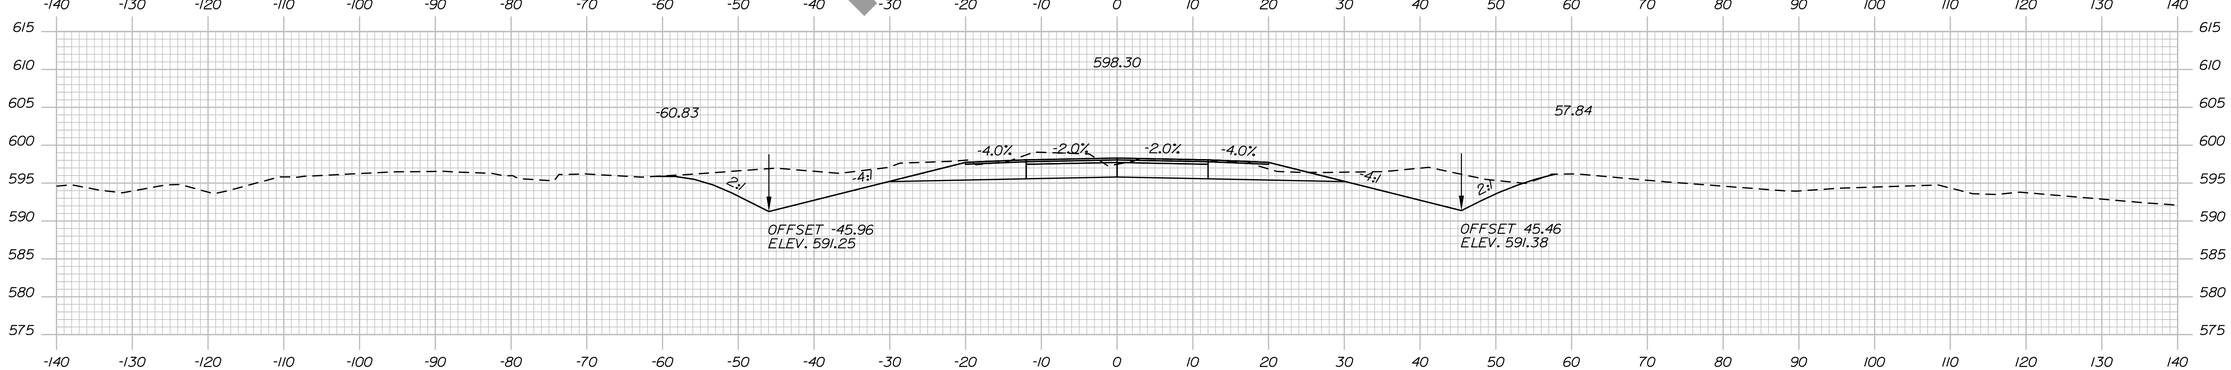

7376+50.00

Preliminary

STATE OF MAINE
DEPARTMENT OF TRANSPORTATION

HPP-6462(920)

WIN
WIN 6462.91

HIGHWAY PLANS

vhb

	DATE	BY
PROJ. MANAGER		R.M.
DESIGN-DETAILED		
CHECKED-REVIEWED		
DESIGN2-DETAILED2		
DESIGN3-DETAILED3		
REVISIONS 1		
REVISIONS 2		
REVISIONS 3		
REVISIONS 4		
FIELD CHANGES		

PRESQUE ISLE
PRESQUE ISLE BYPASS

CROSS SECTIONS


SHEET NUMBER

122


OF 460

Sta. 7376+50.00 to Sta. 7377+50.00


Filename: ...\H5_01_Xsects_PI_BYPASS.dgn Division: HIGHWAY Username: EFlynn Date:8/3/2023

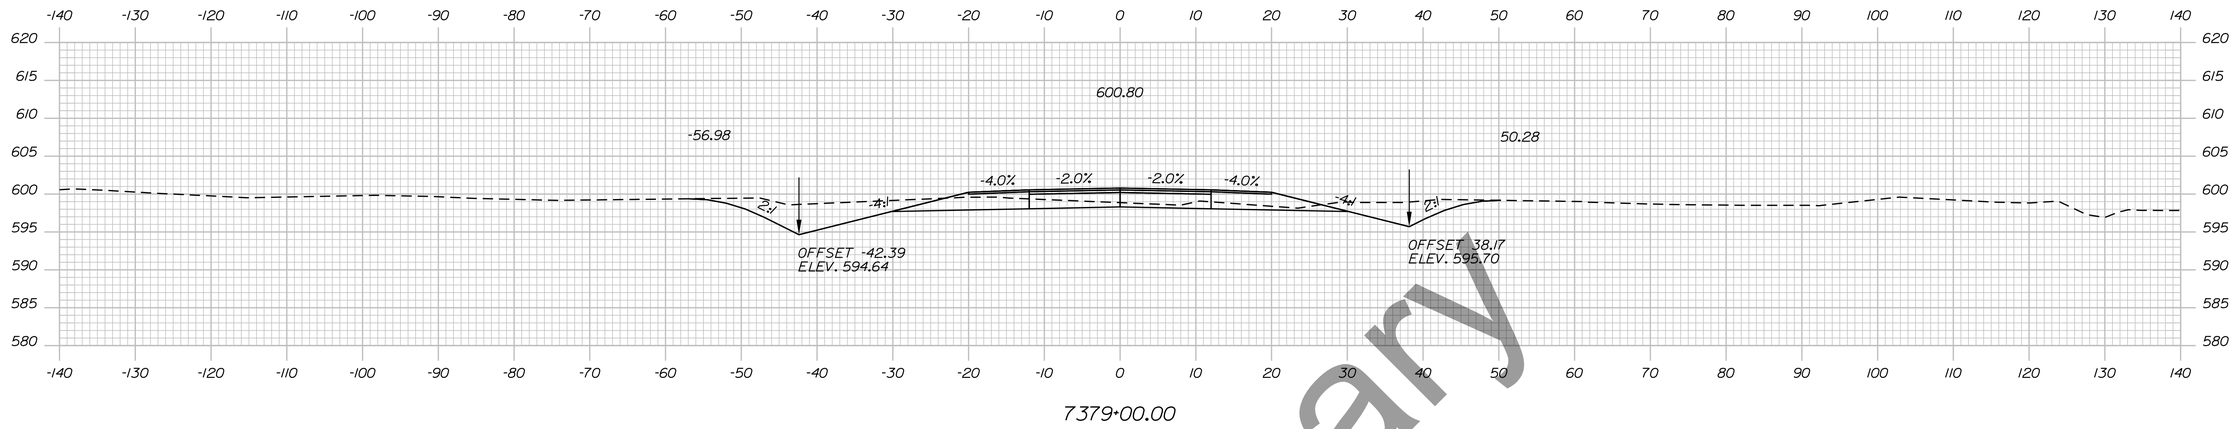

7379+00.00

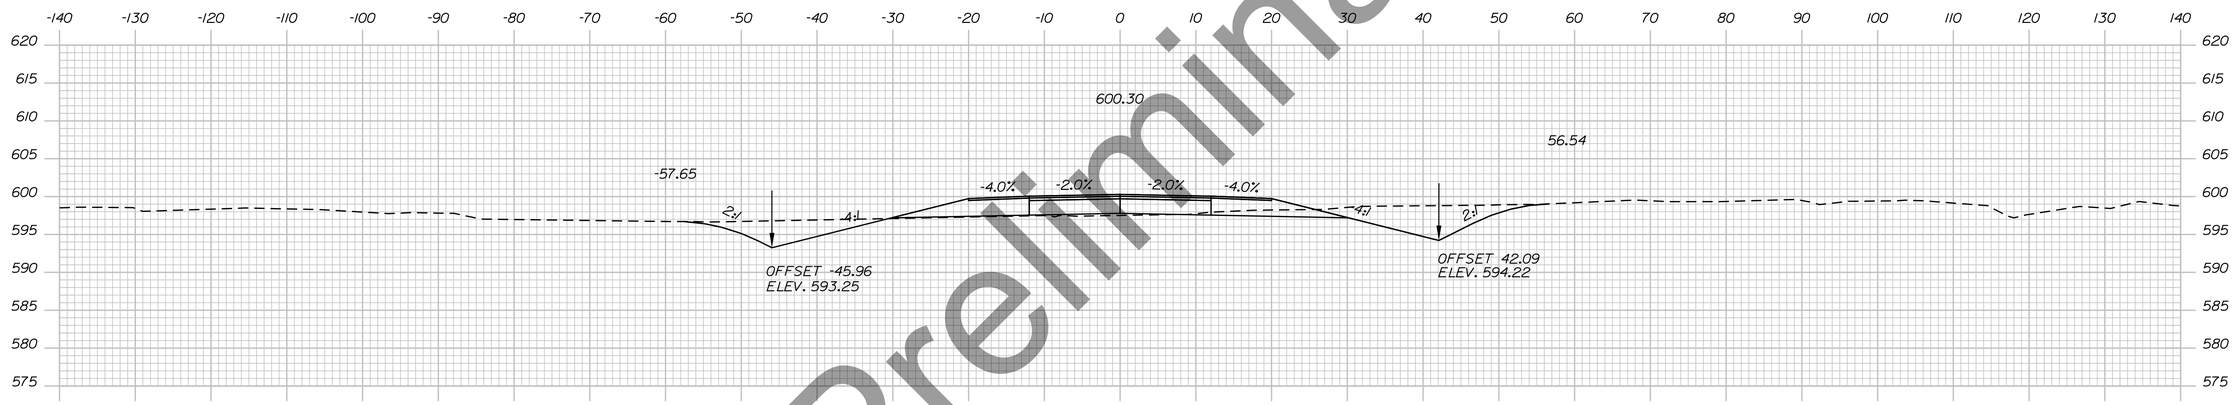

7378+50.00

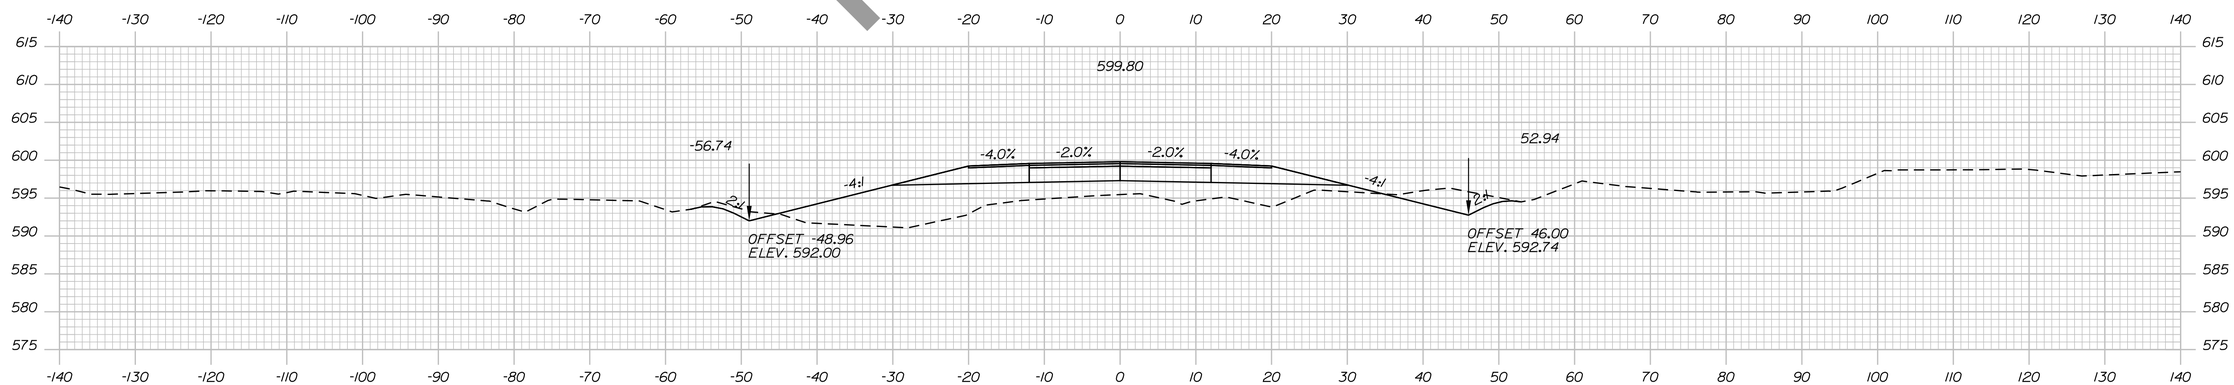

7378+00.00

Preliminary

STATE OF MAINE
DEPARTMENT OF TRANSPORTATION

HPP-6462(920)

WIN
WIN 6462.91

HIGHWAY PLANS

vhb

				DATE
PROJ. MANAGER				
DESIGN-DETAILED	R.M.			
CHECKED-REVIEWED				
DESIGN2-DETAILED2				
DESIGN3-DETAILED3				
REVISIONS 1			1	
REVISIONS 2			2	
REVISIONS 3			3	
REVISIONS 4			4	
FIELD CHANGES				

PRESQUE ISLE
PRESQUE ISLE BYPASS

CROSS SECTIONS


SHEET NUMBER

123


OF 460

Sta. 7378+00.00 to Sta. 7379+00.00


Filename: ...\H5_01_Xsects_PI_BYPASS.dgn Division: HIGHWAY Username: EFlynn Date:8/3/2023

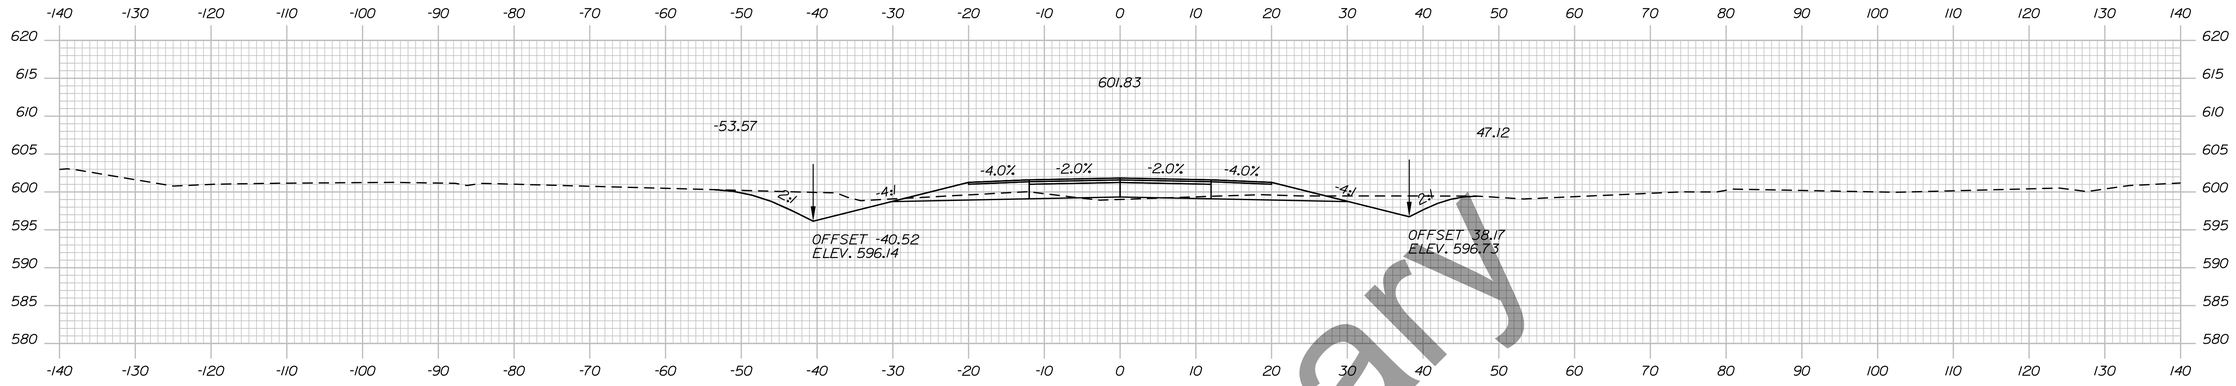

7380+50.00

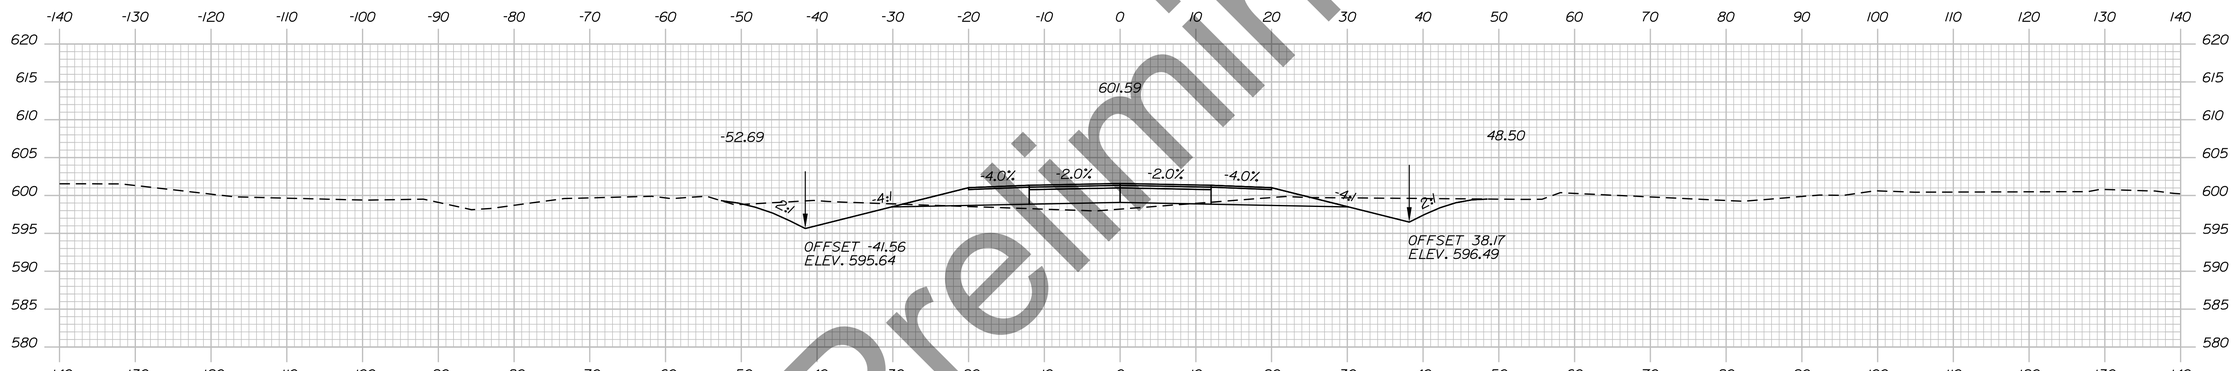

7380+00.00

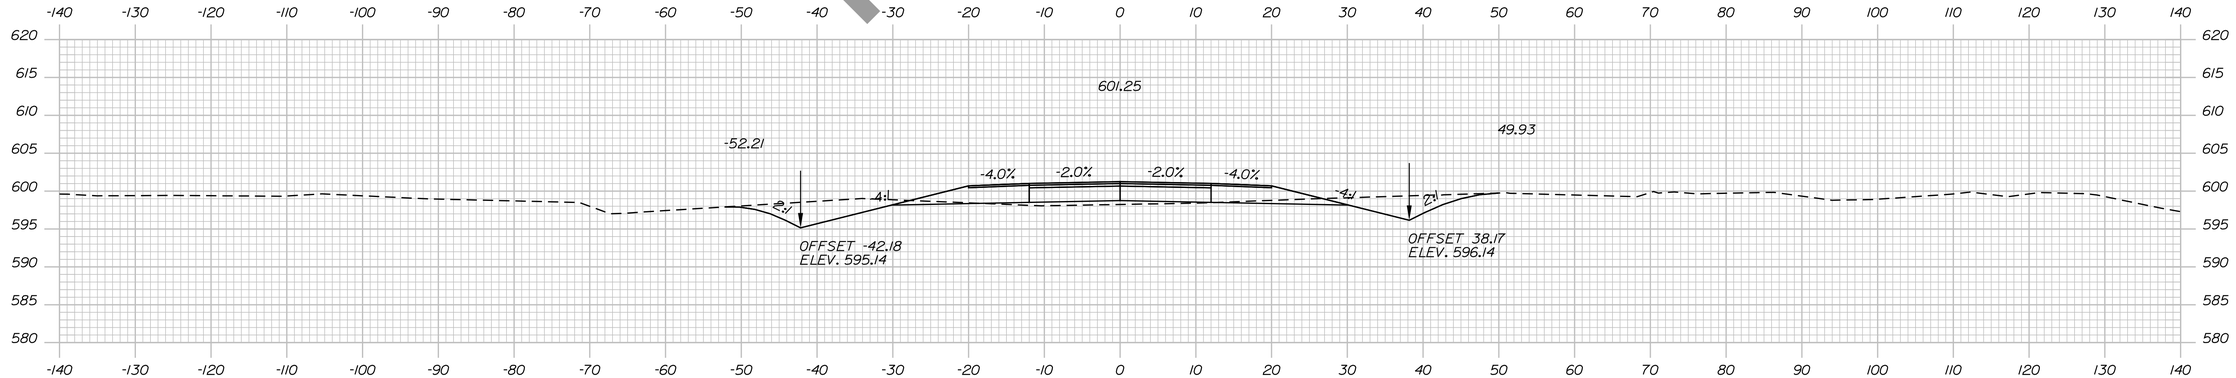

7379+50.00

Preliminary

STATE OF MAINE
DEPARTMENT OF TRANSPORTATION

HPP-6462(920)

WIN
WIN 6462.91

HIGHWAY PLANS

vhb

	DATE	BY
PROJ. MANAGER		R.M.
DESIGN-DETAILED		
CHECKED-REVIEWED		
DESIGN2-DETAILED2		
DESIGN3-DETAILED3		
REVISIONS 1		
REVISIONS 2		
REVISIONS 3		
REVISIONS 4		
FIELD CHANGES		

PRESQUE ISLE
PRESQUE ISLE BYPASS

CROSS SECTIONS


SHEET NUMBER

124


OF 460

Sta. 7379+50.00 to Sta. 7380+50.00


Filename: ...\H5_01_Xsects_PI_BYPASS.dgn Division: HIGHWAY Username: EFlynn Date:8/3/2023

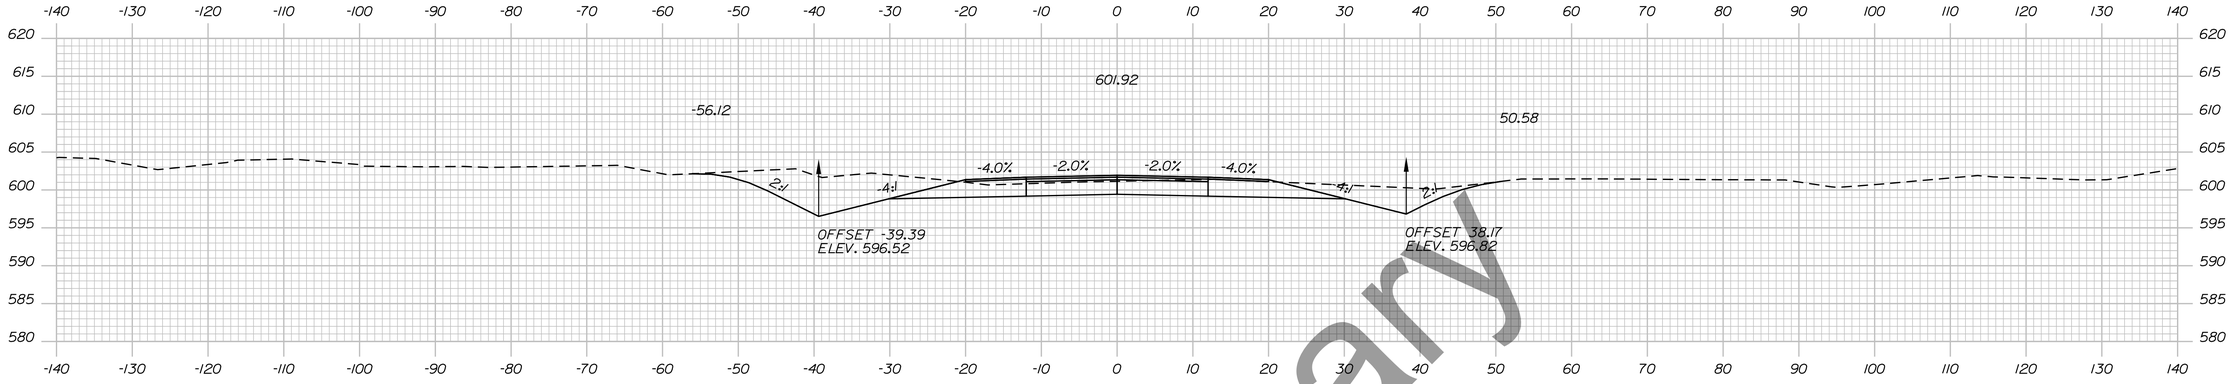

7382+00.00

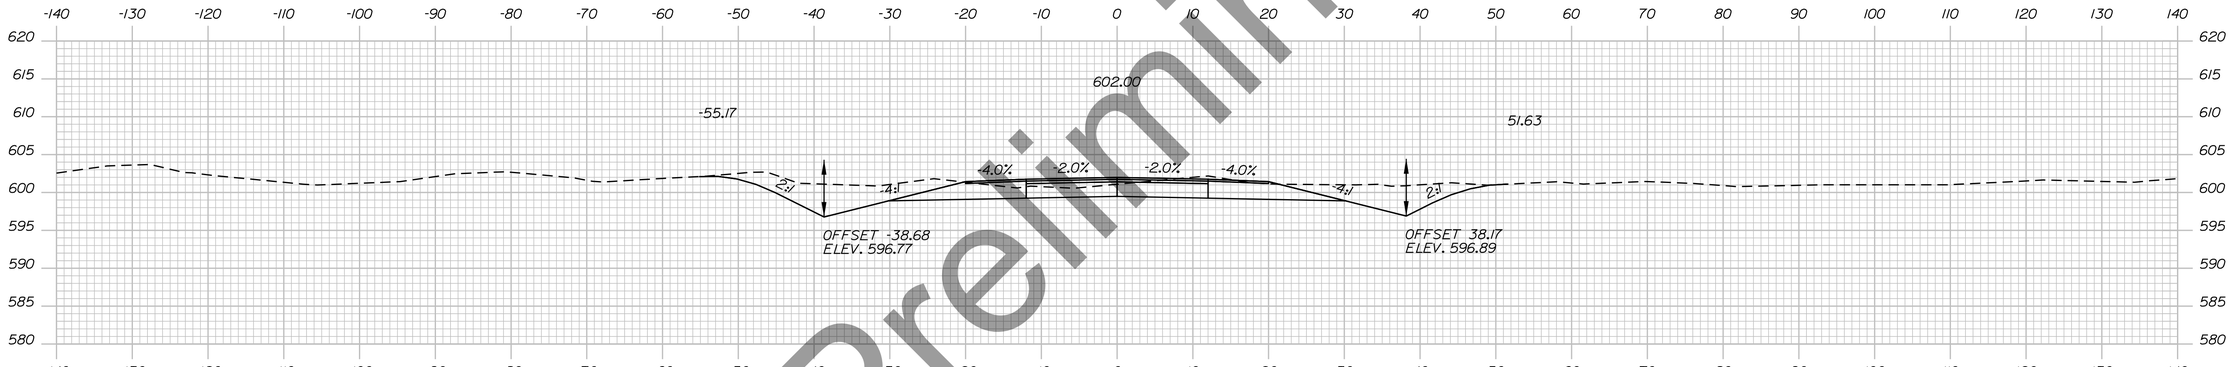

7381+50.00

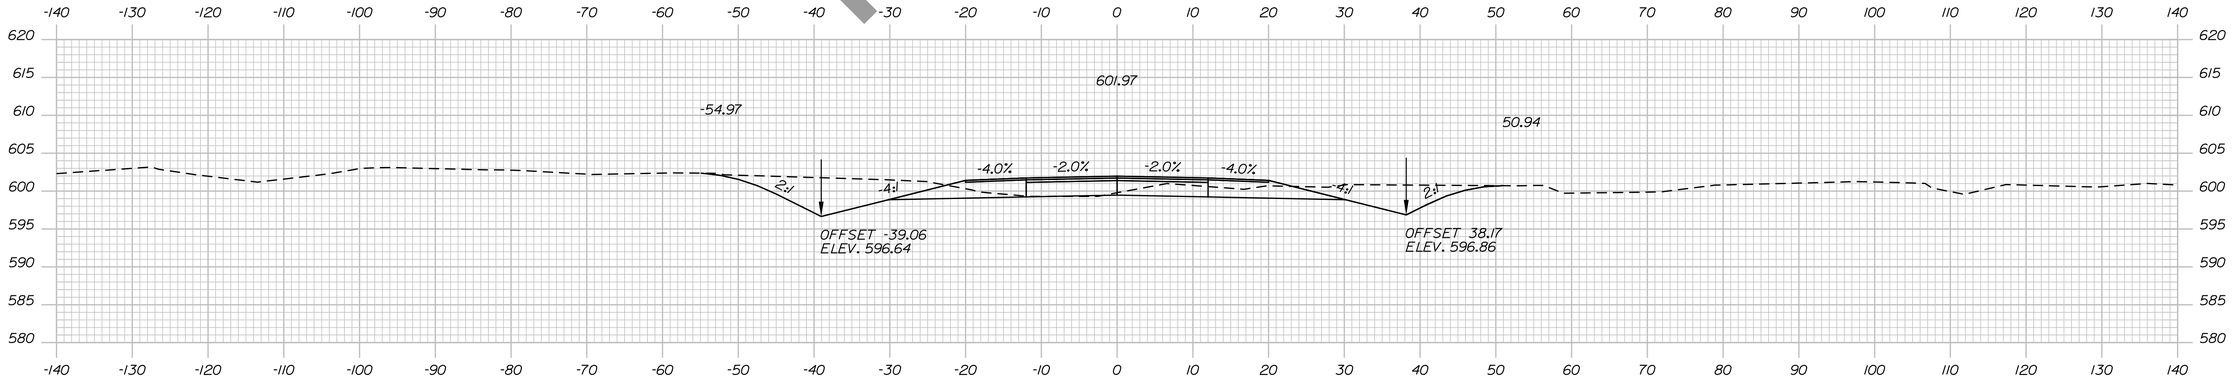

7381+00.00

Preliminary

STATE OF MAINE
DEPARTMENT OF TRANSPORTATION

HPP-6462(920)

WIN
WIN 6462.91

HIGHWAY PLANS

vhb

	DATE	BY
PROJ. MANAGER		R.M.
DESIGN-DETAILED		
CHECKED-REVIEWED		
DESIGN2-DETAILED2		
DESIGN3-DETAILED3		
REVISIONS 1		
REVISIONS 2		
REVISIONS 3		
REVISIONS 4		
FIELD CHANGES		

PRESQUE ISLE
PRESQUE ISLE BYPASS

CROSS SECTIONS


SHEET NUMBER

125


OF 460

Sta. 7381+00.00 to Sta. 7382+00.00


Filename: ...\H5_01_Xsects_PI_BYPASS.dgn Division: HIGHWAY Username: EFlynn Date:8/3/2023

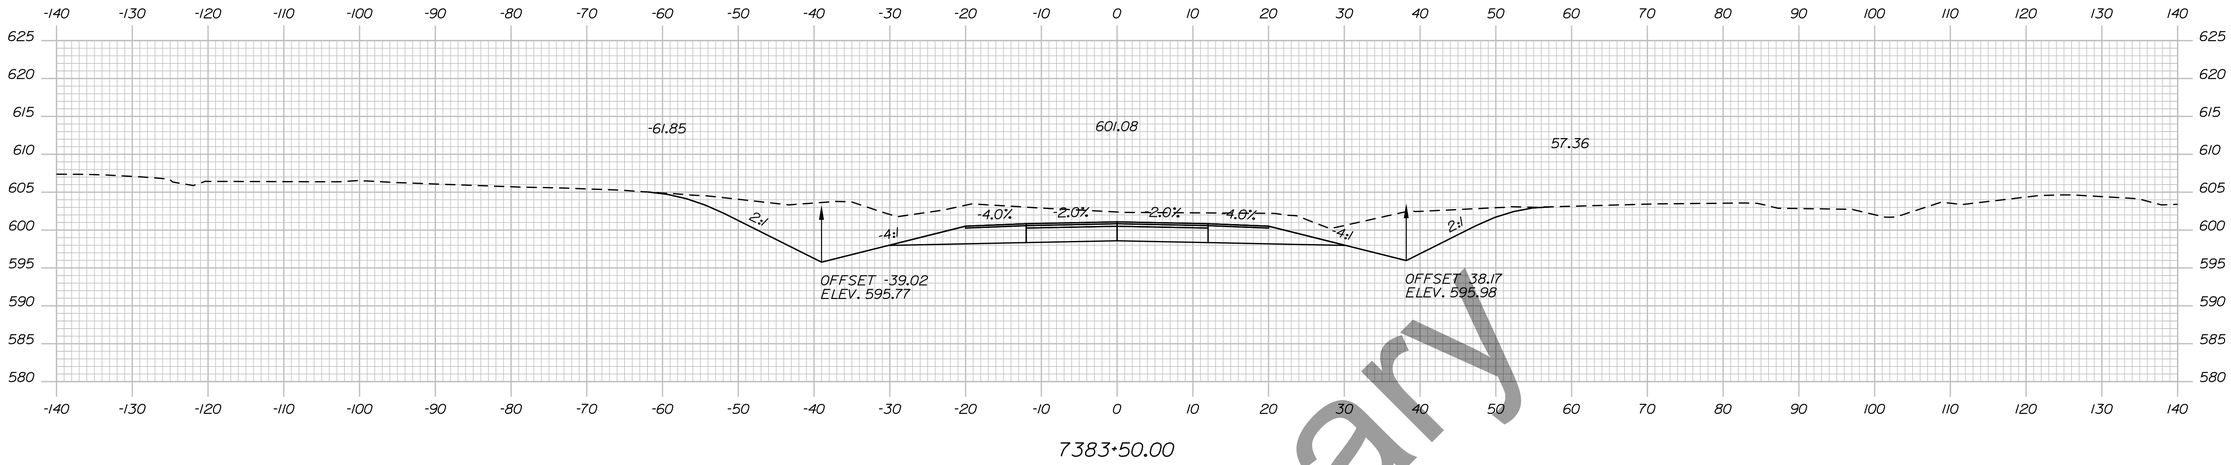

7383+50.00

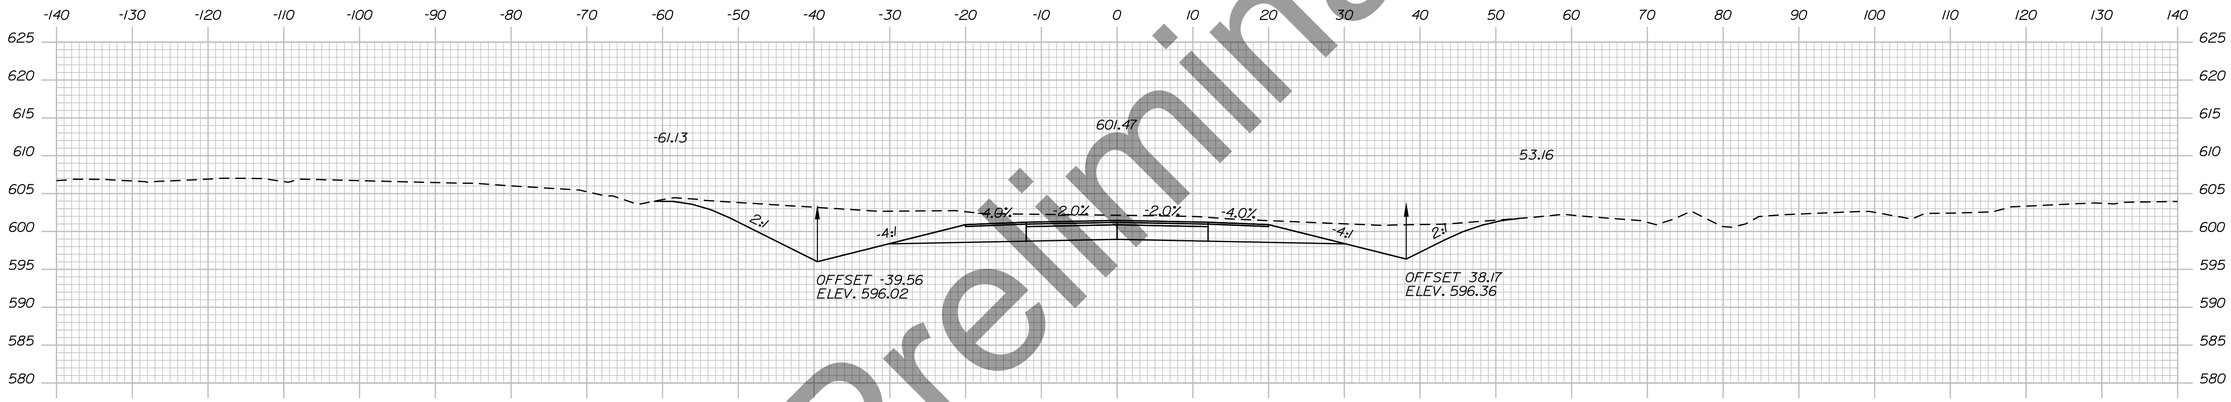

7383+00.00

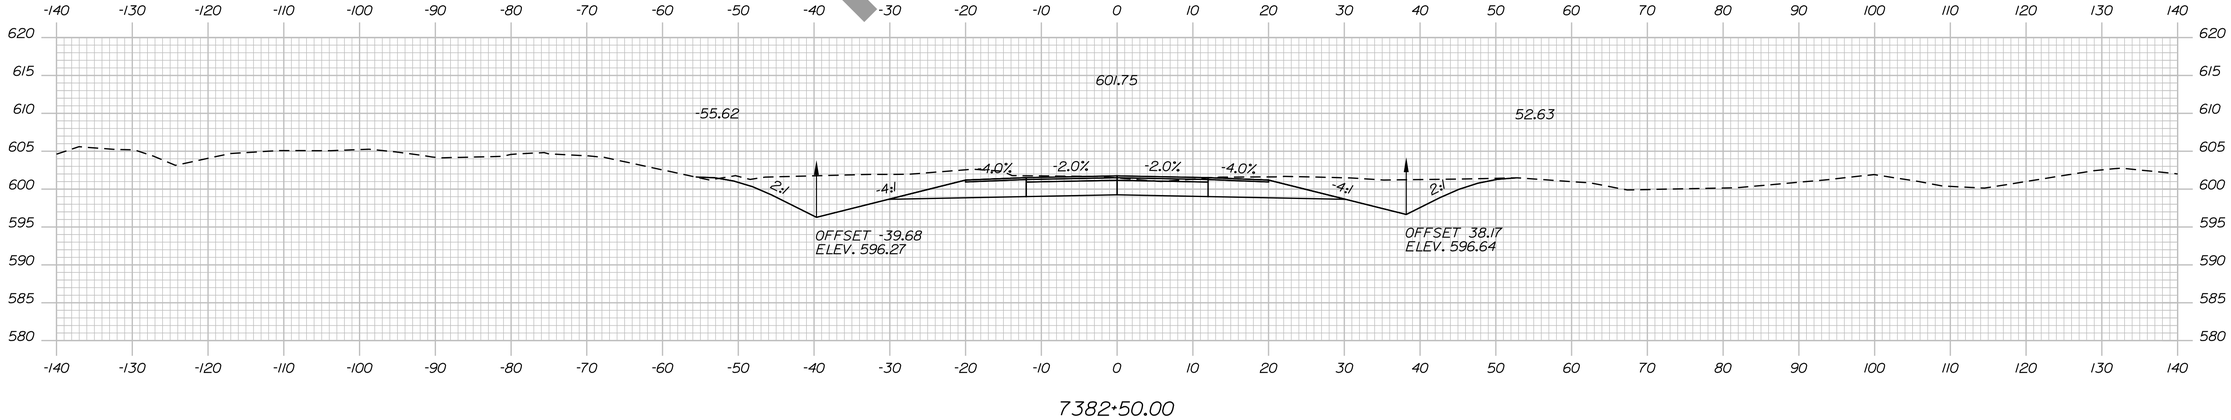

7382+50.00

Preliminary

STATE OF MAINE
DEPARTMENT OF TRANSPORTATION

HPP-6462(920)

WIN
WIN 6462.91

HIGHWAY PLANS

vhb

PROJ. MANAGER			
DESIGN-DETAILED	R.M.		
CHECKED-REVIEWED		BY	
DESIGN2-DETAILED2			
DESIGN3-DETAILED3			
REVISIONS 1	1		
REVISIONS 2	2		
REVISIONS 3	3		
REVISIONS 4	4		
FIELD CHANGES			

PRESQUE ISLE
PRESQUE ISLE BYPASS

CROSS SECTIONS

SHEET NUMBER

126


OF 460

Sta. 7382+50.00 to Sta. 7383+50.00

Username: EFlynn Date:8/3/2023

Division: HIGHWAY

Filename: ...\H5_01_Xsects_PI_BYPASS.dgn

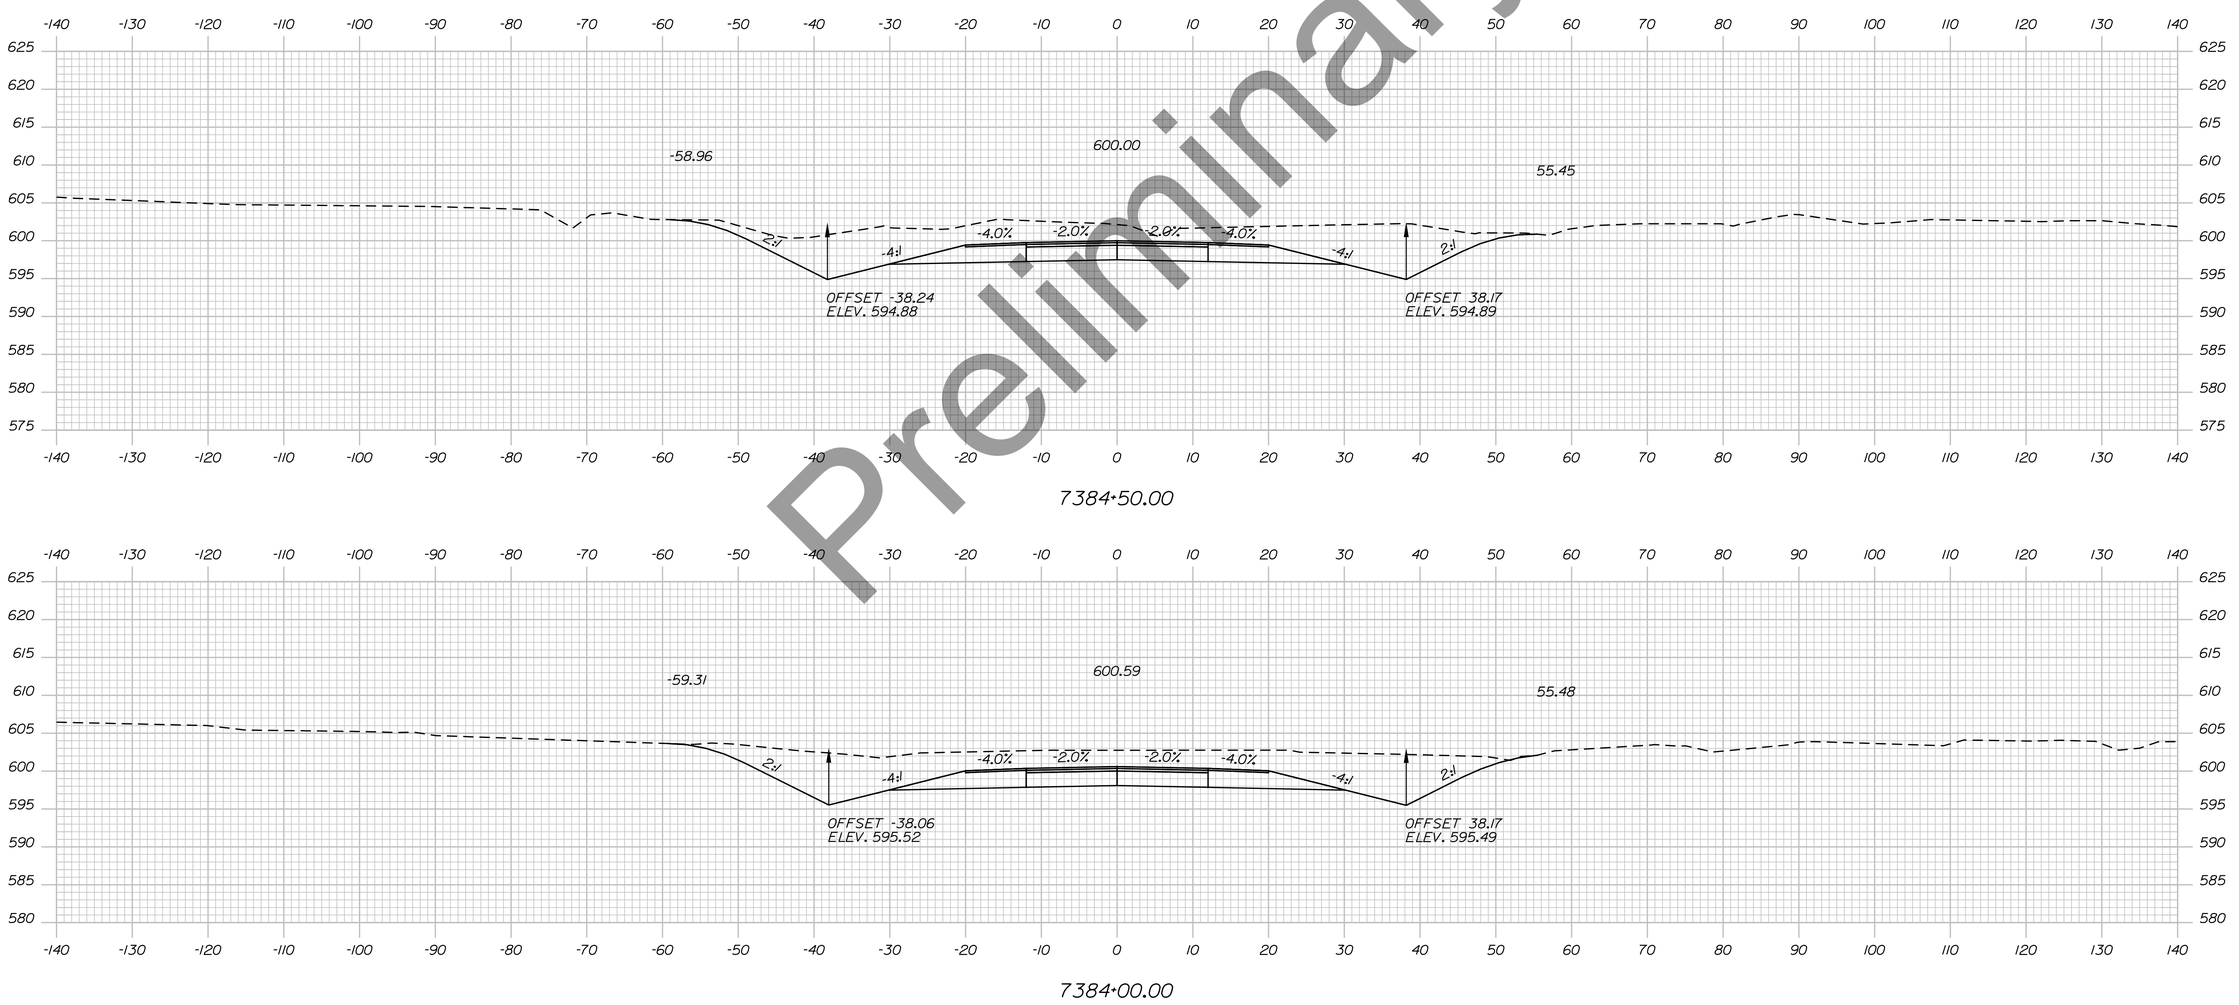

Preliminary

Filename: ...\H5_01_Xsects_PI_BYPASS.dgn Division: HIGHWAY Username: EFlynn Date:8/3/2023

STATE OF MAINE
DEPARTMENT OF TRANSPORTATION

HPP-6462(920)

WIN
WIN 6462.91

HIGHWAY PLANS

vhb

	DATE	BY
PROJ. MANAGER		R.M.
DESIGN-DETAILED		
CHECKED-REVIEWED		
DESIGN2-DETAILED2		
DESIGN3-DETAILED3		
REVISIONS 1		
REVISIONS 2		
REVISIONS 3		
REVISIONS 4		
FIELD CHANGES		

PRESQUE ISLE
PRESQUE ISLE BYPASS

CROSS SECTIONS


SHEET NUMBER

127

OF 460

Sta. 7384+00.00 to Sta. 7384+50.00

Filename: ...\H5_01_Xsects_PI_BYPASS.dgn Division: HIGHWAY Username: EFlynn Date:8/3/2023

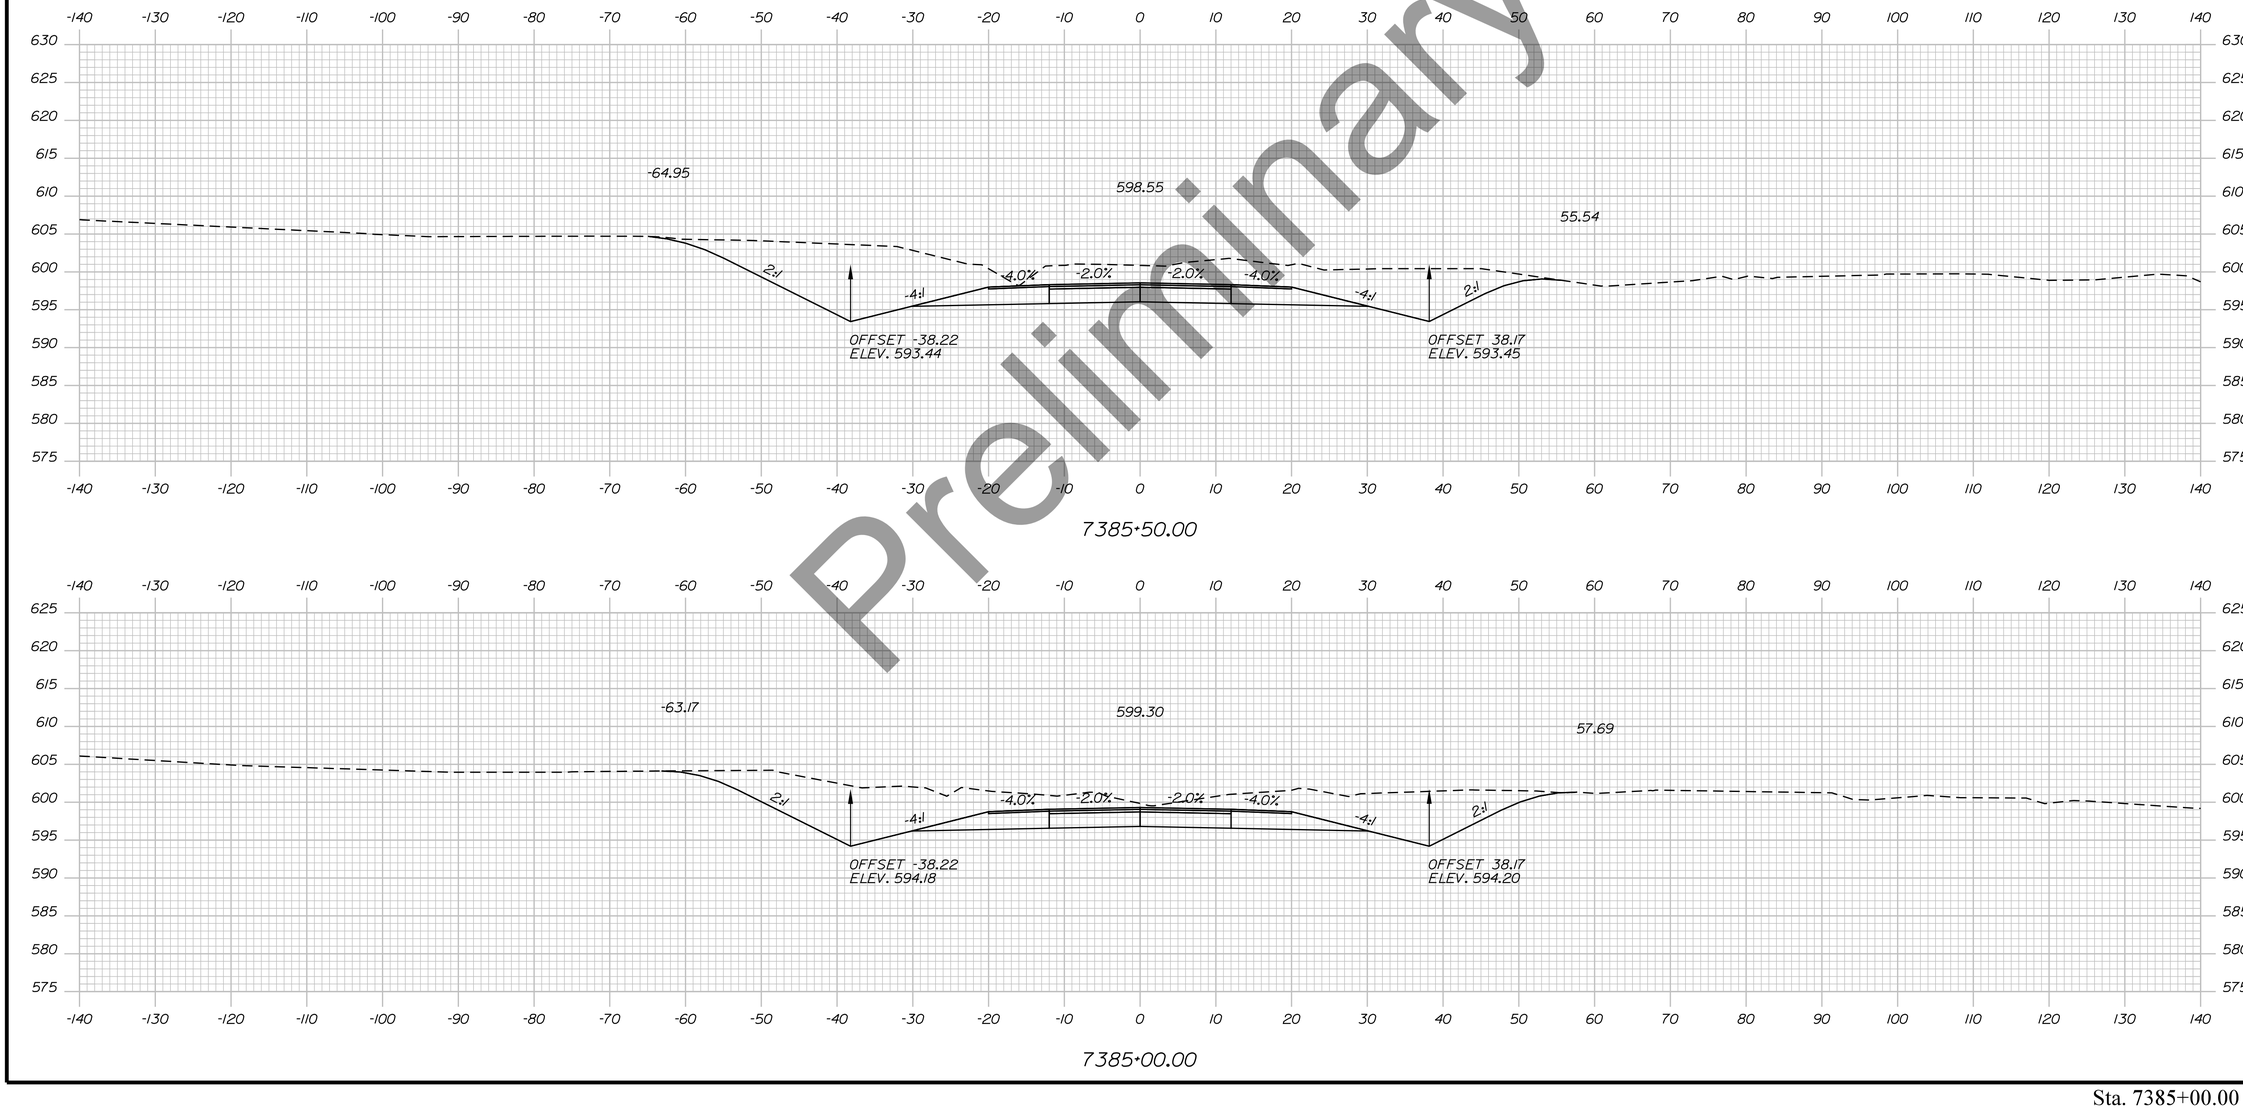

Preliminary

STATE OF MAINE
DEPARTMENT OF TRANSPORTATION

HPP-6462(920)

WIN
WIN 6462.91

HIGHWAY PLANS

vhb

	DATE	BY	R.M.
PROJ. MANAGER			
DESIGN-DETAILED			
CHECKED-REVIEWED			
DESIGN2-DETAILED2			
DESIGN3-DETAILED3			
REVISIONS 1			
REVISIONS 2			
REVISIONS 3			
REVISIONS 4			
FIELD CHANGES			

PRESQUE ISLE
PRESQUE ISLE BYPASS


CROSS SECTIONS

SHEET NUMBER

128

OF 460

Sta. 7385+00.00 to Sta. 7385+50.00

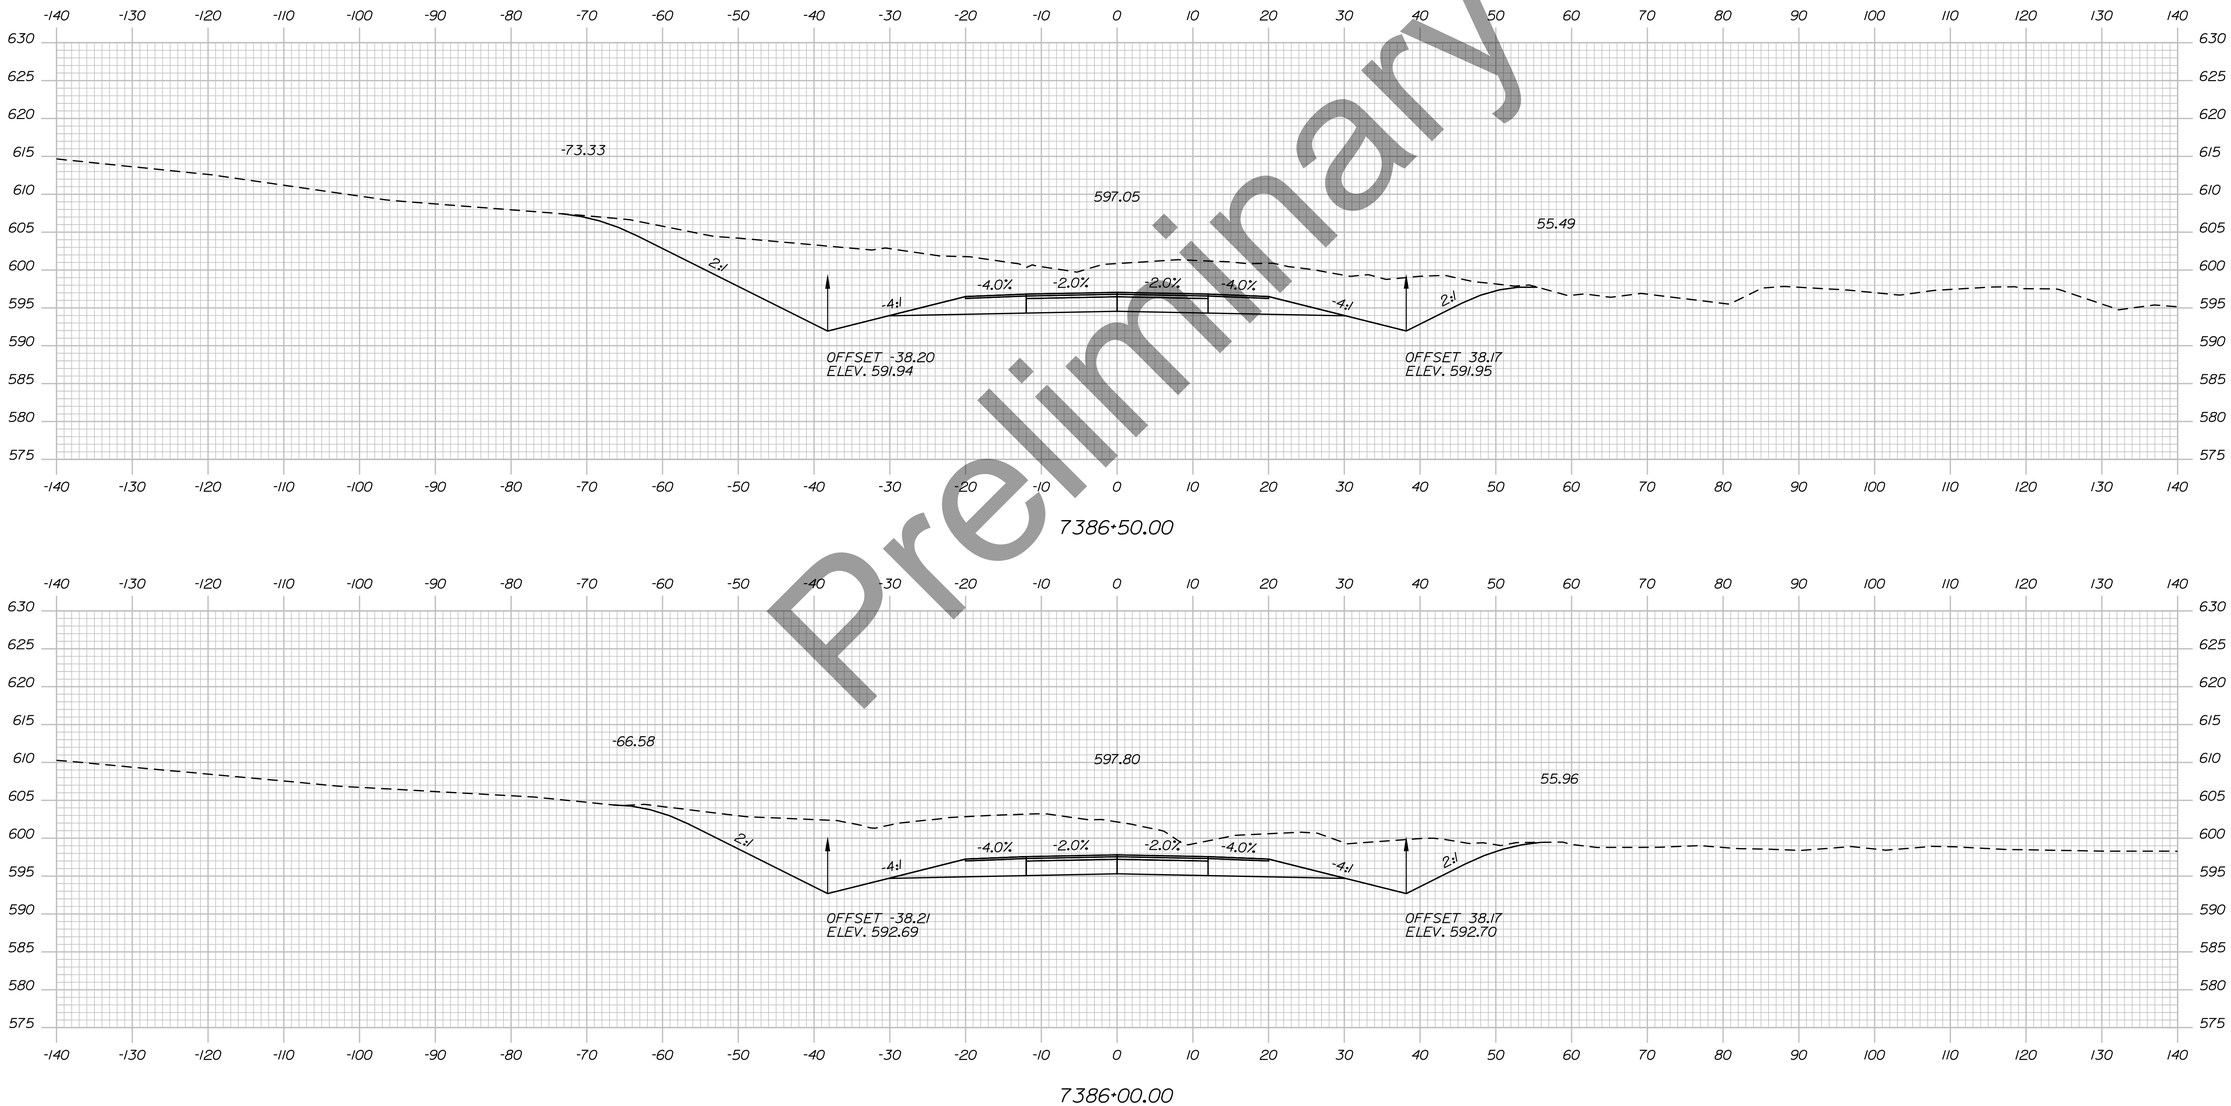

Preliminary

Filename: ...\H5_01_Xsects_PI_BYPASS.dgn Division: HIGHWAY Username: EFlynn Date:8/3/2023

STATE OF MAINE
DEPARTMENT OF TRANSPORTATION

HPP-6462(920)

WIN
WIN 6462.91

HIGHWAY PLANS

vhb

	R.M.	BY	DATE
PROJ. MANAGER			
DESIGN-DETAILED			
CHECKED-REVIEWED			
DESIGN2-DETAILED2			
DESIGN3-DETAILED3			
REVISIONS 1			
REVISIONS 2			
REVISIONS 3			
REVISIONS 4			
FIELD CHANGES			

PRESQUE ISLE
PRESQUE ISLE BYPASS

CROSS SECTIONS


SHEET NUMBER

129

OF 460

Sta. 7386+00.00 to Sta. 7386+50.00

Usernam: EFlynn Date:8/3/2023
Division: HIGHWAY
Filename: ...\H5_01_Xsects_PI_BYPASS.dgn

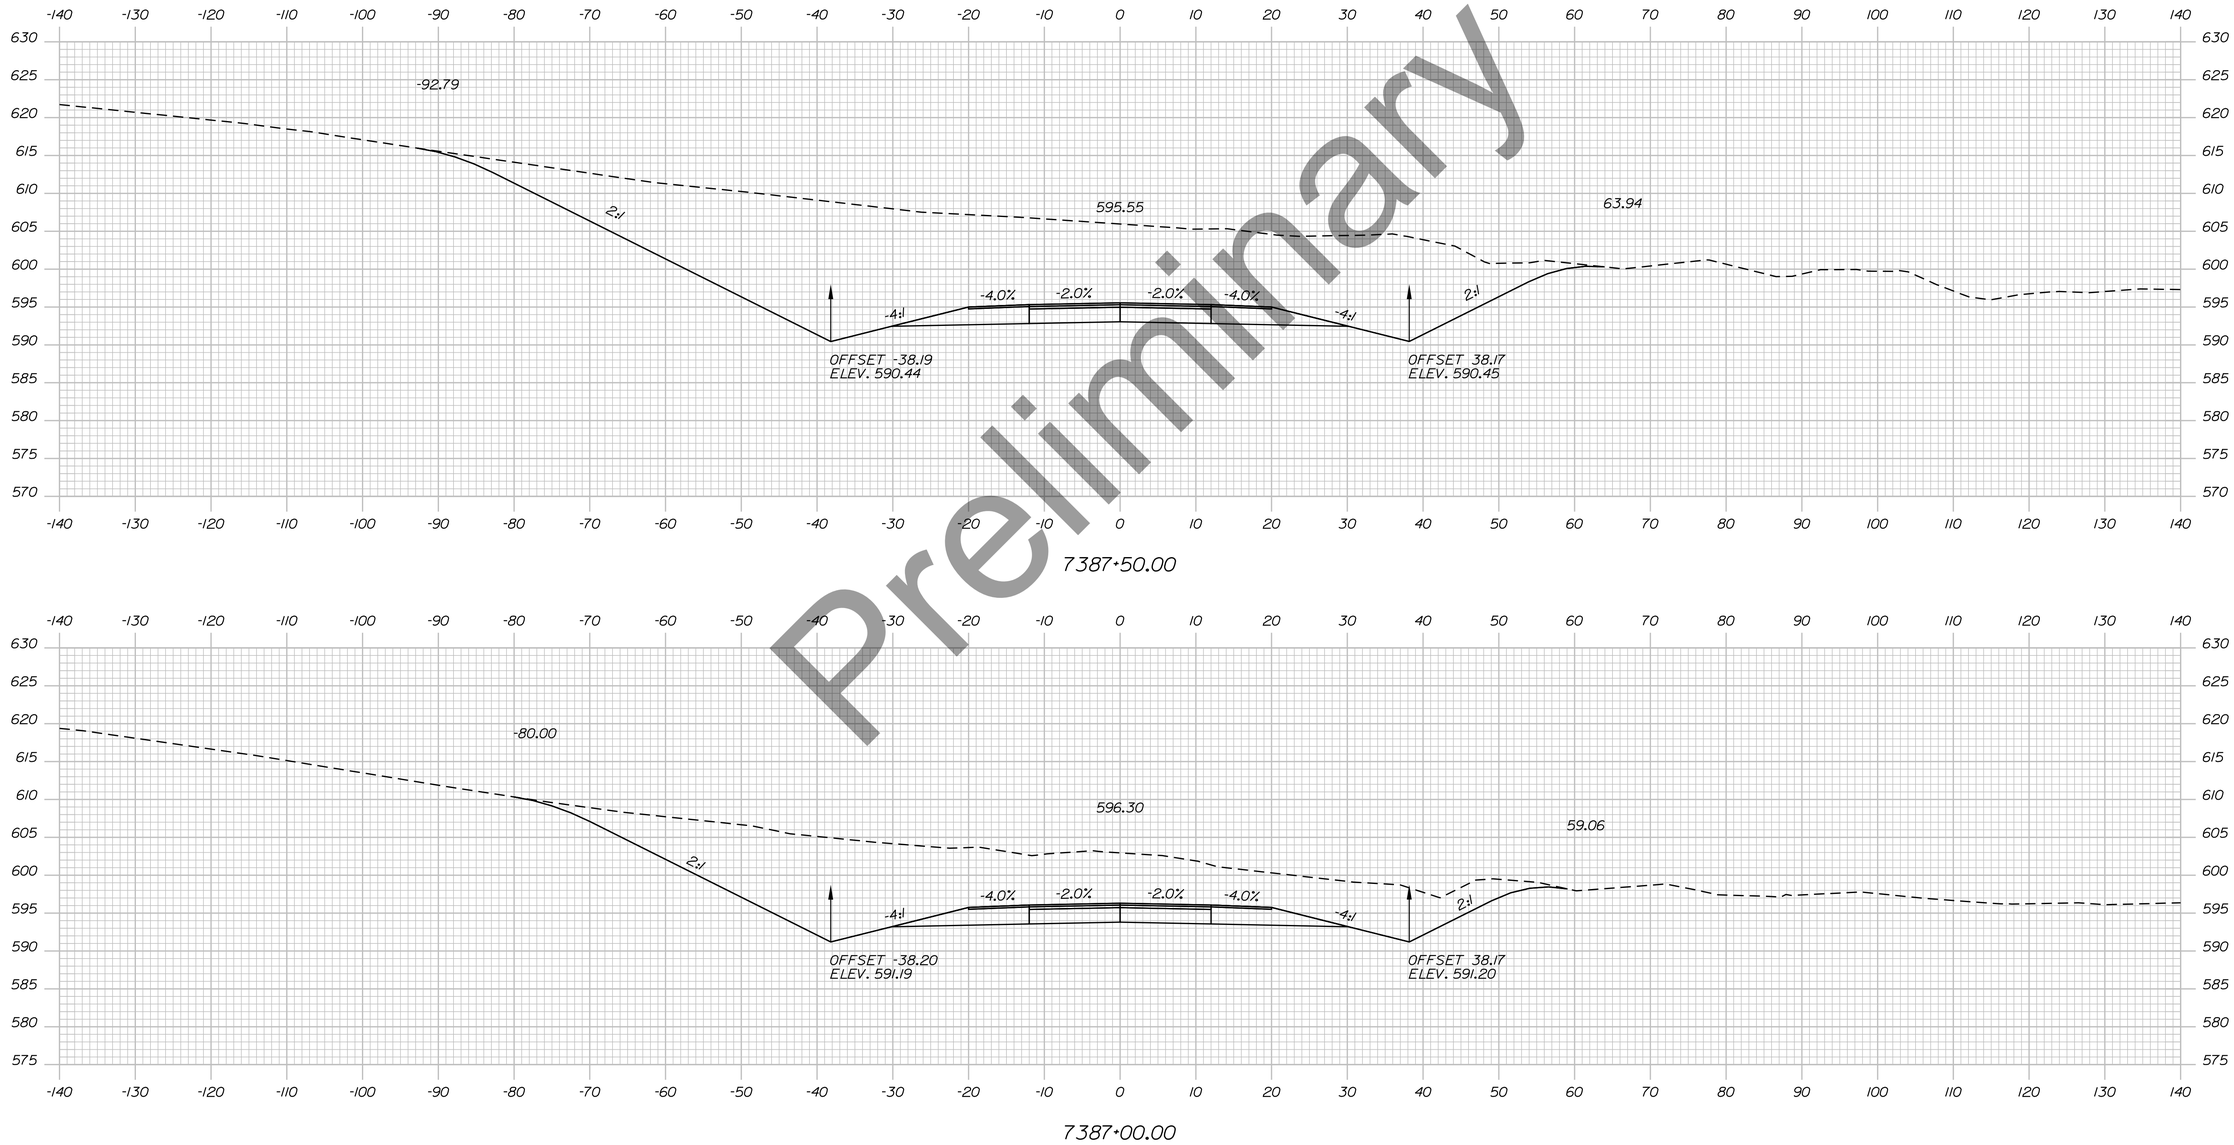

Preliminary

STATE OF MAINE
DEPARTMENT OF TRANSPORTATION

HPP-6462(920)

WIN
WIN 6462.91

HIGHWAY PLANS

vhb

PROJ. MANAGER			
DESIGN-DETAILED	R.M.		
CHECKED-REVIEWED		BY	
DESIGN2-DETAILED2			
DESIGN3-DETAILED3			
REVISIONS 1			
REVISIONS 2			
REVISIONS 3			
REVISIONS 4			
FIELD CHANGES		DATE	

PRESQUE ISLE
PRESQUE ISLE BYPASS


CROSS SECTIONS

SHEET NUMBER

130

OF 460

Sta. 7387+00.00 to Sta. 7387+50.00

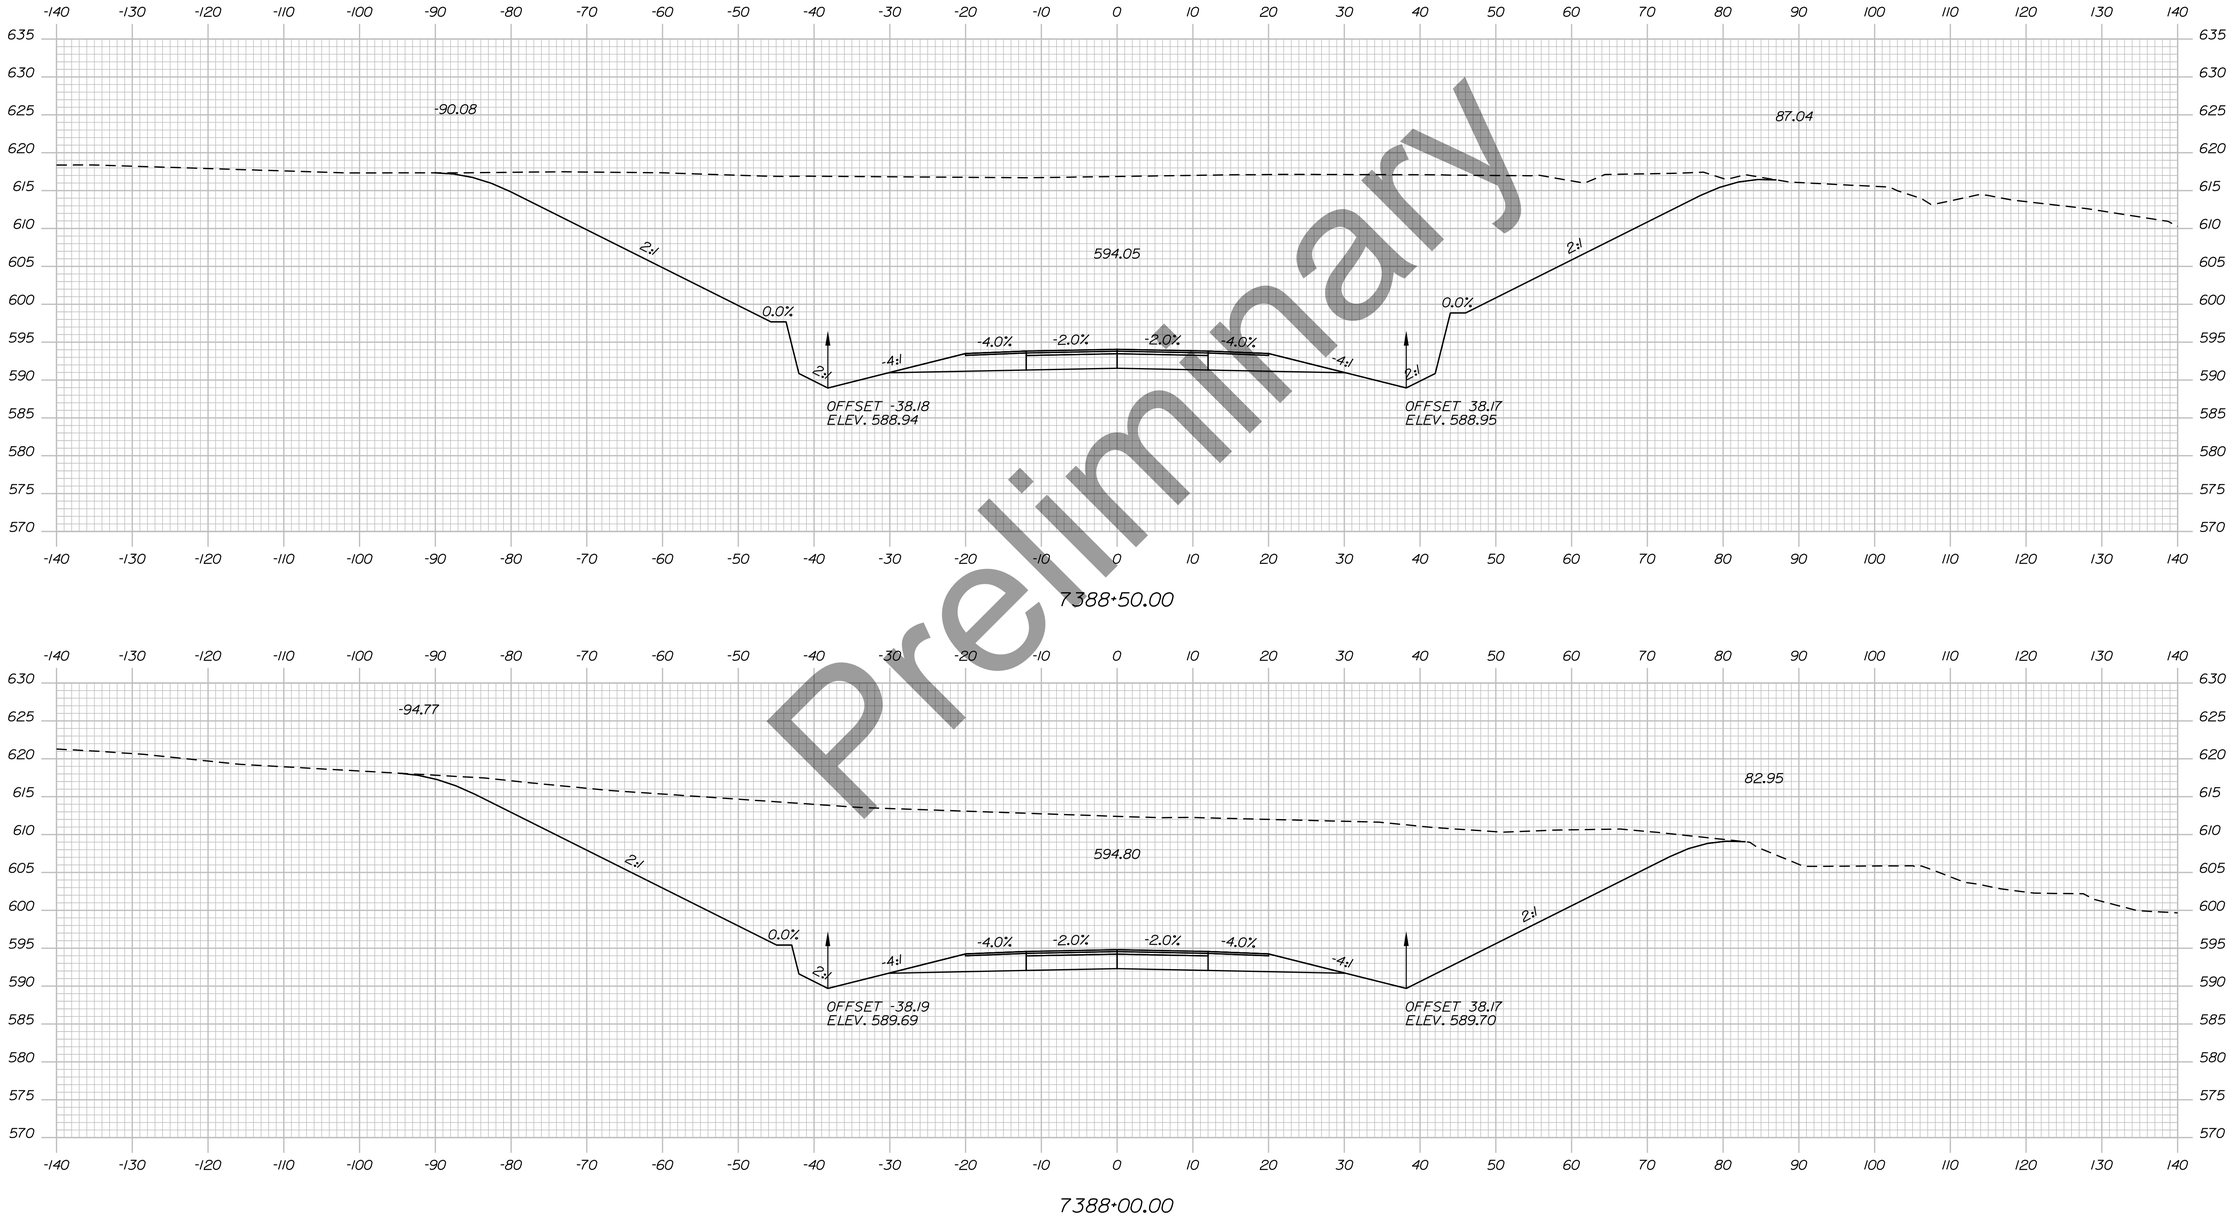

Preliminary

Sta. 7388+00.00 to Sta. 7388+50.00

STATE OF MAINE
DEPARTMENT OF TRANSPORTATION

HPP-6462(920)

WIN
WIN 6462.91

HIGHWAY PLANS

vhb

	DATE	BY
R.M.		
PROJ. MANAGER		
DESIGN-DETAILED		
CHECKED-REVIEWED		
DESIGN2-DETAILED2		
DESIGN3-DETAILED3		
REVISIONS 1		
REVISIONS 2		
REVISIONS 3		
REVISIONS 4		
FIELD CHANGES		

PRESQUE ISLE
PRESQUE ISLE BYPASS


CROSS SECTIONS

SHEET NUMBER

131

OF 460

Filename: ...\H5_01_Xsects_PI_BYPASS.dgn Division: HIGHWAY Username: EFlynn Date:8/3/2023

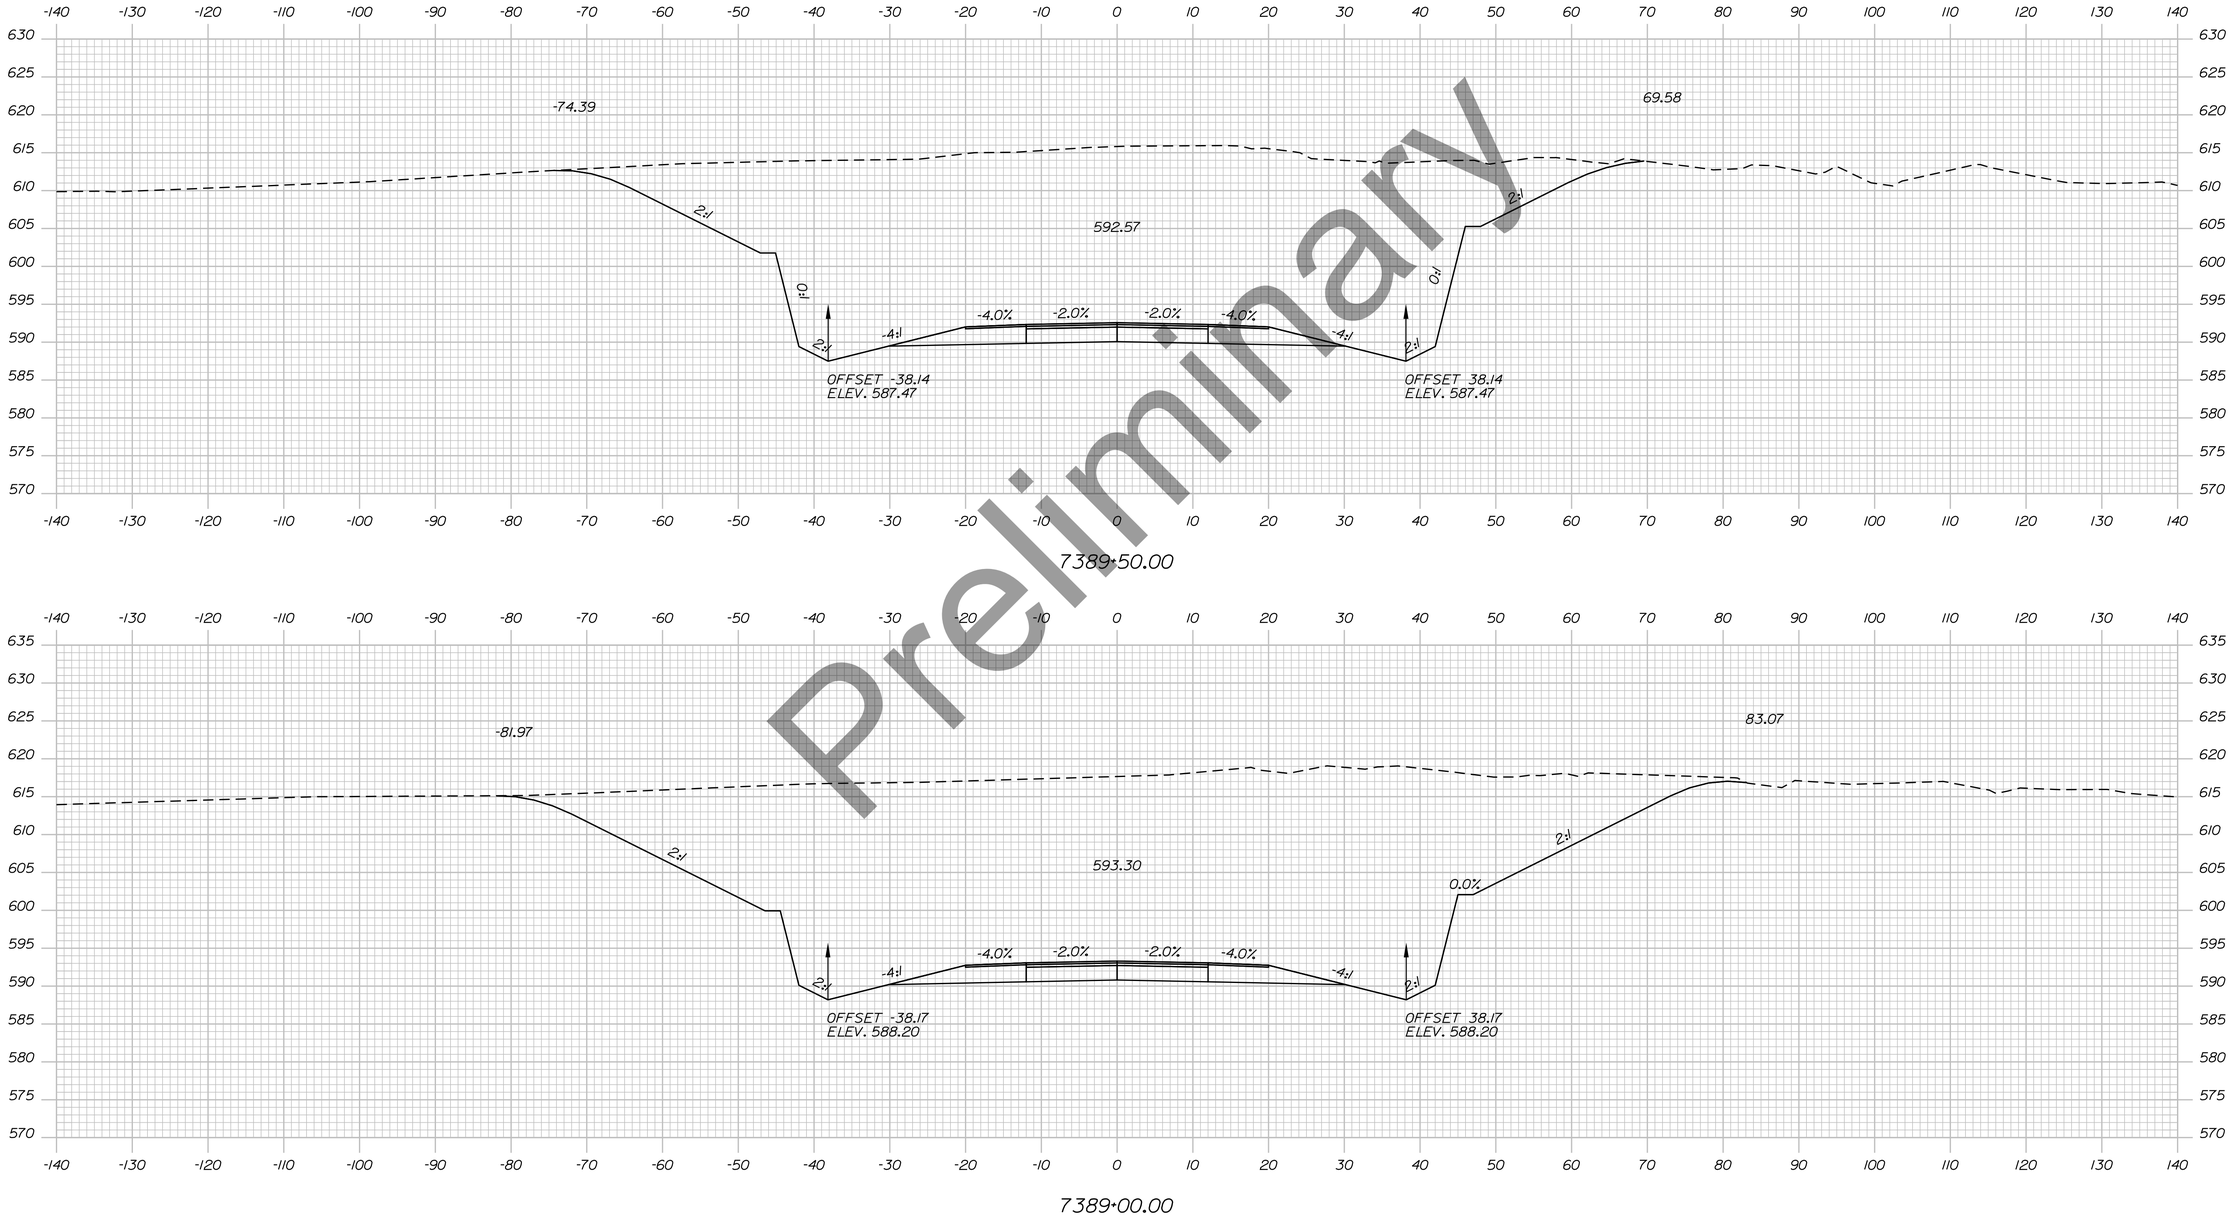

Preliminary

Sta. 7389+00.00 to Sta. 7389+50.00

STATE OF MAINE
DEPARTMENT OF TRANSPORTATION

HPP-6462(920)

WIN
WIN 6462.91

HIGHWAY PLANS

vhb


	DATE	BY
R.M.		
PROJ. MANAGER		
DESIGN-DETAILED		
CHECKED-REVIEWED		
DESIGN2-DETAILED2		
DESIGN3-DETAILED3		
REVISIONS 1		
REVISIONS 2		
REVISIONS 3		
REVISIONS 4		
FIELD CHANGES		

PRESQUE ISLE
PRESQUE ISLE BYPASS

CROSS SECTIONS

SHEET NUMBER
132
OF 460

Filename: ...\H5_01_Xsects_PI_BYPASS.dgn Division: HIGHWAY Username: EFlynn Date:8/3/2023

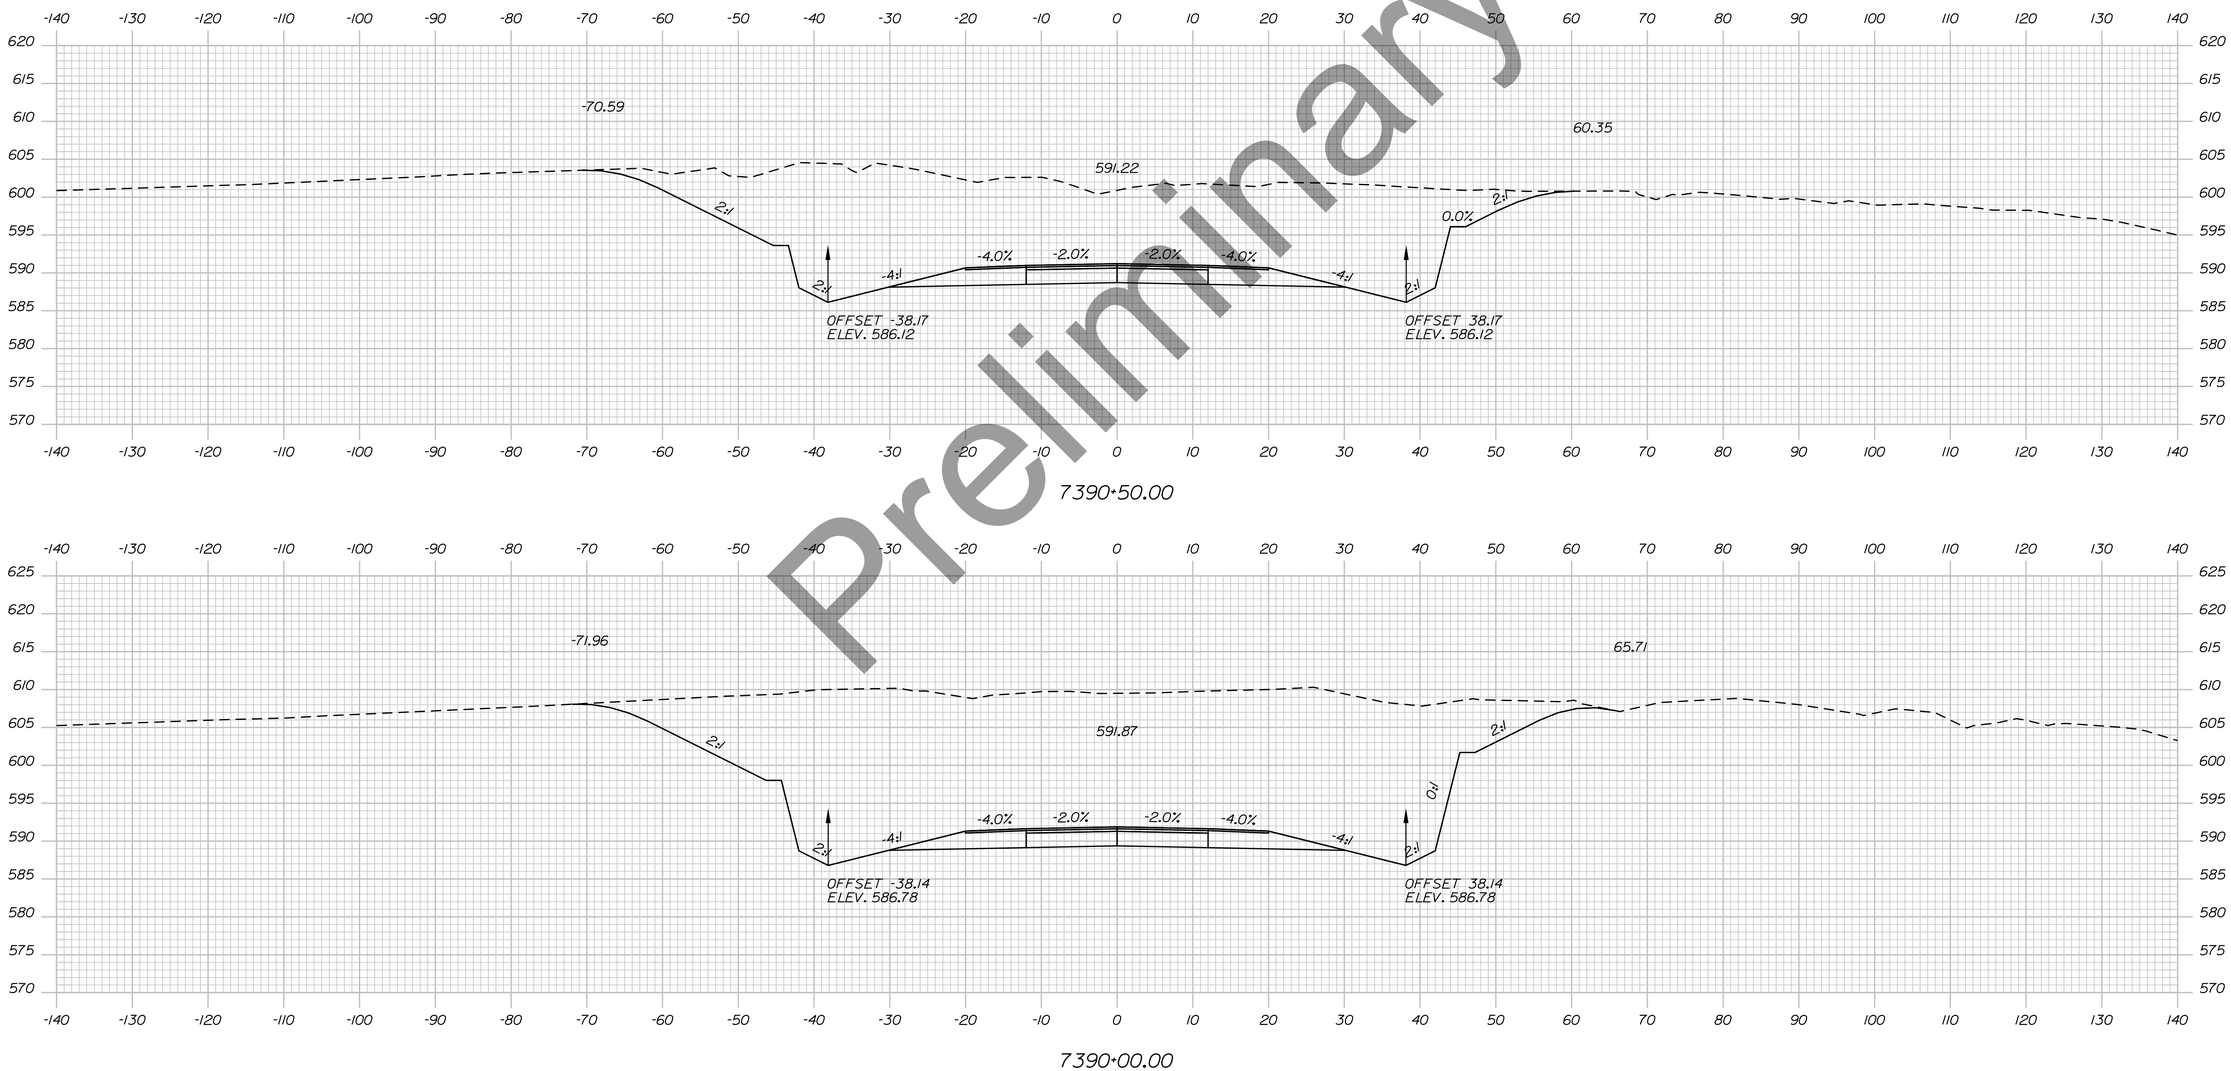

Preliminary

Filename: ...\H5_01_Xsects_PI_BYPASS.dgn Division: HIGHWAY Username: EFlynn Date:8/3/2023

STATE OF MAINE
DEPARTMENT OF TRANSPORTATION

HPP-6462(920)

WIN
WIN 6462.91

HIGHWAY PLANS

vhb

	R.M.	BY	DATE
PROJ. MANAGER			
DESIGN-DETAILED			
CHECKED-REVIEWED			
DESIGN2-DETAILED2			
DESIGN3-DETAILED3			
REVISIONS 1			
REVISIONS 2			
REVISIONS 3			
REVISIONS 4			
FIELD CHANGES			

PRESQUE ISLE
PRESQUE ISLE BYPASS


CROSS SECTIONS

SHEET NUMBER

133

OF 460

Sta. 7390+00.00 to Sta. 7390+50.00

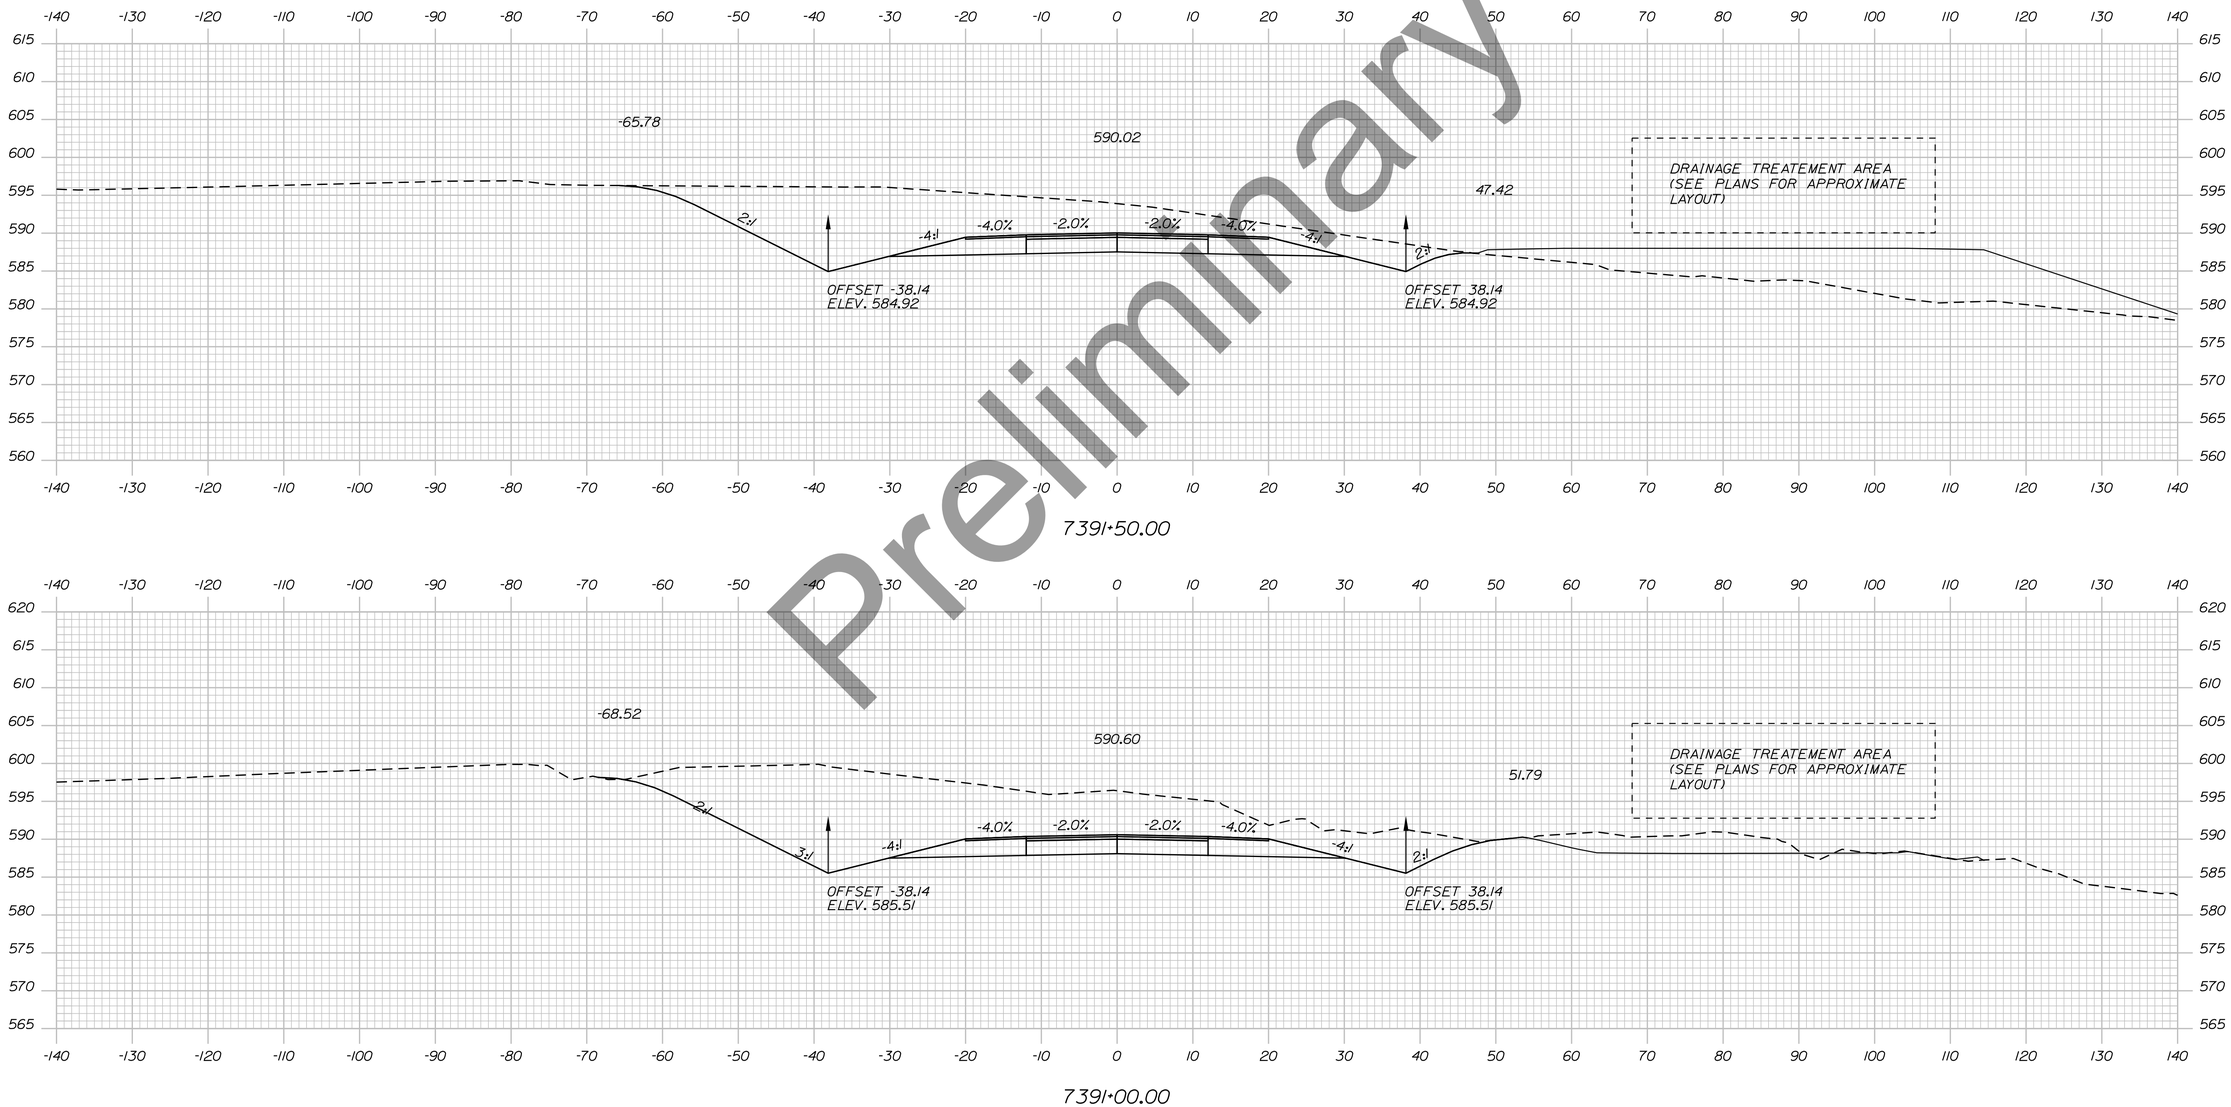

Preliminary

Filename: ...\H5_01_Xsects_PL_BYPASS.dgn Division: HIGHWAY Username: EFlynn Date:8/3/2023

STATE OF MAINE
DEPARTMENT OF TRANSPORTATION

HPP-6462(920)

WIN
WIN 6462.91

HIGHWAY PLANS

vhb

	DATE	BY
PROJ. MANAGER		R.M.
DESIGN-DETAILED		
CHECKED-REVIEWED		
DESIGN2-DETAILED2		
DESIGN3-DETAILED3		
REVISIONS 1		
REVISIONS 2		
REVISIONS 3		
REVISIONS 4		
FIELD CHANGES		

PRESQUE ISLE
PRESQUE ISLE BYPASS

CROSS SECTIONS


SHEET NUMBER

134

OF 460

Sta. 7391+00.00 to Sta. 7391+50.00

Preliminary

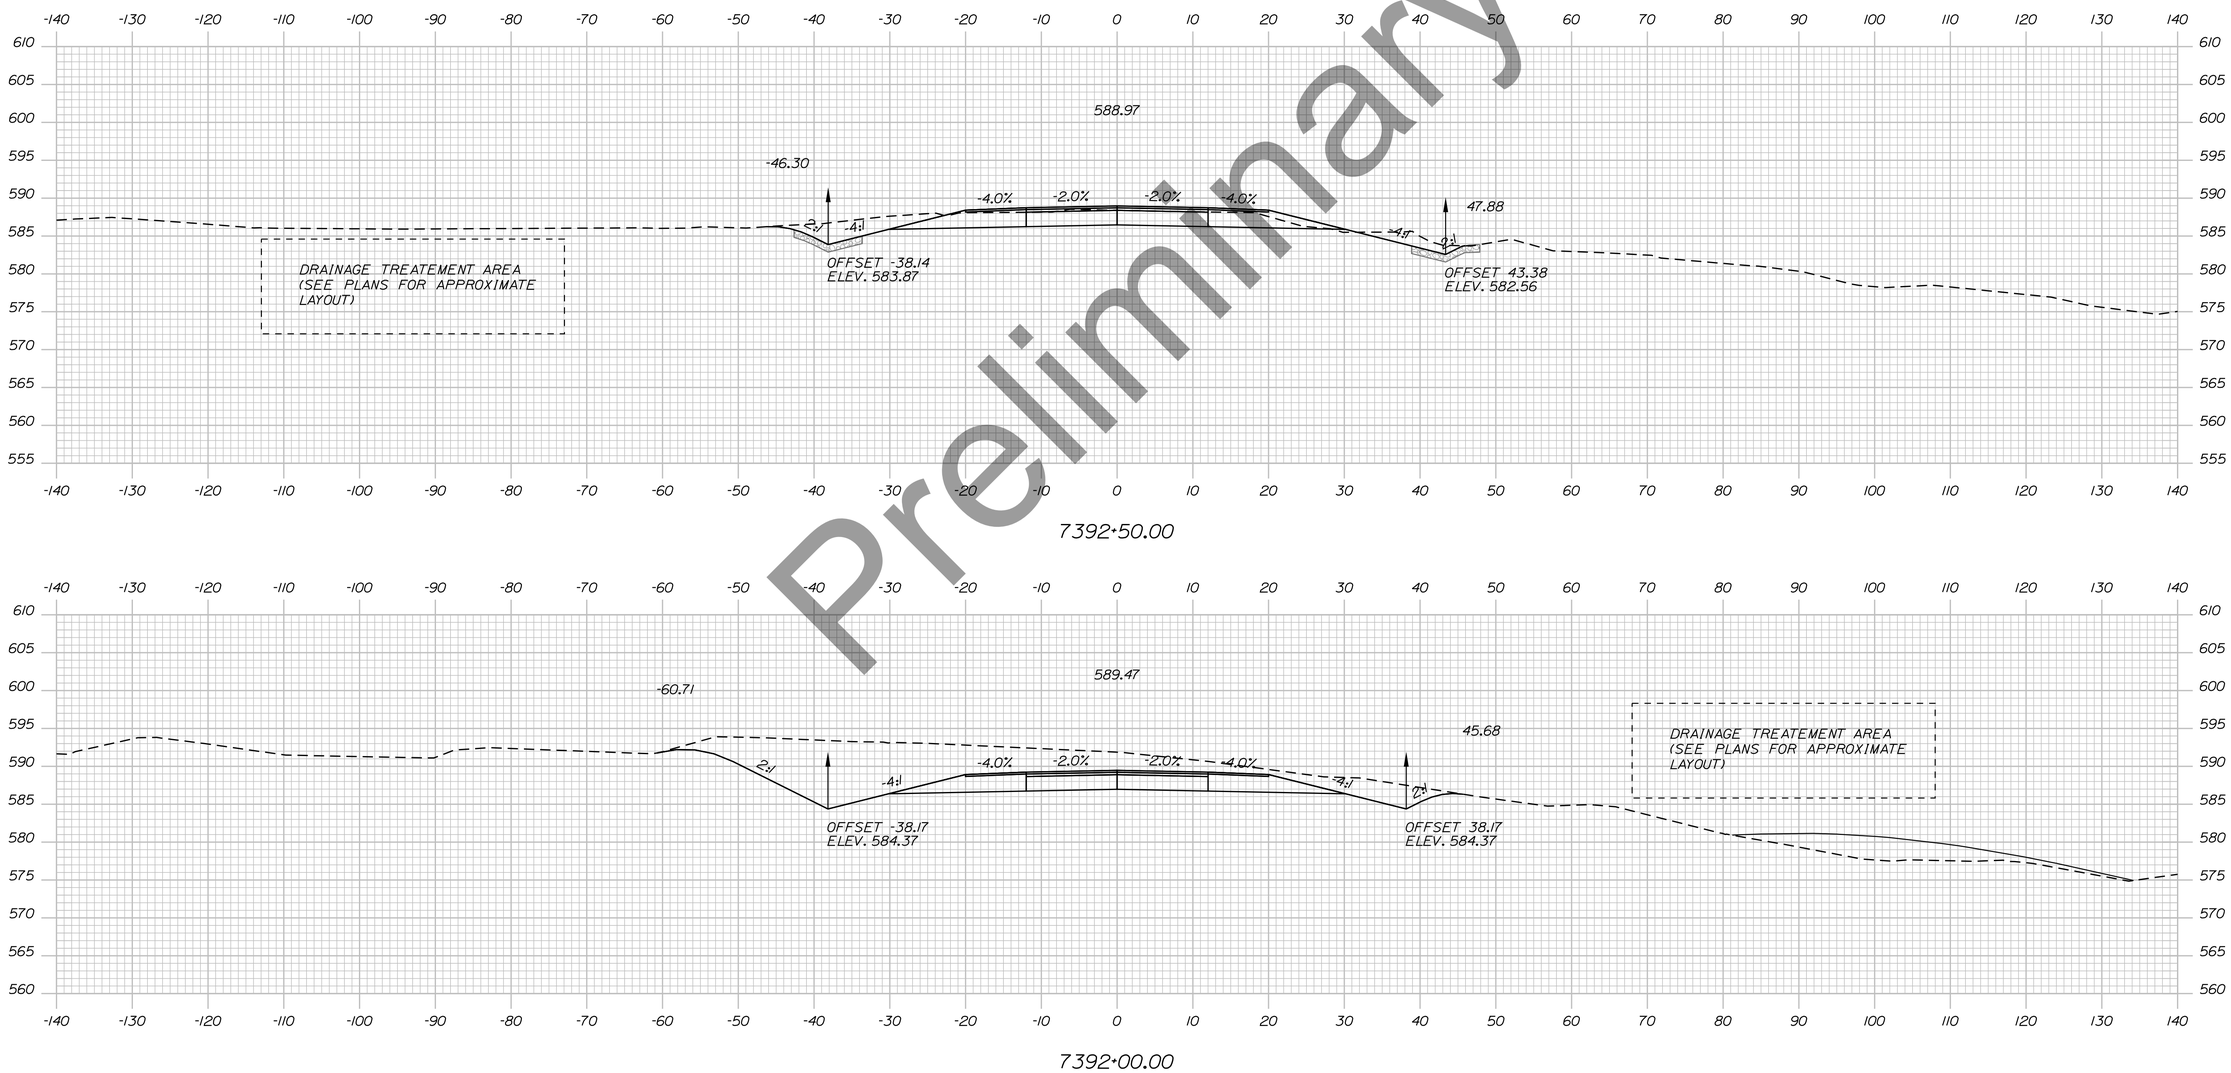

Sta. 7392+00.00 to Sta. 7392+50.00

STATE OF MAINE
DEPARTMENT OF TRANSPORTATION

HPP-6462(920)

WIN
WIN 6462.91

HIGHWAY PLANS

vhb

	DATE	BY
PROJ. MANAGER		R.M.
DESIGN-DETAILED		
CHECKED-REVIEWED		
DESIGN2-DETAILED2		
DESIGN3-DETAILED3		
REVISIONS 1		
REVISIONS 2		
REVISIONS 3		
REVISIONS 4		
FIELD CHANGES		

PRESQUE ISLE
PRESQUE ISLE BYPASS

CROSS SECTIONS

SHEET NUMBER


135

OF 460

Username: EFlynn Date:8/3/2023

Division: HIGHWAY

Filename: ...\H5_01_Xsects_PI_BYPASS.dgn

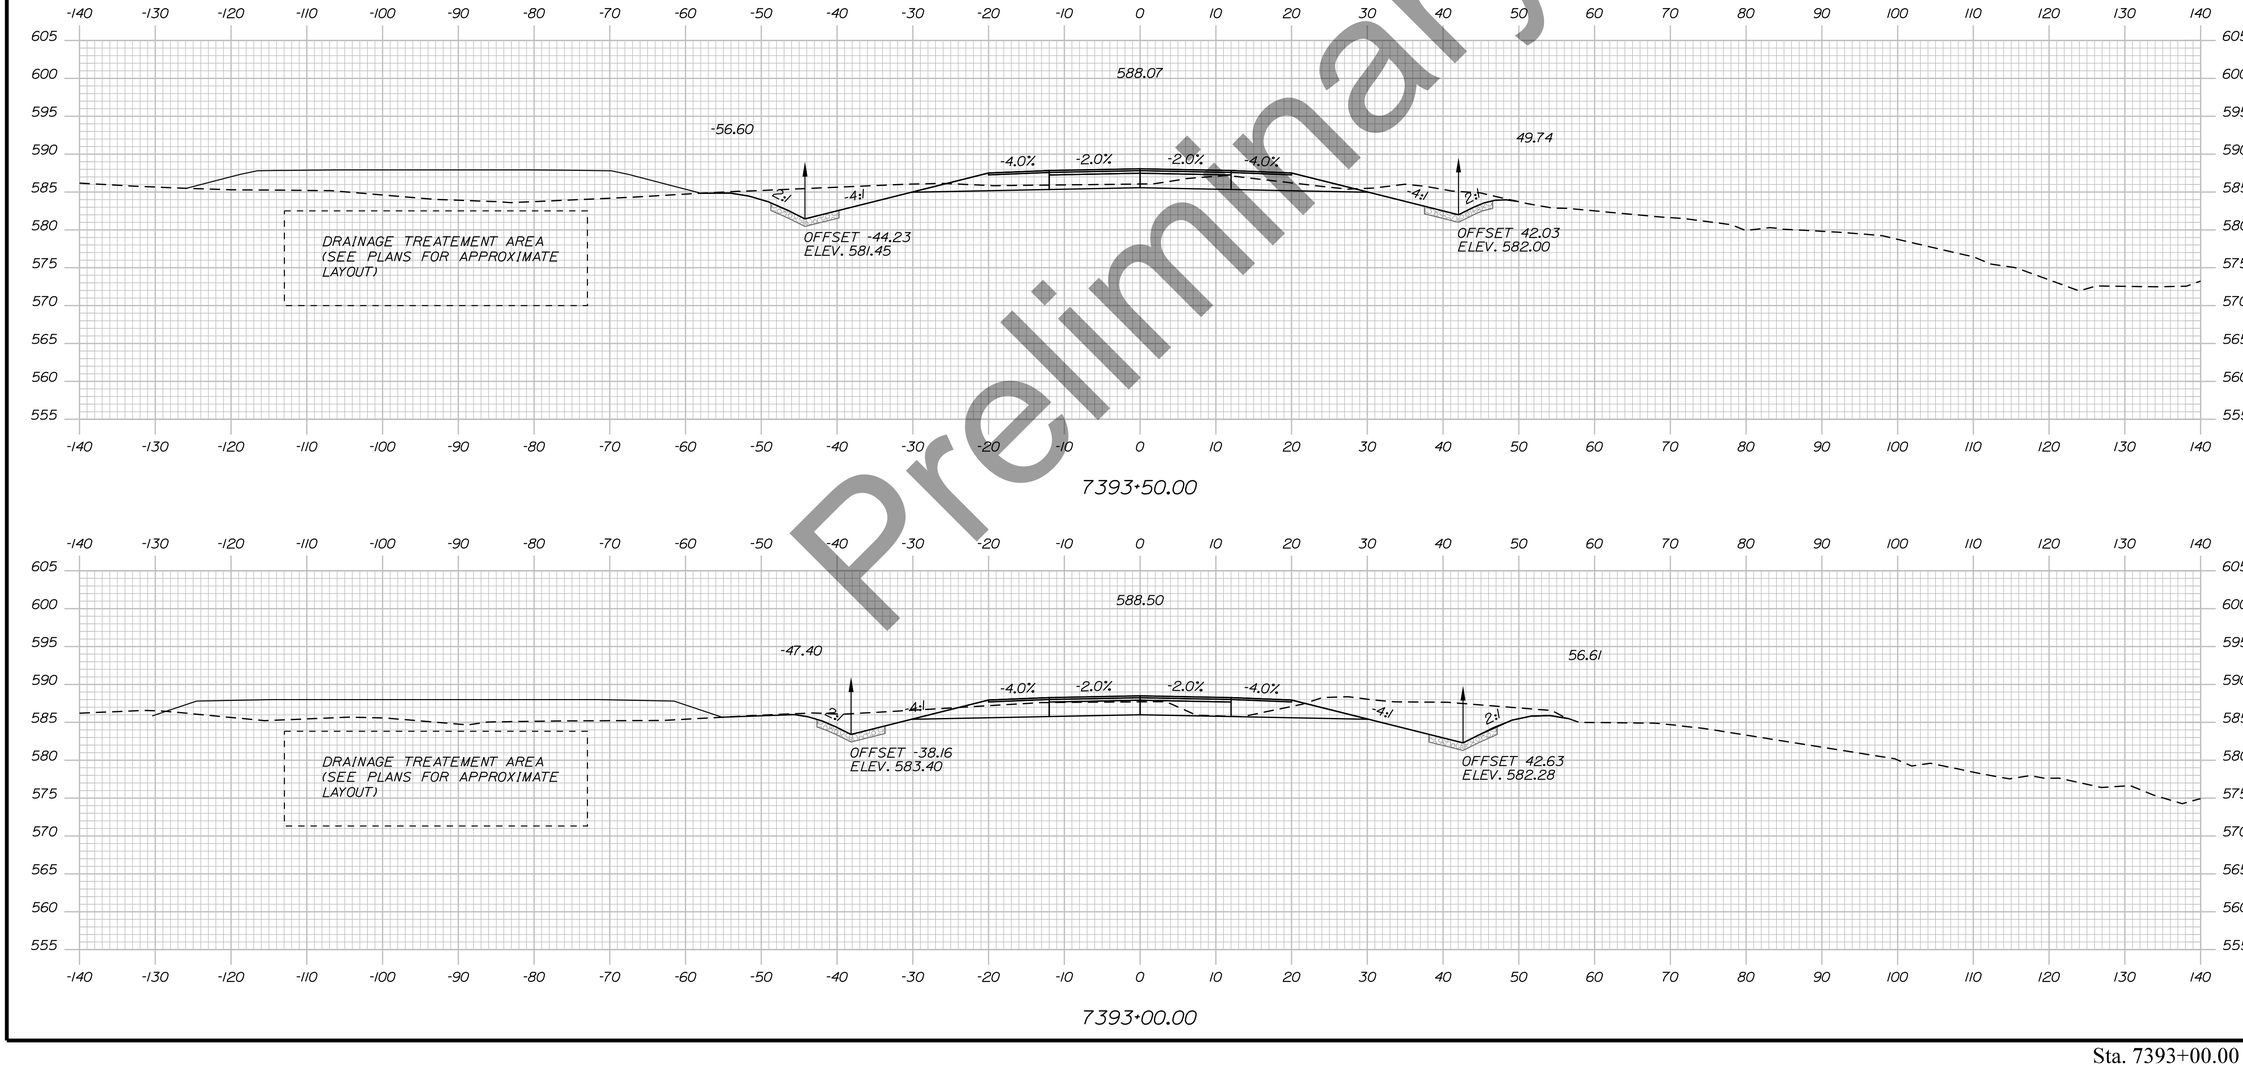

Preliminary

STATE OF MAINE
DEPARTMENT OF TRANSPORTATION

HPP-6462(920)

WIN
WIN 6462.91

HIGHWAY PLANS

vhb

	DATE	BY
PROJ. MANAGER		R.M.
DESIGN-DETAILED		
CHECKED-REVIEWED		
DESIGN2-DETAILED2		
DESIGN3-DETAILED3		
REVISIONS 1		
REVISIONS 2		
REVISIONS 3		
REVISIONS 4		
FIELD CHANGES		

PRESQUE ISLE
PRESQUE ISLE BYPASS

CROSS SECTIONS

SHEET NUMBER


136

OF 460

Sta. 7393+00.00 to Sta. 7393+50.00

Filename: ...\H5_01_Xsects_PI_BYPASS.dgn Division: HIGHWAY Username: EFlynn Date:8/3/2023

Filename: ...\H5_01_Xsects_PL_BYPASS.dgn Division: HIGHWAY Username: EFlynn Date:8/3/2023

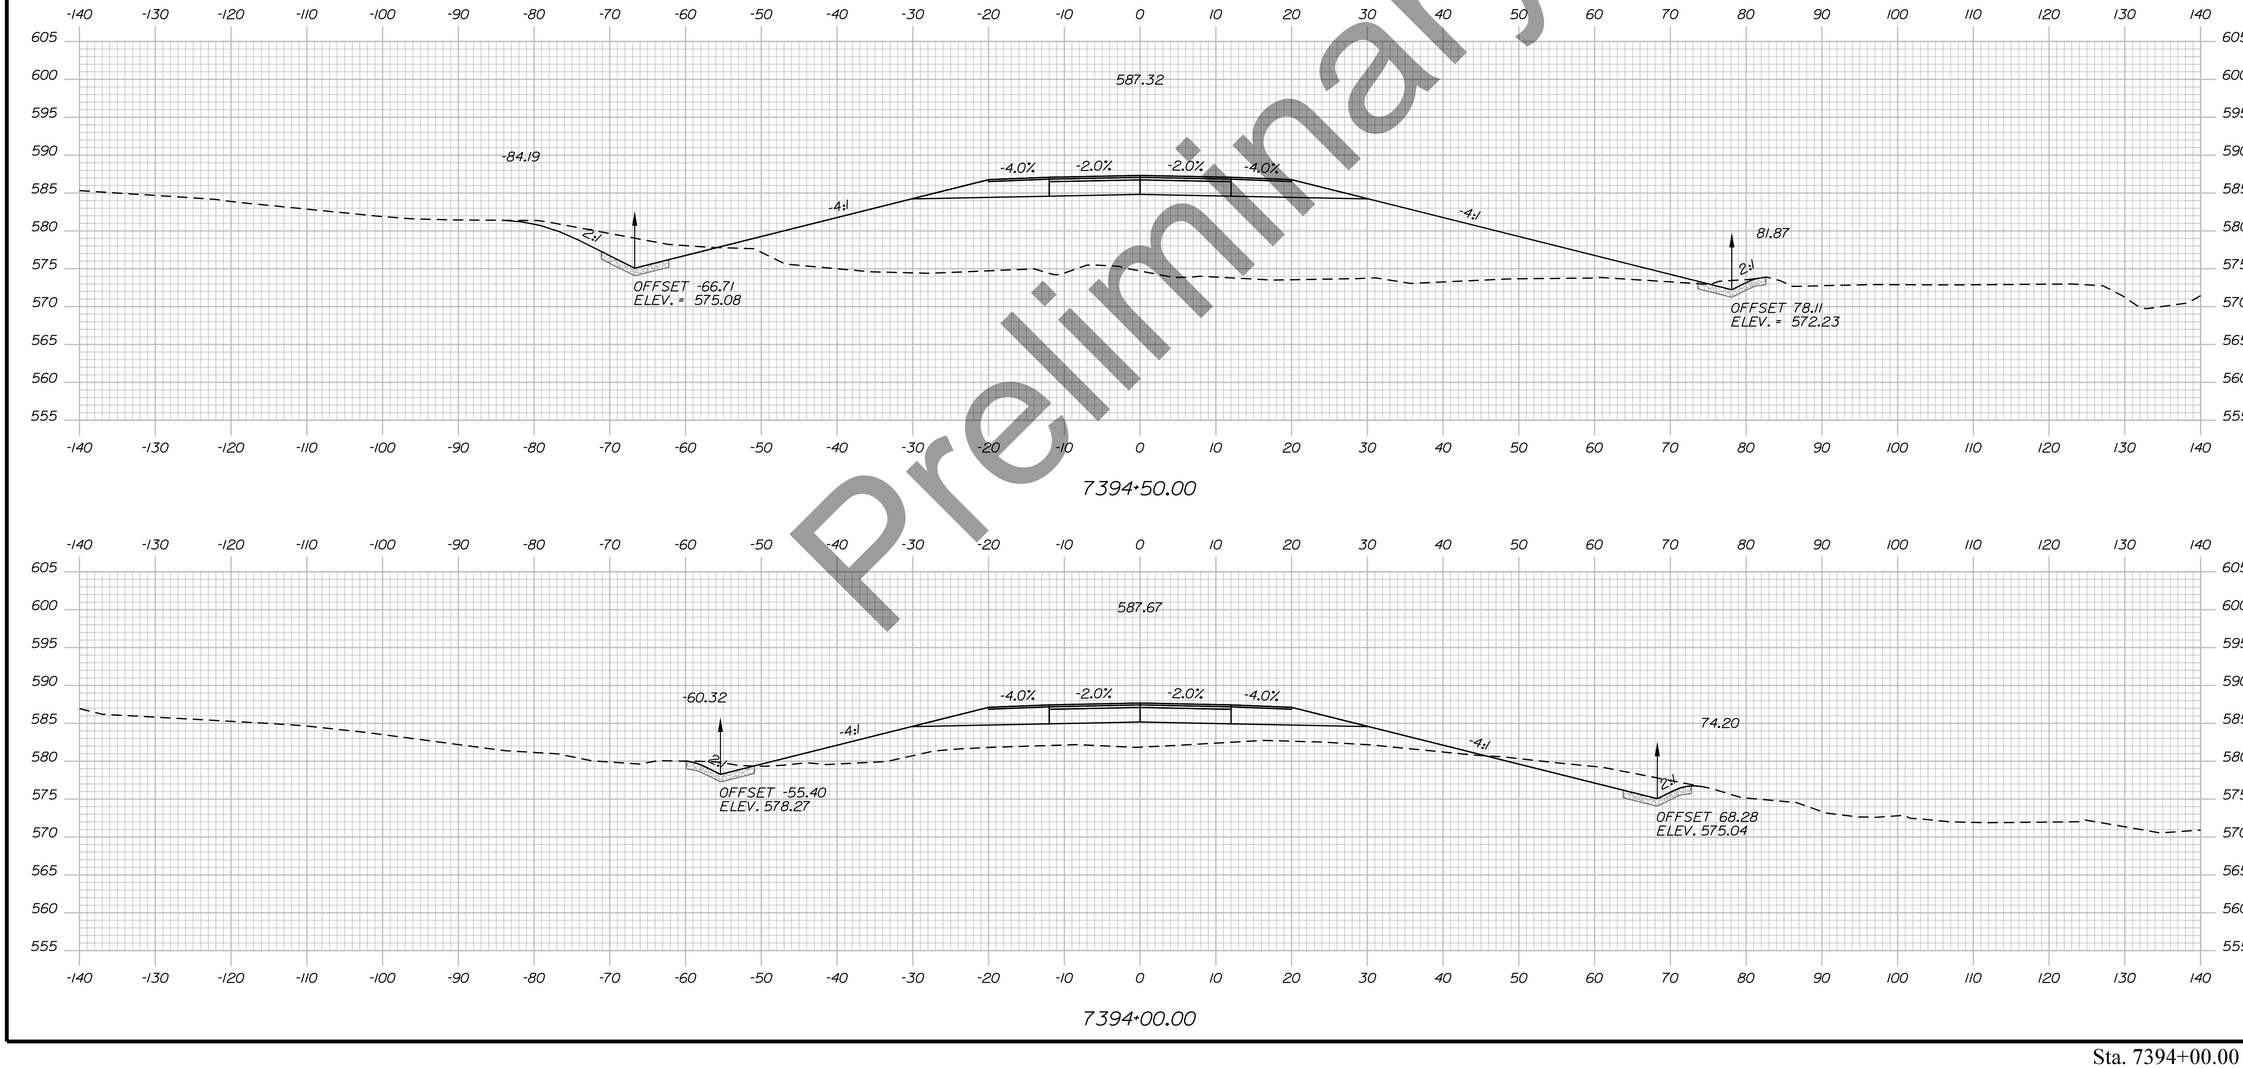

Preliminary

STATE OF MAINE
DEPARTMENT OF TRANSPORTATION

HPP-6462(920)

WIN
WIN 6462.91

HIGHWAY PLANS

vhb

	R.M.	BY	DATE
PROJ. MANAGER			
DESIGN-DETAILED			
CHECKED-REVIEWED			
DESIGN2-DETAILED2			
DESIGN3-DETAILED3			
REVISIONS 1			
REVISIONS 2			
REVISIONS 3			
REVISIONS 4			
FIELD CHANGES			

PRESQUE ISLE
PRESQUE ISLE BYPASS


CROSS SECTIONS

SHEET NUMBER

137

OF 460

Sta. 7394+00.00 to Sta. 7394+50.00

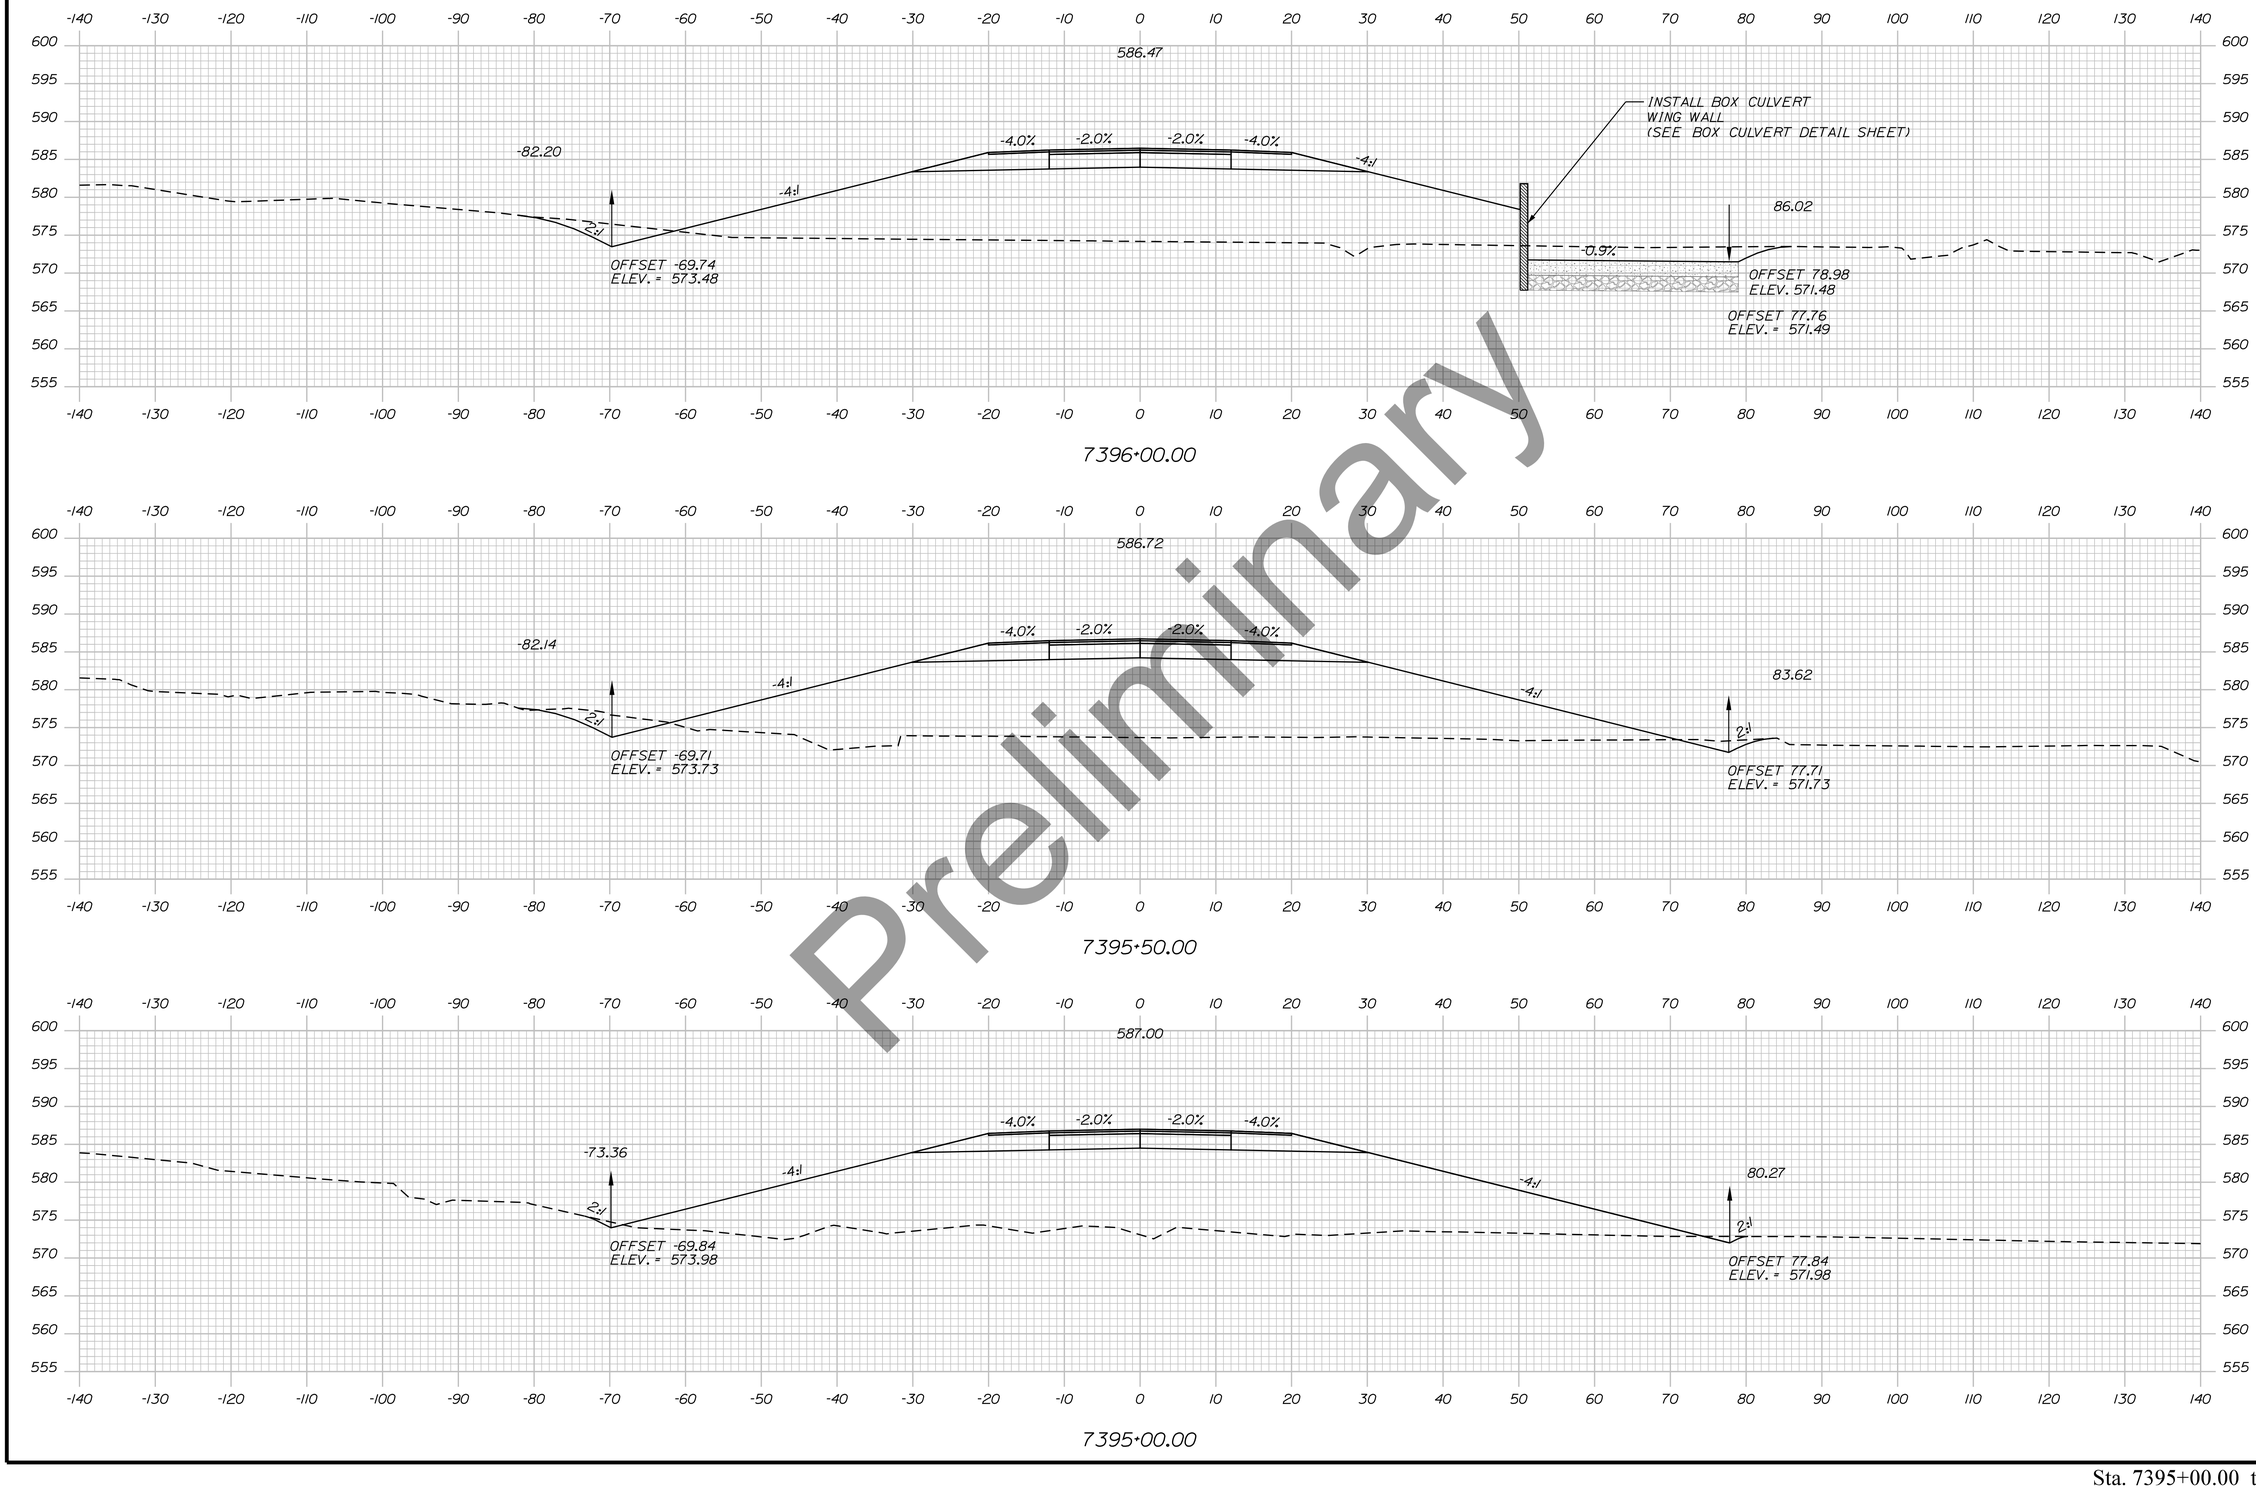

Preliminary

Filename: ...\H5_01_Xsects_PI_BYPASS.dgn Username: EFlynn Division: HIGHWAY Date:8/3/2023

STATE OF MAINE
DEPARTMENT OF TRANSPORTATION

HPP-6462(920)

WIN
WIN 6462.91

HIGHWAY PLANS

vhb

	DATE	BY
PROJ. MANAGER		R.M.
DESIGN-DETAILED		
CHECKED-REVIEWED		
DESIGN2-DETAILED2		
DESIGN3-DETAILED3		
REVISIONS 1		
REVISIONS 2		
REVISIONS 3		
REVISIONS 4		
FIELD CHANGES		

PRESQUE ISLE
PRESQUE ISLE BYPASS


CROSS SECTIONS

SHEET NUMBER

138

OF 460

Sta. 7395+00.00 to Sta. 7395+50.00

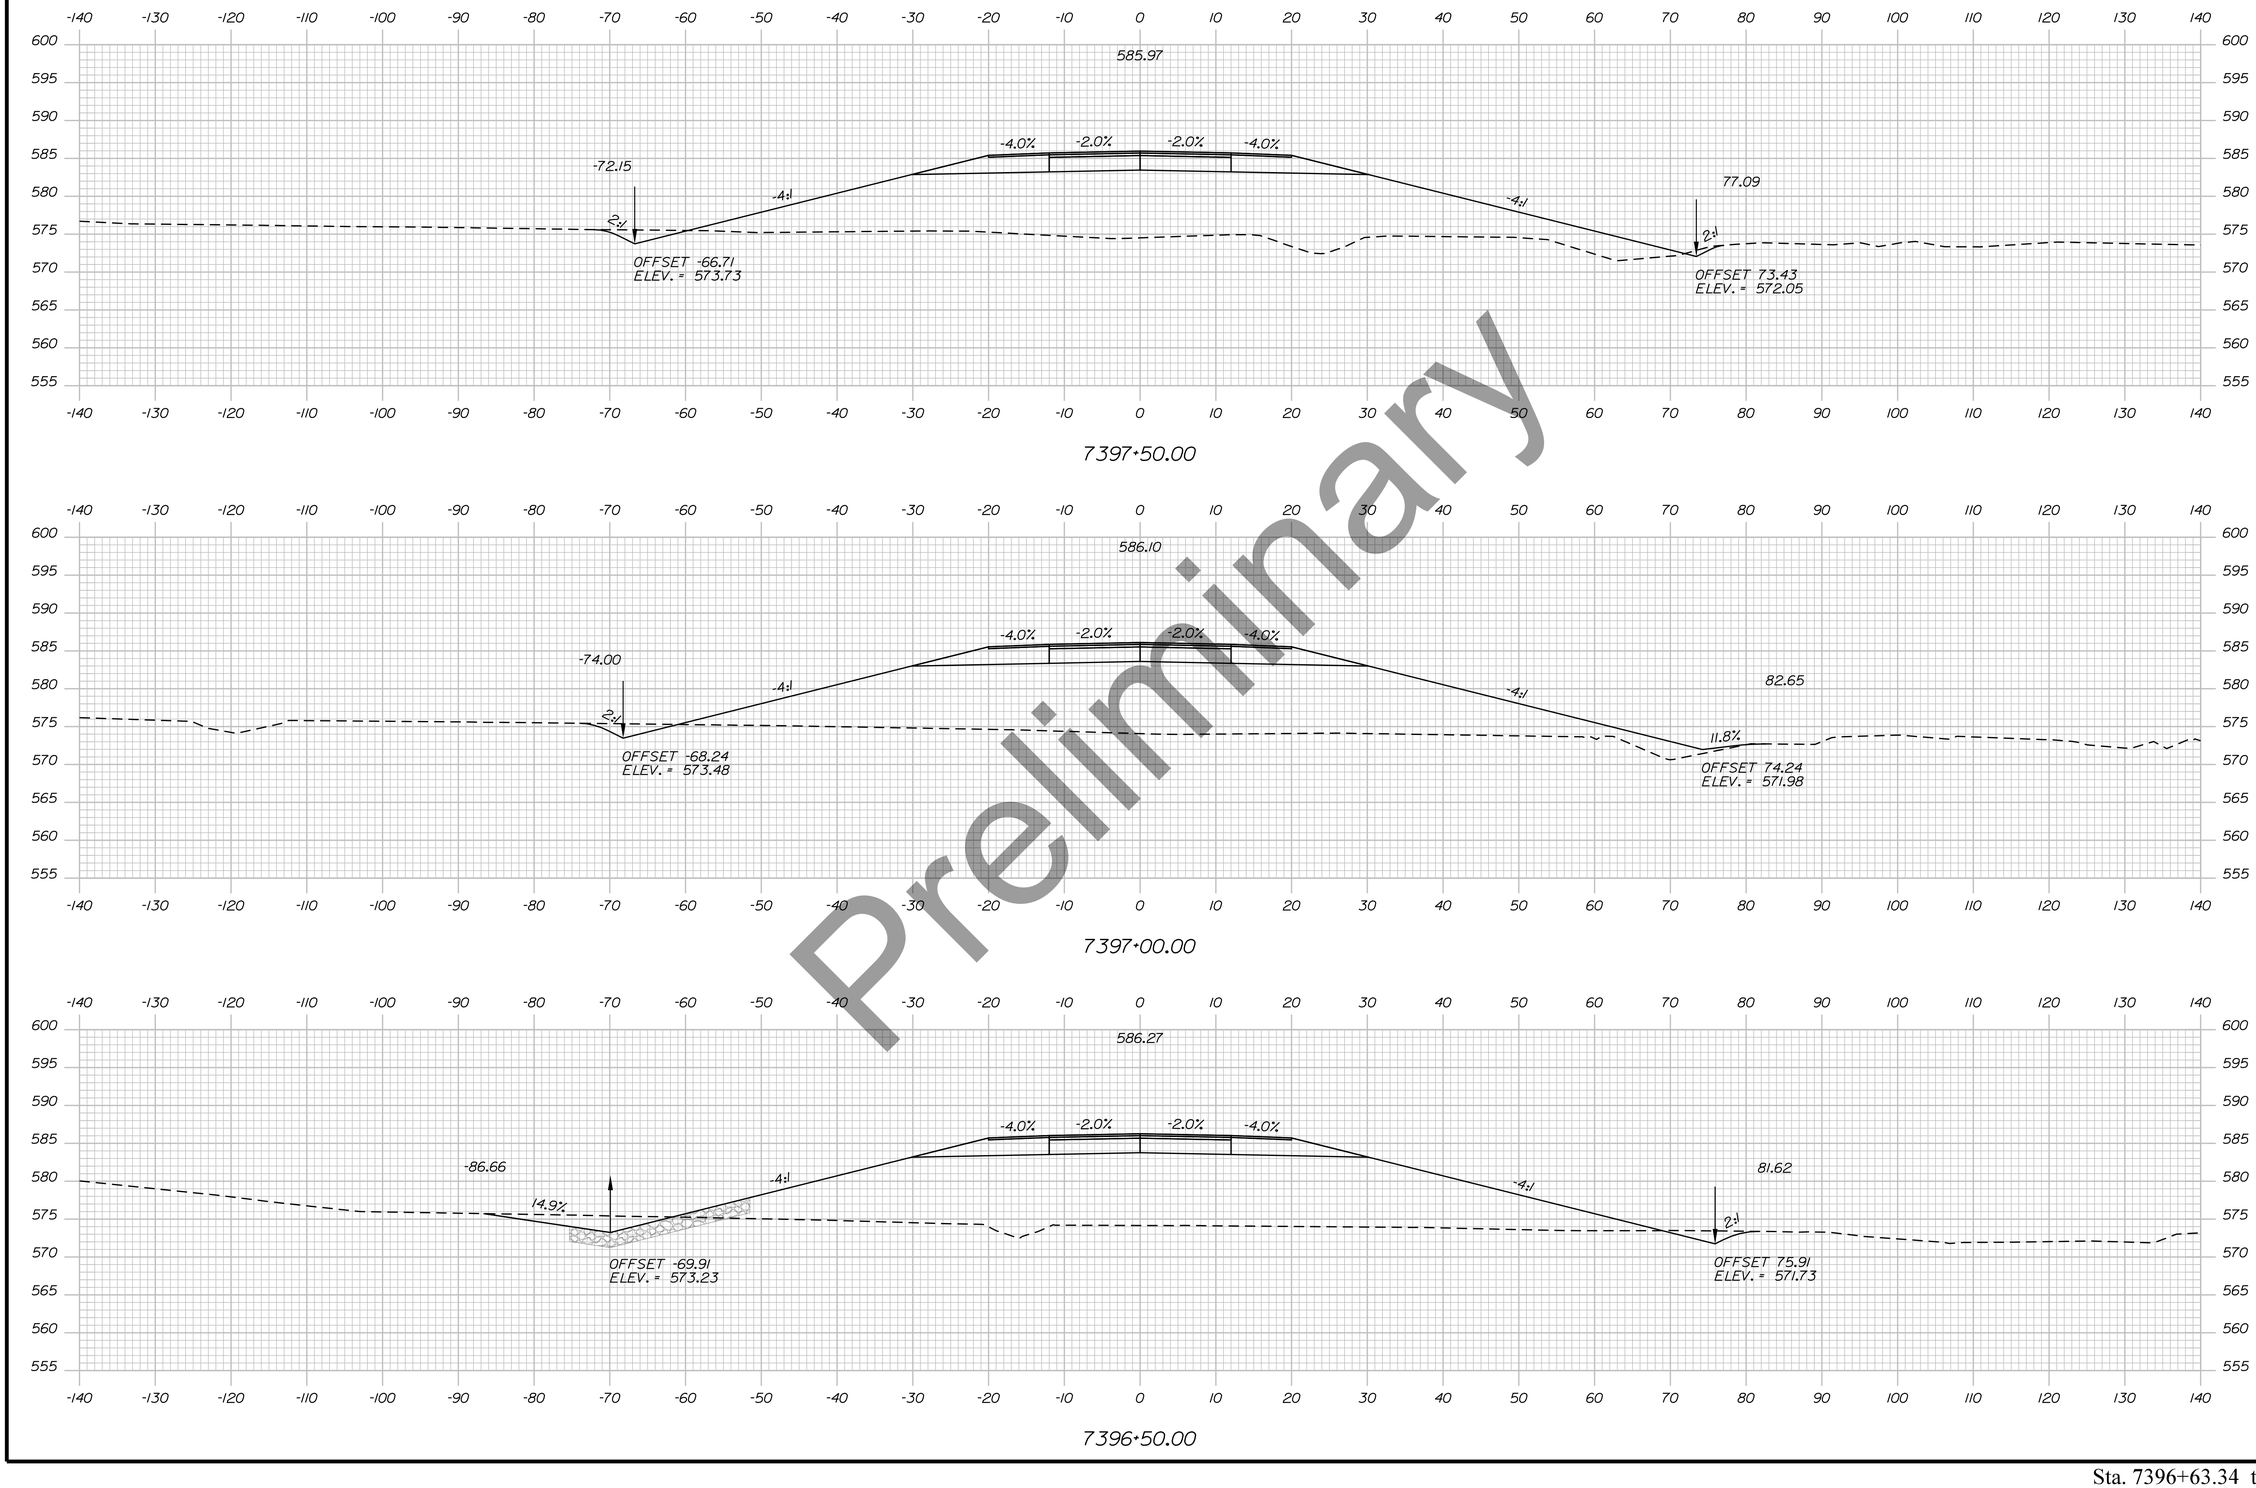

Preliminary

Filename: ...\H5_01_Xsects_PI_BYPASS.dgn Username: EFlynn Division: HIGHWAY Date:8/3/2023

STATE OF MAINE
DEPARTMENT OF TRANSPORTATION

HPP-6462(920)

WIN
WIN 6462.91

HIGHWAY PLANS

vhb

	BY	DATE
PROJ. MANAGER	R.M.	
DESIGN-DETAILED		
CHECKED-REVIEWED		
DESIGN2-DETAILED2		
DESIGN3-DETAILED3		
REVISIONS 1		
REVISIONS 2		
REVISIONS 3		
REVISIONS 4		
FIELD CHANGES		

PRESQUE ISLE
PRESQUE ISLE BYPASS


CROSS SECTIONS

SHEET NUMBER

139


OF 460

Sta. 7396+63.34 to Sta. 7397+50.00

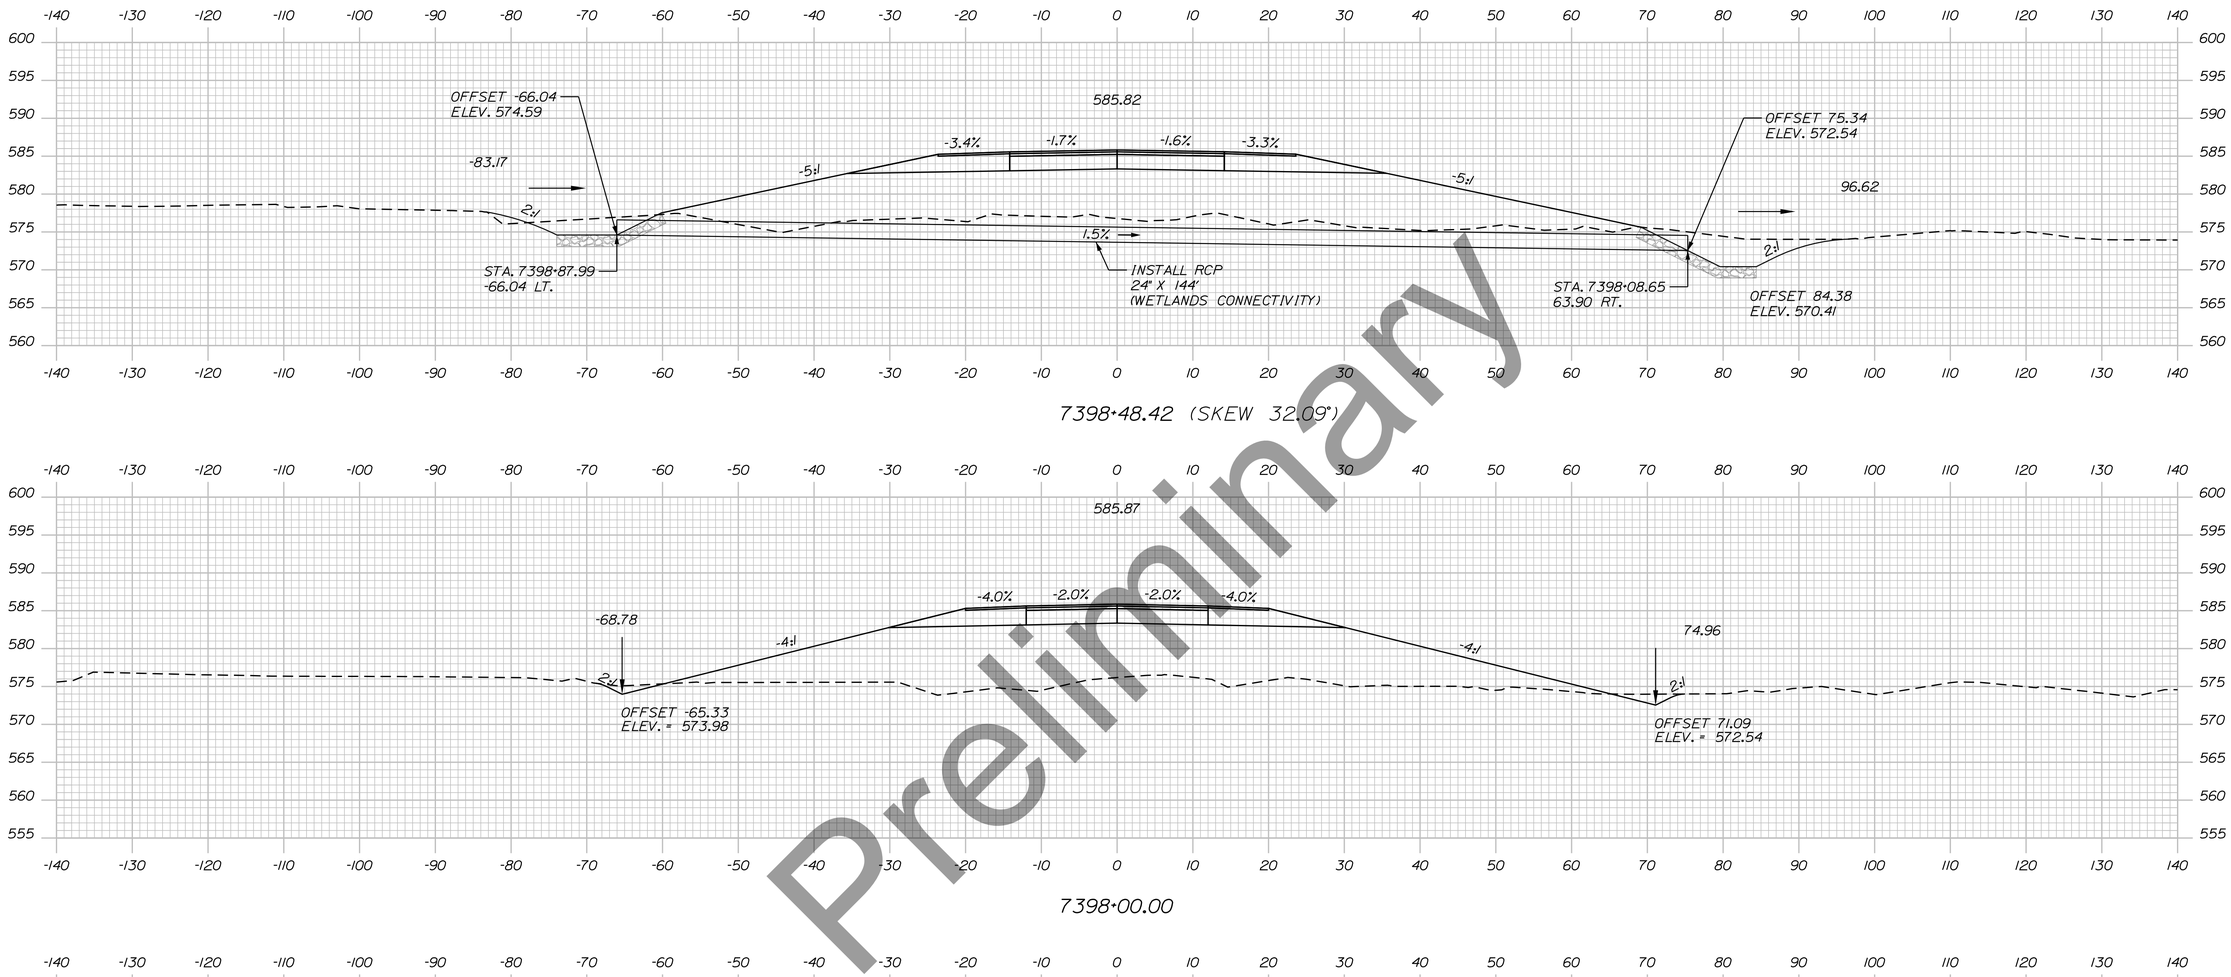

7398+48.42 (SKEW 32.09°)

7398+00.00

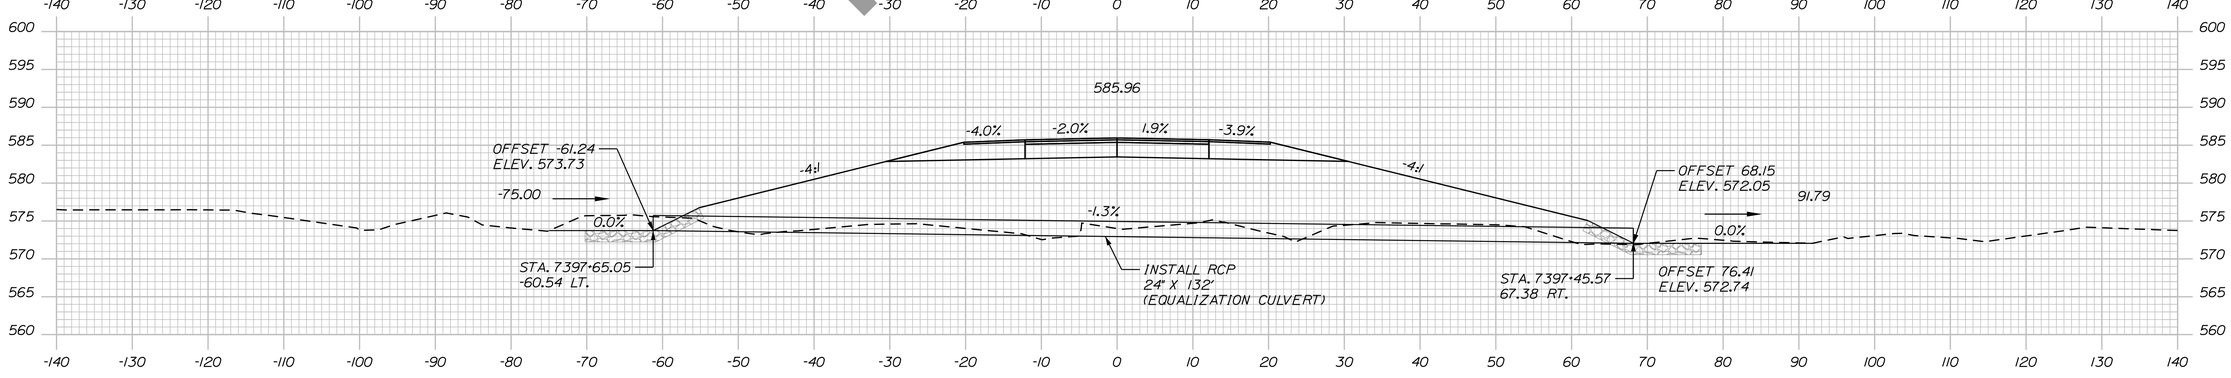

7397+55.76 (SKEW 8.96°)

Preliminary

STATE OF MAINE
DEPARTMENT OF TRANSPORTATION

HPP-6462(920)

WIN
WIN 6462.91

HIGHWAY PLANS

vhb

	DATE	BY
PROJ. MANAGER		R.M.
DESIGN-DETAILED		
CHECKED-REVIEWED		
DESIGN2-DETAILED2		
DESIGN3-DETAILED3		
REVISIONS 1		
REVISIONS 2		
REVISIONS 3		
REVISIONS 4		
FIELD CHANGES		


PRESQUE ISLE
PRESQUE ISLE BYPASS

CROSS SECTIONS

SHEET NUMBER
140
OF 460

Sta. 7397+55.76 to Sta. 7398+48.42

Filename: ...\H5_01_Xsects_PI_BYPASS.dgn Division: HIGHWAY Username: EFlynn Date:8/3/2023

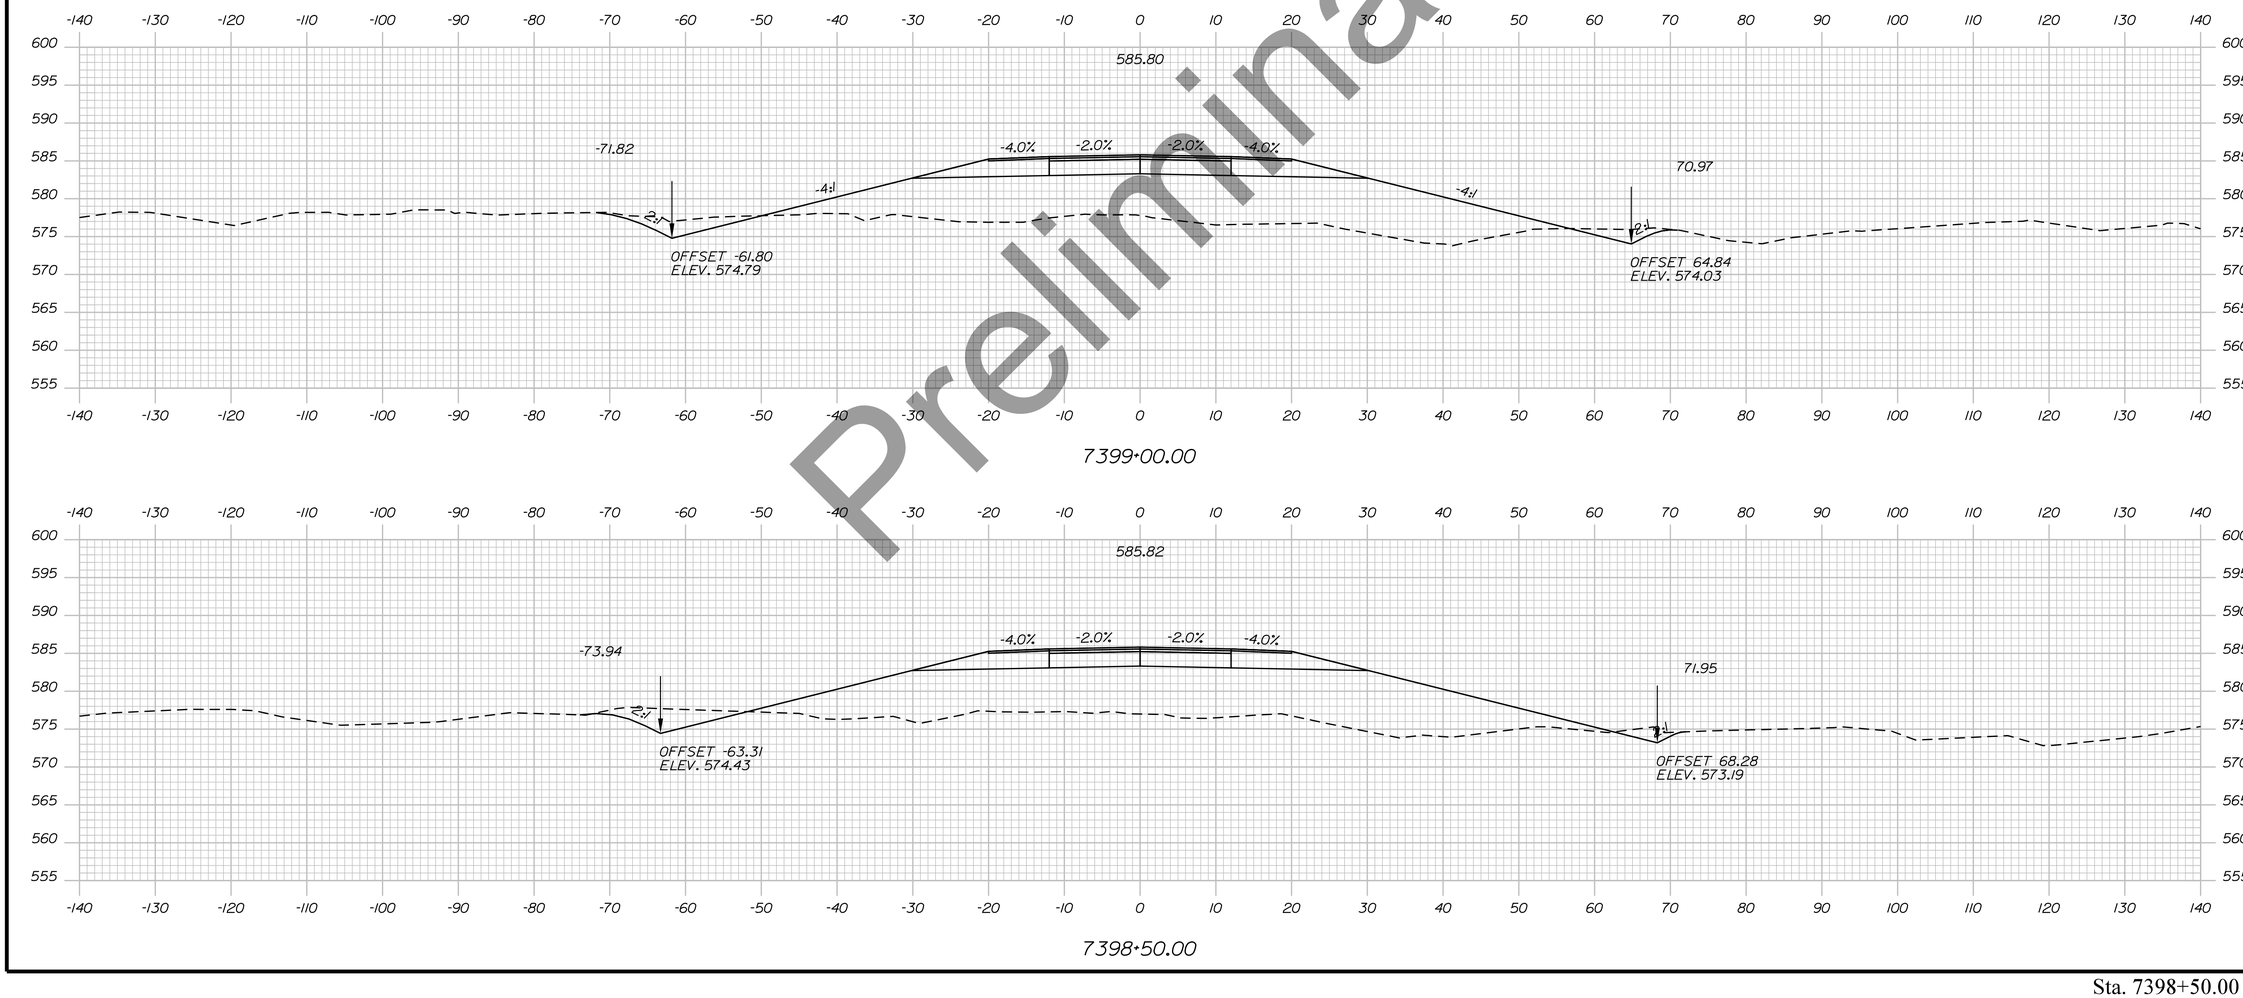

Preliminary

Filename: ...\H5_01_Xsects_PI_BYPASS.dgn Username: EFlynn Division: HIGHWAY Date:8/3/2023

STATE OF MAINE
DEPARTMENT OF TRANSPORTATION

HPP-6462(920)

WIN
WIN 6462.91

HIGHWAY PLANS

vhb

	DATE	BY	R.M.
PROJ. MANAGER			
DESIGN-DETAILED			
CHECKED-REVIEWED			
DESIGN2-DETAILED2			
DESIGN3-DETAILED3			
REVISIONS 1			
REVISIONS 2			
REVISIONS 3			
REVISIONS 4			
FIELD CHANGES			

PRESQUE ISLE
PRESQUE ISLE BYPASS


CROSS SECTIONS

SHEET NUMBER

141

OF 460

Sta. 7398+50.00 to Sta. 7399+00.00

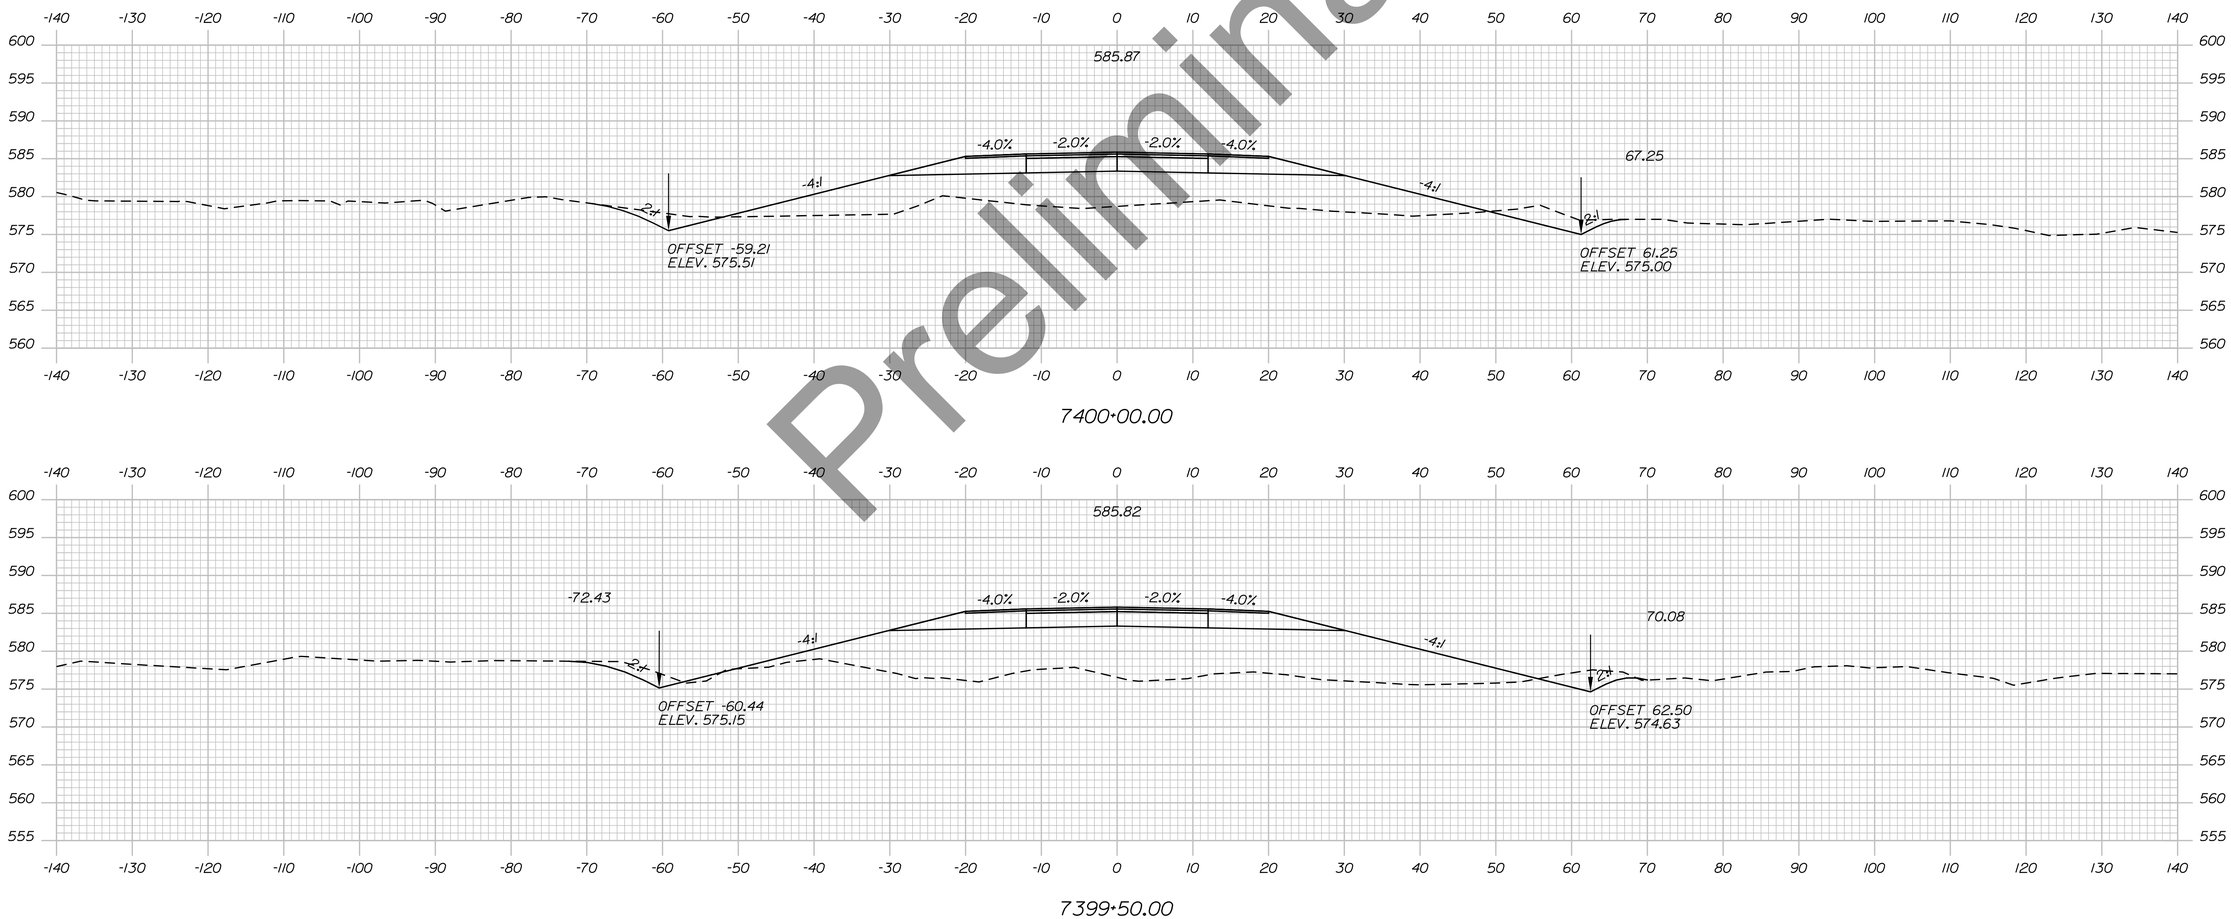

Preliminary

Filename: ...\H5_01_Xsects_PI_BYPASS.dgn Division: HIGHWAY Username: EFlynn Date:8/3/2023

STATE OF MAINE
DEPARTMENT OF TRANSPORTATION

HPP-6462(920)

WIN
WIN 6462.91

HIGHWAY PLANS

vhb

	DATE	BY
PROJ. MANAGER		R.M.
DESIGN-DETAILED		
CHECKED-REVIEWED		
DESIGN2-DETAILED2		
DESIGN3-DETAILED3		
REVISIONS 1		
REVISIONS 2		
REVISIONS 3		
REVISIONS 4		
FIELD CHANGES		

PRESQUE ISLE
PRESQUE ISLE BYPASS


CROSS SECTIONS

SHEET NUMBER

142

OF 460

Sta. 7399+50.00 to Sta. 7400+00.00

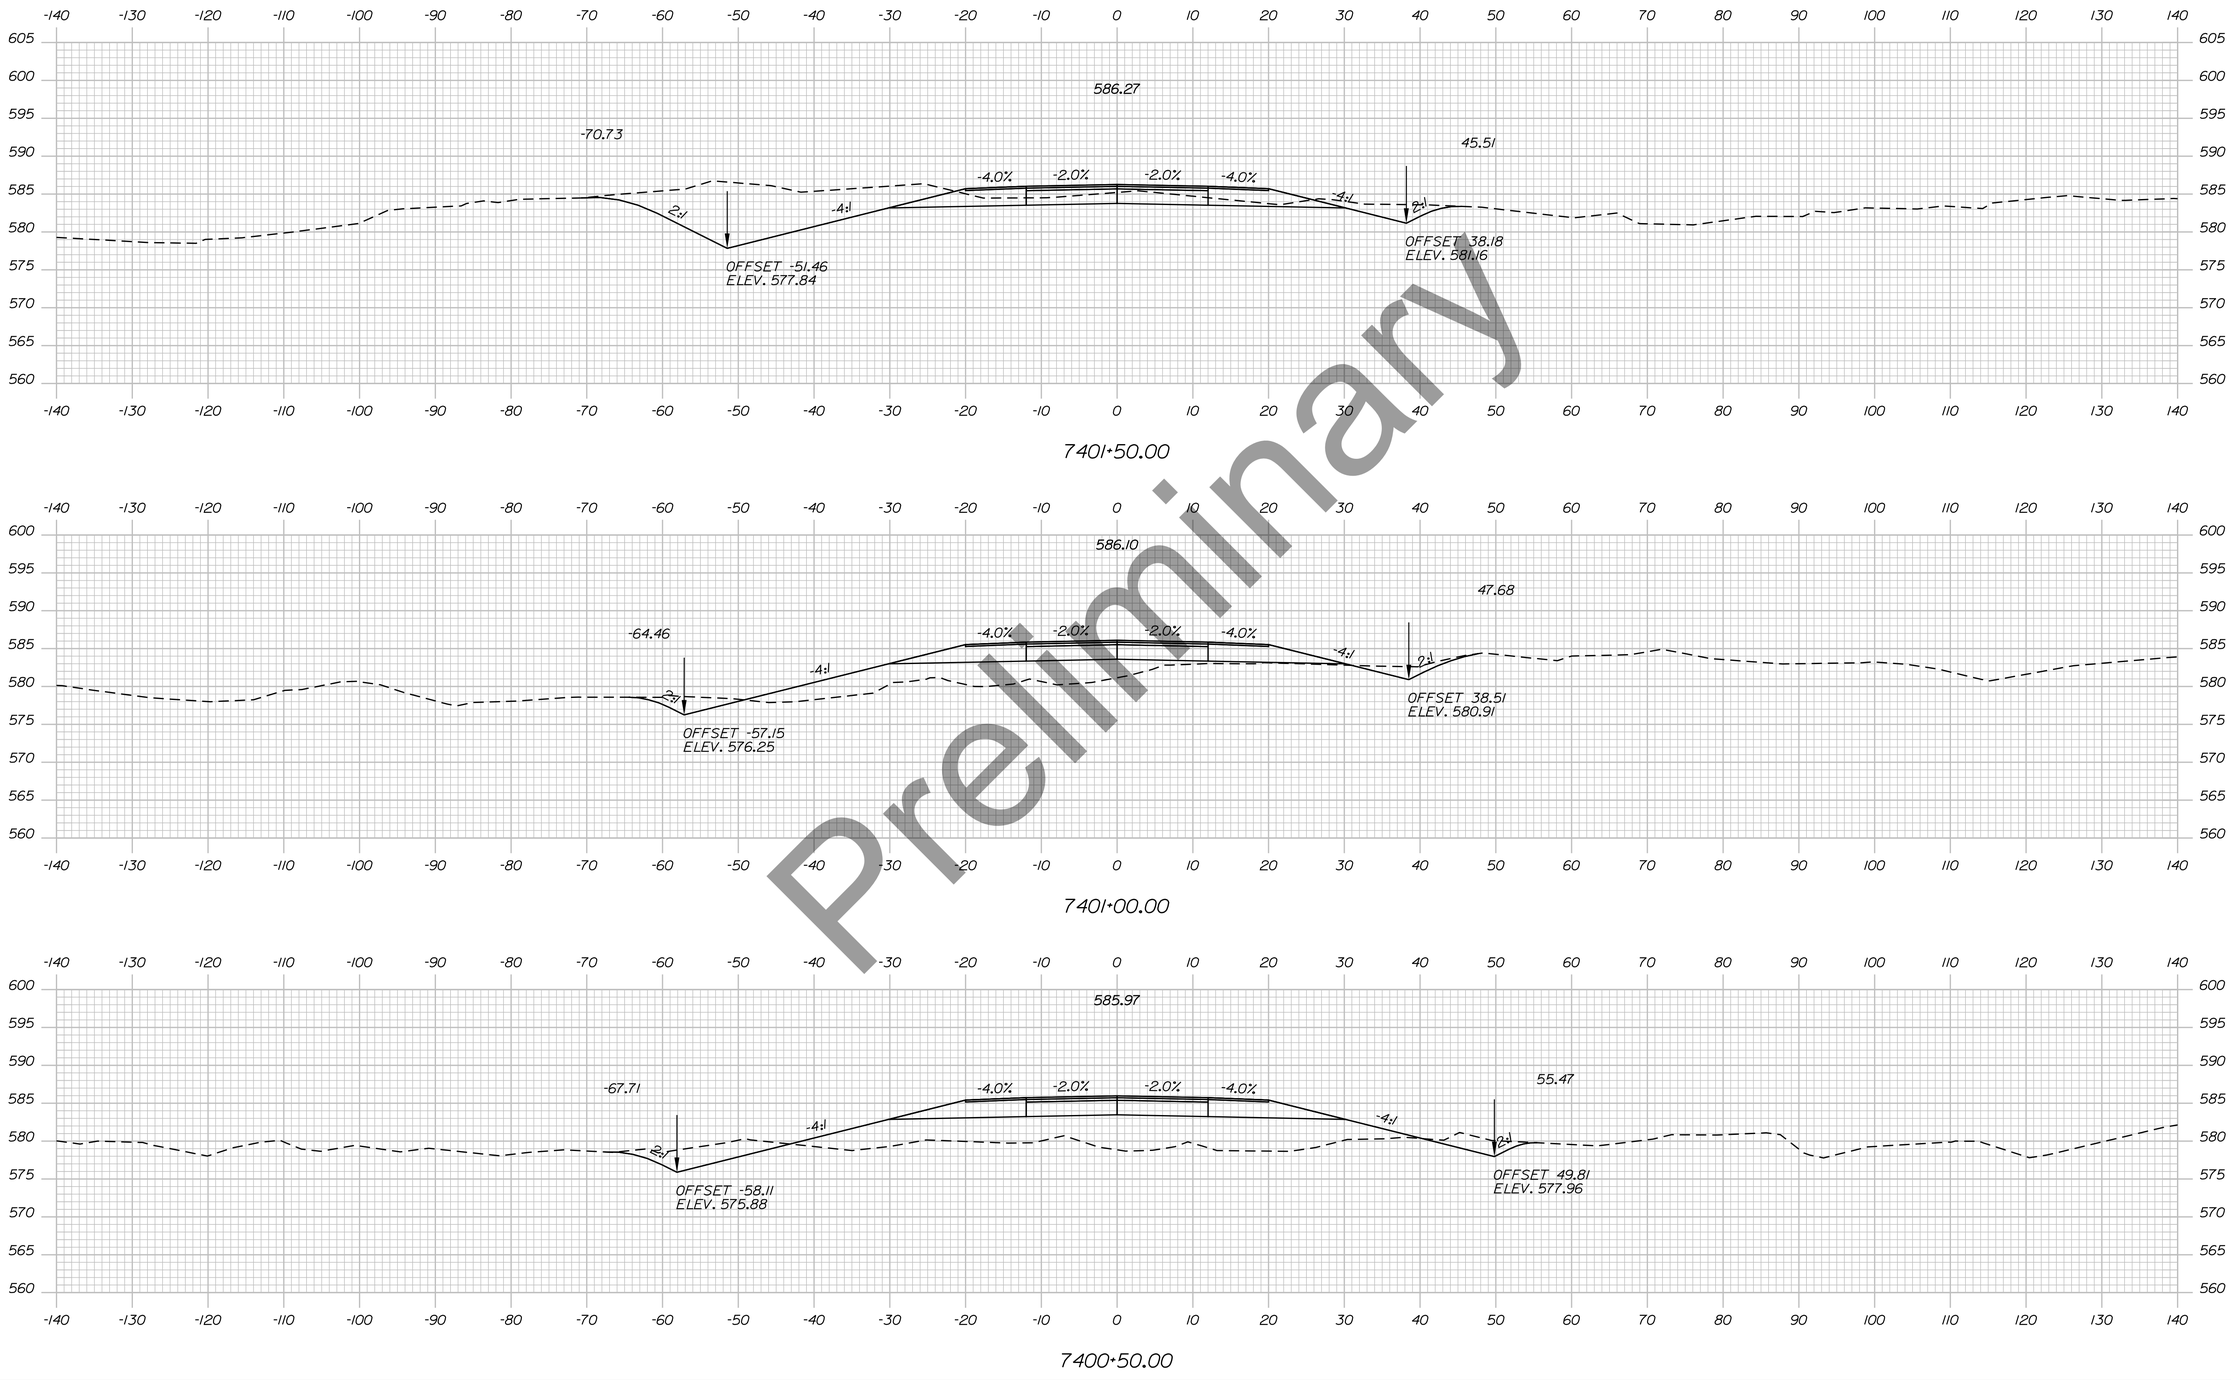

Preliminary

Usename: EFlynn Date:8/3/2023

Division: HIGHWAY

Filename: ...\H5_01_Xsects_PI_BYPASS.dgn

STATE OF MAINE
DEPARTMENT OF TRANSPORTATION

HPP-6462(920)

WIN
WIN 6462.91

HIGHWAY PLANS

vhb

	BY	DATE
PROJ. MANAGER	R.M.	
DESIGN-DETAILED		
CHECKED-REVIEWED		
DESIGN2-DETAILED2		
DESIGN3-DETAILED3		
REVISIONS 1		
REVISIONS 2		
REVISIONS 3		
REVISIONS 4		
FIELD CHANGES		

PRESQUE ISLE
PRESQUE ISLE BYPASS


CROSS SECTIONS

SHEET NUMBER

143

OF 460

Sta. 7400+50.00 to Sta. 7401+50.00

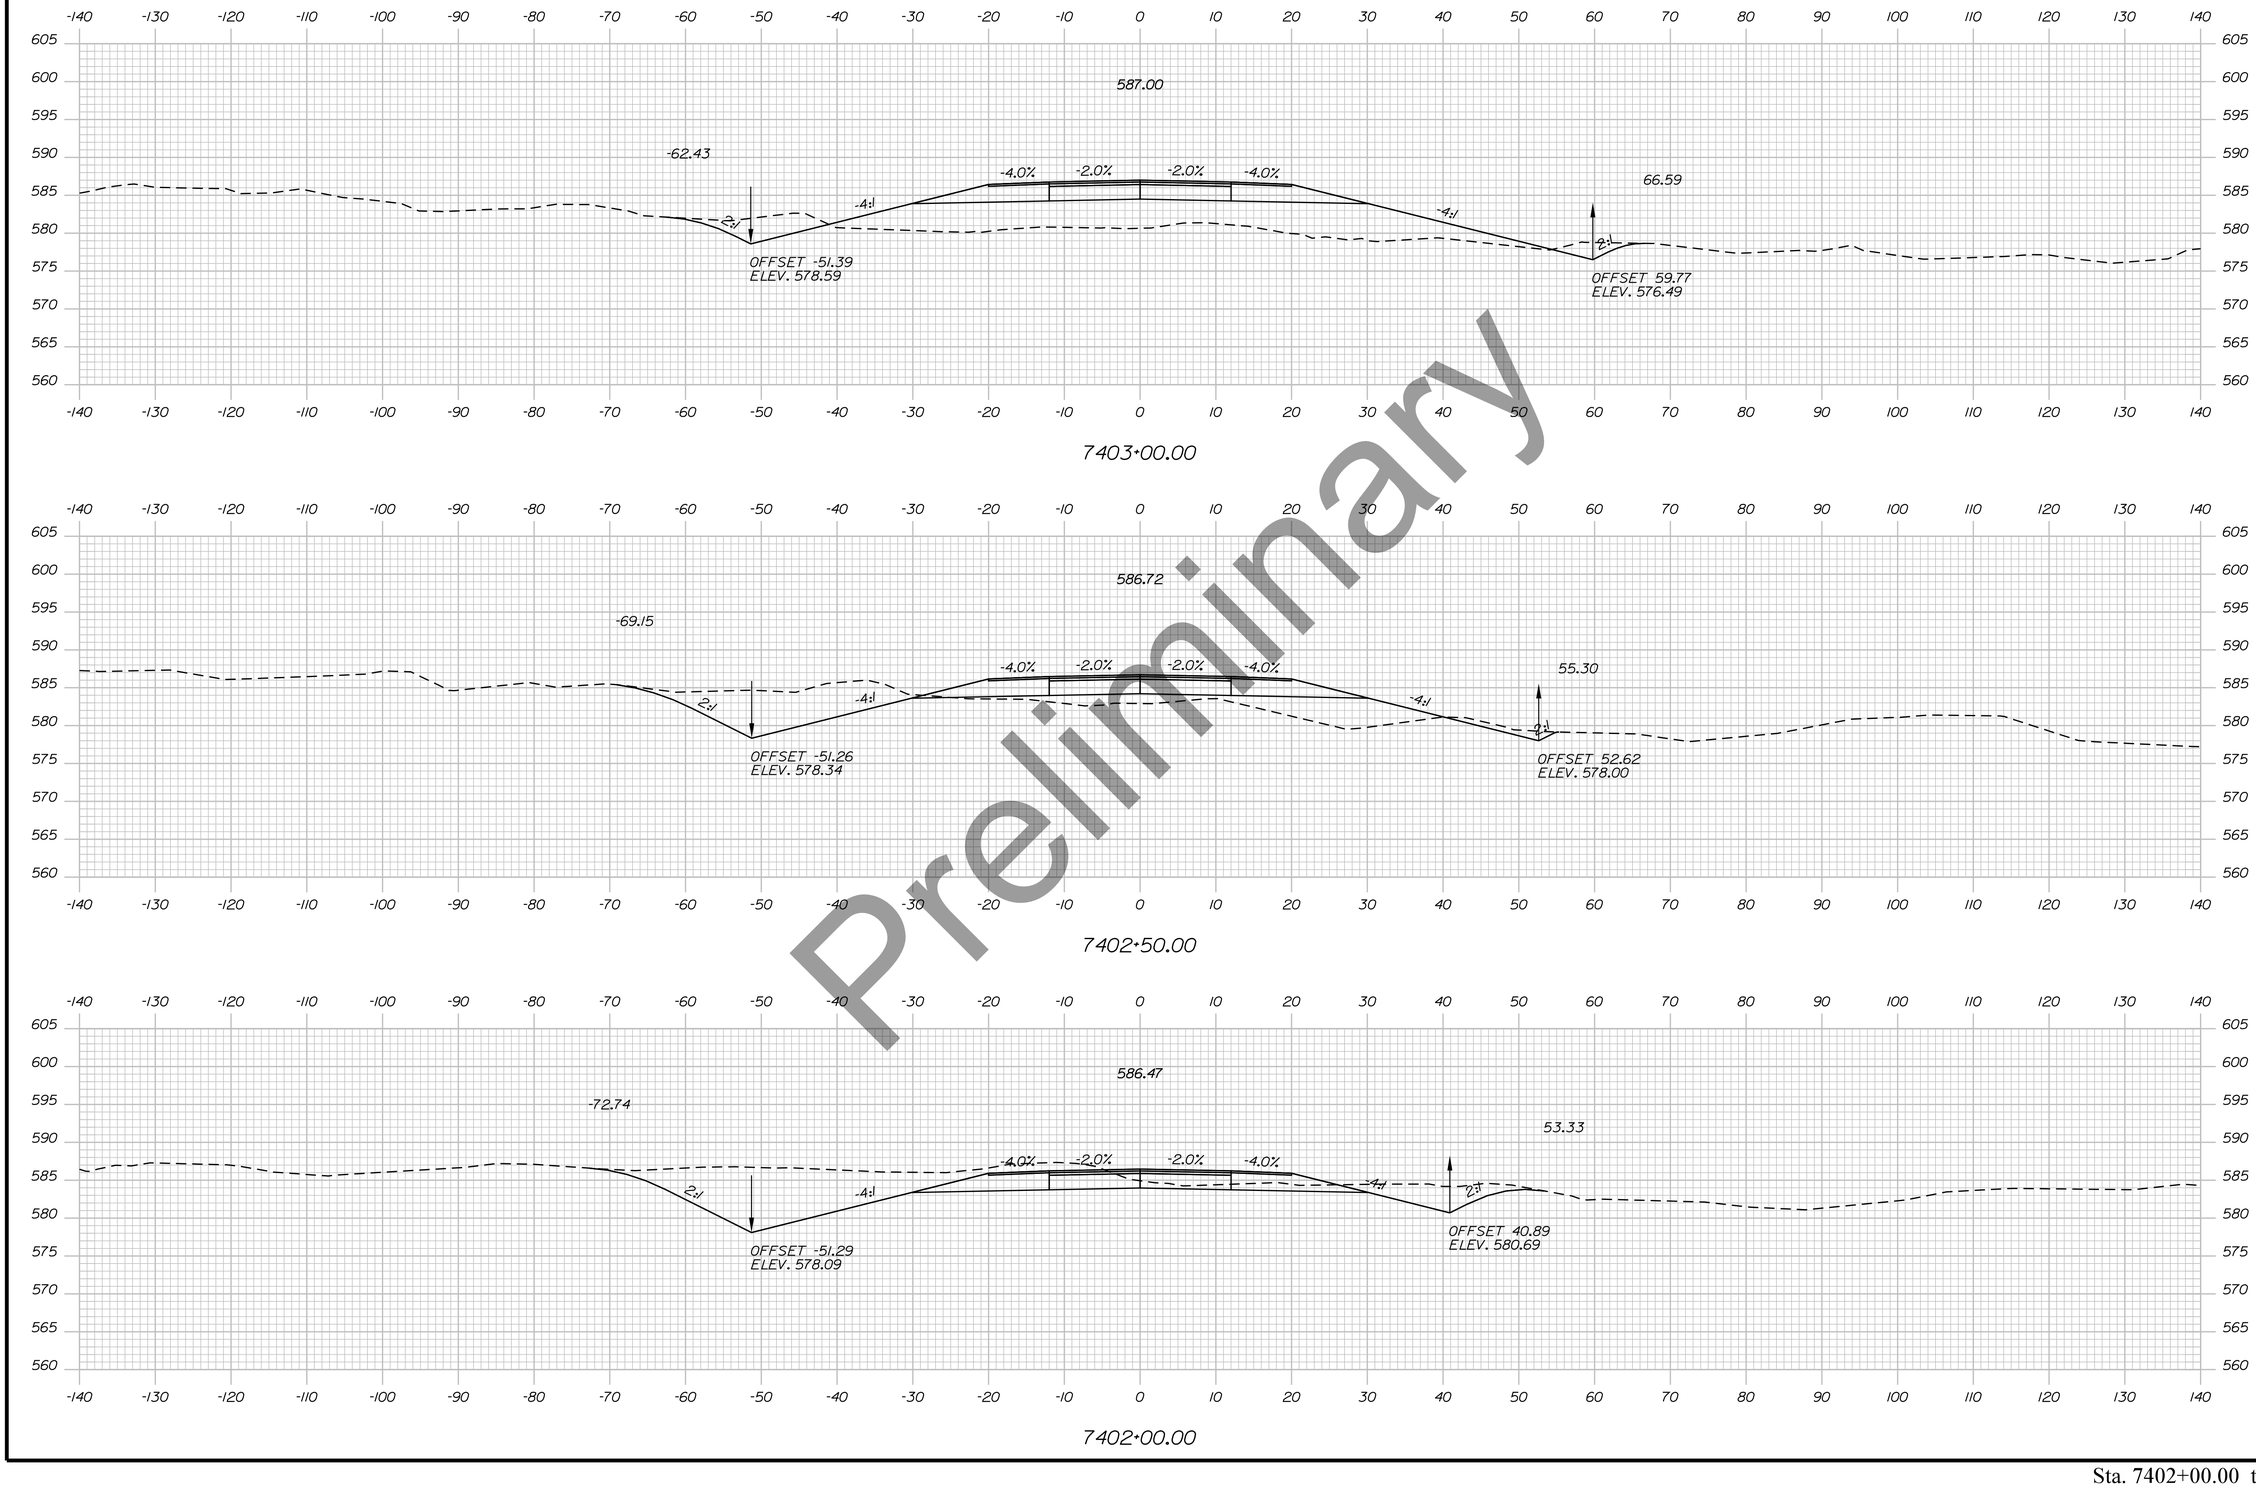

Preliminary

Filename: ...\H5_01_Xsects_PI_BYPASS.dgn Division: HIGHWAY Username: EFlynn Date:8/3/2023

STATE OF MAINE
DEPARTMENT OF TRANSPORTATION

HPP-6462(920)

WIN
WIN 6462.91

HIGHWAY PLANS

vhb

	DATE	BY
PROJ. MANAGER		R.M.
DESIGN-DETAILED		
CHECKED-REVIEWED		
DESIGN2-DETAILED2		
DESIGN3-DETAILED3		
REVISIONS 1		
REVISIONS 2		
REVISIONS 3		
REVISIONS 4		
FIELD CHANGES		

PRESQUE ISLE
PRESQUE ISLE BYPASS


CROSS SECTIONS

SHEET NUMBER

144

OF 460

Sta. 7402+00.00 to Sta. 7403+00.00

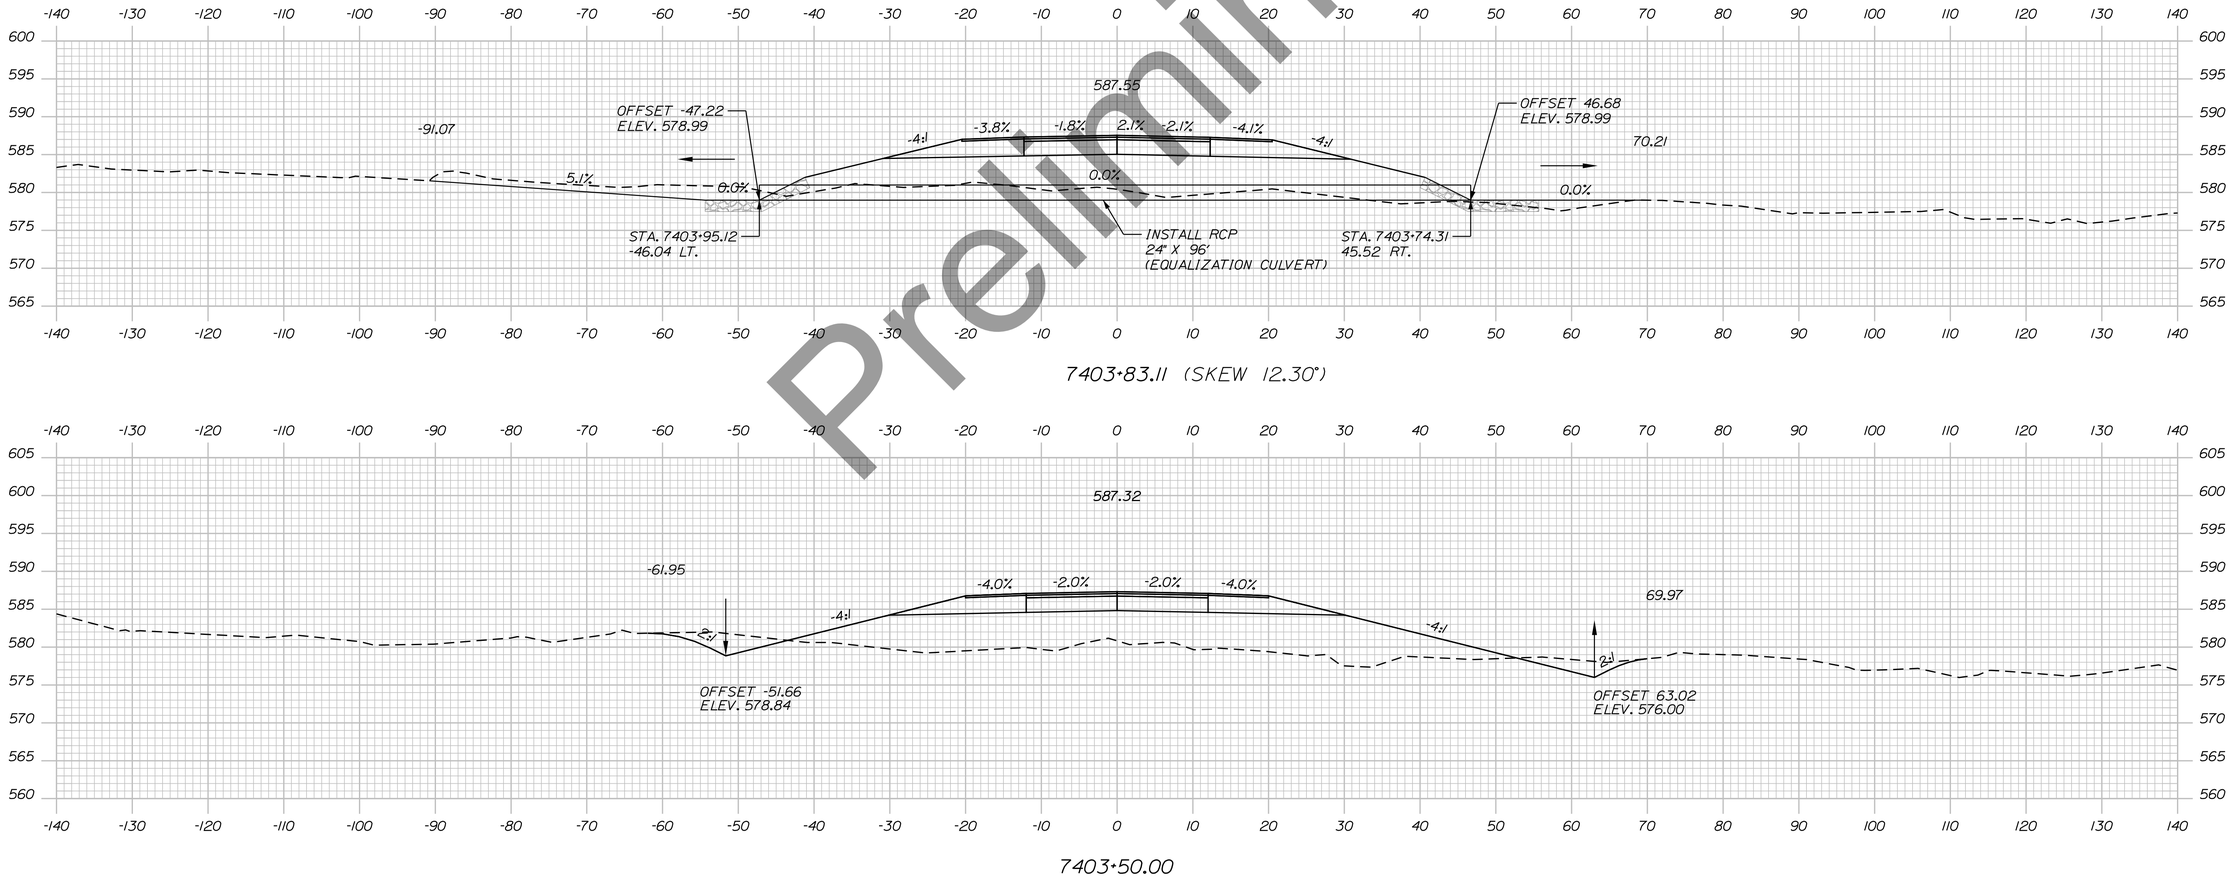

Preliminary

Sta. 7403+50.00 to Sta. 7403+83.11

STATE OF MAINE
DEPARTMENT OF TRANSPORTATION

HPP-6462(920)

WIN
WIN 6462.91

HIGHWAY PLANS

vhb

	DATE	BY
PROJ. MANAGER		R.M.
DESIGN-DETAILED		
CHECKED-REVIEWED		
DESIGN2-DETAILED2		
DESIGN3-DETAILED3		
REVISIONS 1		
REVISIONS 2		
REVISIONS 3		
REVISIONS 4		
FIELD CHANGES		

PRESQUE ISLE
PRESQUE ISLE BYPASS

CROSS SECTIONS


SHEET NUMBER

145

OF 460

Filename: ...\H5_01_Xsects_PI_BYPASS.dgn Division: HIGHWAY Username: EFlynn Date:8/3/2023

Filename: ...\H5_01_Xsects_PI_BYPASS.dgn Division: HIGHWAY Username: EFlynn Date:8/3/2023

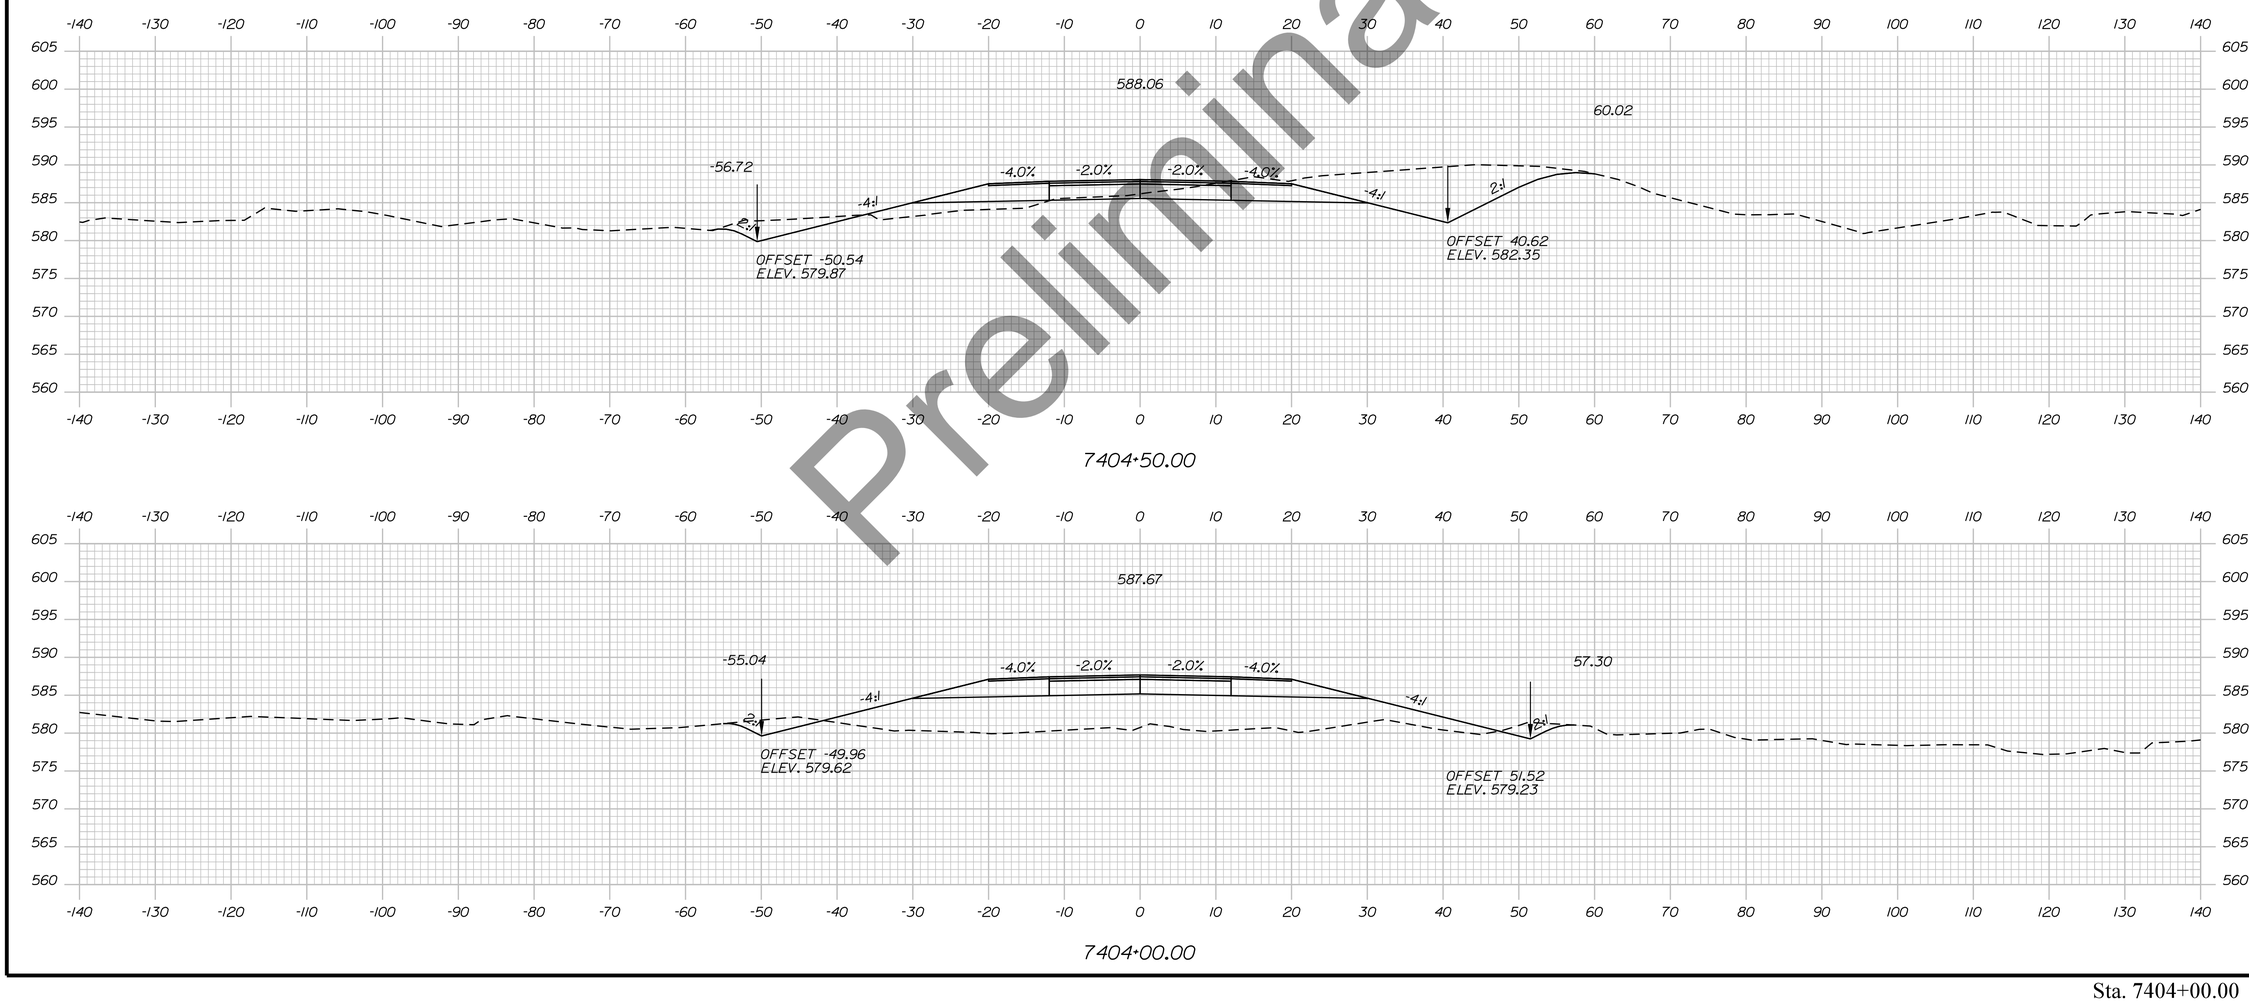

Preliminary

STATE OF MAINE
DEPARTMENT OF TRANSPORTATION

HPP-6462(920)

WIN
WIN 6462.91

HIGHWAY PLANS

vhb

	DATE	BY	R.M.
PROJ. MANAGER			
DESIGN-DETAILED			
CHECKED-REVIEWED			
DESIGN2-DETAILED2			
DESIGN3-DETAILED3			
REVISIONS 1			
REVISIONS 2			
REVISIONS 3			
REVISIONS 4			
FIELD CHANGES			

PRESQUE ISLE
PRESQUE ISLE BYPASS


CROSS SECTIONS

SHEET NUMBER


146

OF 460


Sta. 7404+00.00 to Sta. 7404+50.00

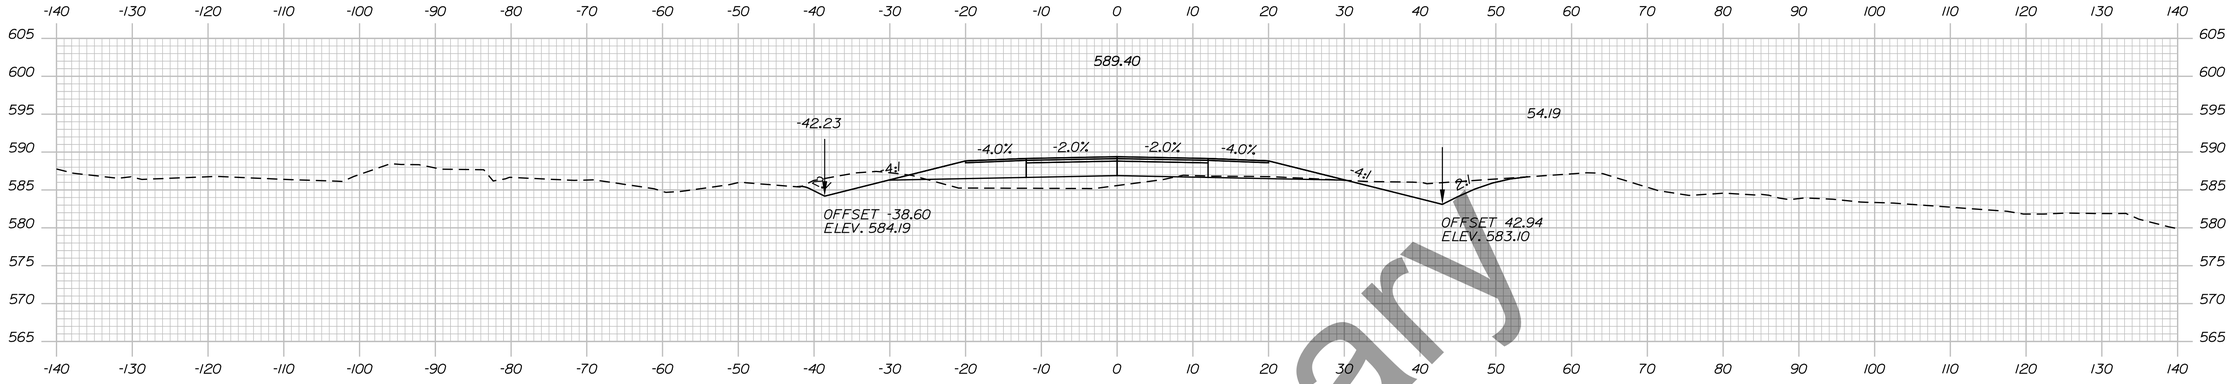

7406+00.00

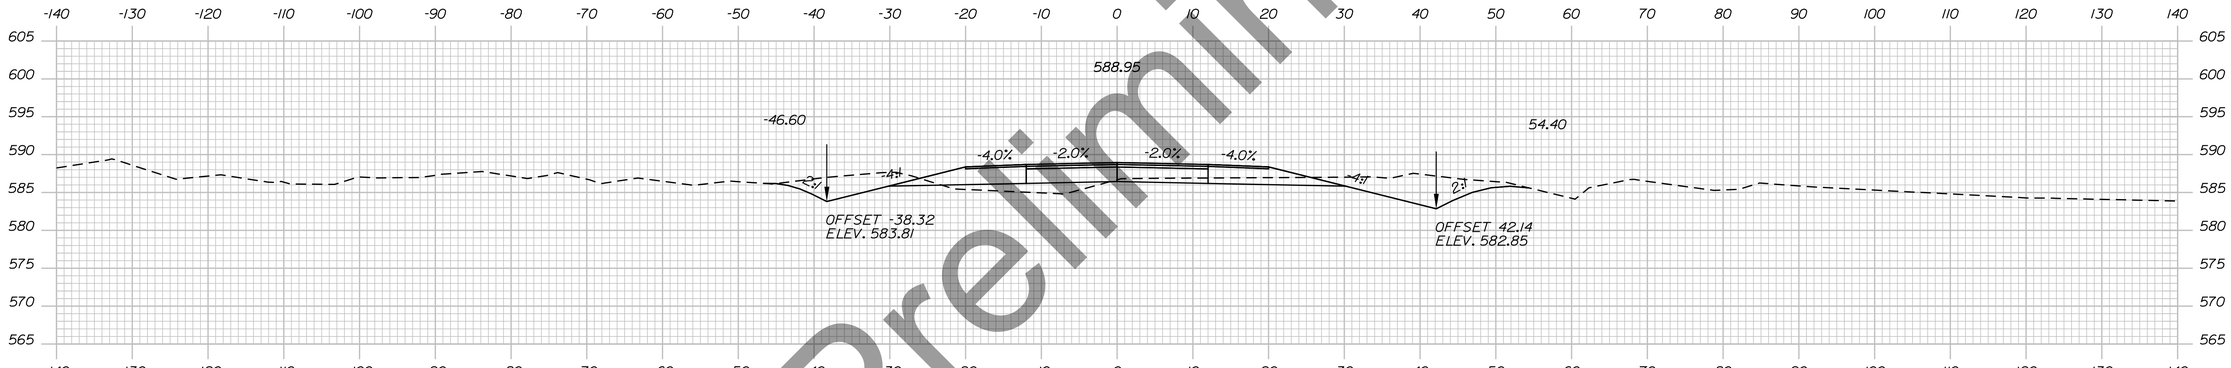

7405+50.00

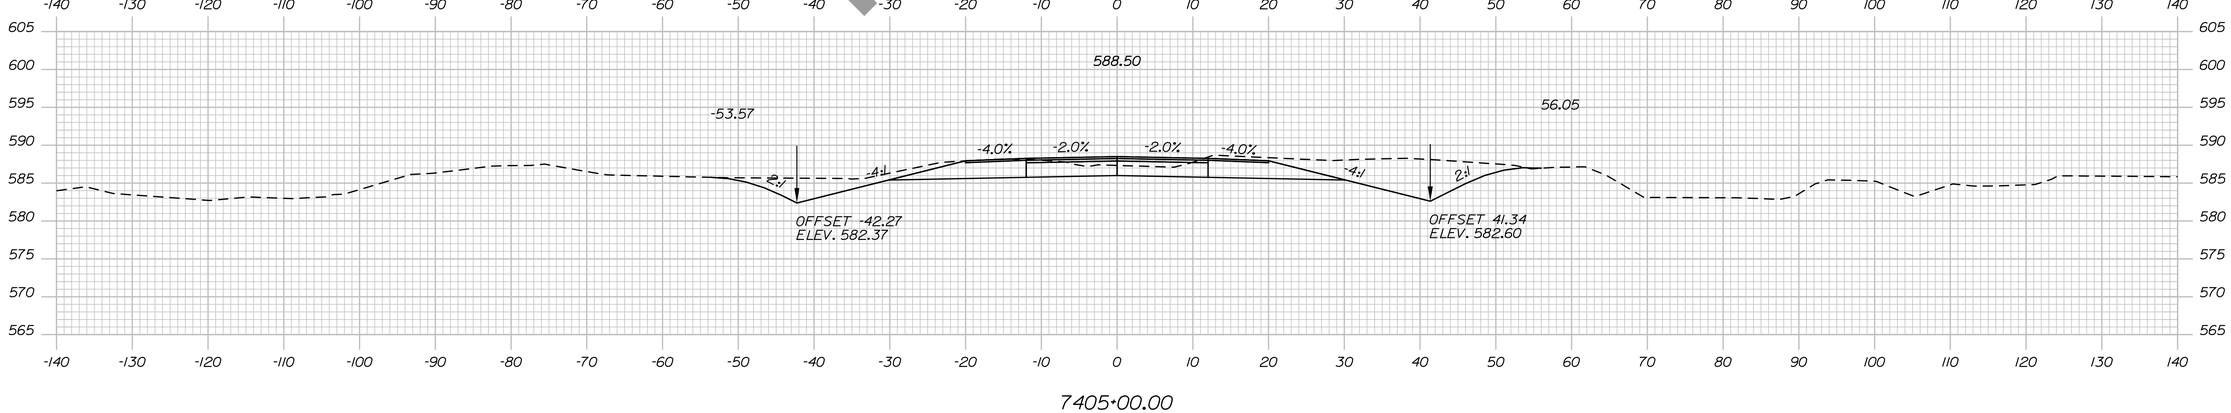

7405+00.00

Preliminary

STATE OF MAINE
DEPARTMENT OF TRANSPORTATION

HPP-6462(920)

WIN
WIN 6462.91

HIGHWAY PLANS

vhb

	DATE	BY
PROJ. MANAGER		R.M.
DESIGN-DETAILED		
CHECKED-REVIEWED		
DESIGN2-DETAILED2		
DESIGN3-DETAILED3		
REVISIONS 1		
REVISIONS 2		
REVISIONS 3		
REVISIONS 4		
FIELD CHANGES		

PRESQUE ISLE
PRESQUE ISLE BYPASS

CROSS SECTIONS


SHEET NUMBER

147

OF 460

Sta. 7405+00.00 to Sta. 7406+00.00

Filename: ...\H5_01_Xsects_PI_BYPASS.dgn Division: HIGHWAY Username: EFlynn Date:8/3/2023

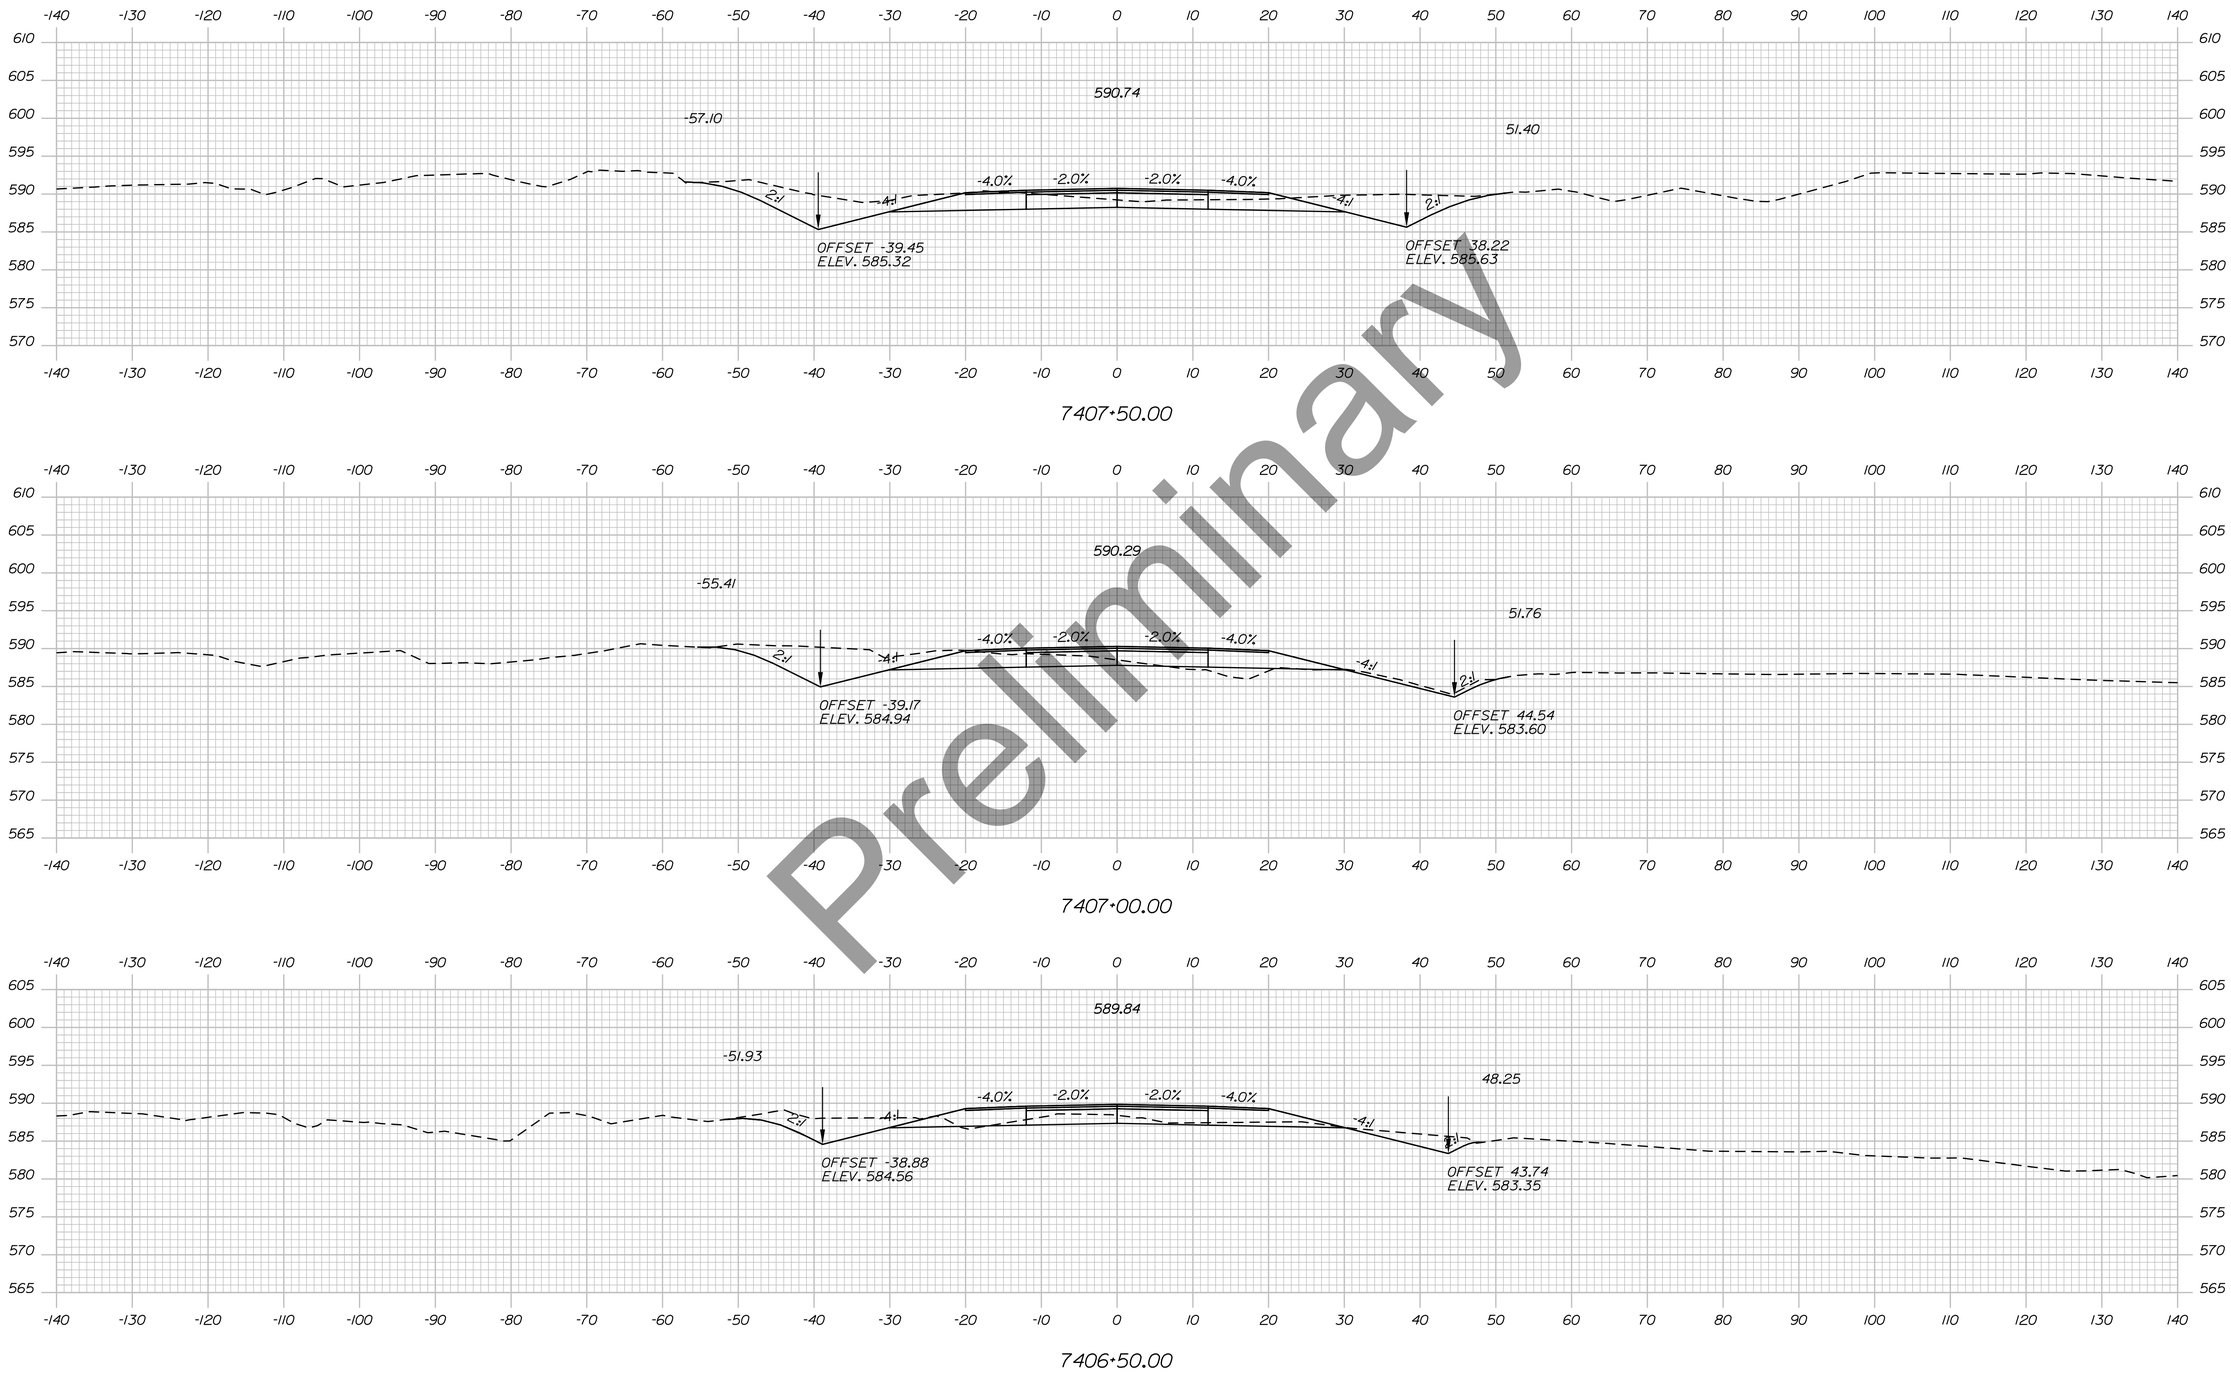

Preliminary

Username: EFlynn
Date:8/3/2023
Division: HIGHWAY
Filename: ...\H5_01_Xsects_PI_BYPASS.dgn

STATE OF MAINE
DEPARTMENT OF TRANSPORTATION

HPP-6462(920)

WIN
WIN 6462.91

HIGHWAY PLANS

vhb

	R.M.	BY	DATE
PROJ. MANAGER			
DESIGN-DETAILED			
CHECKED-REVIEWED			
DESIGN2-DETAILED2			
DESIGN3-DETAILED3			
REVISIONS 1			
REVISIONS 2			
REVISIONS 3			
REVISIONS 4			
FIELD CHANGES			

PRESQUE ISLE
PRESQUE ISLE BYPASS


CROSS SECTIONS

SHEET NUMBER

148

OF 460

Sta. 7406+50.00 to Sta. 7407+50.00

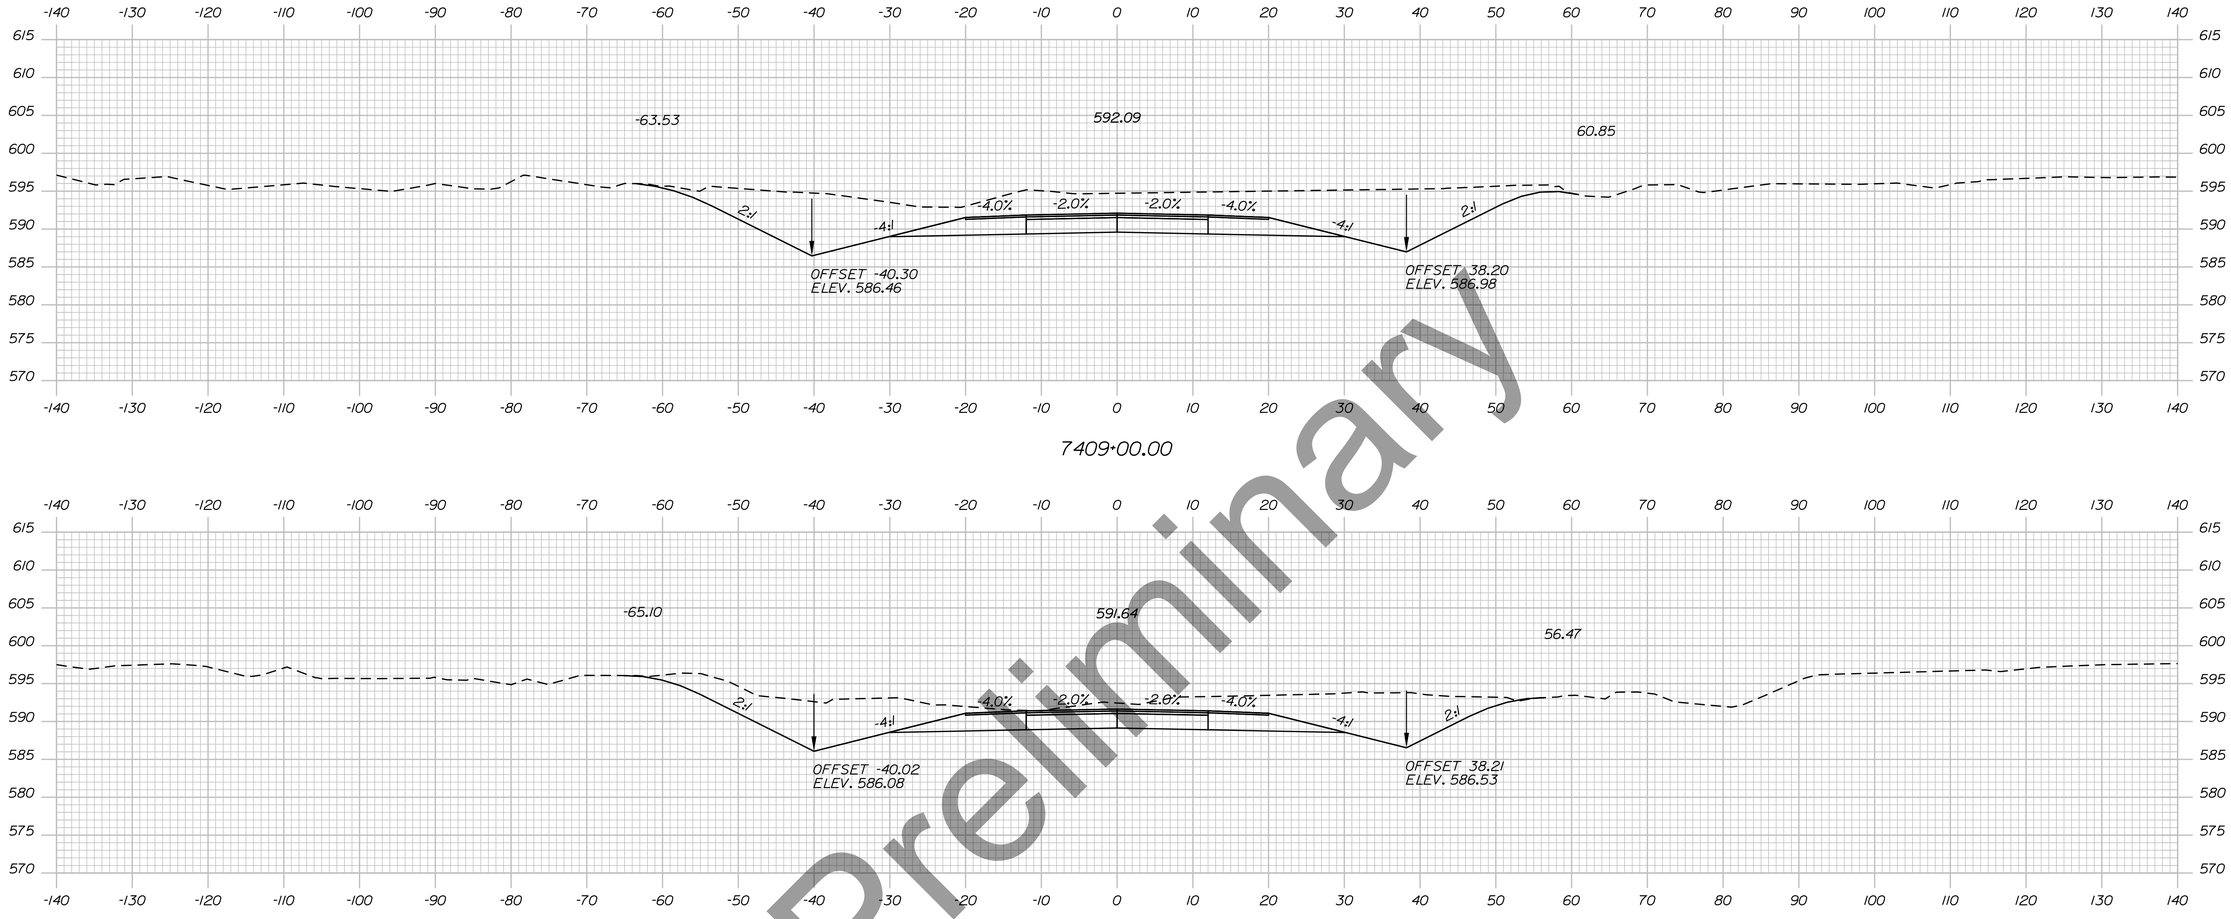

Preliminary

Sta. 7408+00.00 to Sta. 7409+00.00

STATE OF MAINE
DEPARTMENT OF TRANSPORTATION

HPP-6462(920)

WIN
WIN 6462.91

HIGHWAY PLANS

vhb

	DATE	BY
R.M.		
PROJ. MANAGER		
DESIGN-DETAILED		
CHECKED-REVIEWED		
DESIGN2-DETAILED2		
DESIGN3-DETAILED3		
REVISIONS 1		
REVISIONS 2		
REVISIONS 3		
REVISIONS 4		
FIELD CHANGES		

PRESQUE ISLE
PRESQUE ISLE BYPASS

CROSS SECTIONS

SHEET NUMBER


149

OF 460

Filename: ...\H5_01_Xsects_PI_BYPASS.dgn Division: HIGHWAY Username: EFlynn Date:8/3/2023

Filename: ...\H5_01_Xsects_PL_BYPASS.dgn Division: HIGHWAY Username: EFlynn Date:8/3/2023

Preliminary

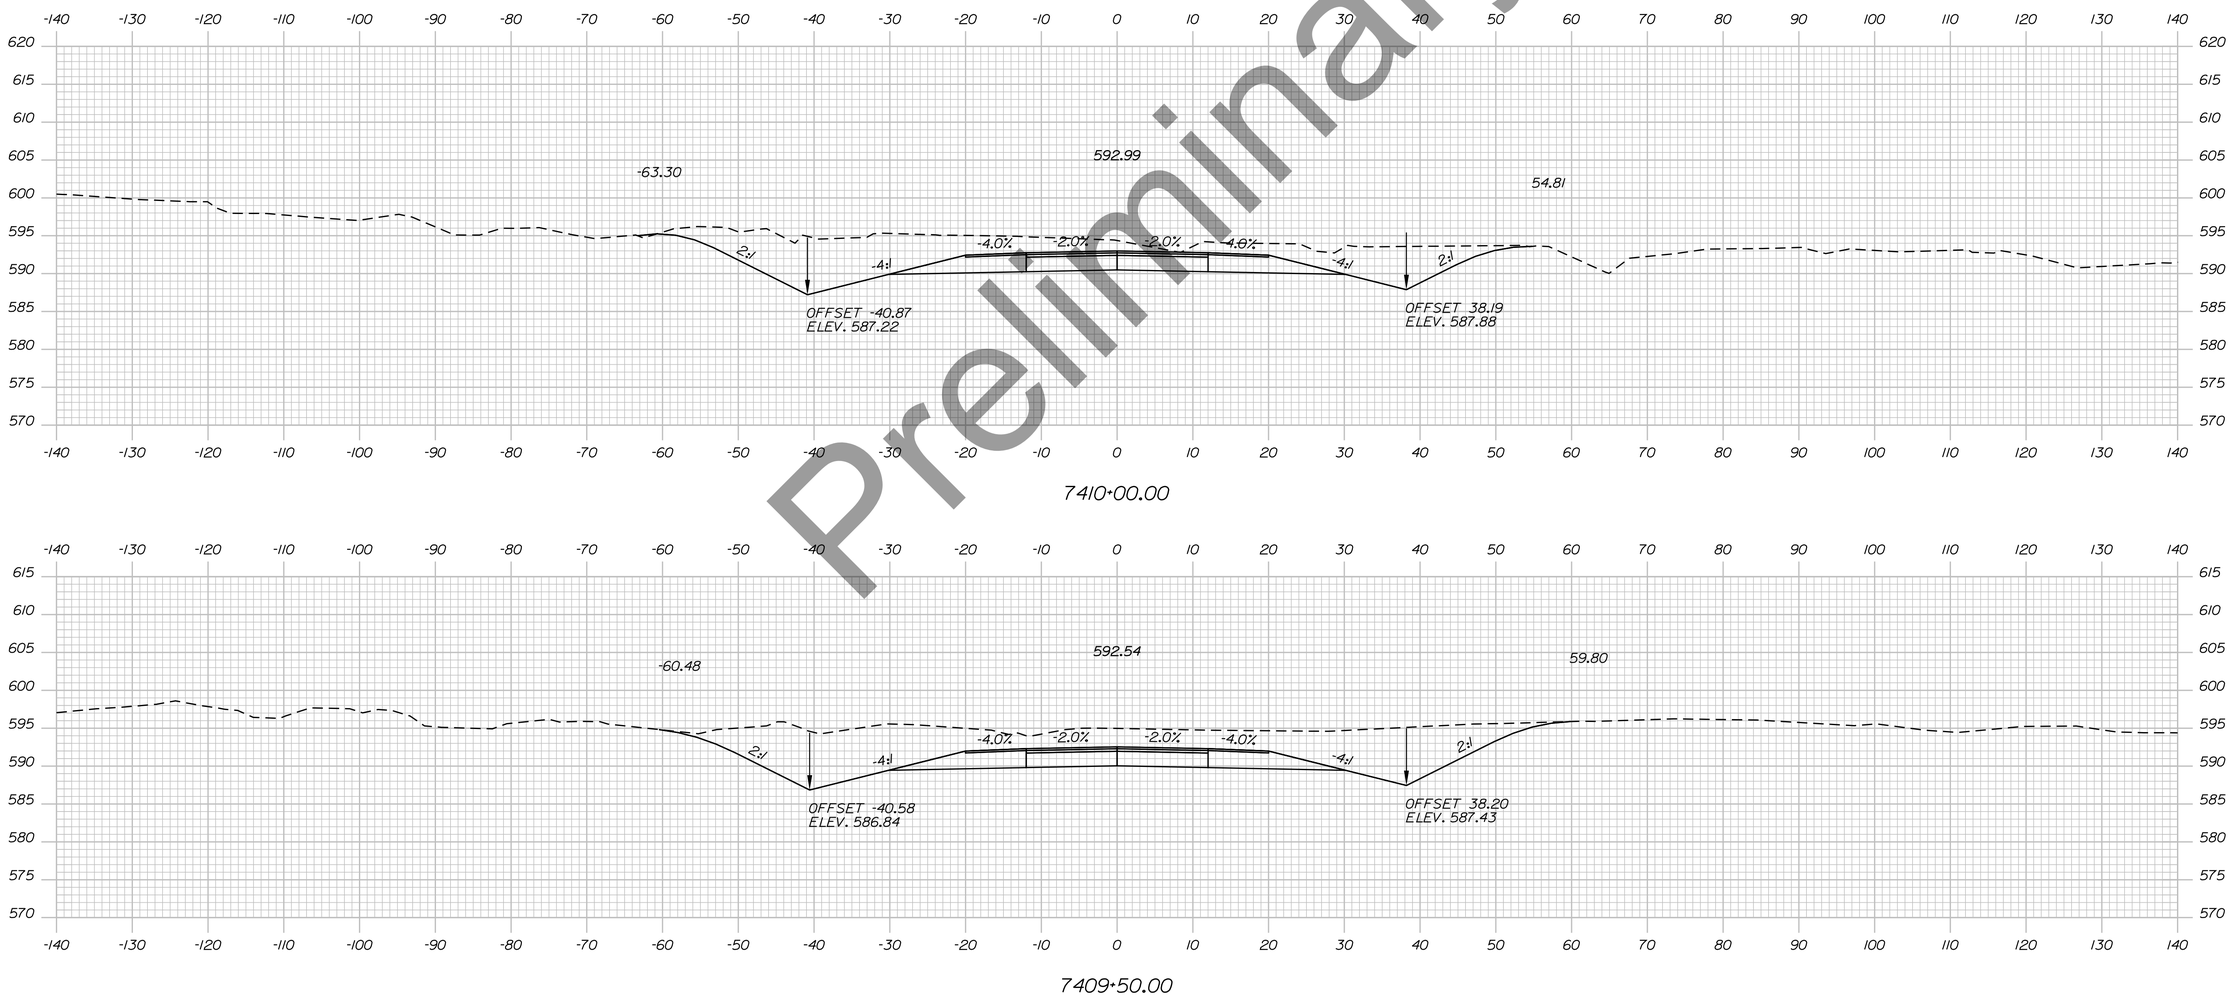

STATE OF MAINE
DEPARTMENT OF TRANSPORTATION

HPP-6462(920)

WIN
WIN 6462.91

HIGHWAY PLANS

vhb

	DATE	BY
PROJ. MANAGER		
DESIGN-DETAILED		
CHECKED-REVIEWED		
DESIGN2-DETAILED2		
DESIGN3-DETAILED3		
REVISIONS 1		
REVISIONS 2		
REVISIONS 3		
REVISIONS 4		
FIELD CHANGES		

PRESQUE ISLE
PRESQUE ISLE BYPASS


CROSS SECTIONS

SHEET NUMBER

150

OF 460

Sta. 7409+50.00 to Sta. 7410+00.00

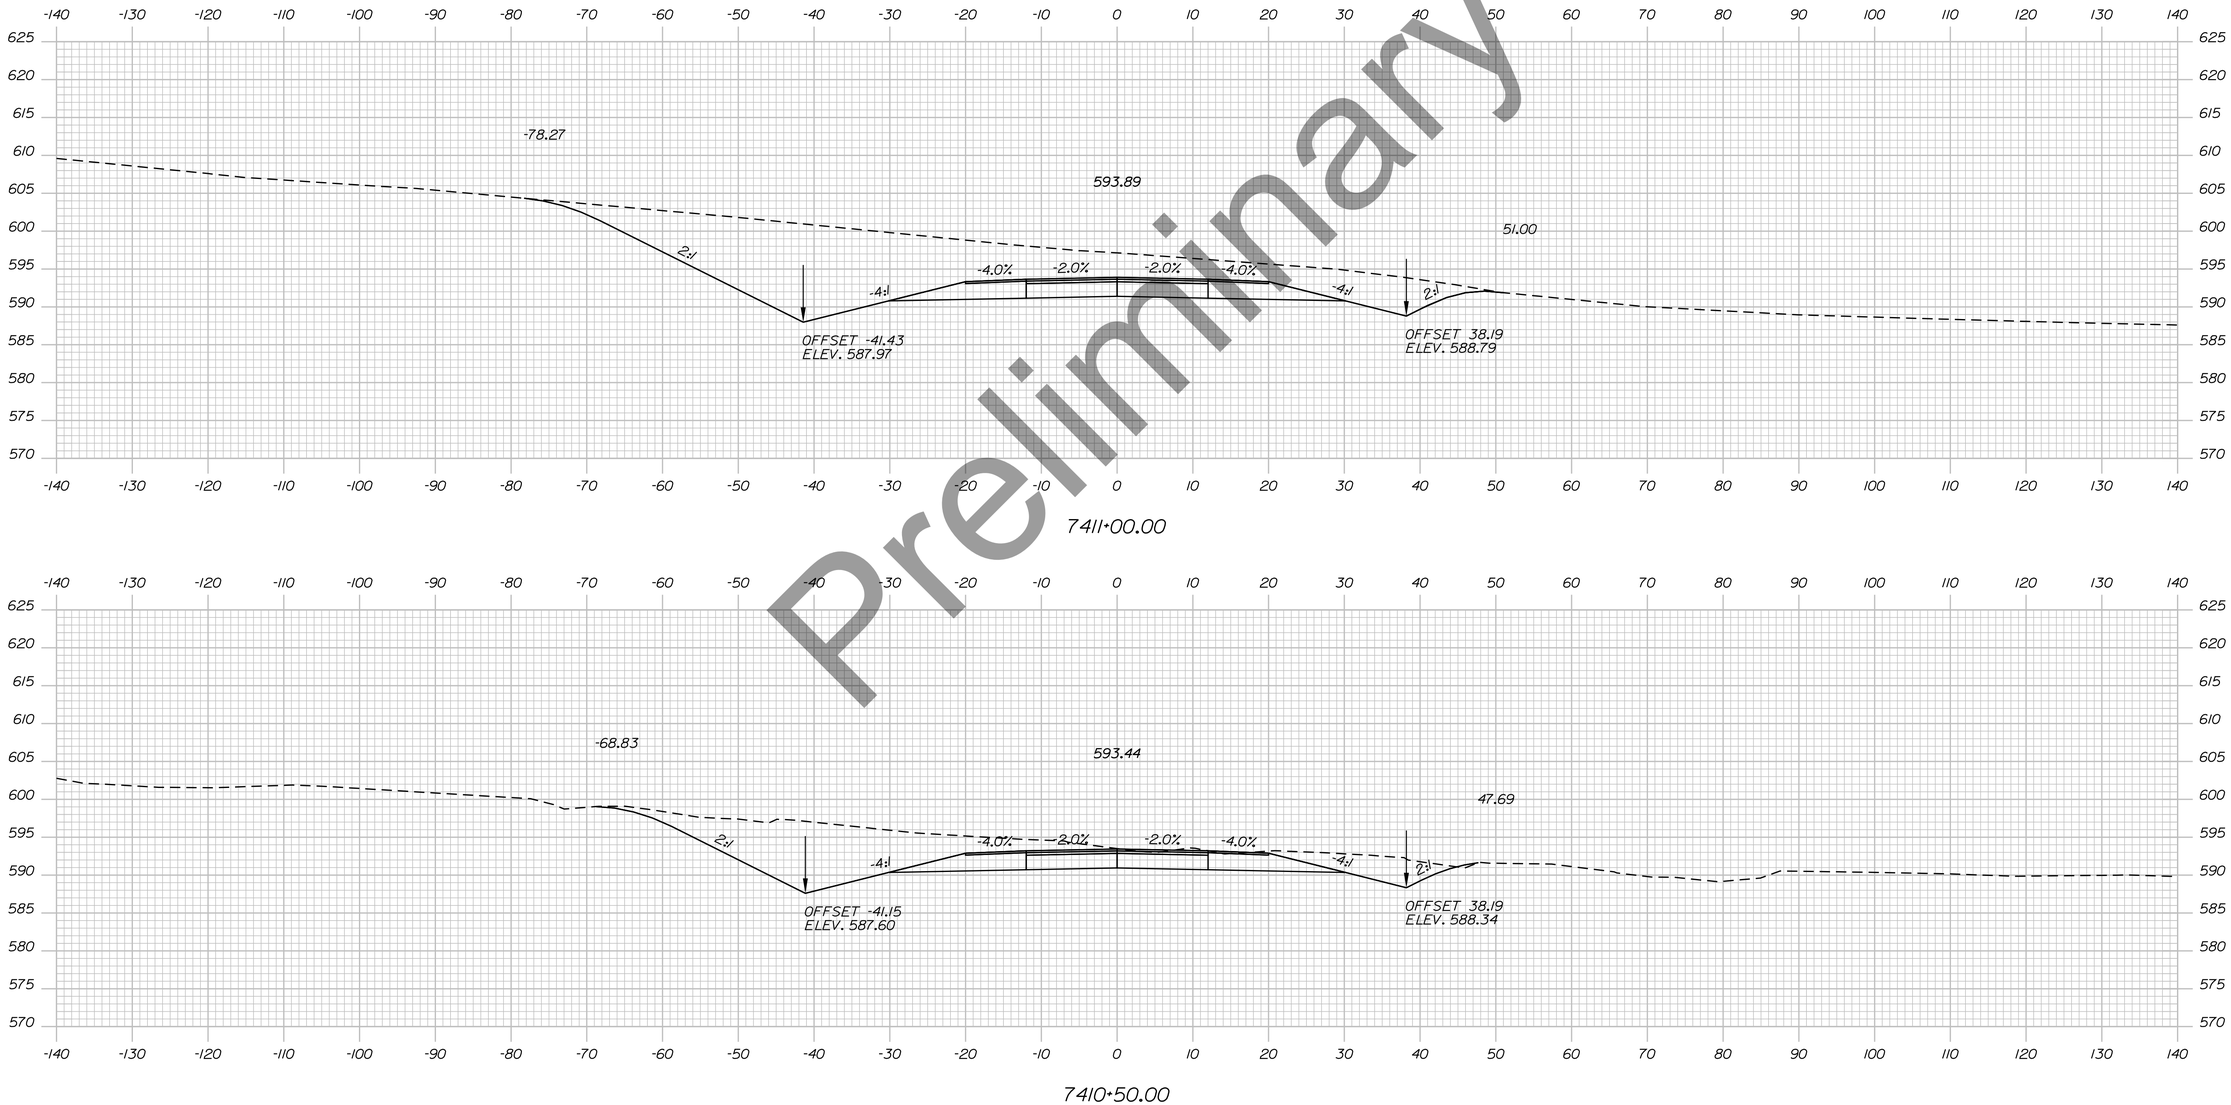

Preliminary

Filename: ...\H5_01_Xsects_PI_BYPASS.dgn Division: HIGHWAY Username: EFlynn Date:8/3/2023

STATE OF MAINE
DEPARTMENT OF TRANSPORTATION

HPP-6462(920)

WIN
WIN 6462.91

HIGHWAY PLANS

vhb

	BY	DATE
PROJ. MANAGER	R.M.	
DESIGN-DETAILED		
CHECKED-REVIEWED		
DESIGN2-DETAILED2		
DESIGN3-DETAILED3		
REVISIONS 1		
REVISIONS 2		
REVISIONS 3		
REVISIONS 4		
FIELD CHANGES		

PRESQUE ISLE
PRESQUE ISLE BYPASS


CROSS SECTIONS

SHEET NUMBER

151

OF 460

Sta. 7410+50.00 to Sta. 7411+00.00

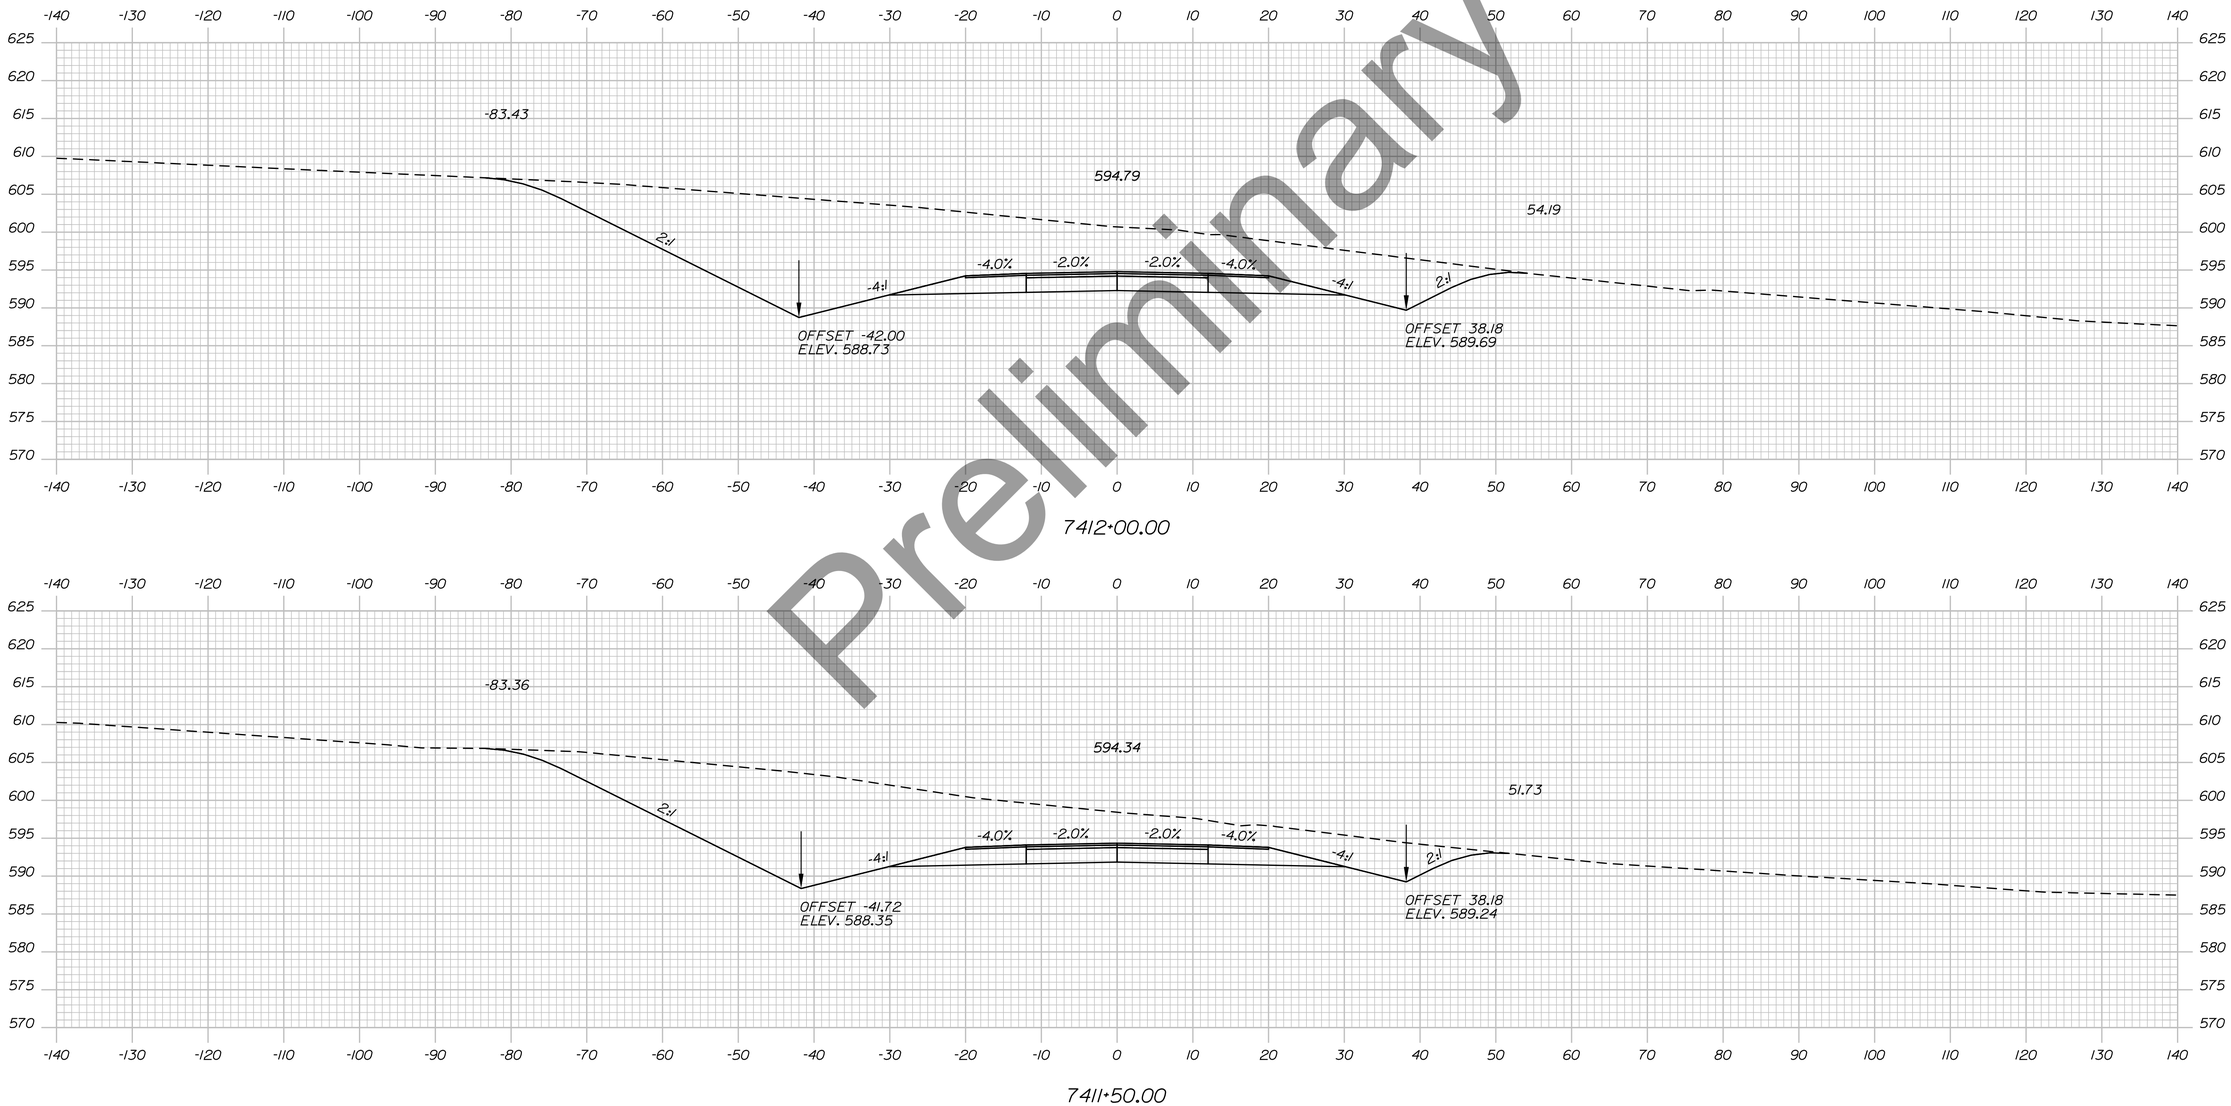

Preliminary

Filename: ...\H5_01_Xsects_PI_BYPASS.dgn Division: HIGHWAY Username: EFlynn Date:8/3/2023

STATE OF MAINE
DEPARTMENT OF TRANSPORTATION

HPP-6462(920)

WIN
WIN 6462.91

HIGHWAY PLANS

vhb

	BY	DATE
PROJ. MANAGER	R.M.	
DESIGN-DETAILED		
CHECKED-REVIEWED		
DESIGN2-DETAILED2		
DESIGN3-DETAILED3		
REVISIONS 1		
REVISIONS 2		
REVISIONS 3		
REVISIONS 4		
FIELD CHANGES		

PRESQUE ISLE
PRESQUE ISLE BYPASS


CROSS SECTIONS

SHEET NUMBER

152

OF 460

Sta. 7411+50.00 to Sta. 7412+00.00

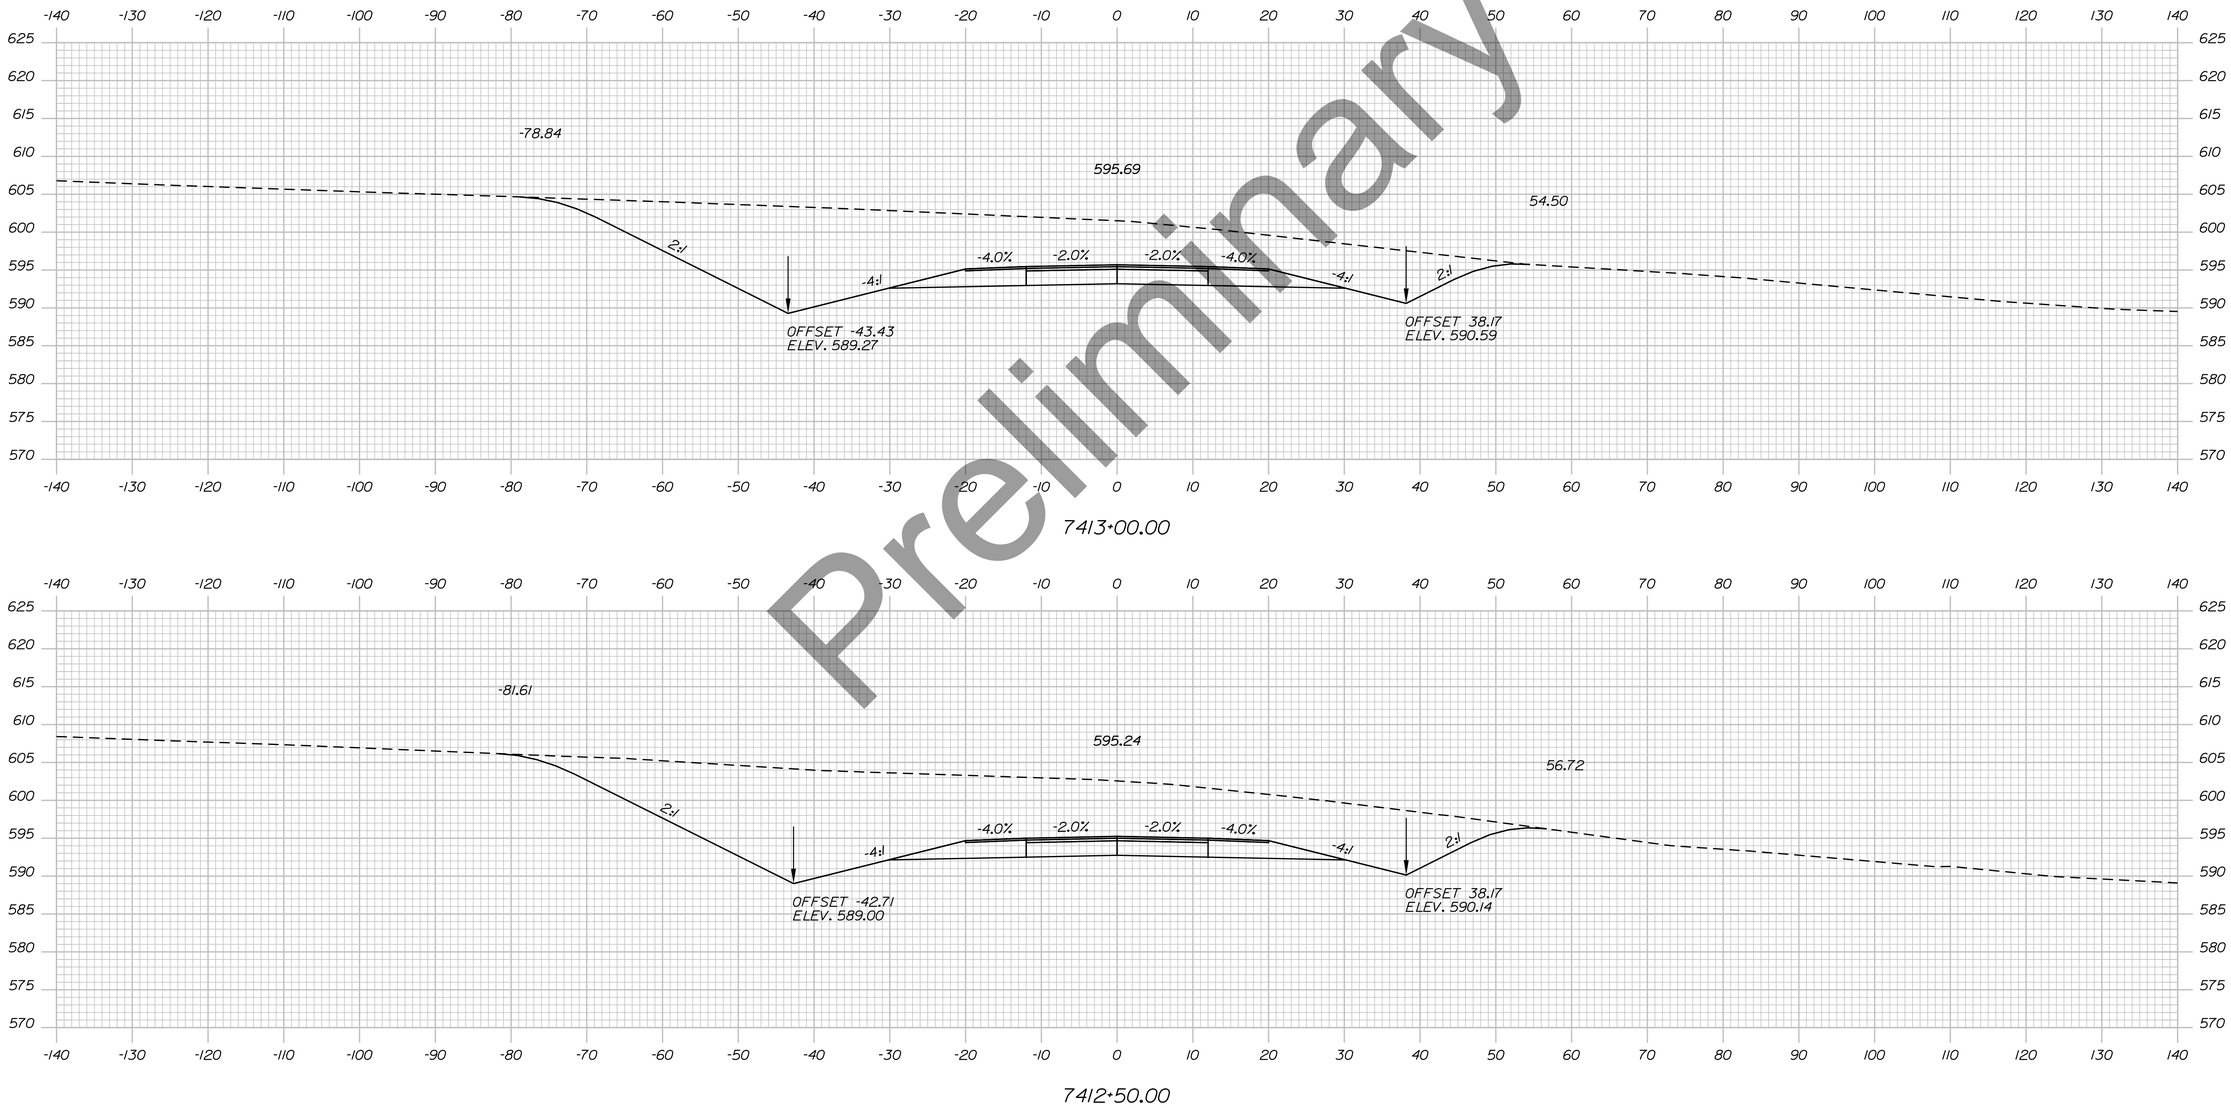

Preliminary

Sta. 7412+50.00 to Sta. 7413+00.00

STATE OF MAINE
DEPARTMENT OF TRANSPORTATION

HPP-6462(920)

WIN
WIN 6462.91

HIGHWAY PLANS

vhb

PROJ. MANAGER			
DESIGN-DETAILED	R.M.		
CHECKED-REVIEWED			
DESIGN2-DETAILED2			
DESIGN3-DETAILED3			
REVISIONS 1	1		
REVISIONS 2	2		
REVISIONS 3	3		
REVISIONS 4	4		
FIELD CHANGES			

PRESQUE ISLE
PRESQUE ISLE BYPASS


CROSS SECTIONS

SHEET NUMBER

153

OF 460

Filename: ...\H5_01_Xsects_PI_BYPASS.dgn Division: HIGHWAY Username: EFlynn Date:8/3/2023

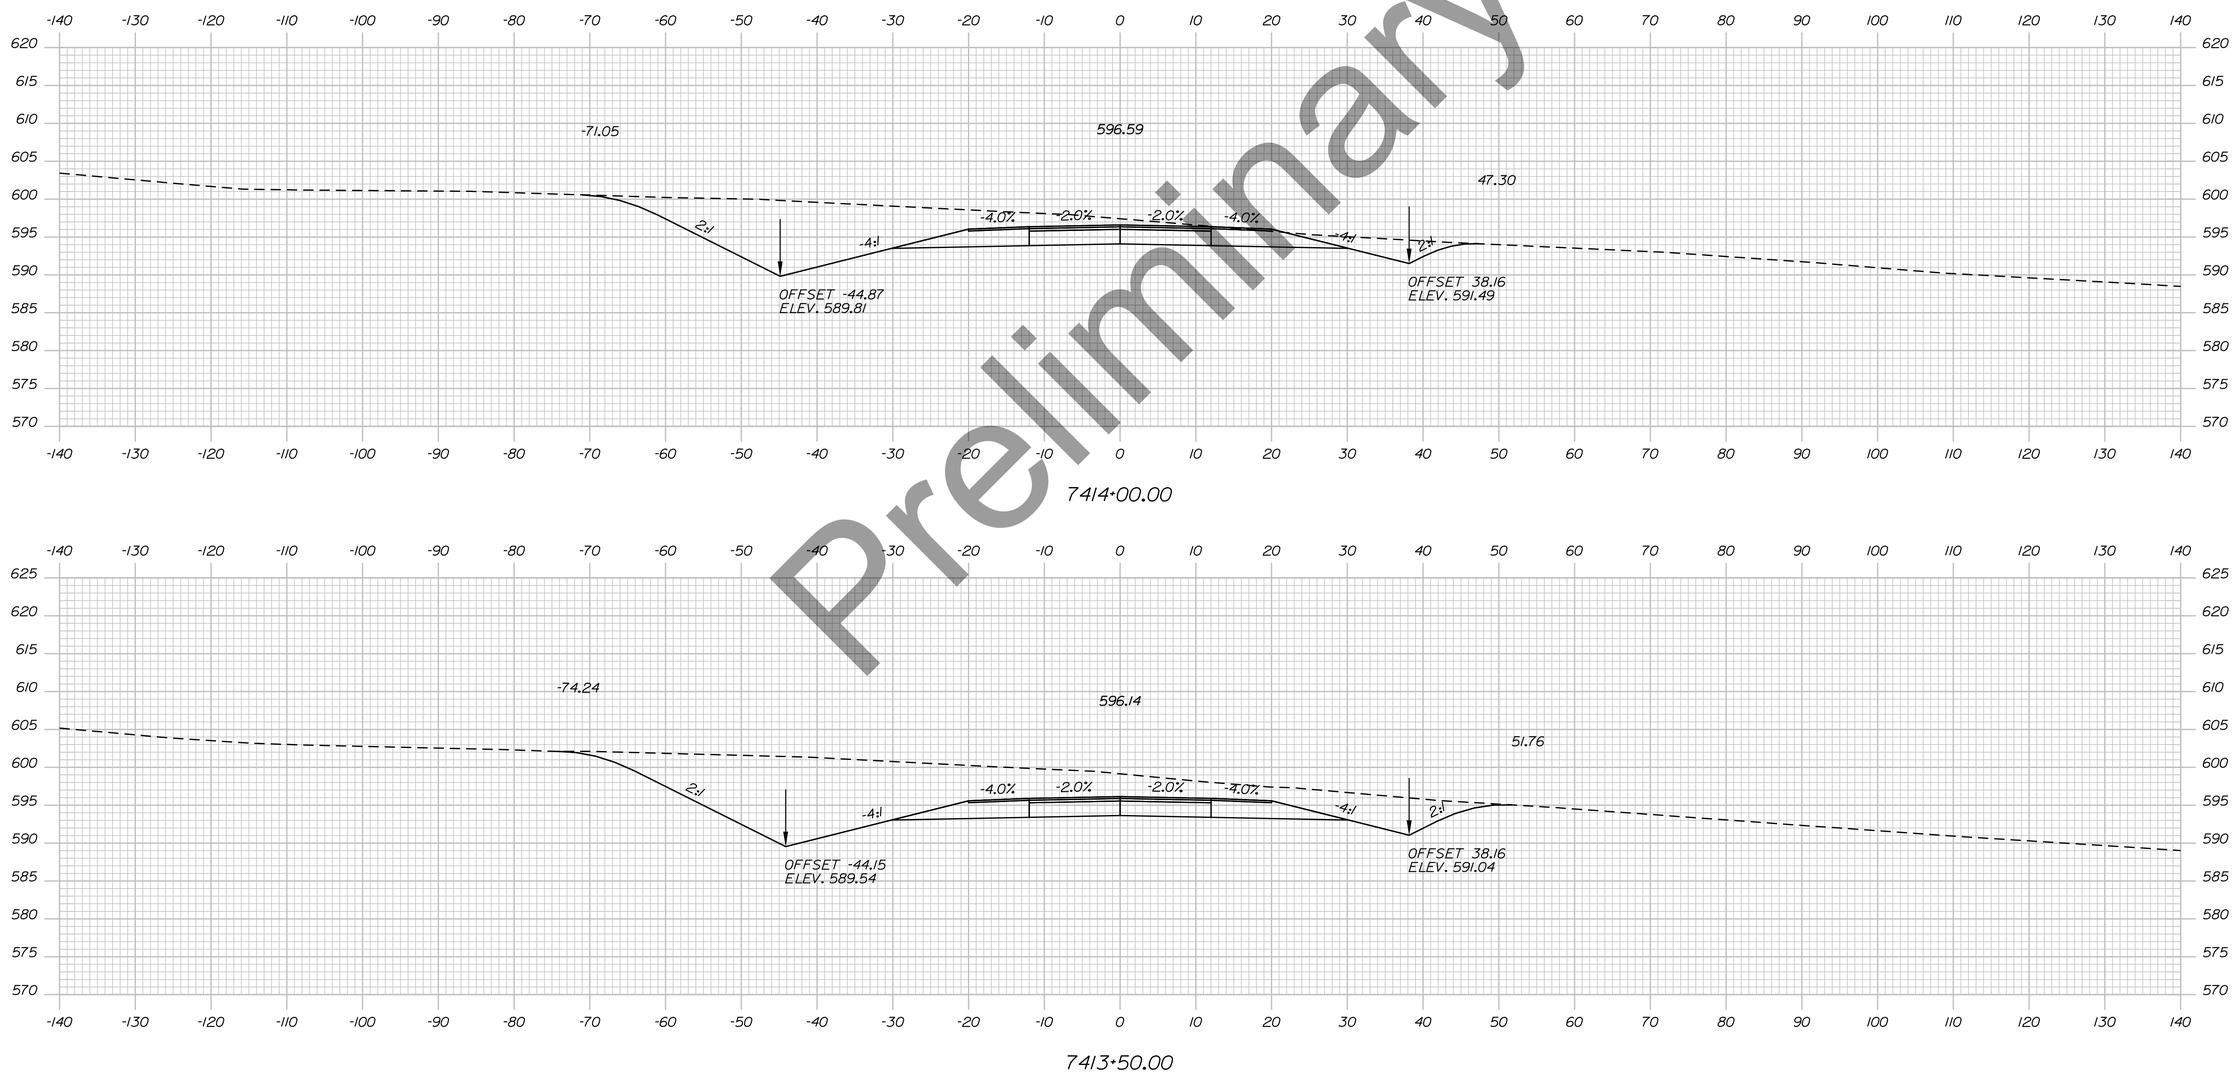

Preliminary

Username: EFlynn Date:8/3/2023

Division: HIGHWAY

Filename: ...\H5_01_Xsects_PI_BYPASS.dgn

STATE OF MAINE
DEPARTMENT OF TRANSPORTATION

HPP-6462(920)

WIN
WIN 6462.91

HIGHWAY PLANS

vhb

			DATE
PROJ. MANAGER			
DESIGN-DETAILED	R.M.		
CHECKED-REVIEWED			
DESIGN2-DETAILED2			
DESIGN3-DETAILED3			
REVISIONS 1		1	
REVISIONS 2		2	
REVISIONS 3		3	
REVISIONS 4		4	
FIELD CHANGES			

PRESQUE ISLE
PRESQUE ISLE BYPASS


CROSS SECTIONS

SHEET NUMBER

154

OF 460

Sta. 7413+50.00 to Sta. 7414+00.00

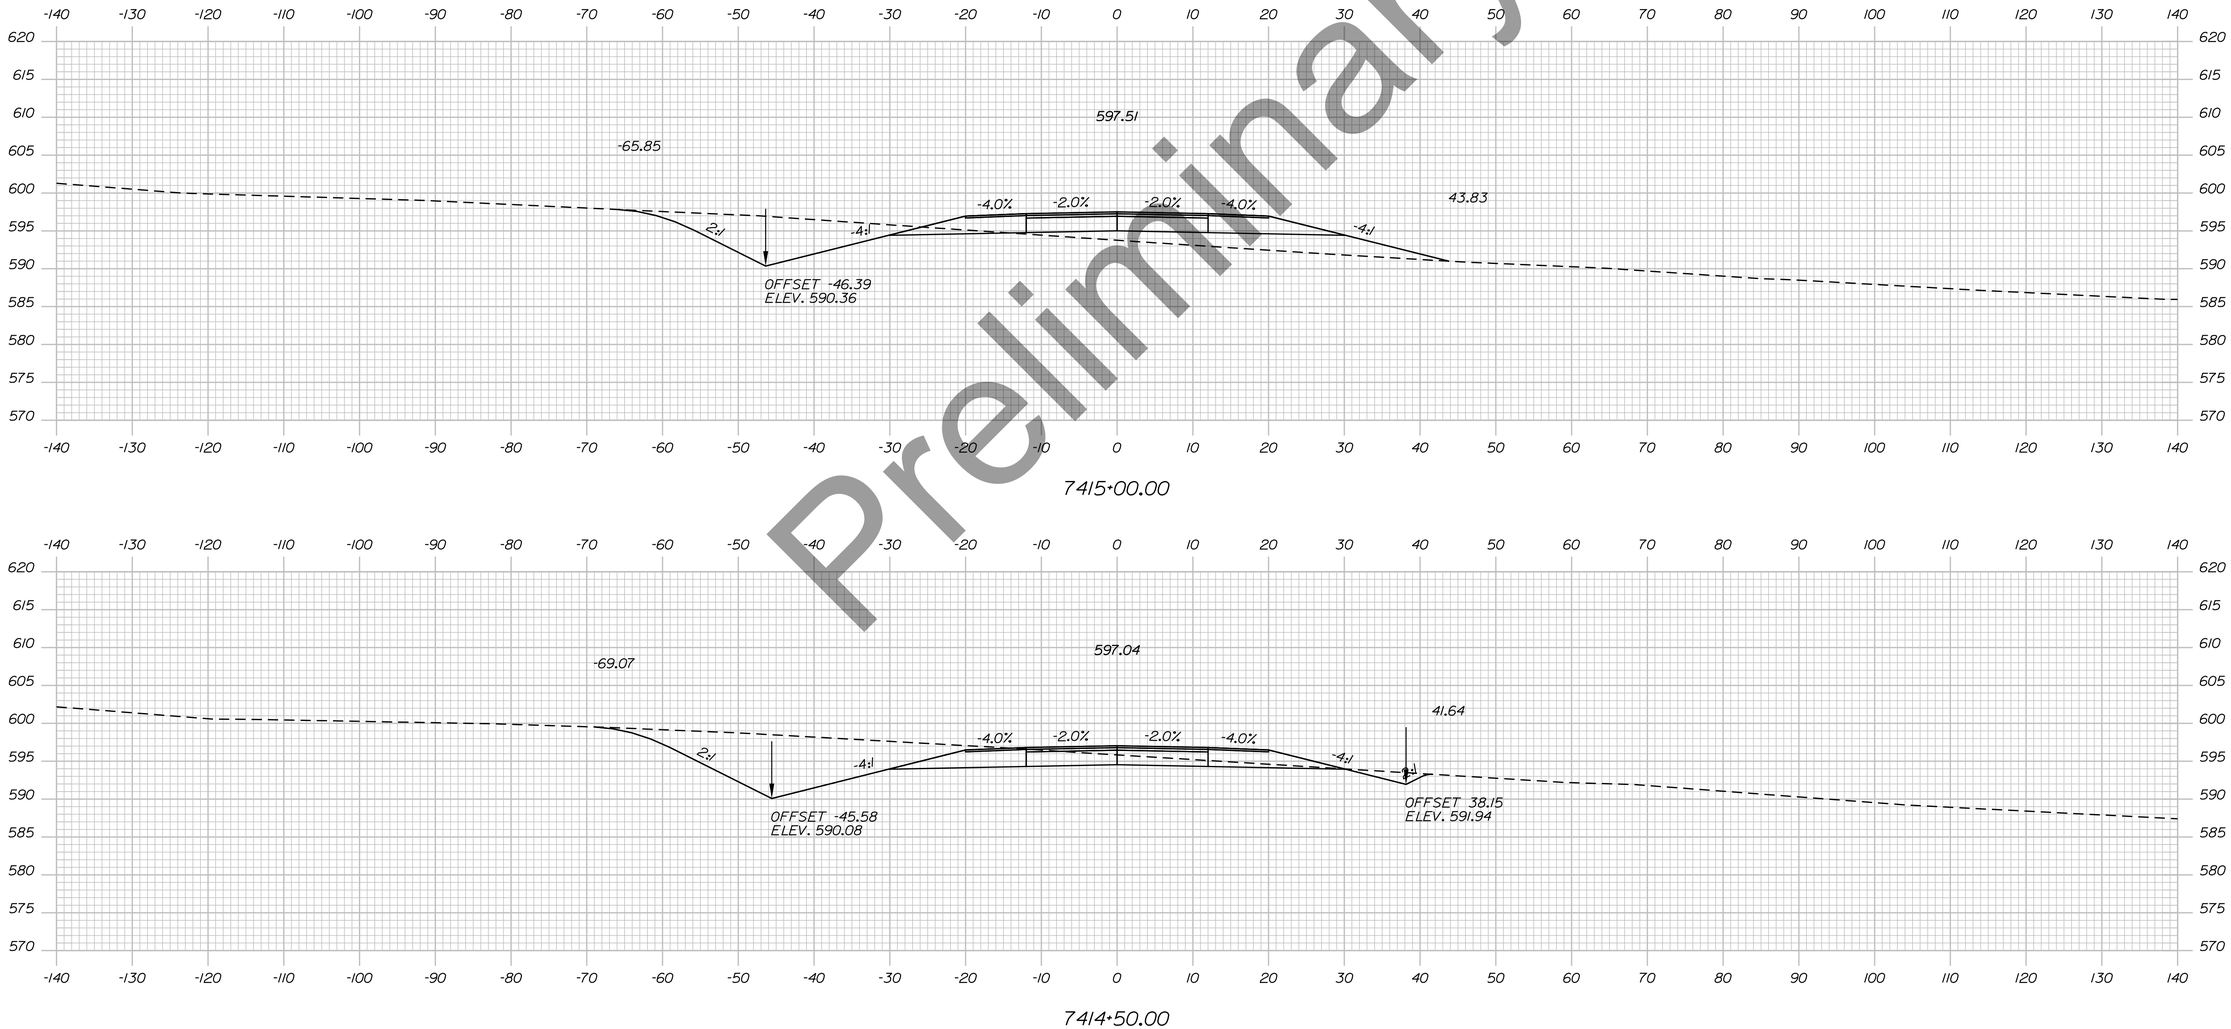

Preliminary

STATE OF MAINE
DEPARTMENT OF TRANSPORTATION

HPP-6462(920)

WIN
WIN 6462.91

HIGHWAY PLANS

vhb

	R.M.	BY	DATE
PROJ. MANAGER			
DESIGN-DETAILED			
CHECKED-REVIEWED			
DESIGN2-DETAILED2			
DESIGN3-DETAILED3			
REVISIONS 1			
REVISIONS 2			
REVISIONS 3			
REVISIONS 4			
FIELD CHANGES			

PRESQUE ISLE
PRESQUE ISLE BYPASS

CROSS SECTIONS


SHEET NUMBER

155

OF 460

Sta. 7414+50.00 to Sta. 7415+00.00

Filename: ...\H5_01_Xsects_PI_BYPASS.dgn Division: HIGHWAY Username: EFlynn Date:8/3/2023

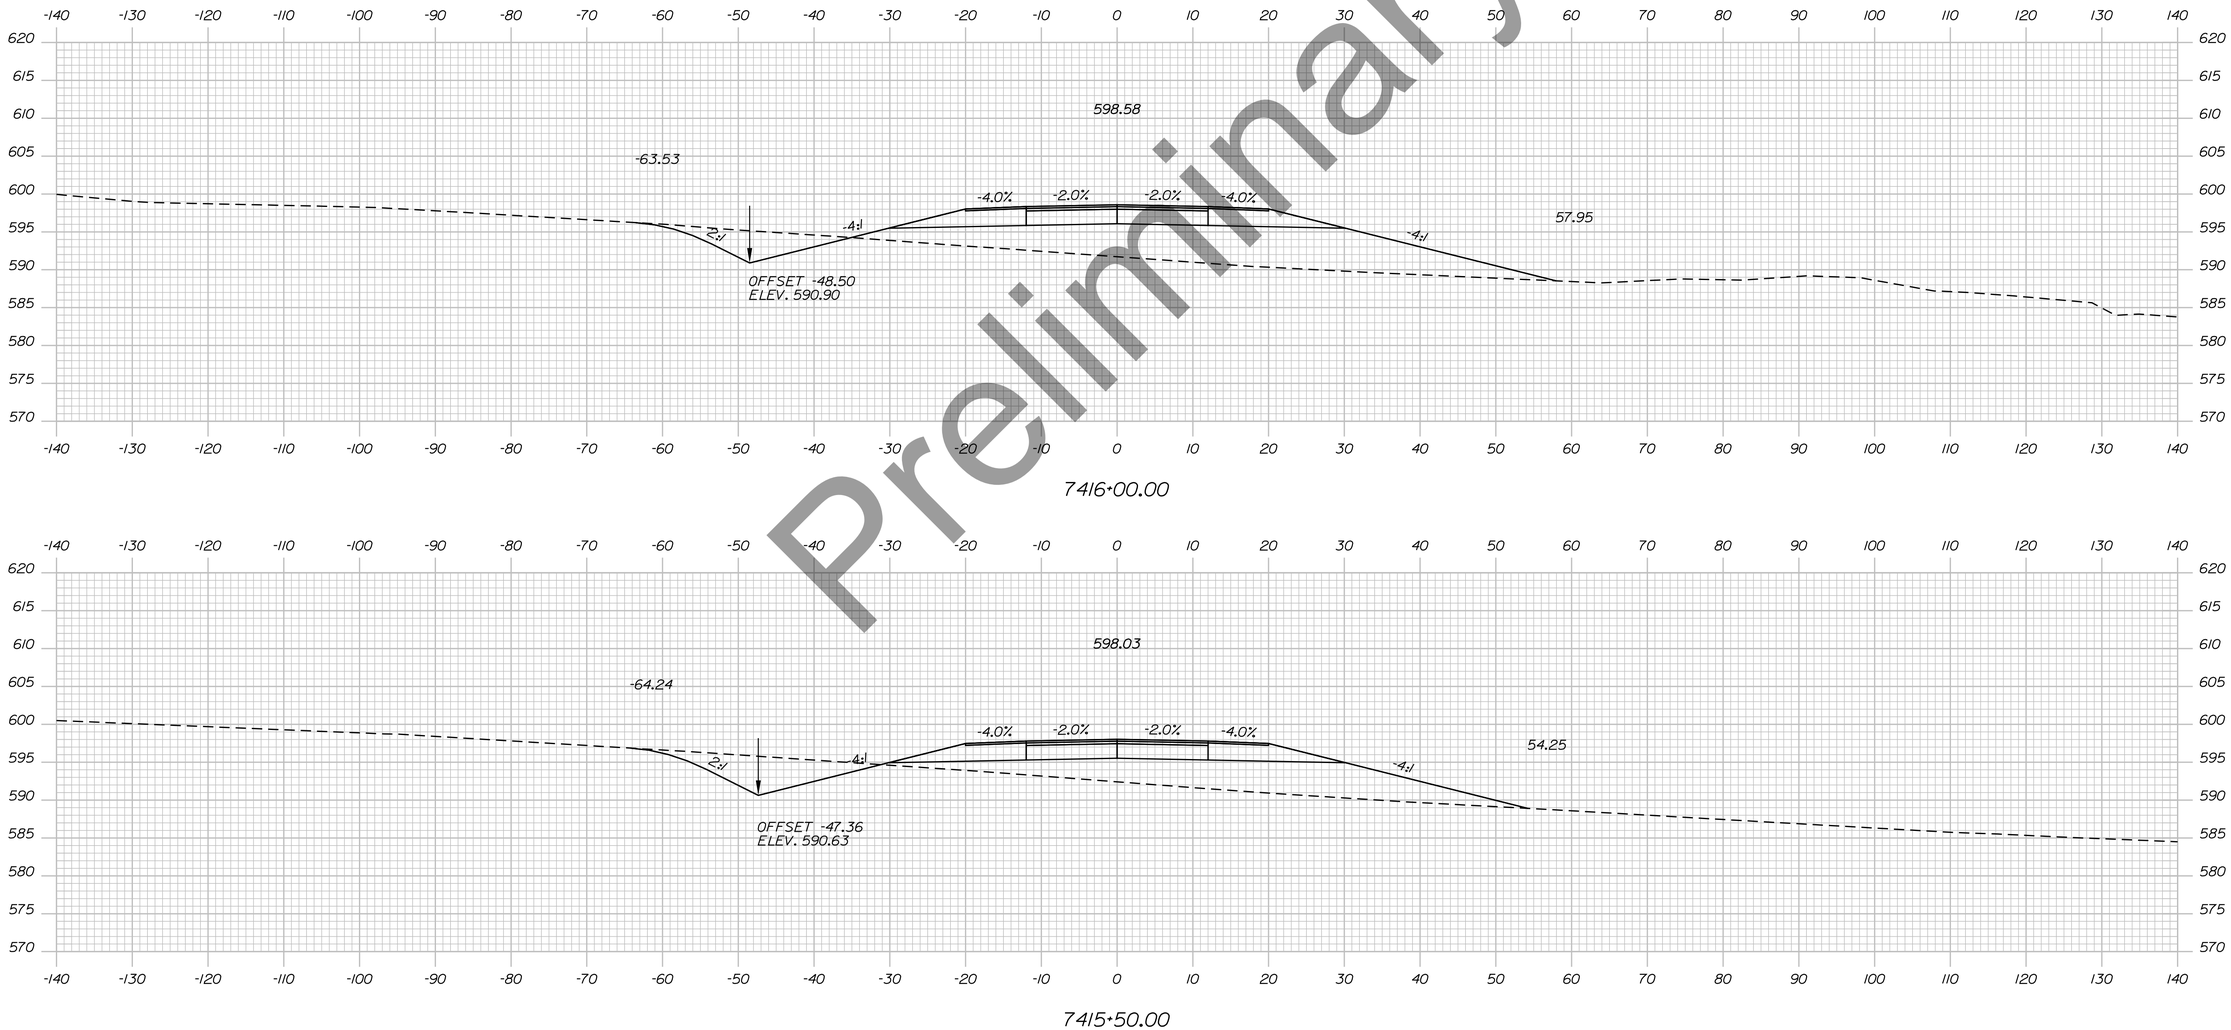

Preliminary

Filename: ...\H5_01_Xsects_PI_BYPASS.dgn Division: HIGHWAY Username: EFlynn Date:8/3/2023

STATE OF MAINE
DEPARTMENT OF TRANSPORTATION

HPP-6462(920)

WIN
WIN 6462.91

HIGHWAY PLANS

vhb

	BY	DATE
PROJ. MANAGER	R.M.	
DESIGN-DETAILED		
CHECKED-REVIEWED		
DESIGN2-DETAILED2		
DESIGN3-DETAILED3		
REVISIONS 1		
REVISIONS 2		
REVISIONS 3		
REVISIONS 4		
FIELD CHANGES		

PRESQUE ISLE
PRESQUE ISLE BYPASS


CROSS SECTIONS

SHEET NUMBER


156

OF 460


Sta. 7415+50.00 to Sta. 7416+00.00

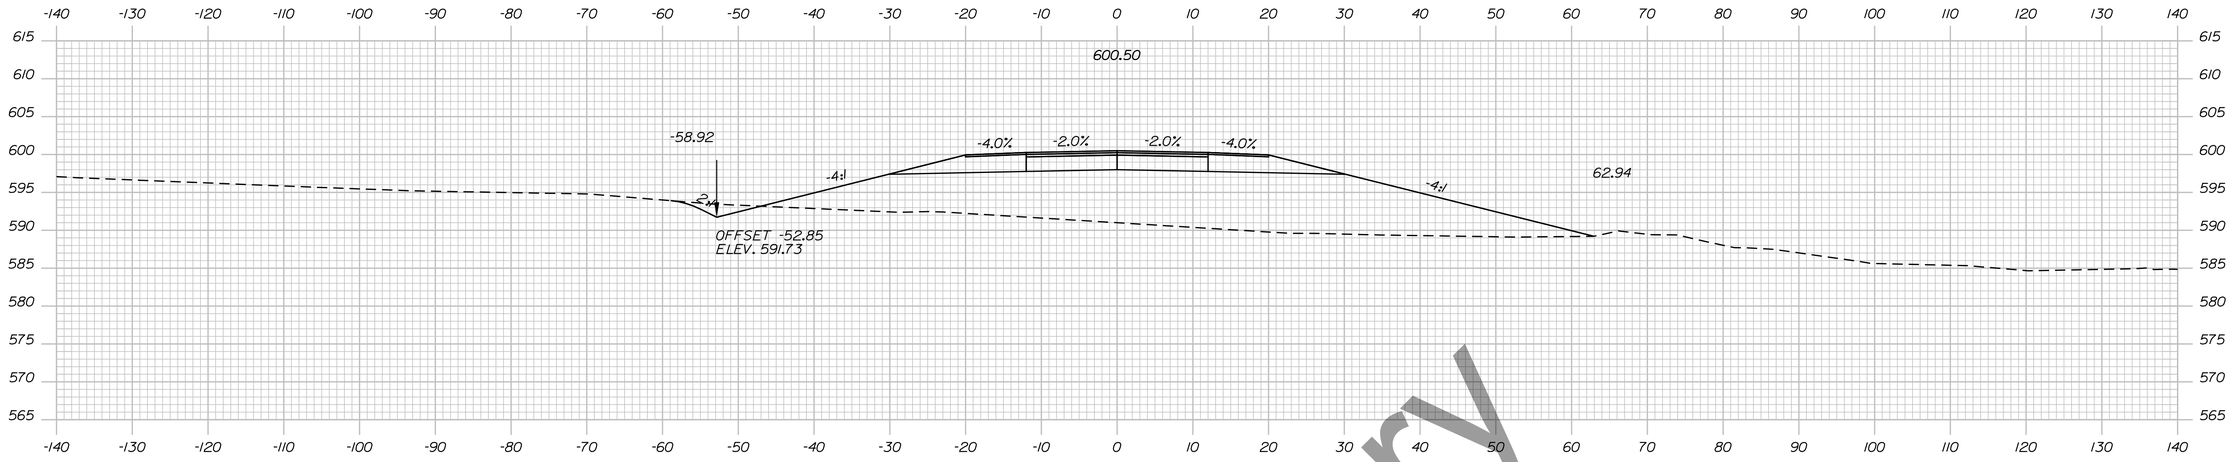

7417+50.00

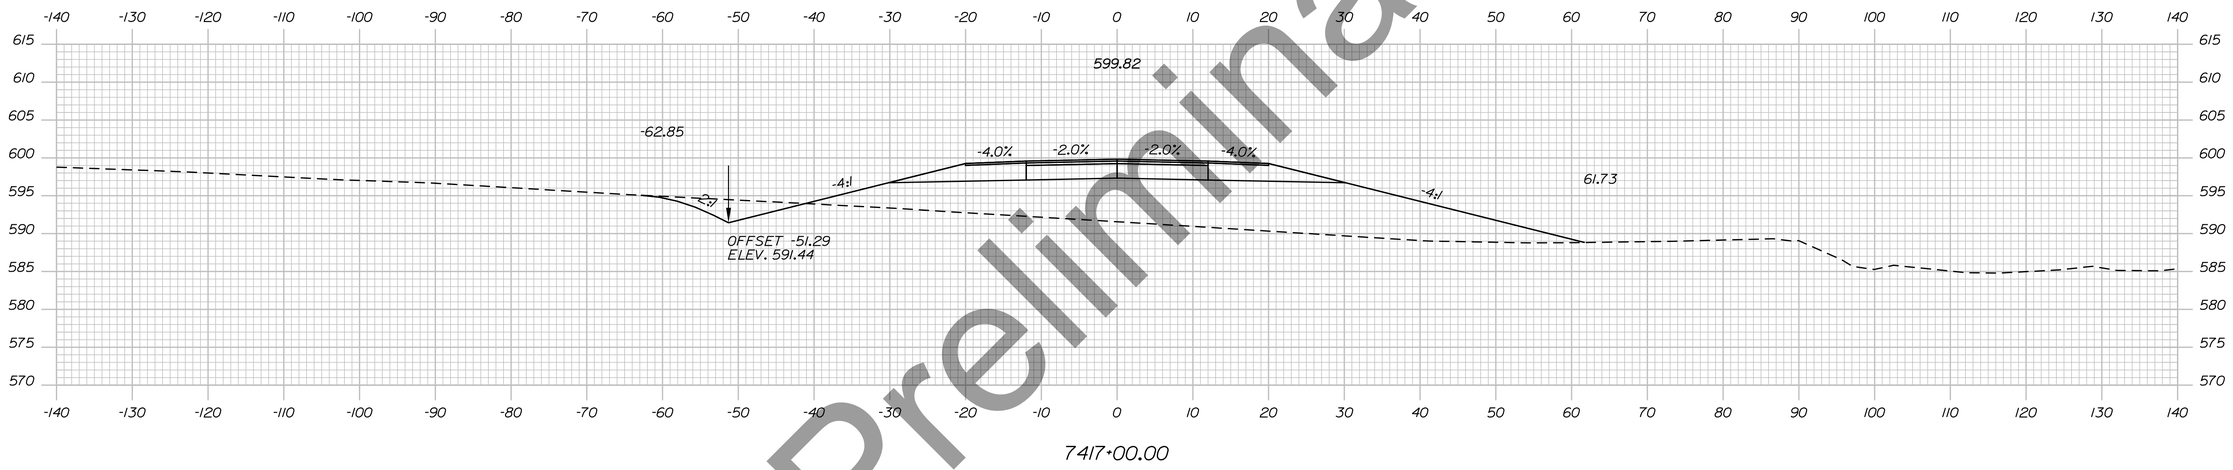

7417+00.00

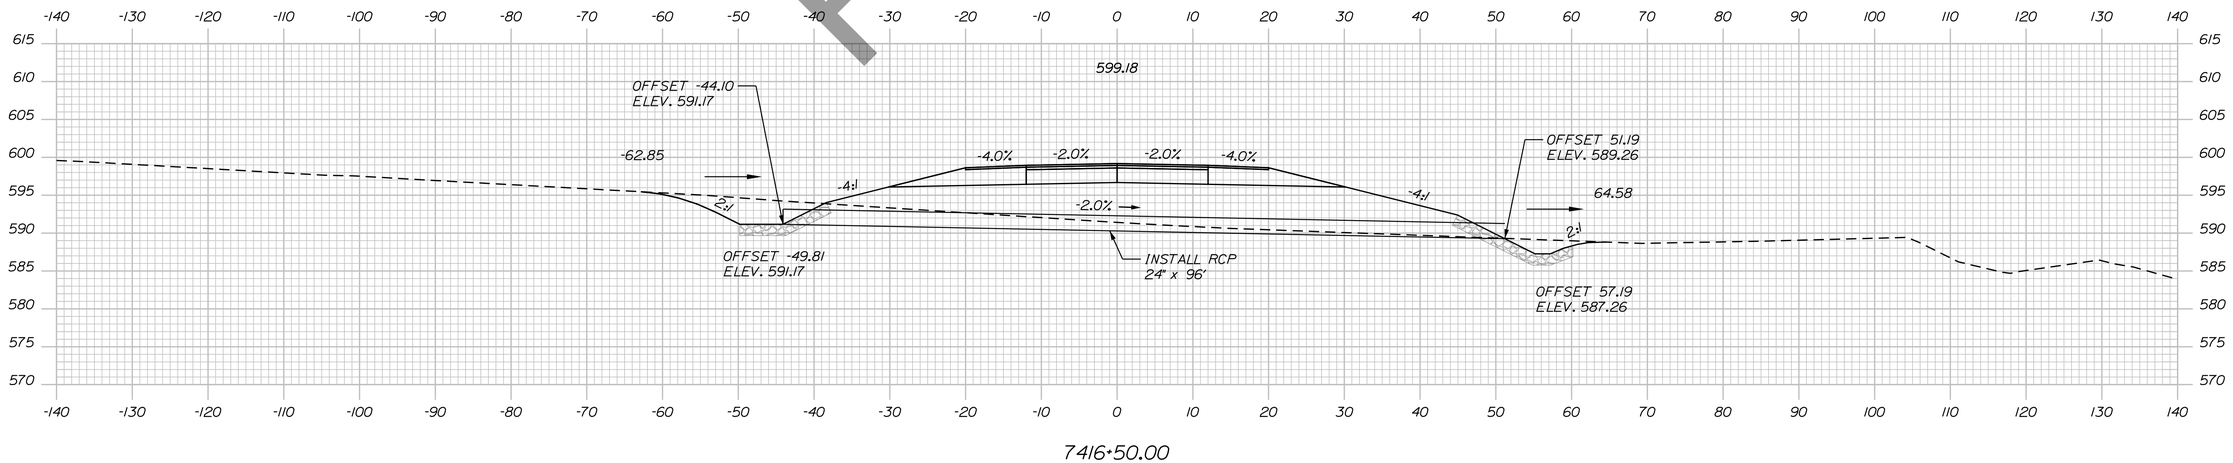

7416+50.00

Preliminary

STATE OF MAINE
DEPARTMENT OF TRANSPORTATION

HPP-6462(920)

WIN
WIN 6462.91

HIGHWAY PLANS

vhb

	DATE	BY
PROJ. MANAGER		R.M.
DESIGN-DETAILED		
CHECKED-REVIEWED		
DESIGN2-DETAILED2		
DESIGN3-DETAILED3		
REVISIONS 1		
REVISIONS 2		
REVISIONS 3		
REVISIONS 4		
FIELD CHANGES		

PRESQUE ISLE
PRESQUE ISLE BYPASS

CROSS SECTIONS


SHEET NUMBER

157

OF 460

Sta. 7416+50.00 to Sta. 7417+50.00

Filename: ...\H5_01_Xsects_PI_BYPASS.dgn Division: HIGHWAY Username: EFlynn Date:8/3/2023

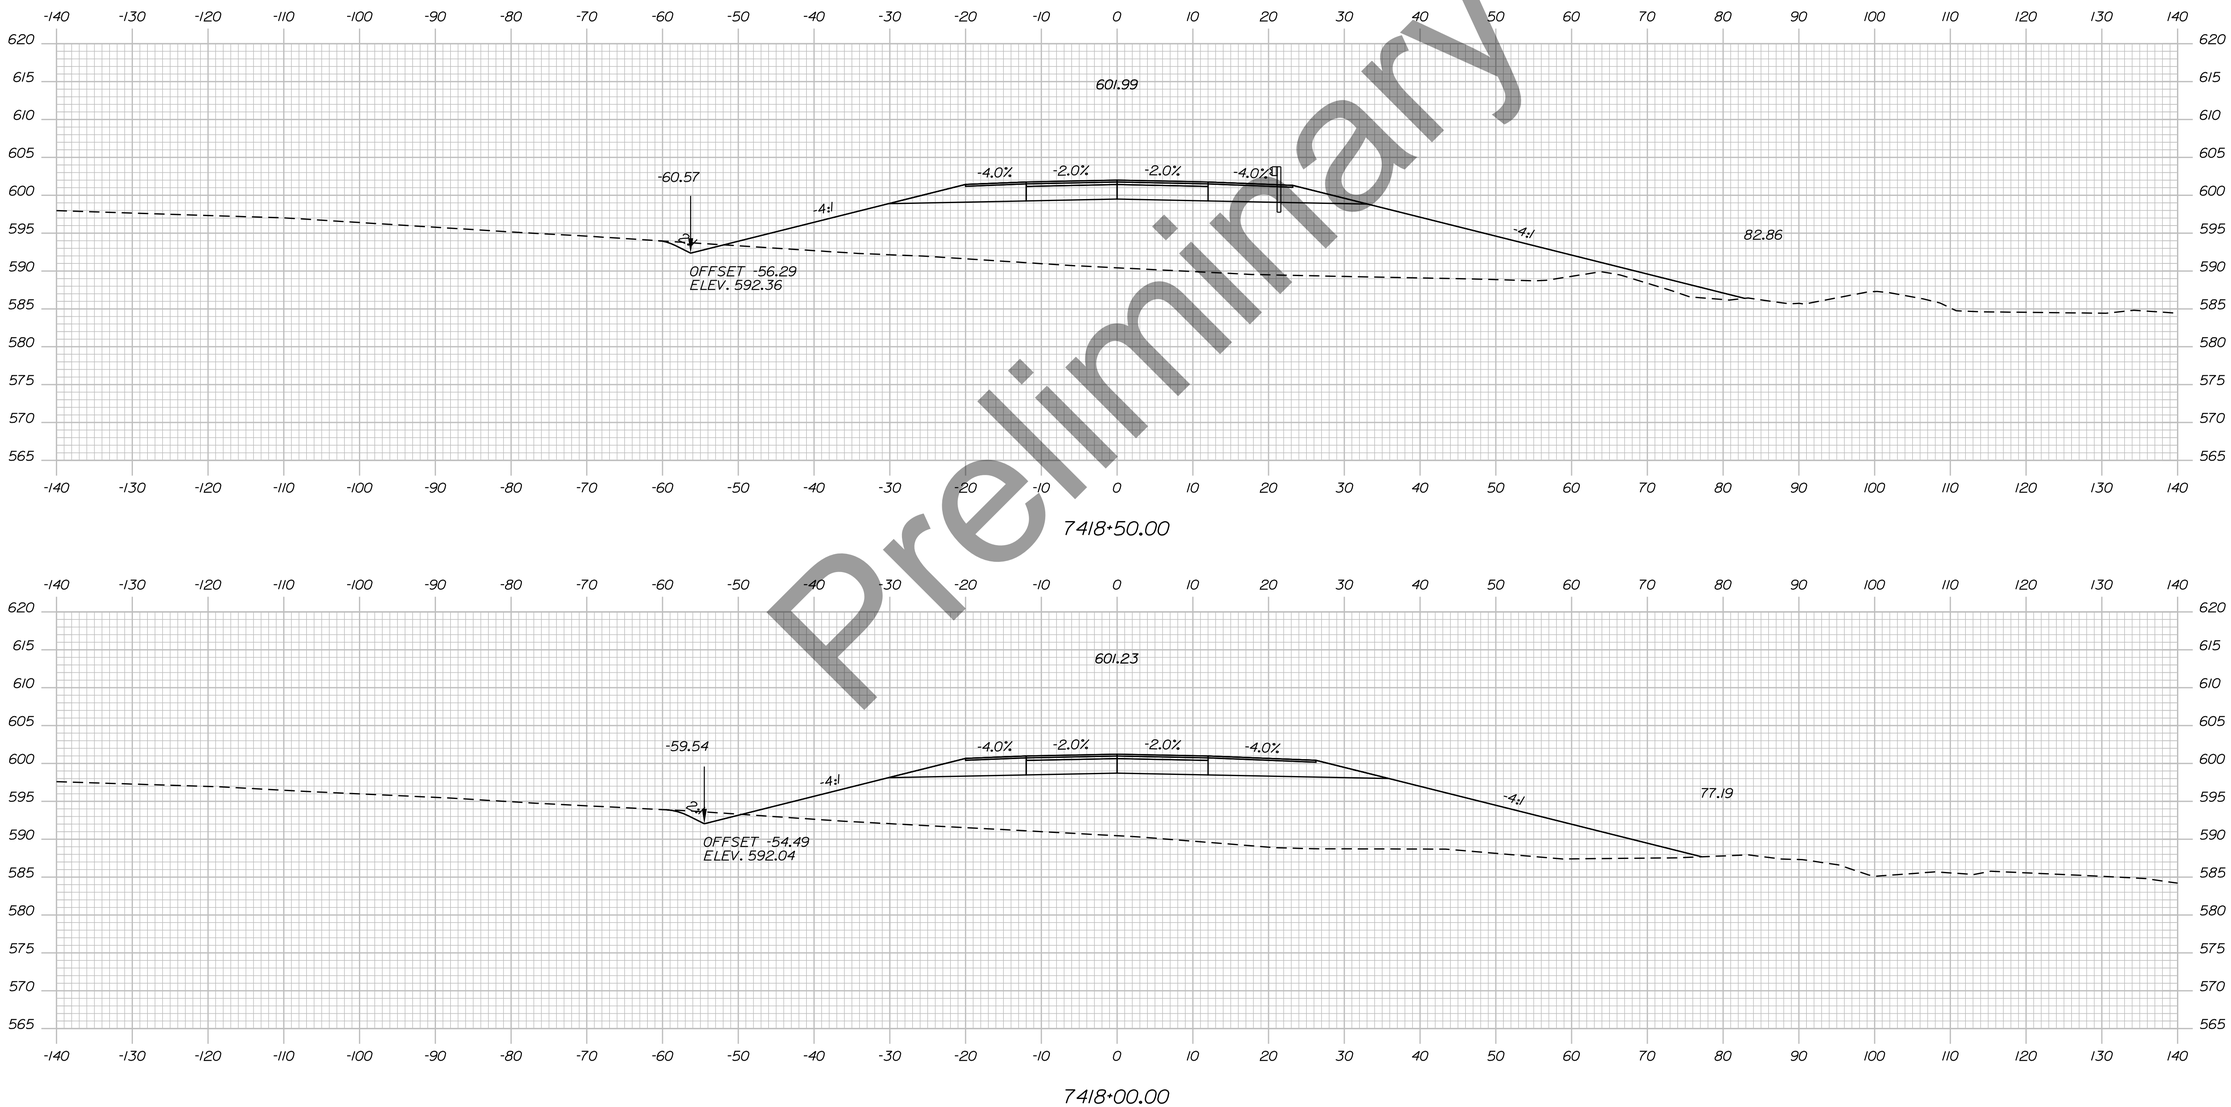

Preliminary

Filename: ...\H5_01_Xsects_PL_BYPASS.dgn Division: HIGHWAY Username: EFlynn Date:8/3/2023

STATE OF MAINE
DEPARTMENT OF TRANSPORTATION

HPP-6462(920)

WIN
WIN 6462.91

HIGHWAY PLANS

vhb

	DATE	BY
PROJ. MANAGER		R.M.
DESIGN-DETAILED		
CHECKED-REVIEWED		
DESIGN2-DETAILED2		
DESIGN3-DETAILED3		
REVISIONS 1		
REVISIONS 2		
REVISIONS 3		
REVISIONS 4		
FIELD CHANGES		

PRESQUE ISLE
PRESQUE ISLE BYPASS


CROSS SECTIONS

SHEET NUMBER

158

OF 460

Sta. 7418+00.00 to Sta. 7418+50.00

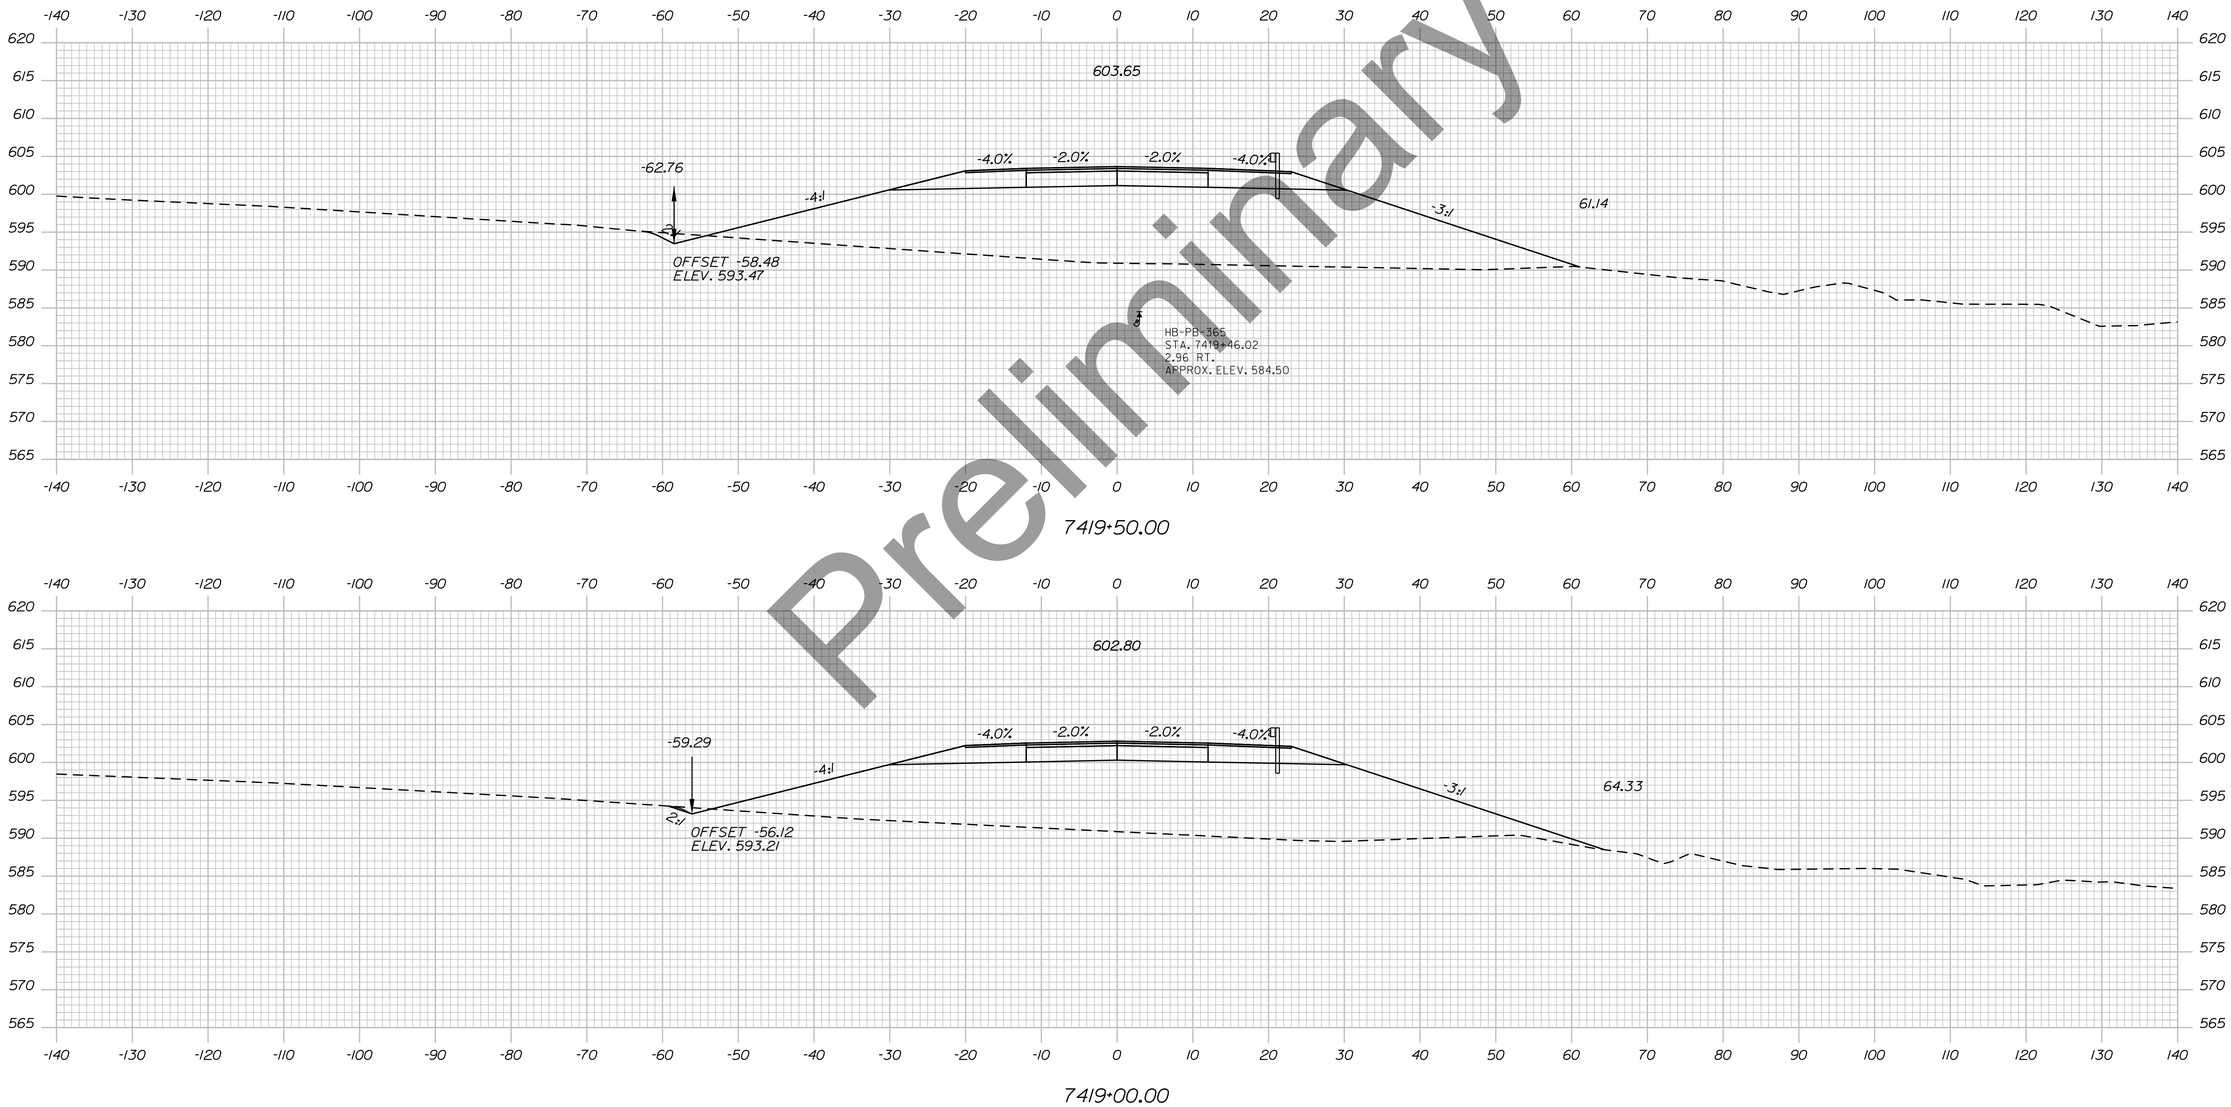

Preliminary

Usermame: EFlynn Date:8/3/2023

Division: HIGHWAY

Filename: ...\H5_01_Xsects_PI_BYPASS.dgn

STATE OF MAINE
DEPARTMENT OF TRANSPORTATION

HPP-6462(920)

WIN
WIN 6462.91

HIGHWAY PLANS

vhb

PROJ. MANAGER			
DESIGN-DETAILED	R.M.		
CHECKED-REVIEWED			
DESIGN2-DETAILED2			
DESIGN3-DETAILED3			
REVISIONS 1	1		
REVISIONS 2	2		
REVISIONS 3	3		
REVISIONS 4	4		
FIELD CHANGES			

PRESQUE ISLE
PRESQUE ISLE BYPASS


CROSS SECTIONS

SHEET NUMBER

159

OF 460

Sta. 7419+00.00 to Sta. 7419+50.00

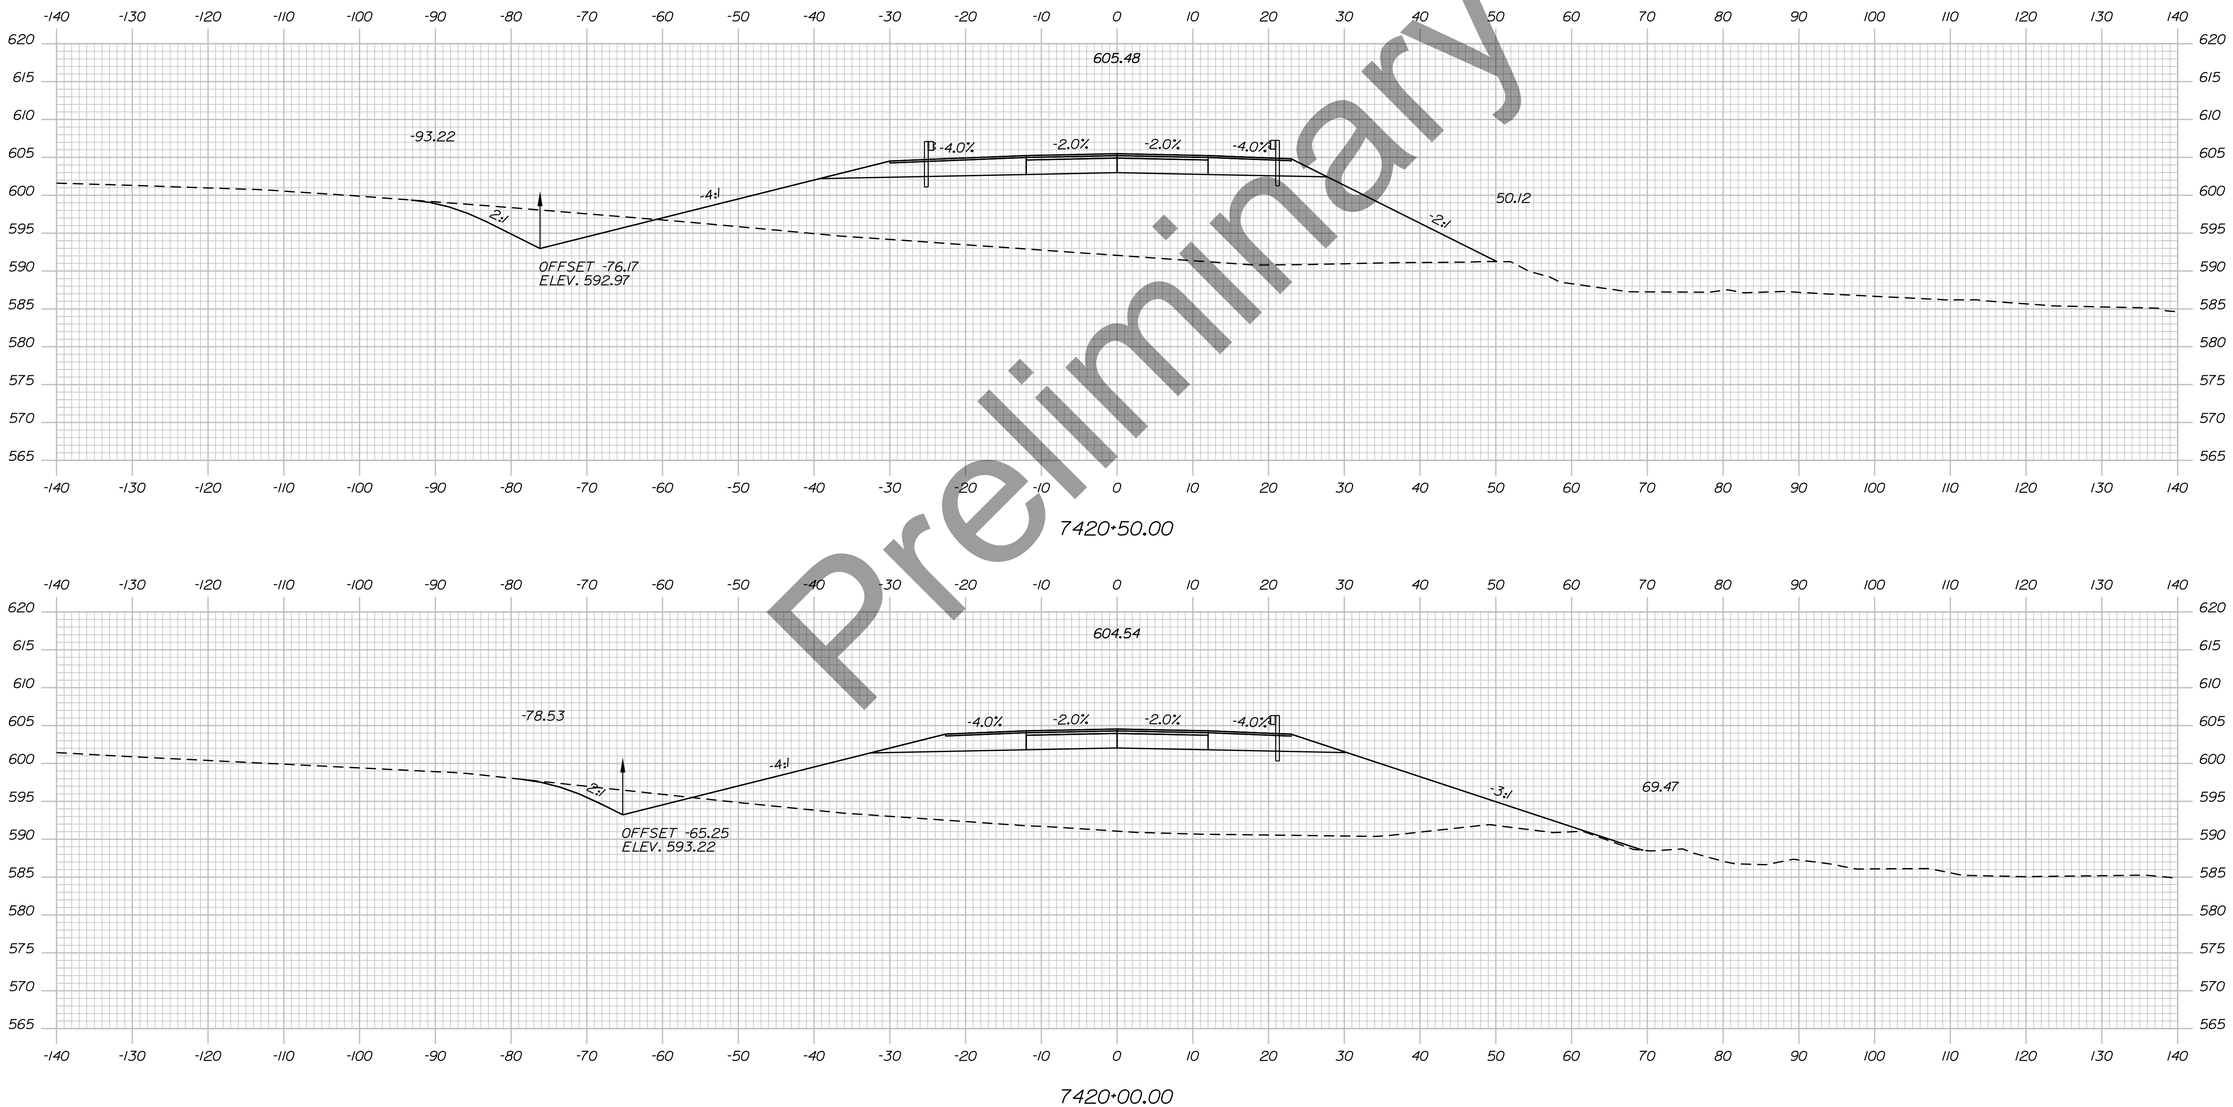

Preliminary

Filename: ...\H5_01_Xsects_PI_BYPASS.dgn Division: HIGHWAY Username: EFlynn Date:8/3/2023

STATE OF MAINE
DEPARTMENT OF TRANSPORTATION

HPP-6462(920)

WIN
WIN 6462.91

HIGHWAY PLANS

vhb

	DATE	BY
PROJ. MANAGER		R.M.
DESIGN-DETAILED		
CHECKED-REVIEWED		
DESIGN2-DETAILED2		
DESIGN3-DETAILED3		
REVISIONS 1		
REVISIONS 2		
REVISIONS 3		
REVISIONS 4		
FIELD CHANGES		

PRESQUE ISLE
PRESQUE ISLE BYPASS


CROSS SECTIONS

SHEET NUMBER

160

OF 460

Sta. 7420+00.00 to Sta. 7420+50.00

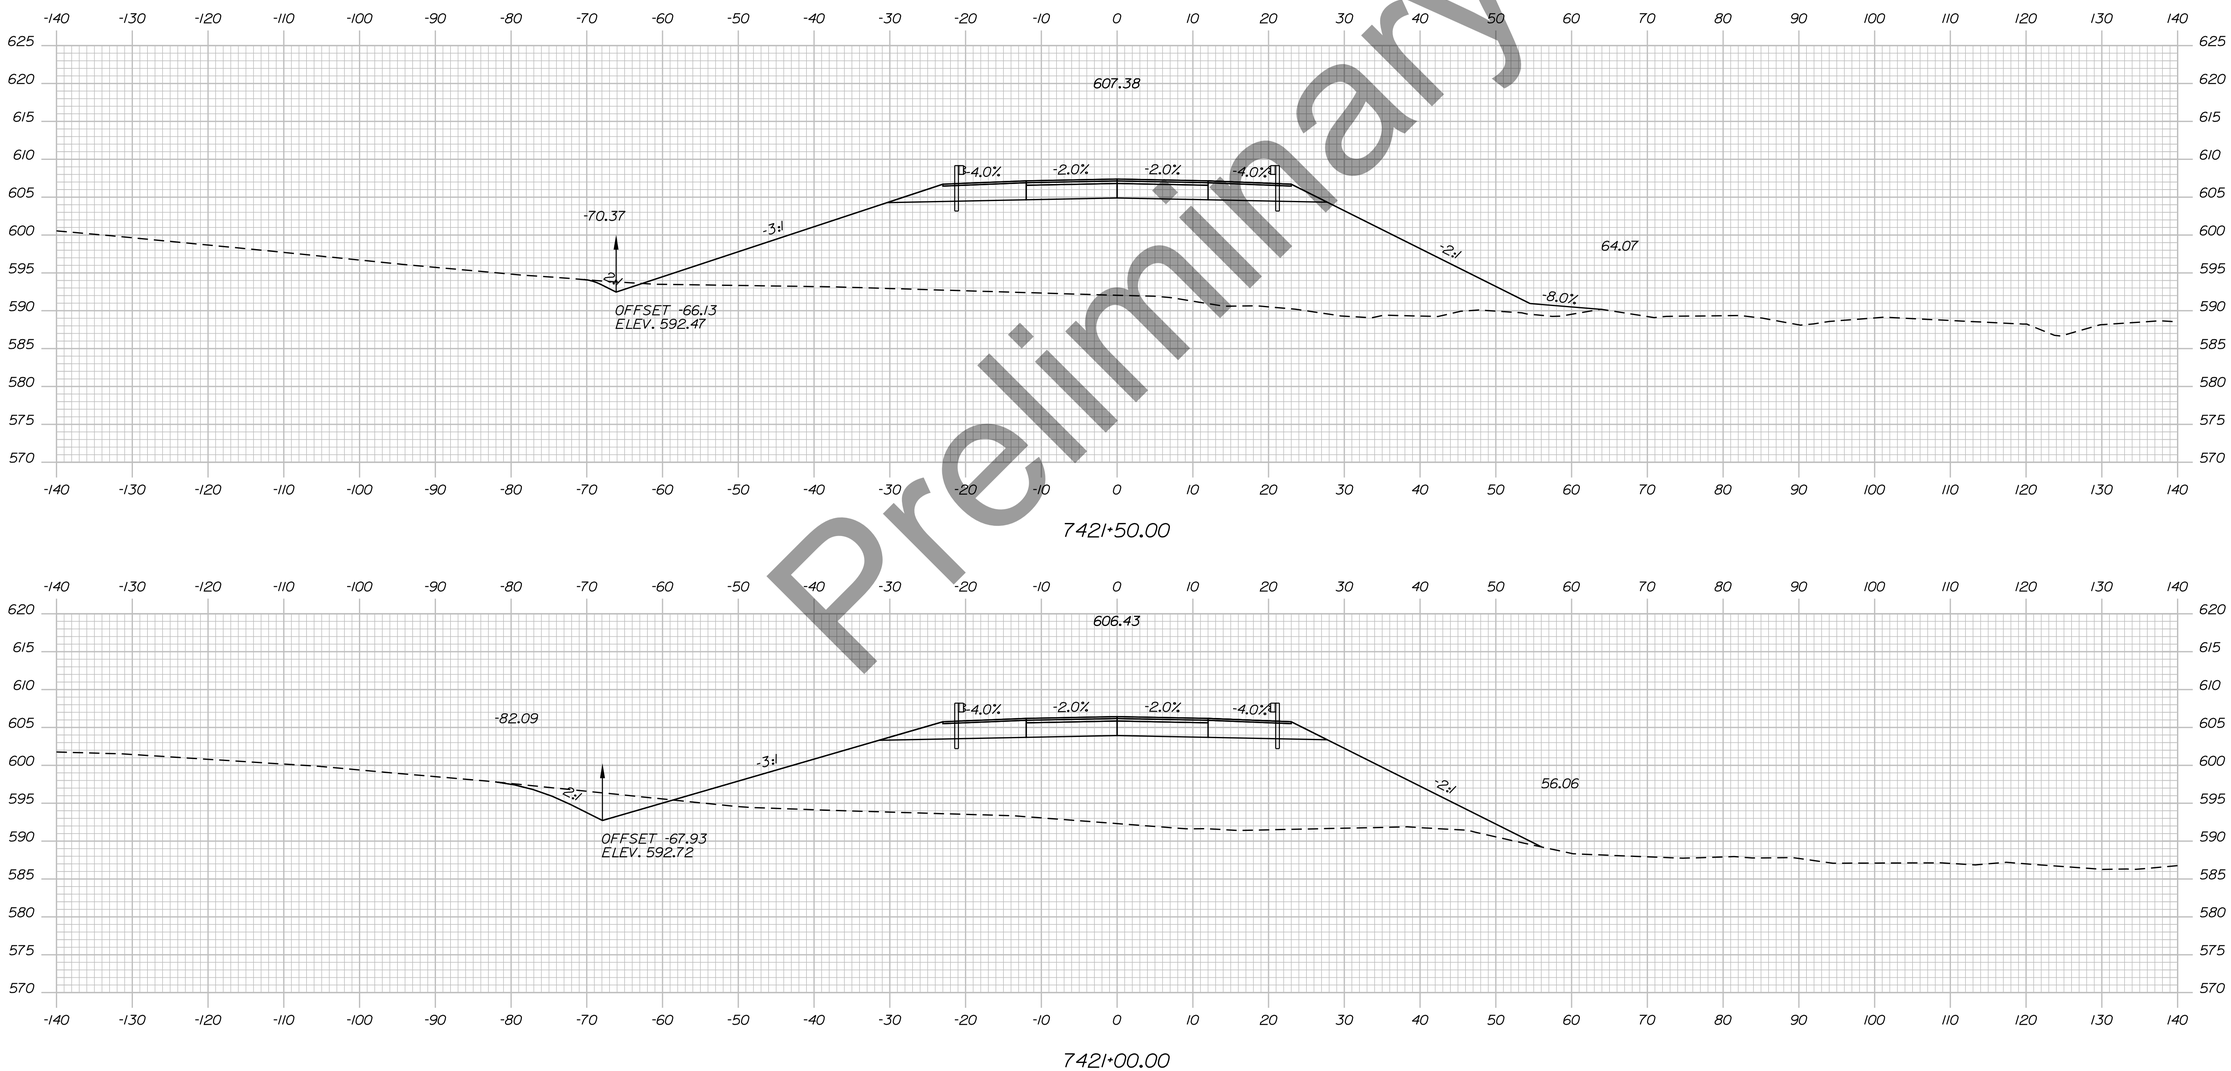

Preliminary

Filename: ...\H5_01_Xsects_PI_BYPASS.dgn Division: HIGHWAY Username: EFlynn Date:8/3/2023

STATE OF MAINE
DEPARTMENT OF TRANSPORTATION

HPP-6462(920)

WIN
WIN 6462.91

HIGHWAY PLANS

vhb

	BY	DATE
PROJ. MANAGER	R.M.	
DESIGN-DETAILED		
CHECKED-REVIEWED		
DESIGN2-DETAILED2		
DESIGN3-DETAILED3		
REVISIONS 1		
REVISIONS 2		
REVISIONS 3		
REVISIONS 4		
FIELD CHANGES		

PRESQUE ISLE
PRESQUE ISLE BYPASS


CROSS SECTIONS

SHEET NUMBER

161

OF 460

Sta. 7421+00.00 to Sta. 7421+50.00

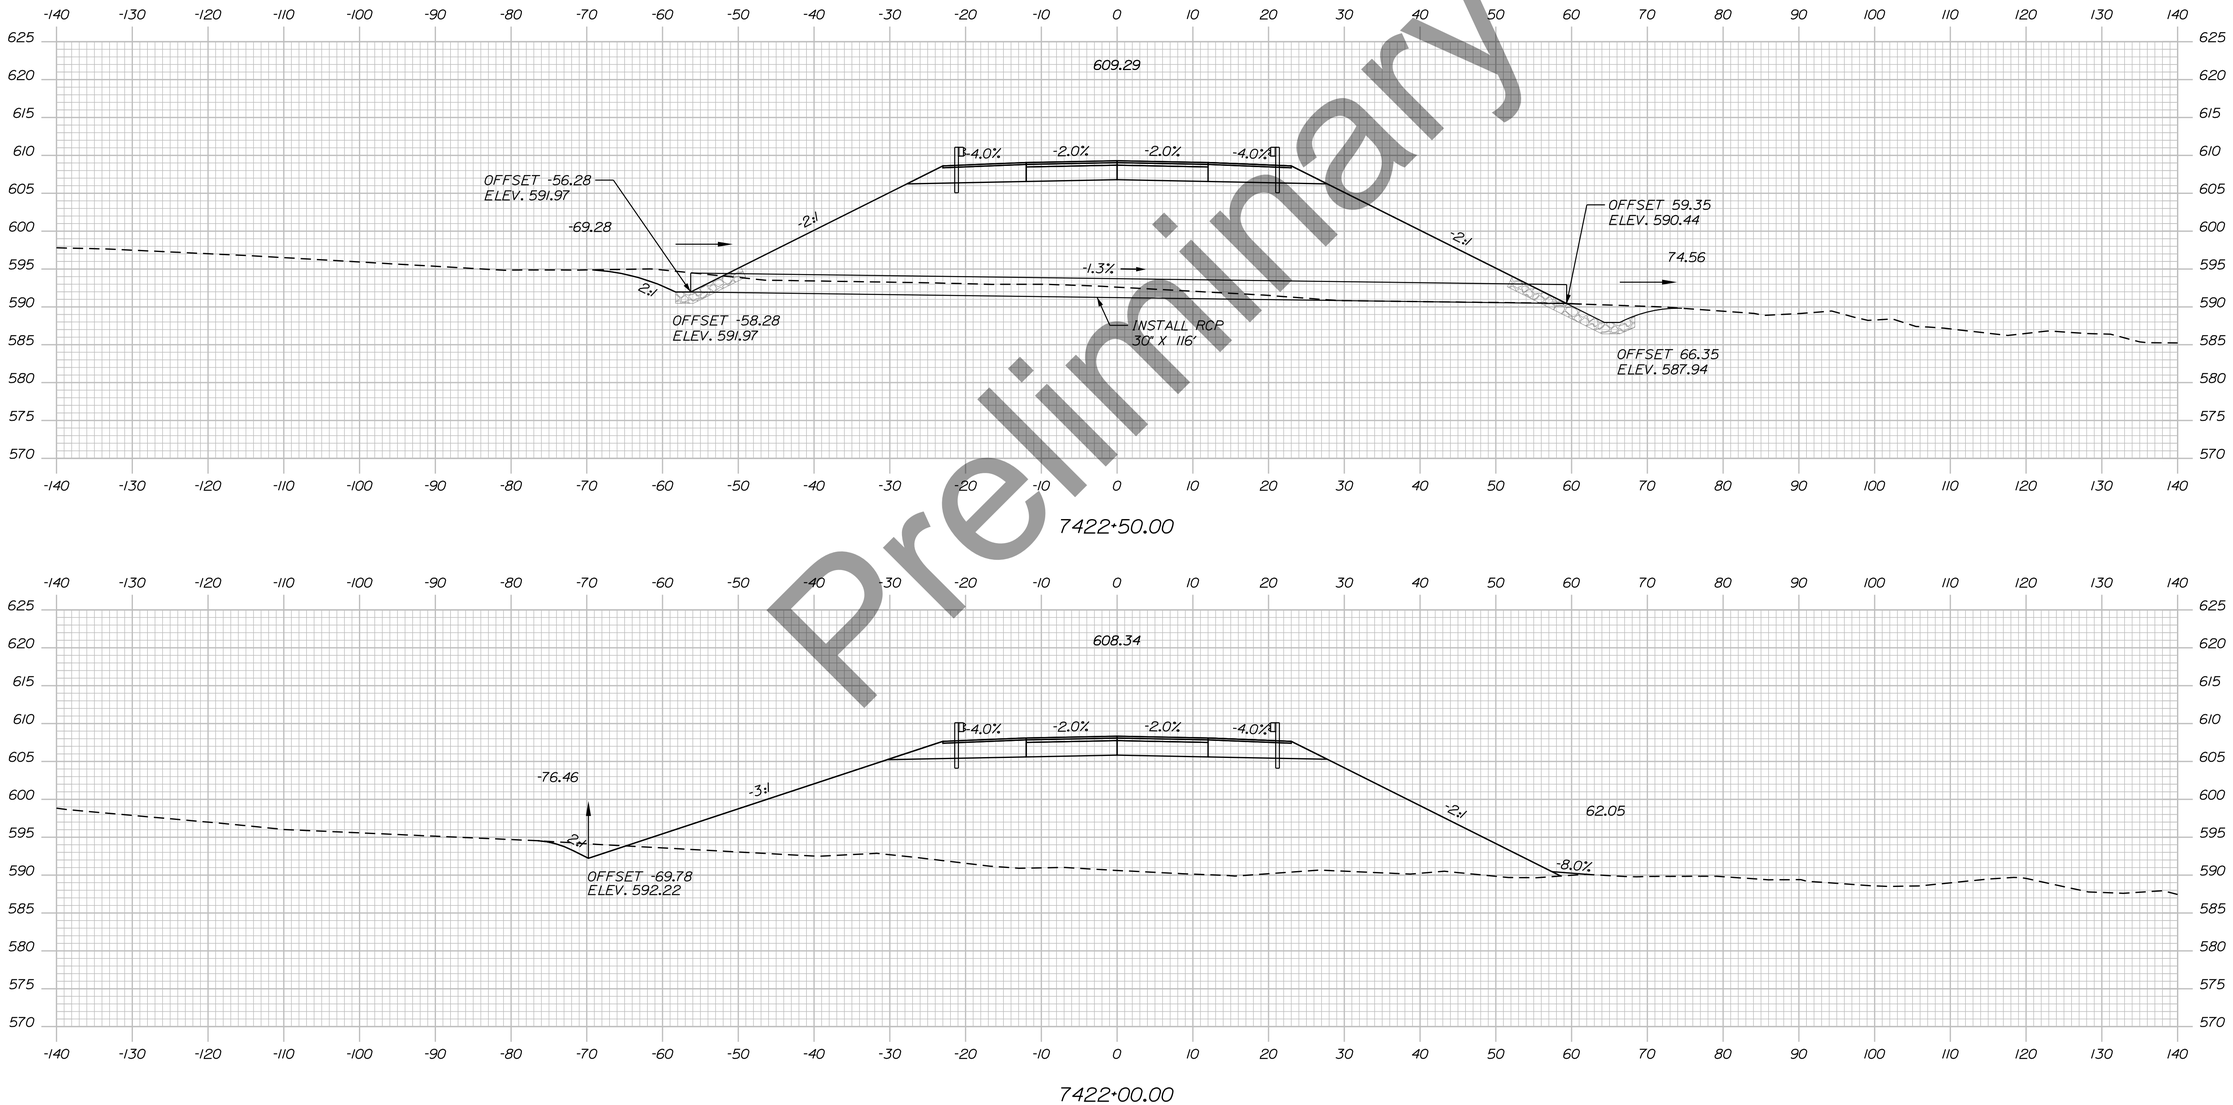

Preliminary

Filename: ...\H5_01_Xsects_PI_BYPASS.dgn Division: HIGHWAY Username: EFlynn Date:8/3/2023

STATE OF MAINE
DEPARTMENT OF TRANSPORTATION

HPP-6462(920)

WIN
WIN 6462.91

HIGHWAY PLANS

vhb

	BY	DATE
PROJ. MANAGER	R.M.	
DESIGN-DETAILED		
CHECKED-REVIEWED		
DESIGN2-DETAILED2		
DESIGN3-DETAILED3		
REVISIONS 1		
REVISIONS 2		
REVISIONS 3		
REVISIONS 4		
FIELD CHANGES		

PRESQUE ISLE
PRESQUE ISLE BYPASS


CROSS SECTIONS

SHEET NUMBER

162

OF 460

Sta. 7422+00.00 to Sta. 7422+50.00

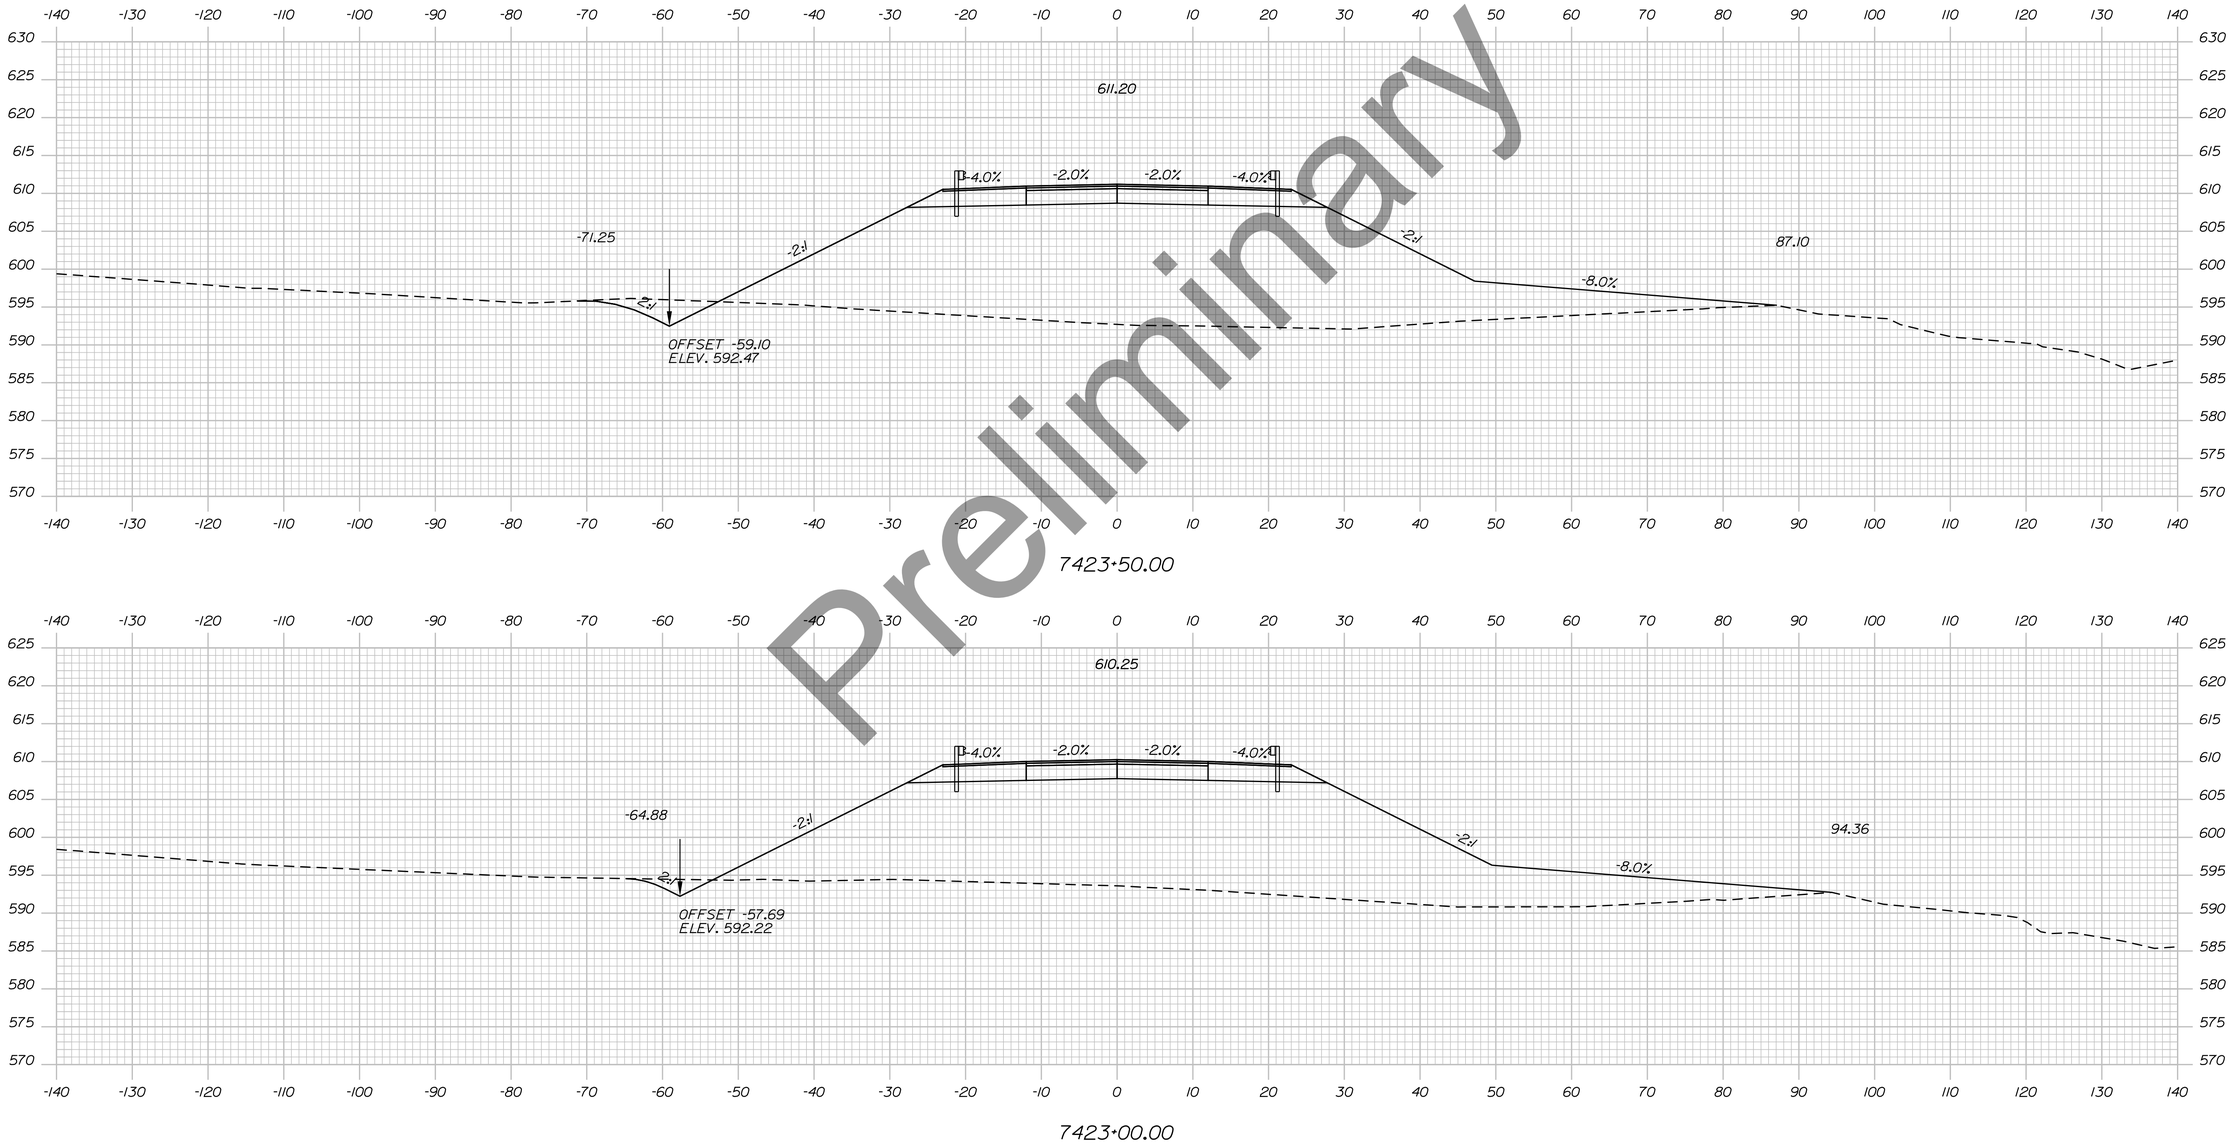

Preliminary

Sta. 7423+00.00 to Sta. 7423+50.00

STATE OF MAINE
DEPARTMENT OF TRANSPORTATION

HPP-6462(920)

WIN
WIN 6462.91

HIGHWAY PLANS

vhb

	BY	DATE
PROJ. MANAGER	R.M.	
DESIGN-DETAILED		
CHECKED-REVIEWED		
DESIGN2-DETAILED2		
DESIGN3-DETAILED3		
REVISIONS 1		
REVISIONS 2		
REVISIONS 3		
REVISIONS 4		
FIELD CHANGES		

PRESQUE ISLE
PRESQUE ISLE BYPASS


CROSS SECTIONS

SHEET NUMBER

163

OF 460

Filename: ...\H5_01_Xsects_PI_BYPASS.dgn Division: HIGHWAY Username: EFlynn Date:8/3/2023

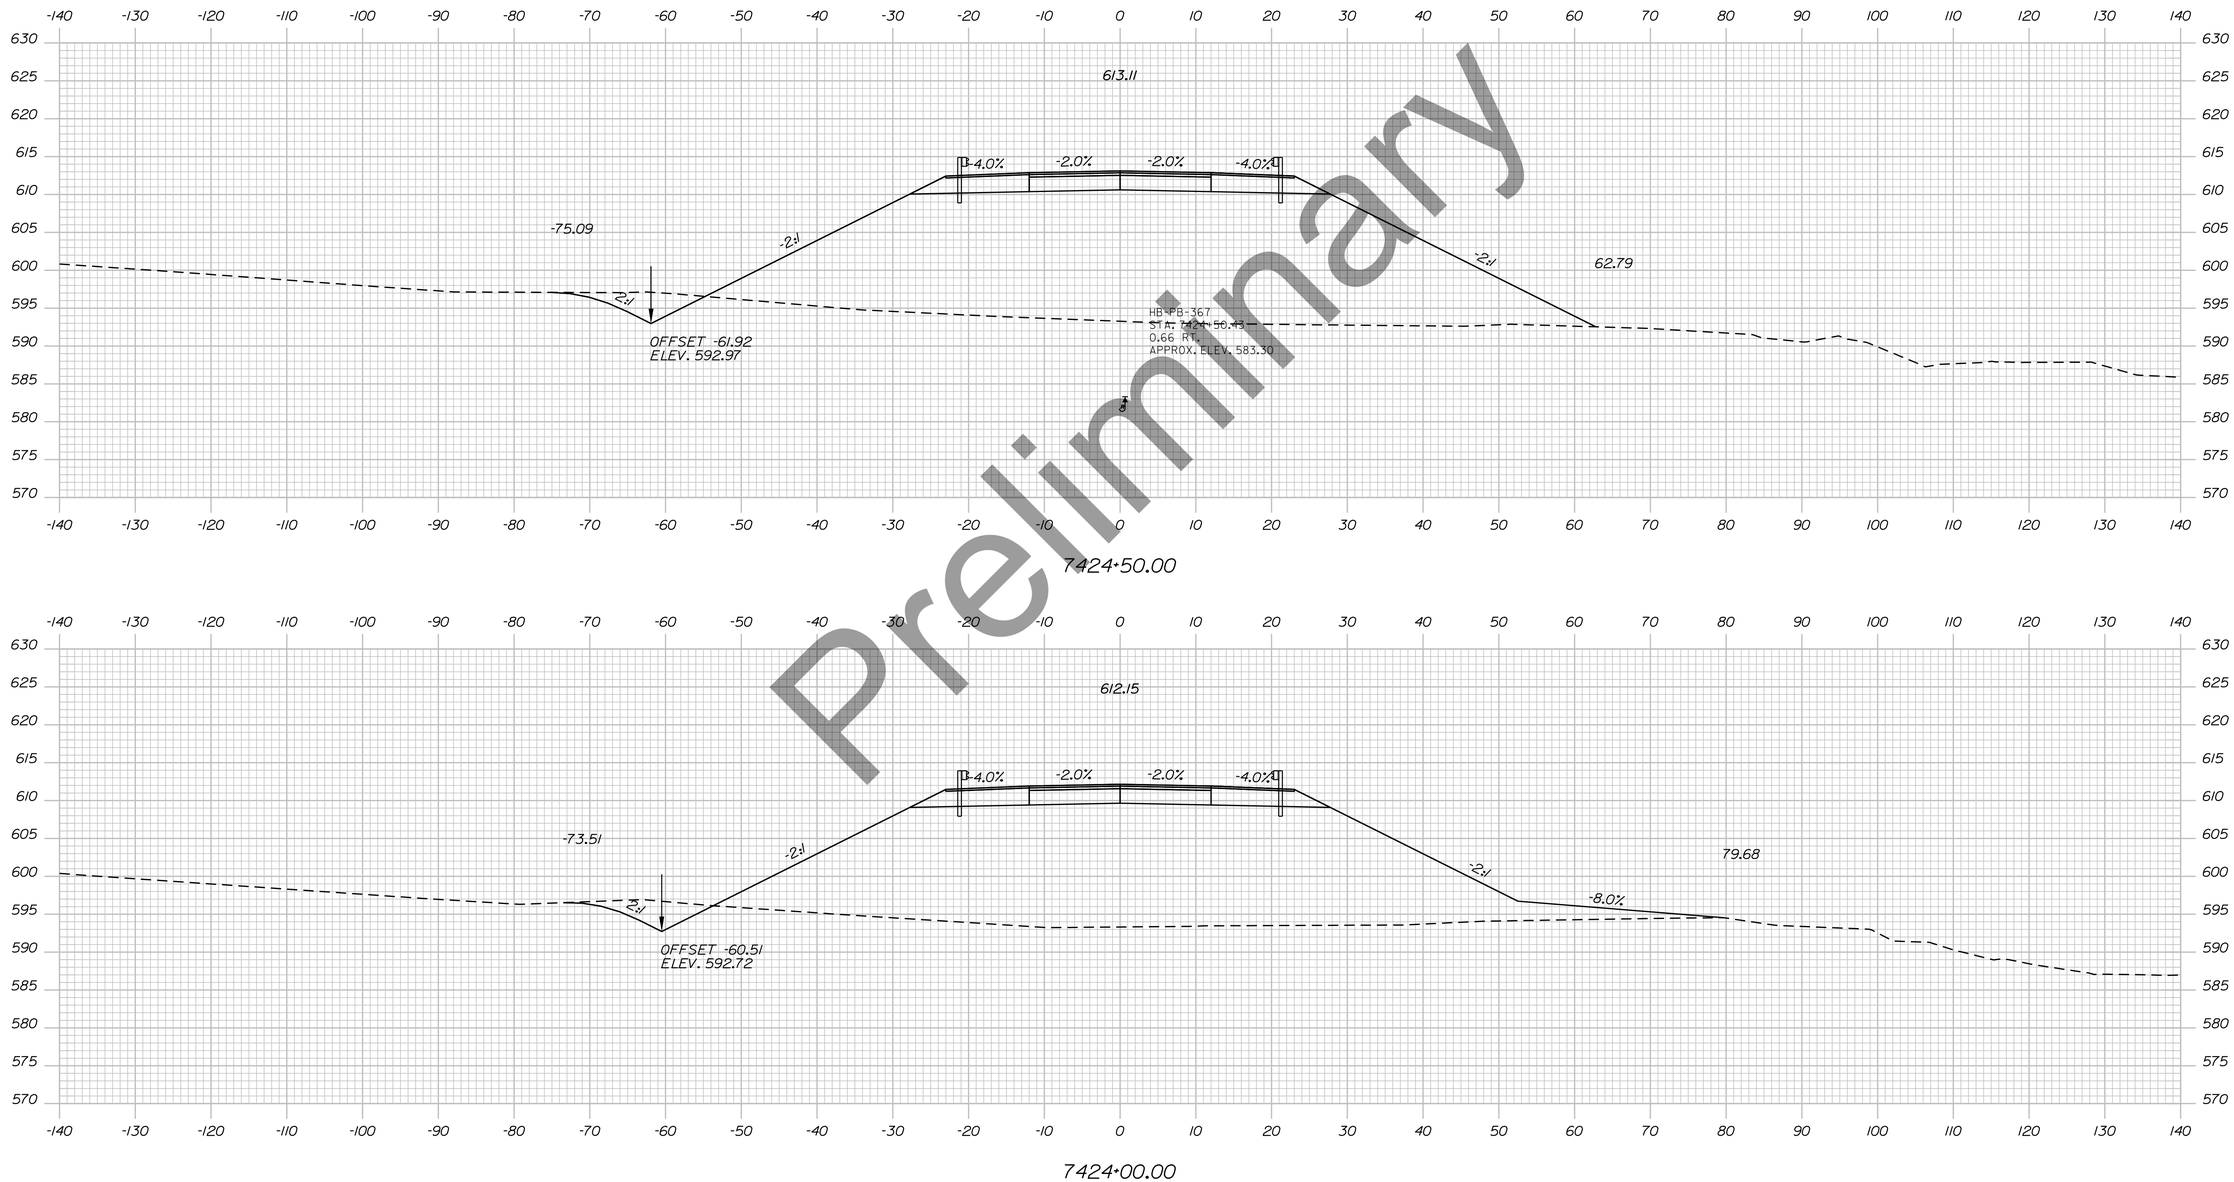

Preliminary

Sta. 7424+00.00 to Sta. 7424+50.00

STATE OF MAINE
DEPARTMENT OF TRANSPORTATION

HPP-6462(920)

WIN
WIN 6462.91

HIGHWAY PLANS

vhb

	BY	DATE
PROJ. MANAGER	R.M.	
DESIGN-DETAILED		
CHECKED-REVIEWED		
DESIGN2-DETAILED2		
DESIGN3-DETAILED3		
REVISIONS 1		
REVISIONS 2		
REVISIONS 3		
REVISIONS 4		
FIELD CHANGES		

PRESQUE ISLE
PRESQUE ISLE BYPASS


CROSS SECTIONS

SHEET NUMBER

164

OF 460

Filename: ...\H5_01_Xsects_PI_BYPASS.dgn Division: HIGHWAY Username: EFlynn Date:8/3/2023

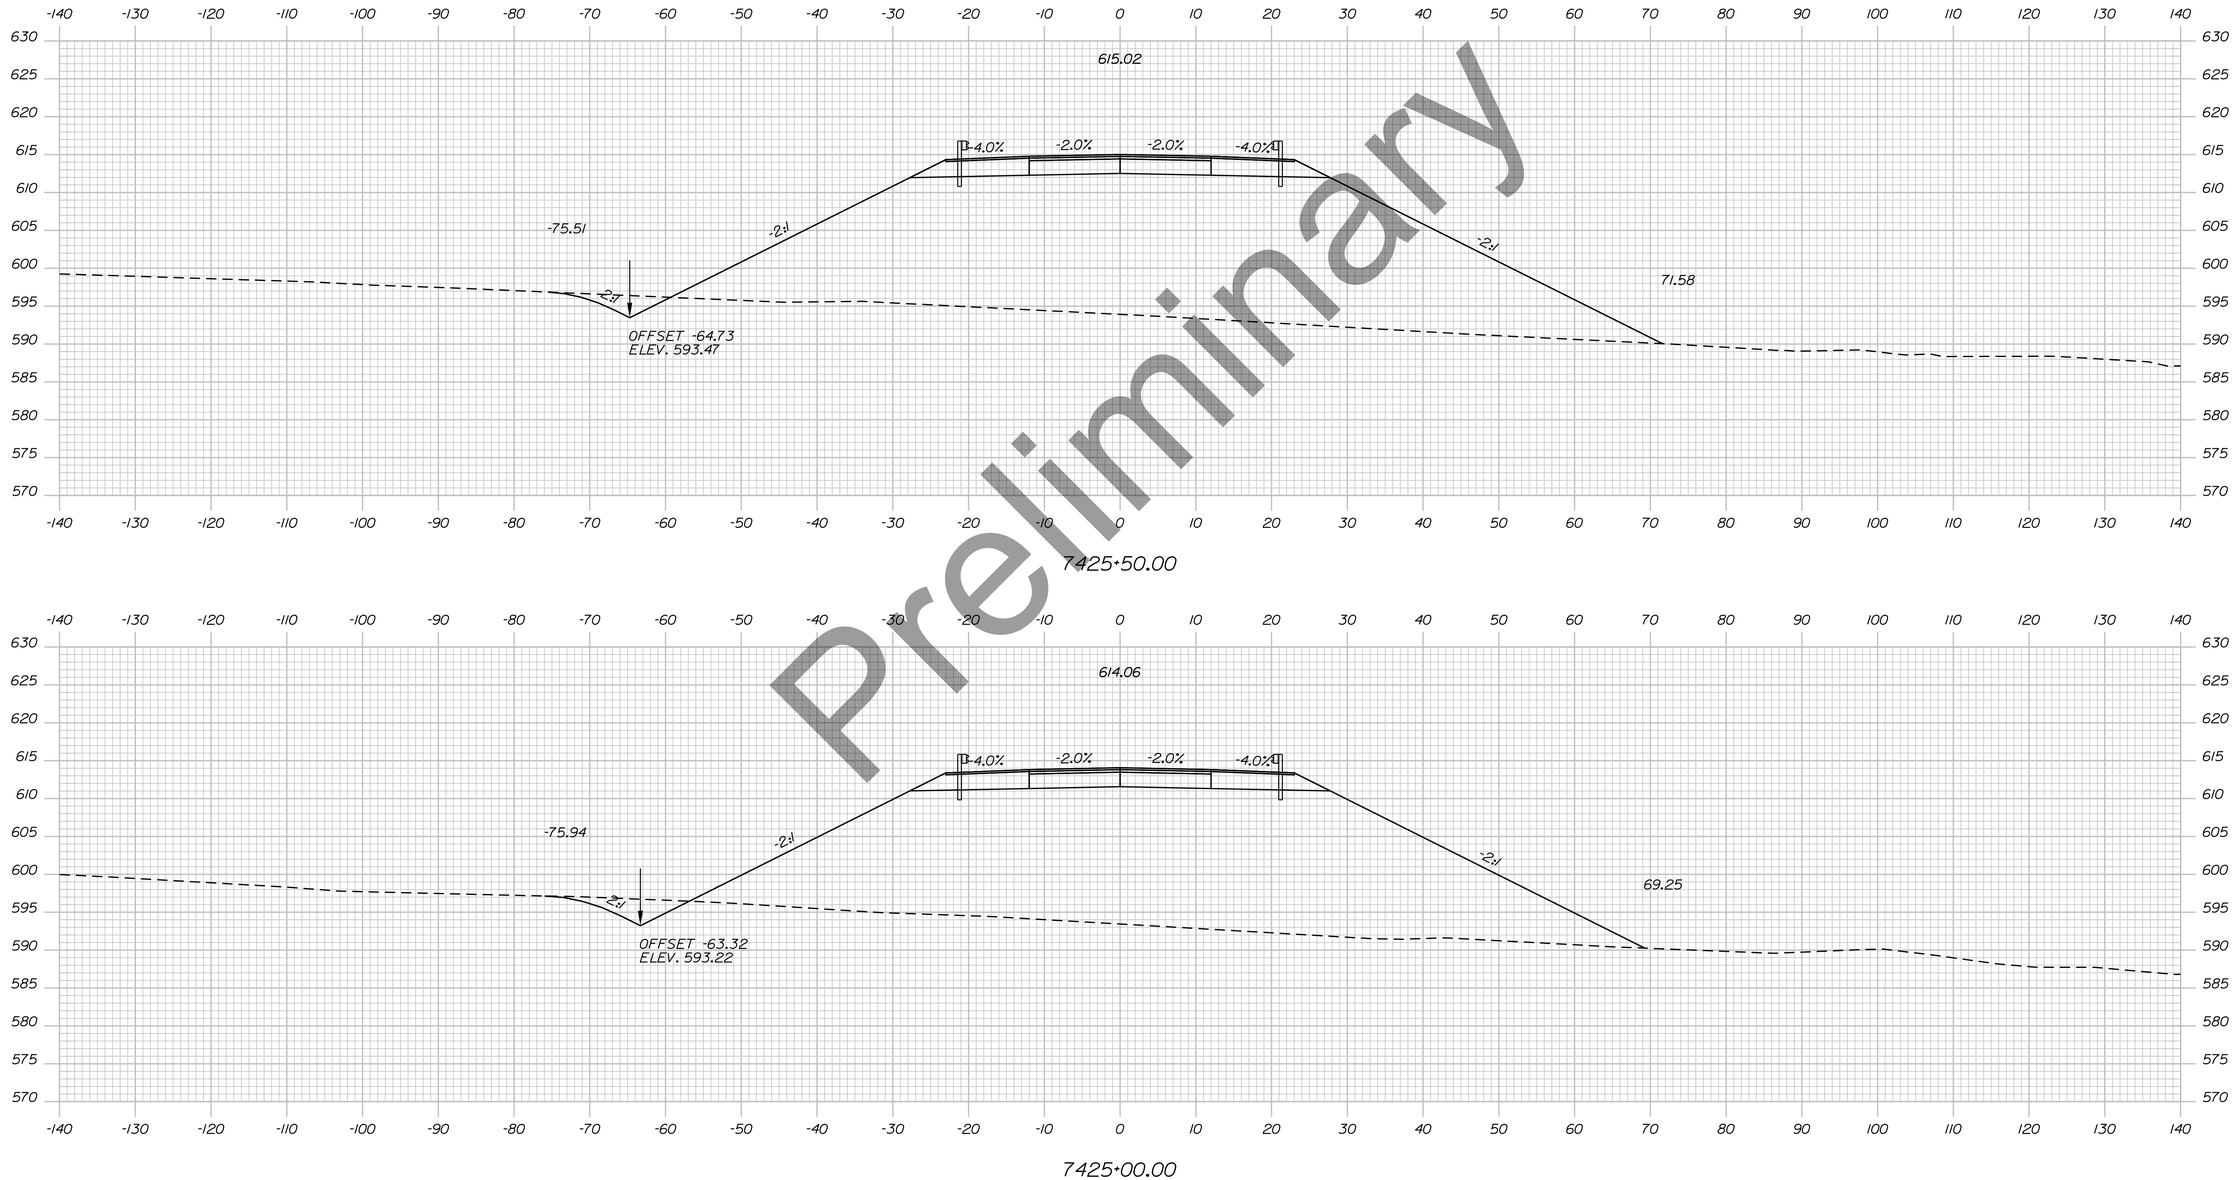

Preliminary

Sta. 7425+00.00 to Sta. 7425+50.00

STATE OF MAINE
DEPARTMENT OF TRANSPORTATION

HPP-6462(920)

WIN
WIN 6462.91

HIGHWAY PLANS

vhb

	DATE	BY
R.M.		
PROJ. MANAGER		
DESIGN-DETAILED		
CHECKED-REVIEWED		
DESIGN2-DETAILED2		
DESIGN3-DETAILED3		
REVISIONS 1		
REVISIONS 2		
REVISIONS 3		
REVISIONS 4		
FIELD CHANGES		

PRESQUE ISLE
PRESQUE ISLE BYPASS


CROSS SECTIONS

SHEET NUMBER

165

OF 460

Filename: ...\H5_01_Xsects_PI_BYPASS.dgn Division: HIGHWAY Username: EFlynn Date:8/3/2023

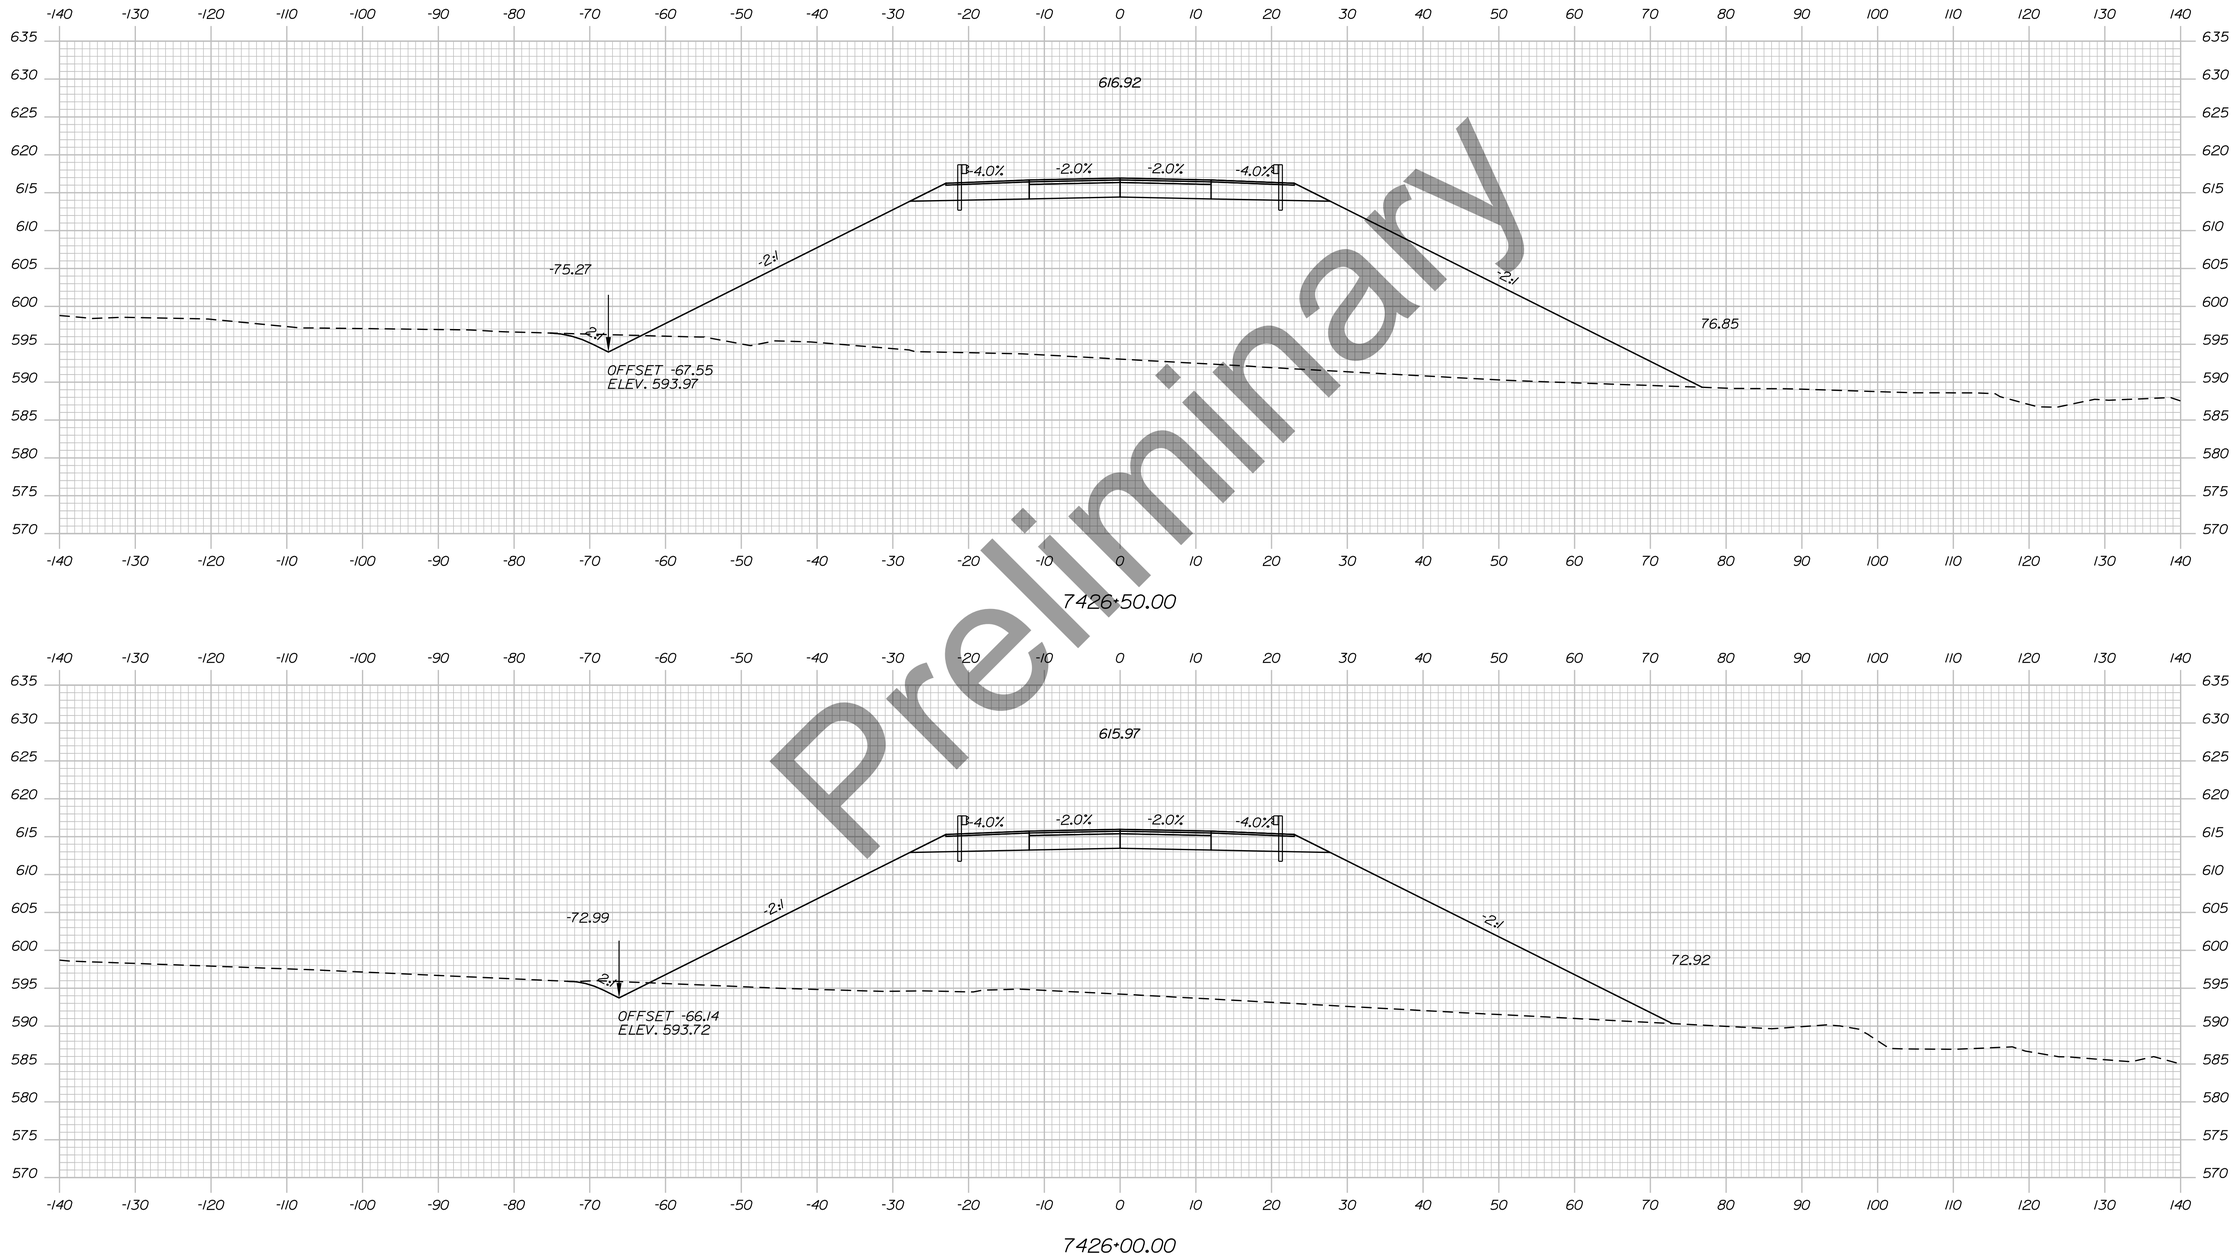

Preliminary

Sta. 7426+00.00 to Sta. 7426+50.00

STATE OF MAINE
DEPARTMENT OF TRANSPORTATION

HPP-6462(920)

WIN
WIN 6462.91

HIGHWAY PLANS

vhb

	DATE	BY
R.M.		
PROJ. MANAGER		
DESIGN-DETAILED		
CHECKED-REVIEWED		
DESIGN2-DETAILED2		
DESIGN3-DETAILED3		
REVISIONS 1		
REVISIONS 2		
REVISIONS 3		
REVISIONS 4		
FIELD CHANGES		

PRESQUE ISLE
PRESQUE ISLE BYPASS


CROSS SECTIONS

SHEET NUMBER

166

OF 460

Filename: ...\H5_01_Xsects_PI_BYPASS.dgn Division: HIGHWAY Username: EFlynn Date:8/3/2023

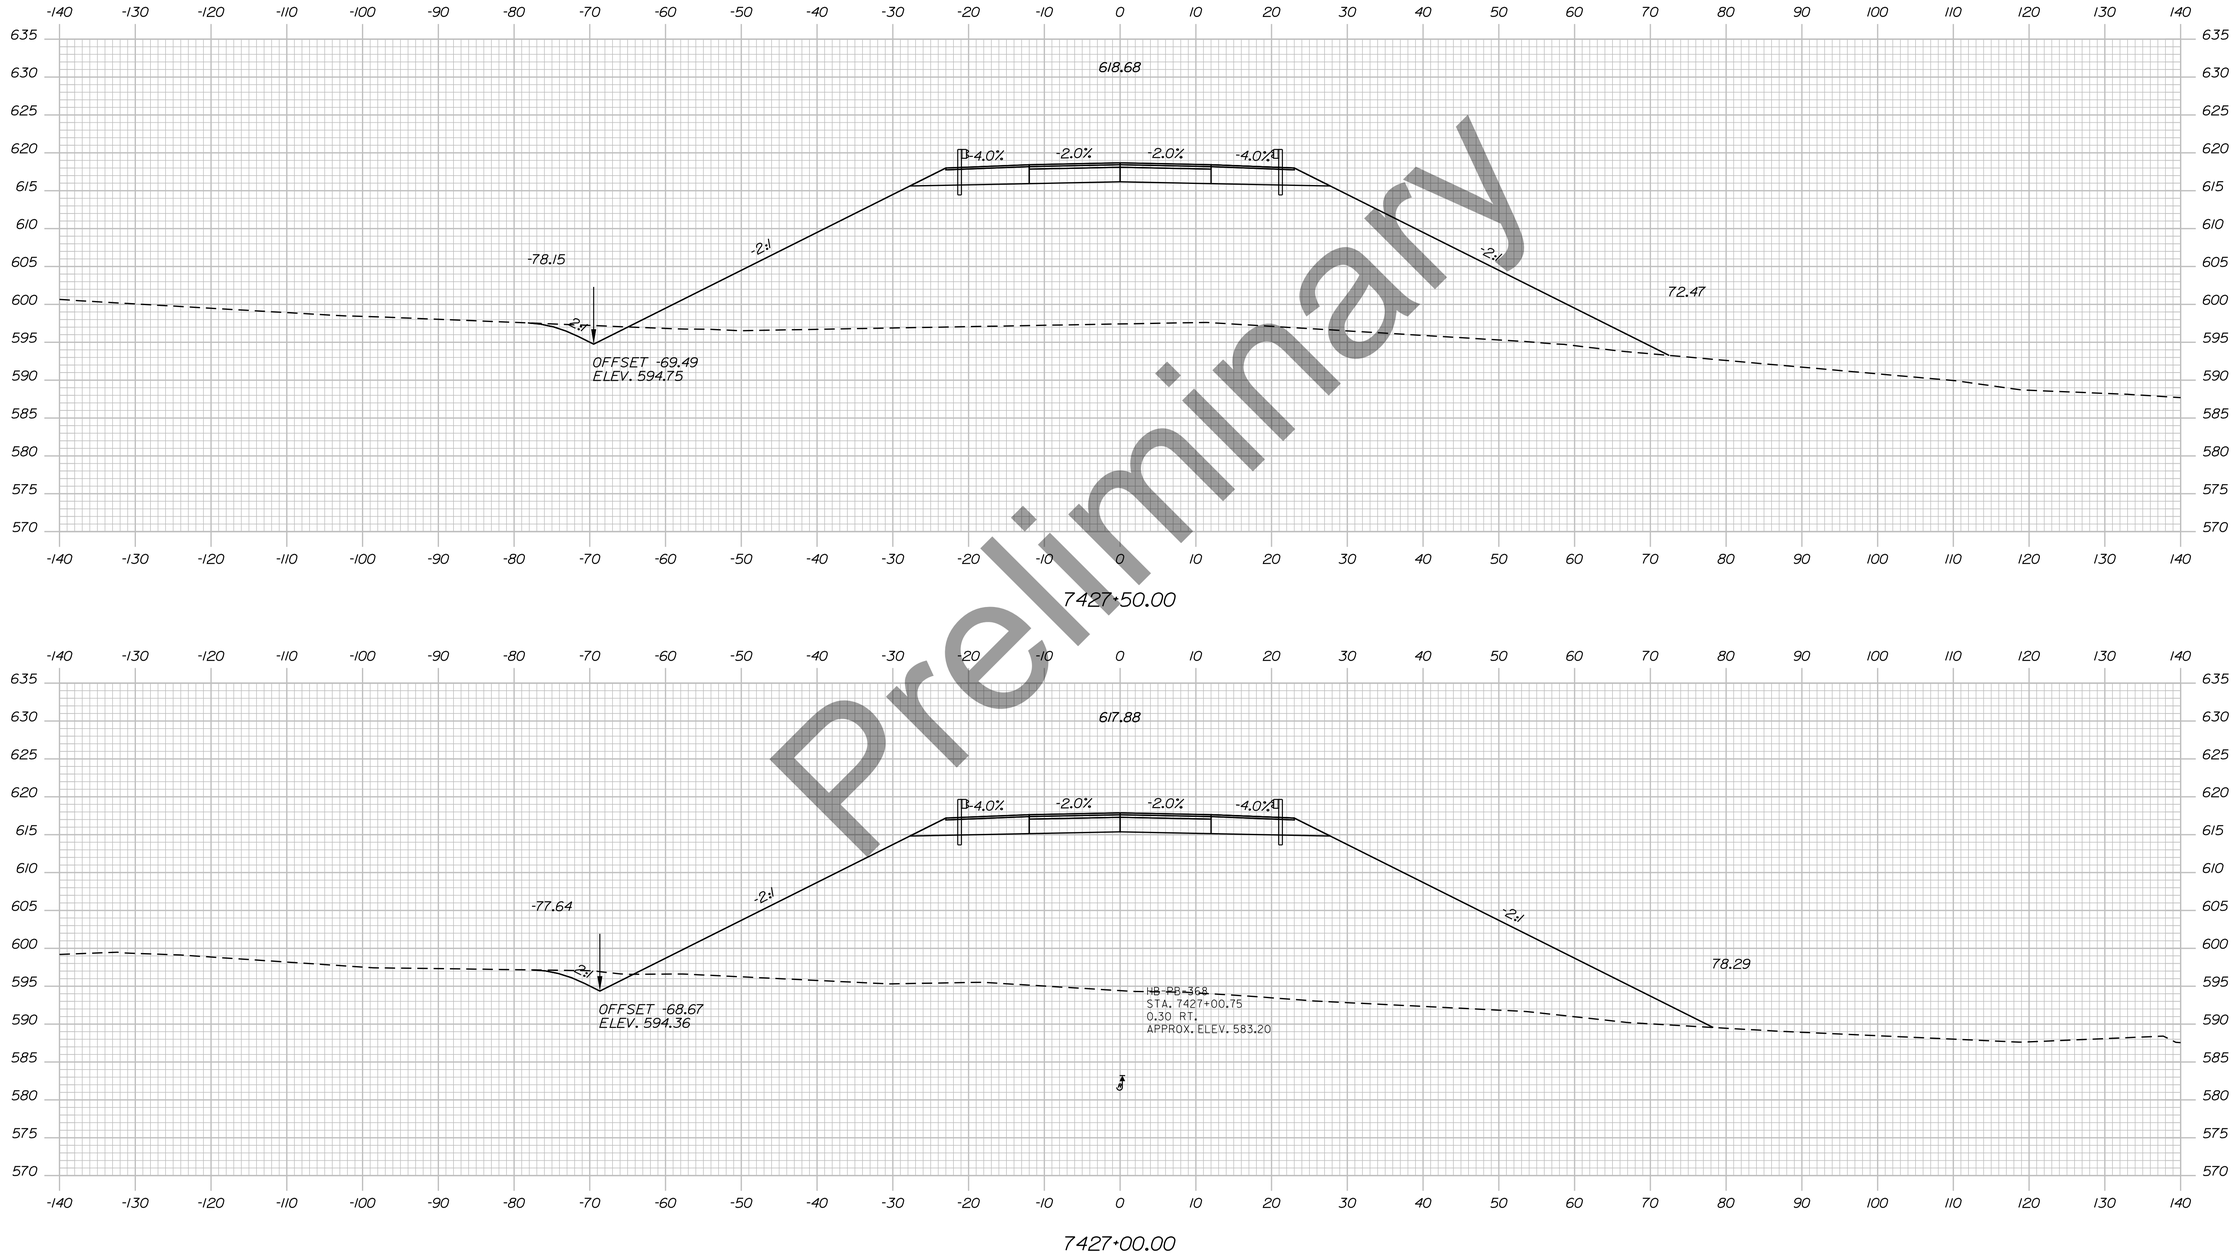

Preliminary

Filename: ...\H5_01_Xsects_PI_BYPASS.dgn Division: HIGHWAY Username: EFlynn Date:8/3/2023

STATE OF MAINE
DEPARTMENT OF TRANSPORTATION

HPP-6462(920)

WIN
WIN 6462.91

HIGHWAY PLANS

vhb

	DATE	BY
R.M.		
PROJ. MANAGER		
DESIGN-DETAILED		
CHECKED-REVIEWED		
DESIGN2-DETAILED2		
DESIGN3-DETAILED3		
REVISIONS 1		
REVISIONS 2		
REVISIONS 3		
REVISIONS 4		
FIELD CHANGES		

PRESQUE ISLE
PRESQUE ISLE BYPASS


CROSS SECTIONS

SHEET NUMBER

167

OF 460

Sta. 7427+00.00 to Sta. 7427+50.00

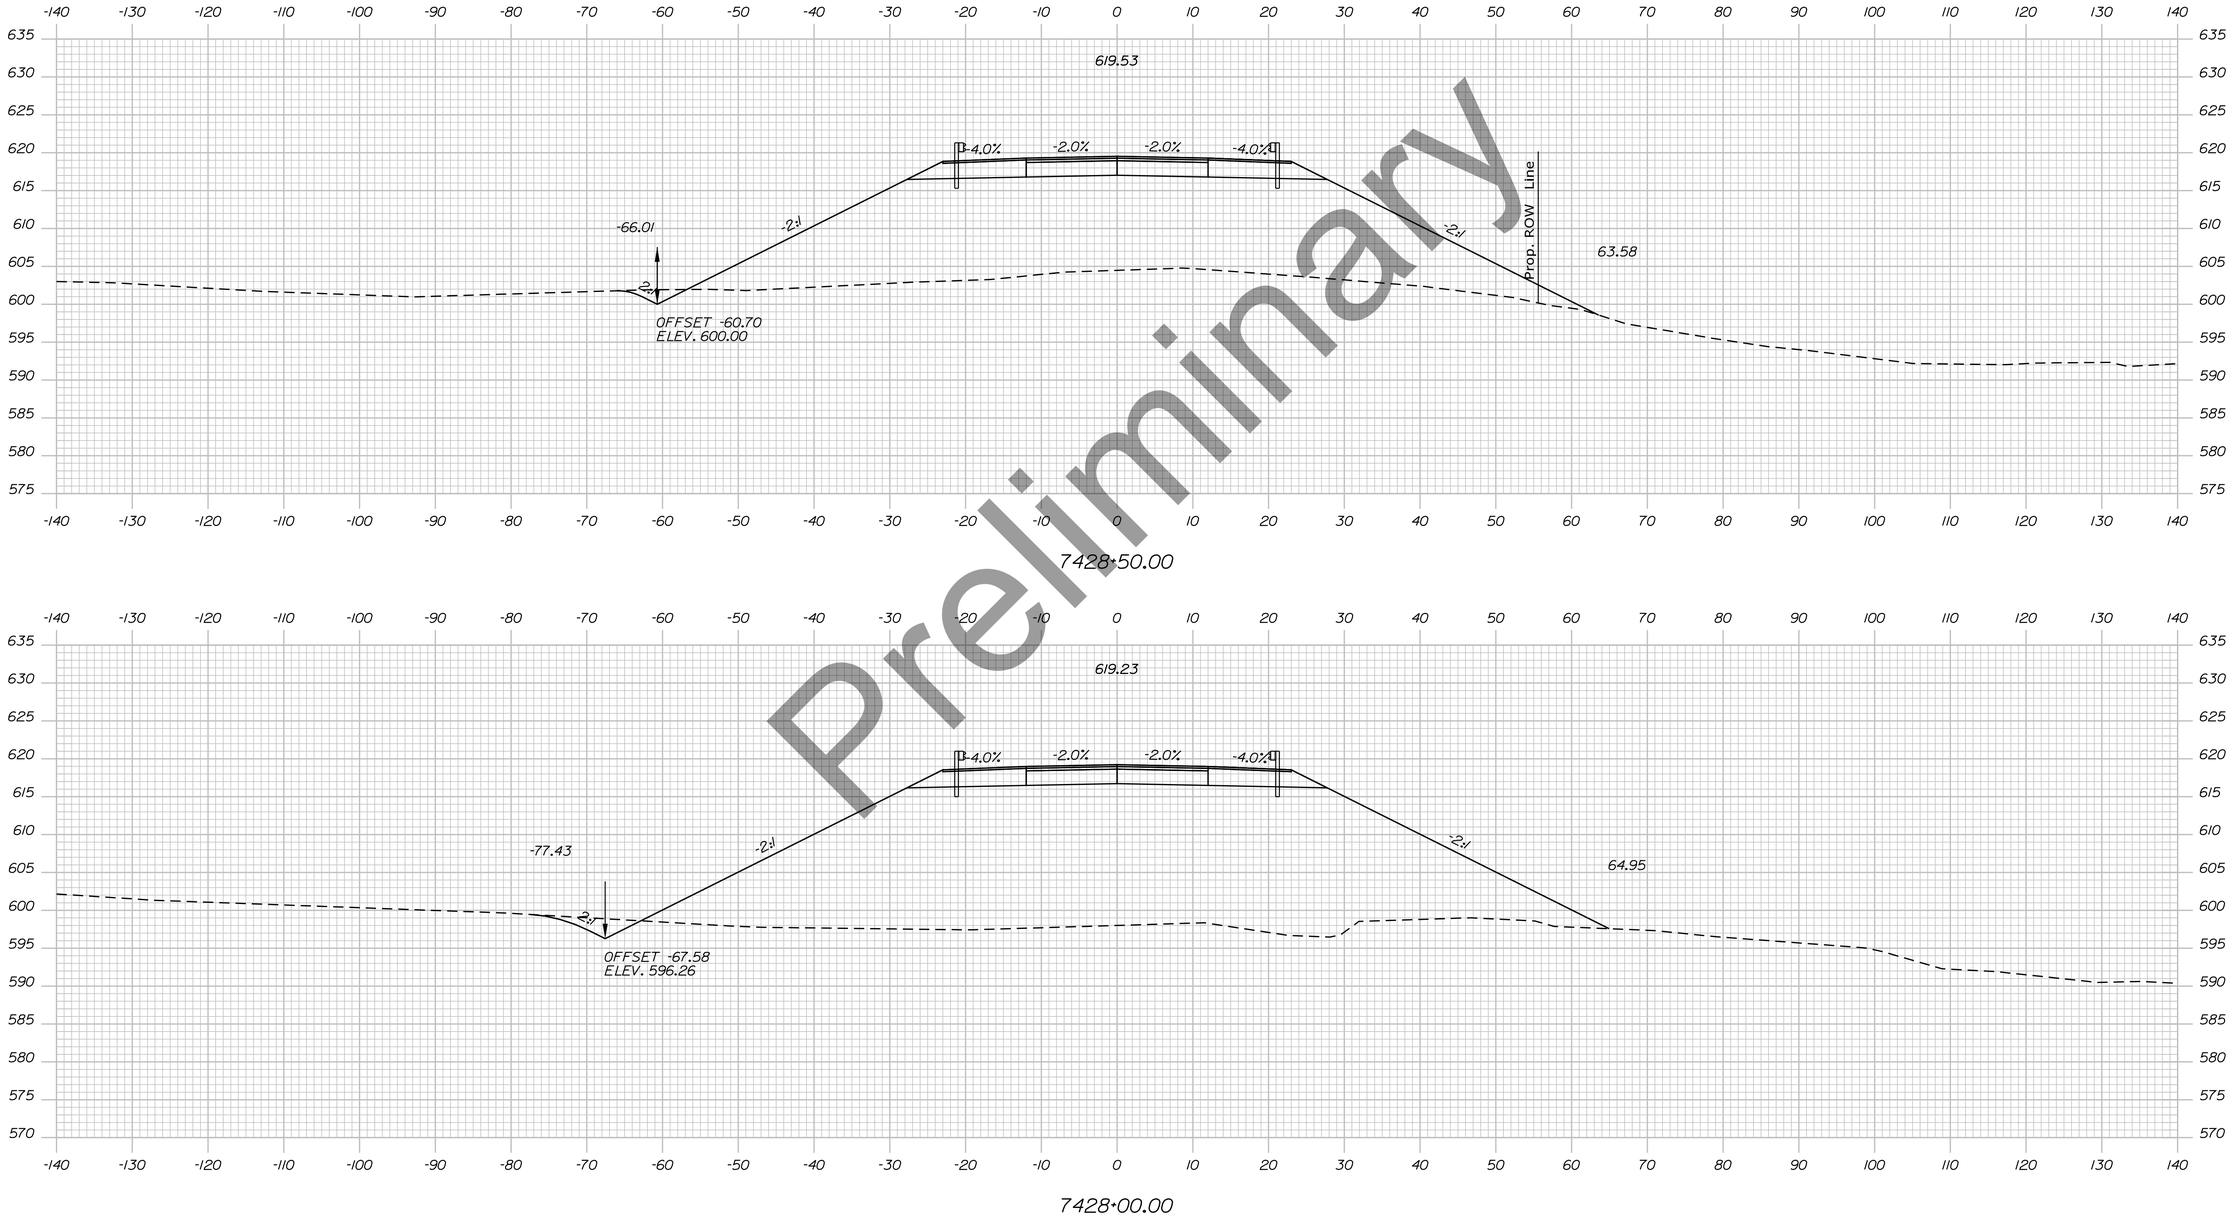

Preliminary

Sta. 7428+00.00 to Sta. 7428+50.00

STATE OF MAINE
DEPARTMENT OF TRANSPORTATION

HPP-6462(920)

WIN
WIN 6462.91

HIGHWAY PLANS

vhb


	DATE	BY
R.M.		
PROJ. MANAGER		
DESIGN-DETAILED		
CHECKED-REVIEWED		
DESIGN2-DETAILED2		
DESIGN3-DETAILED3		
REVISIONS 1		
REVISIONS 2		
REVISIONS 3		
REVISIONS 4		
FIELD CHANGES		

PRESQUE ISLE
PRESQUE ISLE BYPASS

CROSS SECTIONS

SHEET NUMBER
168
OF 460

Filename: ...\H5_01_Xsects_PI_BYPASS.dgn Division: HIGHWAY Username: EFlynn Date:8/3/2023

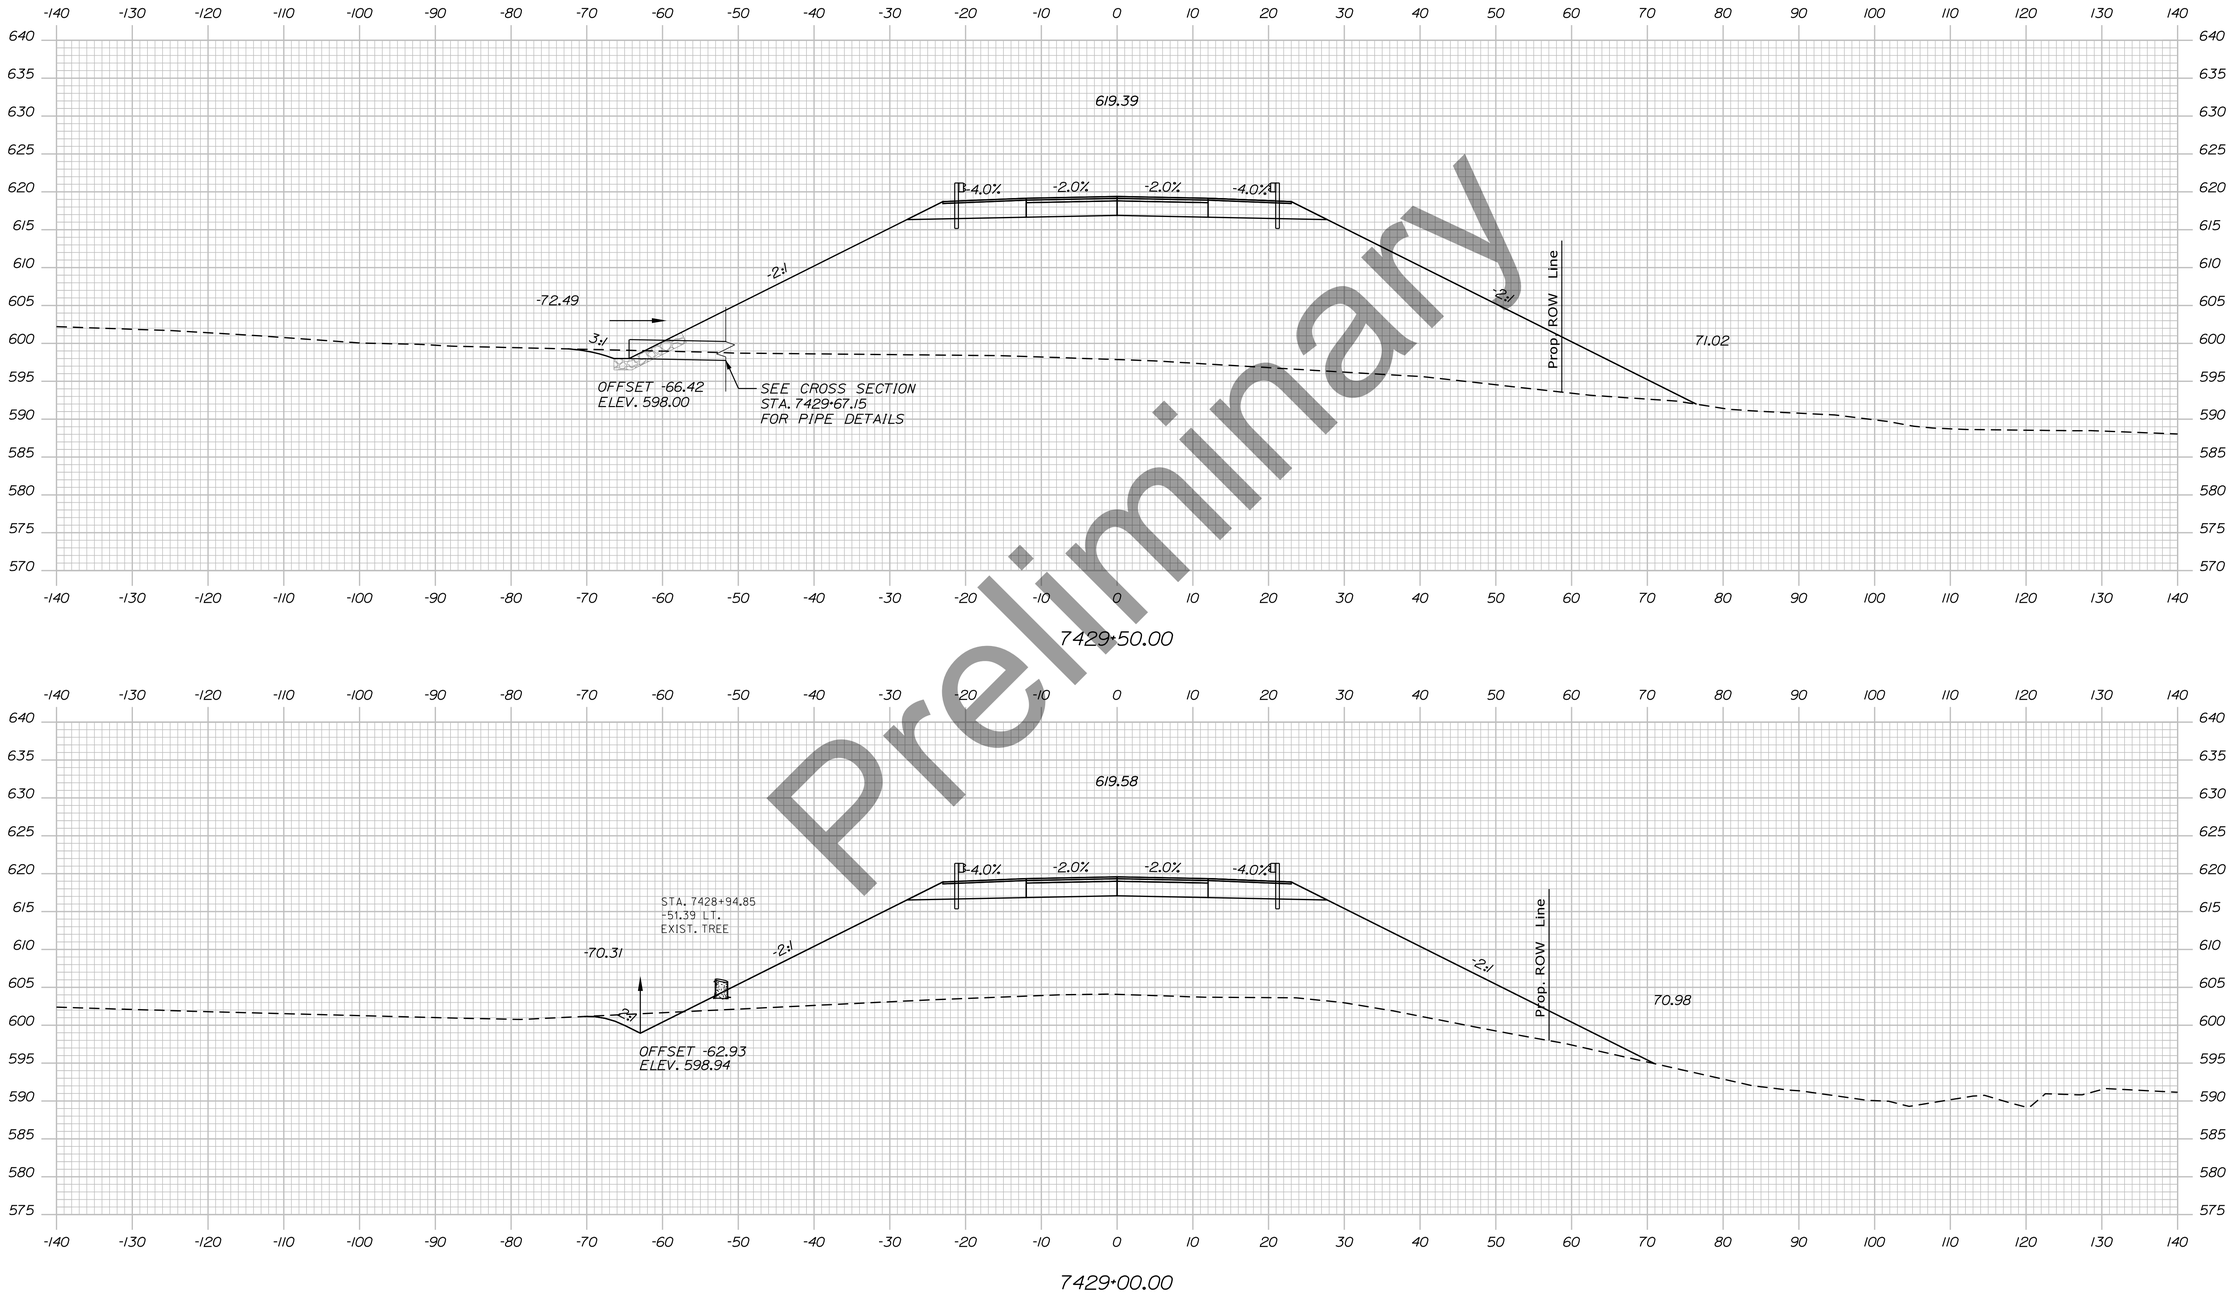

Preliminary

Sta. 7429+00.00 to Sta. 7429+50.00

STATE OF MAINE
DEPARTMENT OF TRANSPORTATION

HPP-6462(920)

WIN
WIN 6462.91

HIGHWAY PLANS

vhb

	DATE	BY
R.M.		
PROJ. MANAGER		
DESIGN-DETAILED		
CHECKED-REVIEWED		
DESIGN2-DETAILED2		
DESIGN3-DETAILED3		
REVISIONS 1		
REVISIONS 2		
REVISIONS 3		
REVISIONS 4		
FIELD CHANGES		


PRESQUE ISLE
PRESQUE ISLE BYPASS

CROSS SECTIONS

SHEET NUMBER
169
OF 460

Filename: ...\H5_01_Xsects_PI_BYPASS.dgn Division: HIGHWAY Username: EFlynn Date:8/3/2023

SEE BRIDGE PLANS FOR
HENDERSON ROAD BRIDGE

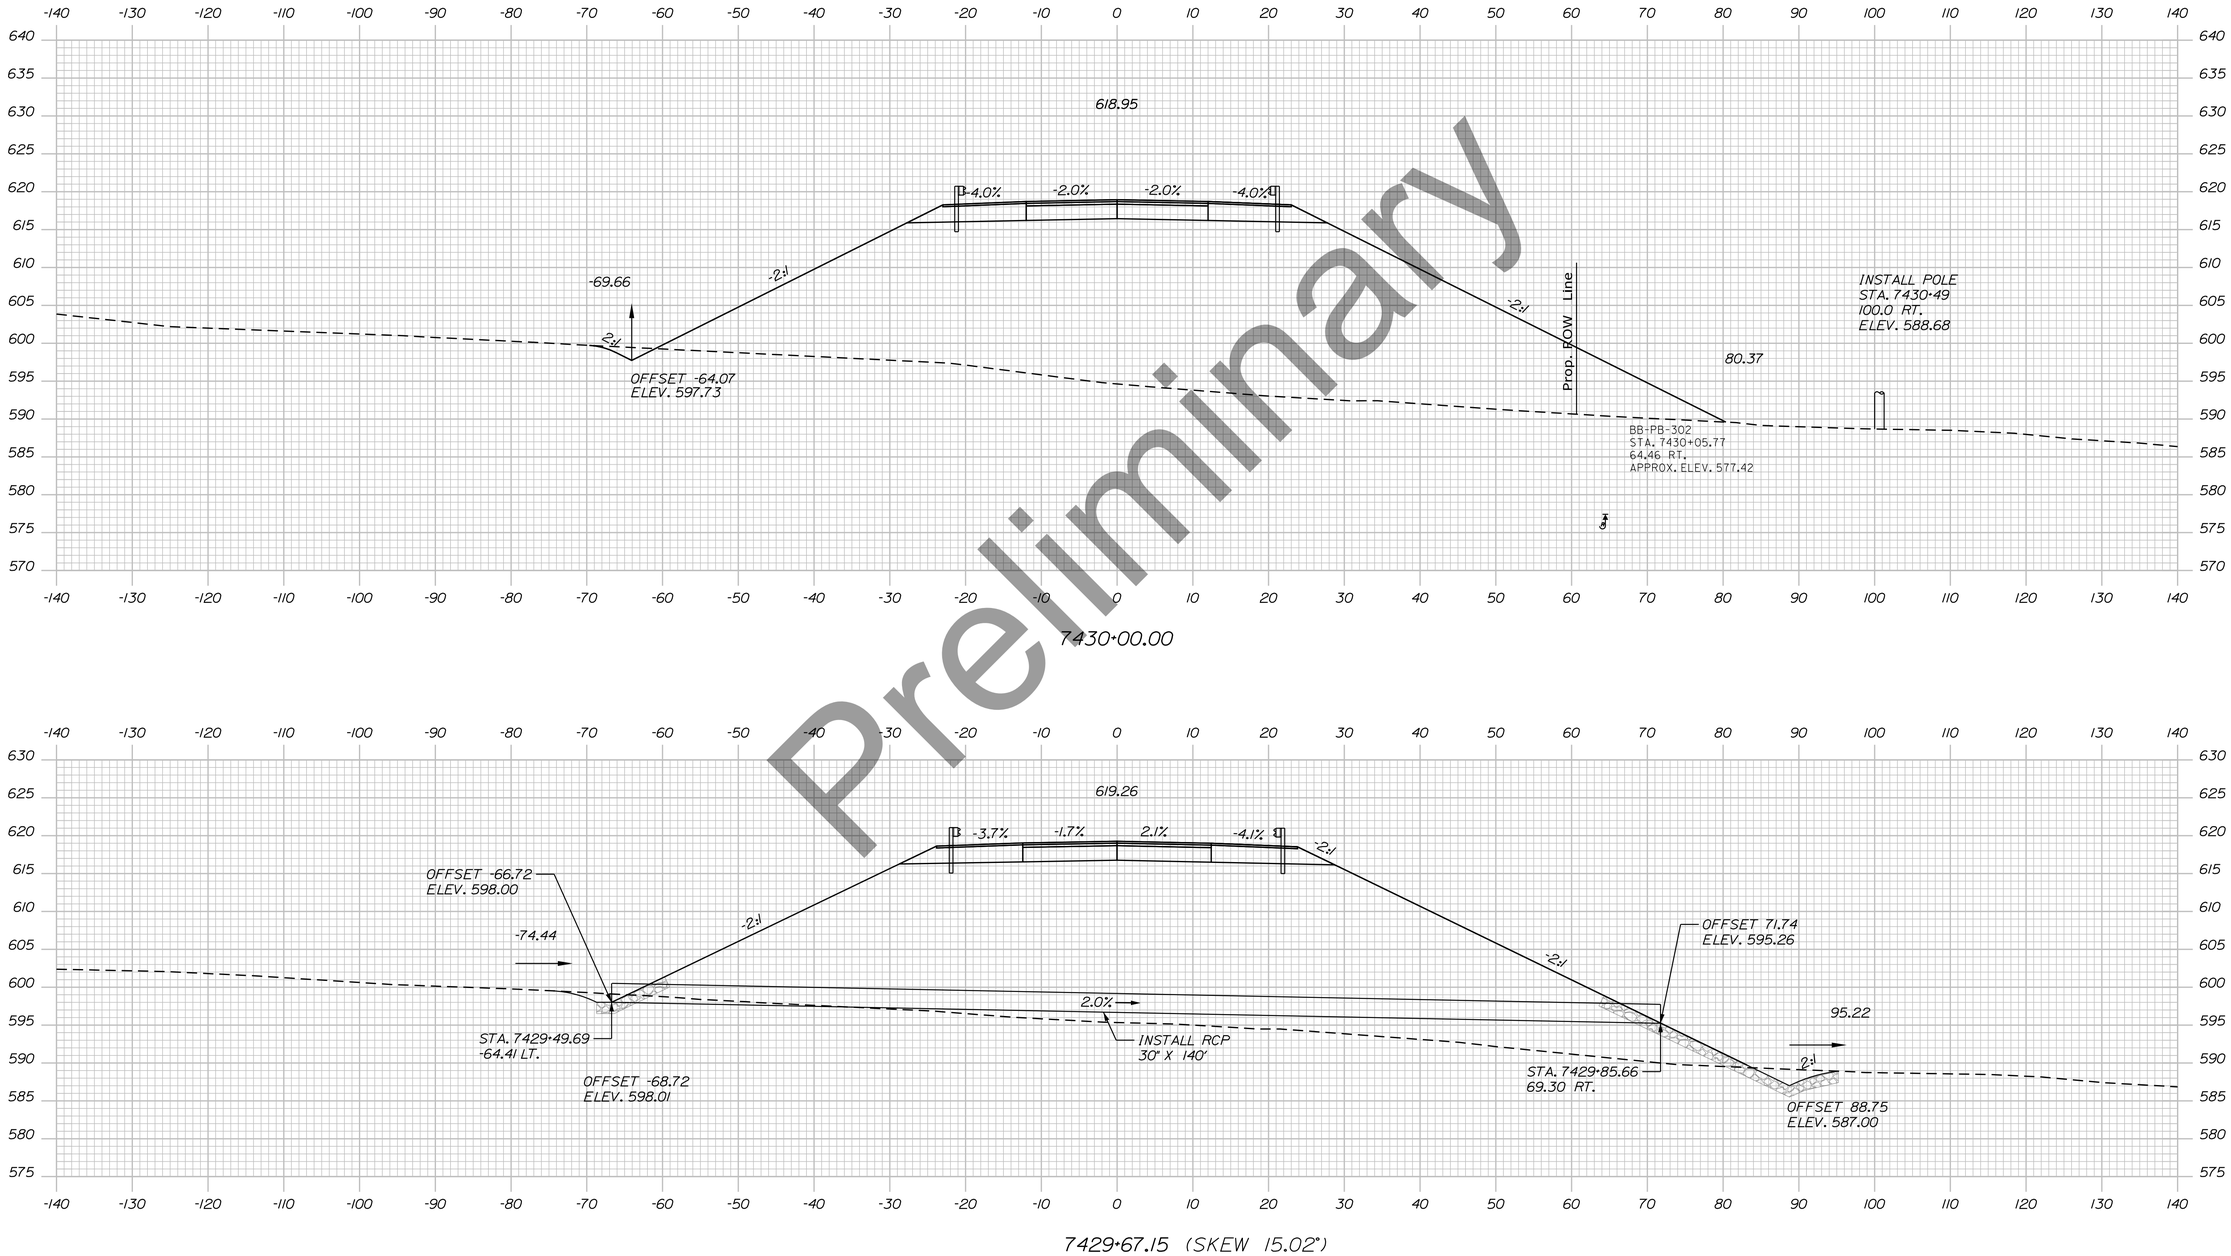

Preliminary

STATE OF MAINE
DEPARTMENT OF TRANSPORTATION

HPP-6462(920)

WIN
WIN 6462.91

HIGHWAY PLANS

vhb

	DATE	BY
PROJ. MANAGER		R.M.
DESIGN-DETAILED		
CHECKED-REVIEWED		
DESIGN2-DETAILED2		
DESIGN3-DETAILED3		
REVISIONS 1		
REVISIONS 2		
REVISIONS 3		
REVISIONS 4		
FIELD CHANGES		

PRESQUE ISLE
PRESQUE ISLE BYPASS

CROSS SECTIONS

SHEET NUMBER

170


OF 460

Sta. 7429+67.15 to Sta. 7432+50.00

Username: EFlynn Date:8/3/2023

Division: HIGHWAY

Filename: ...\H5_01_Xsects_PI_BYPASS.dgn

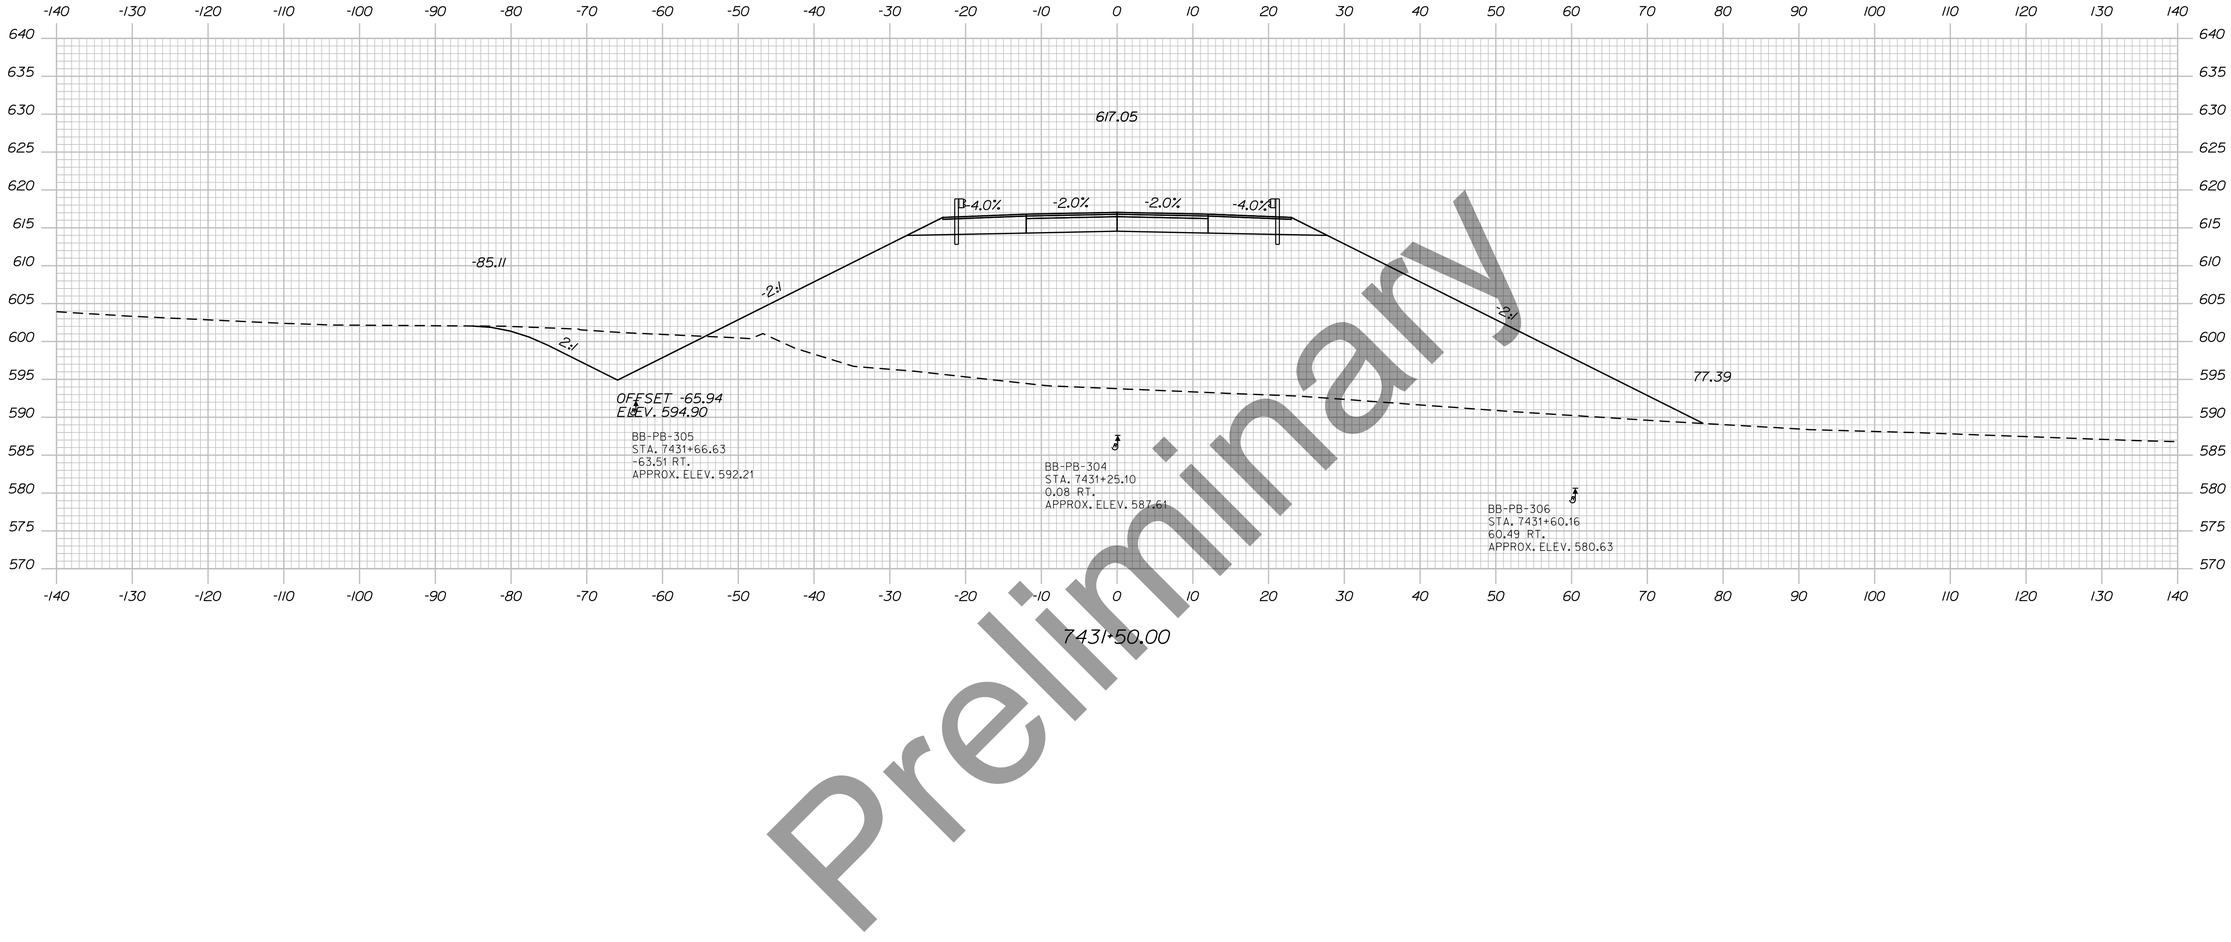

Preliminary

SEE BRIDGE PLANS FOR
HENDERSON ROAD BRIDGE

STATE OF MAINE
DEPARTMENT OF TRANSPORTATION

HPP-6462(920)

WIN
WIN 6462.91

HIGHWAY PLANS

vhb

	DATE	BY
PROJ. MANAGER		R.M.
DESIGN-DETAILED		
CHECKED-REVIEWED		
DESIGN2-DETAILED2		
DESIGN3-DETAILED3		
REVISIONS 1		
REVISIONS 2		
REVISIONS 3		
REVISIONS 4		
FIELD CHANGES		

PRESQUE ISLE
PRESQUE ISLE BYPASS

CROSS SECTIONS


SHEET NUMBER

171

OF 460

Sta. 7431+00.00 to Sta. 7431+50.00

Filename: ...\H5_01_Xsects_PI_BYPASS.dgn Division: HIGHWAY Username: EFlynn Date:8/3/2023

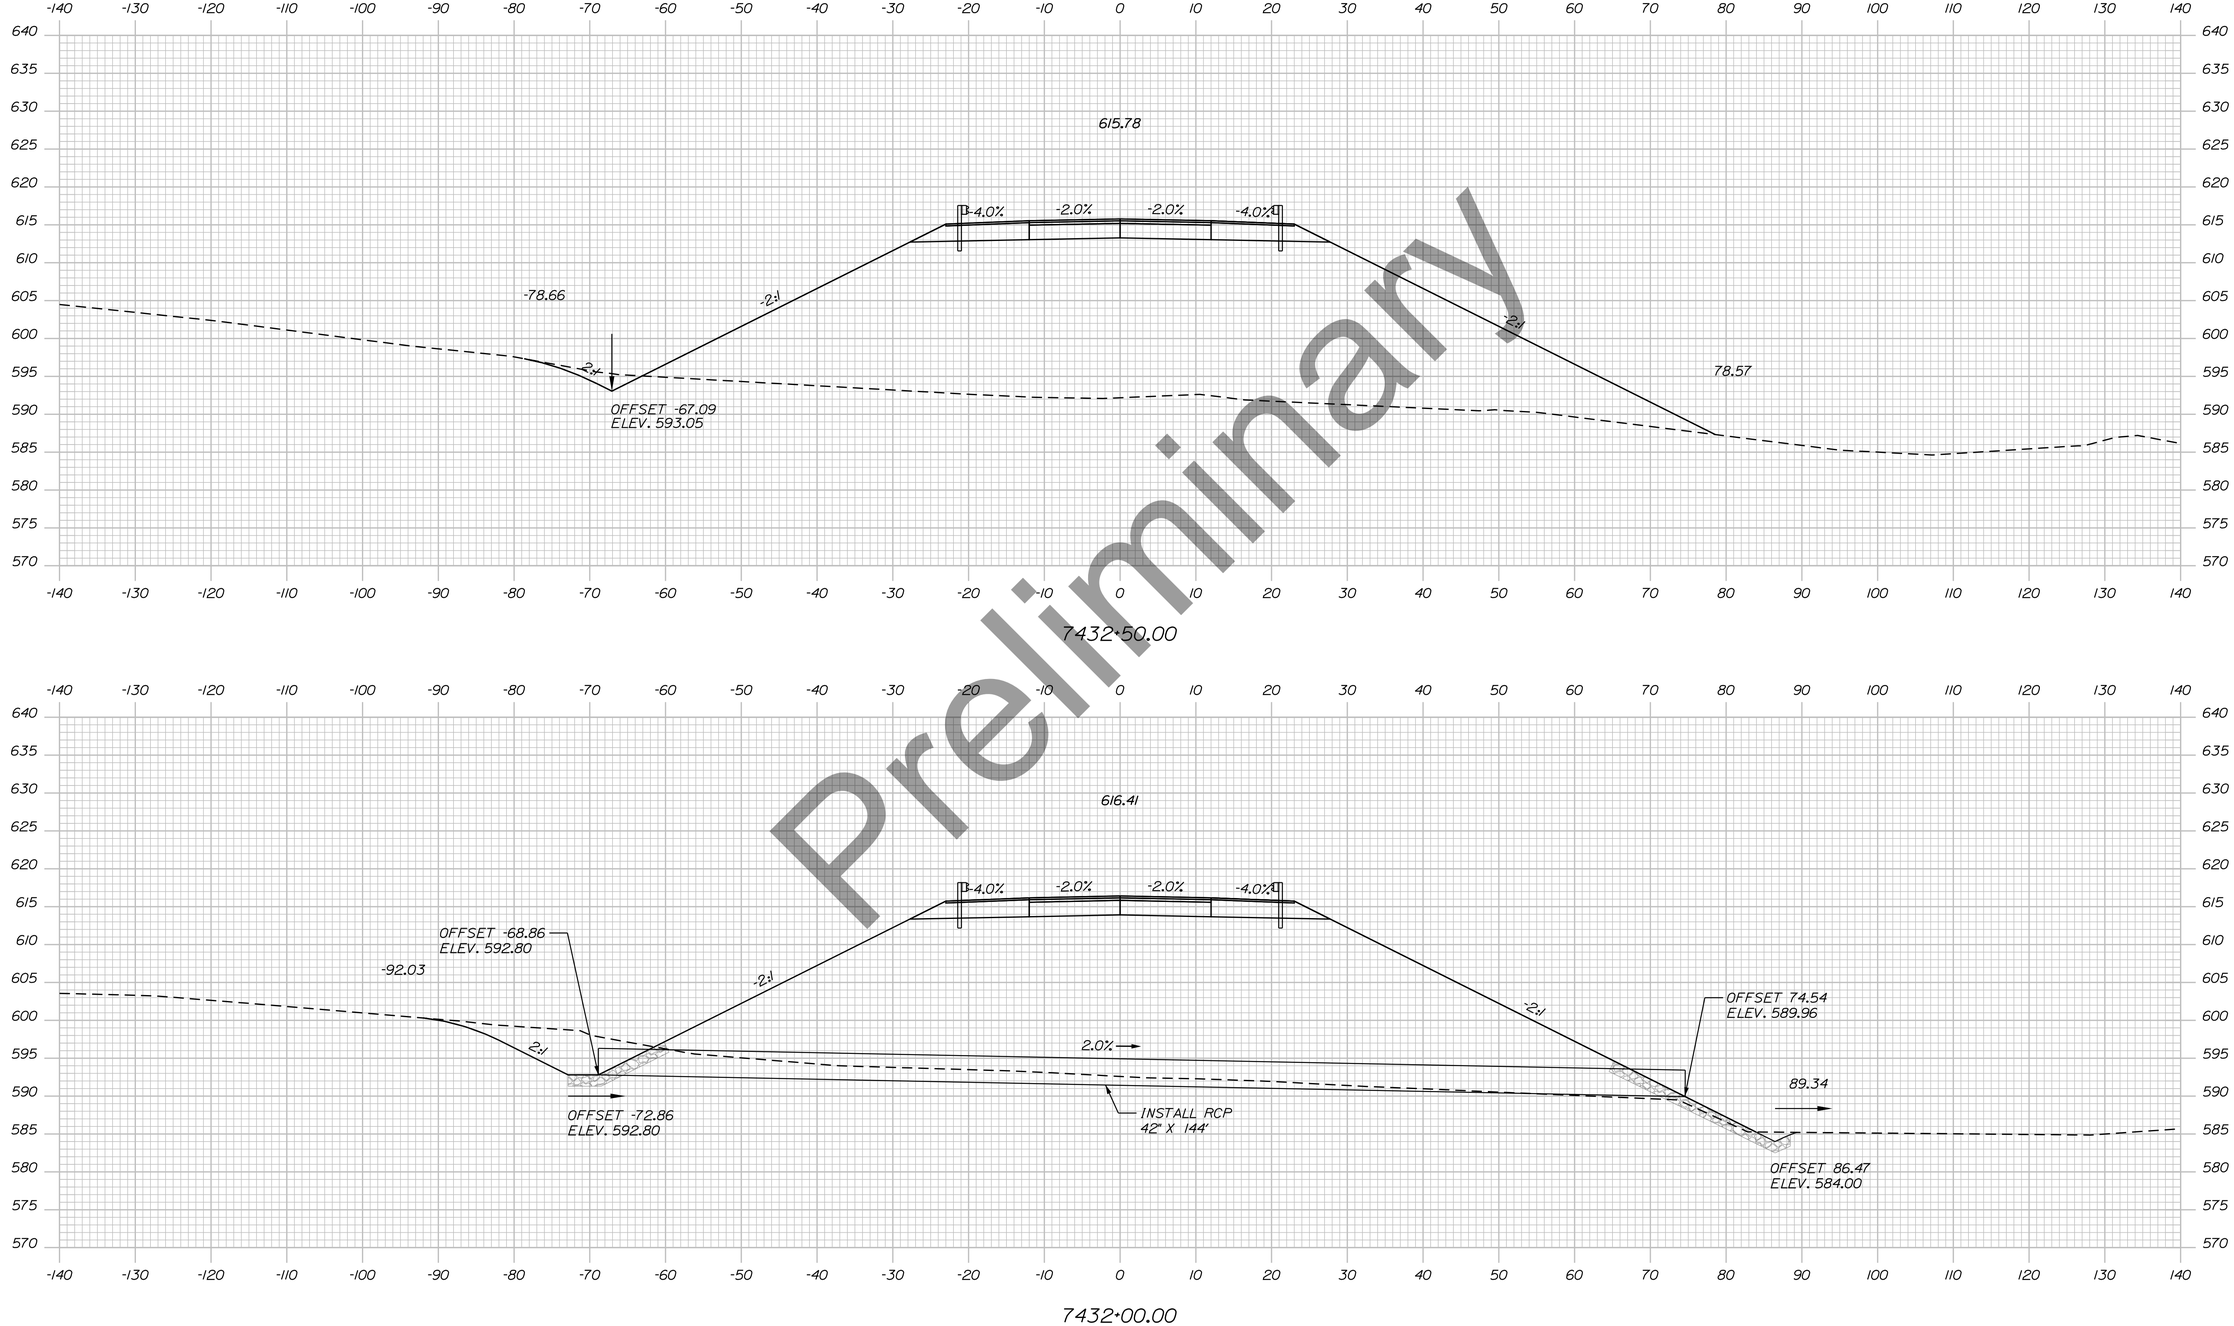

Preliminary

STATE OF MAINE
DEPARTMENT OF TRANSPORTATION

HPP-6462(920)

WIN
WIN 6462.91

HIGHWAY PLANS

vhb

	DATE	BY
PROJ. MANAGER		R.M.
DESIGN-DETAILED		
CHECKED-REVIEWED		
DESIGN2-DETAILED2		
DESIGN3-DETAILED3		
REVISIONS 1		
REVISIONS 2		
REVISIONS 3		
REVISIONS 4		
FIELD CHANGES		

PRESQUE ISLE
PRESQUE ISLE BYPASS

CROSS SECTIONS


SHEET NUMBER

172

OF 460

Sta. 7432+00.00 to Sta. 7432+50.00

Filename: ...\H5_01_Xsects_PI_BYPASS.dgn Division: HIGHWAY Username: EFlynn Date:8/3/2023

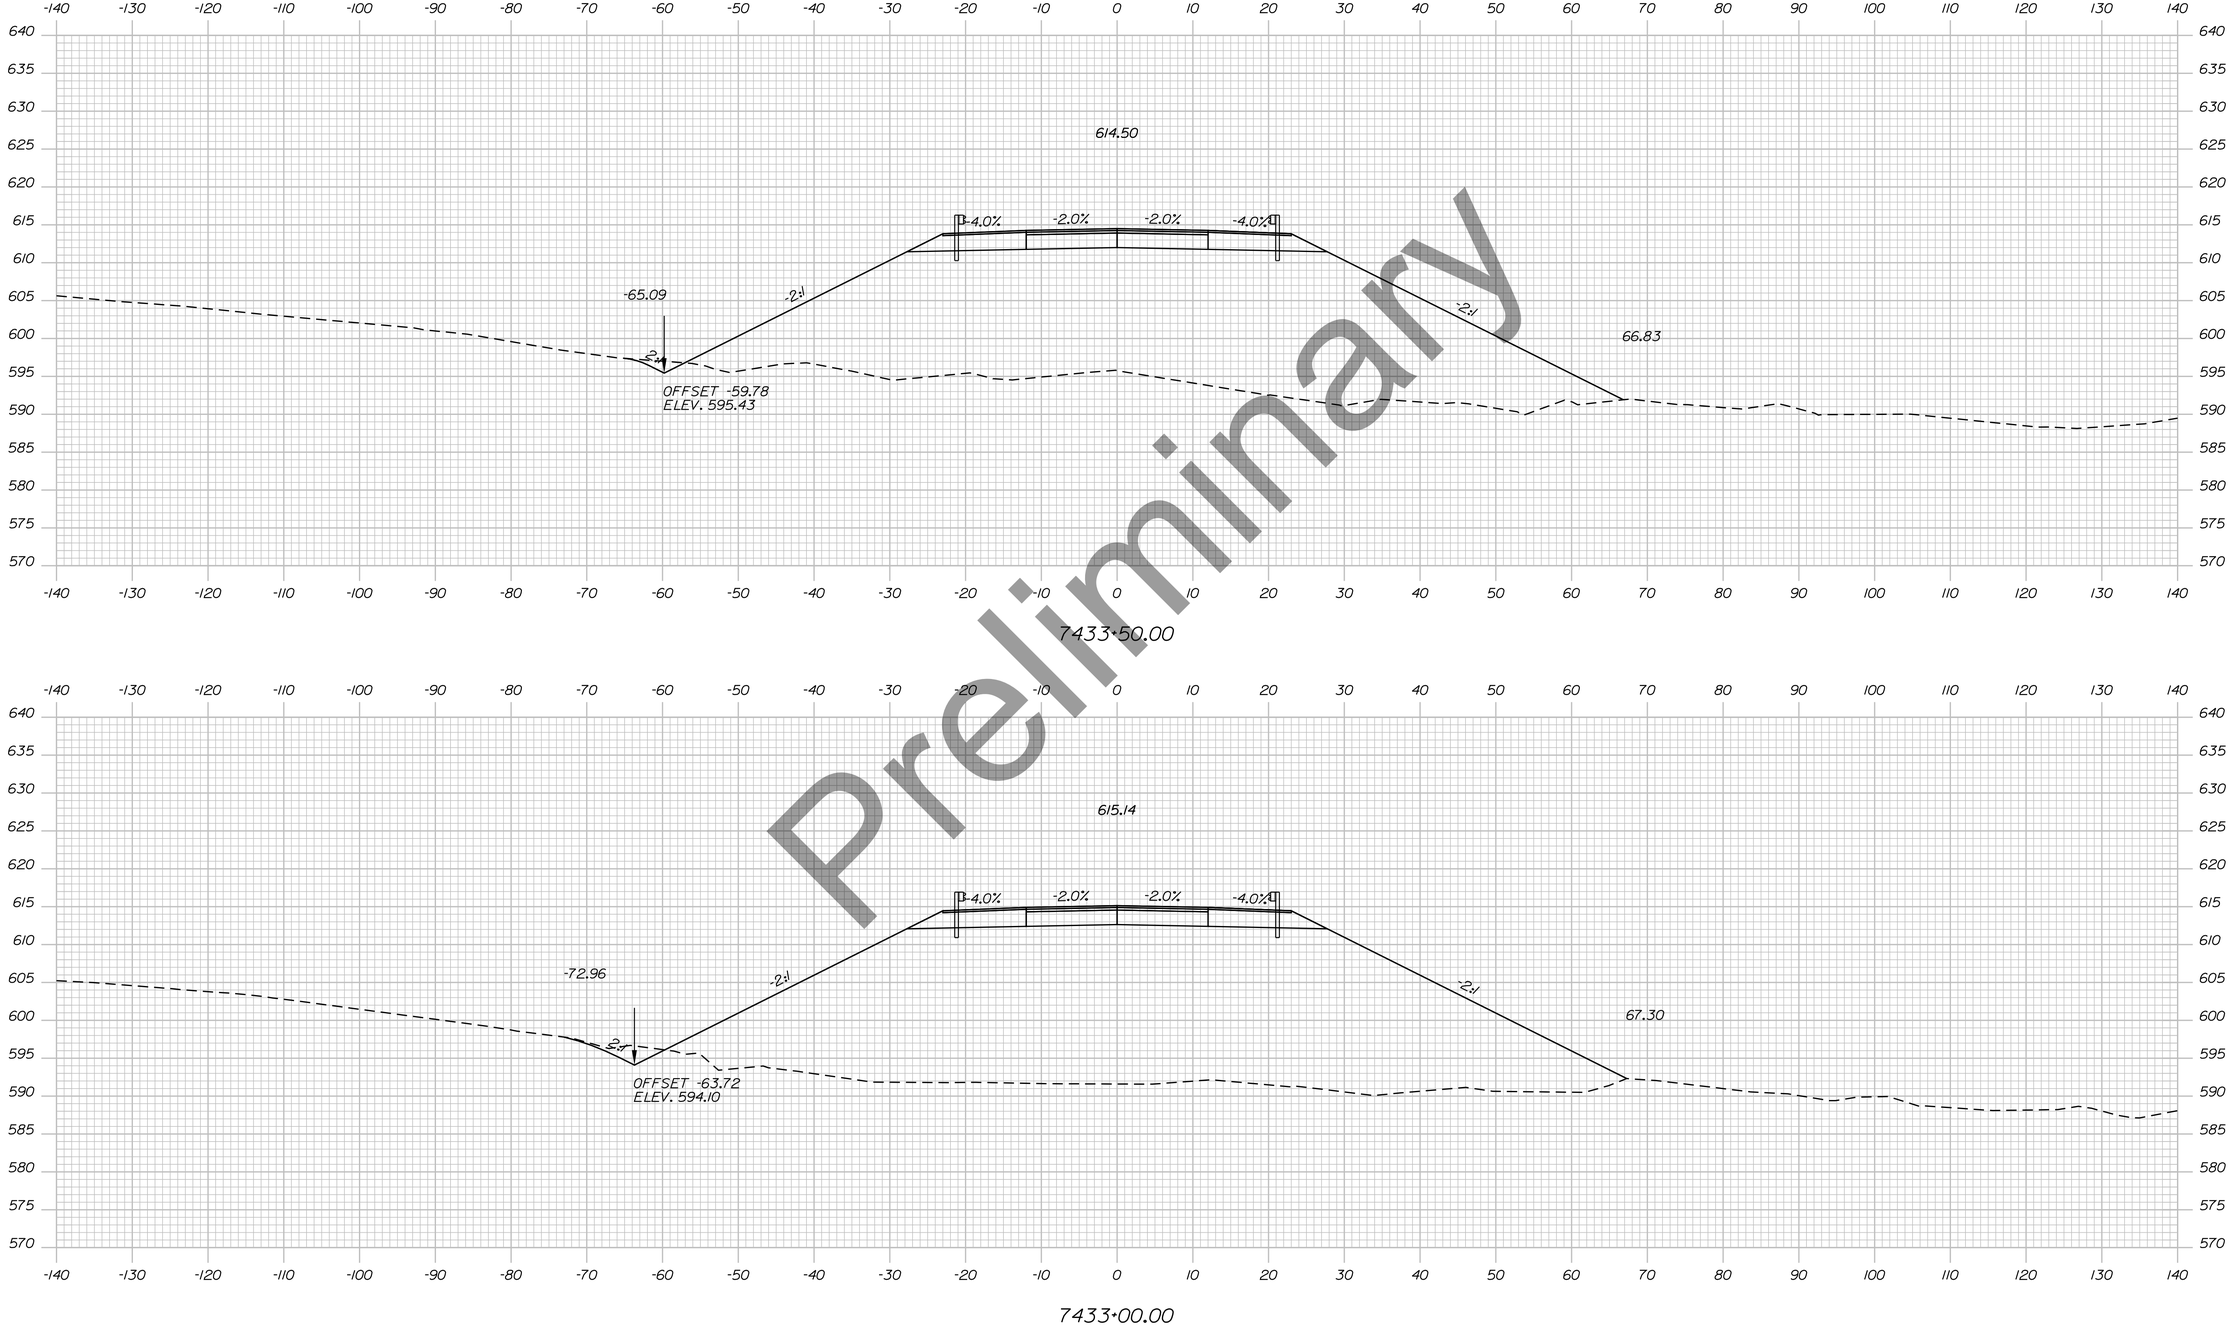

Preliminary

STATE OF MAINE
DEPARTMENT OF TRANSPORTATION

HPP-6462(920)

WIN
WIN 6462.91

HIGHWAY PLANS

vhb

	DATE	BY
PROJ. MANAGER		R.M.
DESIGN-DETAILED		
CHECKED-REVIEWED		
DESIGN2-DETAILED2		
DESIGN3-DETAILED3		
REVISIONS 1		
REVISIONS 2		
REVISIONS 3		
REVISIONS 4		
FIELD CHANGES		

PRESQUE ISLE
PRESQUE ISLE BYPASS

CROSS SECTIONS


SHEET NUMBER

173

OF 460

Sta. 7433+00.00 to Sta. 7433+50.00

Filename: ...\H5_01_Xsects_PI_BYPASS.dgn Division: HIGHWAY Username: EFlynn Date:8/3/2023

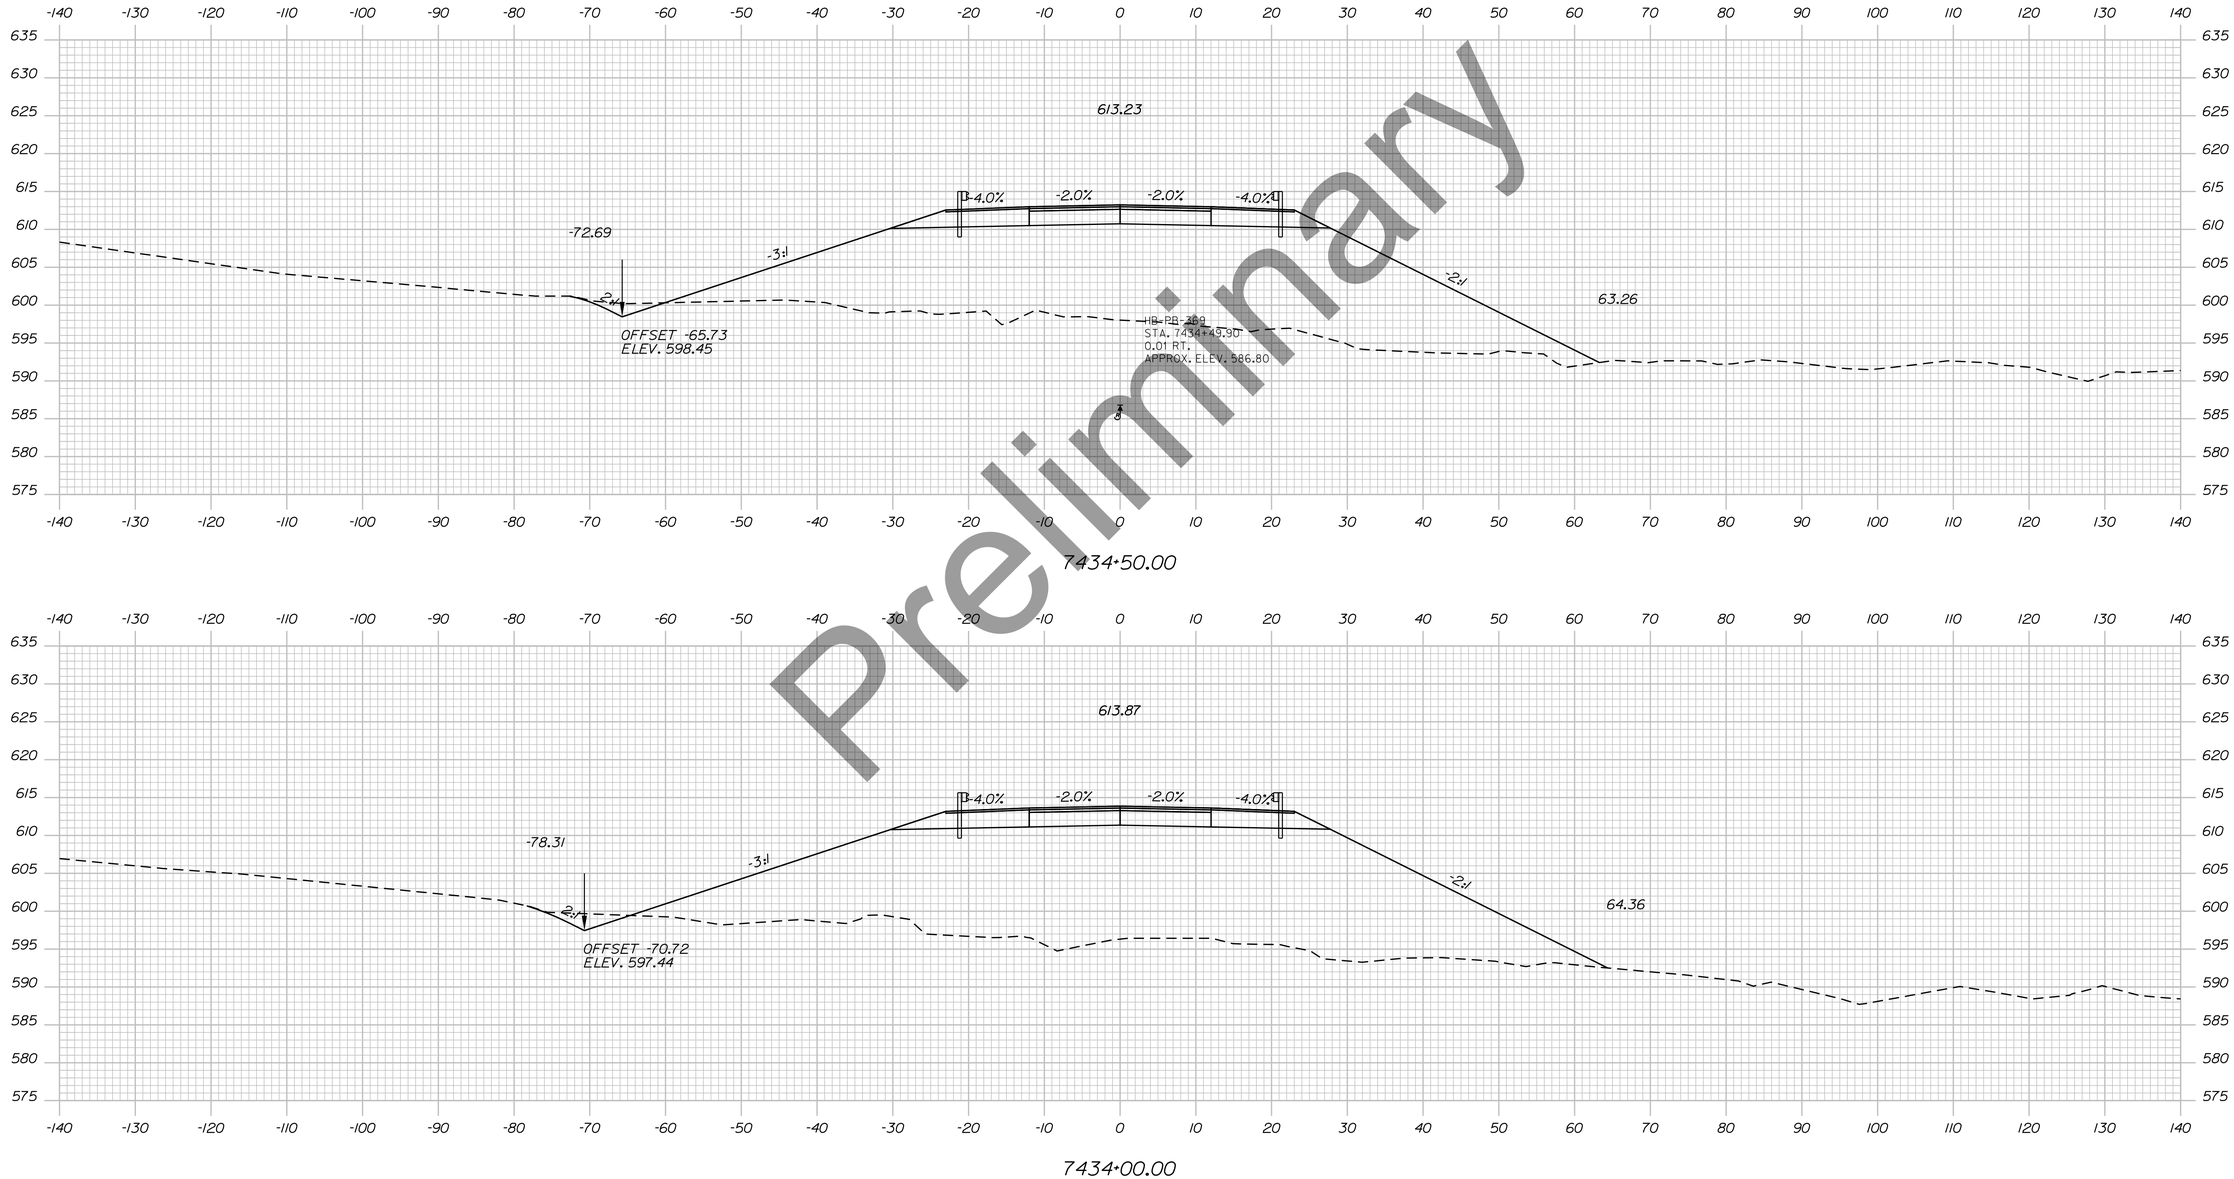

Preliminary

STATE OF MAINE
DEPARTMENT OF TRANSPORTATION

HPP-6462(920)

WIN
WIN 6462.91

HIGHWAY PLANS

vhb

	DATE	BY
R.M.		
PROJ. MANAGER		
DESIGN-DETAILED		
CHECKED-REVIEWED		
DESIGN2-DETAILED2		
DESIGN3-DETAILED3		
REVISIONS 1		
REVISIONS 2		
REVISIONS 3		
REVISIONS 4		
FIELD CHANGES		

PRESQUE ISLE
PRESQUE ISLE BYPASS

CROSS SECTIONS


SHEET NUMBER

174

OF 460

Sta. 7434+00.00 to Sta. 7434+50.00

Filename: ...\H5_01_Xsects_PI_BYPASS.dgn Division: HIGHWAY Username: EFlynn Date:8/3/2023

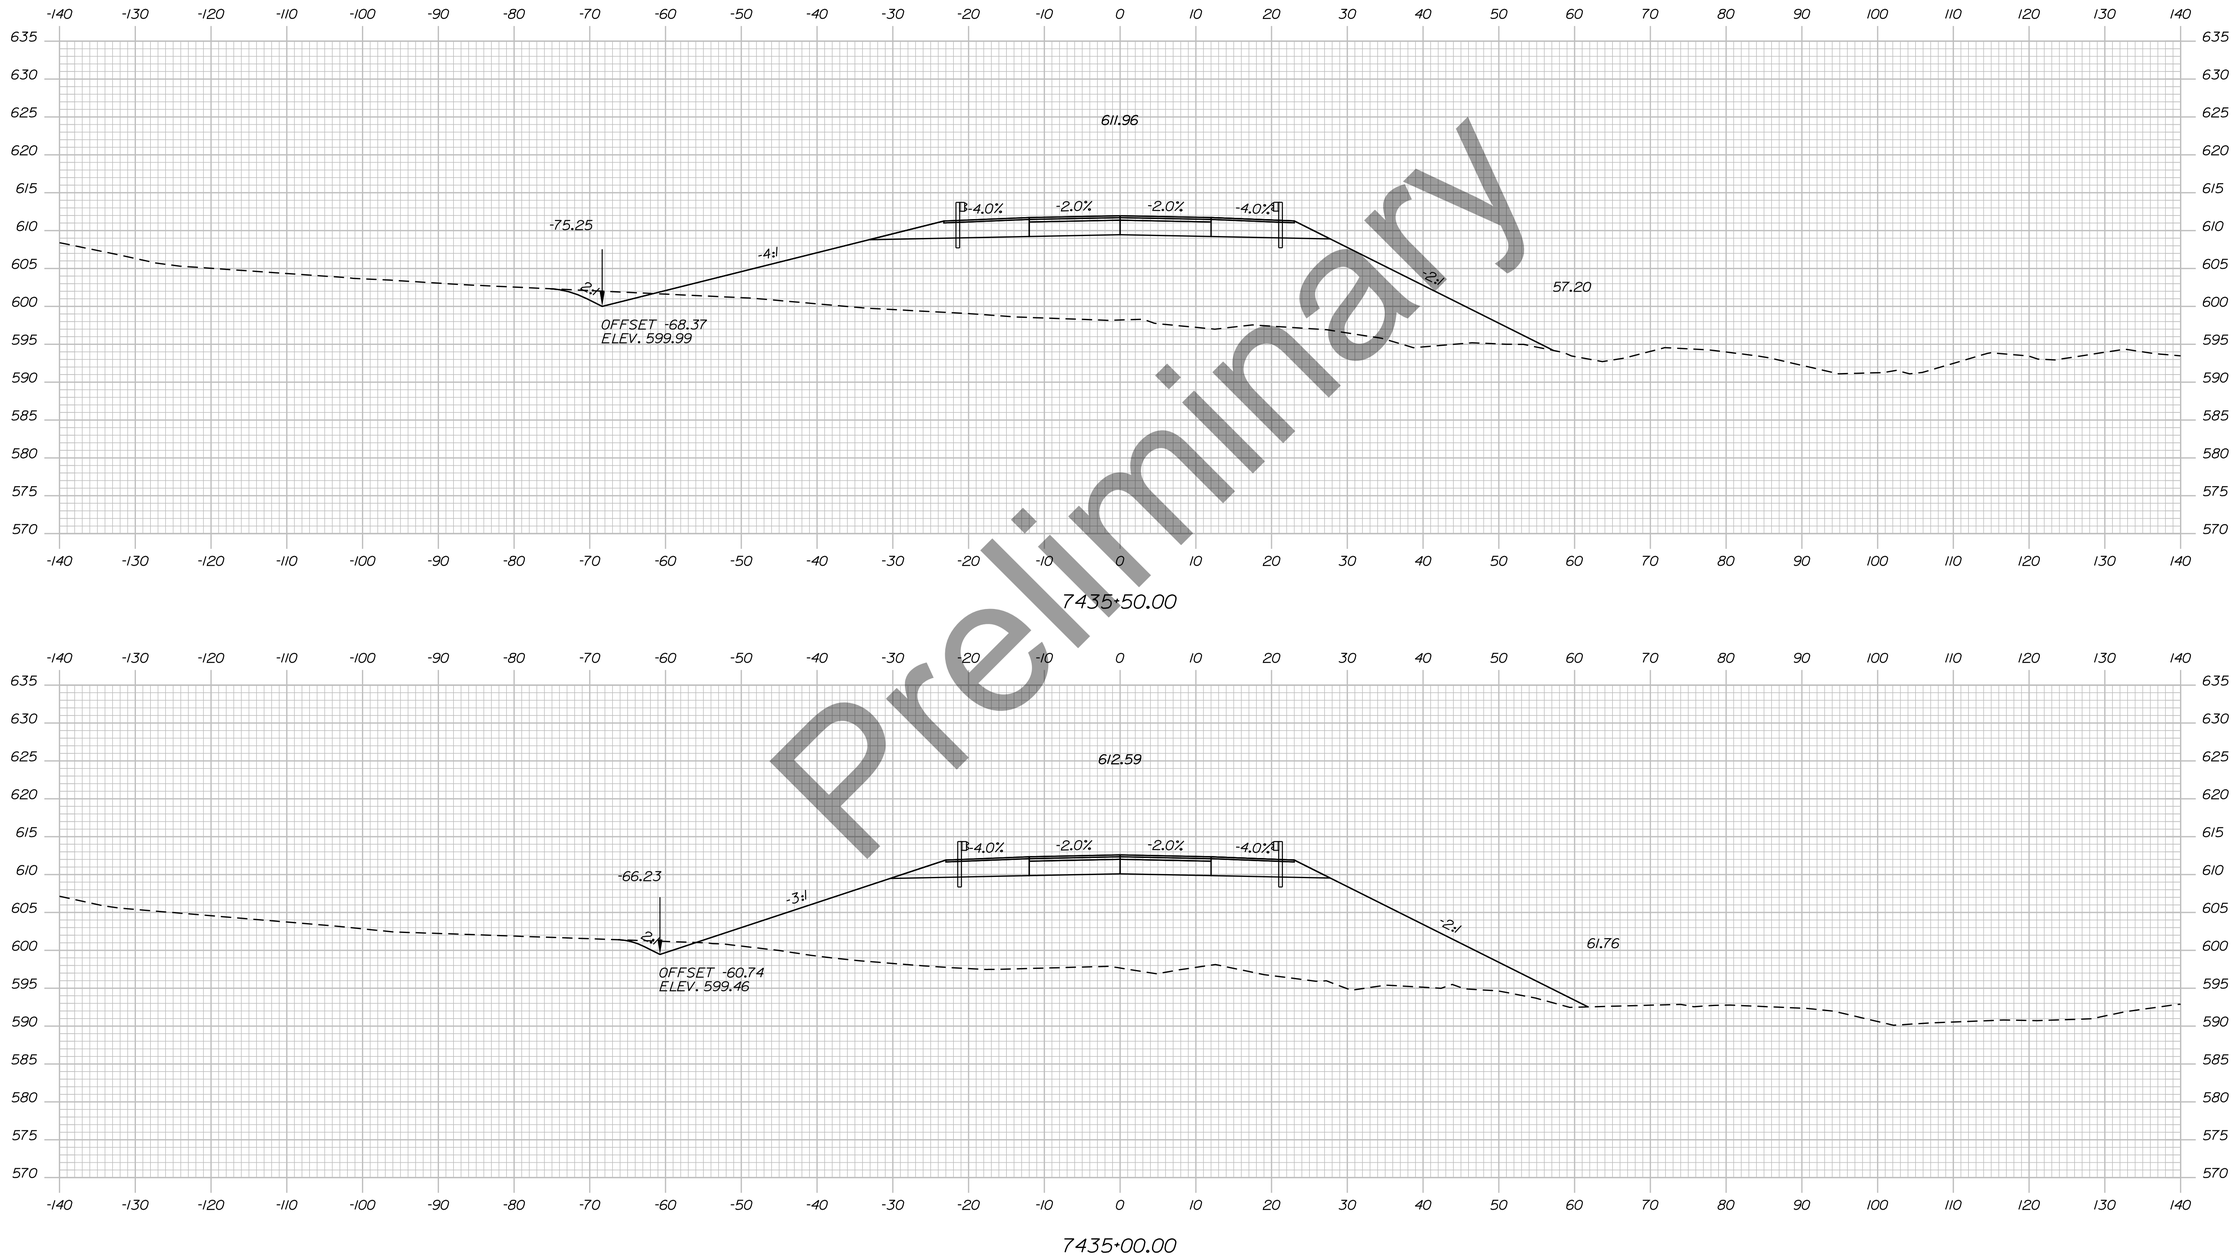

Preliminary

STATE OF MAINE
DEPARTMENT OF TRANSPORTATION

HPP-6462(920)

WIN
WIN 6462.91

HIGHWAY PLANS

vhb

	DATE	BY
R.M.		
PROJ. MANAGER		
DESIGN-DETAILED		
CHECKED-REVIEWED		
DESIGN2-DETAILED2		
DESIGN3-DETAILED3		
REVISIONS 1		
REVISIONS 2		
REVISIONS 3		
REVISIONS 4		
FIELD CHANGES		

PRESQUE ISLE
PRESQUE ISLE BYPASS

CROSS SECTIONS


SHEET NUMBER

175

OF 460

Sta. 7435+00.00 to Sta. 7435+50.00

Filename: ...\H5_01_Xsects_PI_BYPASS.dgn Division: HIGHWAY Username: EFlynn Date:8/3/2023

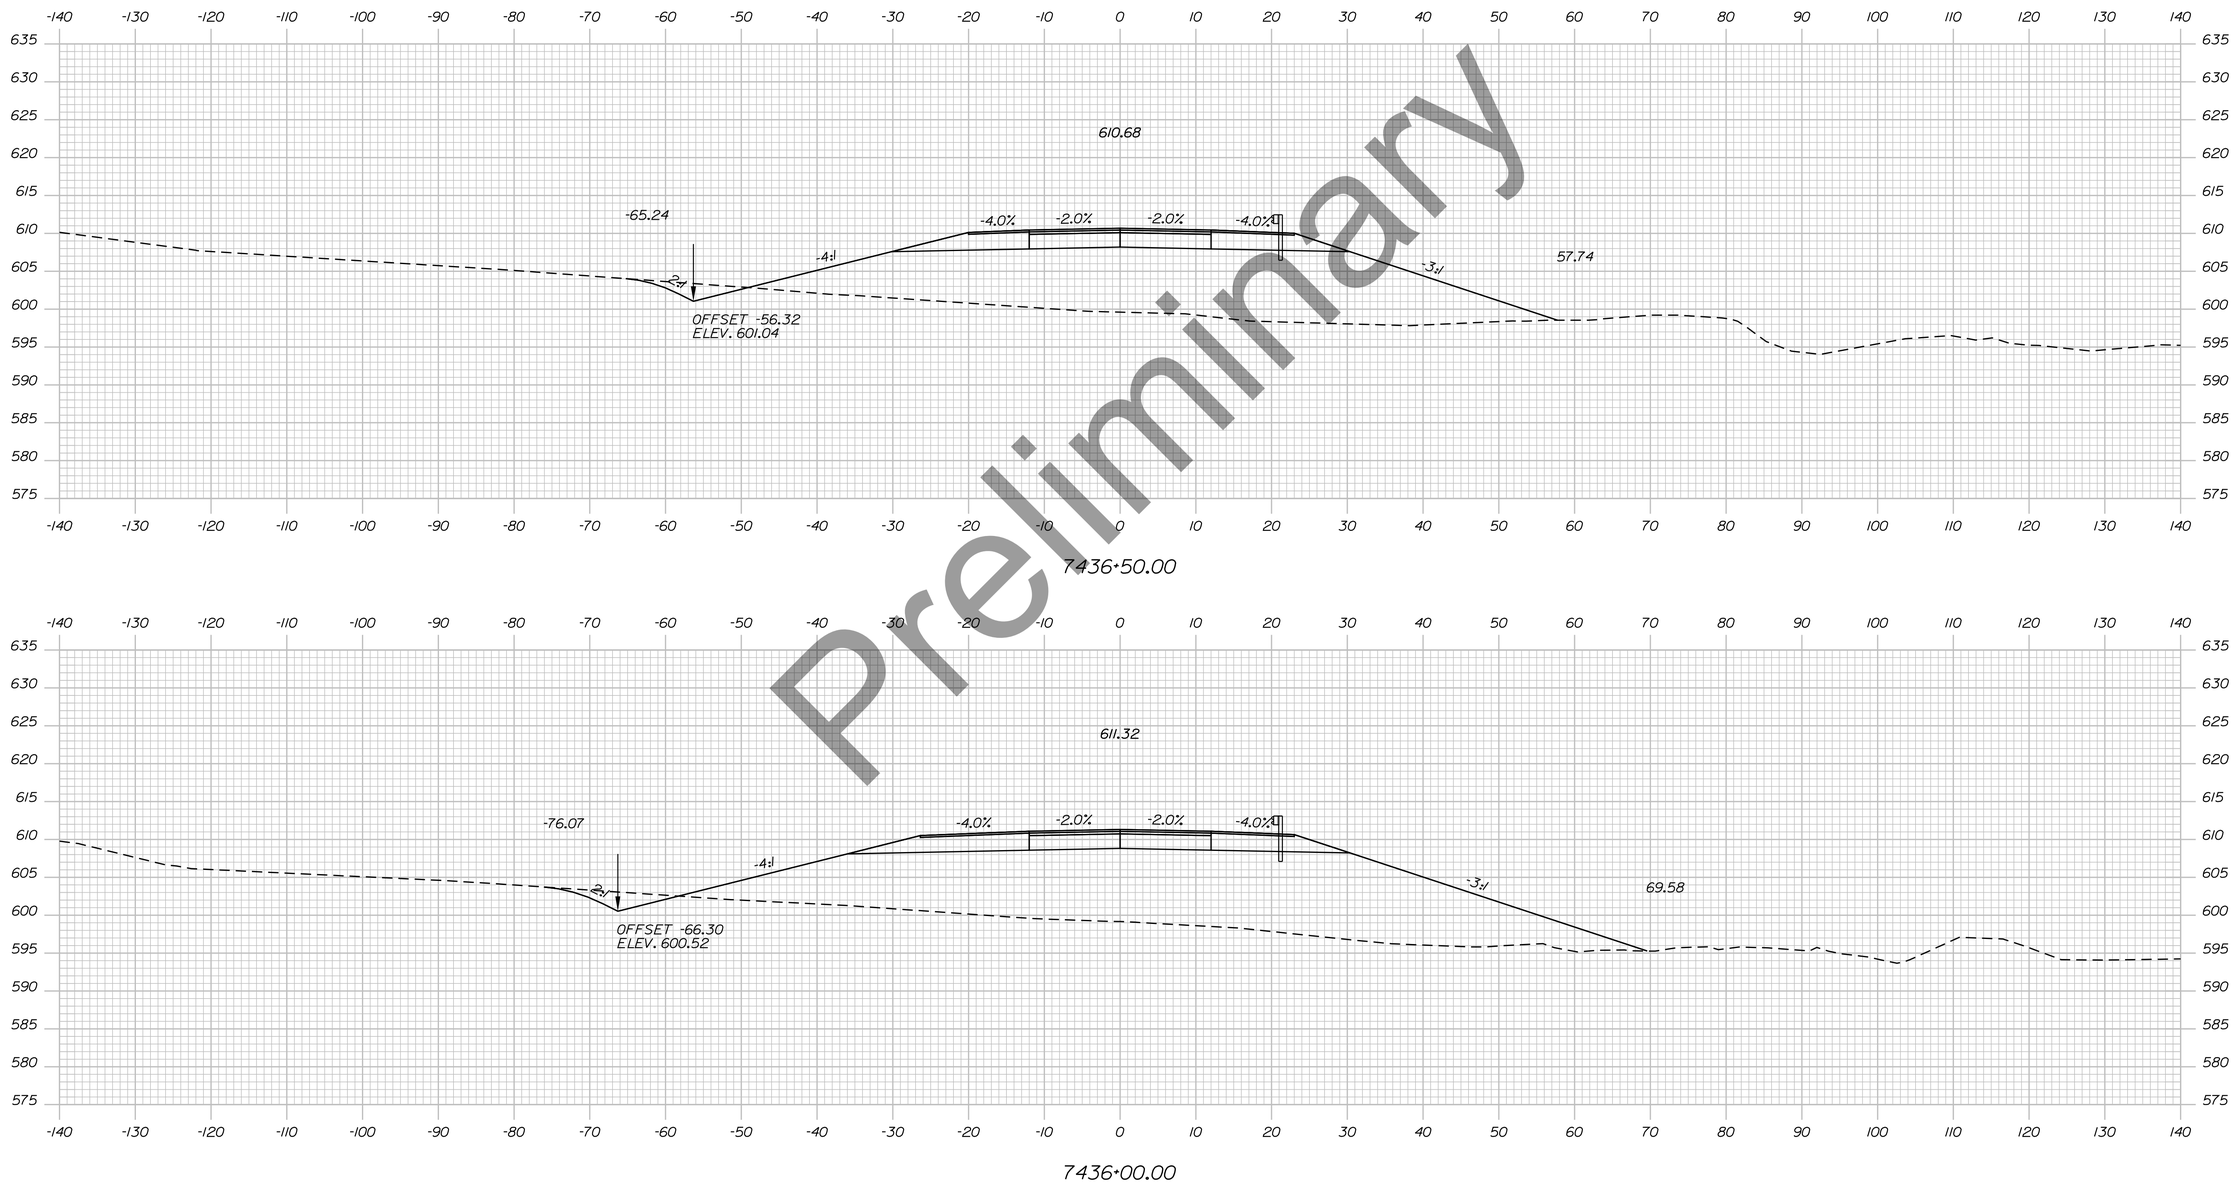

Preliminary

STATE OF MAINE
DEPARTMENT OF TRANSPORTATION

HPP-6462(920)

WIN
WIN 6462.91

HIGHWAY PLANS

vhb

	DATE	BY
PROJ. MANAGER		R.M.
DESIGN-DETAILED		
CHECKED-REVIEWED		
DESIGN2-DETAILED2		
DESIGN3-DETAILED3		
REVISIONS 1		
REVISIONS 2		
REVISIONS 3		
REVISIONS 4		
FIELD CHANGES		

PRESQUE ISLE
PRESQUE ISLE BYPASS

CROSS SECTIONS

SHEET NUMBER


176

OF 460

Sta. 7436+00.00 to Sta. 7436+50.00

Filename: ...\H5_01_Xsects_PI_BYPASS.dgn Division: HIGHWAY Username: EFlynn Date:8/3/2023

Filename: ...\H5_01_Xsects_PL_BYPASS.dgn Division: HIGHWAY Username: EFlynn Date:8/3/2023

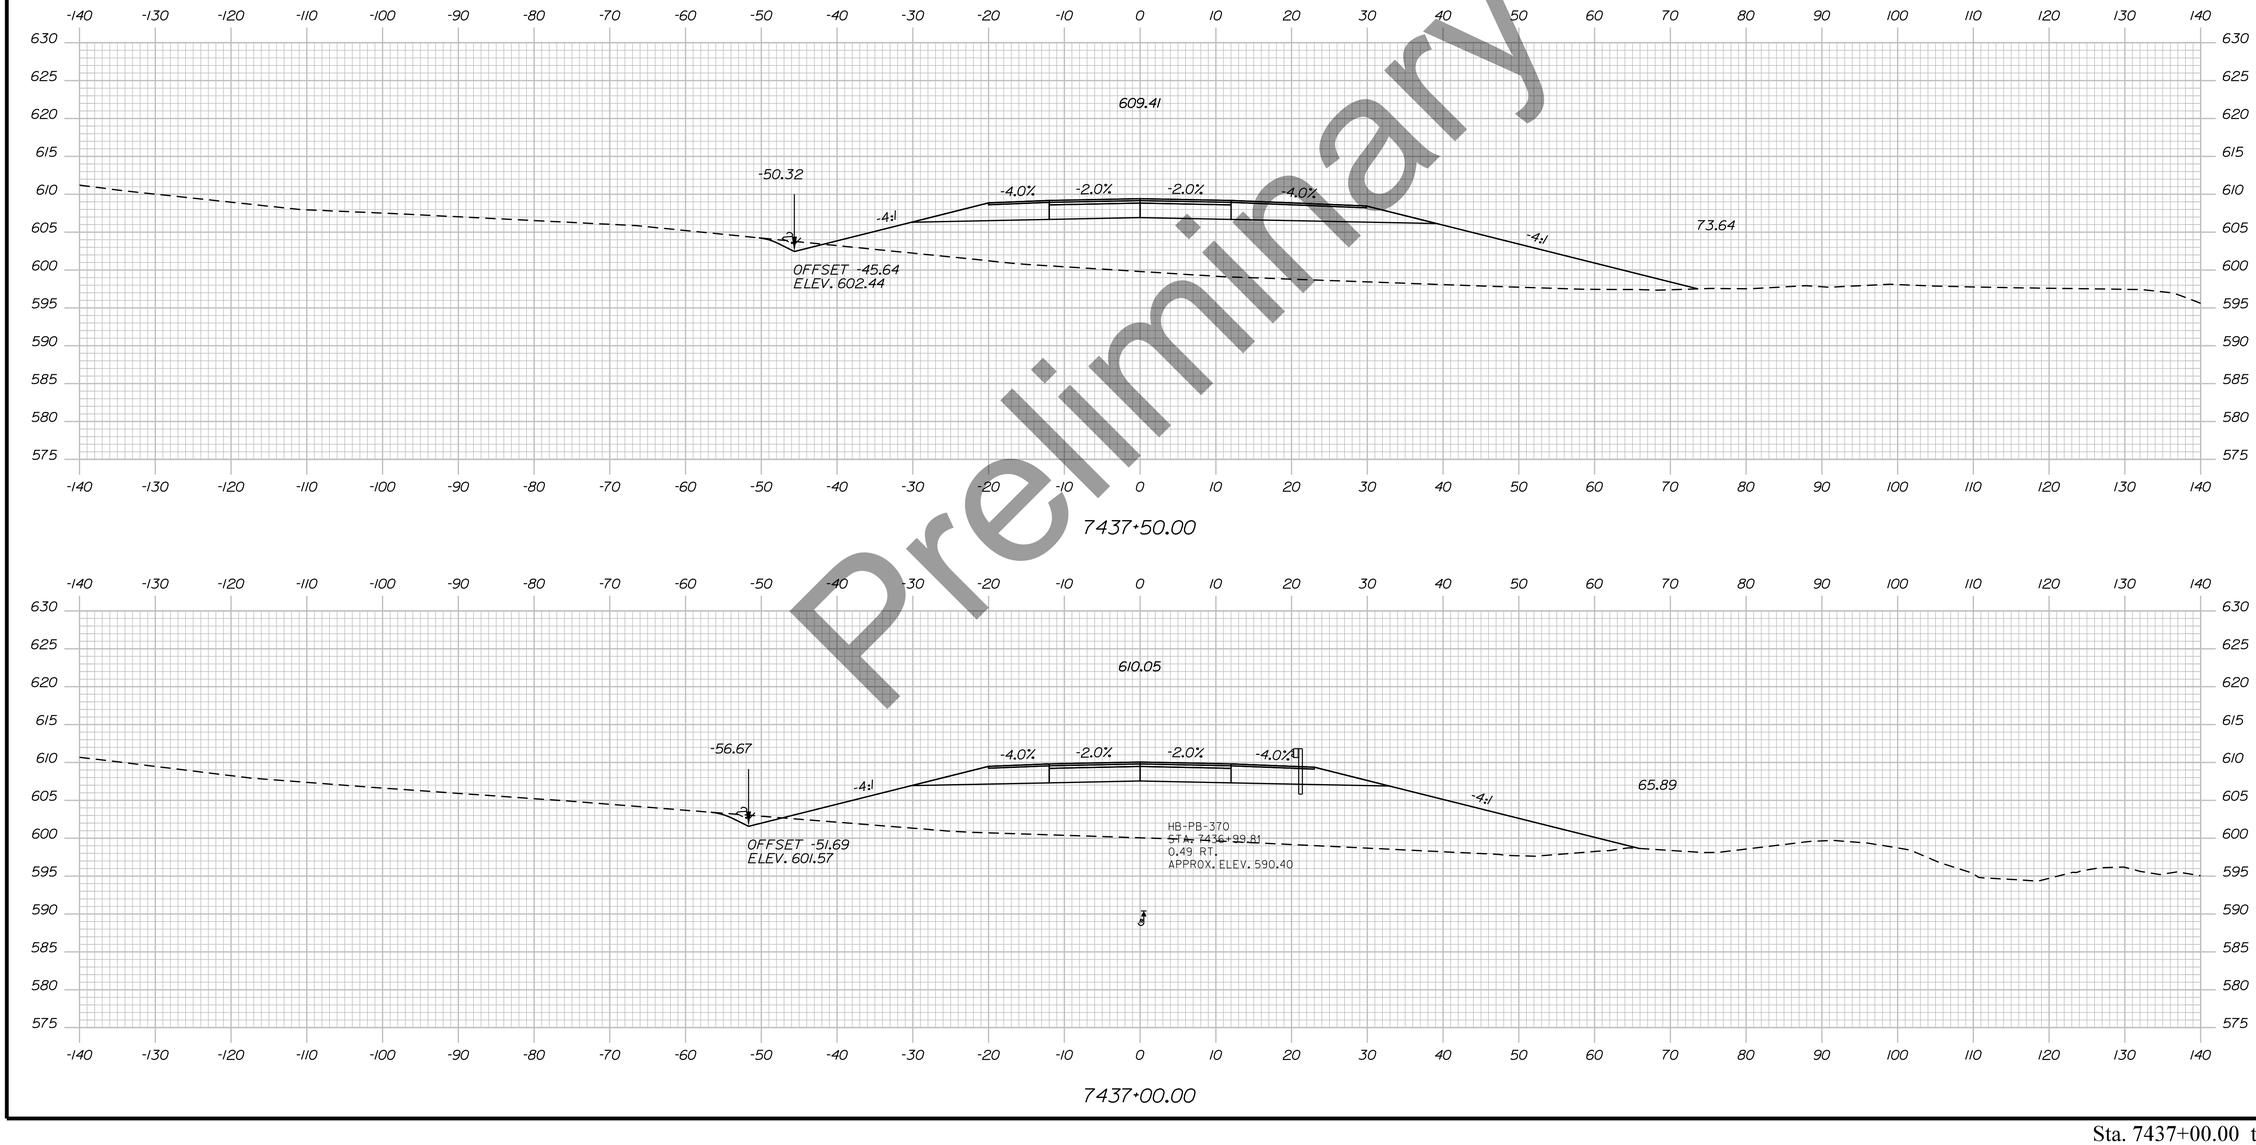

Preliminary

STATE OF MAINE
DEPARTMENT OF TRANSPORTATION

HPP-6462(920)

WIN
WIN 6462.91

HIGHWAY PLANS

vhb

	DATE	BY
PROJ. MANAGER		R.M.
DESIGN-DETAILED		
CHECKED-REVIEWED		
DESIGN2-DETAILED2		
DESIGN3-DETAILED3		
REVISIONS 1		
REVISIONS 2		
REVISIONS 3		
REVISIONS 4		
FIELD CHANGES		

PRESQUE ISLE
PRESQUE ISLE BYPASS


CROSS SECTIONS

SHEET NUMBER

177

OF 460

Sta. 7437+00.00 to Sta. 7437+50.00

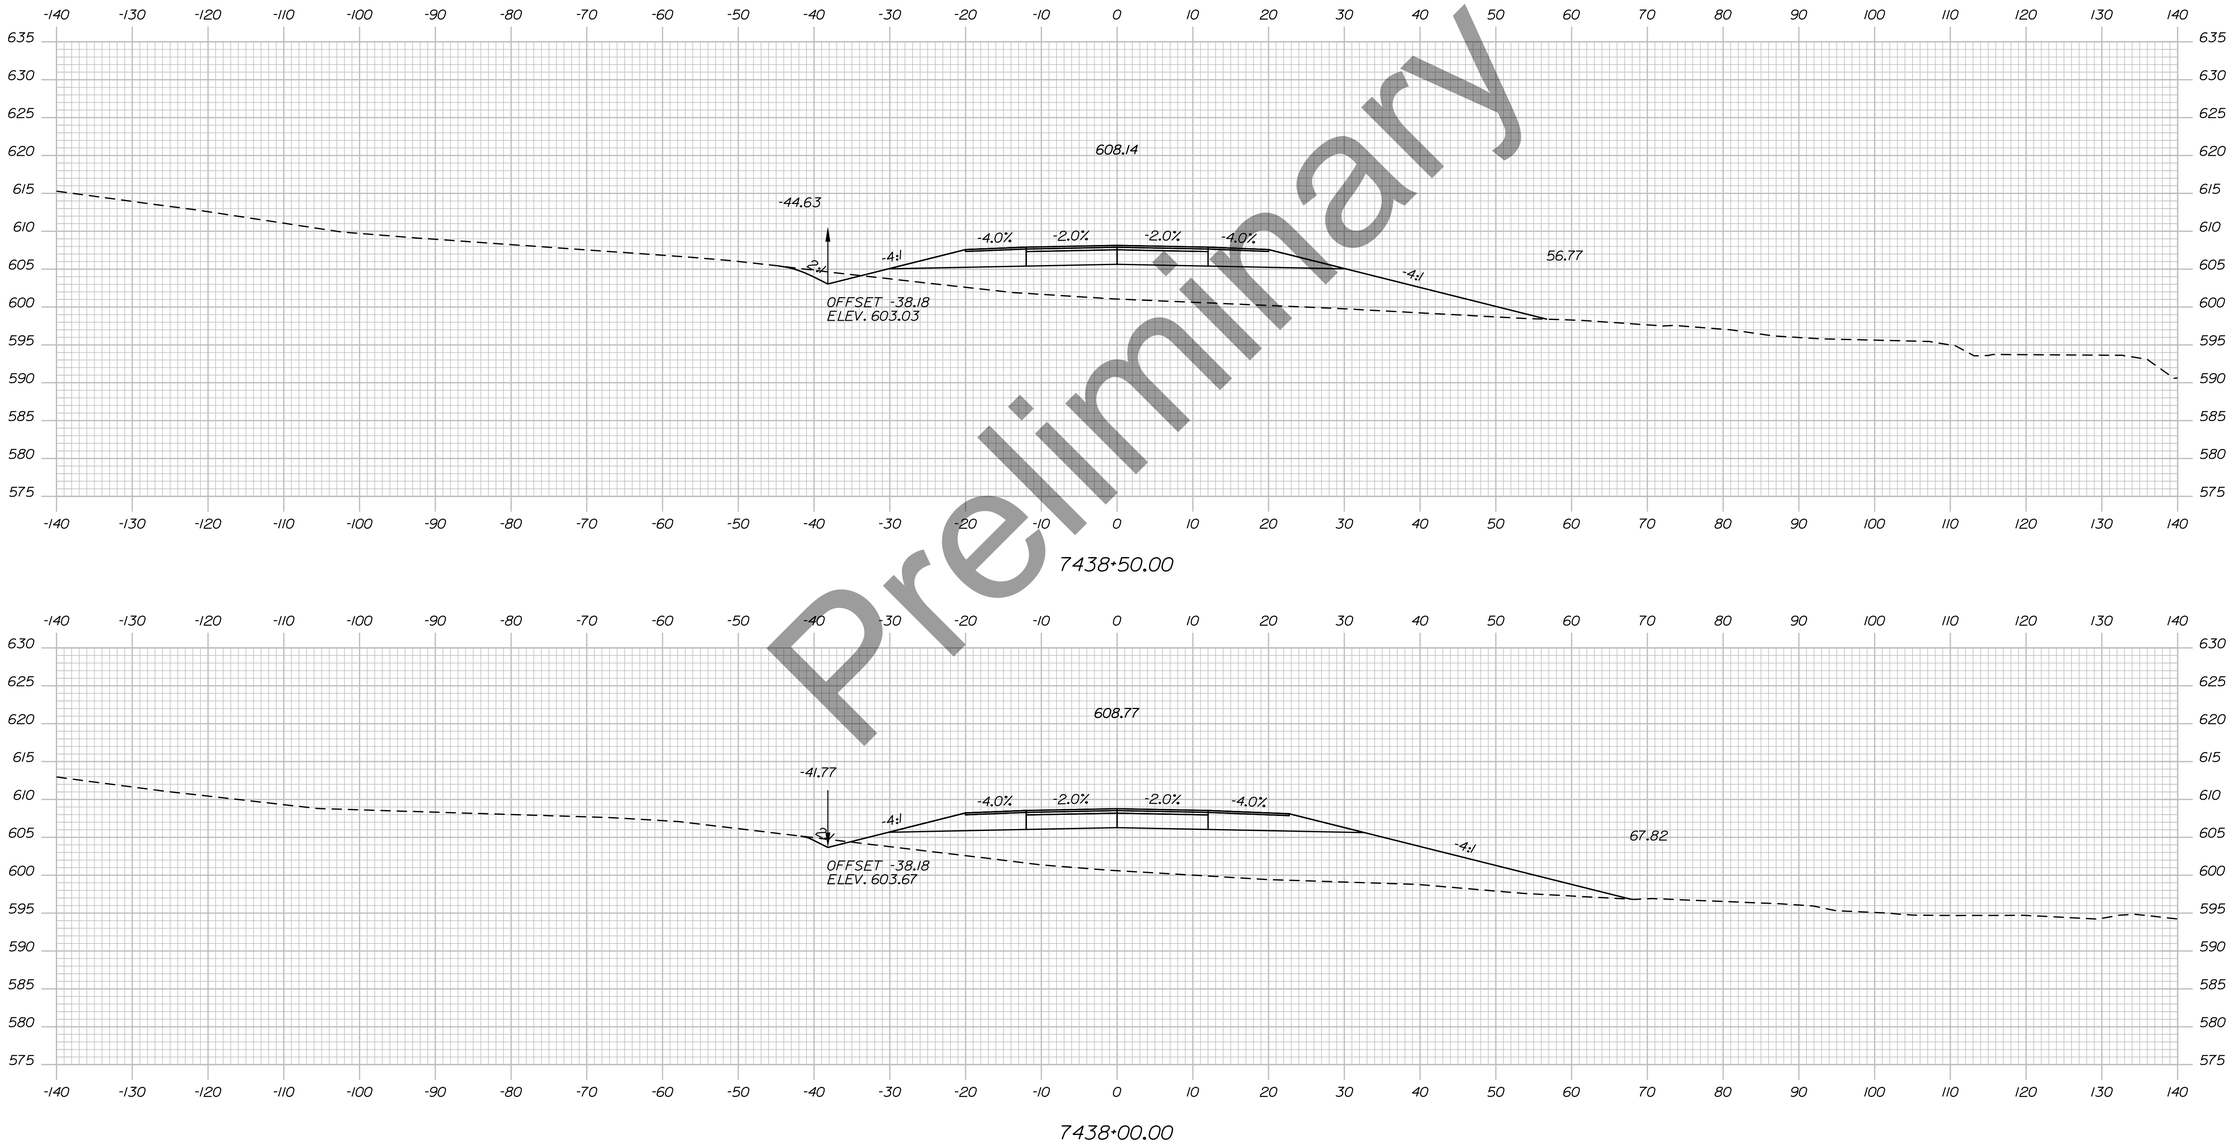

Preliminary

Username: EFlynn Date:8/3/2023

Division: HIGHWAY

Filename: ...\H5_01_Xsects_PI_BYPASS.dgn

STATE OF MAINE
DEPARTMENT OF TRANSPORTATION

HPP-6462(920)

WIN
WIN 6462.91

HIGHWAY PLANS

vhb

	BY	DATE
PROJ. MANAGER	R.M.	
DESIGN-DETAILED		
CHECKED-REVIEWED		
DESIGN2-DETAILED2		
DESIGN3-DETAILED3		
REVISIONS 1		
REVISIONS 2		
REVISIONS 3		
REVISIONS 4		
FIELD CHANGES		

PRESQUE ISLE
PRESQUE ISLE BYPASS


CROSS SECTIONS

SHEET NUMBER

178

OF 460

Sta. 7438+00.00 to Sta. 7438+50.00

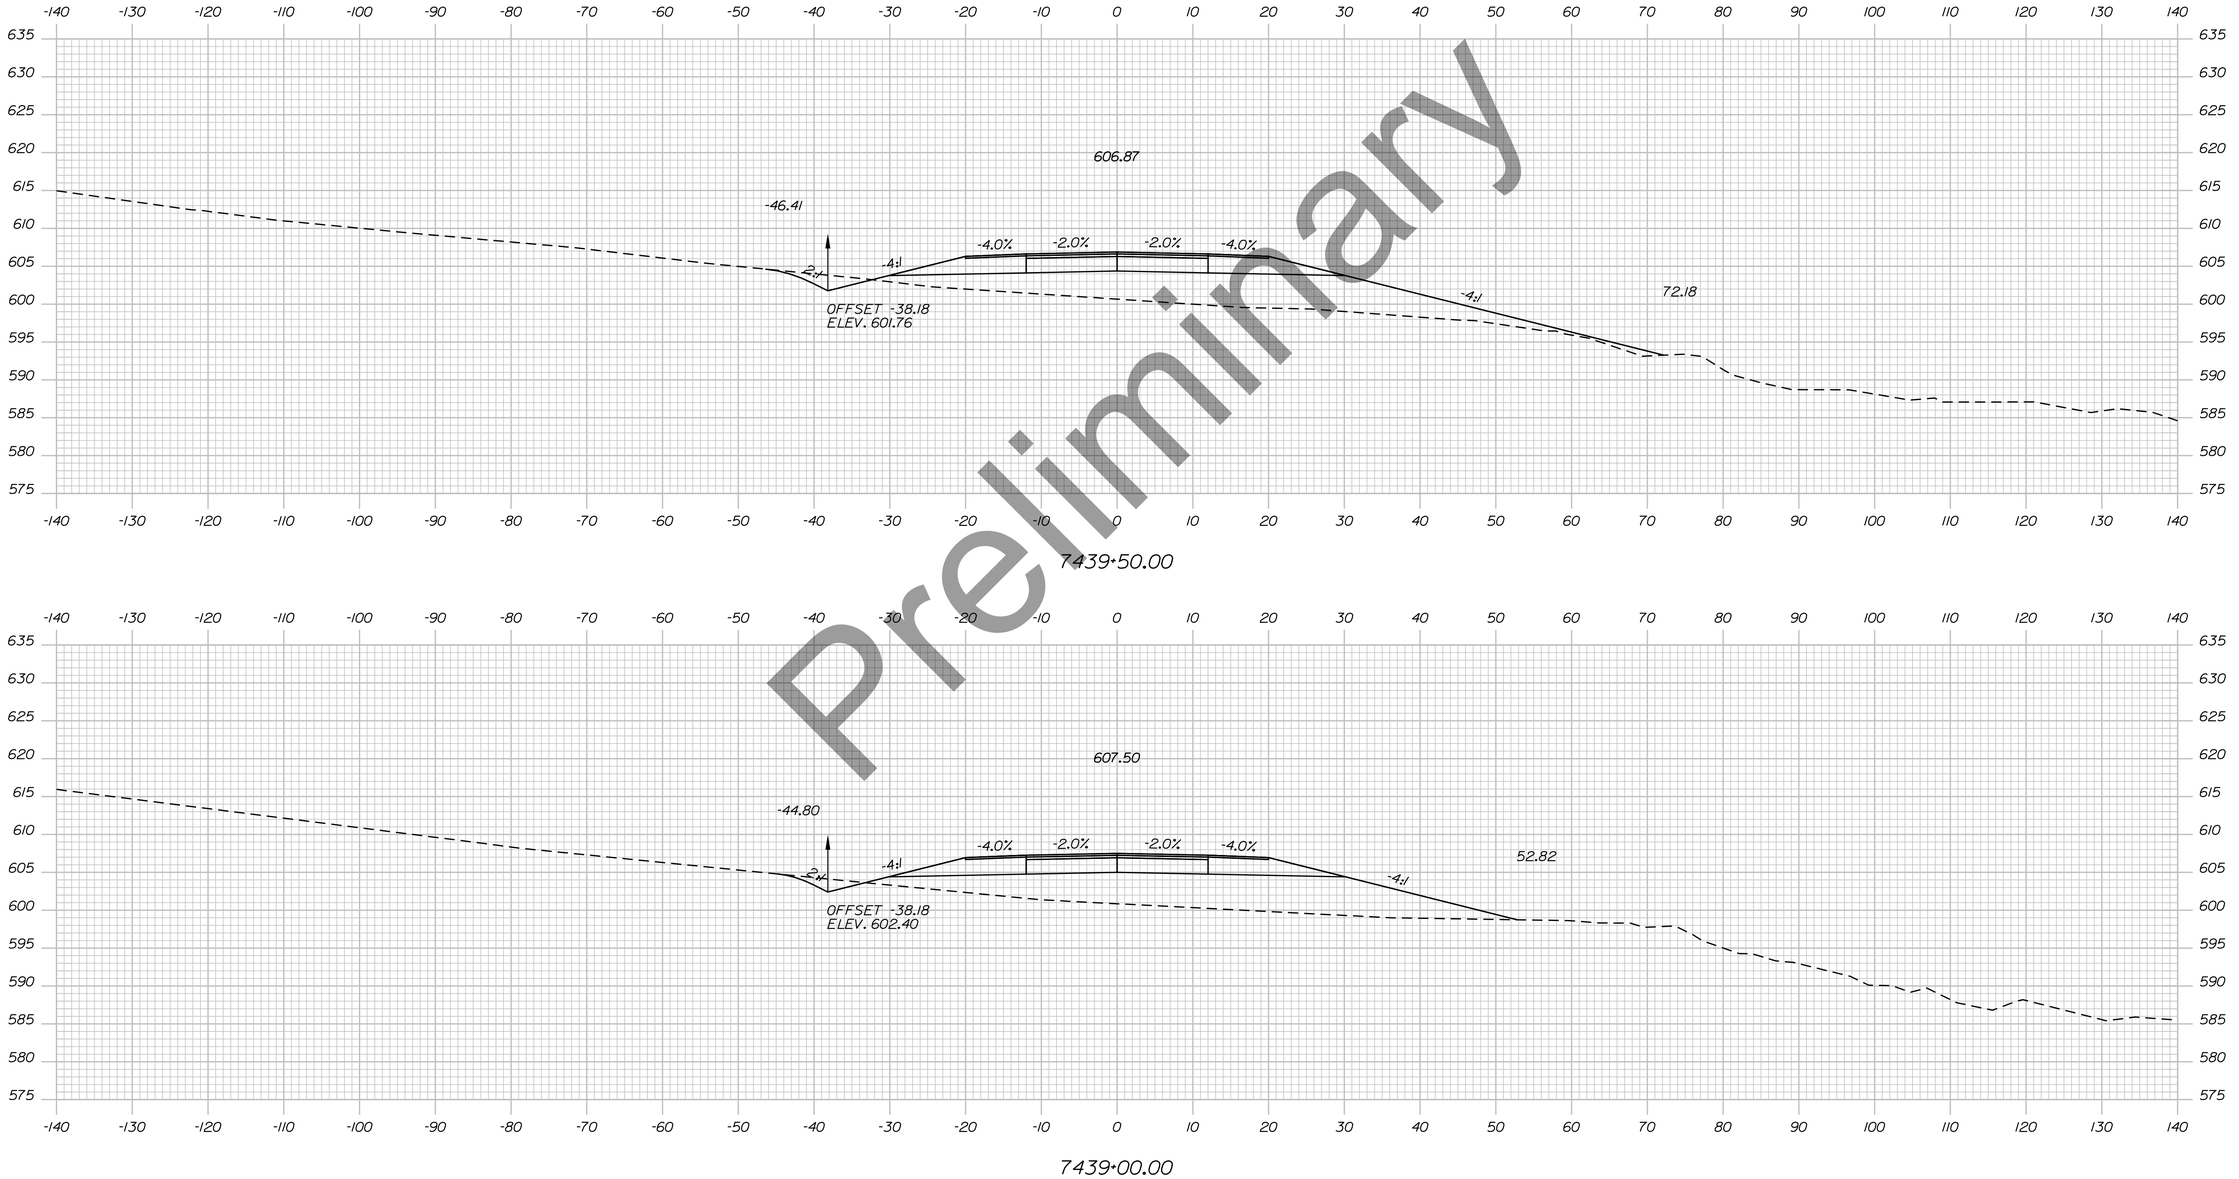

Preliminary

Sta. 7439+00.00 to Sta. 7439+50.00

STATE OF MAINE
DEPARTMENT OF TRANSPORTATION

HPP-6462(920)

WIN
WIN 6462.91

HIGHWAY PLANS

vhb

	R.M.	BY	DATE
PROJ. MANAGER			
DESIGN-DETAILED			
CHECKED-REVIEWED			
DESIGN2-DETAILED2			
DESIGN3-DETAILED3			
REVISIONS 1			
REVISIONS 2			
REVISIONS 3			
REVISIONS 4			
FIELD CHANGES			

PRESQUE ISLE
PRESQUE ISLE BYPASS


CROSS SECTIONS

SHEET NUMBER

179

OF 460

Filename: ...\H5_01_Xsects_PI_BYPASS.dgn Division: HIGHWAY Username: EFlynn Date:8/3/2023

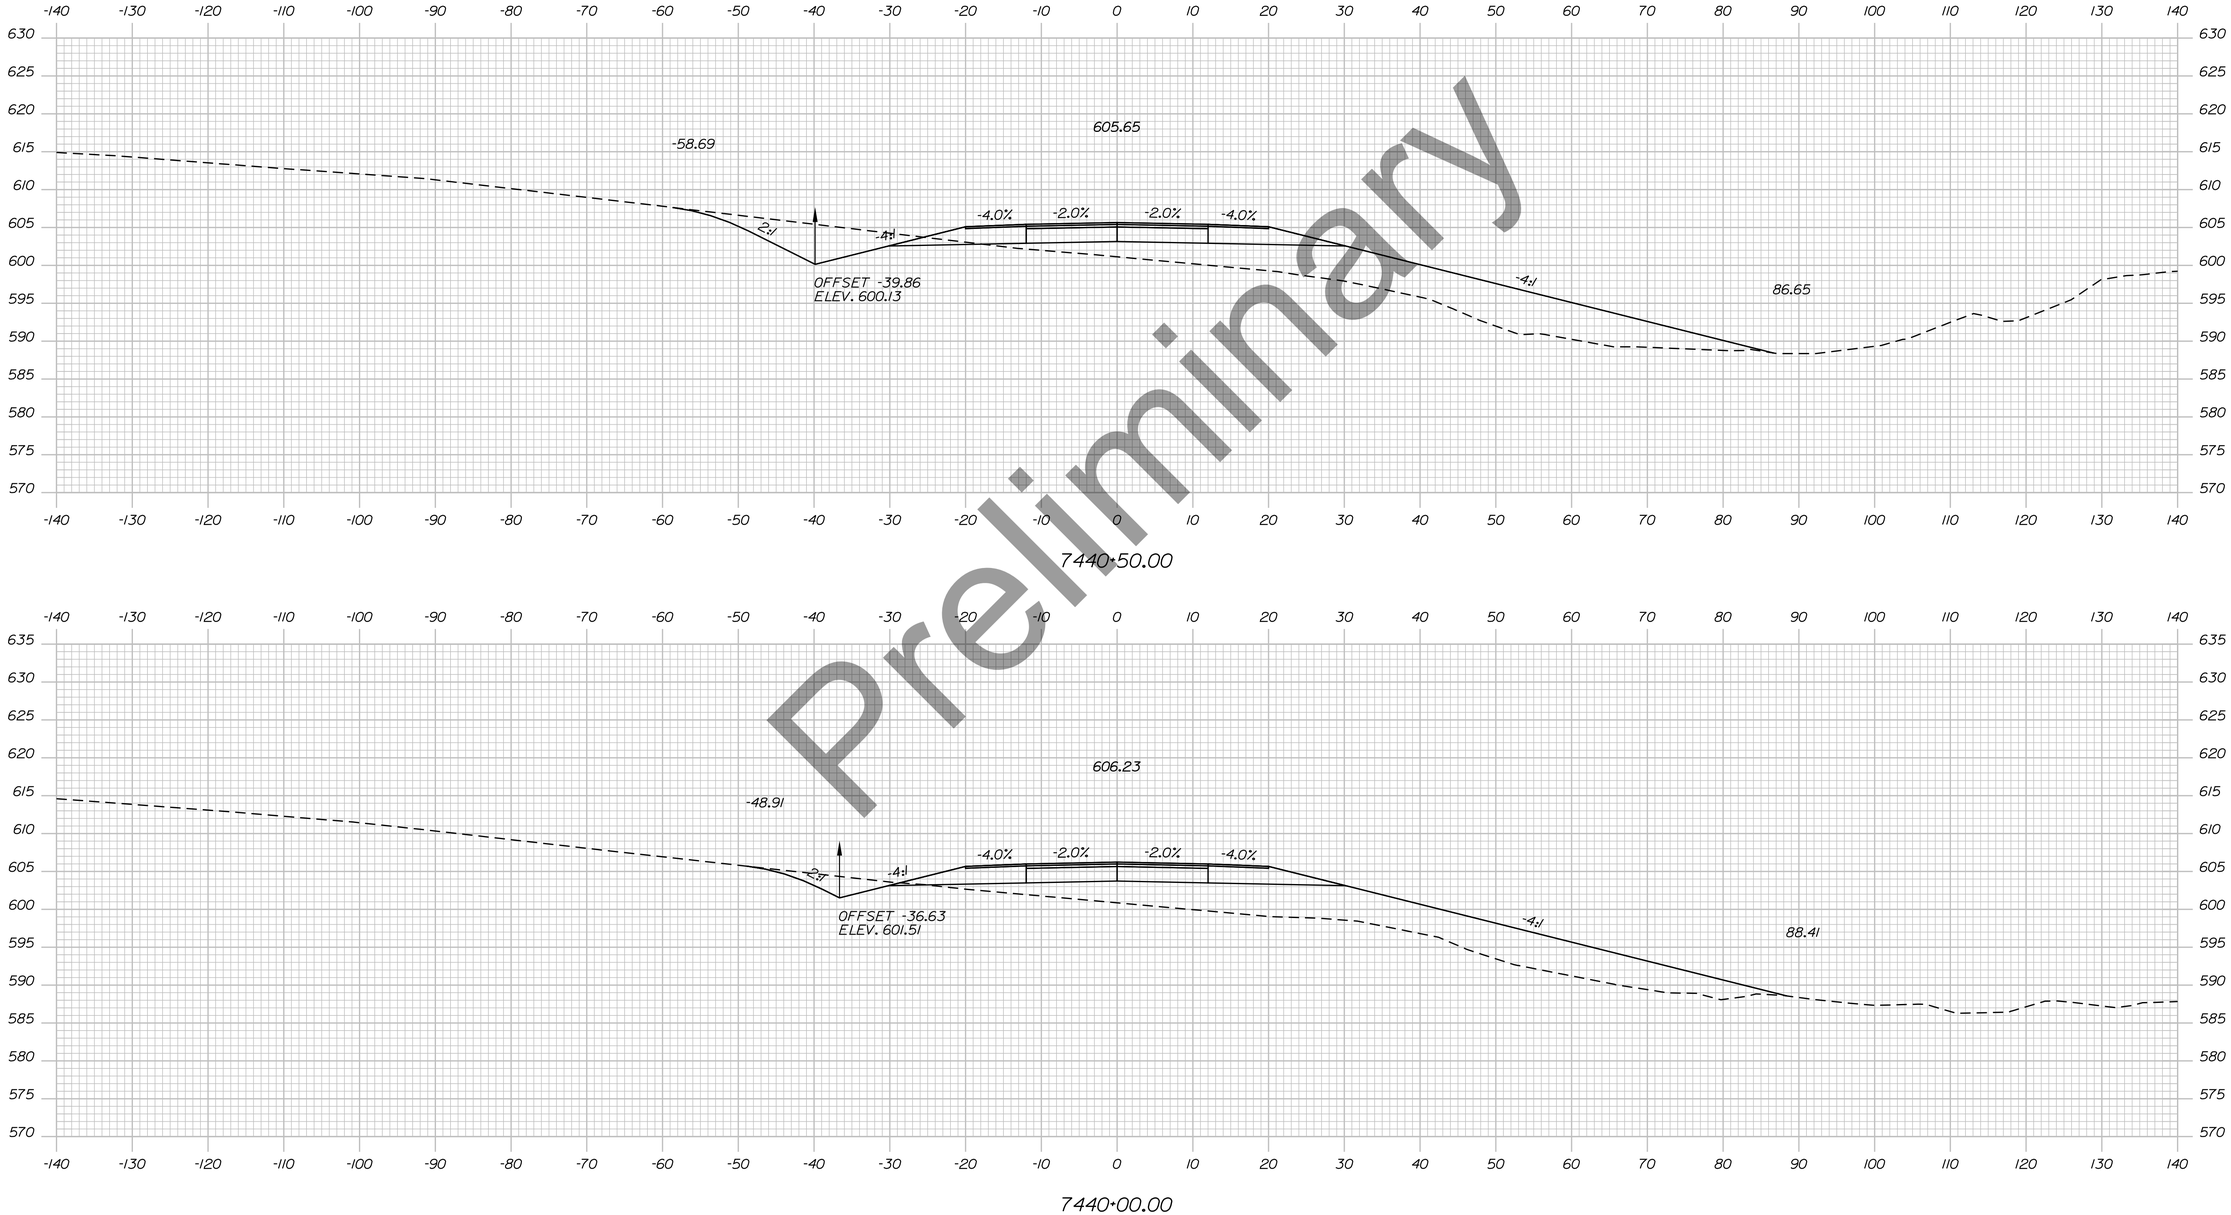

Preliminary

STATE OF MAINE
DEPARTMENT OF TRANSPORTATION

HPP-6462(920)

WIN
WIN 6462.91

HIGHWAY PLANS

vhb

	DATE	BY
R.M.		
PROJ. MANAGER		
DESIGN-DETAILED		
CHECKED-REVIEWED		
DESIGN2-DETAILED2		
DESIGN3-DETAILED3		
REVISIONS 1		
REVISIONS 2		
REVISIONS 3		
REVISIONS 4		
FIELD CHANGES		

PRESQUE ISLE
PRESQUE ISLE BYPASS

CROSS SECTIONS


SHEET NUMBER

180

OF 460

Sta. 7440+00.00 to Sta. 7440+50.00

Filename: ...\H5_01_Xsects_PI_BYPASS.dgn Division: HIGHWAY Username: EFlynn Date:8/3/2023

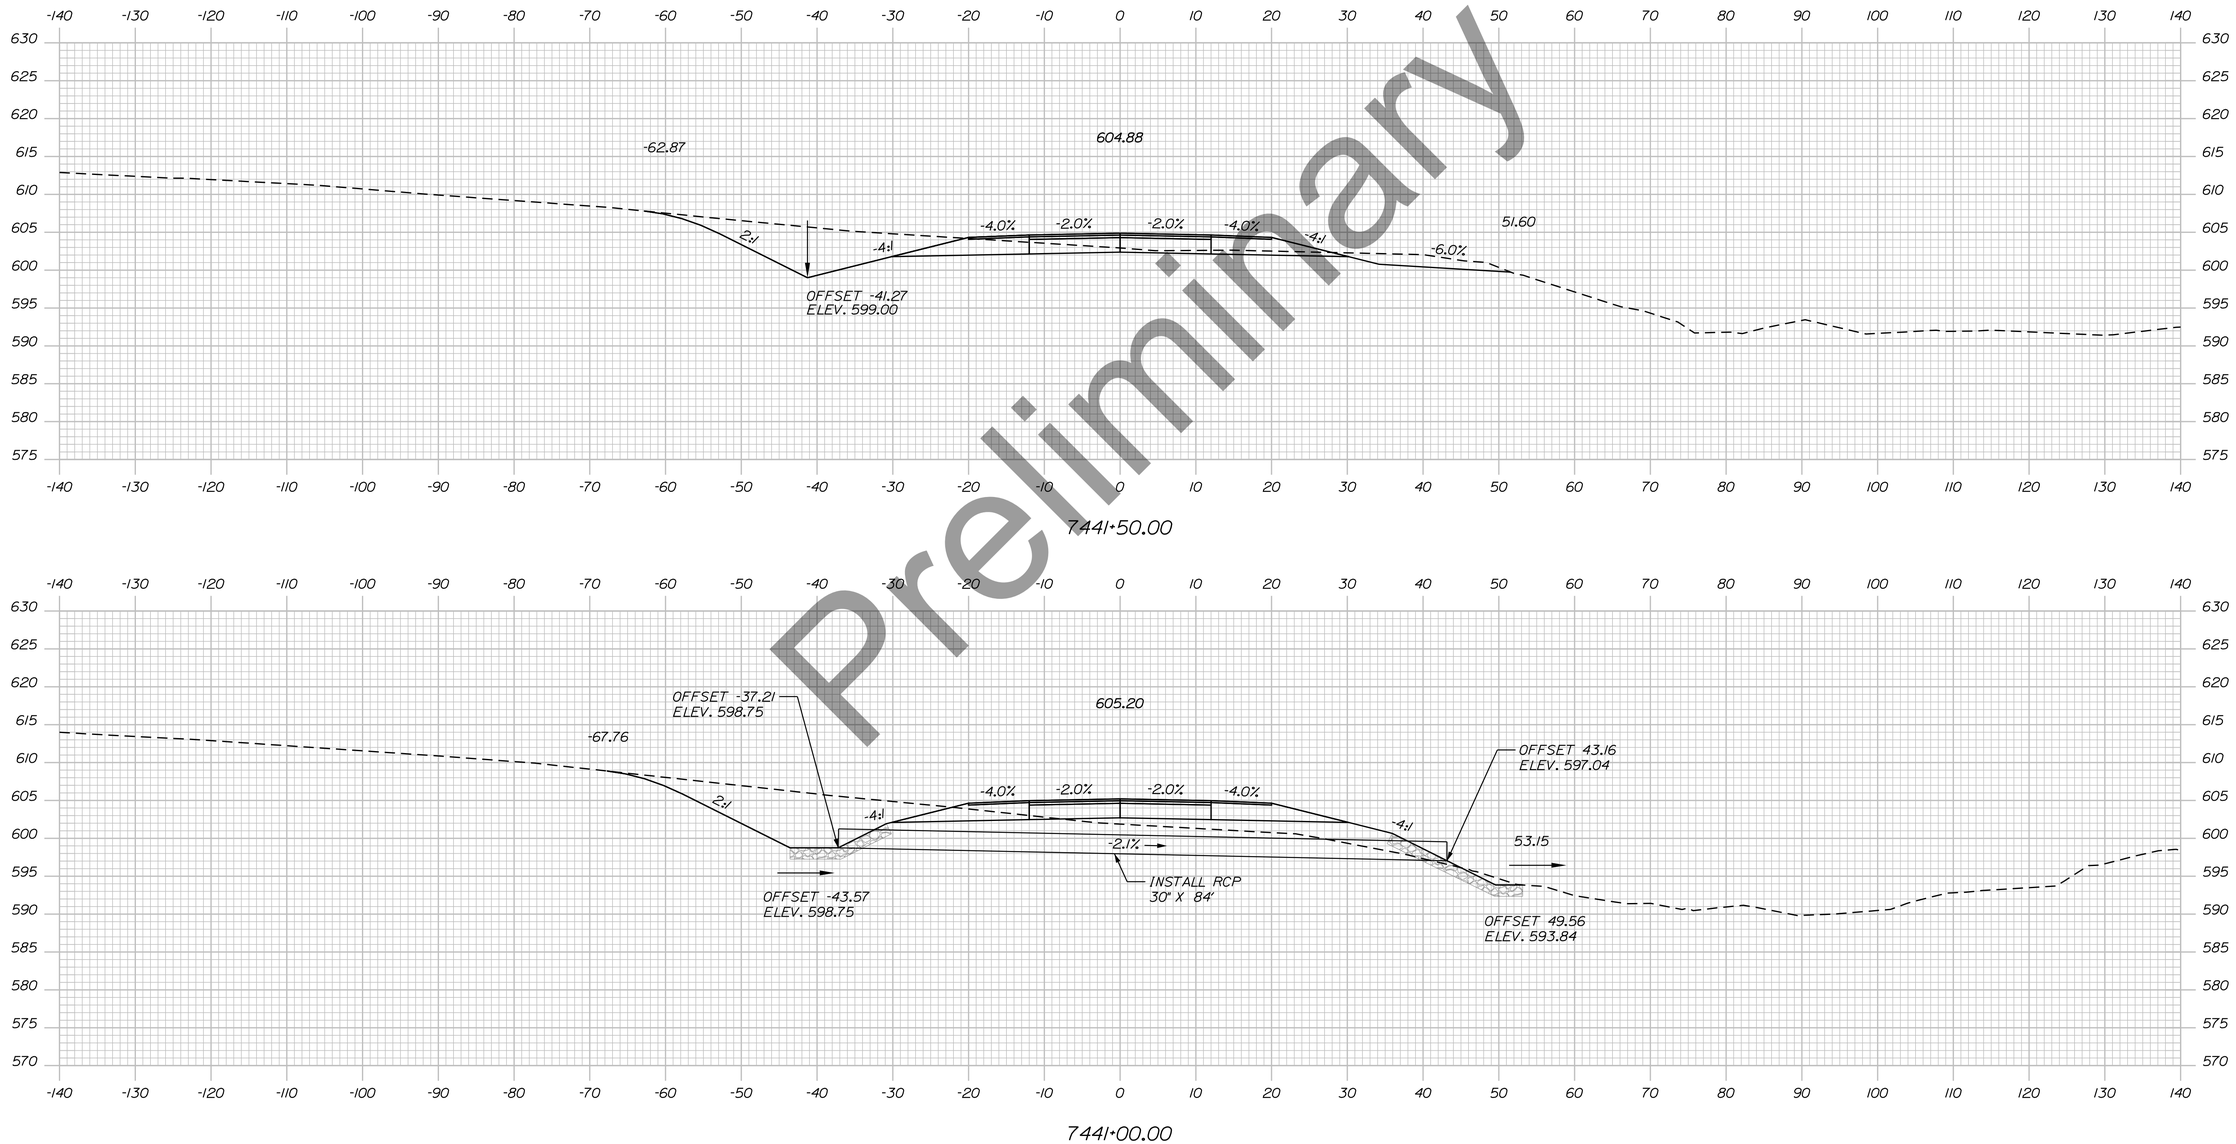

Preliminary

Sta. 7441+00.00 to Sta. 7441+50.00

STATE OF MAINE
DEPARTMENT OF TRANSPORTATION

HPP-6462(920)

WIN
WIN 6462.91

HIGHWAY PLANS

vhb

	DATE	BY
R.M.		
PROJ. MANAGER		
DESIGN-DETAILED		
CHECKED-REVIEWED		
DESIGN2-DETAILED2		
DESIGN3-DETAILED3		
REVISIONS 1		
REVISIONS 2		
REVISIONS 3		
REVISIONS 4		
FIELD CHANGES		

PRESQUE ISLE
PRESQUE ISLE BYPASS


CROSS SECTIONS

SHEET NUMBER

181

OF 460

Filename: ...\H5_01_Xsects_PI_BYPASS.dgn Division: HIGHWAY Username: EFlynn Date:8/3/2023

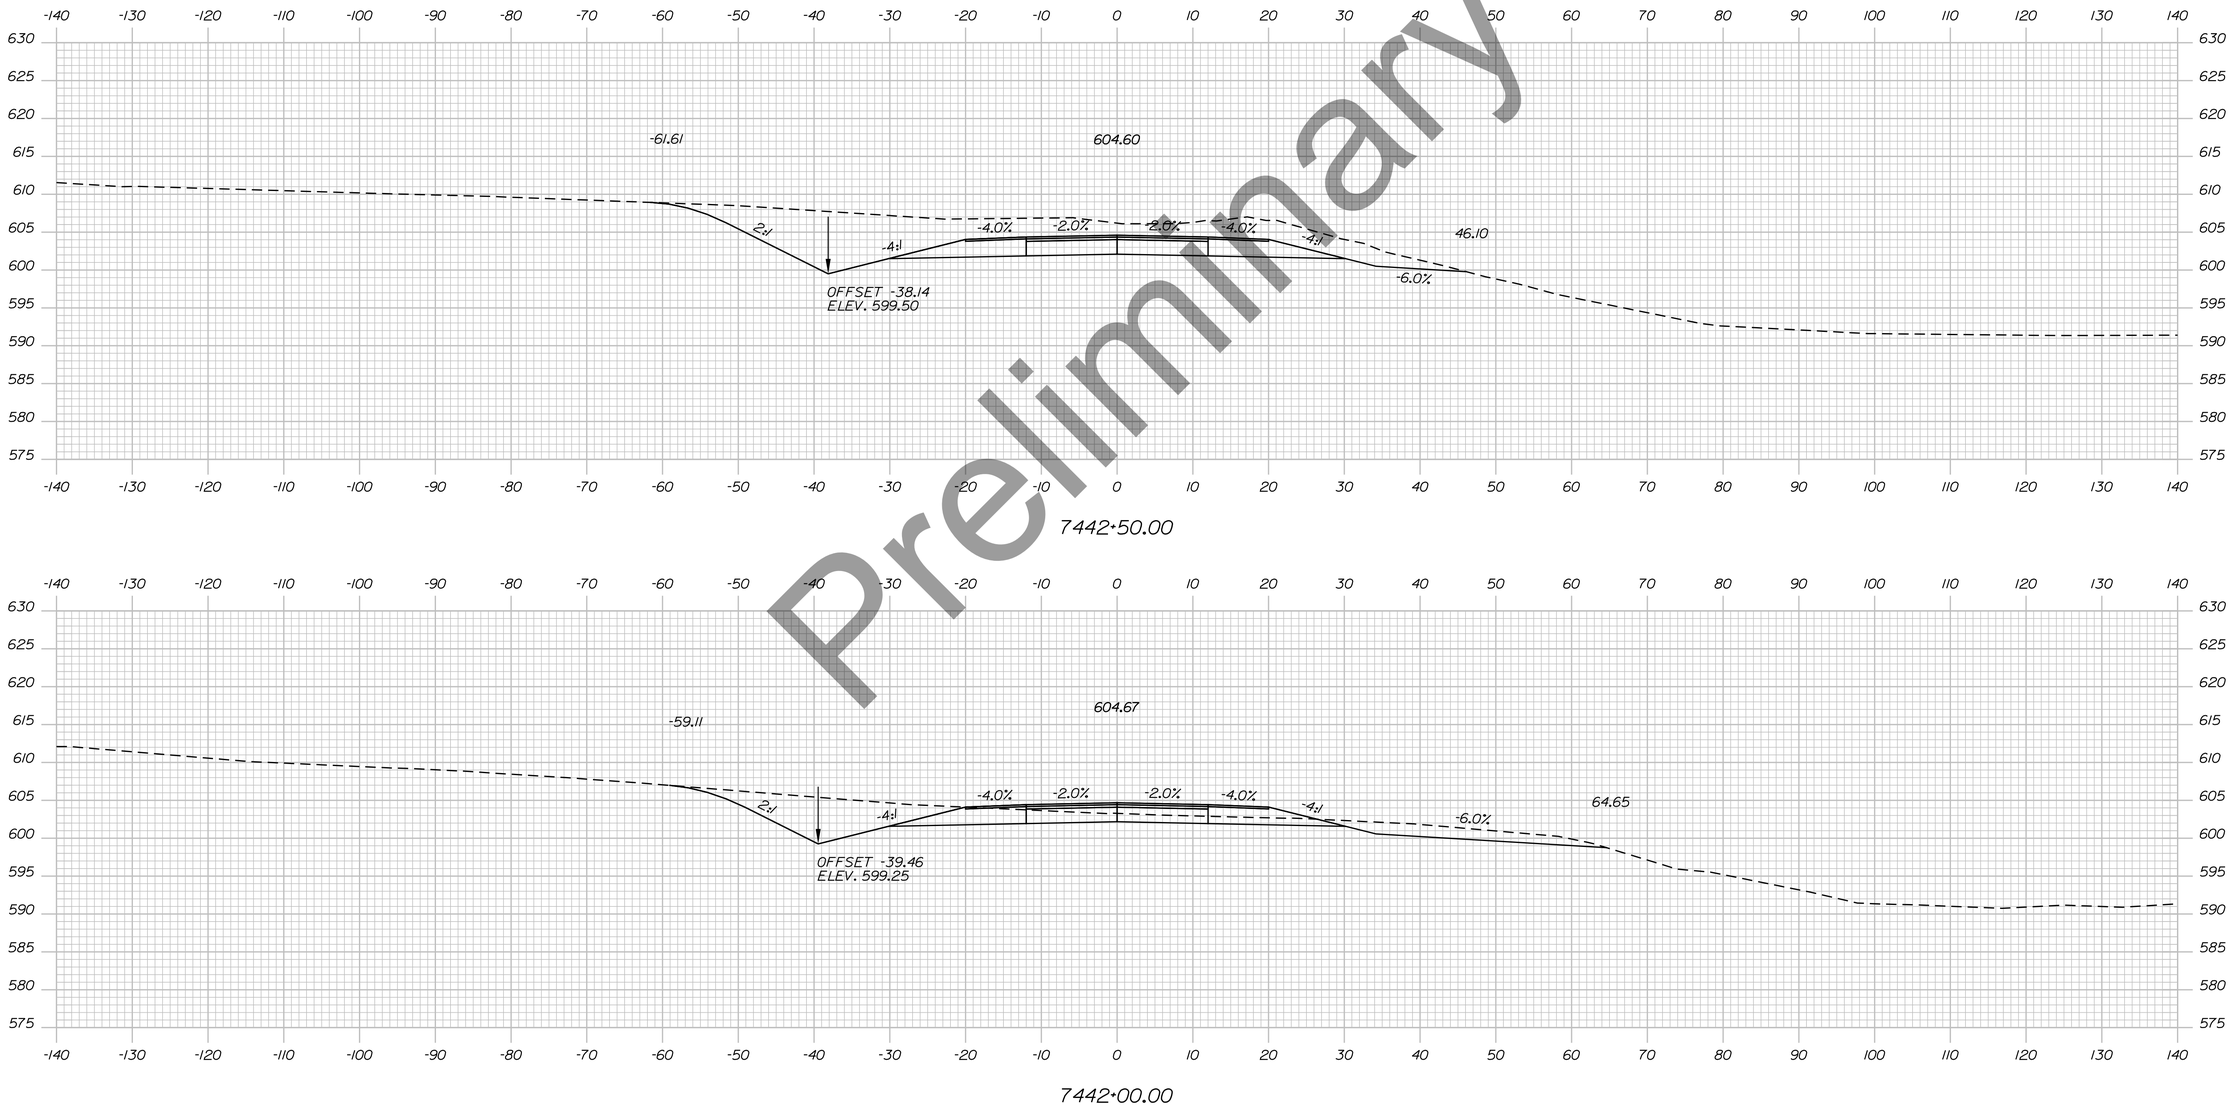

Preliminary

Filename: ...\H5_01_Xsects_PI_BYPASS.dgn Division: HIGHWAY Username: EFlynn Date:8/3/2023

STATE OF MAINE
DEPARTMENT OF TRANSPORTATION

HPP-6462(920)

WIN
WIN 6462.91

HIGHWAY PLANS

vhb

	BY	DATE
PROJ. MANAGER	R.M.	
DESIGN-DETAILED		
CHECKED-REVIEWED		
DESIGN2-DETAILED2		
DESIGN3-DETAILED3		
REVISIONS 1		
REVISIONS 2		
REVISIONS 3		
REVISIONS 4		
FIELD CHANGES		

PRESQUE ISLE
PRESQUE ISLE BYPASS


CROSS SECTIONS

SHEET NUMBER

182

OF 460

Sta. 7442+00.00 to Sta. 7442+50.00

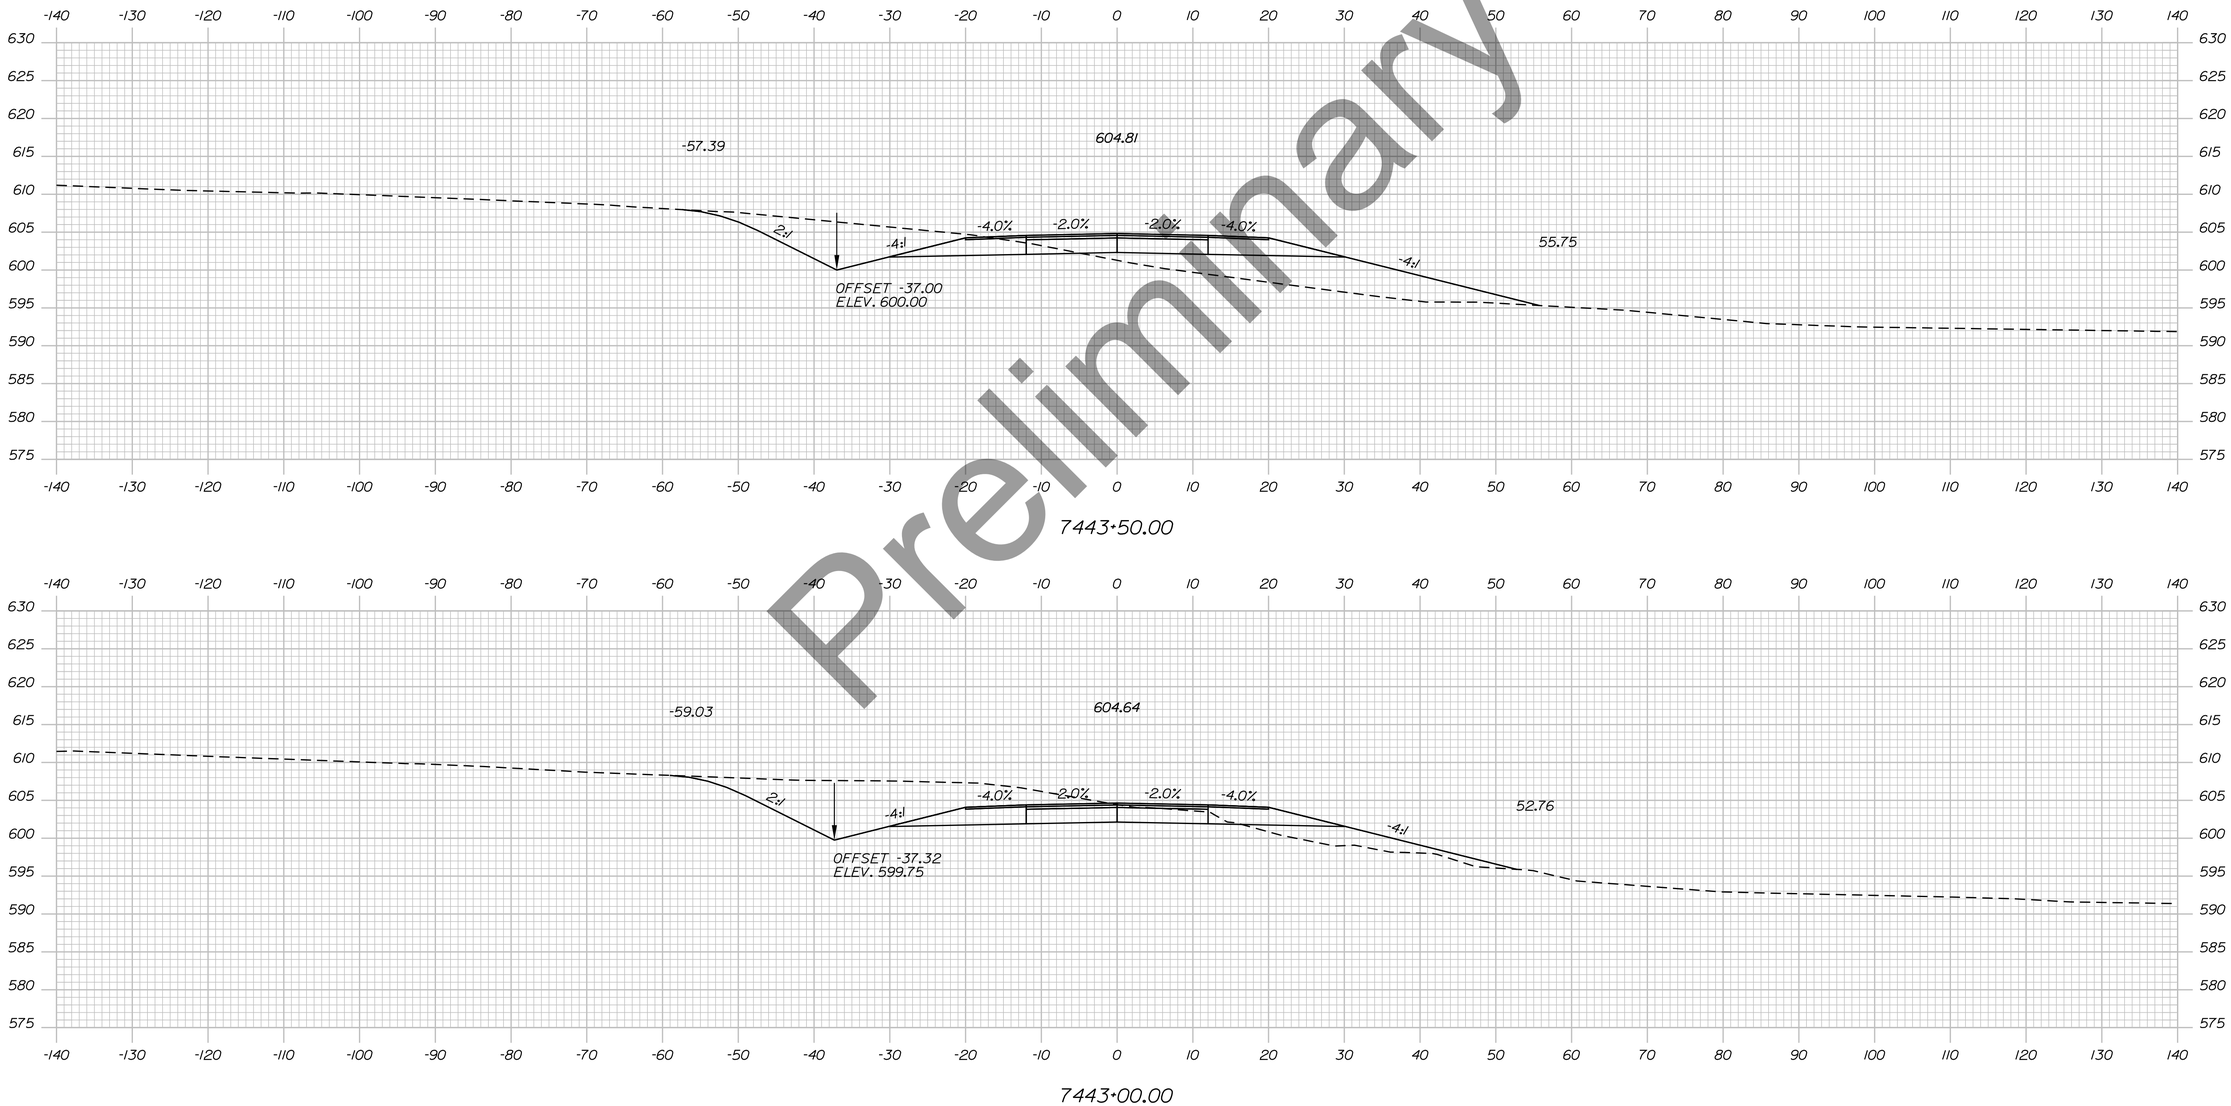

Preliminary

Filename: ...\H5_01_Xsects_PI_BYPASS.dgn Division: HIGHWAY Username: EFlynn Date:8/3/2023

STATE OF MAINE
DEPARTMENT OF TRANSPORTATION

HPP-6462(920)

WIN
WIN 6462.91

HIGHWAY PLANS

vhb

PROJ. MANAGER			
DESIGN-DETAILED	R.M.		
CHECKED-REVIEWED			
DESIGN2-DETAILED2			
DESIGN3-DETAILED3			
REVISIONS 1	1		
REVISIONS 2	2		
REVISIONS 3	3		
REVISIONS 4	4		
FIELD CHANGES			

PRESQUE ISLE
PRESQUE ISLE BYPASS

CROSS SECTIONS


SHEET NUMBER

183

OF 460

Sta. 7443+00.00 to Sta. 7443+50.00

Username: EFlynn
Date:8/3/2023
Division: HIGHWAY
Filename: ...\H5_01_Xsects_PI_BYPASS.dgn

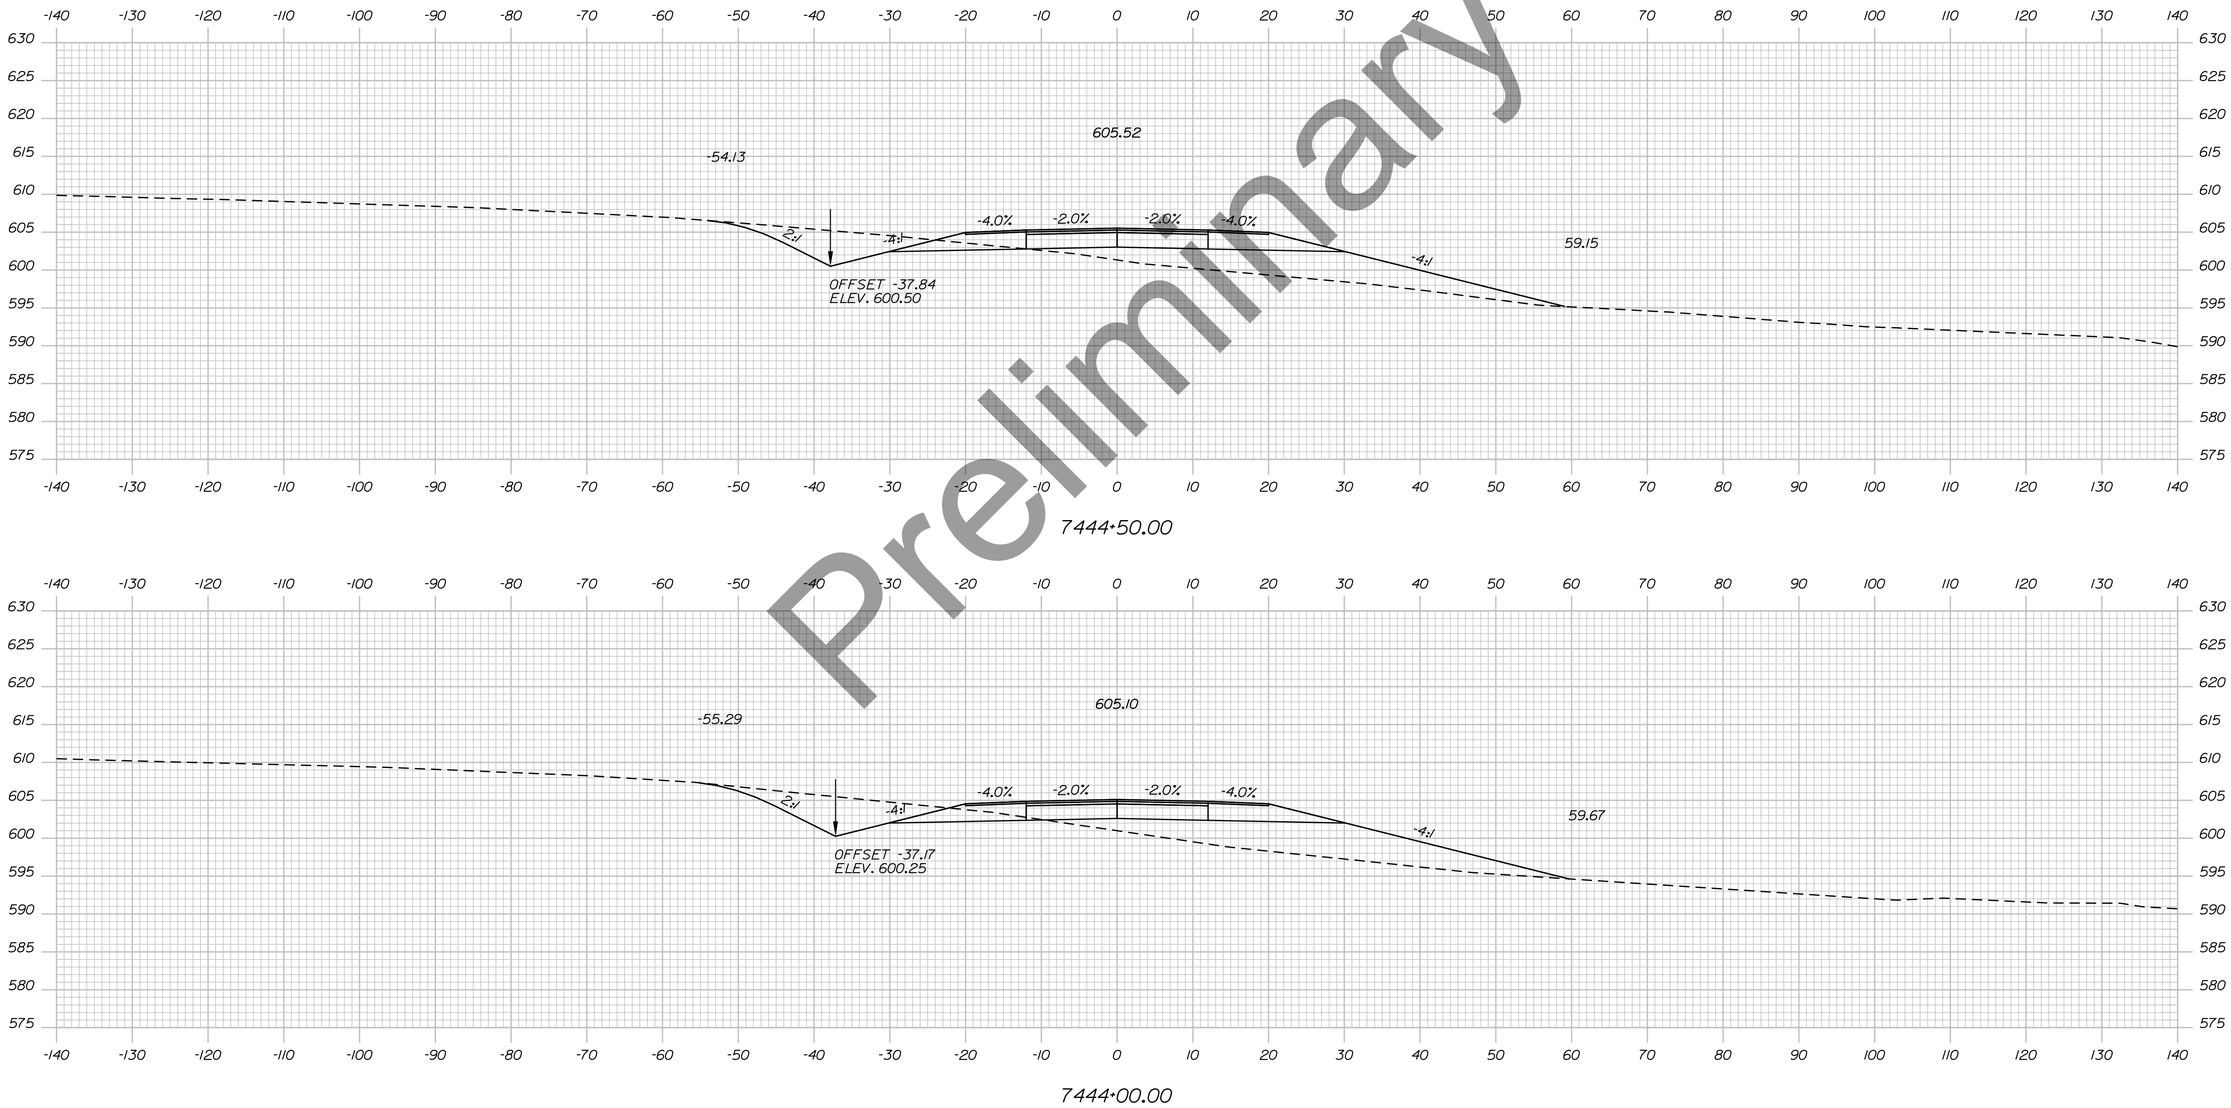

Preliminary

STATE OF MAINE
DEPARTMENT OF TRANSPORTATION

HPP-6462(920)

WIN
WIN 6462.91

HIGHWAY PLANS

vhb

	R.M.	BY	DATE
PROJ. MANAGER			
DESIGN-DETAILED			
CHECKED-REVIEWED			
DESIGN2-DETAILED2			
DESIGN3-DETAILED3			
REVISIONS 1			
REVISIONS 2			
REVISIONS 3			
REVISIONS 4			
FIELD CHANGES			

PRESQUE ISLE
PRESQUE ISLE BYPASS


CROSS SECTIONS

SHEET NUMBER

184

OF 460

Sta. 7444+00.00 to Sta. 7444+50.00

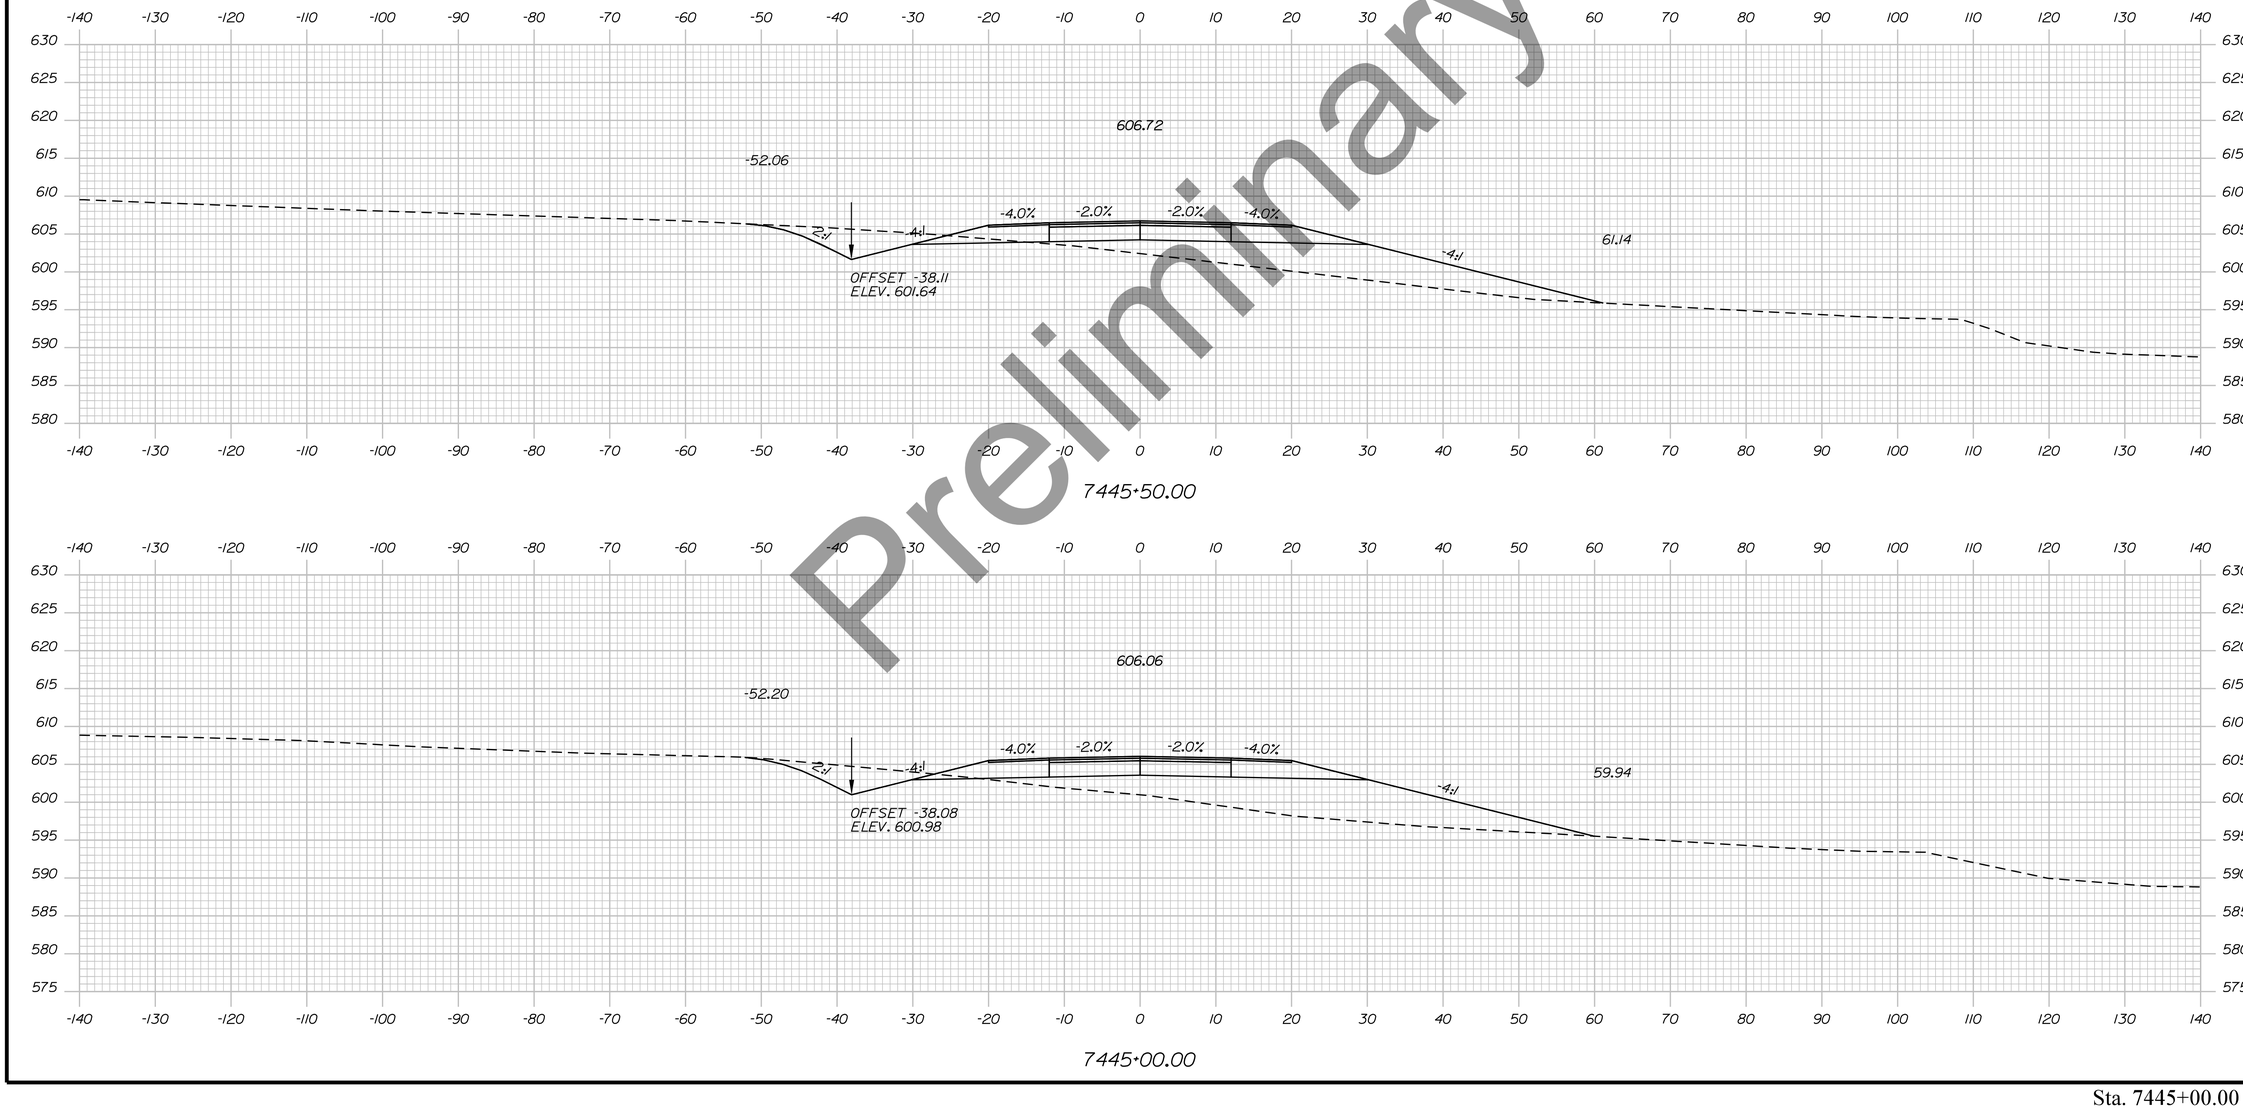

Preliminary

Filename: ...\H5_01_Xsects_PI_BYPASS.dgn Division: HIGHWAY Username: EFlynn Date:8/3/2023

STATE OF MAINE
DEPARTMENT OF TRANSPORTATION

HPP-6462(920)

WIN
WIN 6462.91

HIGHWAY PLANS

vhb

	R.M.	BY	DATE
PROJ. MANAGER			
DESIGN-DETAILED			
CHECKED-REVIEWED			
DESIGN2-DETAILED2			
DESIGN3-DETAILED3			
REVISIONS 1			
REVISIONS 2			
REVISIONS 3			
REVISIONS 4			
FIELD CHANGES			

PRESQUE ISLE
PRESQUE ISLE BYPASS


CROSS SECTIONS

SHEET NUMBER

185

OF 460

Sta. 7445+00.00 to Sta. 7445+50.00

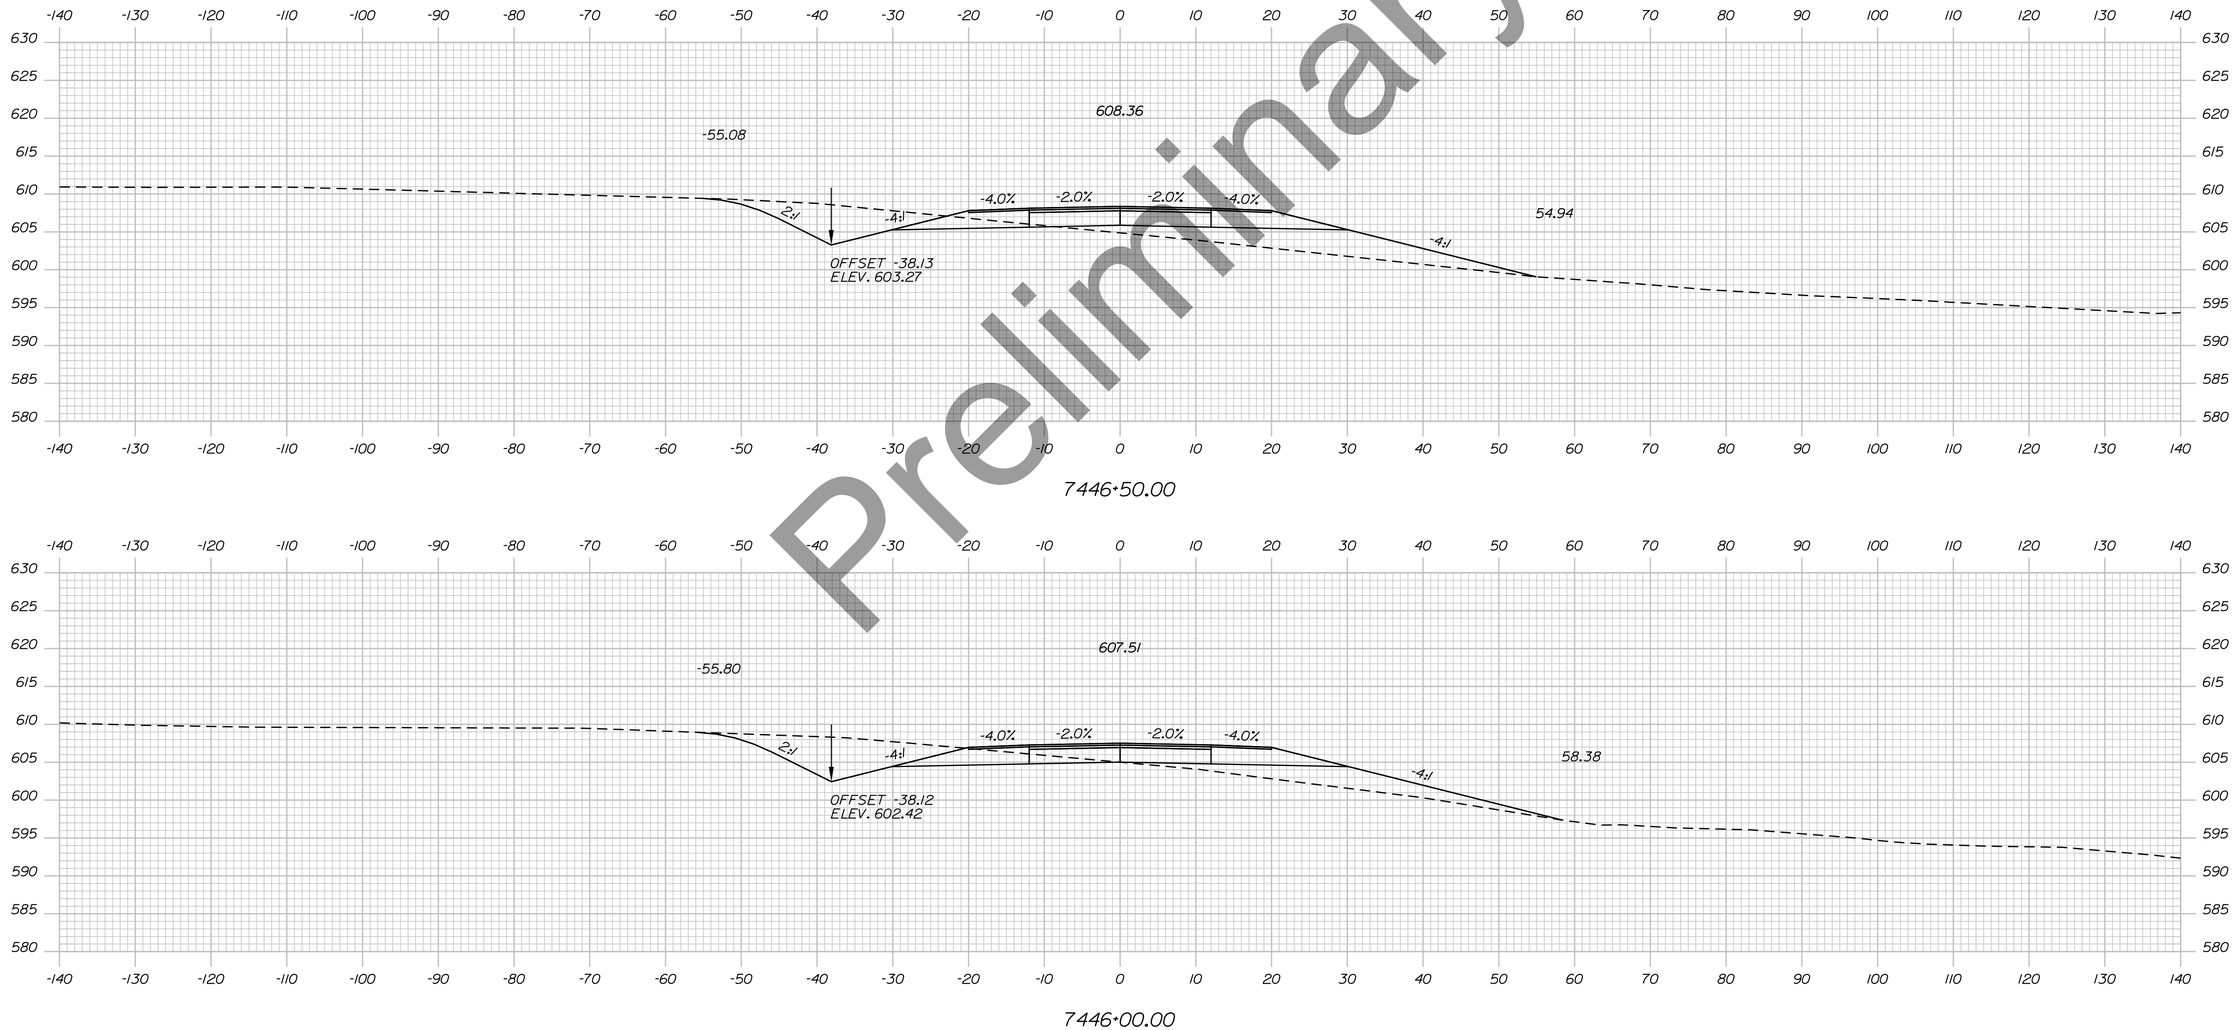

Preliminary

Filename: ...\H5_01_Xsects_PI_BYPASS.dgn Division: HIGHWAY Username: EFlynn Date:8/3/2023

STATE OF MAINE
DEPARTMENT OF TRANSPORTATION

HPP-6462(920)

WIN
WIN 6462.91

HIGHWAY PLANS

vhb

	DATE	BY
PROJ. MANAGER		R.M.
DESIGN-DETAILED		
CHECKED-REVIEWED		
DESIGN2-DETAILED2		
DESIGN3-DETAILED3		
REVISIONS 1		
REVISIONS 2		
REVISIONS 3		
REVISIONS 4		
FIELD CHANGES		

PRESQUE ISLE
PRESQUE ISLE BYPASS


CROSS SECTIONS

SHEET NUMBER

186

OF 460

Sta. 7446+00.00 to Sta. 7446+50.00

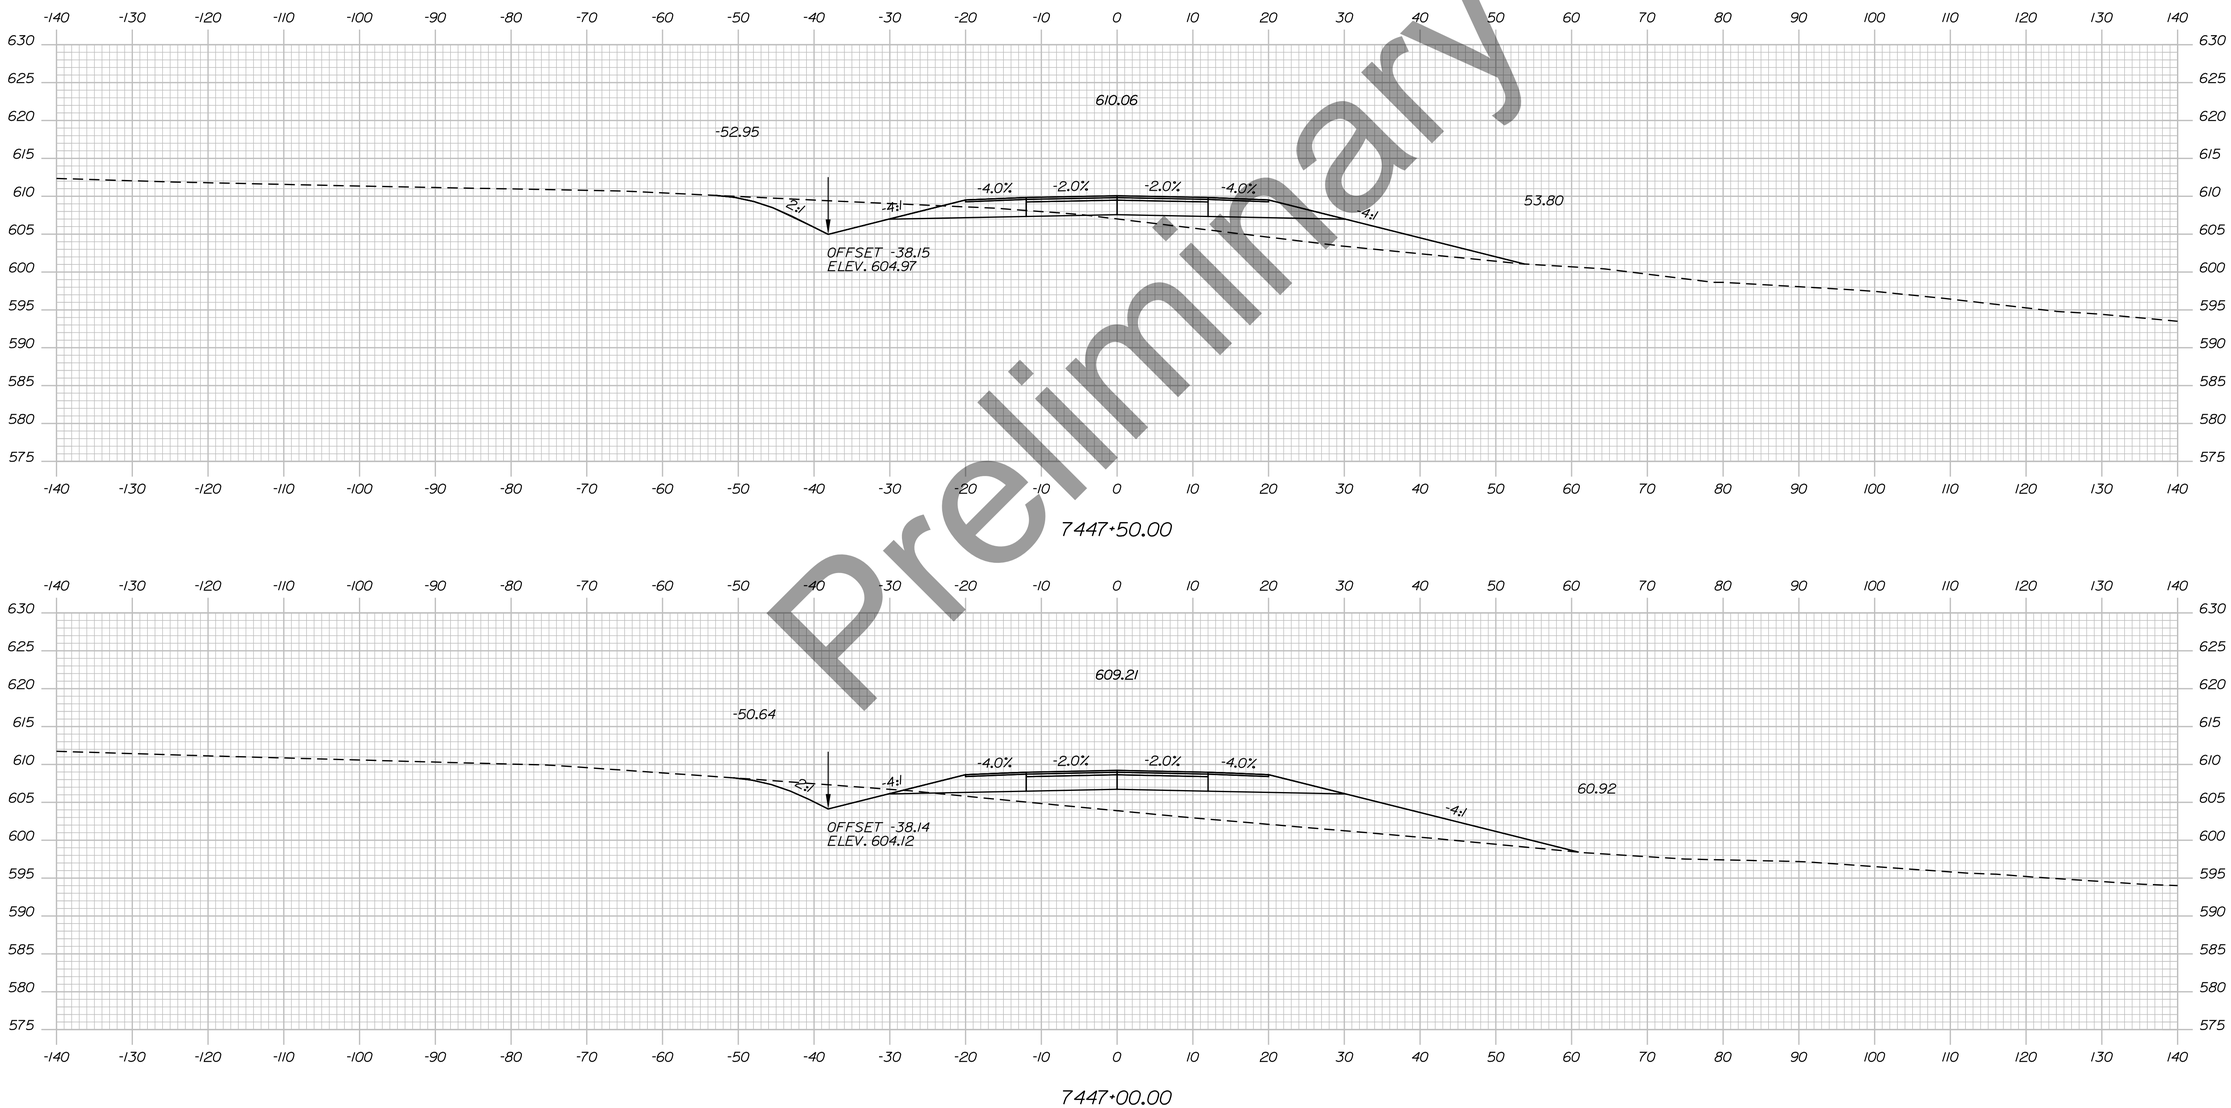

Preliminary

Filename: ...\H5_01_Xsects_PI_BYPASS.dgn Division: HIGHWAY Username: EFlynn Date:8/3/2023

STATE OF MAINE
DEPARTMENT OF TRANSPORTATION

HPP-6462(920)

WIN
WIN 6462.91

HIGHWAY PLANS

vhb

	DATE	BY
PROJ. MANAGER		R.M.
DESIGN-DETAILED		
CHECKED-REVIEWED		
DESIGN2-DETAILED2		
DESIGN3-DETAILED3		
REVISIONS 1		
REVISIONS 2		
REVISIONS 3		
REVISIONS 4		
FIELD CHANGES		

PRESQUE ISLE
PRESQUE ISLE BYPASS


CROSS SECTIONS

SHEET NUMBER

187

OF 460

Sta. 7447+00.00 to Sta. 7447+50.00

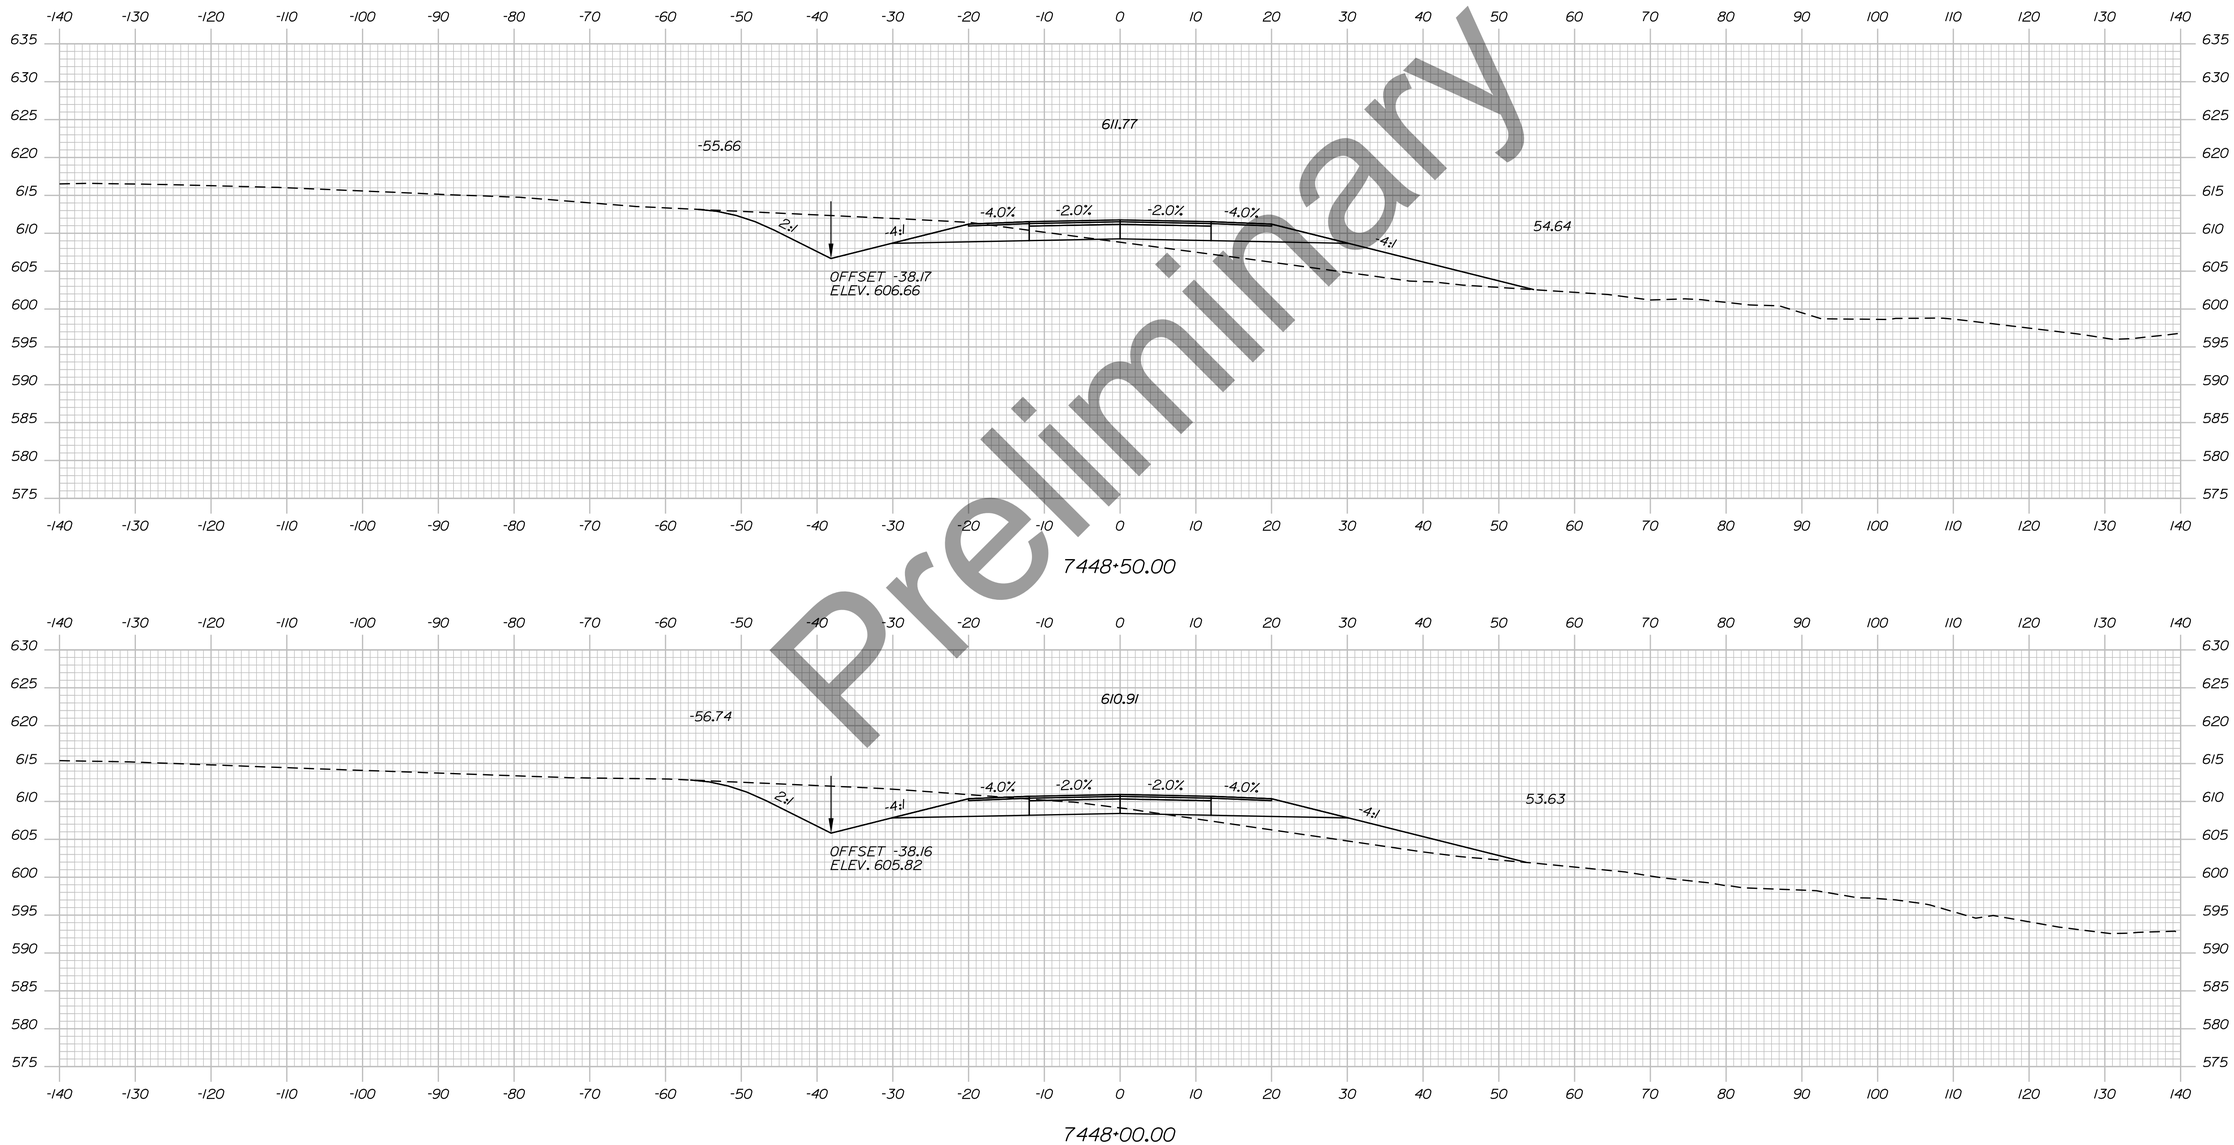

Preliminary

Sta. 7448+00.00 to Sta. 7448+50.00

STATE OF MAINE
DEPARTMENT OF TRANSPORTATION

HPP-6462(920)

WIN
WIN 6462.91

HIGHWAY PLANS

vhb

	DATE	BY
PROJ. MANAGER		R.M.
DESIGN-DETAILED		
CHECKED-REVIEWED		
DESIGN2-DETAILED2		
DESIGN3-DETAILED3		
REVISIONS 1		
REVISIONS 2		
REVISIONS 3		
REVISIONS 4		
FIELD CHANGES		

PRESQUE ISLE
PRESQUE ISLE BYPASS

CROSS SECTIONS


SHEET NUMBER

188

OF 460

Filename: ...\H5_01_Xsects_PL_BYPASS.dgn Division: HIGHWAY Username: EFlynn Date:8/3/2023

Username: EFlynn
Date:8/3/2023
Division: HIGHWAY
Filename: ...\H5_01_Xsects_PI_BYPASS.dgn

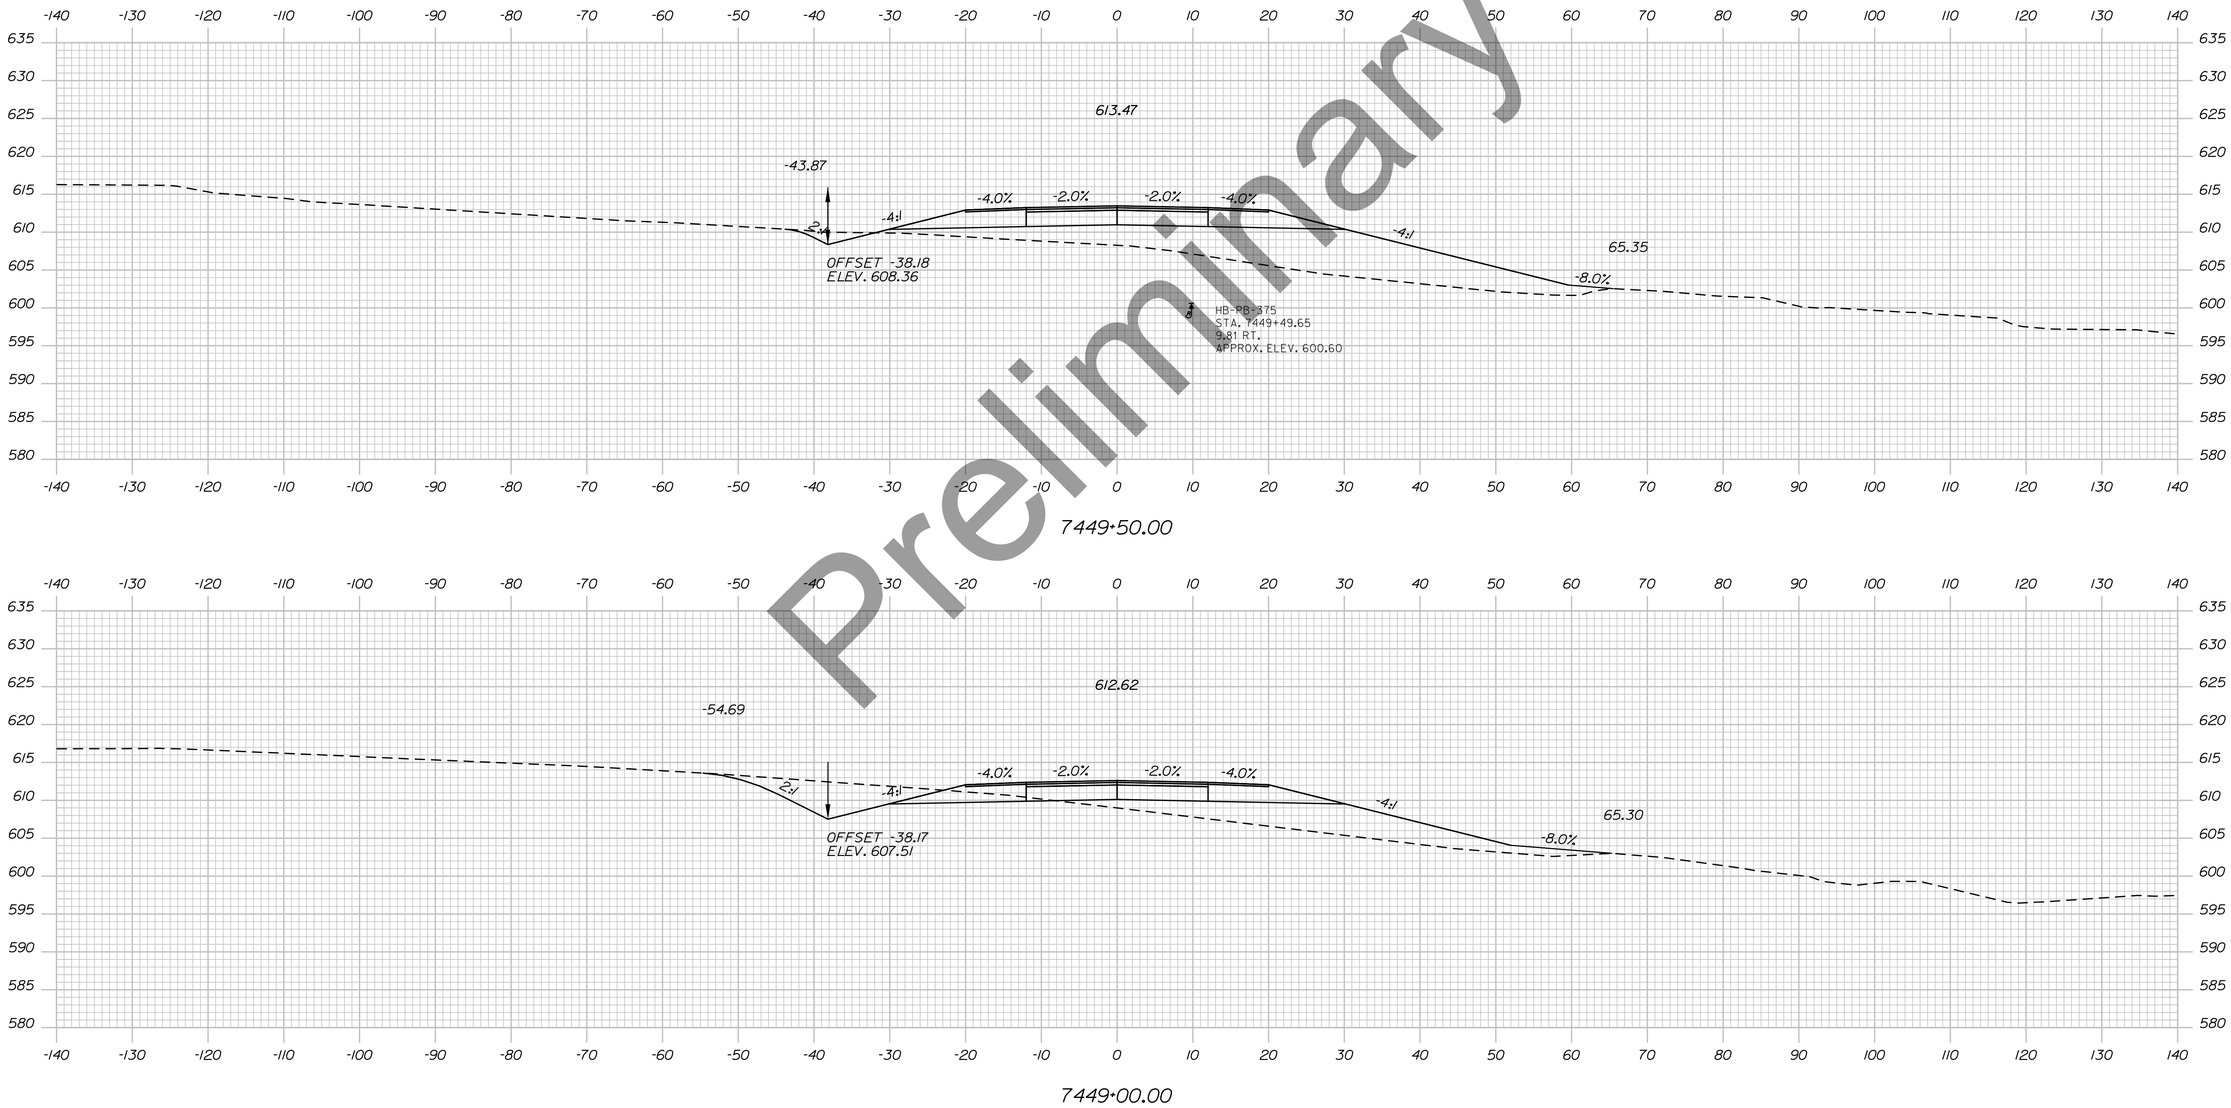

Preliminary

STATE OF MAINE
DEPARTMENT OF TRANSPORTATION

HPP-6462(920)

WIN
WIN 6462.91

HIGHWAY PLANS

vhb

	DATE	BY
PROJ. MANAGER		R.M.
DESIGN-DETAILED		
CHECKED-REVIEWED		
DESIGN2-DETAILED2		
DESIGN3-DETAILED3		
REVISIONS 1		
REVISIONS 2		
REVISIONS 3		
REVISIONS 4		
FIELD CHANGES		

PRESQUE ISLE
PRESQUE ISLE BYPASS


CROSS SECTIONS

SHEET NUMBER

189

OF 460

Sta. 7449+00.00 to Sta. 7449+50.00

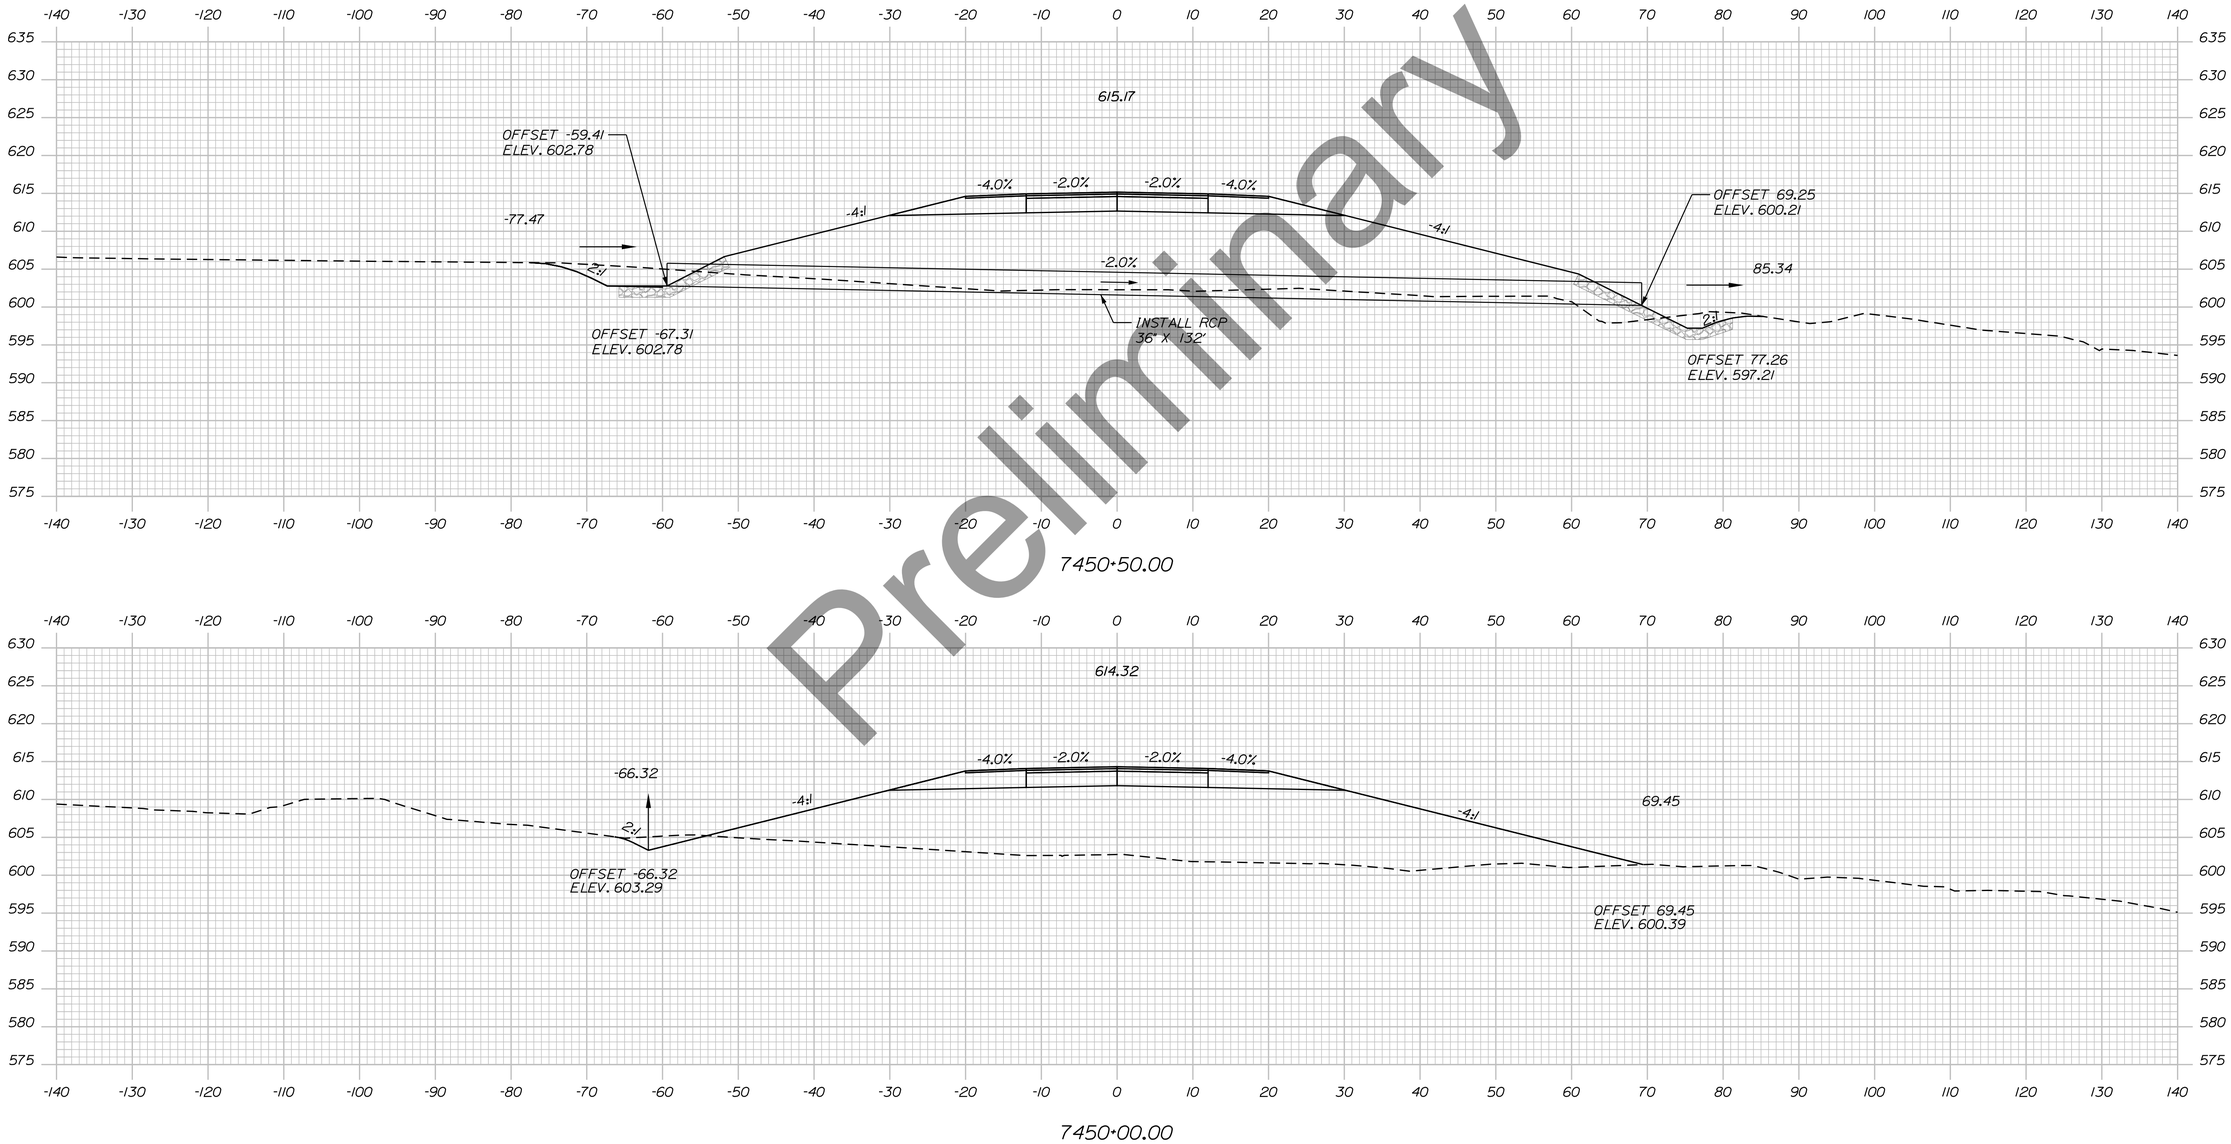

Preliminary

Username: EFlynn Date:8/3/2023

Division: HIGHWAY

Filename: ...\H5_01_Xsects_PI_BYPASS.dgn

STATE OF MAINE
DEPARTMENT OF TRANSPORTATION

HPP-6462(920)

WIN
WIN 6462.91

HIGHWAY PLANS

vhb

	BY	DATE
PROJ. MANAGER	R.M.	
DESIGN-DETAILED		
CHECKED-REVIEWED		
DESIGN2-DETAILED2		
DESIGN3-DETAILED3		
REVISIONS 1		
REVISIONS 2		
REVISIONS 3		
REVISIONS 4		
FIELD CHANGES		

PRESQUE ISLE
PRESQUE ISLE BYPASS


CROSS SECTIONS

SHEET NUMBER

190

OF 460

Sta. 7450+00.00 to Sta. 7450+50.00

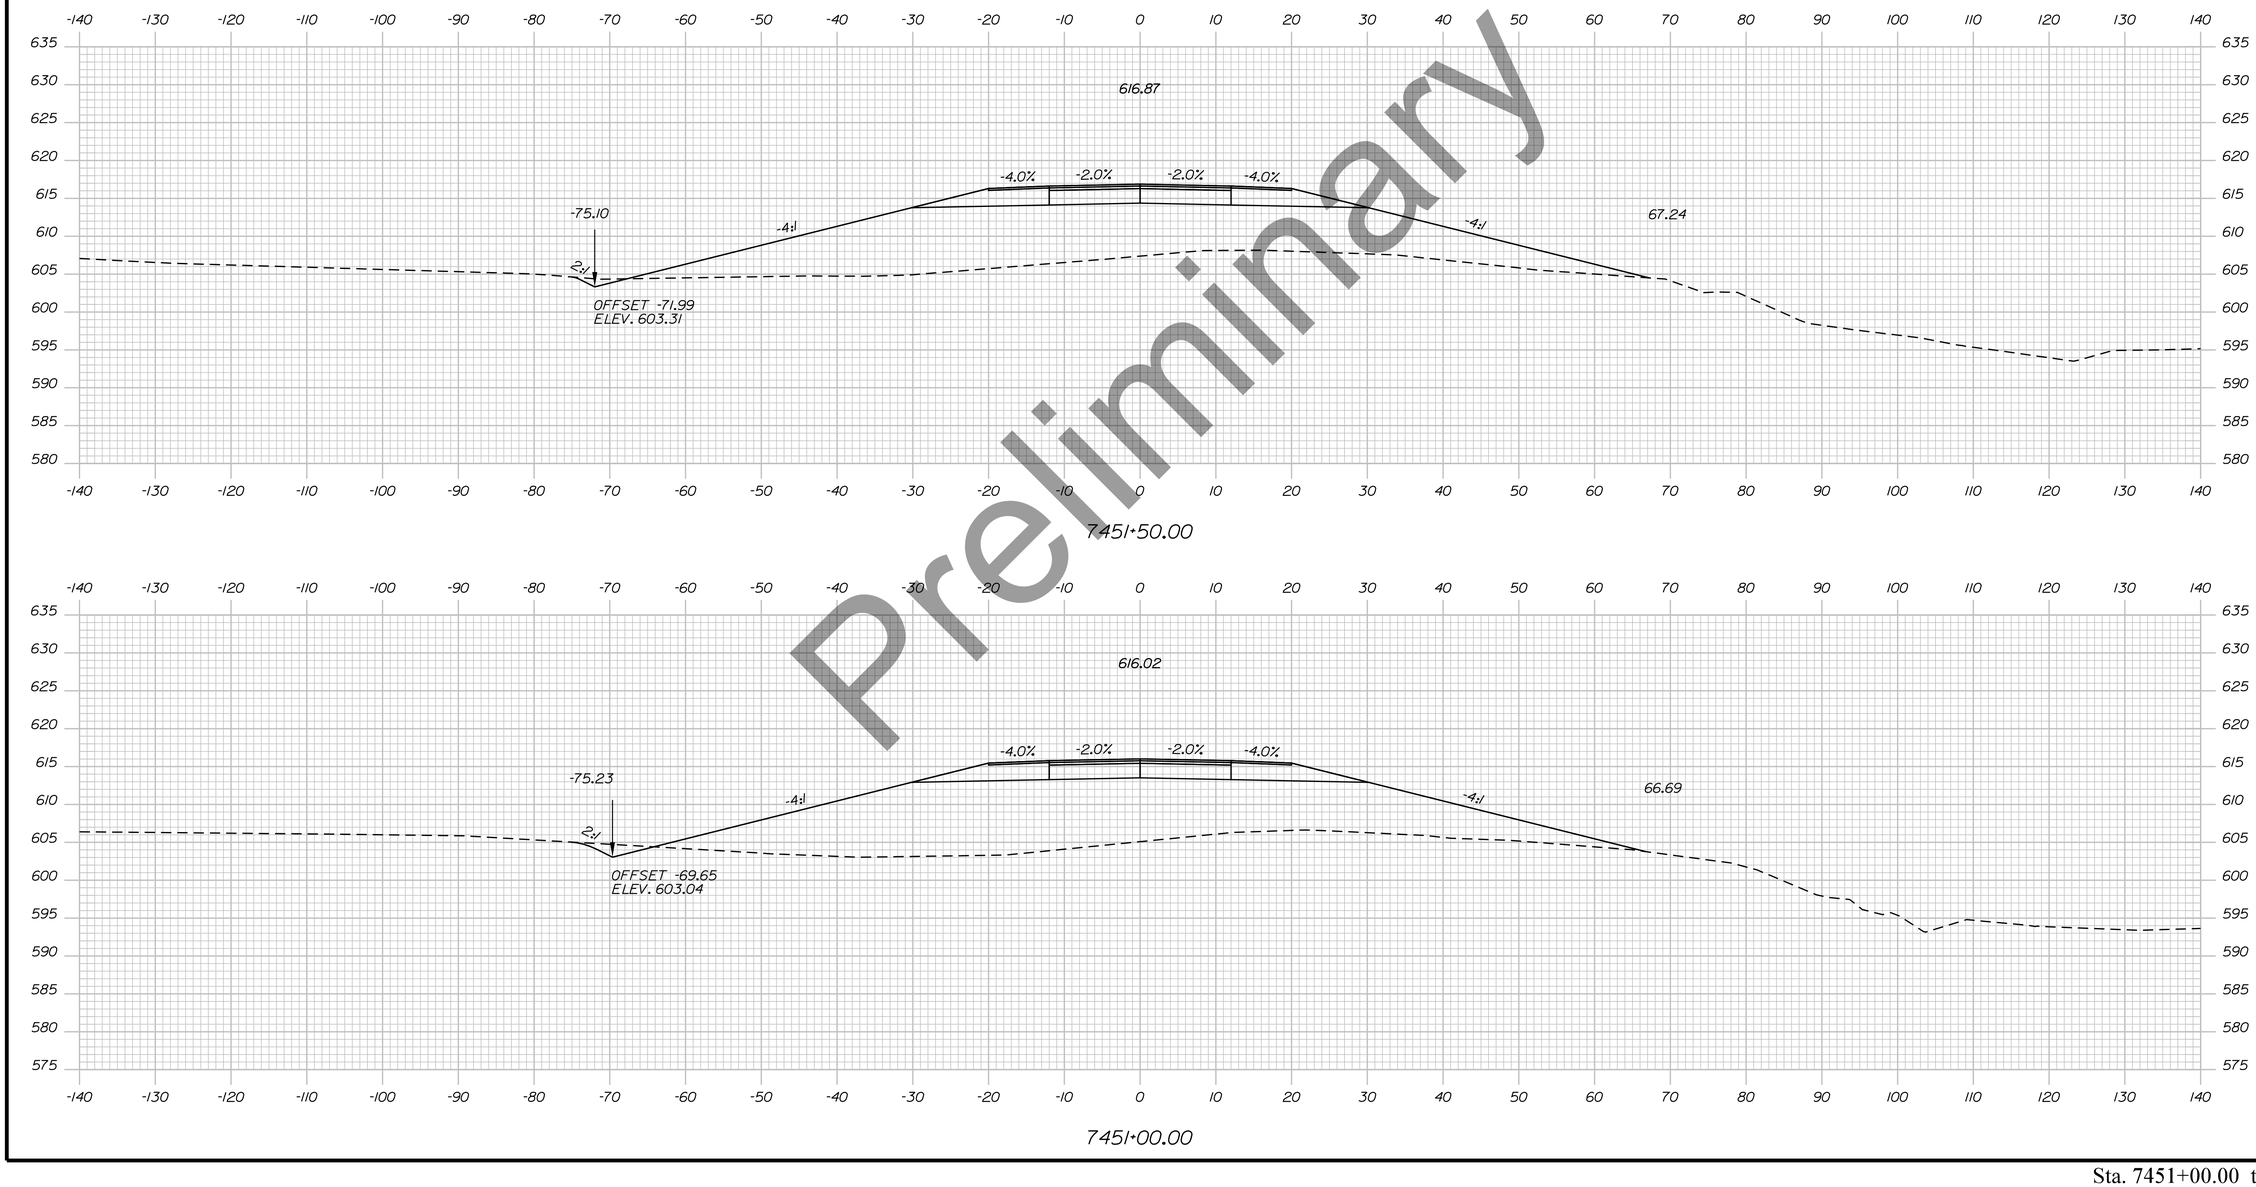

Preliminary

STATE OF MAINE
DEPARTMENT OF TRANSPORTATION

HPP-6462(920)

WIN
WIN 6462.91

HIGHWAY PLANS

vhb

	DATE	BY
R.M.		
PROJ. MANAGER		
DESIGN-DETAILED		
CHECKED-REVIEWED		
DESIGN2-DETAILED2		
DESIGN3-DETAILED3		
REVISIONS 1		
REVISIONS 2		
REVISIONS 3		
REVISIONS 4		
FIELD CHANGES		

PRESQUE ISLE
PRESQUE ISLE BYPASS

CROSS SECTIONS

SHEET NUMBER


191

OF 460

Sta. 7451+00.00 to Sta. 7451+50.00

Filename: ...\H5_01_Xsects_PI_BYPASS.dgn Division: HIGHWAY Username: EFlynn Date:8/3/2023

Filename: ...\H5_01_Xsects_PI_BYPASS.dgn Division: HIGHWAY Username: EFlynn Date:8/3/2023

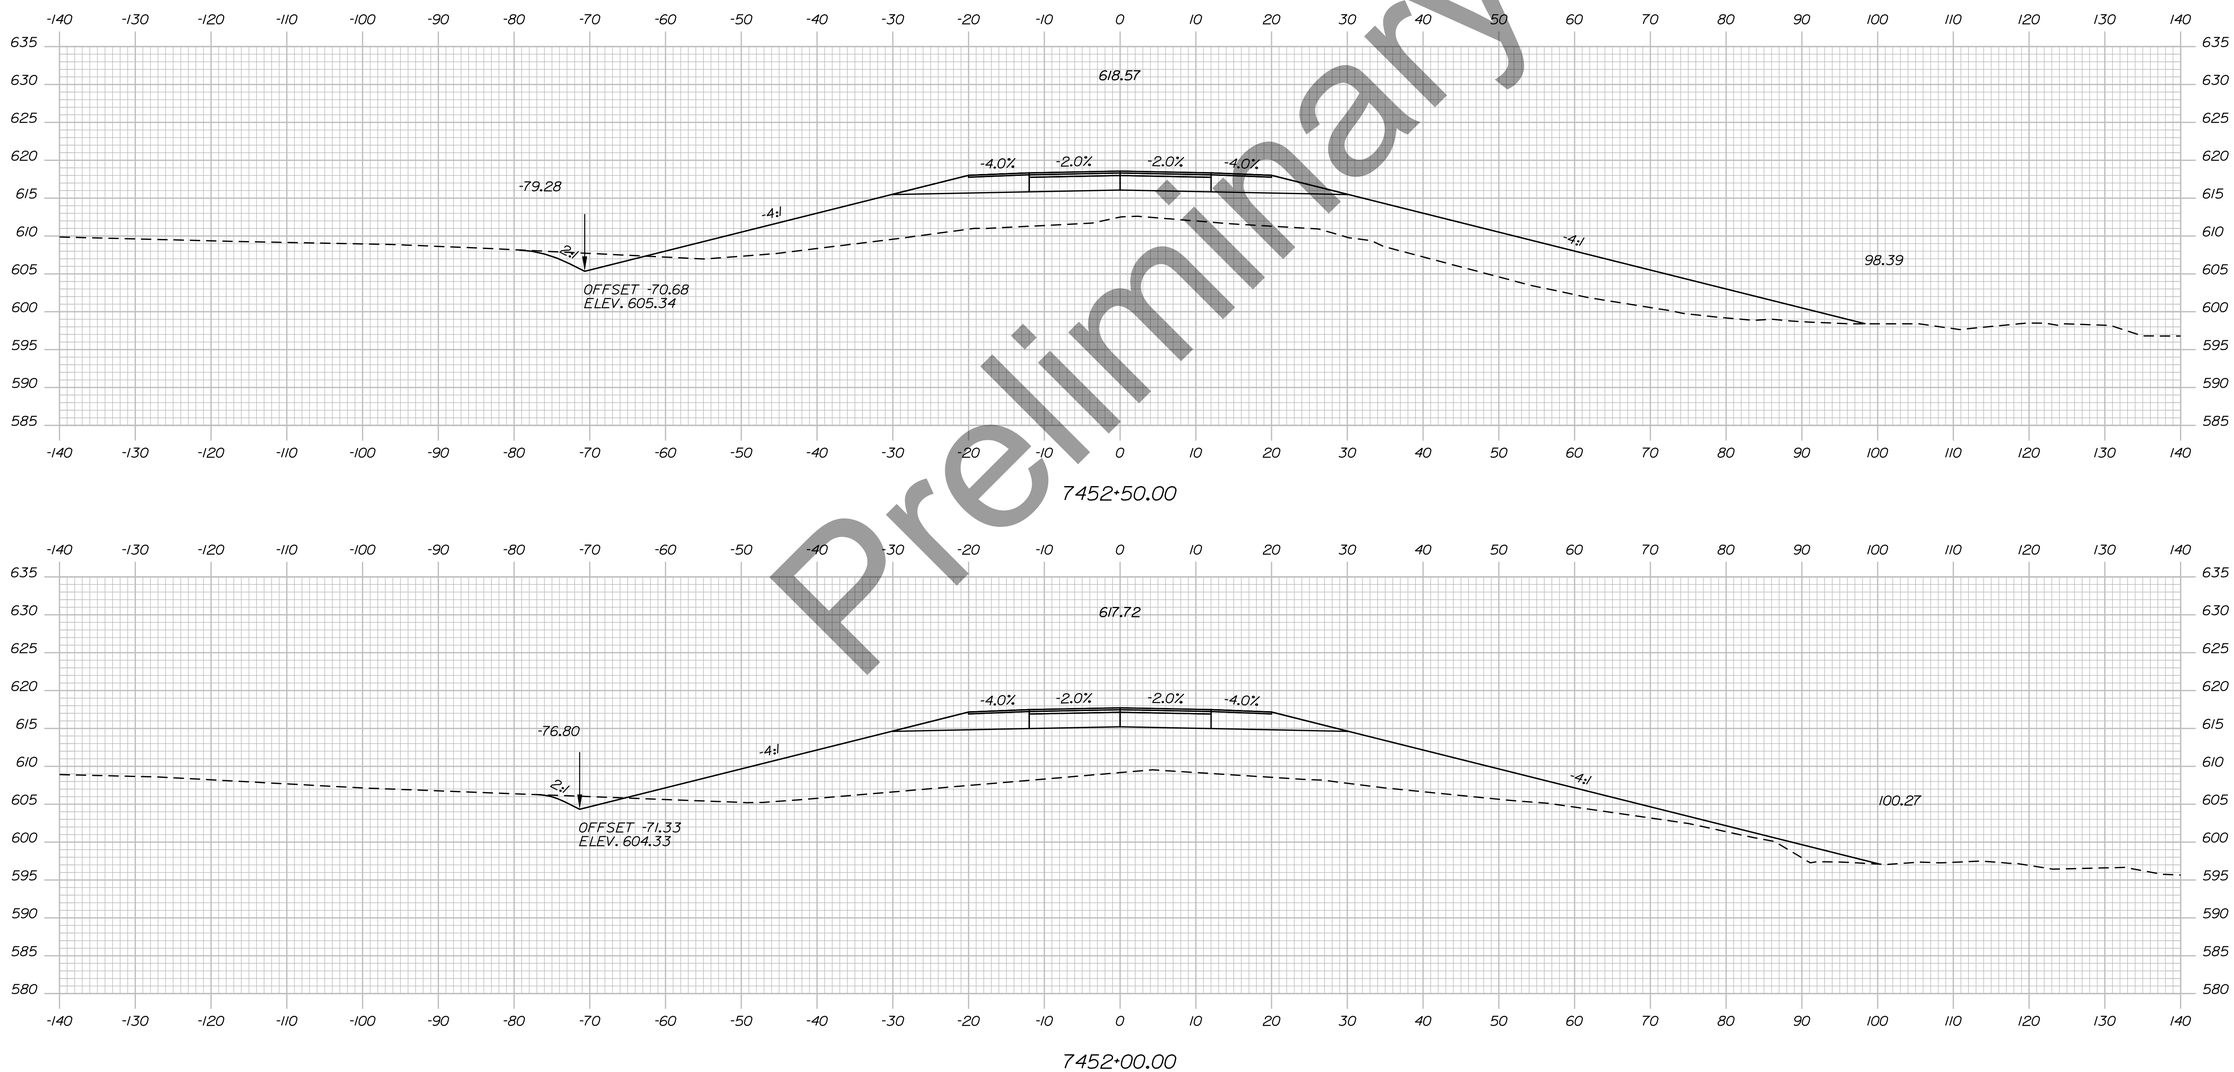

Preliminary

STATE OF MAINE
DEPARTMENT OF TRANSPORTATION

HPP-6462(920)

WIN
WIN 6462.91

HIGHWAY PLANS

vhb

	BY	DATE
PROJ. MANAGER	R.M.	
DESIGN-DETAILED		
CHECKED-REVIEWED		
DESIGN2-DETAILED2		
DESIGN3-DETAILED3		
REVISIONS 1		
REVISIONS 2		
REVISIONS 3		
REVISIONS 4		
FIELD CHANGES		

PRESQUE ISLE
PRESQUE ISLE BYPASS


CROSS SECTIONS

SHEET NUMBER

192

OF 460

Sta. 7452+00.00 to Sta. 7452+50.00

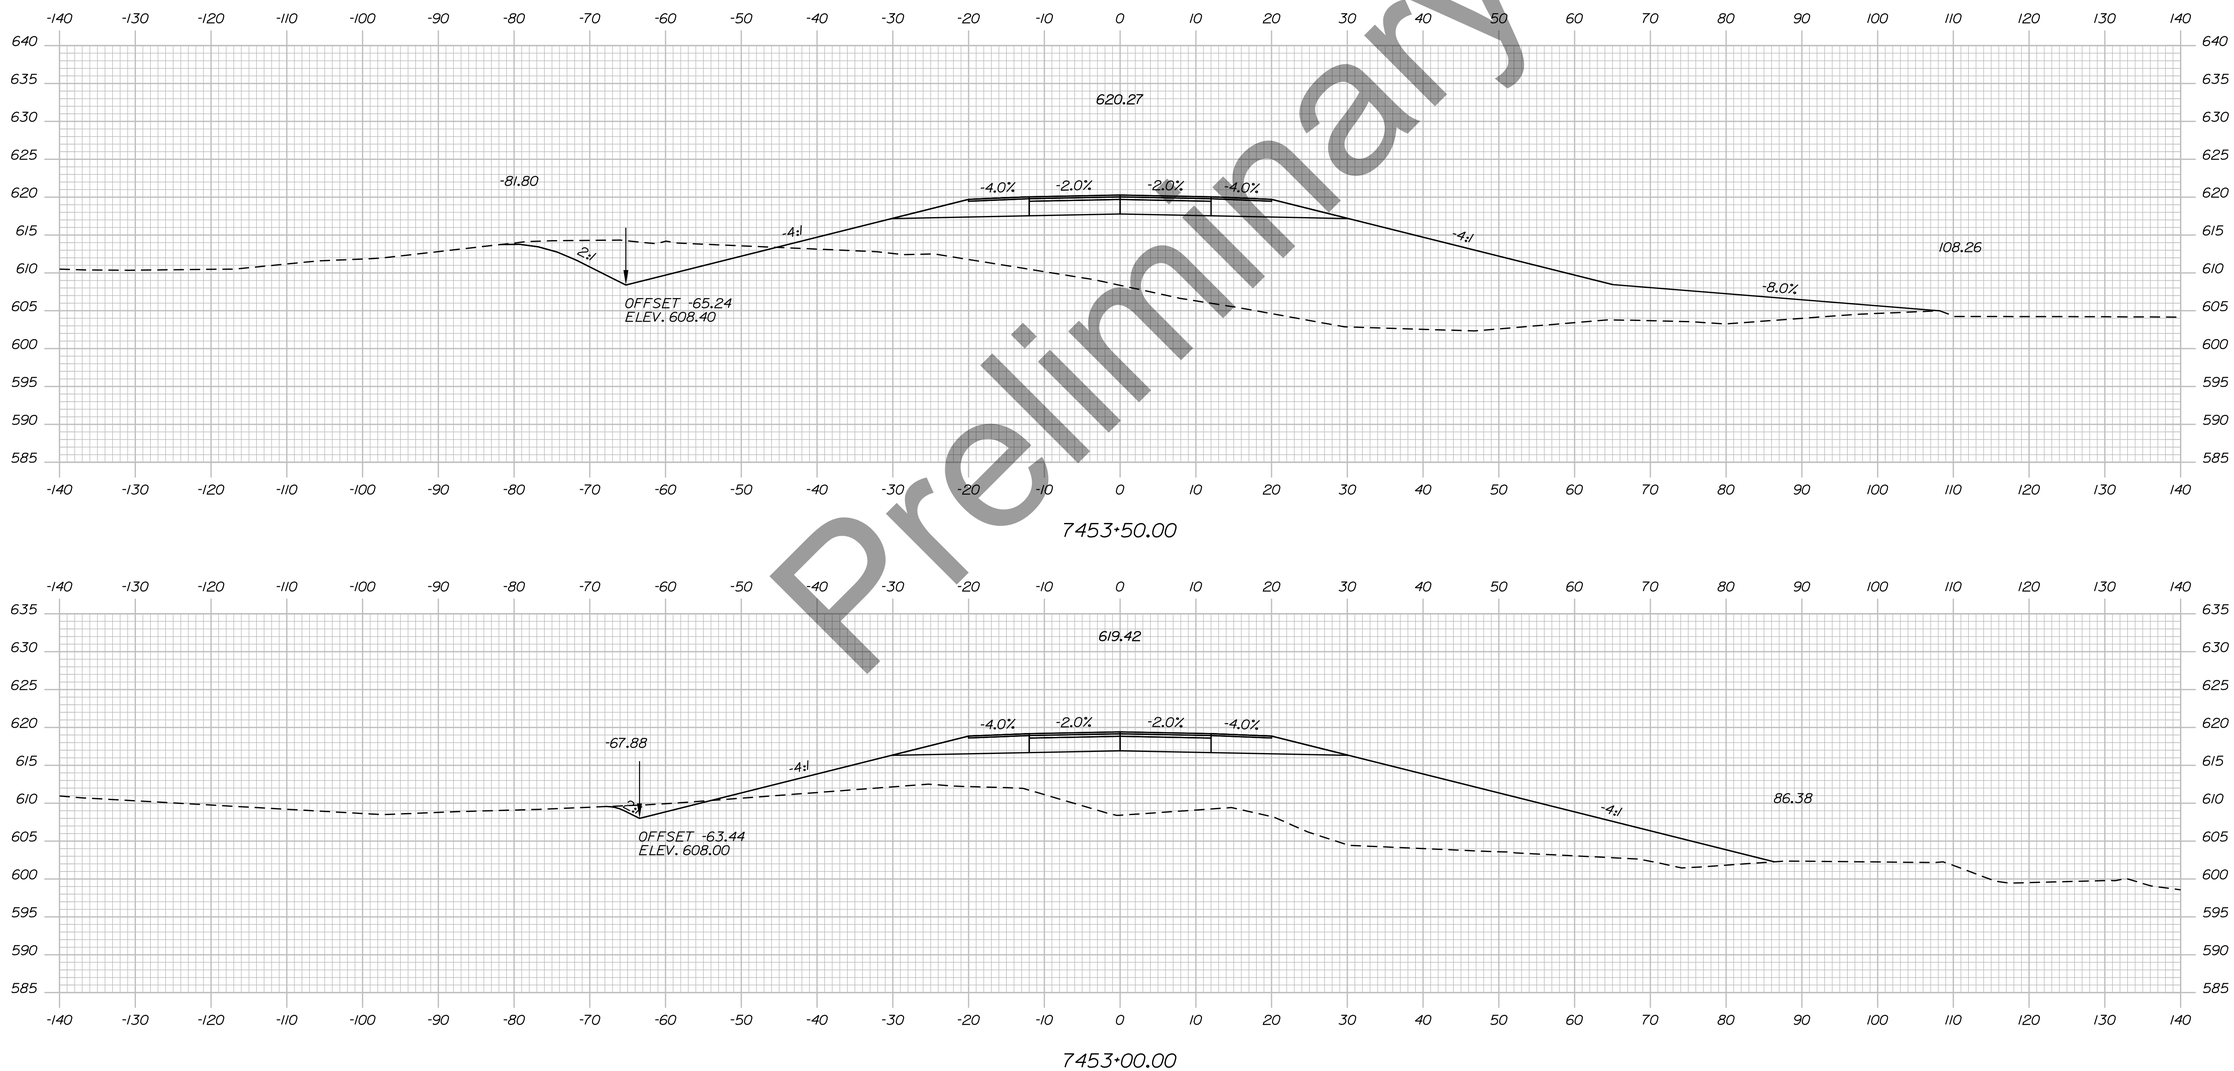

Preliminary

STATE OF MAINE
DEPARTMENT OF TRANSPORTATION

HPP-6462(920)

WIN
WIN 6462.91

HIGHWAY PLANS

vhb

	R.M.	BY	DATE
PROJ. MANAGER			
DESIGN-DETAILED			
CHECKED-REVIEWED			
DESIGN2-DETAILED2			
DESIGN3-DETAILED3			
REVISIONS 1			
REVISIONS 2			
REVISIONS 3			
REVISIONS 4			
FIELD CHANGES			

PRESQUE ISLE
PRESQUE ISLE BYPASS

CROSS SECTIONS


SHEET NUMBER

193

OF 460

Sta. 7453+00.00 to Sta. 7453+50.00

Filename: ...\H5_01_Xsects_PI_BYPASS.dgn Division: HIGHWAY Username: EFlynn Date:8/3/2023

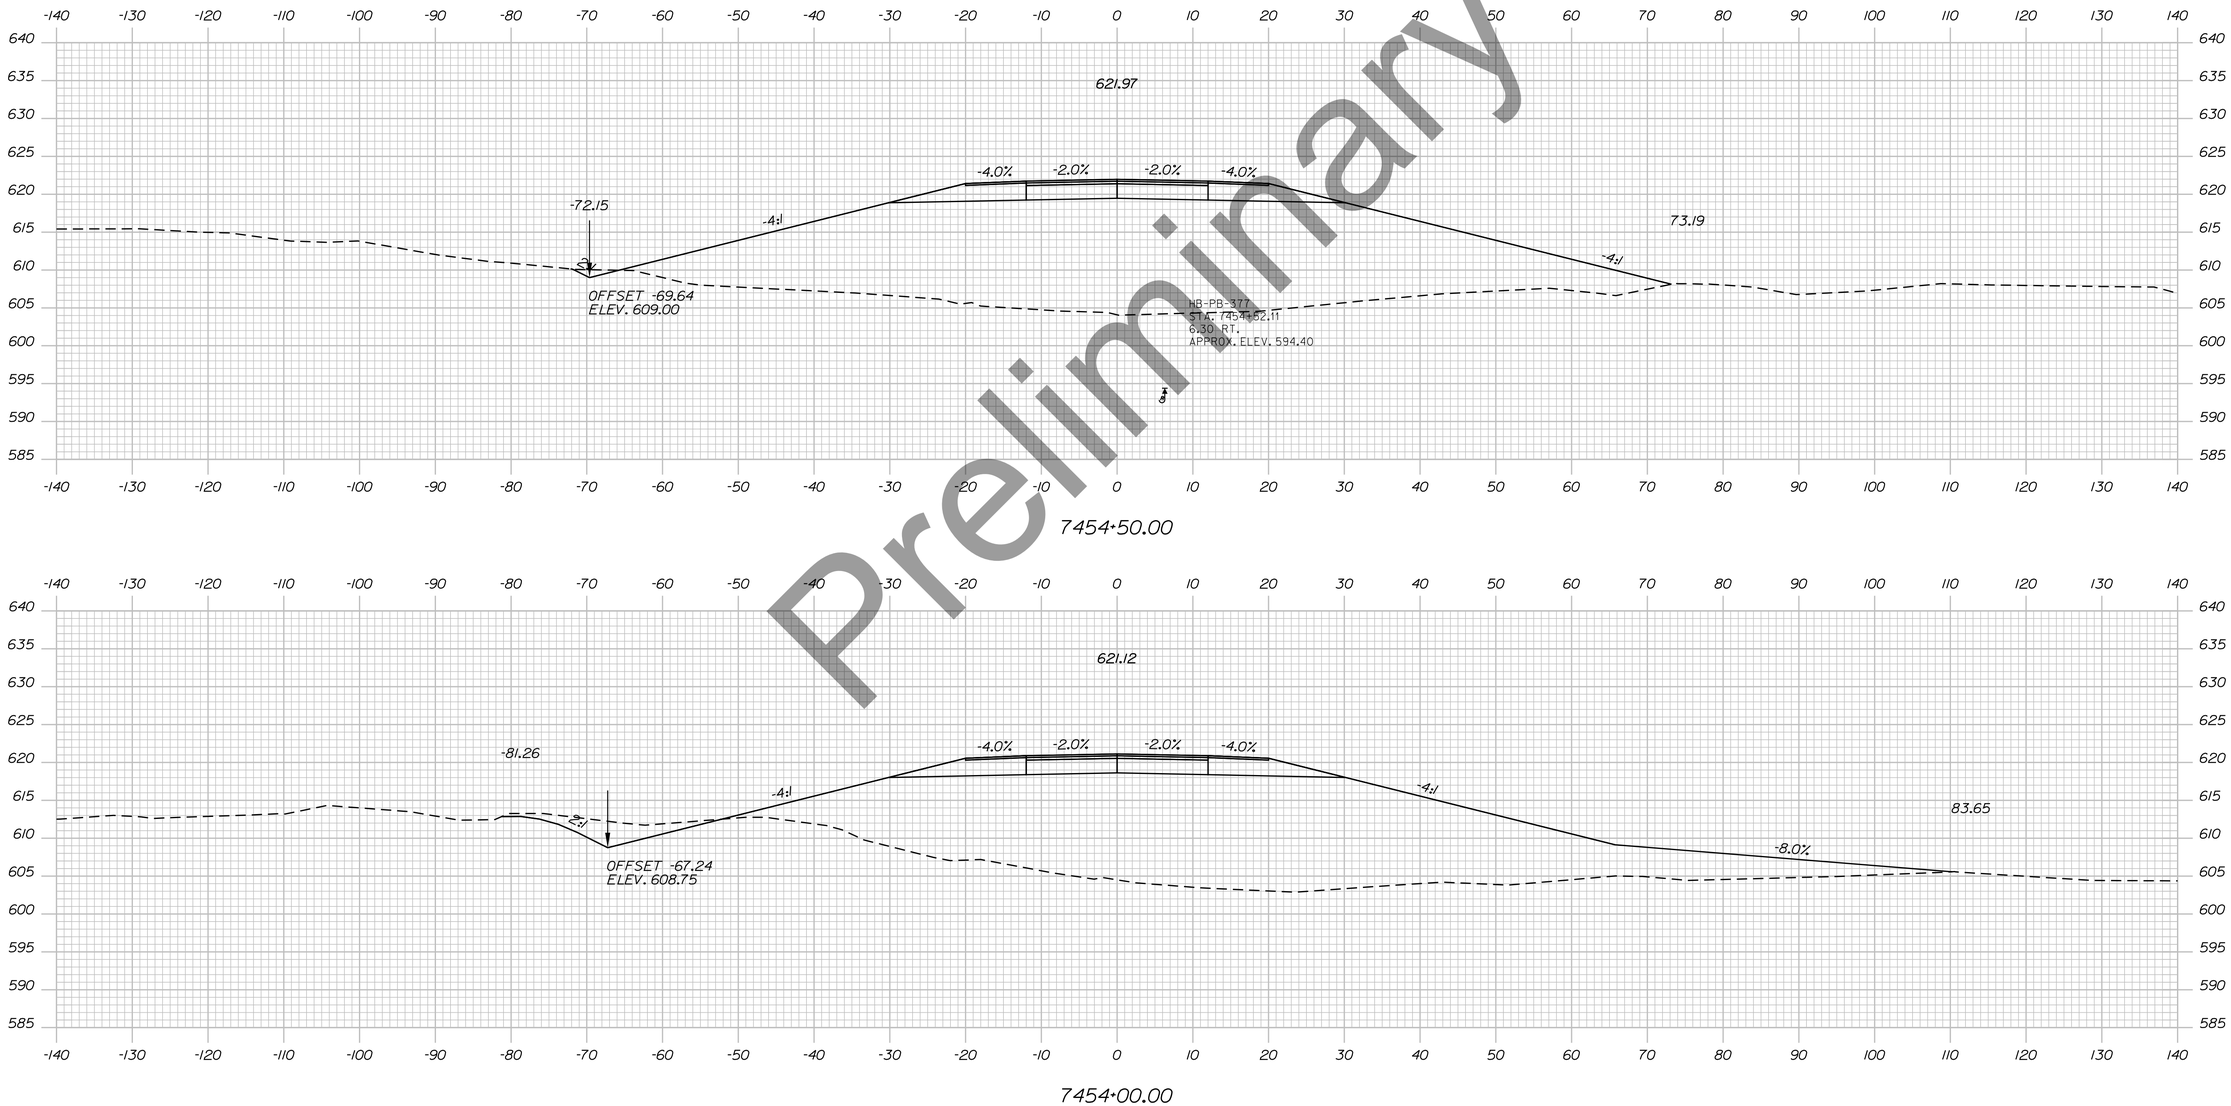

Preliminary

STATE OF MAINE
DEPARTMENT OF TRANSPORTATION

HPP-6462(920)

WIN
WIN 6462.91

HIGHWAY PLANS

vhb

	DATE	BY
PROJ. MANAGER		R.M.
DESIGN-DETAILED		
CHECKED-REVIEWED		
DESIGN2-DETAILED2		
DESIGN3-DETAILED3		
REVISIONS 1		
REVISIONS 2		
REVISIONS 3		
REVISIONS 4		
FIELD CHANGES		

PRESQUE ISLE
PRESQUE ISLE BYPASS

CROSS SECTIONS


SHEET NUMBER

194

OF 460

Sta. 7454+00.00 to Sta. 7454+50.00

Filename: ...\H5_01_Xsects_PI_BYPASS.dgn Division: HIGHWAY Username: EFlynn Date:8/3/2023

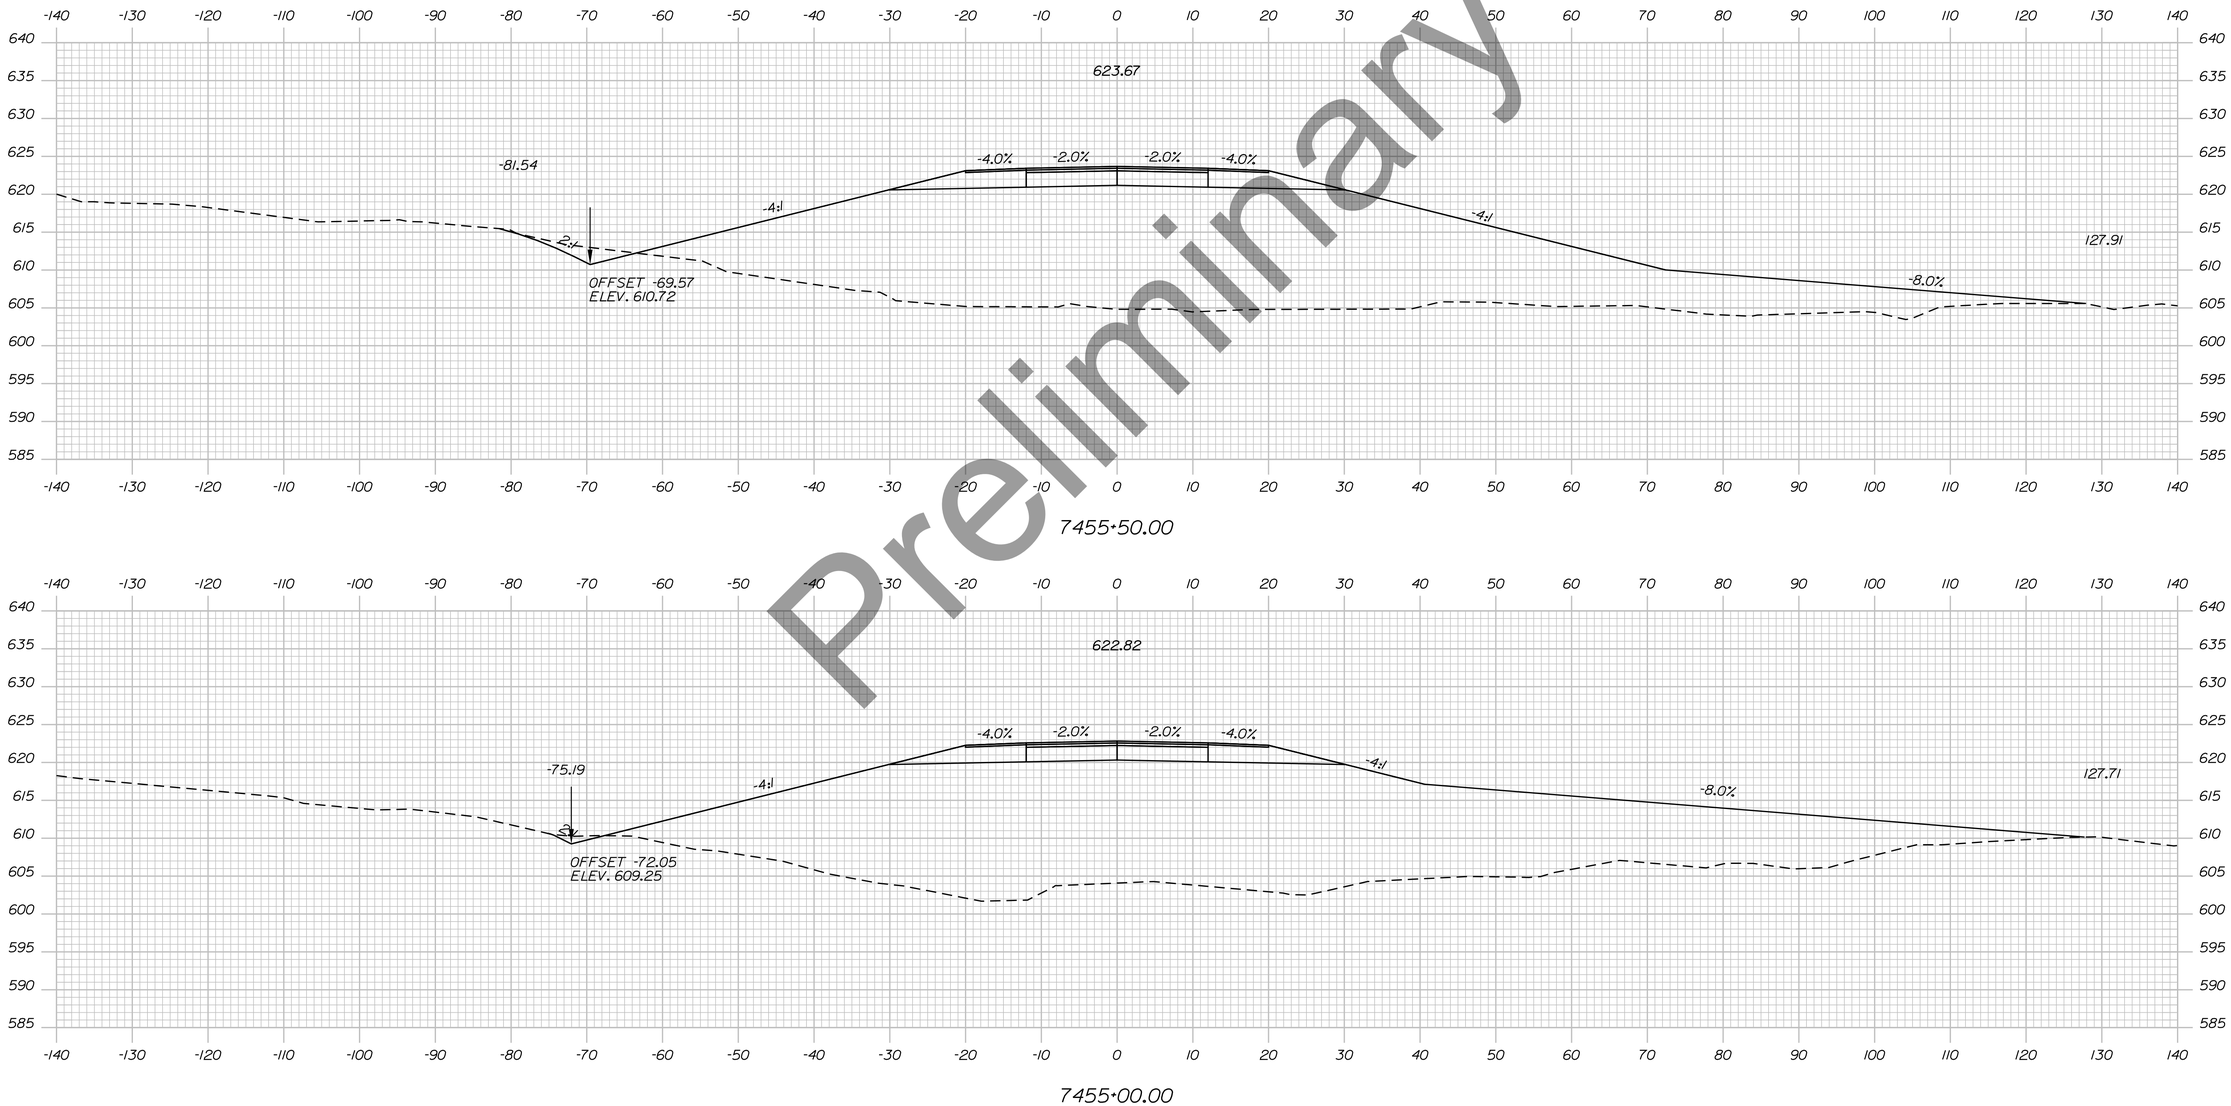

Preliminary

Filename: ...\H5_01_Xsects_PI_BYPASS.dgn Division: HIGHWAY Username: EFlynn Date:8/3/2023

STATE OF MAINE
DEPARTMENT OF TRANSPORTATION

HPP-6462(920)

WIN
WIN 6462.91

HIGHWAY PLANS

vhb

	DATE	BY
PROJ. MANAGER		R.M.
DESIGN-DETAILED		
CHECKED-REVIEWED		
DESIGN2-DETAILED2		
DESIGN3-DETAILED3		
REVISIONS 1		
REVISIONS 2		
REVISIONS 3		
REVISIONS 4		
FIELD CHANGES		

PRESQUE ISLE
PRESQUE ISLE BYPASS


CROSS SECTIONS

SHEET NUMBER

195

OF 460

Sta. 7455+00.00 to Sta. 7455+50.00

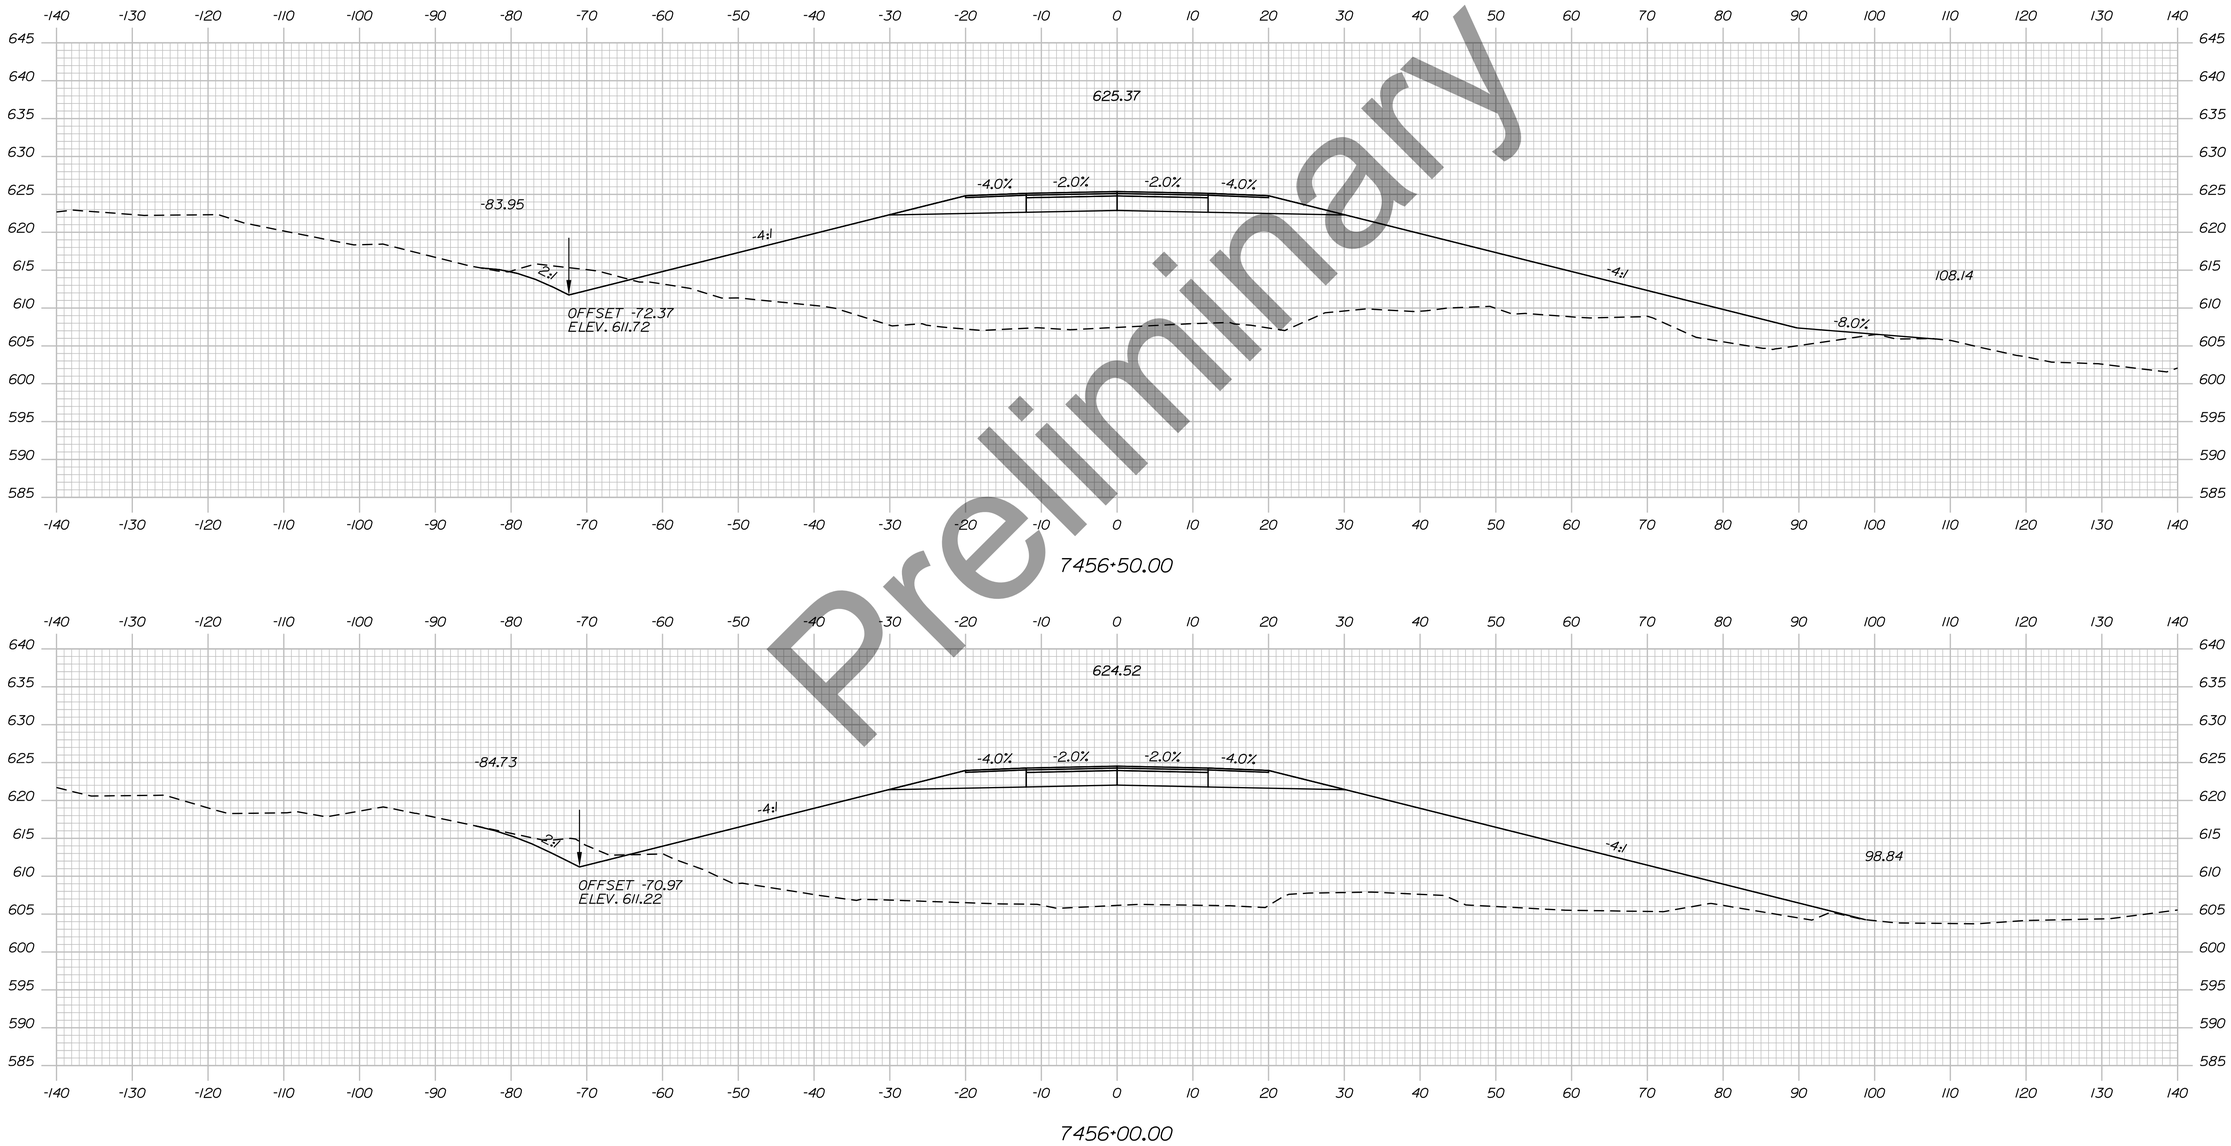

Preliminary

STATE OF MAINE
DEPARTMENT OF TRANSPORTATION

HPP-6462(920)

WIN
WIN 6462.91

HIGHWAY PLANS

vhb

	DATE	BY
PROJ. MANAGER		R.M.
DESIGN-DETAILED		
CHECKED-REVIEWED		
DESIGN2-DETAILED2		
DESIGN3-DETAILED3		
REVISIONS 1		
REVISIONS 2		
REVISIONS 3		
REVISIONS 4		
FIELD CHANGES		

PRESQUE ISLE
PRESQUE ISLE BYPASS

CROSS SECTIONS


SHEET NUMBER

196

OF 460

Sta. 7456+00.00 to Sta. 7456+50.00

Filename: ...\H5_01_Xsects_PI_BYPASS.dgn Division: HIGHWAY Username: EFlynn Date:8/3/2023

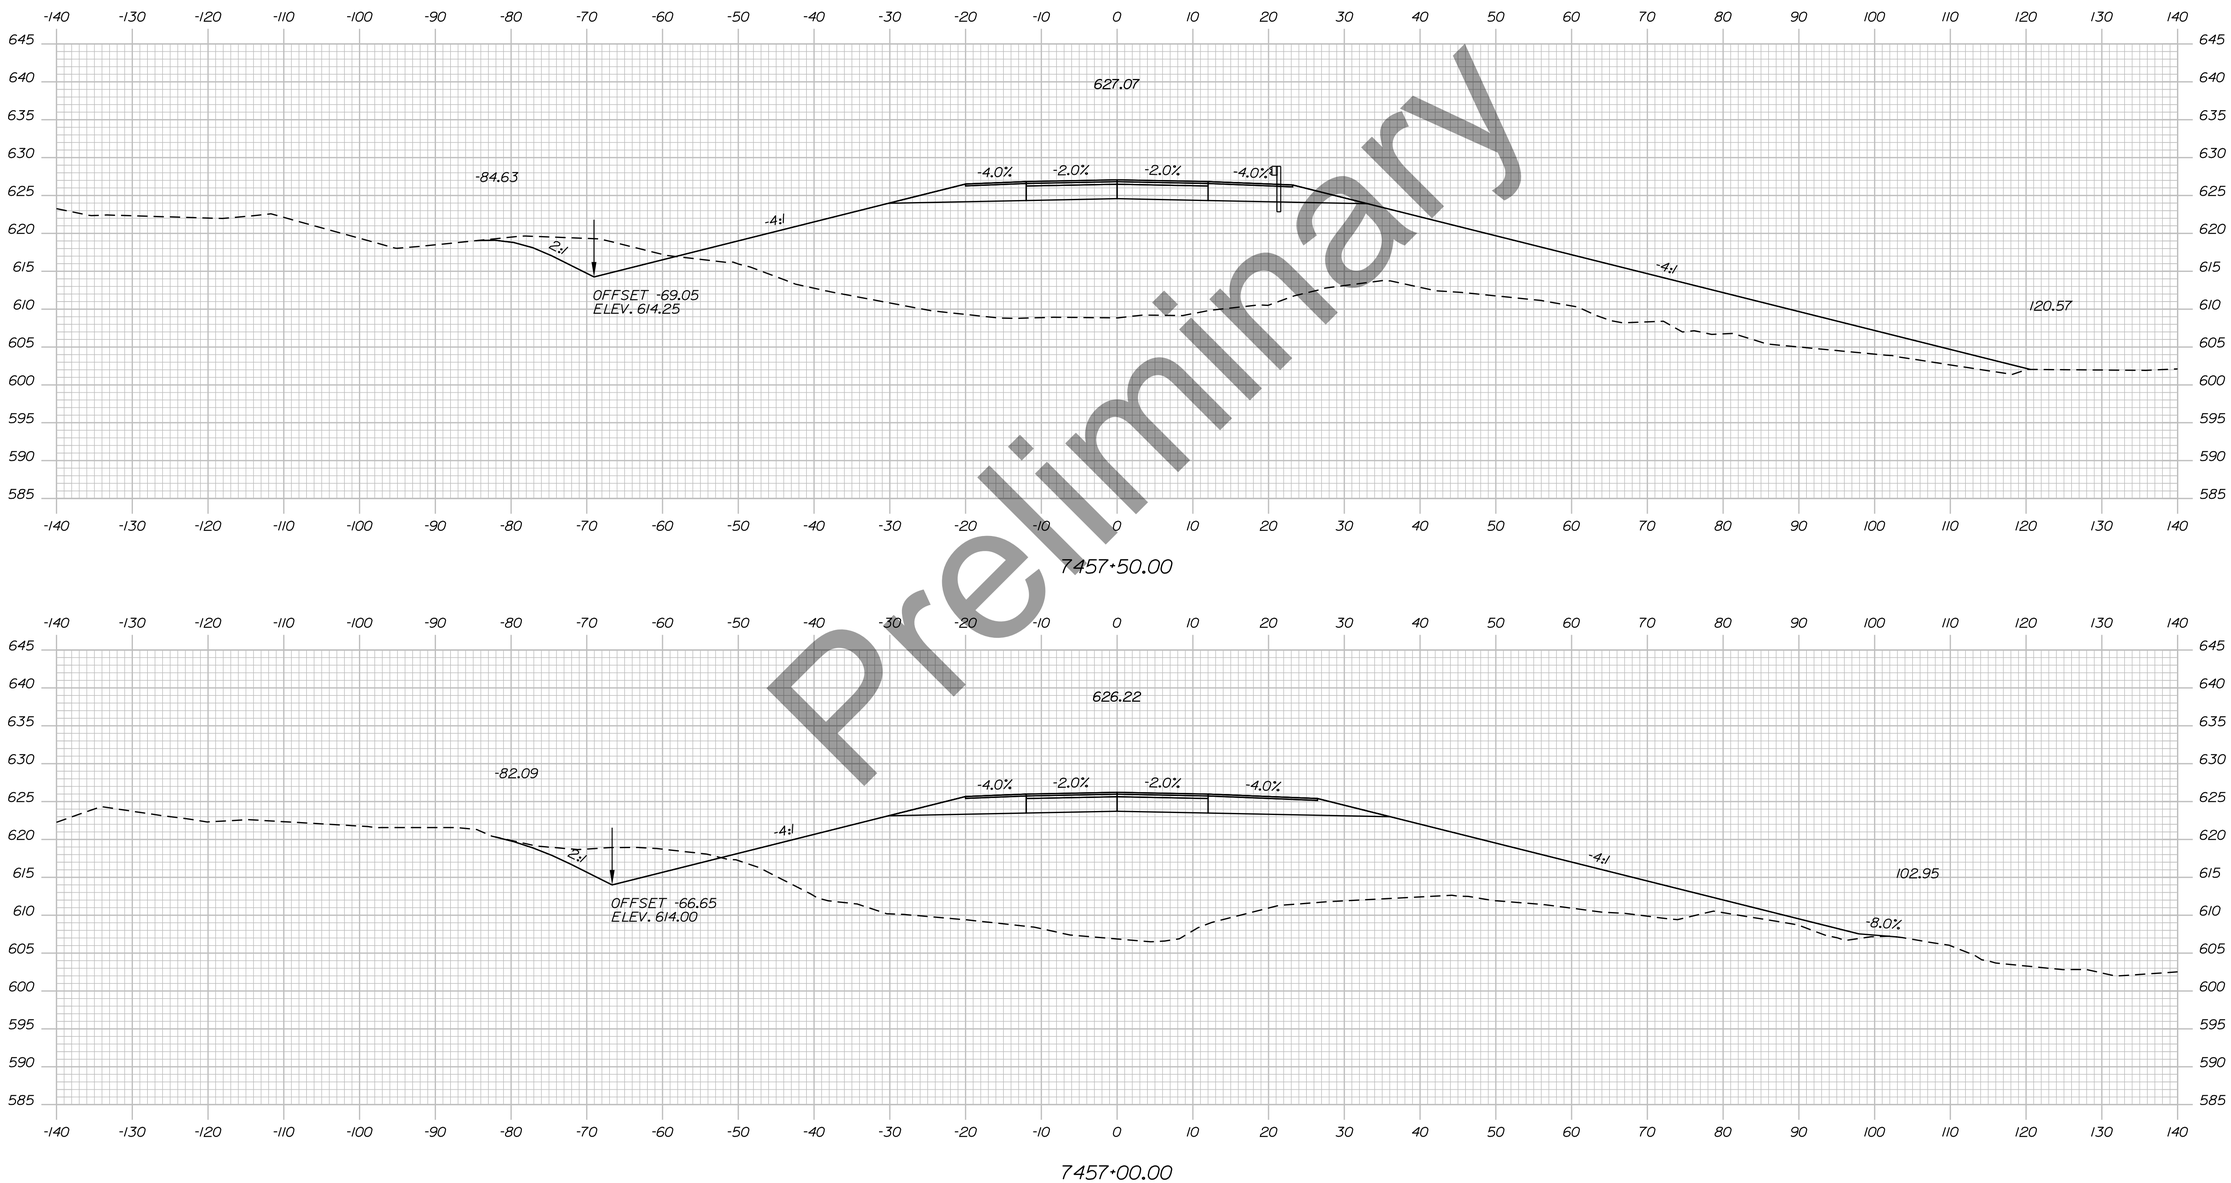

Preliminary

Sta. 7457+00.00 to Sta. 7457+50.00

STATE OF MAINE
DEPARTMENT OF TRANSPORTATION

HPP-6462(920)

WIN
WIN 6462.91

HIGHWAY PLANS

vhb

	DATE	BY
PROJ. MANAGER		R.M.
DESIGN-DETAILED		
CHECKED-REVIEWED		
DESIGN2-DETAILED2		
DESIGN3-DETAILED3		
REVISIONS 1		
REVISIONS 2		
REVISIONS 3		
REVISIONS 4		
FIELD CHANGES		

PRESQUE ISLE
PRESQUE ISLE BYPASS


CROSS SECTIONS

SHEET NUMBER

197

OF 460

Filename: ...\H5_01_Xsects_PI_BYPASS.dgn Division: HIGHWAY Username: EFlynn Date:8/3/2023

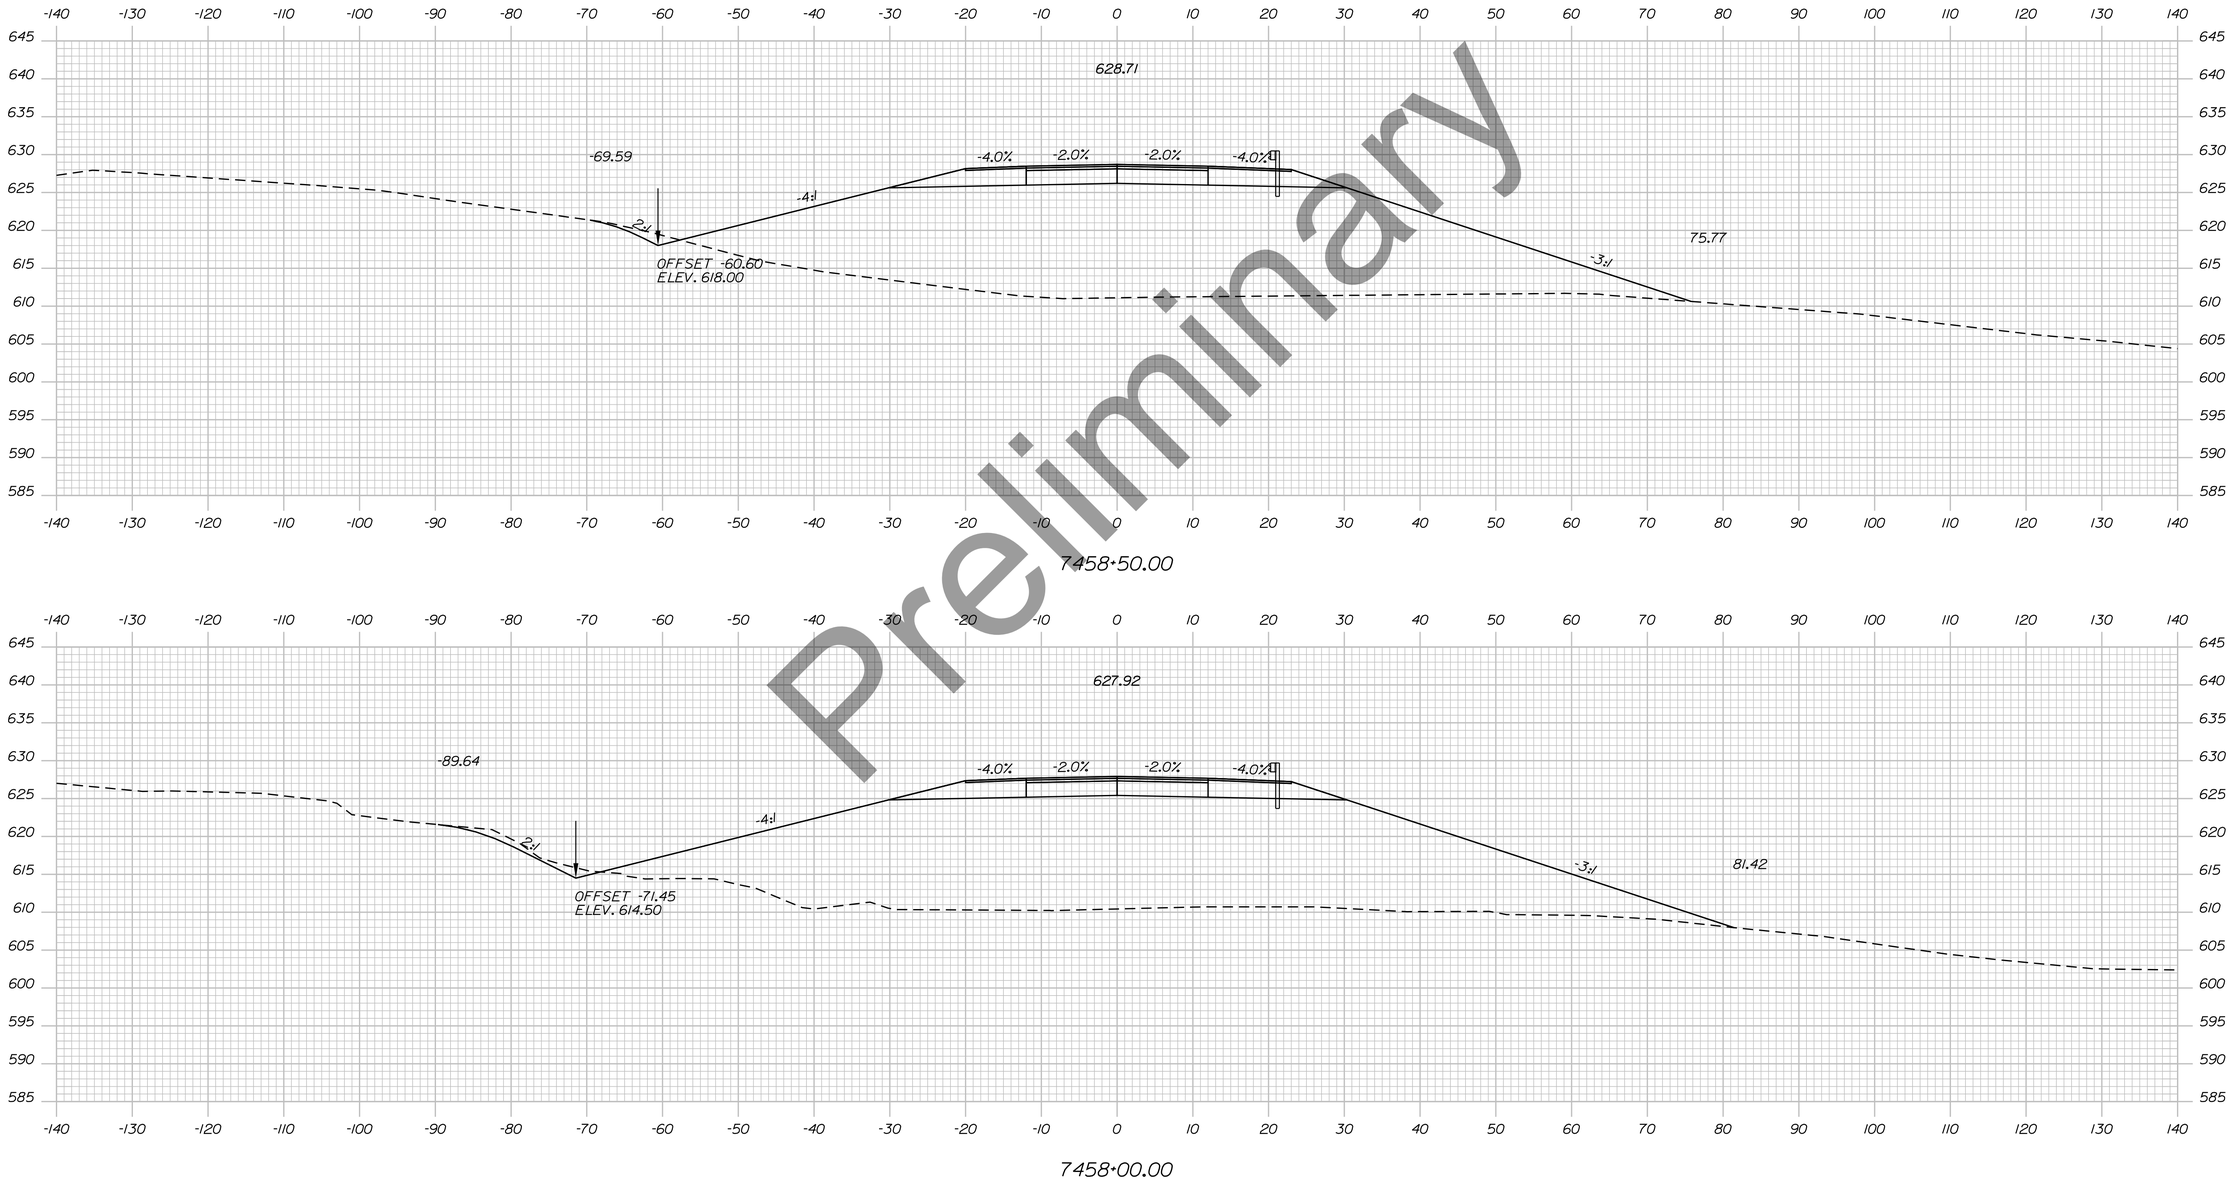

Preliminary

Sta. 7458+00.00 to Sta. 7458+50.00

STATE OF MAINE
DEPARTMENT OF TRANSPORTATION

HPP-6462(920)

WIN
WIN 6462.91

HIGHWAY PLANS

vhb

	DATE	BY
R.M.		
PROJ. MANAGER		
DESIGN-DETAILED		
CHECKED-REVIEWED		
DESIGN2-DETAILED2		
DESIGN3-DETAILED3		
REVISIONS 1		
REVISIONS 2		
REVISIONS 3		
REVISIONS 4		
FIELD CHANGES		

PRESQUE ISLE
PRESQUE ISLE BYPASS


CROSS SECTIONS

SHEET NUMBER

198

OF 460

Filename: ...\H5_01_Xsects_PI_BYPASS.dgn Division: HIGHWAY Username: EFlynn Date:8/3/2023

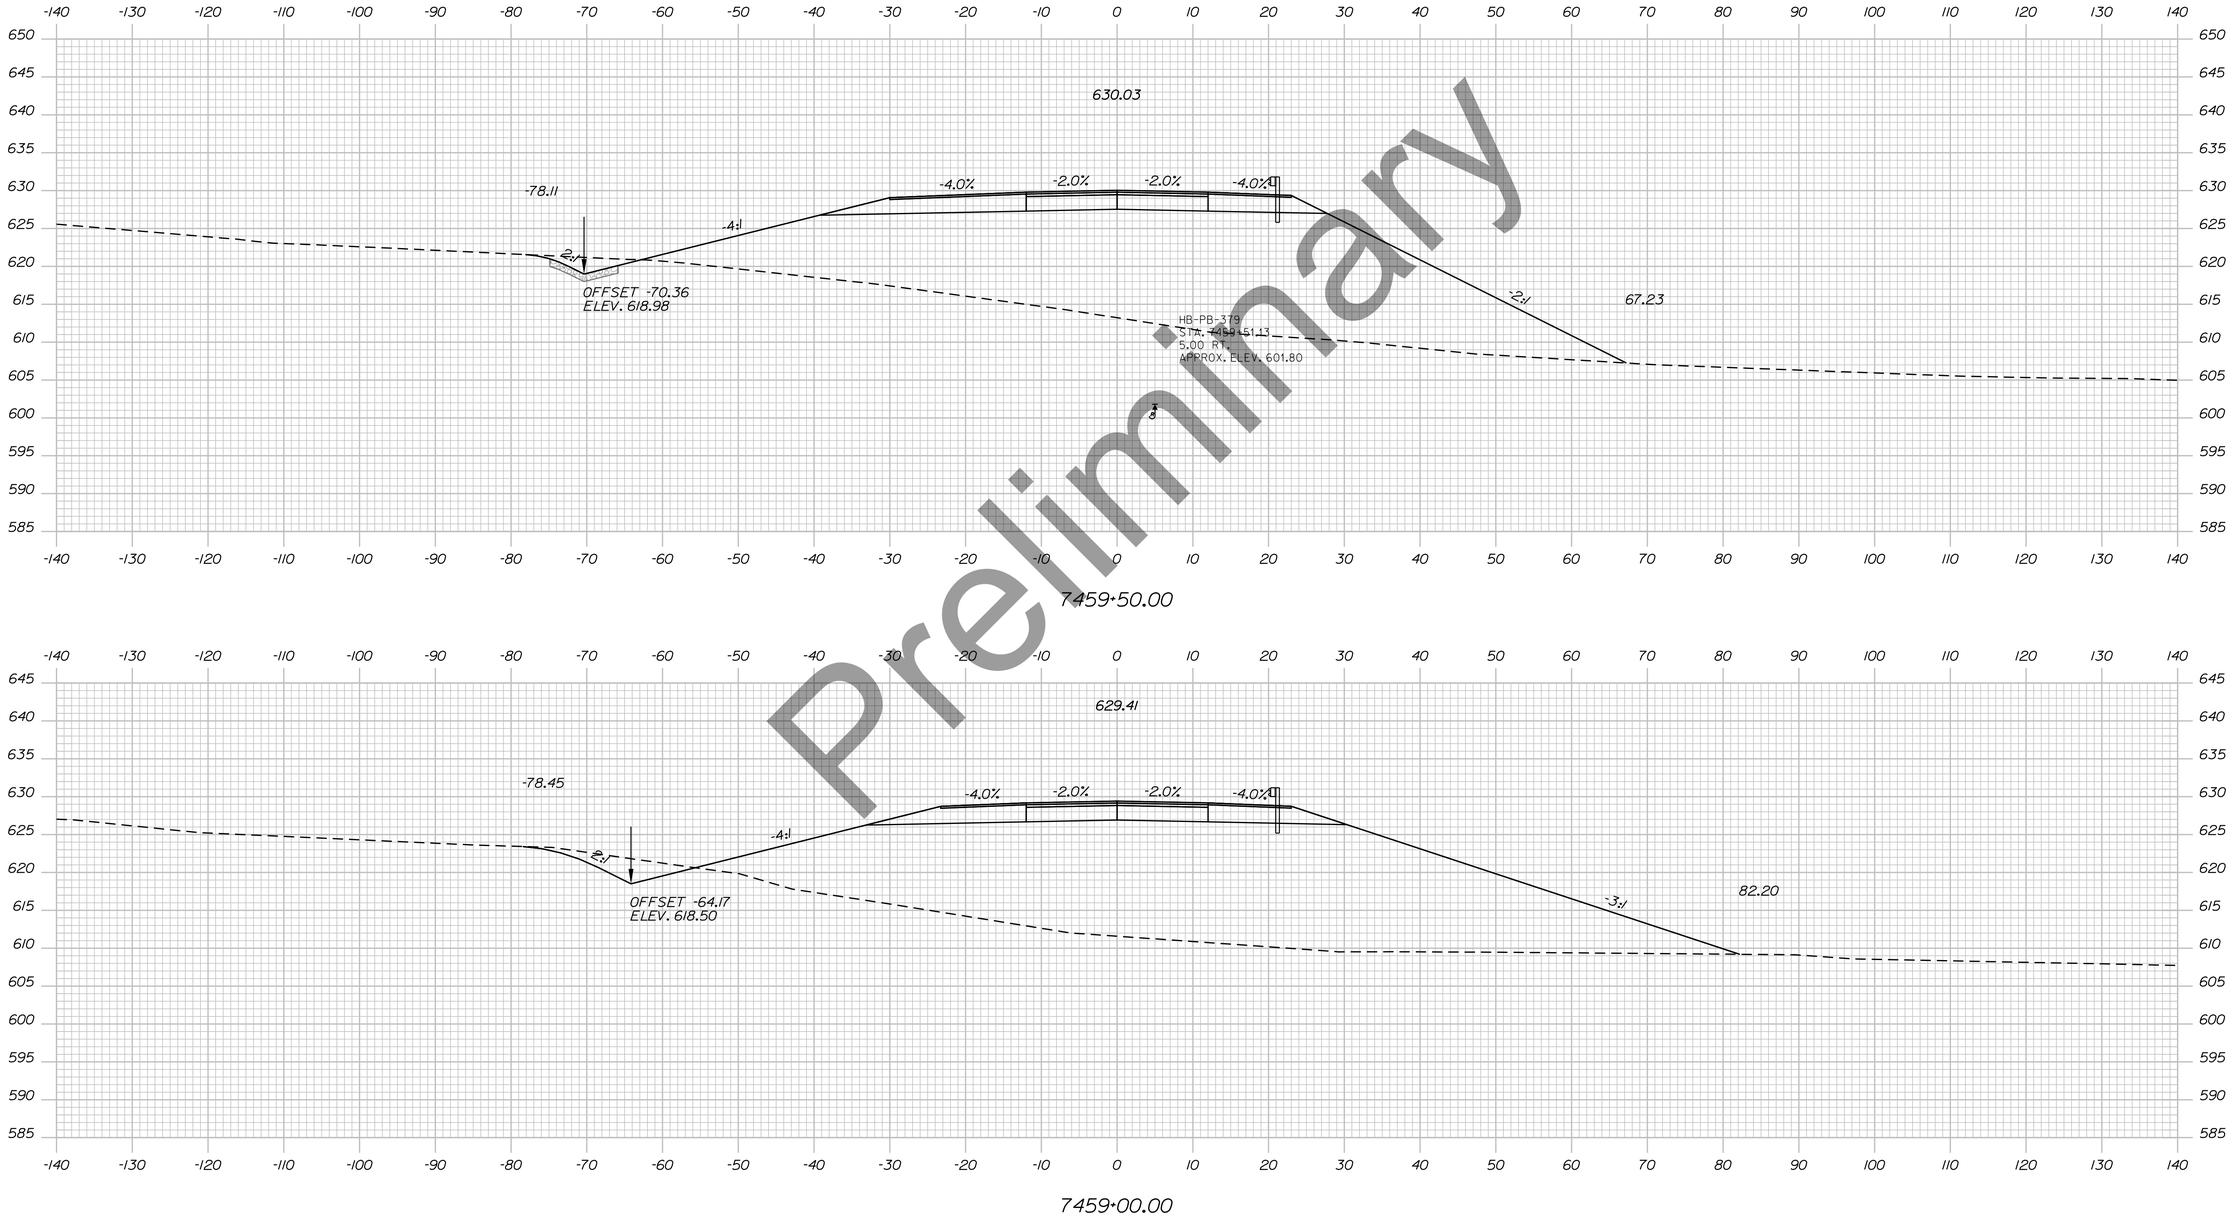

Preliminary

STATE OF MAINE
DEPARTMENT OF TRANSPORTATION

HPP-6462(920)

WIN
WIN 6462.91

HIGHWAY PLANS

vhb

	DATE	BY
PROJ. MANAGER		R.M.
DESIGN-DETAILED		
CHECKED-REVIEWED		
DESIGN2-DETAILED2		
DESIGN3-DETAILED3		
REVISIONS 1		
REVISIONS 2		
REVISIONS 3		
REVISIONS 4		
FIELD CHANGES		

PRESQUE ISLE
PRESQUE ISLE BYPASS

CROSS SECTIONS


SHEET NUMBER

199

OF 460

Sta. 7459+00.00 to Sta. 7459+50.00

Filename: ...\H5_01_Xsects_PI_BYPASS.dgn Division: HIGHWAY Username: EFlynn Date:8/3/2023

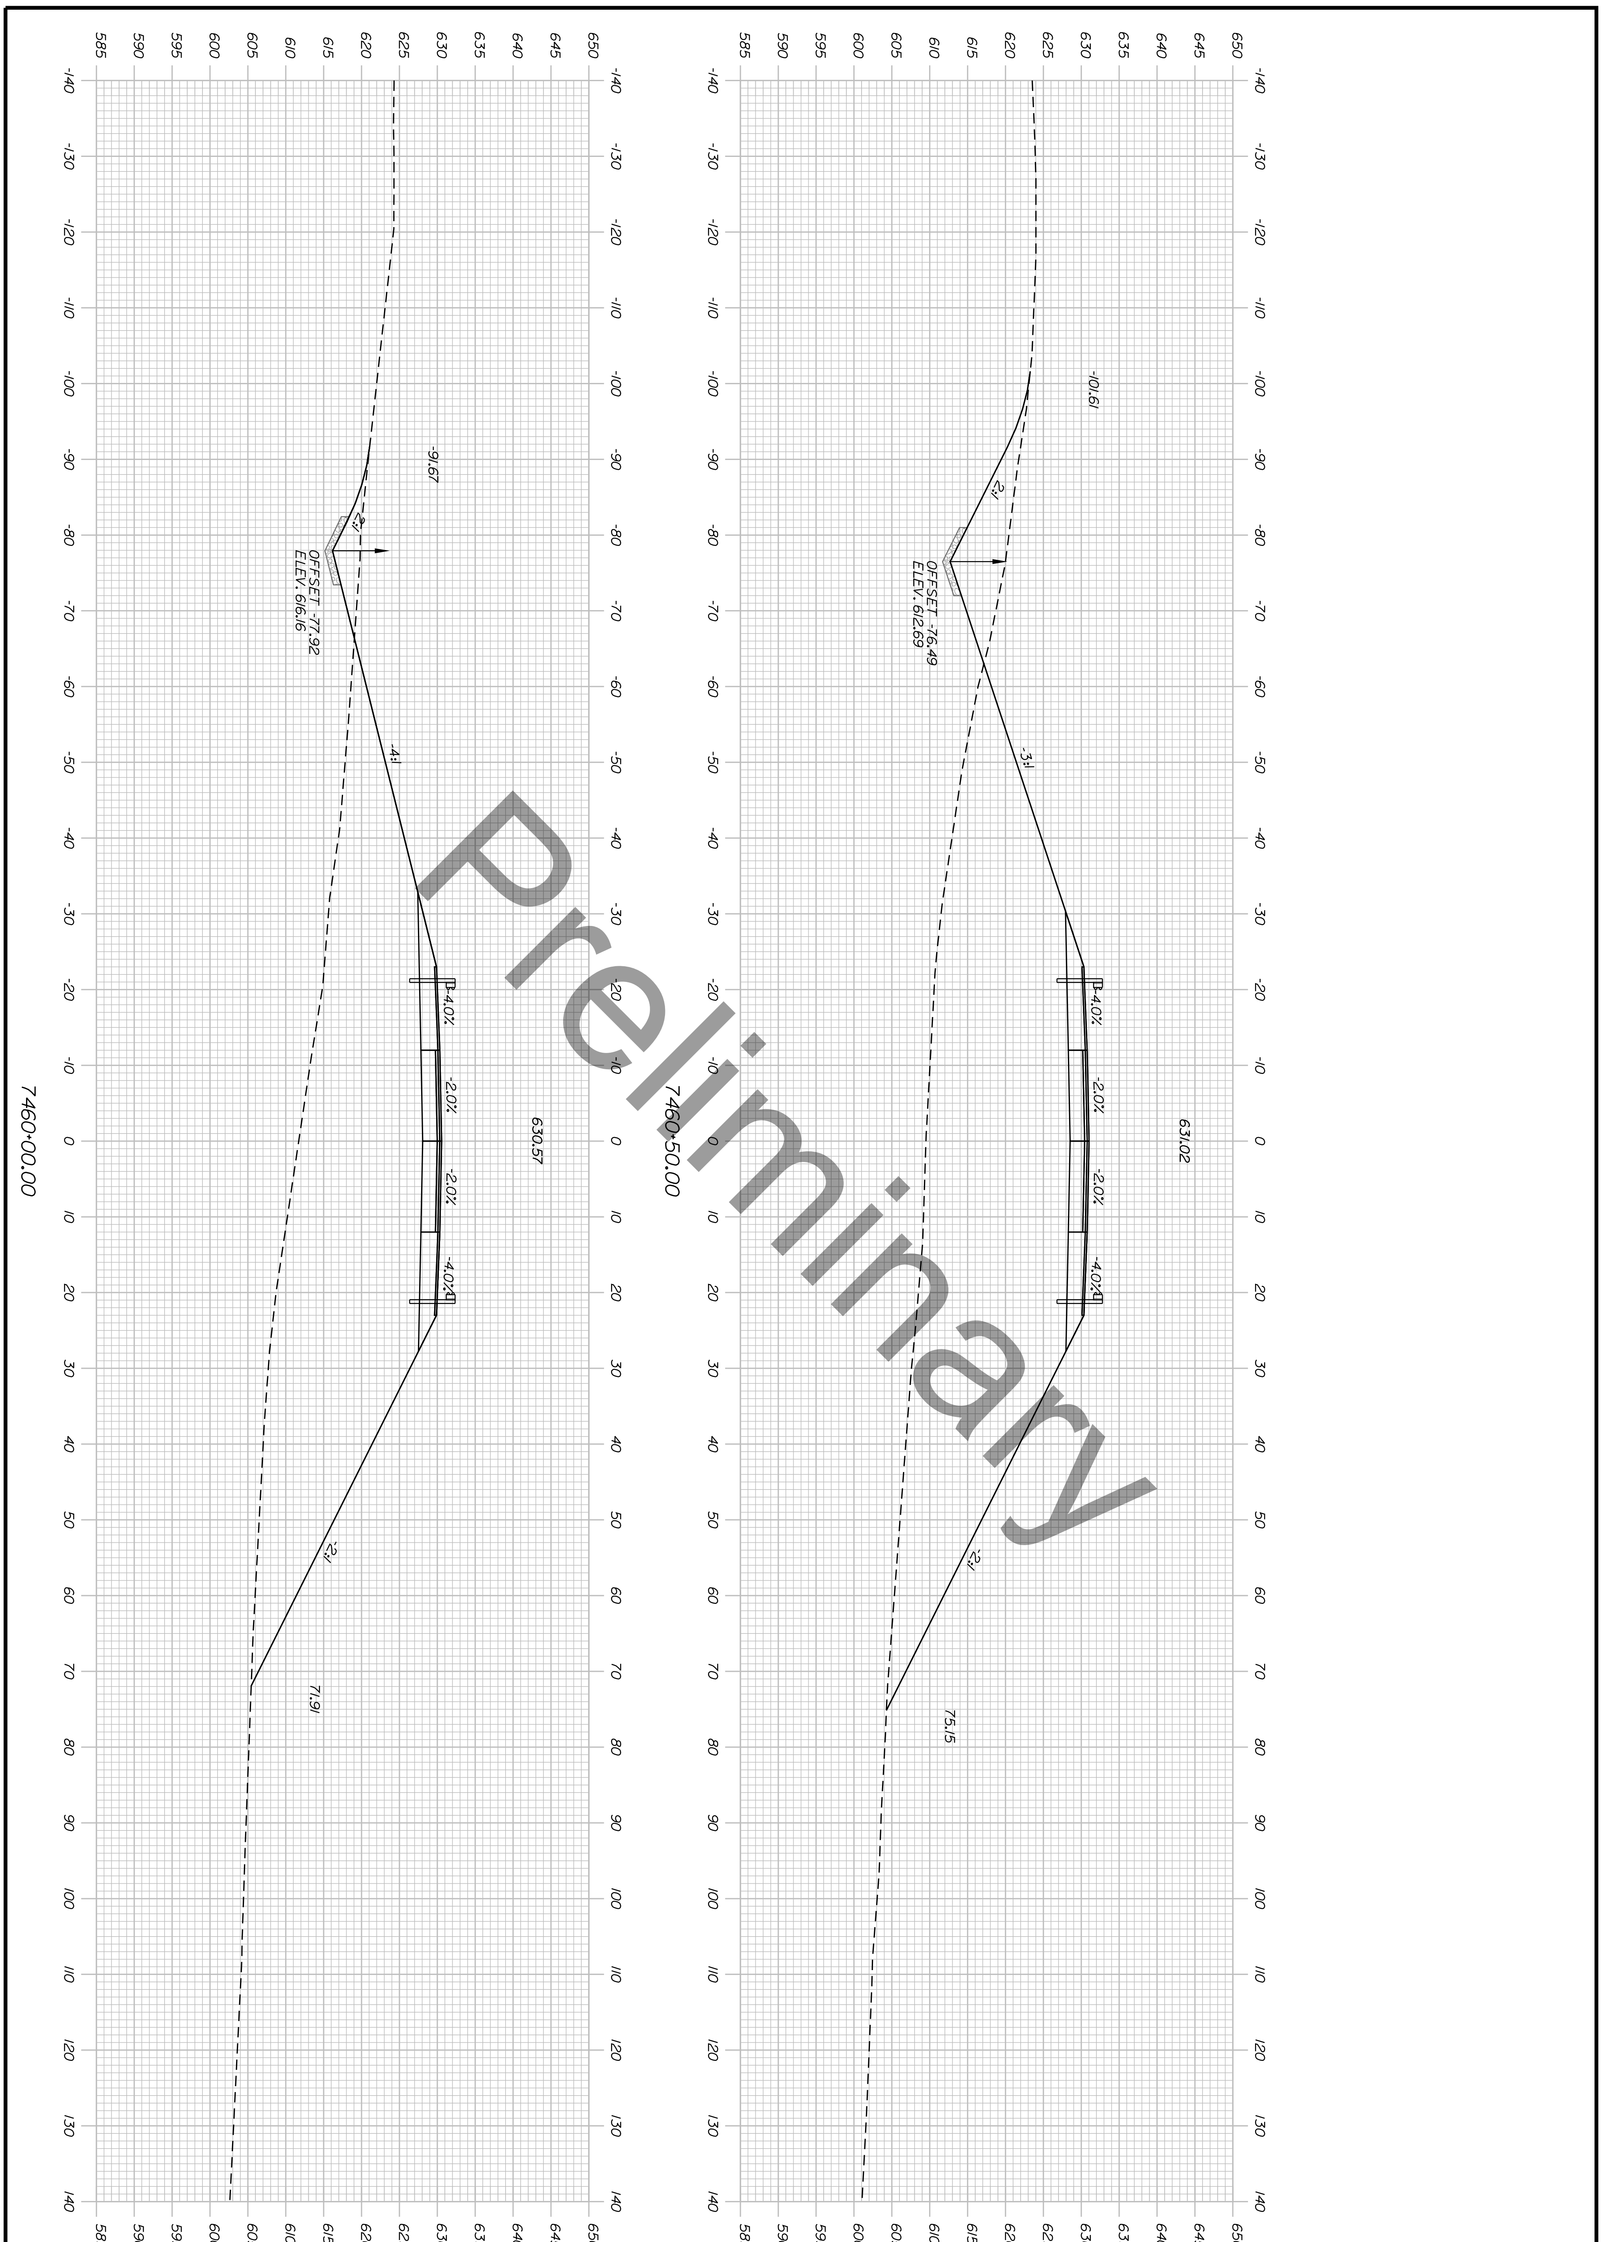


Sta. 7460+00.00 to Sta. 7460+50.00

SHEET NUMBER 200 OF 460	PRESQUE ISLE PRESQUE ISLE BYPASS CROSS SECTIONS	PROJ. MANAGER / R.M. / BY / DATE DESIGN-DETAILED CHECKED-REVIEWED DESIGN2-DETAILED2 DESIGN3-DETAILED3 REVISIONS 1 REVISIONS 2 REVISIONS 3 REVISIONS 4 FIELD CHANGES	vhb

STATE OF MAINE
DEPARTMENT OF TRANSPORTATION

HPP-6462(920)

WIN
WIN 6462.91 HIGHWAY PLANS

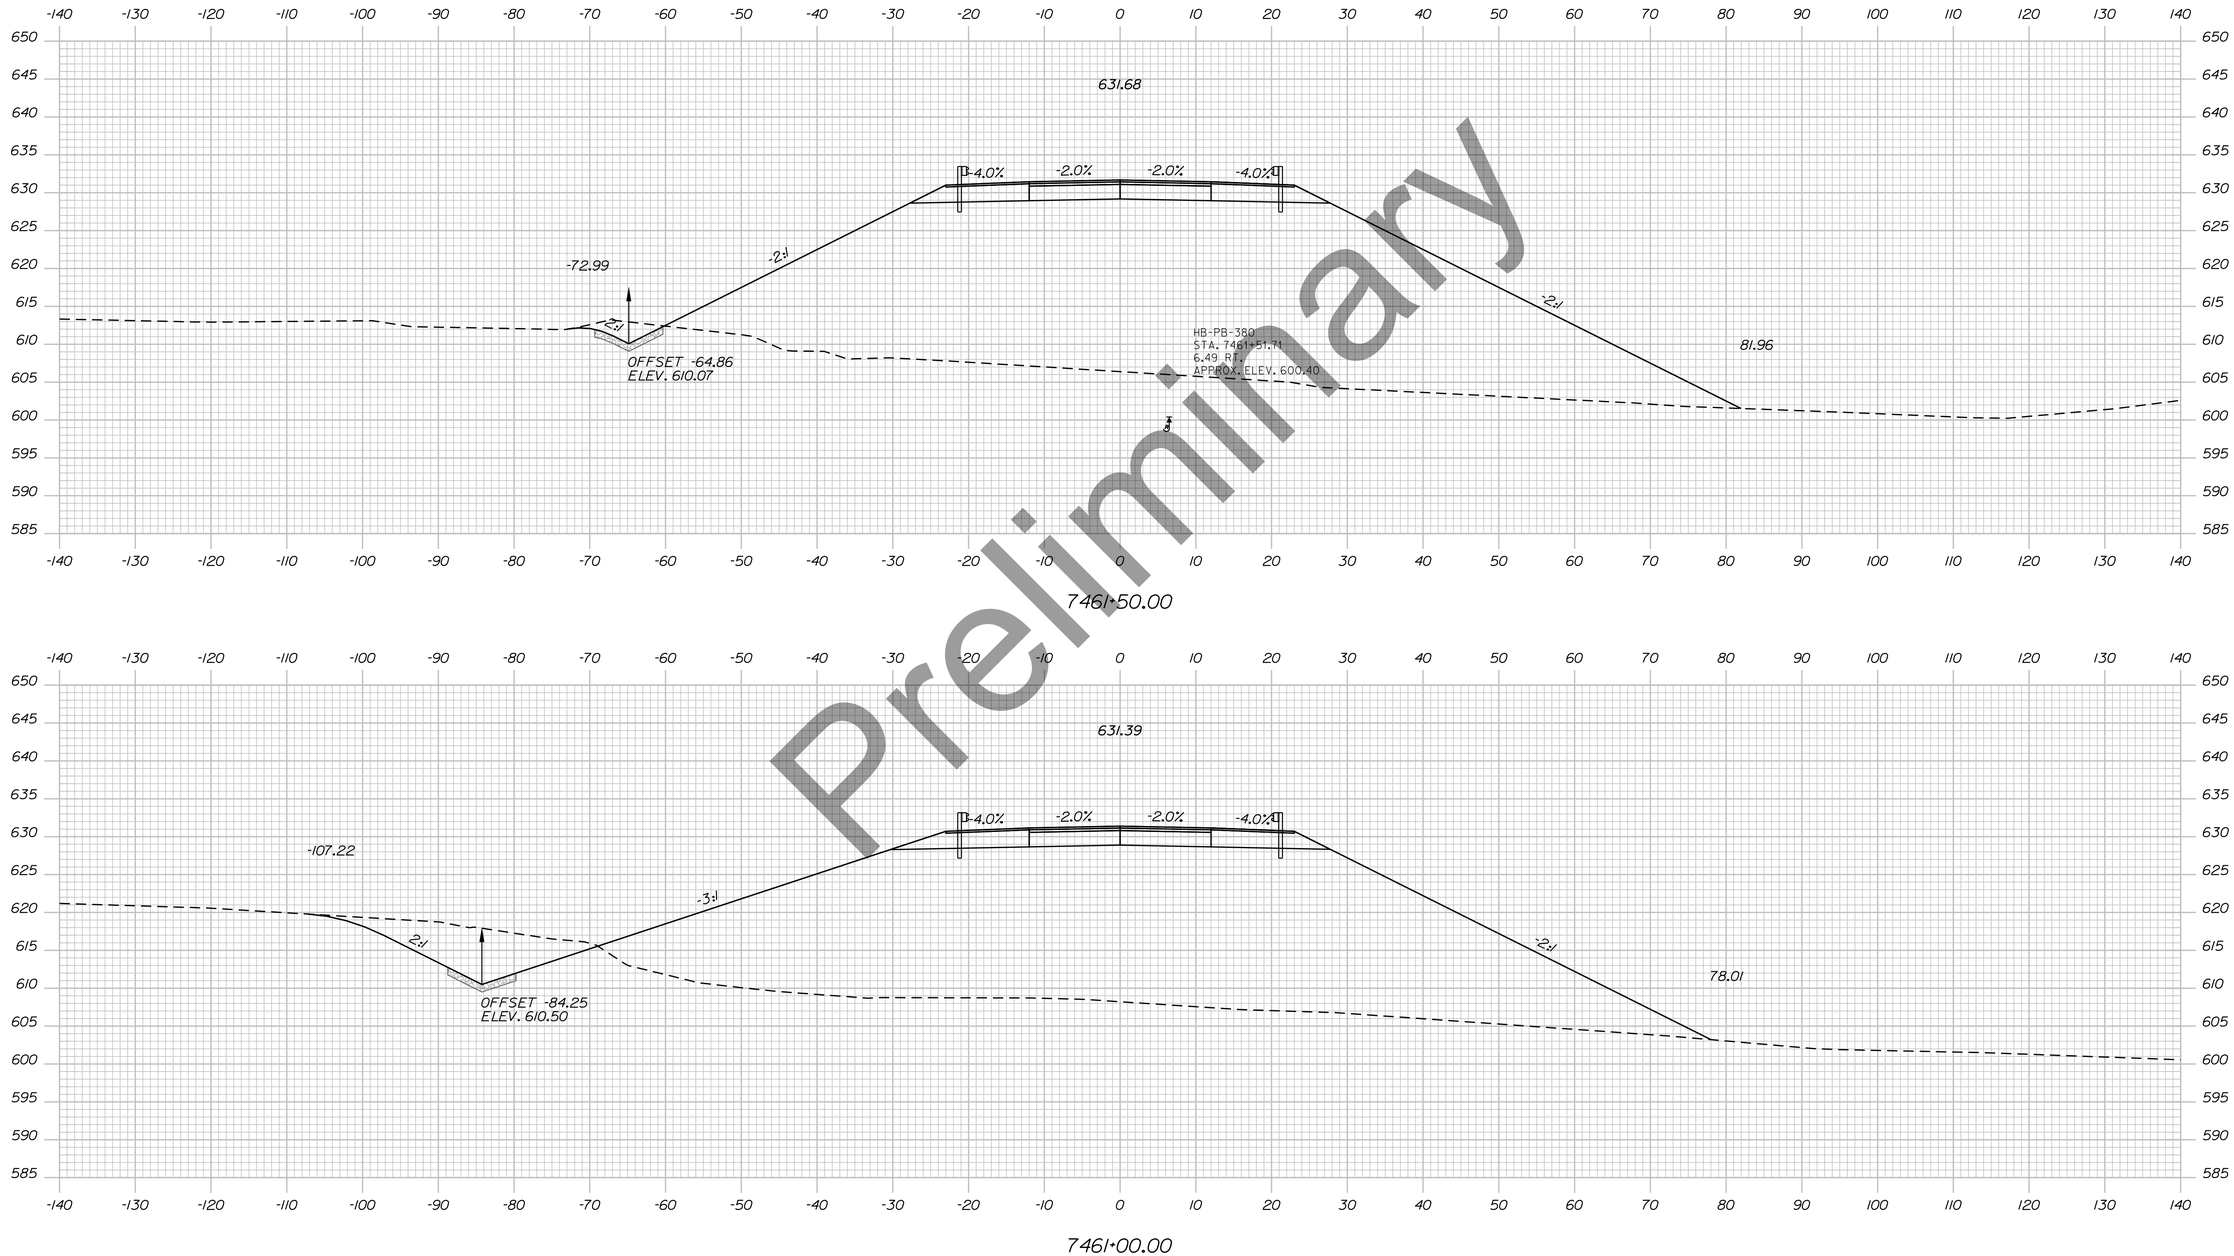

Preliminary

Filename: ...\H5_01_Xsects_PI_BYPASS.dgn Division: HIGHWAY Username: EFlynn Date:8/3/2023

STATE OF MAINE
DEPARTMENT OF TRANSPORTATION

HPP-6462(920)

WIN
WIN 6462.91

HIGHWAY PLANS

vhb

	DATE	BY
PROJ. MANAGER		R.M.
DESIGN-DETAILED		
CHECKED-REVIEWED		
DESIGN2-DETAILED2		
DESIGN3-DETAILED3		
REVISIONS 1		
REVISIONS 2		
REVISIONS 3		
REVISIONS 4		
FIELD CHANGES		

PRESQUE ISLE
PRESQUE ISLE BYPASS


CROSS SECTIONS

SHEET NUMBER

201

OF 460

Sta. 7461+00.00 to Sta. 7461+50.00

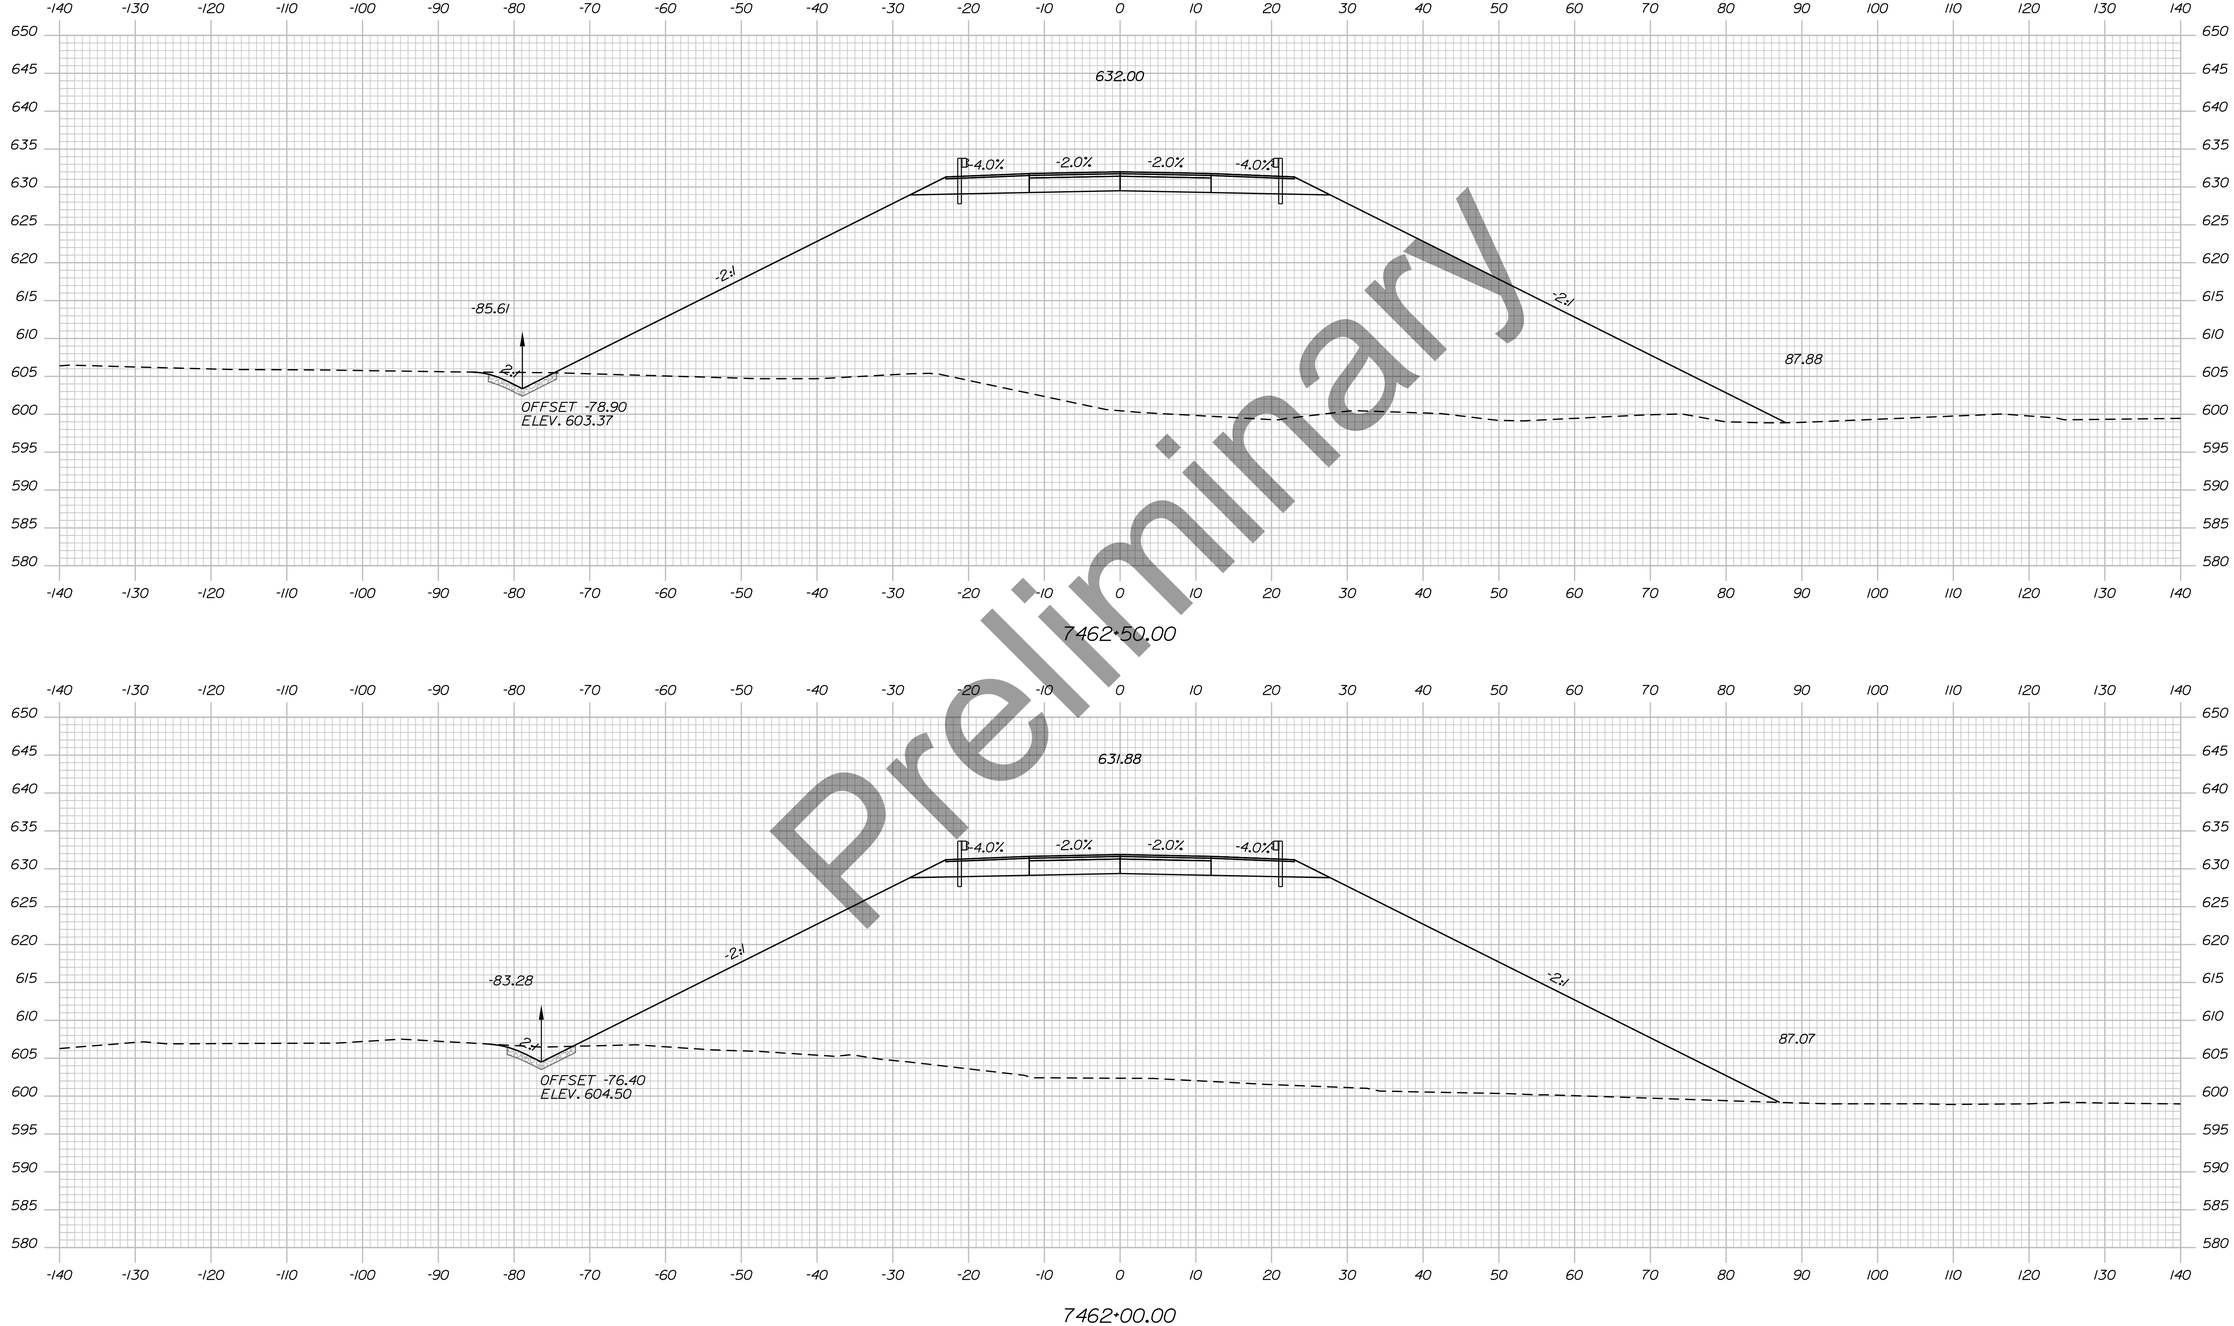

Preliminary

Sta. 7462+00.00 to Sta. 7462+50.00

STATE OF MAINE
DEPARTMENT OF TRANSPORTATION

HPP-6462(920)

WIN
WIN 6462.91

HIGHWAY PLANS

vhb

	DATE	BY
PROJ. MANAGER		R.M.
DESIGN-DETAILED		
CHECKED-REVIEWED		
DESIGN2-DETAILED2		
DESIGN3-DETAILED3		
REVISIONS 1		
REVISIONS 2		
REVISIONS 3		
REVISIONS 4		
FIELD CHANGES		

PRESQUE ISLE
PRESQUE ISLE BYPASS


CROSS SECTIONS

SHEET NUMBER

202

OF 460

Filename: ...\H5_01_Xsects_PI_BYPASS.dgn Division: HIGHWAY Username: EFlynn Date:8/3/2023

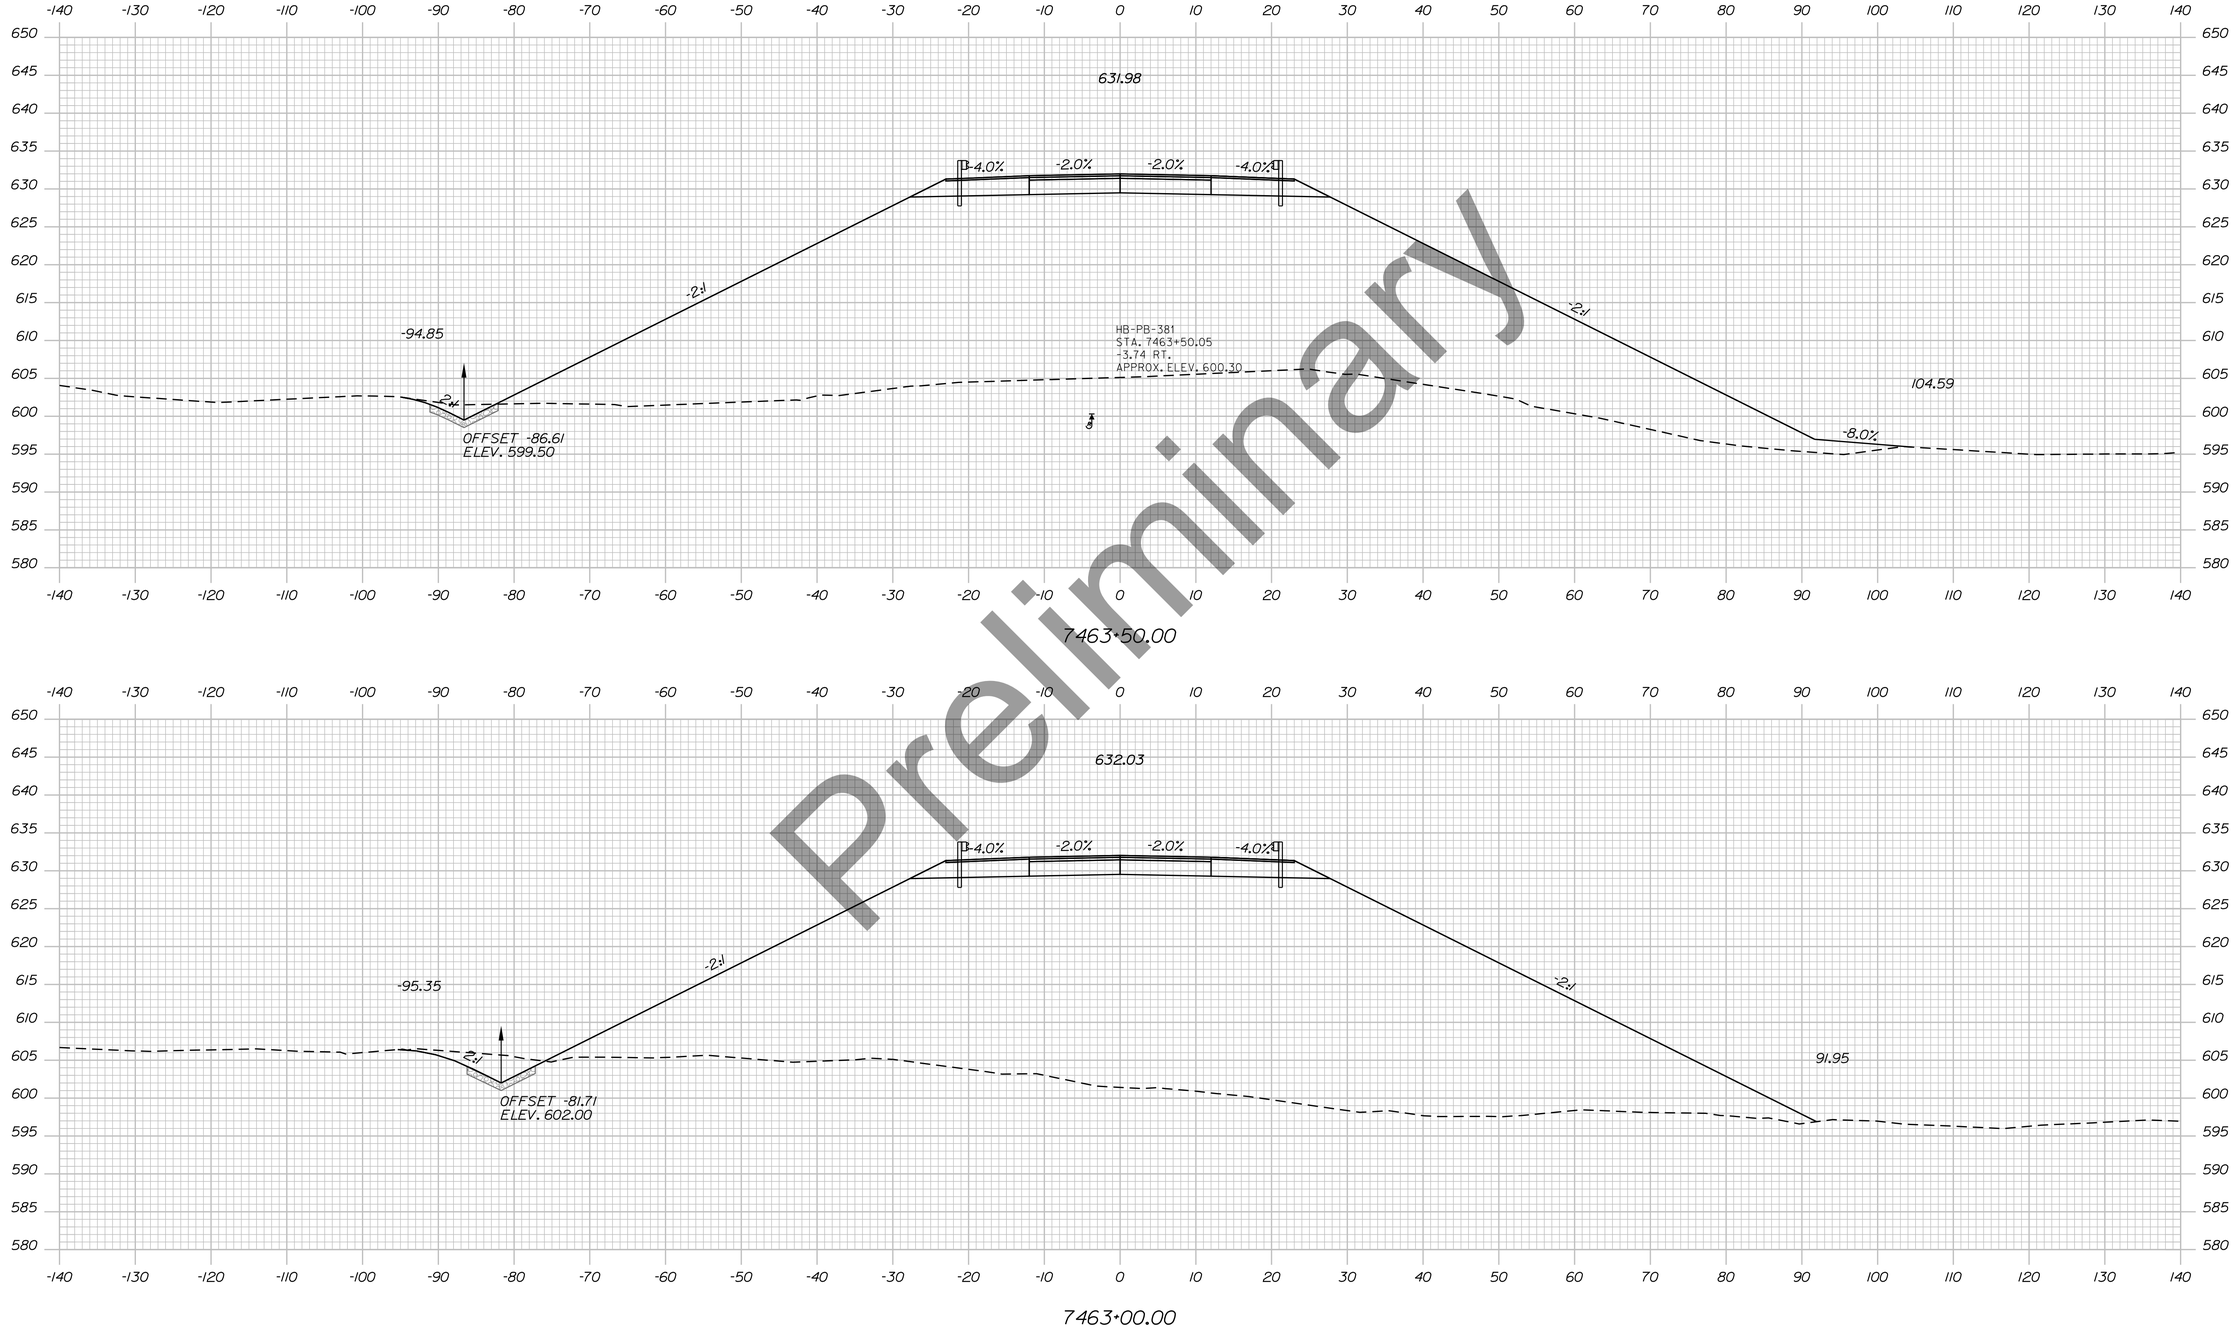

Preliminary

STATE OF MAINE
DEPARTMENT OF TRANSPORTATION

HPP-6462(920)

WIN
WIN 6462.91

HIGHWAY PLANS

vhb

	DATE	BY
R.M.		
PROJ. MANAGER		
DESIGN-DETAILED		
CHECKED-REVIEWED		
DESIGN2-DETAILED2		
DESIGN3-DETAILED3		
REVISIONS 1		
REVISIONS 2		
REVISIONS 3		
REVISIONS 4		
FIELD CHANGES		

PRESQUE ISLE
PRESQUE ISLE BYPASS

CROSS SECTIONS


SHEET NUMBER

203

OF 460

Sta. 7463+00.00 to Sta. 7463+50.00

Filename: ...\H5_01_Xsects_PI_BYPASS.dgn Division: HIGHWAY Username: EFlynn Date:8/3/2023

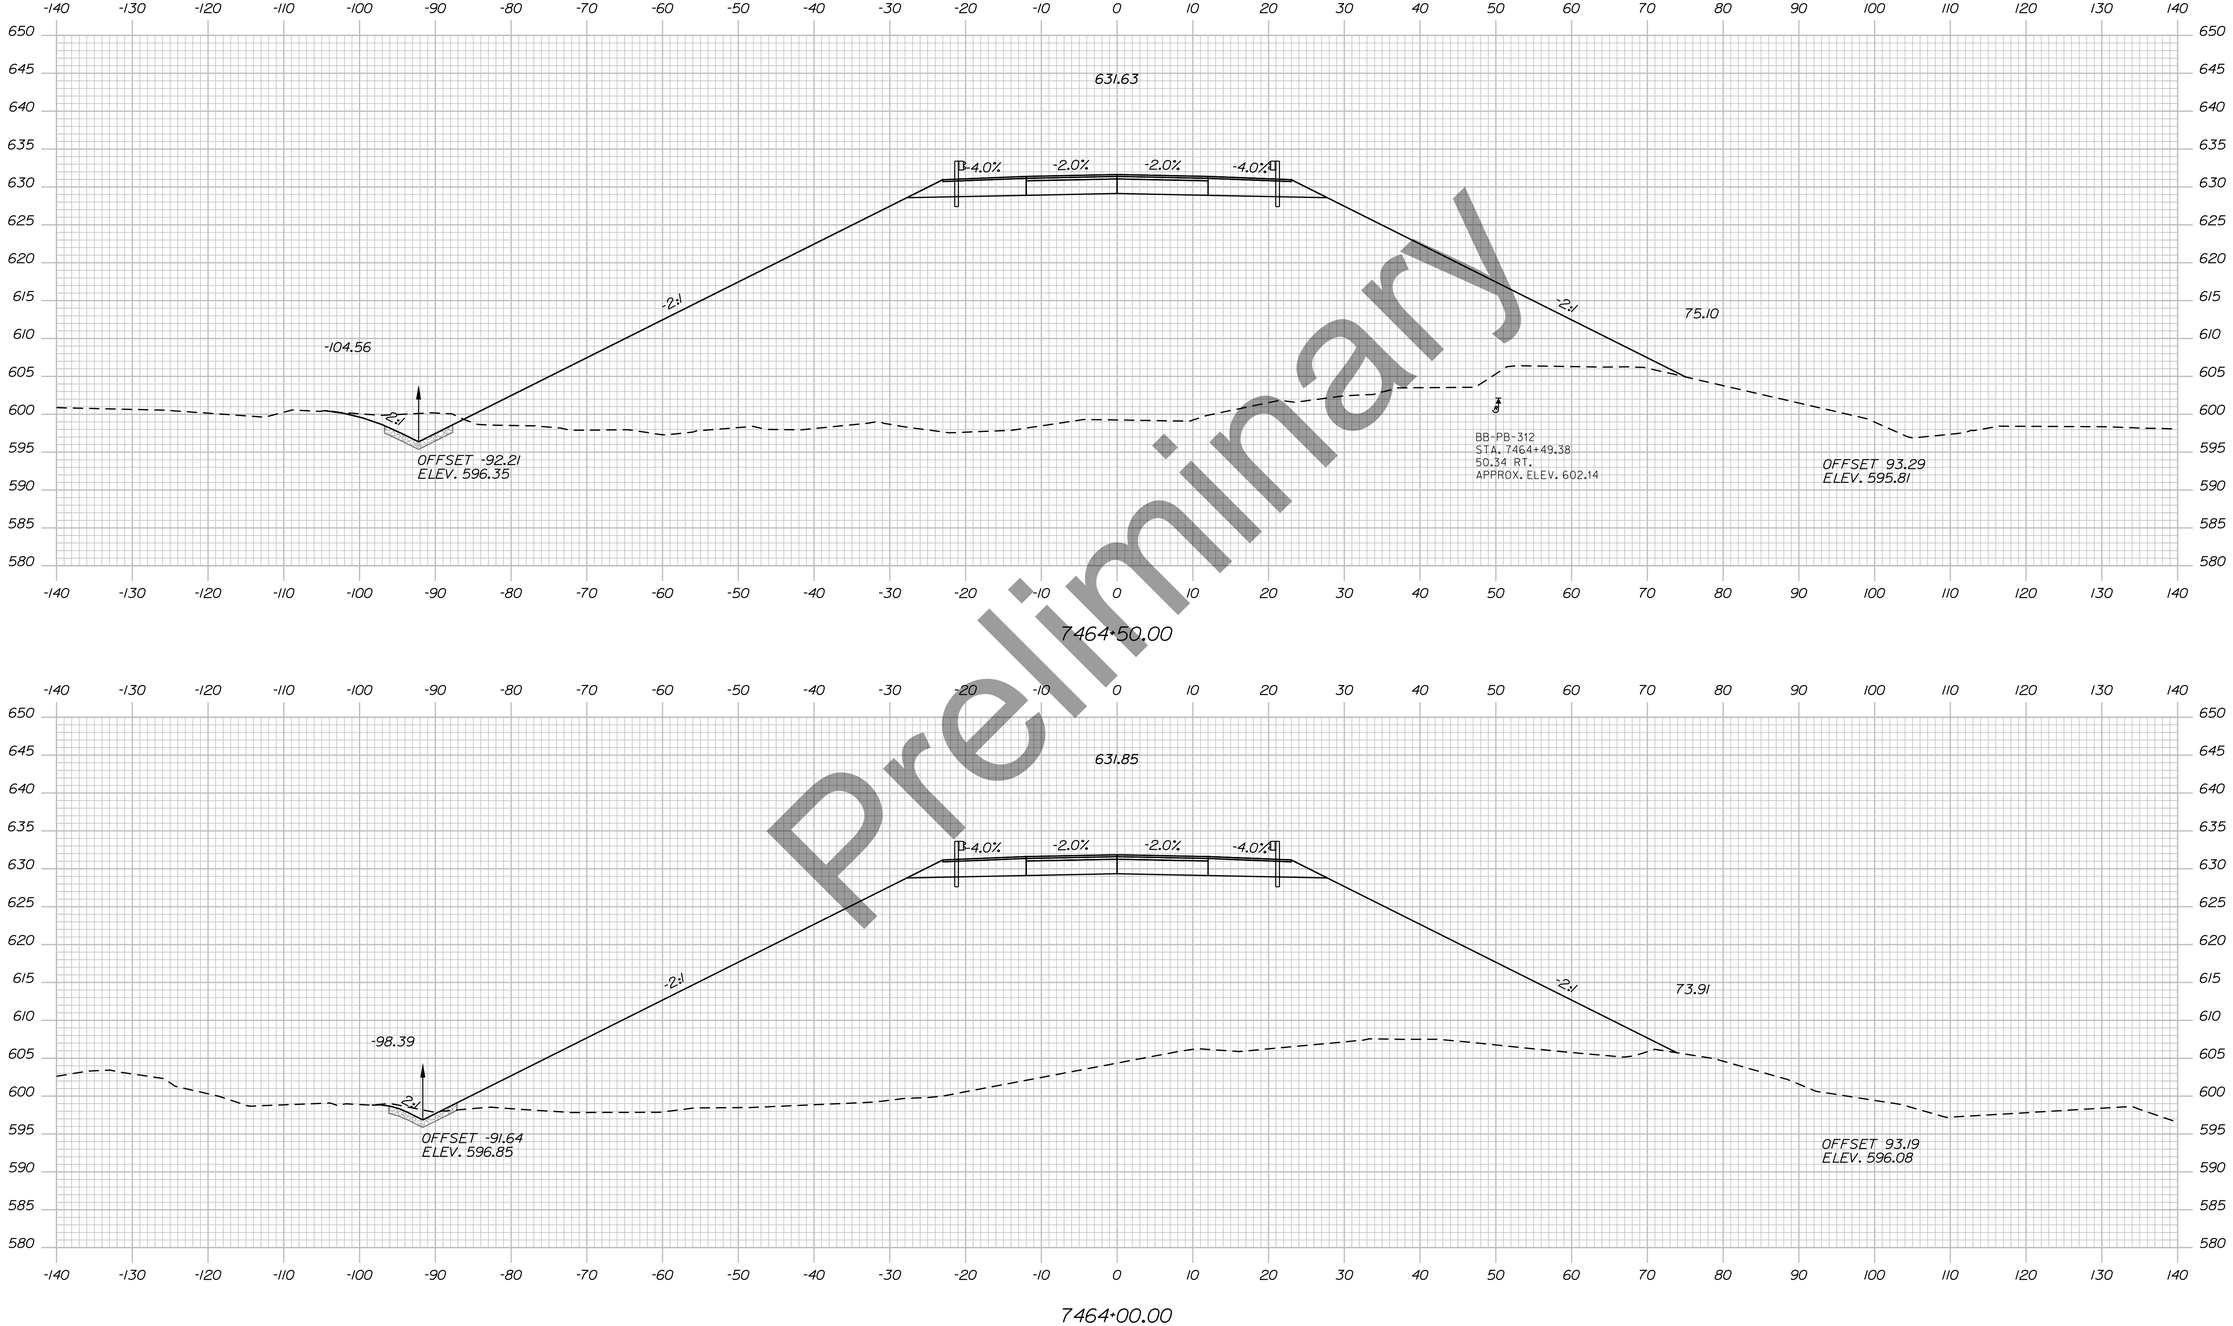

Preliminary

Filename: ...\H5_01_Xsects_PI_BYPASS.dgn Division: HIGHWAY Username: EFlynn Date:8/3/2023

STATE OF MAINE
DEPARTMENT OF TRANSPORTATION

HPP-6462(920)

WIN
WIN 6462.91

HIGHWAY PLANS

vhb

	DATE	BY
R.M.		
PROJ. MANAGER		
DESIGN-DETAILED		
CHECKED-REVIEWED		
DESIGN2-DETAILED2		
DESIGN3-DETAILED3		
REVISIONS 1		
REVISIONS 2		
REVISIONS 3		
REVISIONS 4		
FIELD CHANGES		

PRESQUE ISLE
PRESQUE ISLE BYPASS


CROSS SECTIONS

SHEET NUMBER


204

OF 460


Sta. 7464+00.00 to Sta. 7464+50.00

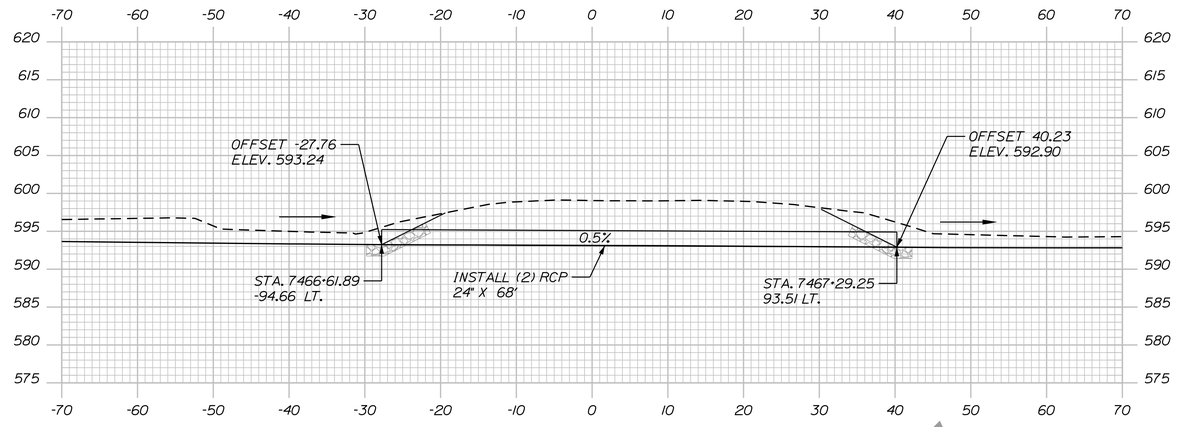

2114+15.24

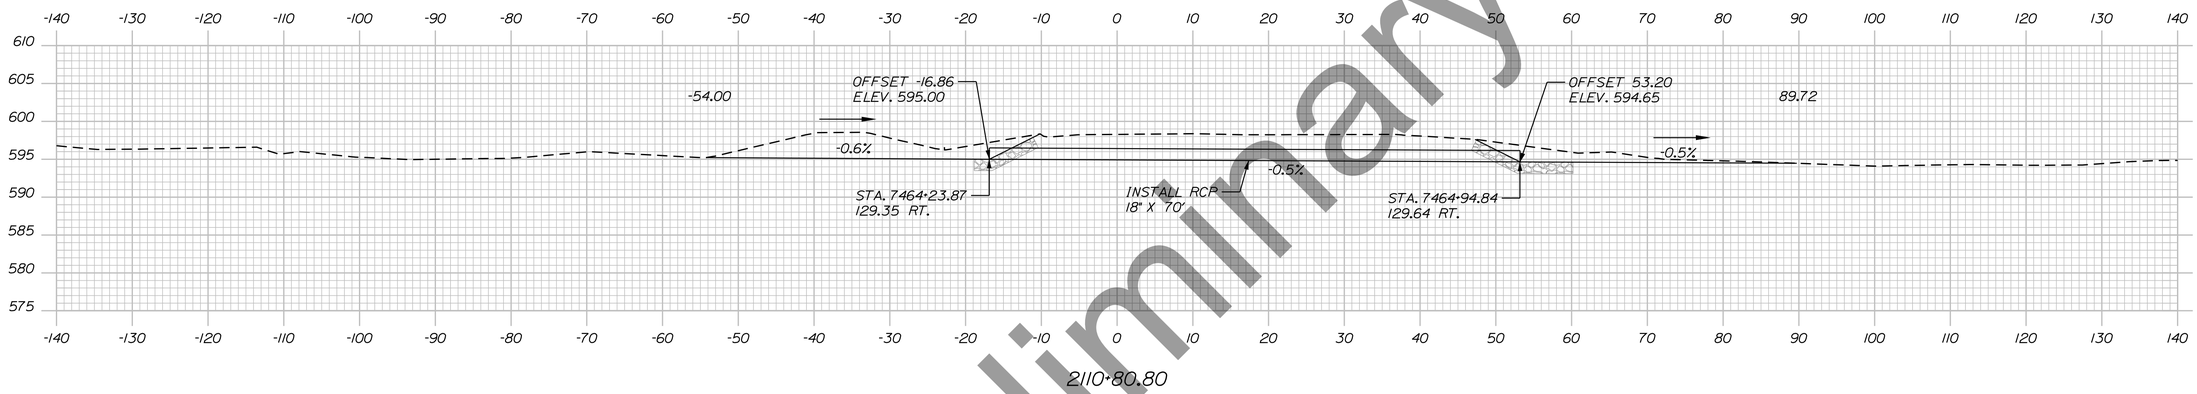

2110+80.80

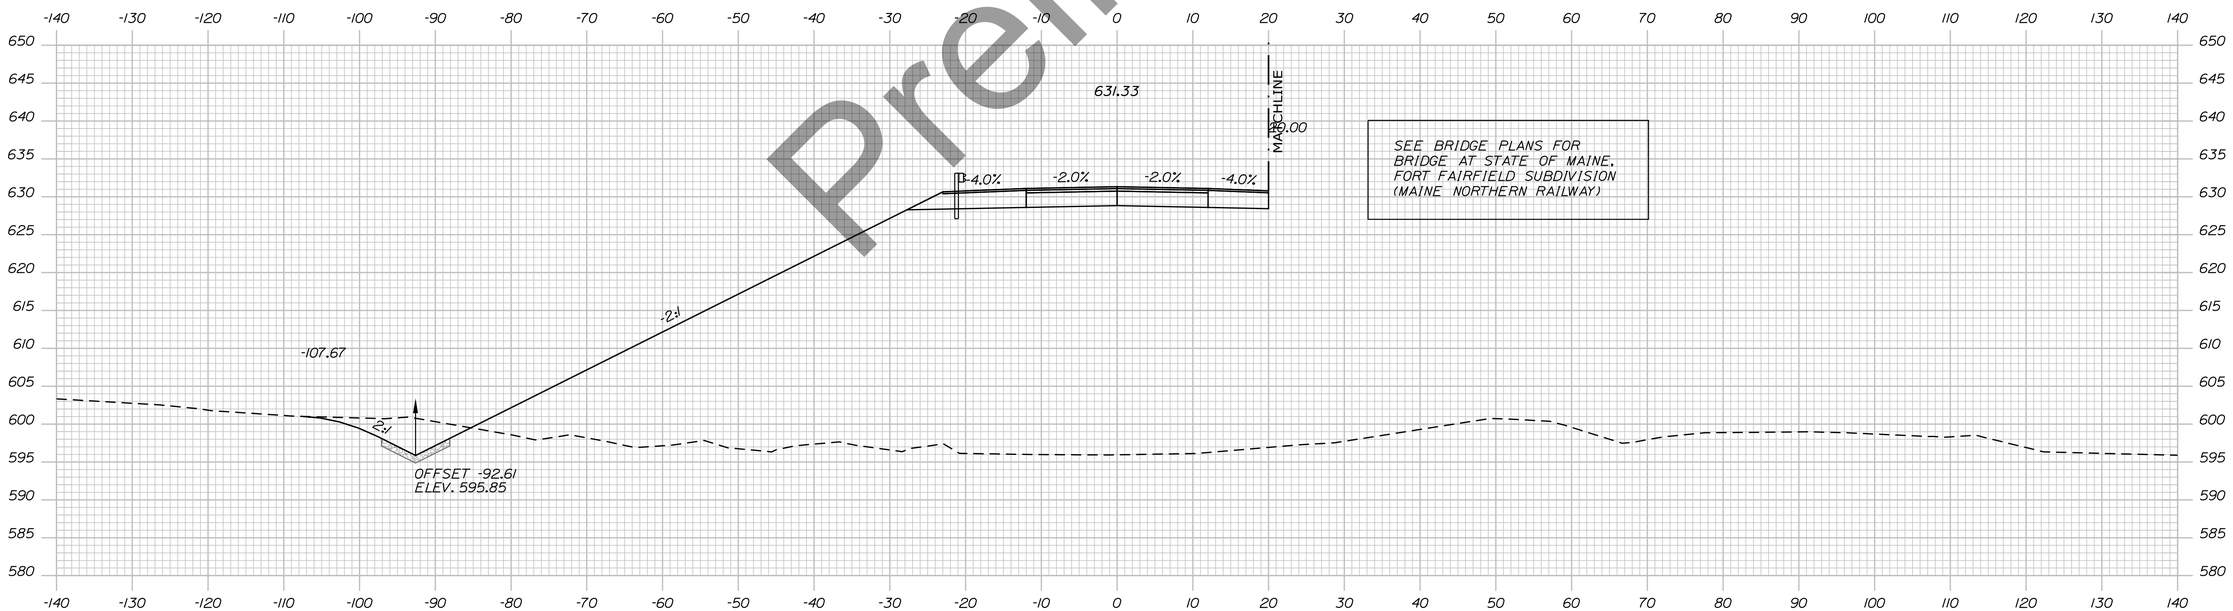

7465+00.00

Preliminary

STATE OF MAINE
DEPARTMENT OF TRANSPORTATION

HPP-6462(920)

WIN
WIN 6462.91

HIGHWAY PLANS

vhb

	DATE	BY
PROJ. MANAGER		R.M.
DESIGN-DETAILED		
CHECKED-REVIEWED		
DESIGN2-DETAILED2		
DESIGN3-DETAILED3		
REVISIONS 1		
REVISIONS 2		
REVISIONS 3		
REVISIONS 4		
FIELD CHANGES		

PRESQUE ISLE
PRESQUE ISLE BYPASS

CROSS SECTIONS


SHEET NUMBER

205

OF 460

Sta. 7465+00.00 to Sta. 7465+50.00

Filename: ...\H5_01_Xsects_PI_BYPASS.dgn Division: HIGHWAY Username: EFlynn Date:8/3/2023

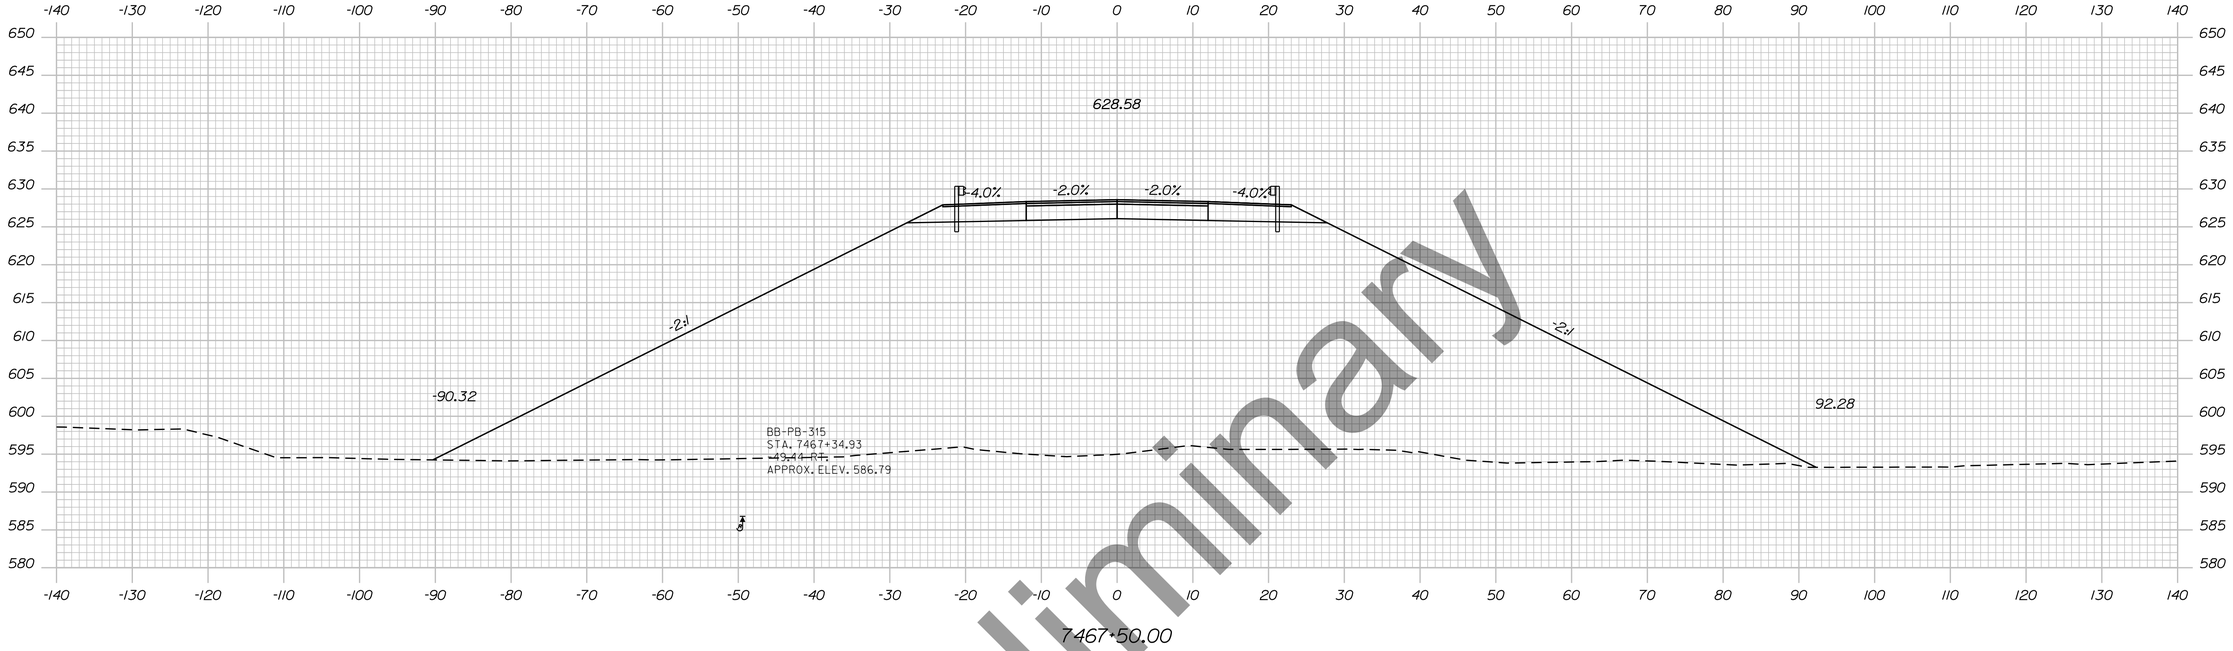

Preliminary

SEE BRIDGE PLANS FOR
BRIDGE AT STATE OF MAINE,
FORT FAIRFIELD SUBDIVISION
(MAINE NORTHERN RAILWAY)

STATE OF MAINE
DEPARTMENT OF TRANSPORTATION

HPP-6462(920)

WIN
WIN 6462.91

HIGHWAY PLANS

vhb

	DATE	BY
PROJ. MANAGER		R.M.
DESIGN-DETAILED		
CHECKED-REVIEWED		
DESIGN2-DETAILED2		
DESIGN3-DETAILED3		
REVISIONS 1		
REVISIONS 2		
REVISIONS 3		
REVISIONS 4		
FIELD CHANGES		

PRESQUE ISLE
PRESQUE ISLE BYPASS

CROSS SECTIONS


SHEET NUMBER

206

OF 460

Sta. 7467+00.00 to Sta. 7467+50.00

Filename: ...\H5_01_Xsects_PI_BYPASS.dgn Division: HIGHWAY Username: EFlynn Date:8/3/2023

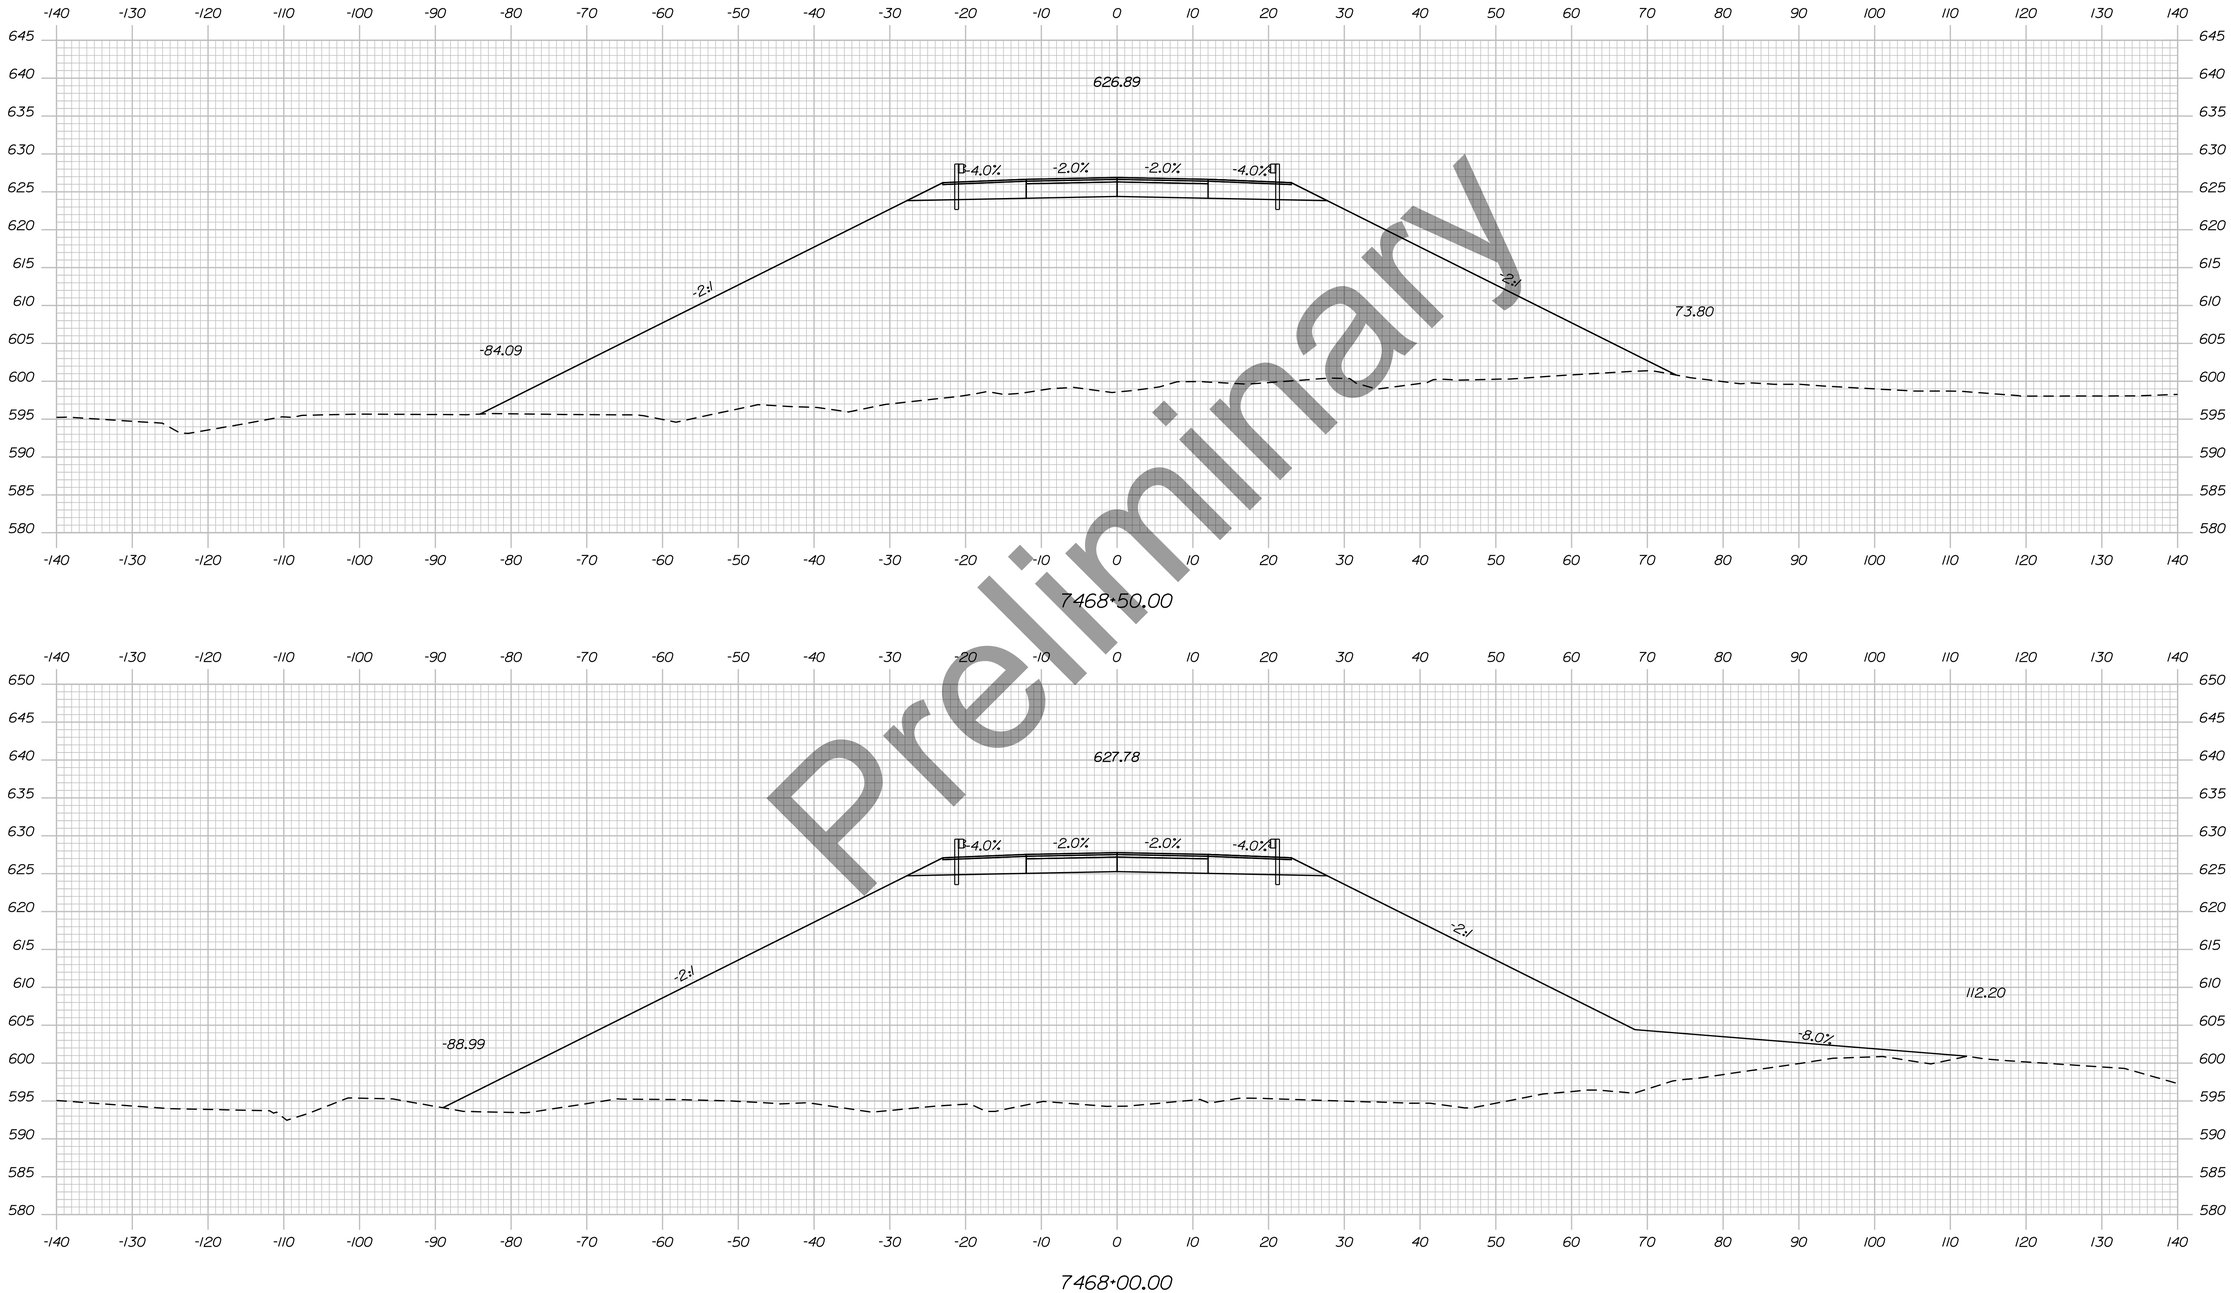

Preliminary

STATE OF MAINE
DEPARTMENT OF TRANSPORTATION

HPP-6462(920)

WIN
WIN 6462.91

HIGHWAY PLANS

vhb

	DATE	BY
PROJ. MANAGER		R.M.
DESIGN-DETAILED		
CHECKED-REVIEWED		
DESIGN2-DETAILED2		
DESIGN3-DETAILED3		
REVISIONS 1		
REVISIONS 2		
REVISIONS 3		
REVISIONS 4		
FIELD CHANGES		

PRESQUE ISLE
PRESQUE ISLE BYPASS

CROSS SECTIONS


SHEET NUMBER

207

OF 460

Sta. 7468+00.00 to Sta. 7468+50.00

Filename: ...\H5_01_Xsects_PI_BYPASS.dgn Division: HIGHWAY Username: EFlynn Date:8/3/2023

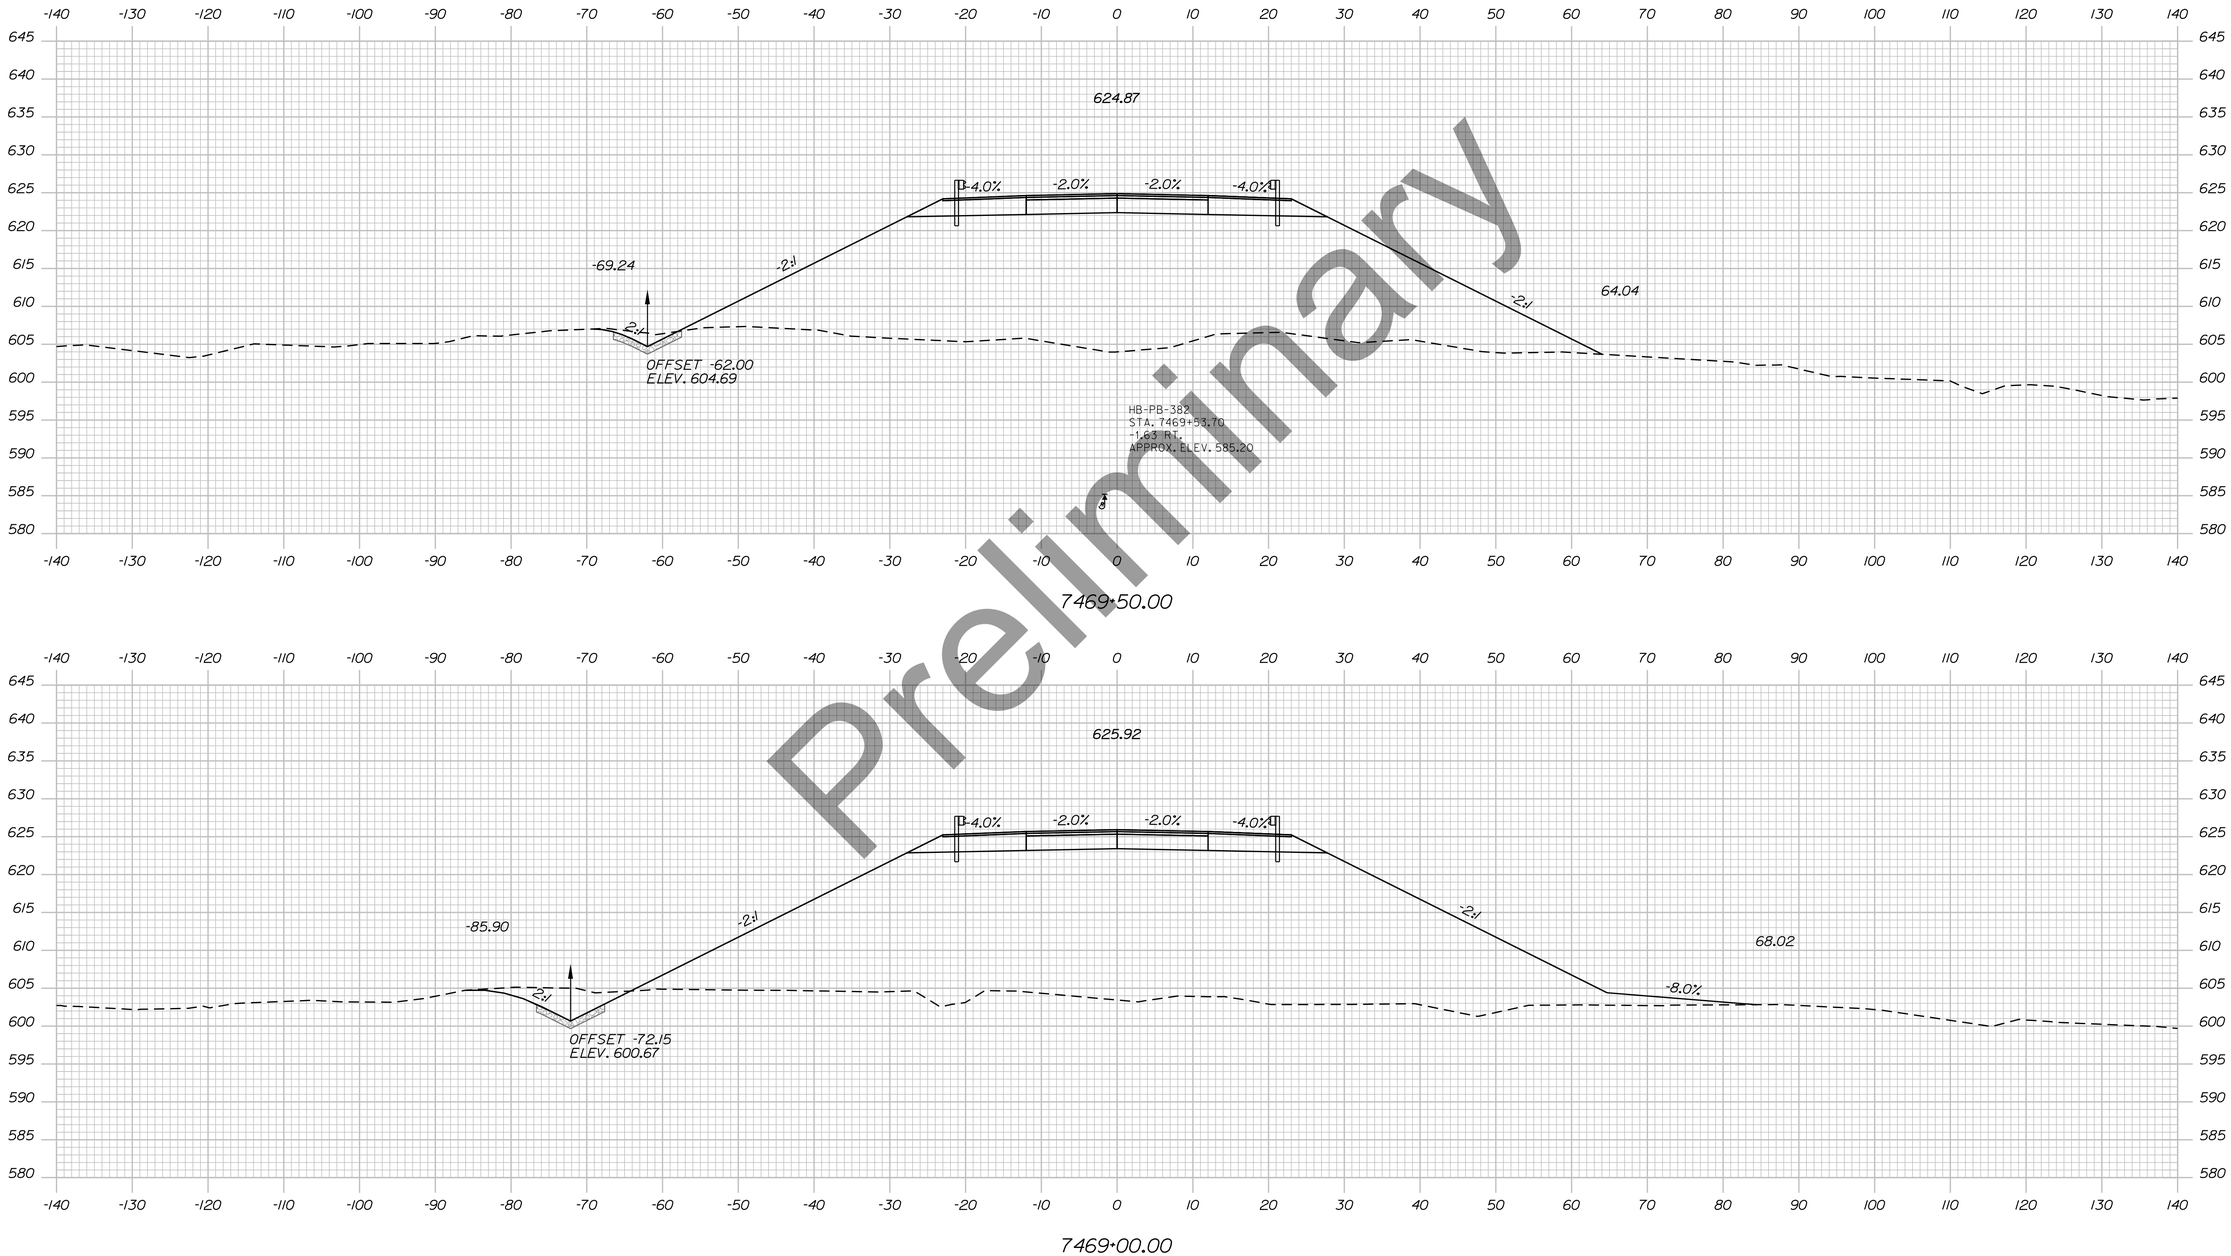

Preliminary

Filename: ...\H5_01_Xsects_PI_BYPASS.dgn Division: HIGHWAY Username: EFlynn Date:8/3/2023

STATE OF MAINE
DEPARTMENT OF TRANSPORTATION

HPP-6462(920)

WIN
WIN 6462.91

HIGHWAY PLANS

vhb

	DATE	BY
R.M.		
PROJ. MANAGER		
DESIGN-DETAILED		
CHECKED-REVIEWED		
DESIGN2-DETAILED2		
DESIGN3-DETAILED3		
REVISIONS 1		
REVISIONS 2		
REVISIONS 3		
REVISIONS 4		
FIELD CHANGES		

PRESQUE ISLE
PRESQUE ISLE BYPASS


CROSS SECTIONS

SHEET NUMBER

208

OF 460

Sta. 7469+00.00 to Sta. 7469+50.00

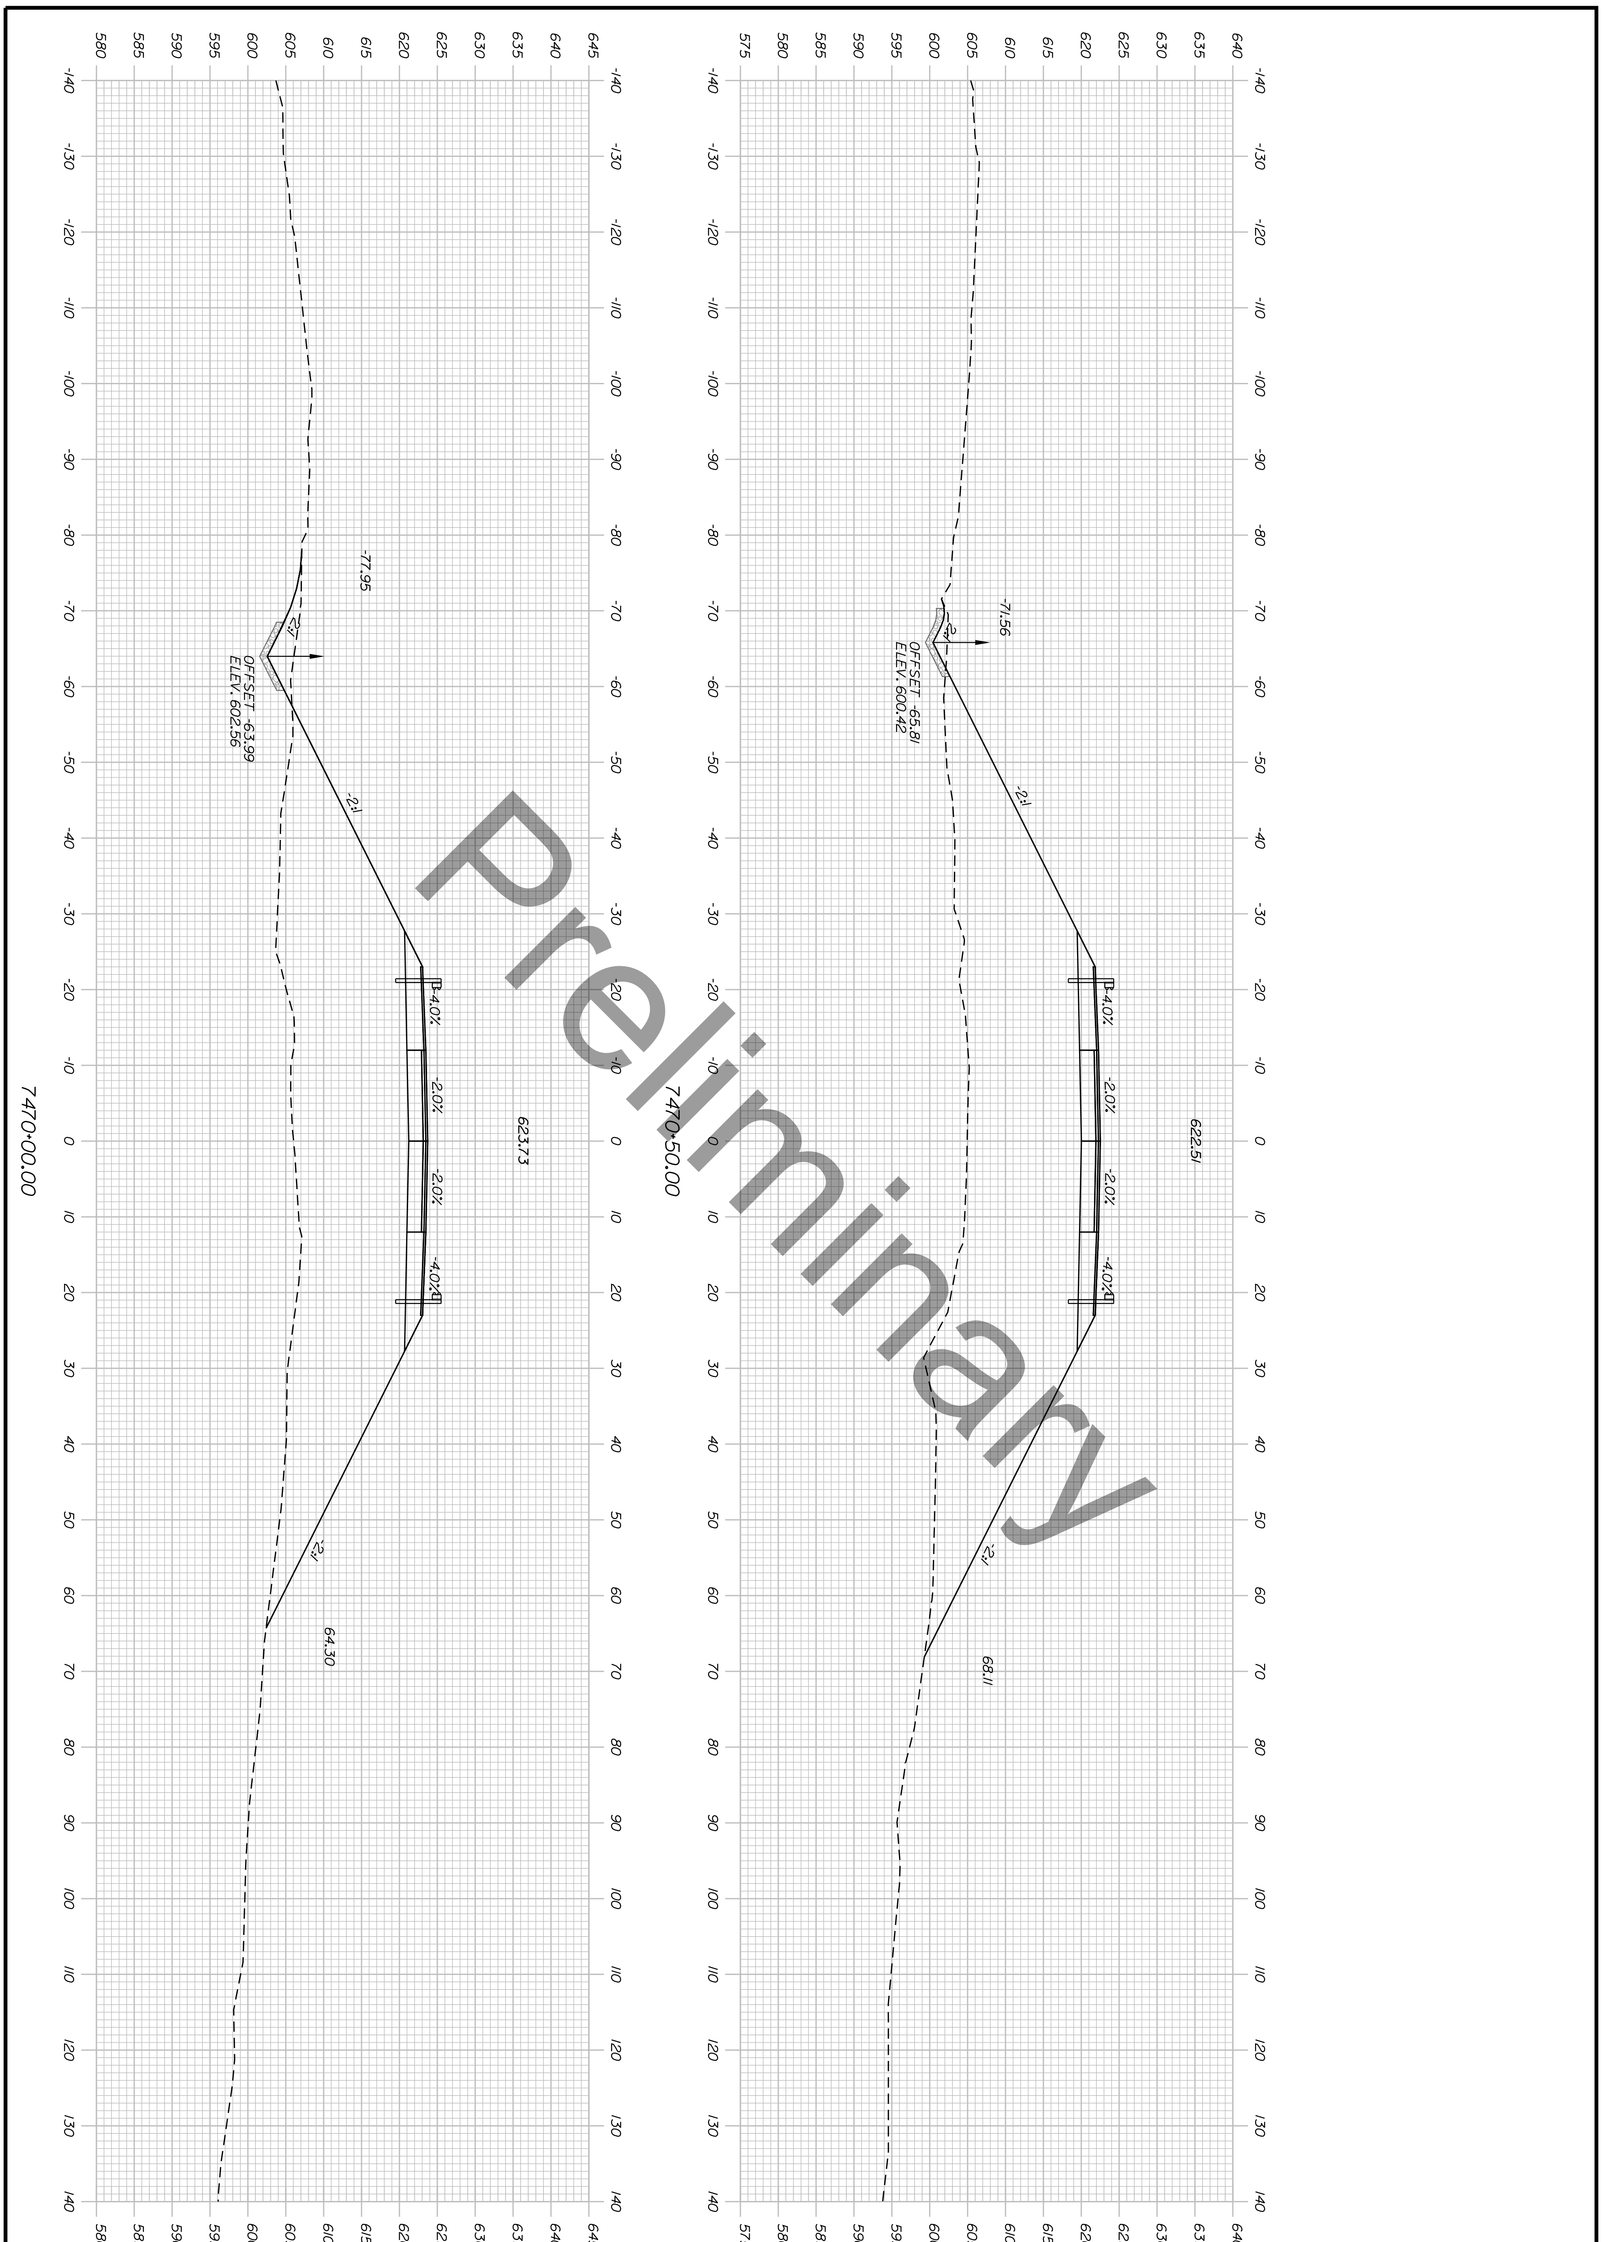

Sta. 7470+00.00 to Sta. 7470+50.00

SHEET NUMBER 209 OF 460

PRESQUE ISLE
PRESQUE ISLE BYPASS

CROSS SECTIONS

PROJ. MANAGER	R.M.	BY	DATE
DESIGN-DETAILED			
CHECKED-REVIEWED			
DESIGN2-DETAILED2			
DESIGN3-DETAILED3			
REVISIONS 1			
REVISIONS 2			
REVISIONS 3			
REVISIONS 4			
FIELD CHANGES			


vhb

STATE OF MAINE
DEPARTMENT OF TRANSPORTATION

HPP-6462(920)

WIN
WIN 6462.91

HIGHWAY PLANS

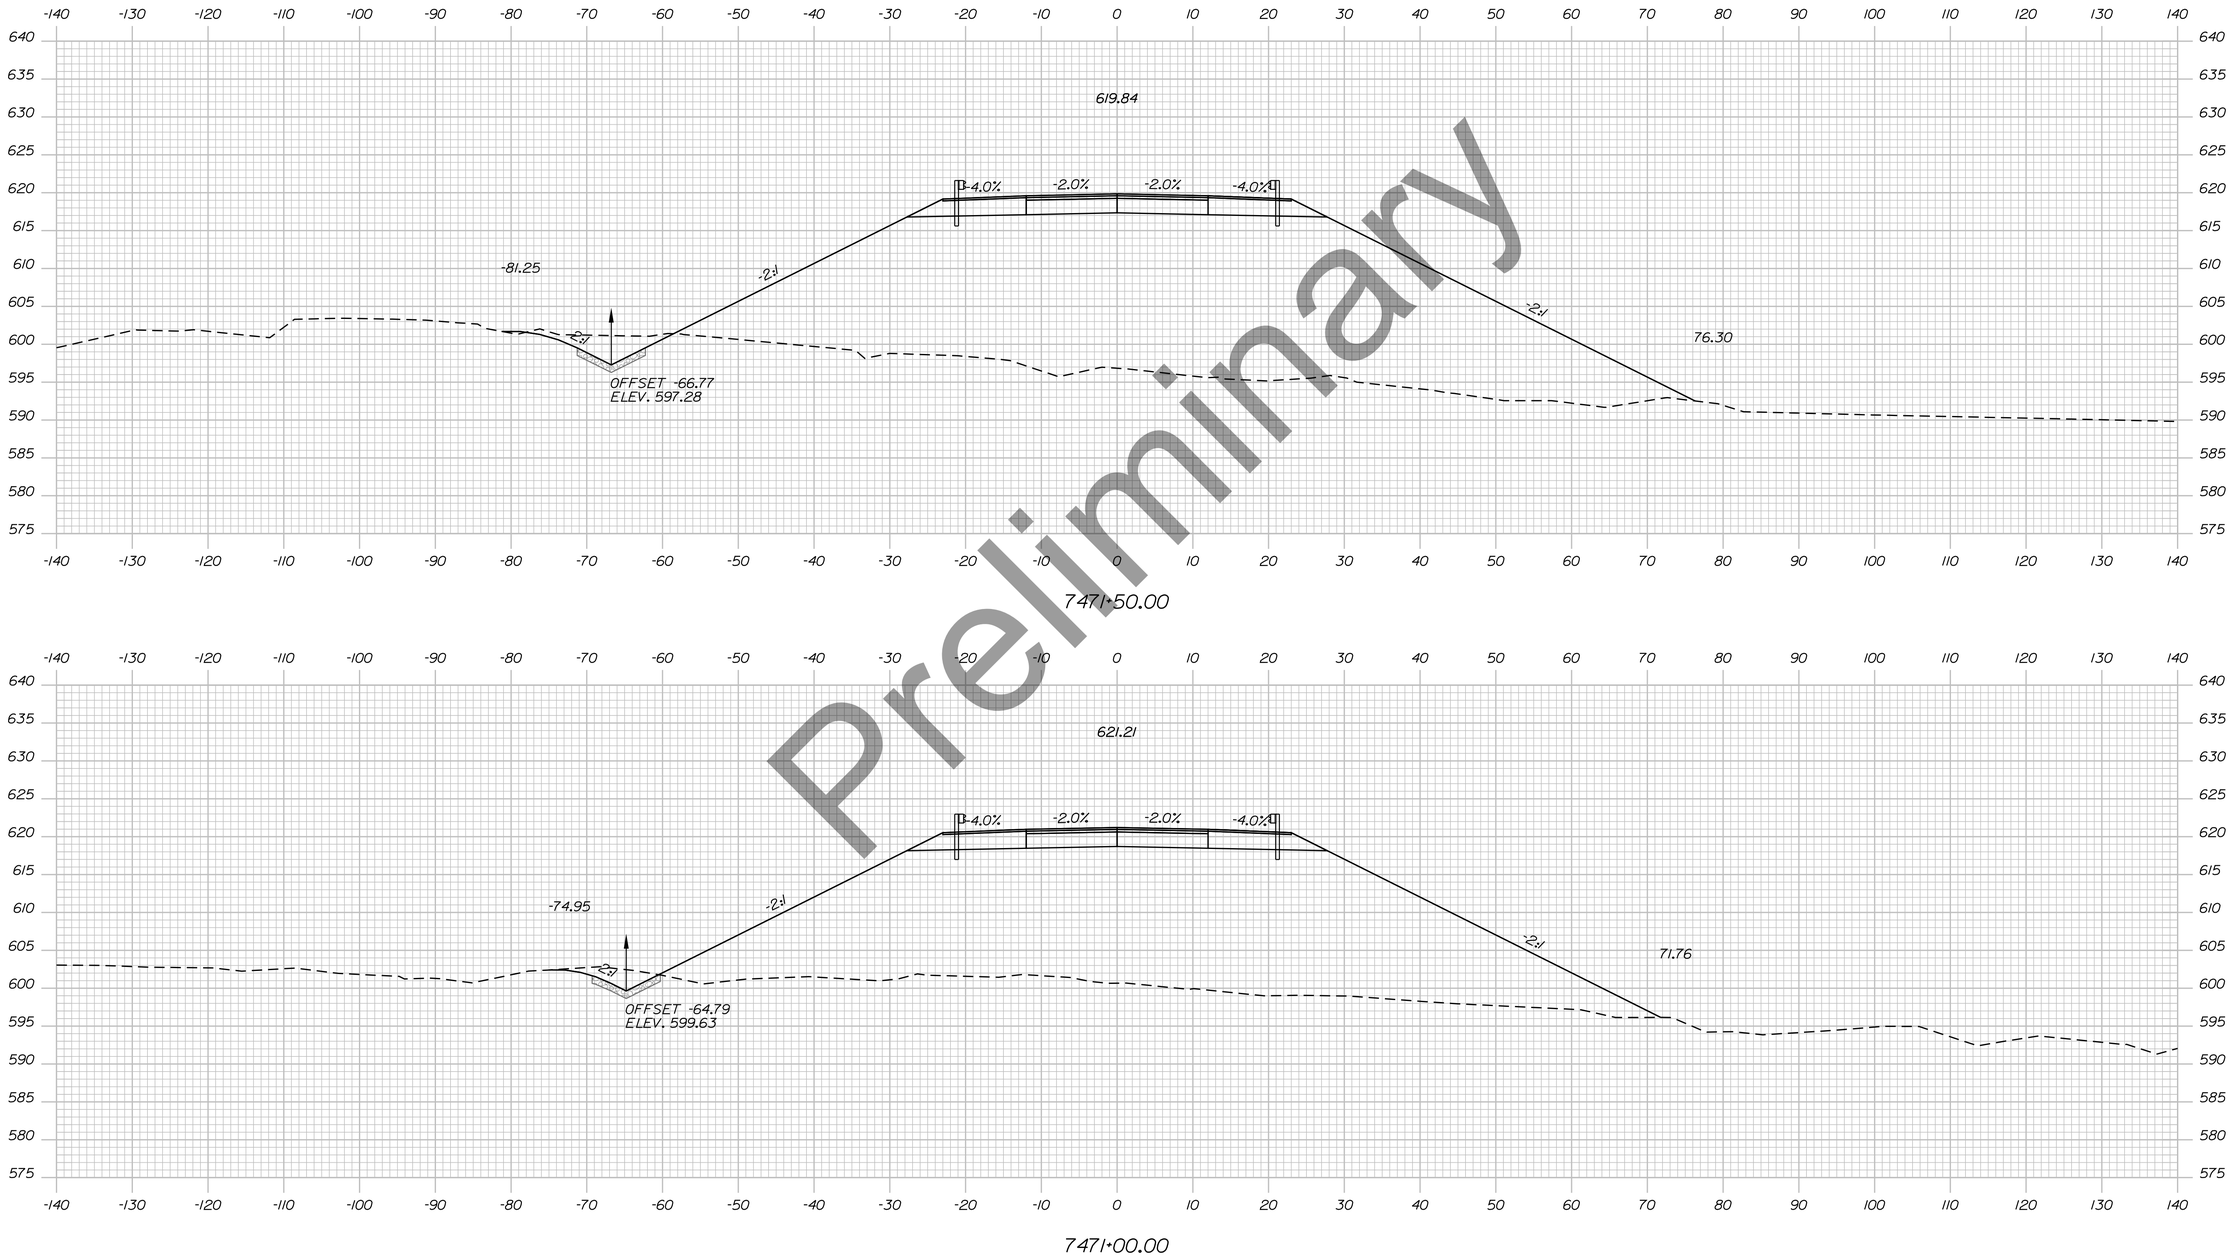

Preliminary

Sta. 7471+00.00 to Sta. 7471+50.00

STATE OF MAINE
DEPARTMENT OF TRANSPORTATION

HPP-6462(920)

WIN
WIN 6462.91

HIGHWAY PLANS

vhb

	DATE	BY
PROJ. MANAGER		R.M.
DESIGN-DETAILED		
CHECKED-REVIEWED		
DESIGN2-DETAILED2		
DESIGN3-DETAILED3		
REVISIONS 1		
REVISIONS 2		
REVISIONS 3		
REVISIONS 4		
FIELD CHANGES		

PRESQUE ISLE
PRESQUE ISLE BYPASS


CROSS SECTIONS

SHEET NUMBER

210

OF 460

Filename: ...\H5_01_Xsects_PI_BYPASS.dgn Division: HIGHWAY Username: EFlynn Date:8/3/2023

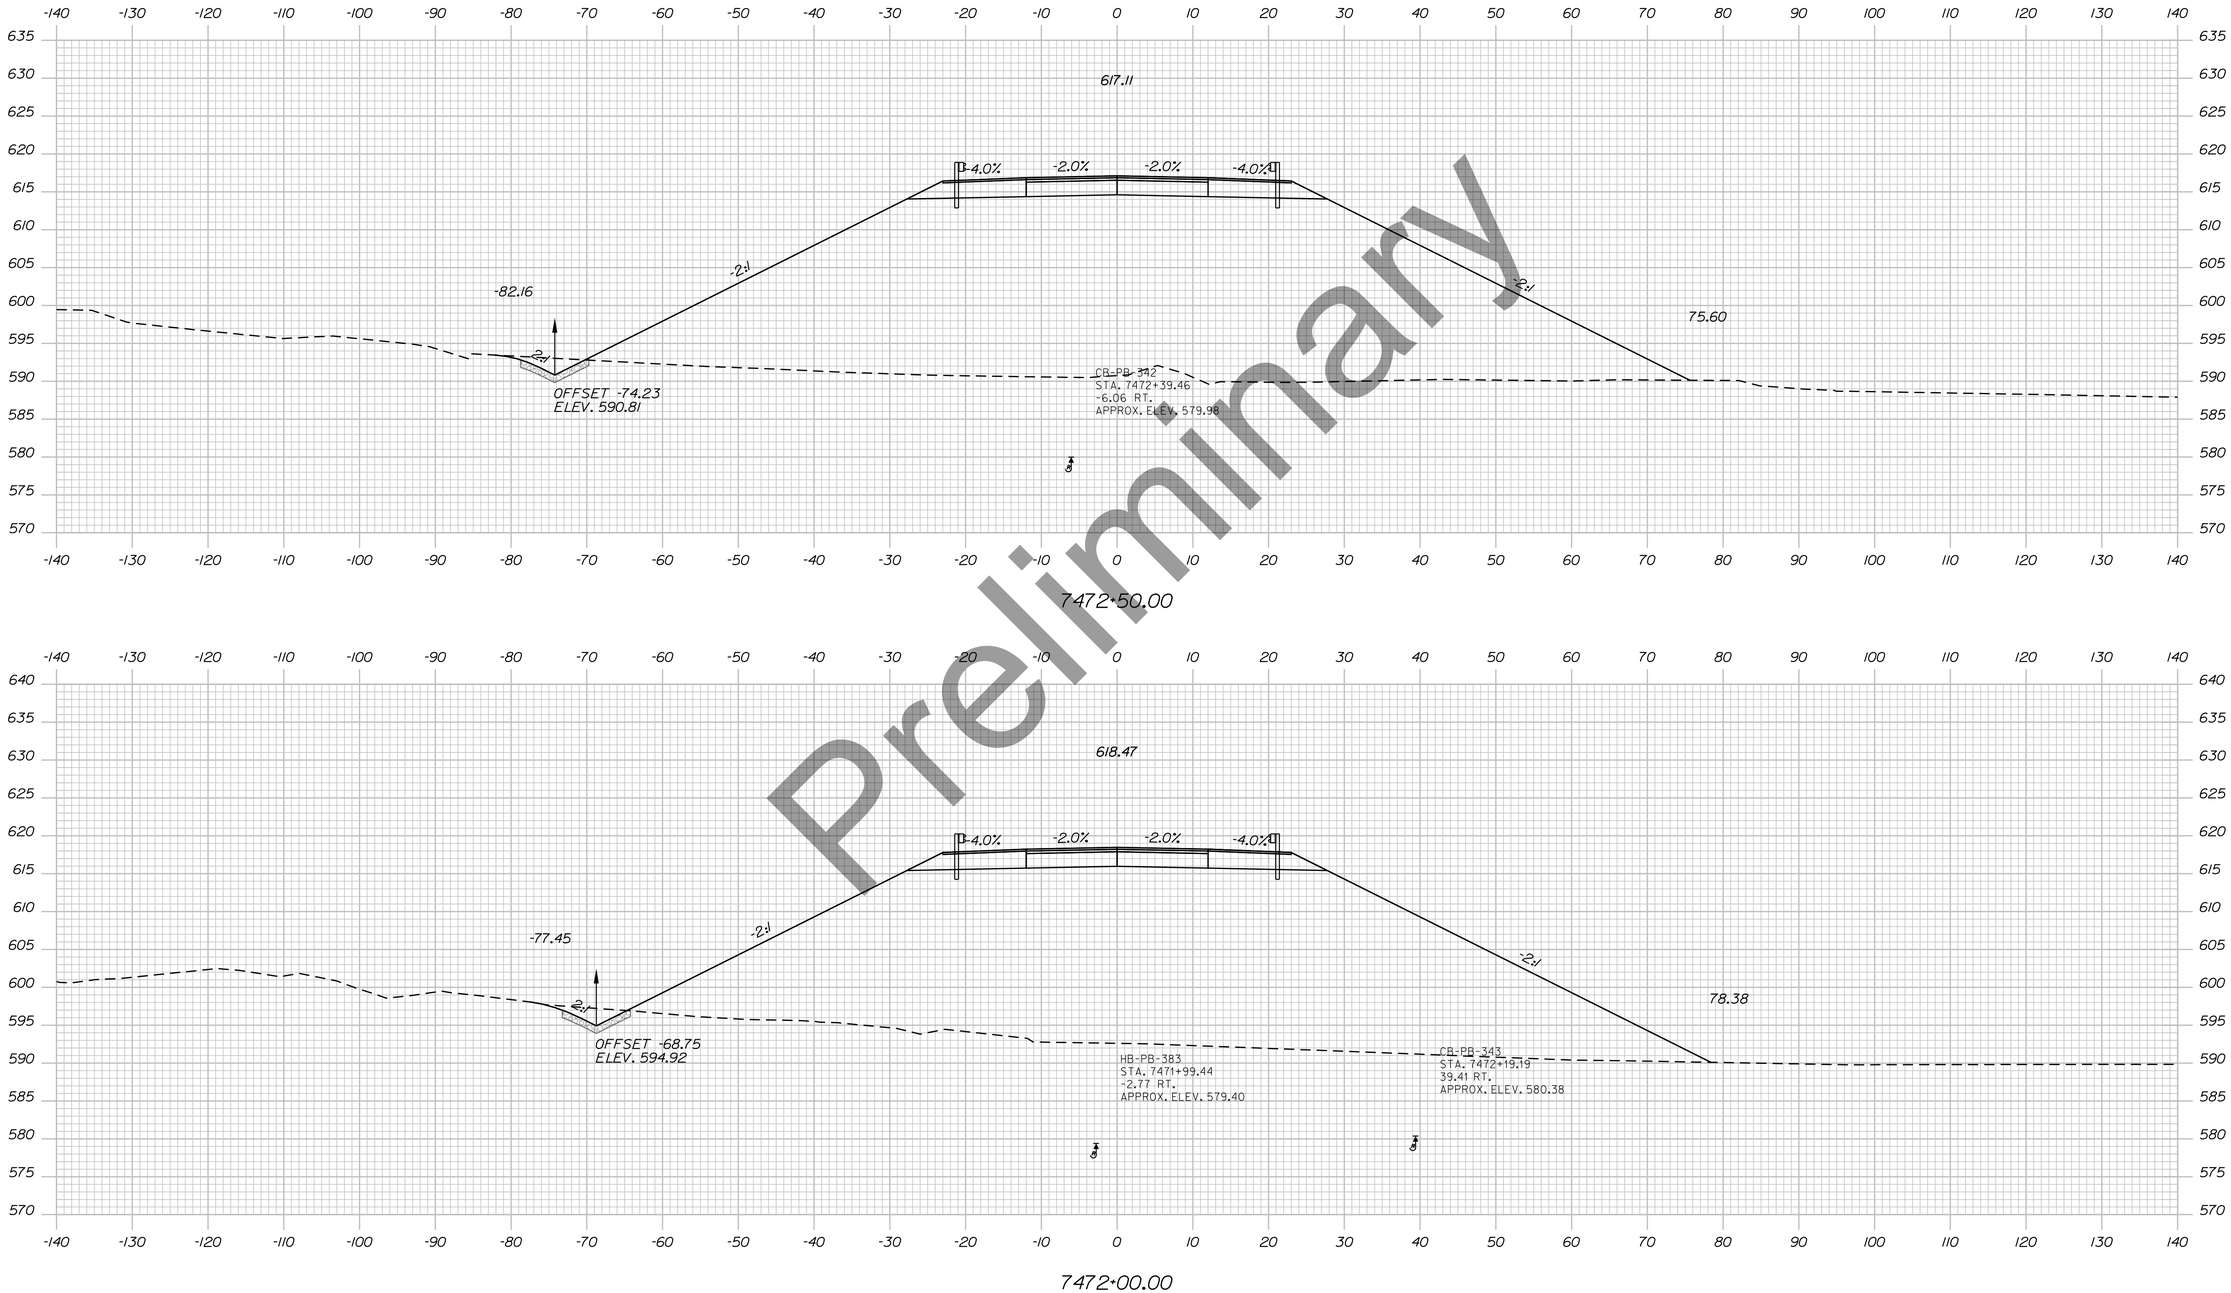

Preliminary

Filename: ...\H5_01_Xsects_PI_BYPASS.dgn Division: HIGHWAY Username: EFlynn Date:8/3/2023

STATE OF MAINE
DEPARTMENT OF TRANSPORTATION

HPP-6462(920)

WIN
WIN 6462.91

HIGHWAY PLANS

vhb

	DATE	BY
R.M.		

PROJ. MANAGER	
DESIGN-DETAILED	
CHECKED-REVIEWED	
DESIGN2-DETAILED2	
DESIGN3-DETAILED3	
REVISIONS 1	
REVISIONS 2	
REVISIONS 3	
REVISIONS 4	
FIELD CHANGES	

PRESQUE ISLE
PRESQUE ISLE BYPASS

CROSS SECTIONS


SHEET NUMBER

211

OF 460

Sta. 7472+00.00 to Sta. 7472+50.00

Filename: ...\H5_01_Xsects_PI_BYPASS.dgn Division: HIGHWAY Username: EFlynn Date:8/3/2023

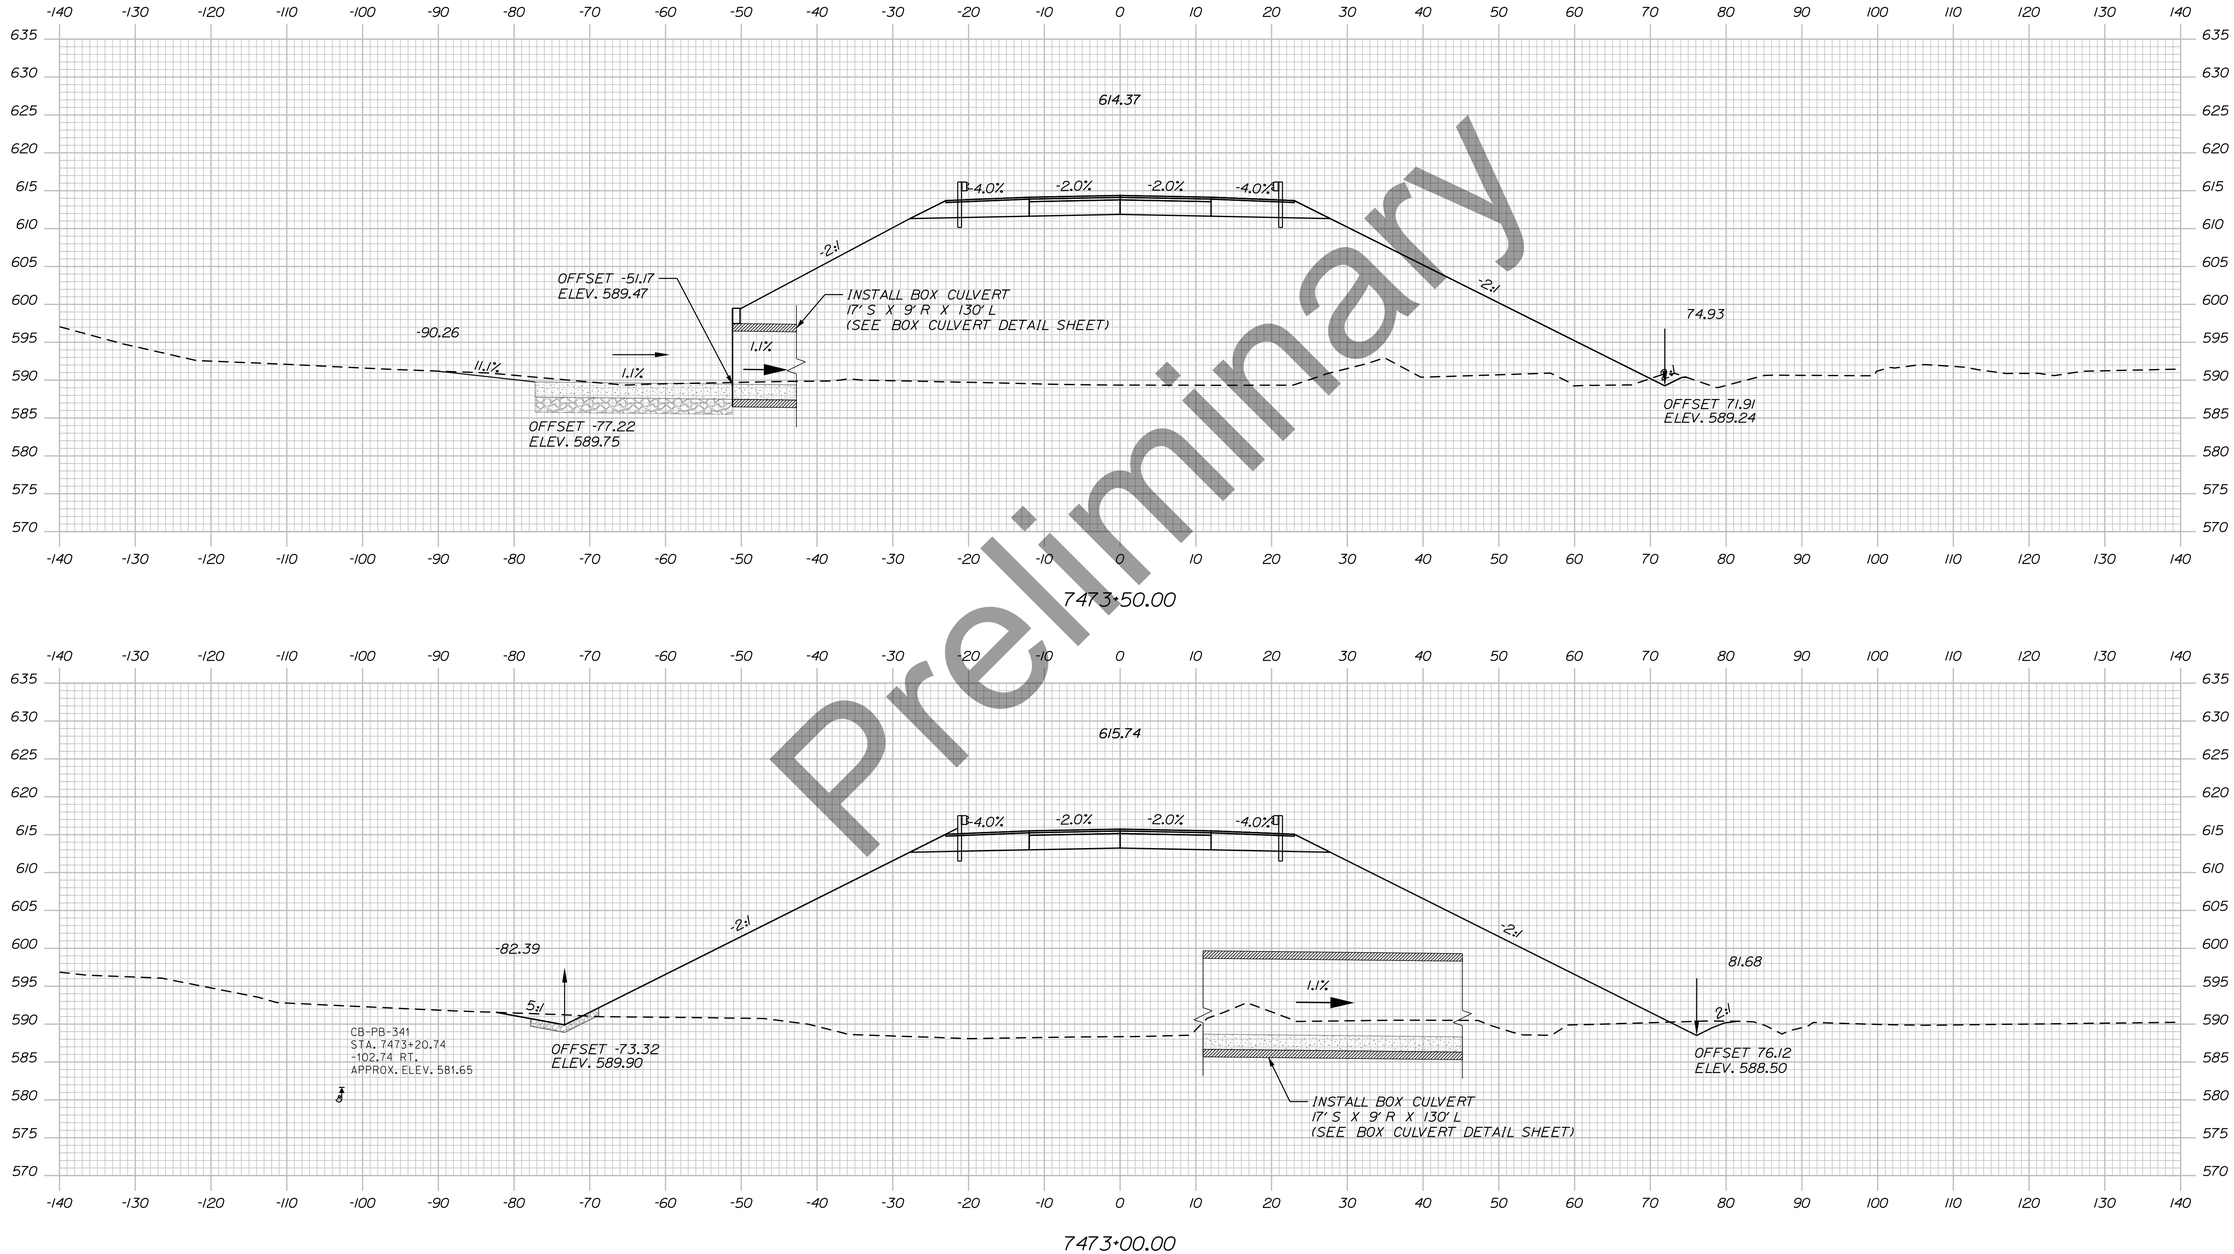

Preliminary

STATE OF MAINE
DEPARTMENT OF TRANSPORTATION

HPP-6462(920)

WIN
WIN 6462.91

HIGHWAY PLANS

vhb

	DATE	BY
PROJ. MANAGER		R.M.
DESIGN-DETAILED		
CHECKED-REVIEWED		
DESIGN2-DETAILED2		
DESIGN3-DETAILED3		
REVISIONS 1		
REVISIONS 2		
REVISIONS 3		
REVISIONS 4		
FIELD CHANGES		

PRESQUE ISLE
PRESQUE ISLE BYPASS


CROSS SECTIONS

SHEET NUMBER

212

OF 460

Sta. 7472+74.42 to Sta. 7472+89.25

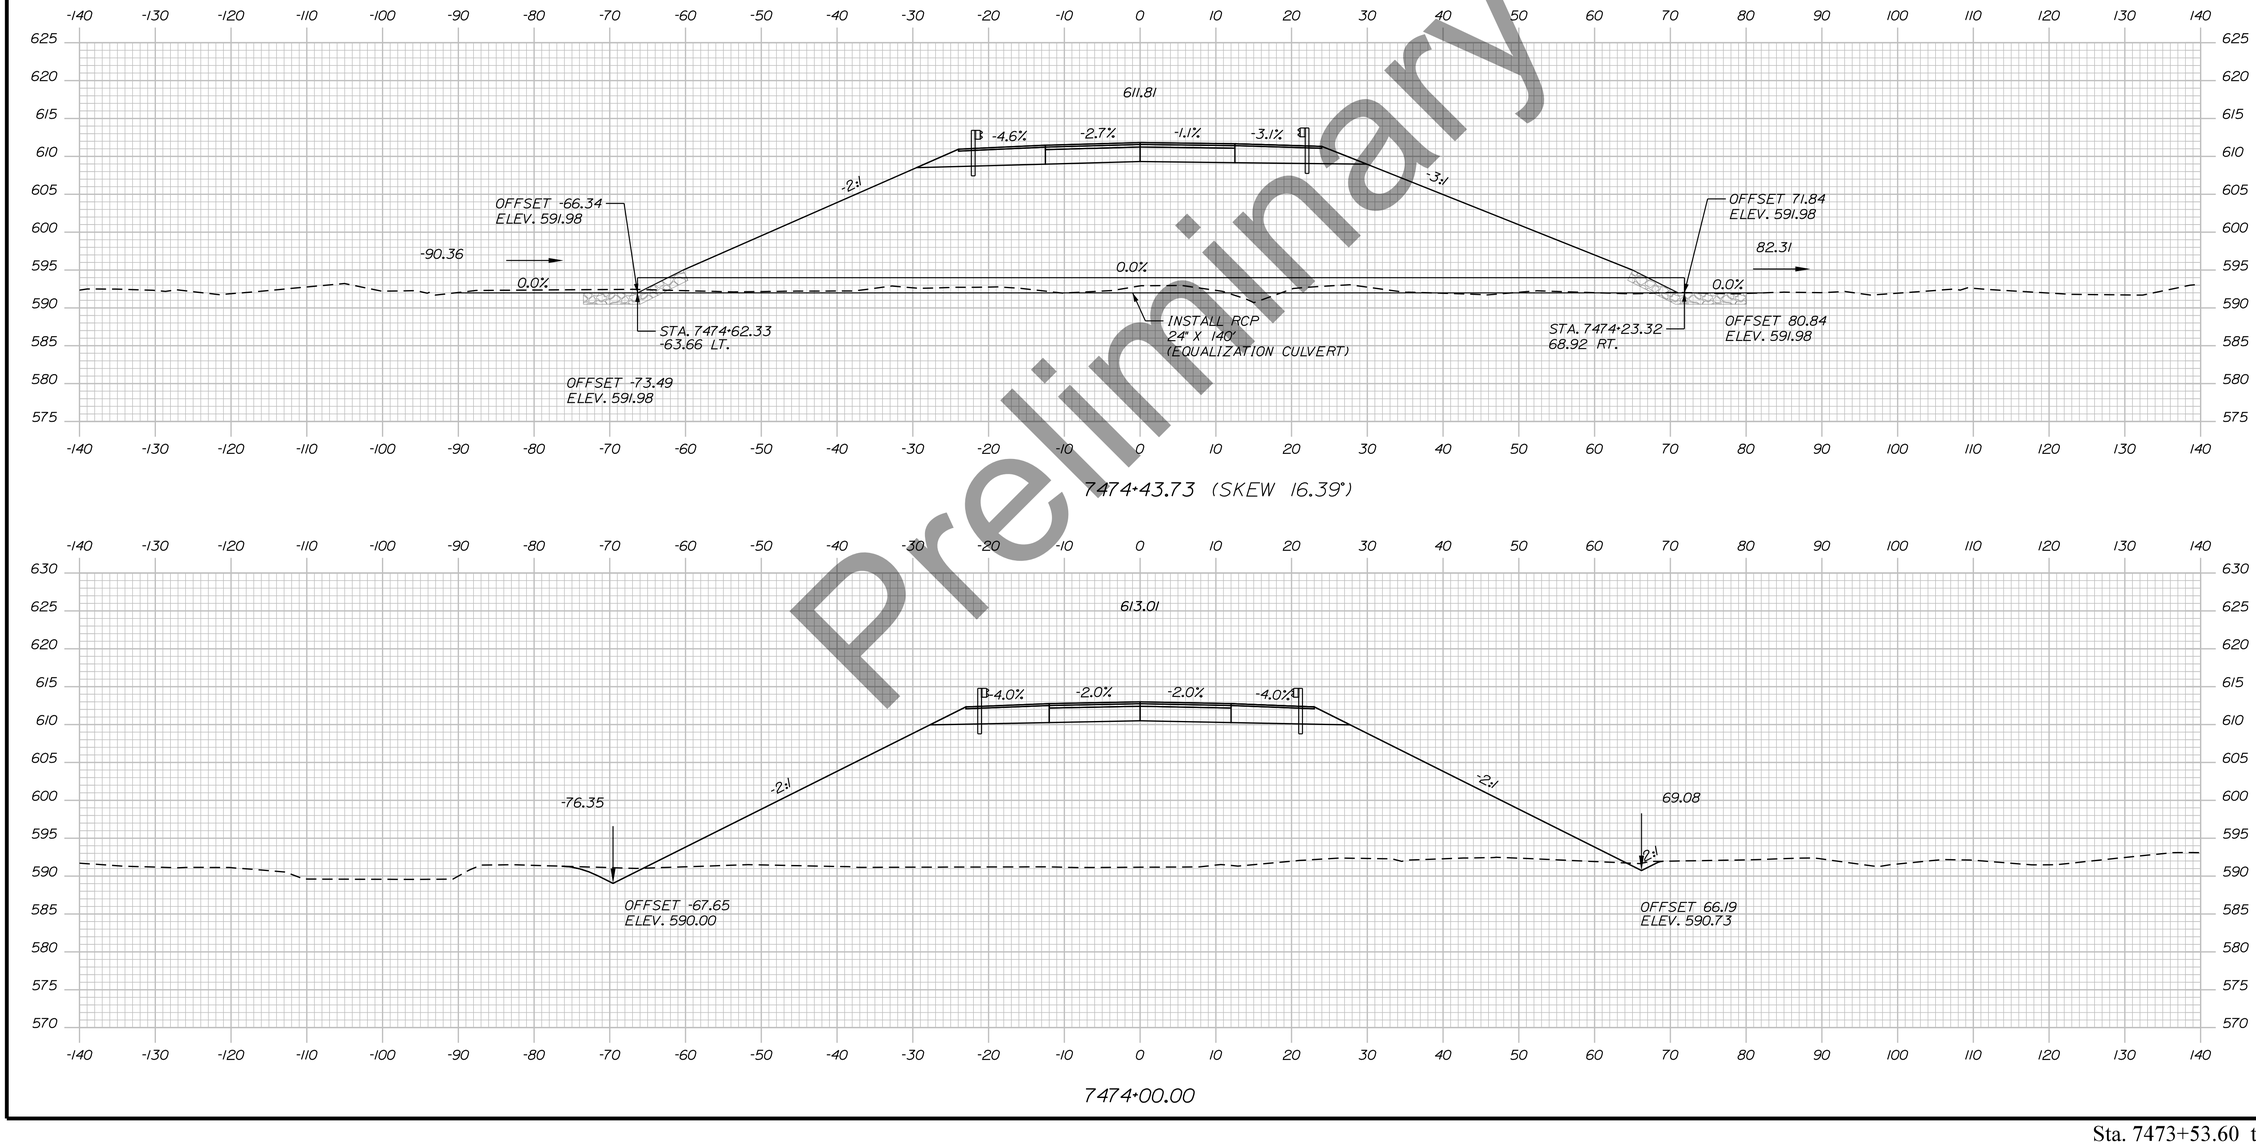

Preliminary

STATE OF MAINE
DEPARTMENT OF TRANSPORTATION

HPP-6462(920)

WIN
WIN 6462.91

HIGHWAY PLANS

vhb

	DATE	BY
PROJ. MANAGER		R.M.
DESIGN-DETAILED		
CHECKED-REVIEWED		
DESIGN2-DETAILED2		
DESIGN3-DETAILED3		
REVISIONS 1		
REVISIONS 2		
REVISIONS 3		
REVISIONS 4		
FIELD CHANGES		

PRESQUE ISLE
PRESQUE ISLE BYPASS

CROSS SECTIONS


SHEET NUMBER

213

OF 460

Sta. 7473+53.60 to Sta. 7474+00.00

Filename: ...\H5_01_Xsects_PI_BYPASS.dgn Division: HIGHWAY Username: EFlynn Date:8/3/2023

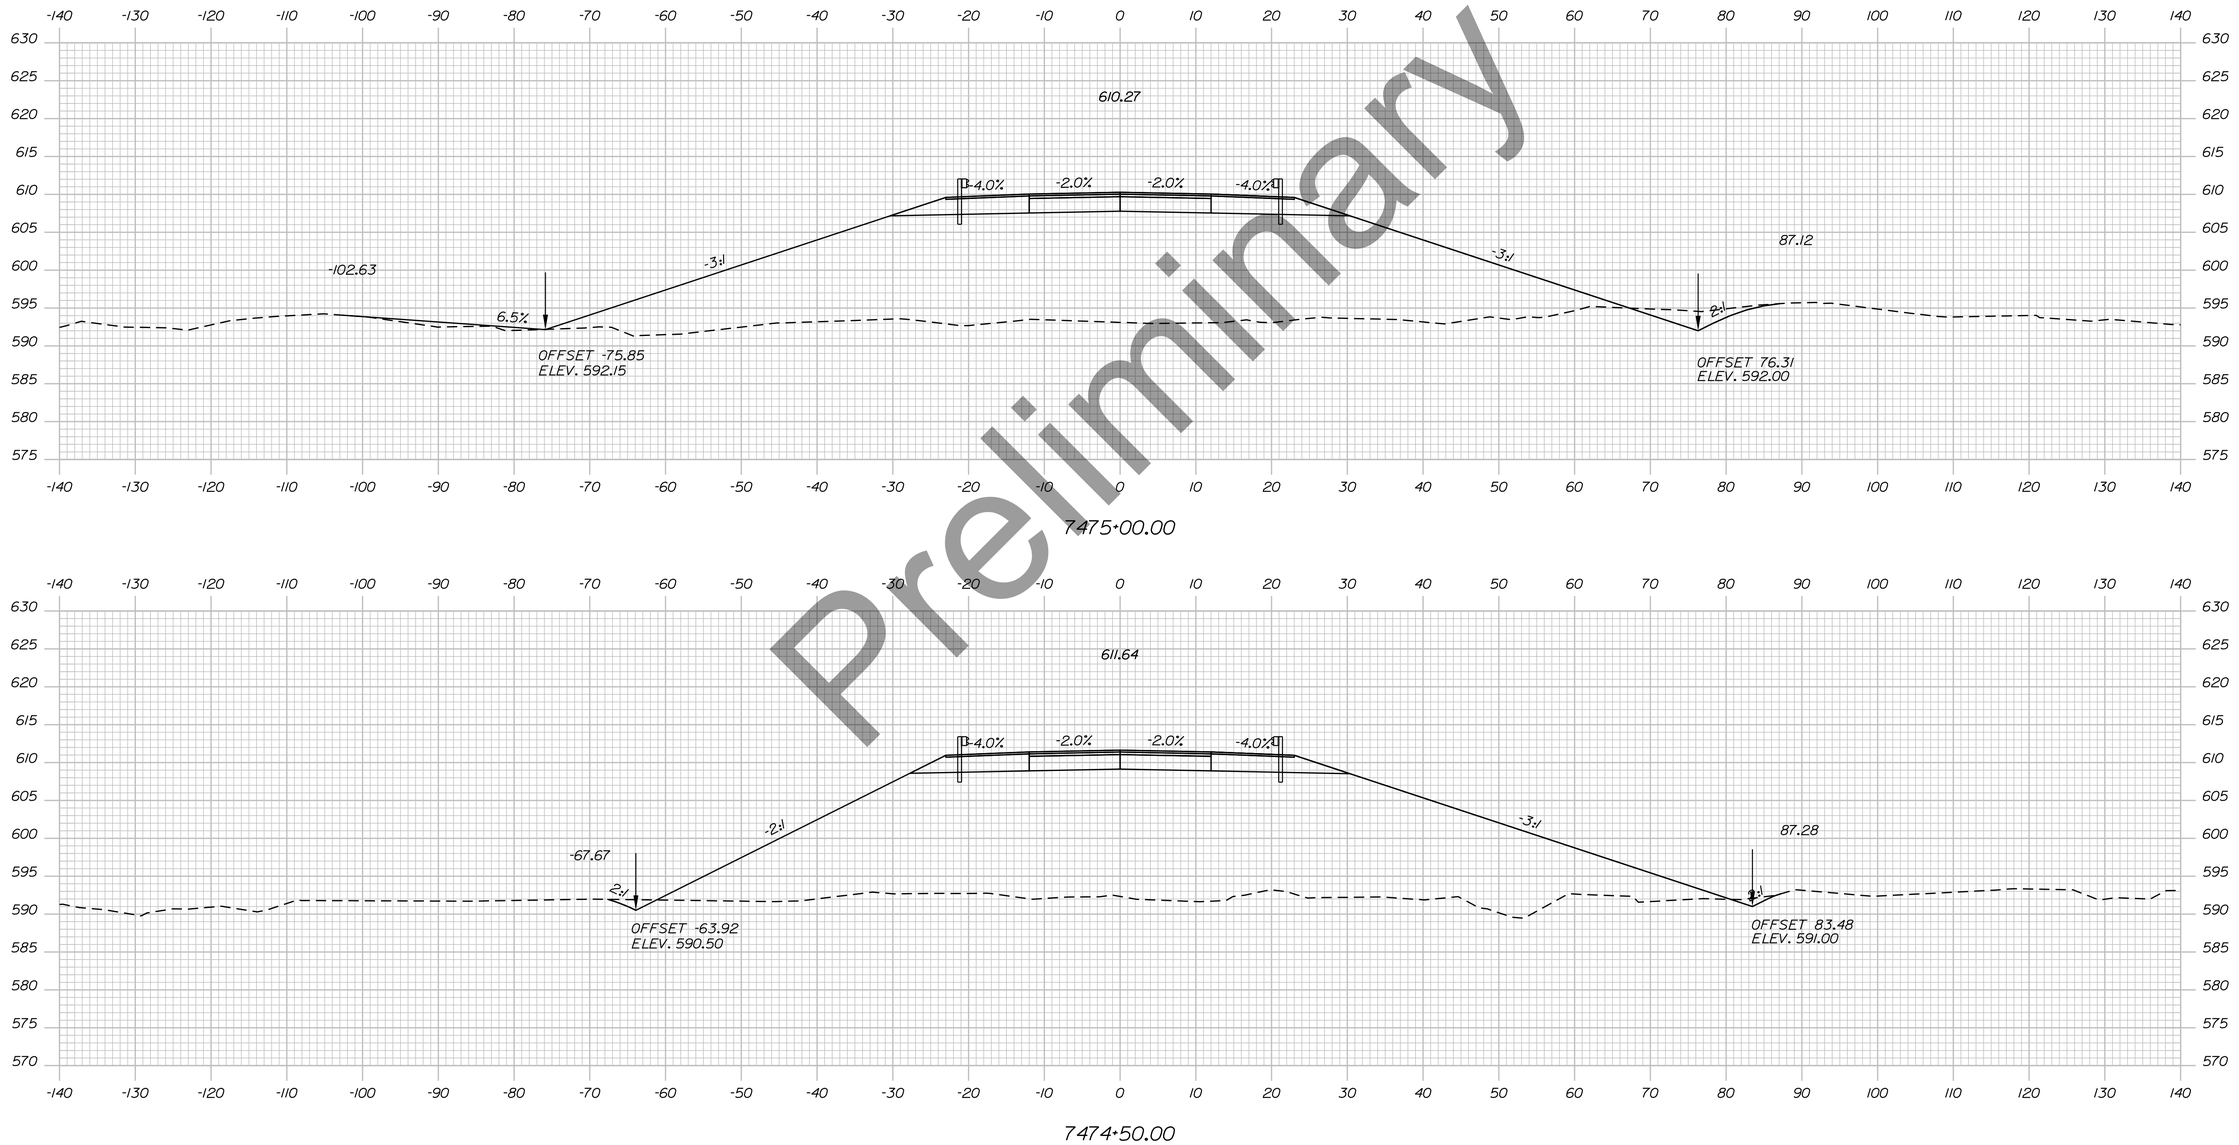

Preliminary

Sta. 7474+43.73 to Sta. 7474+50.00

STATE OF MAINE
DEPARTMENT OF TRANSPORTATION

HPP-6462(920)

WIN
WIN 6462.91

HIGHWAY PLANS

vhb

	BY	DATE
PROJ. MANAGER	R.M.	
DESIGN-DETAILED		
CHECKED-REVIEWED		
DESIGN2-DETAILED2		
DESIGN3-DETAILED3		
REVISIONS 1		
REVISIONS 2		
REVISIONS 3		
REVISIONS 4		
FIELD CHANGES		

PRESQUE ISLE
PRESQUE ISLE BYPASS

CROSS SECTIONS


SHEET NUMBER

214

OF 460

Filename: ...\H5_01_Xsects_PI_BYPASS.dgn Division: HIGHWAY Username: EFlynn Date:8/3/2023

Filename: ...\H5_01_Xsects_PI_BYPASS.dgn Division: HIGHWAY Username: EFlynn Date:8/3/2023

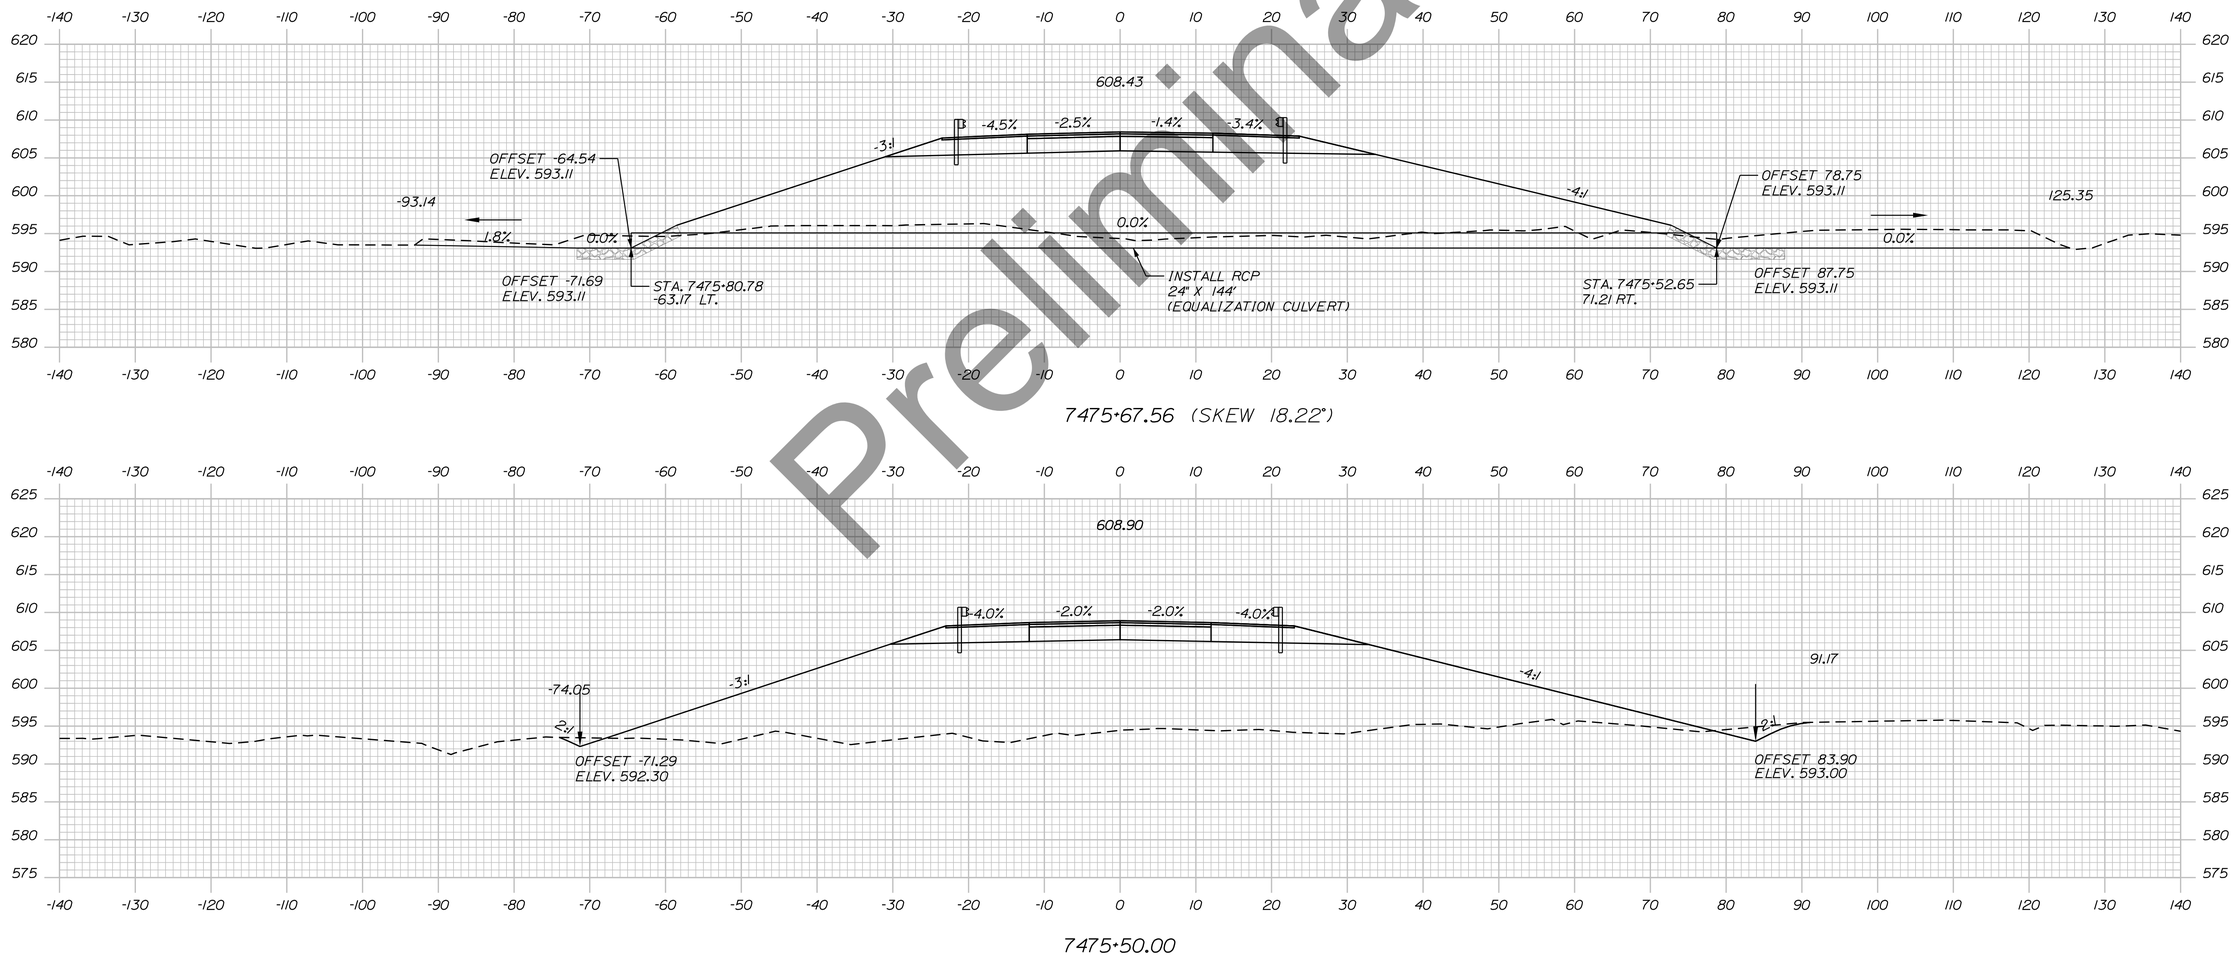

Preliminary

STATE OF MAINE
DEPARTMENT OF TRANSPORTATION

HPP-6462(920)

WIN
WIN 6462.91

HIGHWAY PLANS

vhb

	DATE	BY	R.M.
PROJ. MANAGER			
DESIGN-DETAILED			
CHECKED-REVIEWED			
DESIGN2-DETAILED2			
DESIGN3-DETAILED3			
REVISIONS 1			
REVISIONS 2			
REVISIONS 3			
REVISIONS 4			
FIELD CHANGES			

PRESQUE ISLE
PRESQUE ISLE BYPASS


CROSS SECTIONS

SHEET NUMBER


215

OF 460

Sta. 7475+00.00 to Sta. 7475+50.00

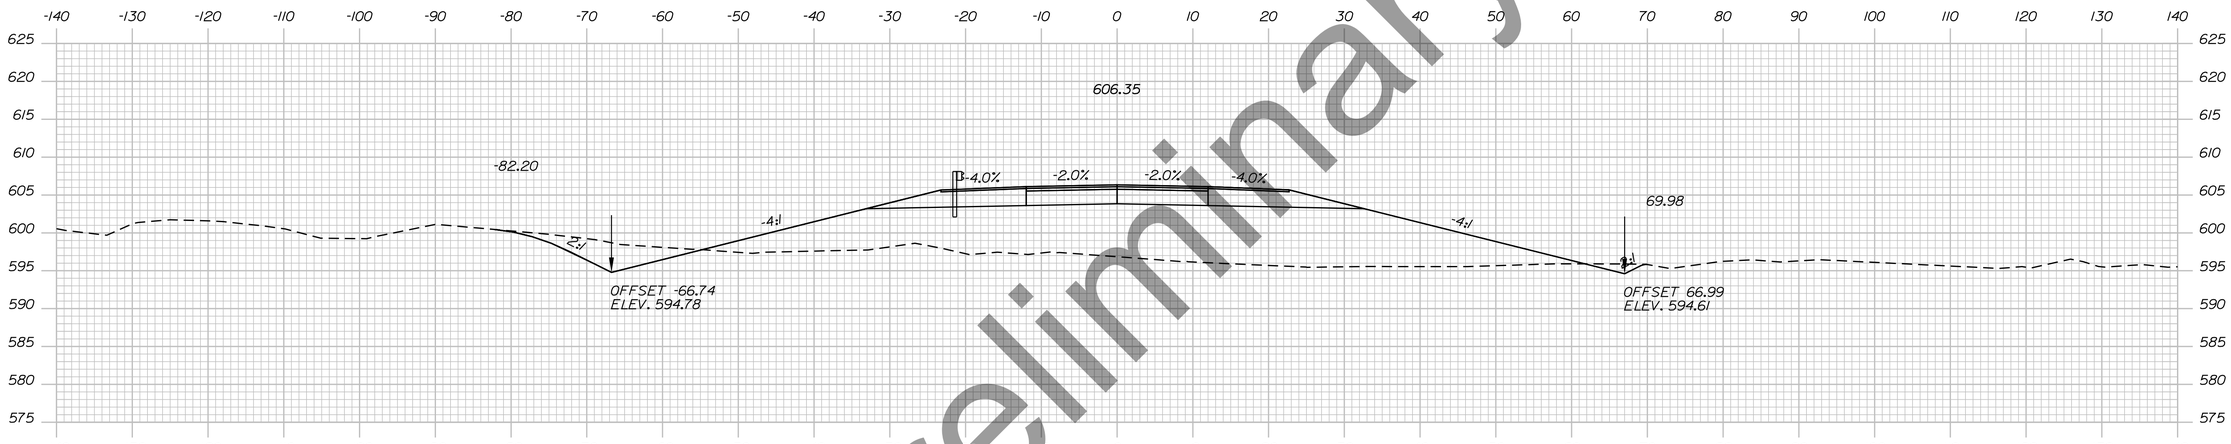

7476+50.00

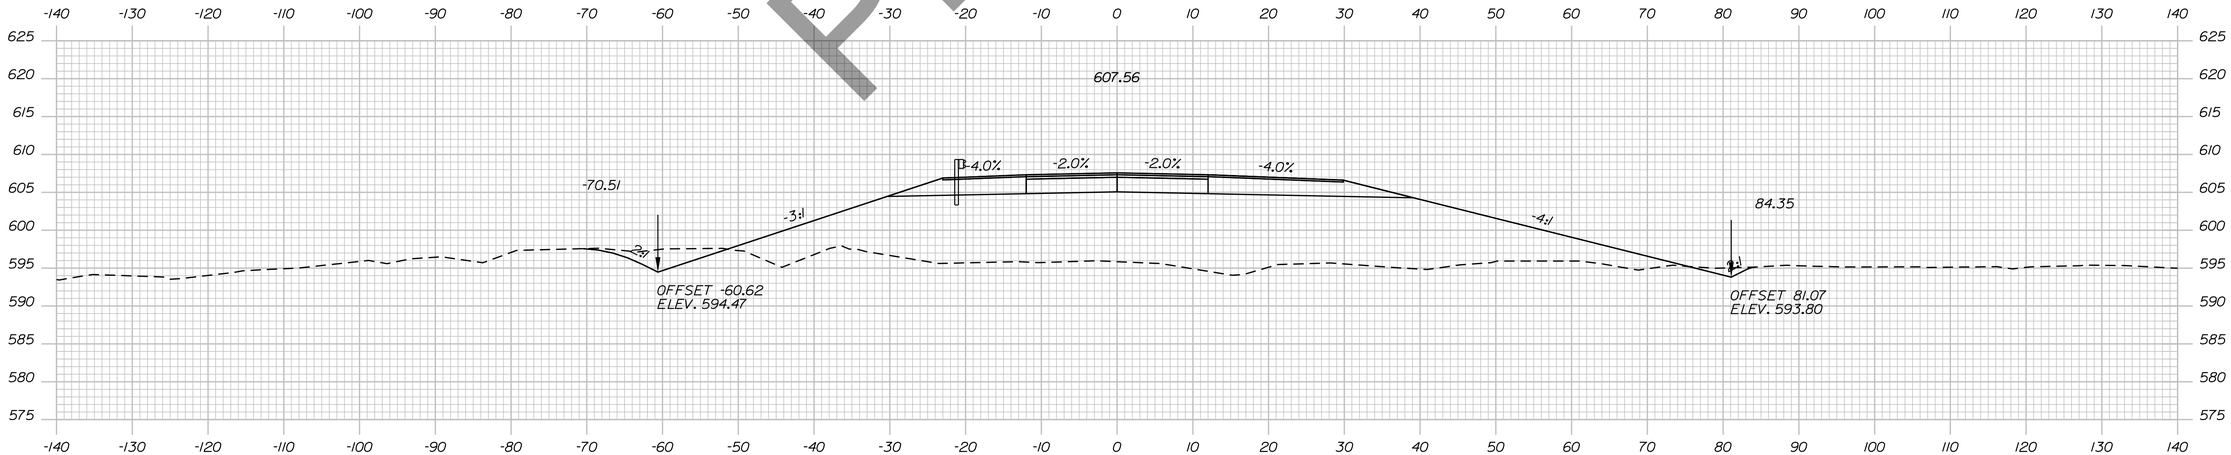

7476+00.00

Preliminary

STATE OF MAINE
DEPARTMENT OF TRANSPORTATION

HPP-6462(920)

WIN
WIN 6462.91

HIGHWAY PLANS

vhb

	R.M.	BY	DATE
PROJ. MANAGER			
DESIGN-DETAILED			
CHECKED-REVIEWED			
DESIGN2-DETAILED2			
DESIGN3-DETAILED3			
REVISIONS 1			
REVISIONS 2			
REVISIONS 3			
REVISIONS 4			
FIELD CHANGES			

PRESQUE ISLE
PRESQUE ISLE BYPASS

CROSS SECTIONS

SHEET NUMBER

216


OF 460

Sta. 7476+00.00 to Sta. 7476+50.00


Username: EFlynn Date:8/3/2023

Division: HIGHWAY


Filename: ...\H5_01_Xsects_PI_BYPASS.dgn

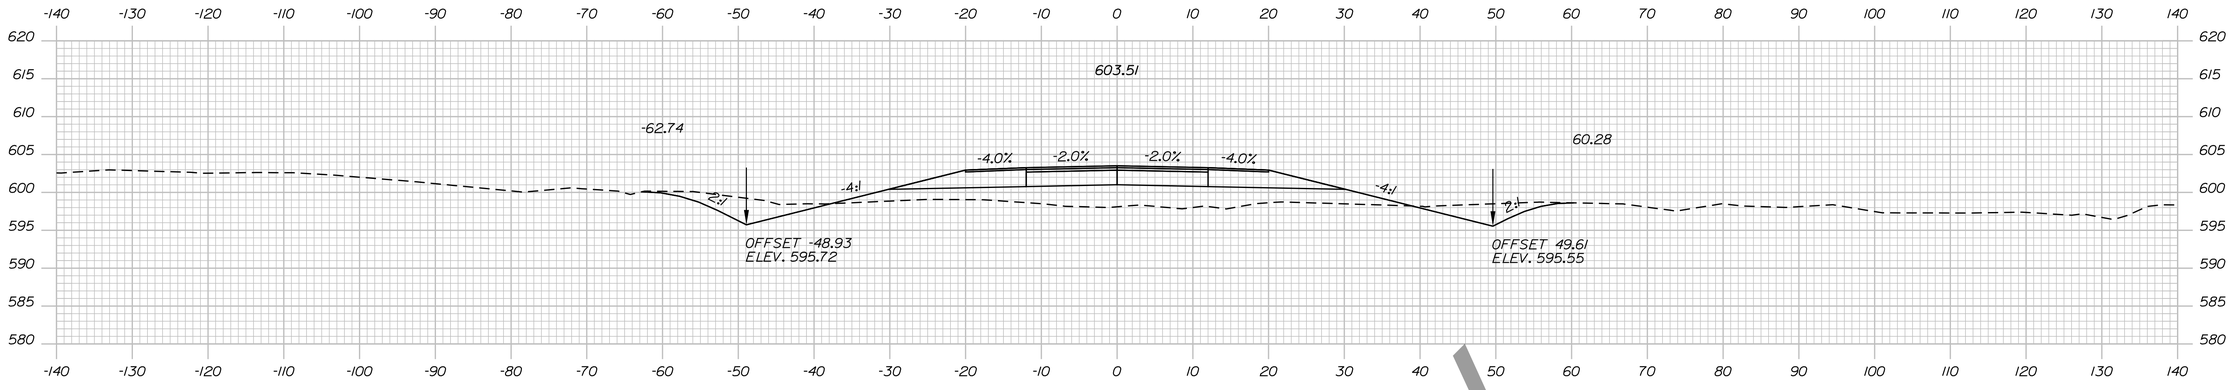

7478+00.00

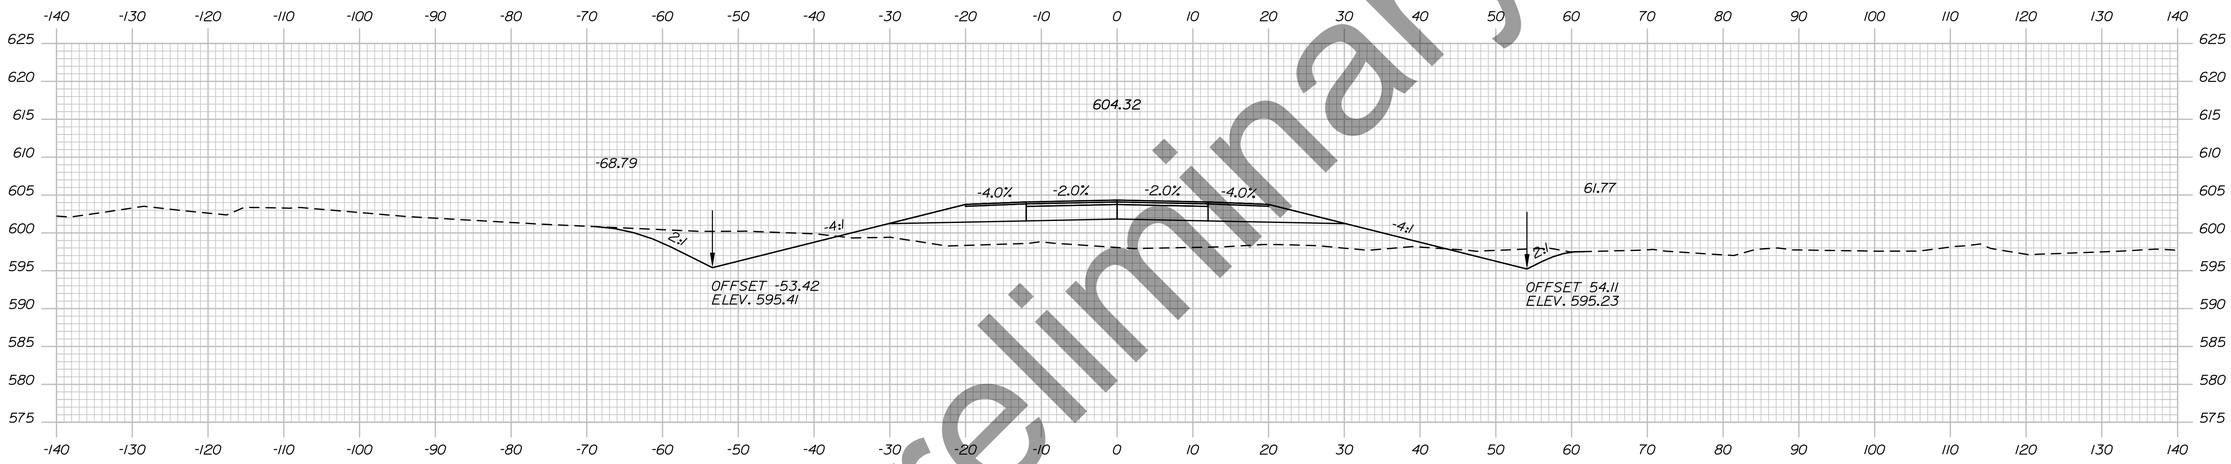

7477+50.00

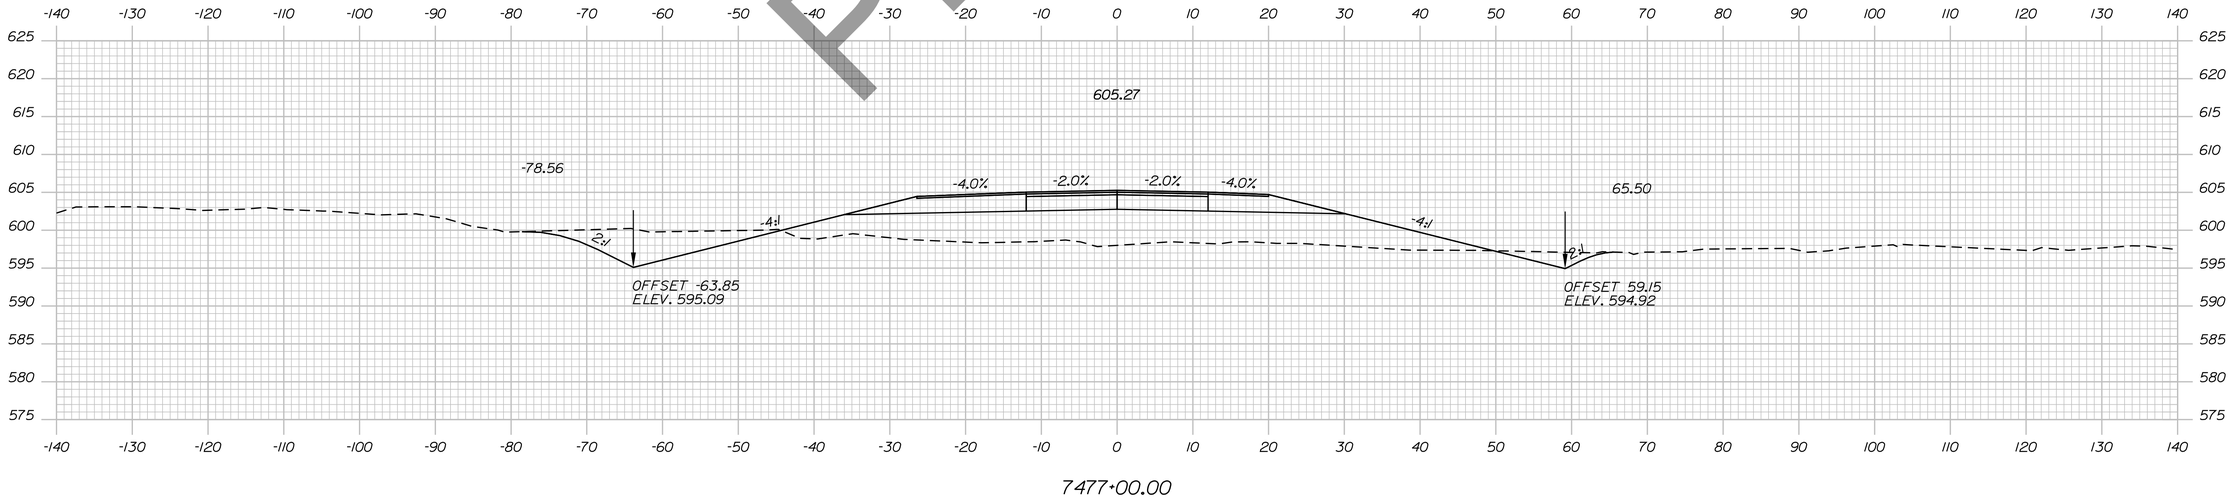

7477+00.00

Preliminary

Usernname: EFlynn Date:8/3/2023

Division: HIGHWAY

Filename: ...\H5_01_Xsects_PI_BYPASS.dgn

STATE OF MAINE
DEPARTMENT OF TRANSPORTATION

HPP-6462(920)

WIN
WIN 6462.91

HIGHWAY PLANS

vhb

PROJ. MANAGER			
DESIGN-DETAILED	R.M.		DATE
CHECKED-REVIEWED			
DESIGN2-DETAILED2			
DESIGN3-DETAILED3			
REVISIONS 1		1	
REVISIONS 2		2	
REVISIONS 3		3	
REVISIONS 4		4	
FIELD CHANGES			

PRESQUE ISLE
PRESQUE ISLE BYPASS


CROSS SECTIONS

SHEET NUMBER


217

OF 460


Sta. 7477+00.00 to Sta. 7478+00.00

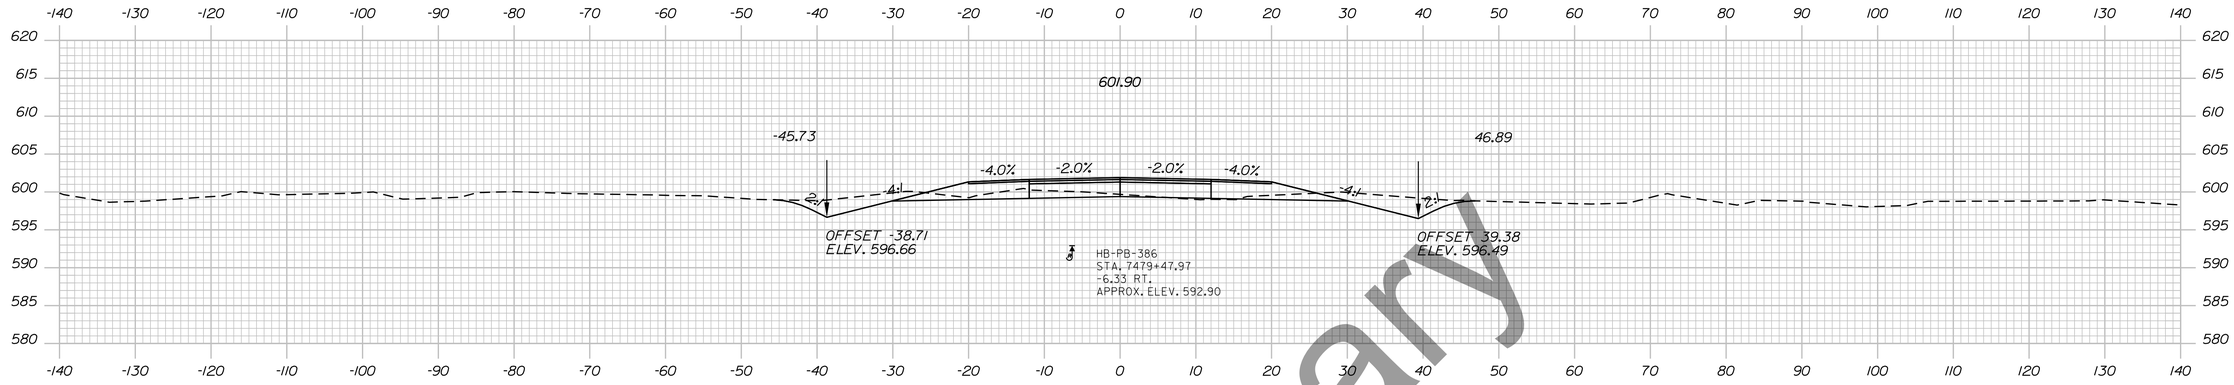

7479+50.00

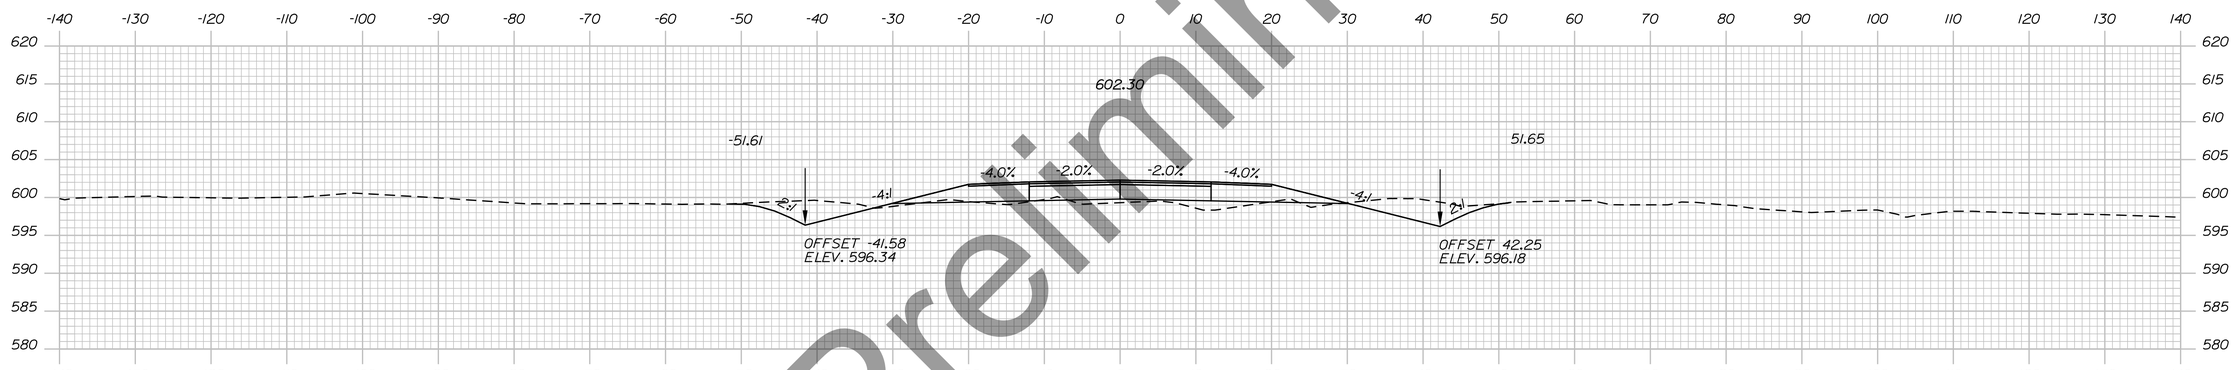

7479+00.00

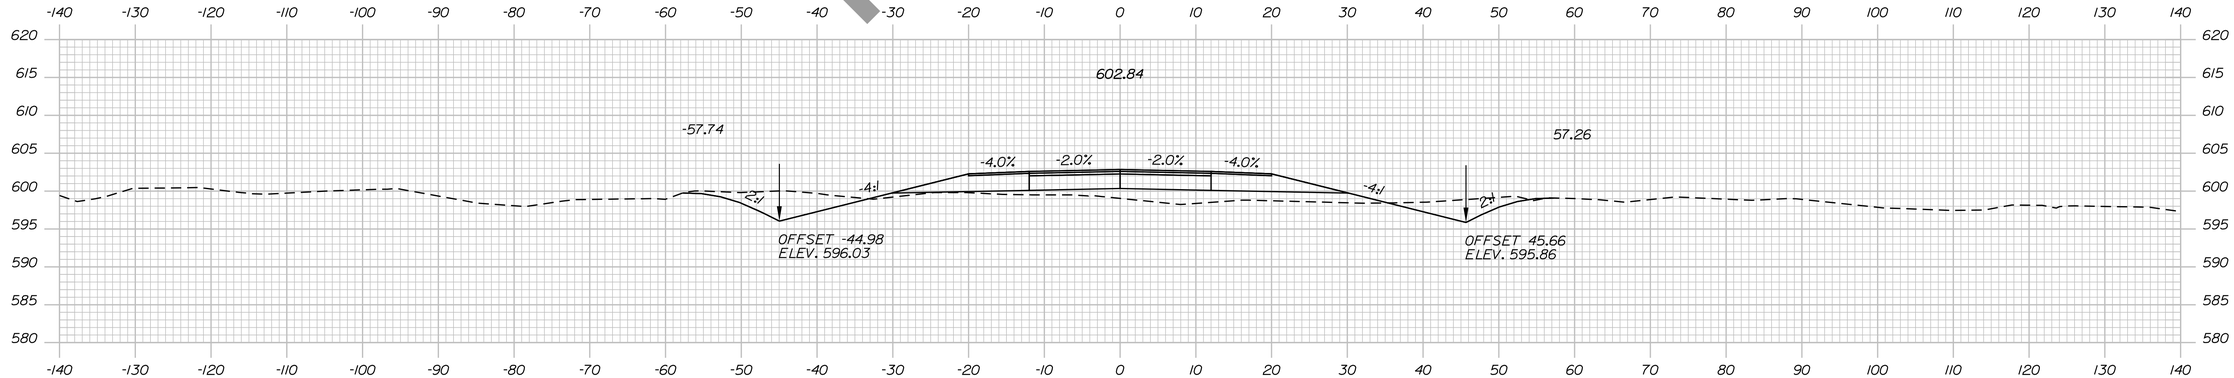

7478+50.00

Preliminary

STATE OF MAINE
DEPARTMENT OF TRANSPORTATION

HPP-6462(920)

WIN
WIN 6462.91

HIGHWAY PLANS

vhb

	DATE	BY
PROJ. MANAGER		R.M.
DESIGN-DETAILED		
CHECKED-REVIEWED		
DESIGN2-DETAILED2		
DESIGN3-DETAILED3		
REVISIONS 1		
REVISIONS 2		
REVISIONS 3		
REVISIONS 4		
FIELD CHANGES		

PRESQUE ISLE
PRESQUE ISLE BYPASS

CROSS SECTIONS


SHEET NUMBER

218


OF 460

Sta. 7478+50.00 to Sta. 7479+50.00


Filename: ...\H5_01_Xsects_PI_BYPASS.dgn Division: HIGHWAY Username: EFlynn Date:8/3/2023

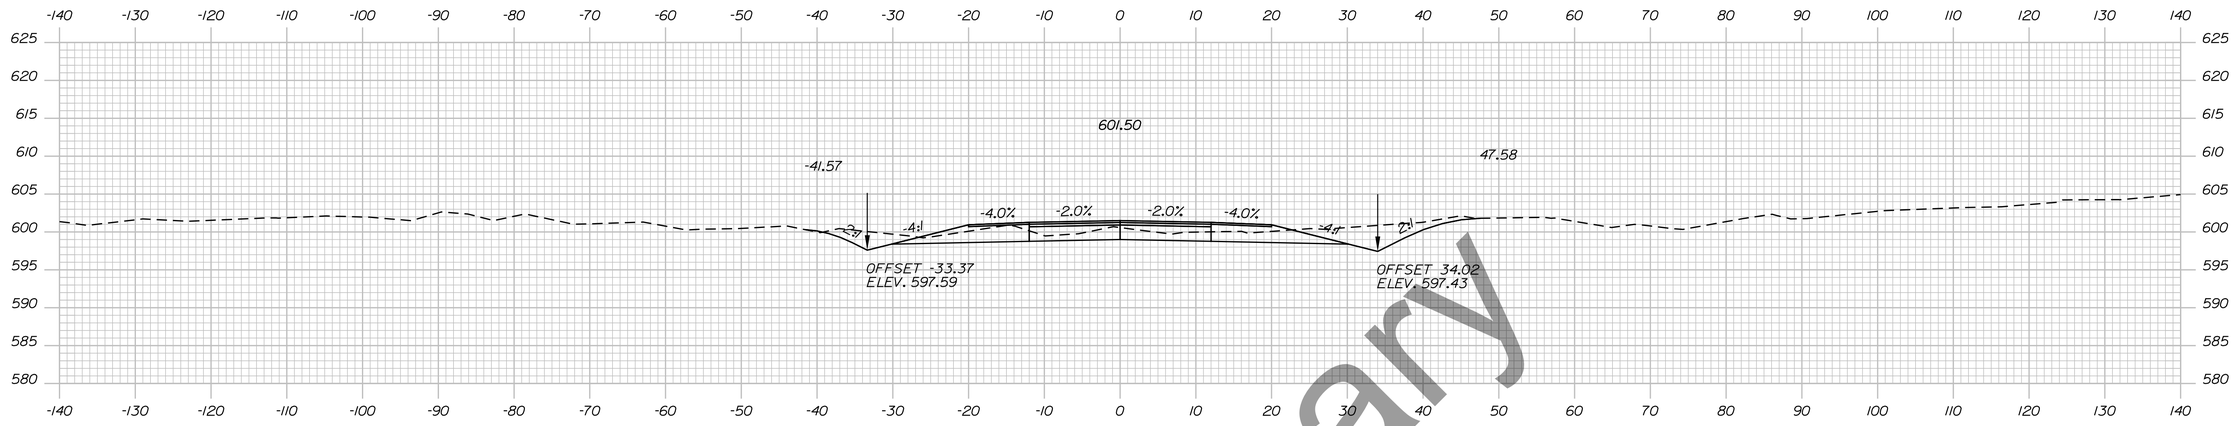

7481+00.00

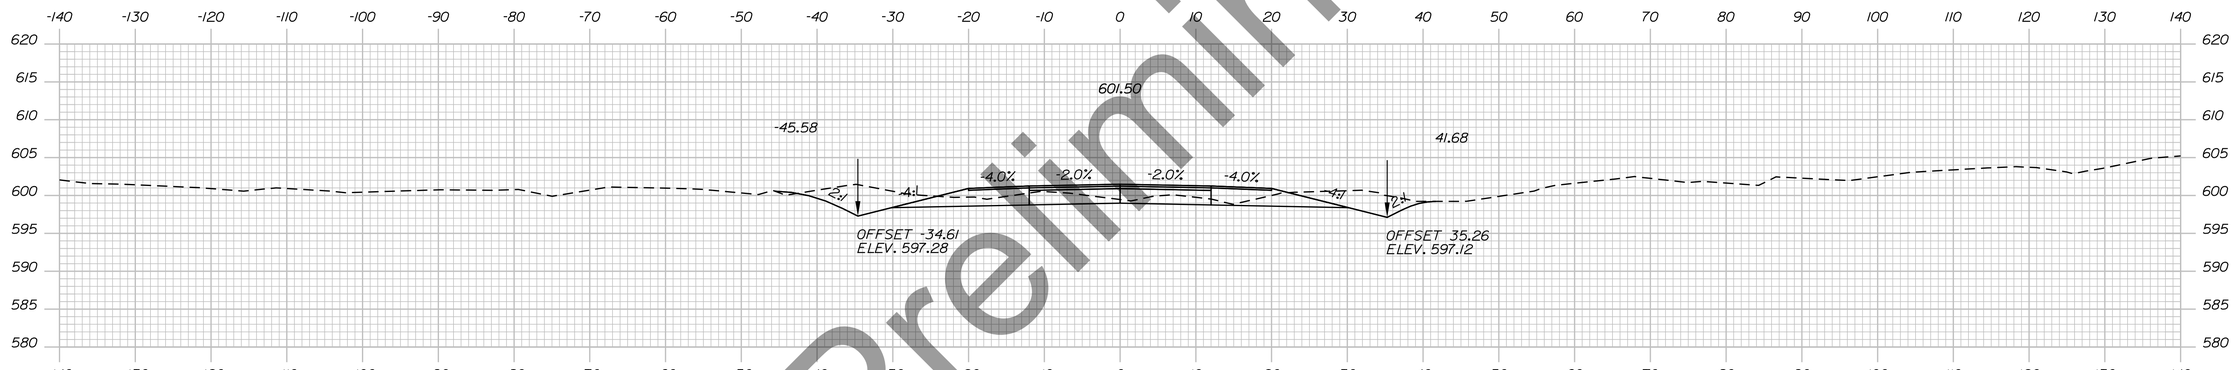

7480+50.00

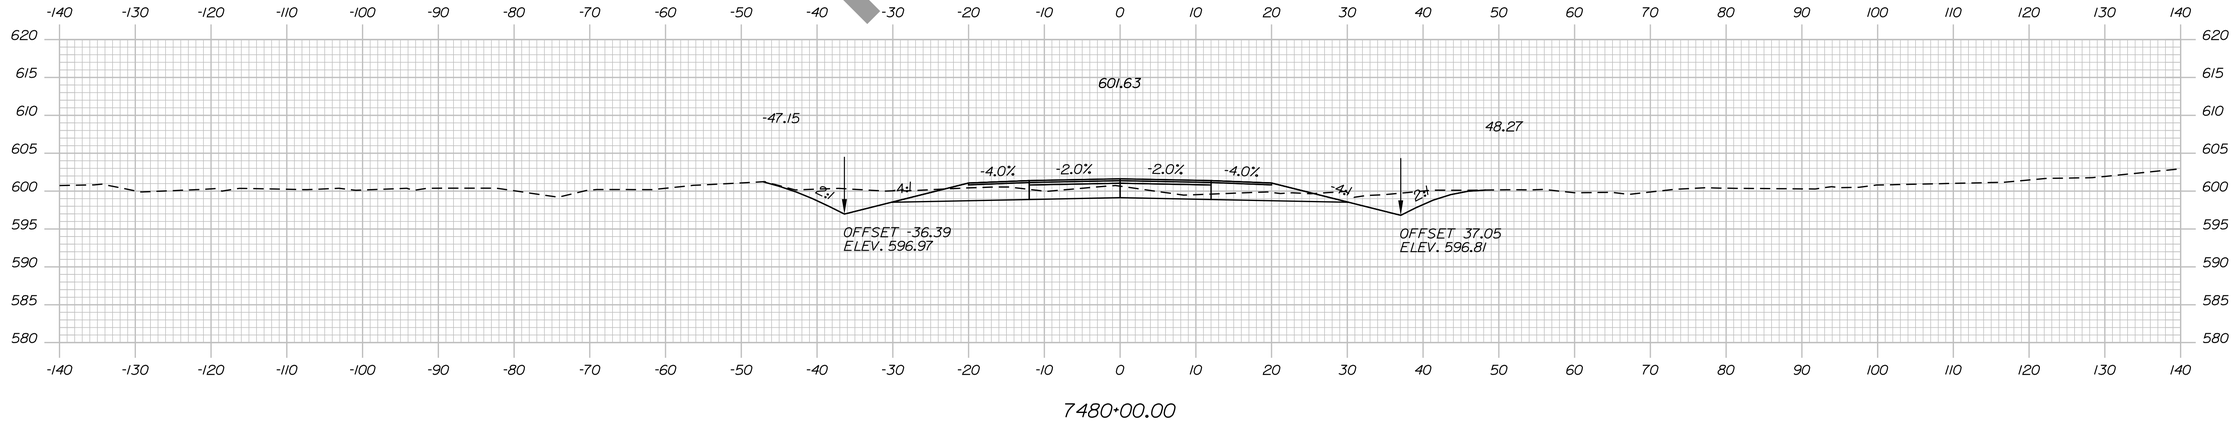

7480+00.00

Preliminary

STATE OF MAINE
DEPARTMENT OF TRANSPORTATION

HPP-6462(920)

WIN
WIN 6462.91

HIGHWAY PLANS

vhb

	DATE	BY
PROJ. MANAGER		R.M.
DESIGN-DETAILED		
CHECKED-REVIEWED		
DESIGN2-DETAILED2		
DESIGN3-DETAILED3		
REVISIONS 1		
REVISIONS 2		
REVISIONS 3		
REVISIONS 4		
FIELD CHANGES		

PRESQUE ISLE
PRESQUE ISLE BYPASS

CROSS SECTIONS


SHEET NUMBER

219


OF 460

Sta. 7480+00.00 to Sta. 7481+00.00


Filename: ...\H5_01_Xsects_PI_BYPASS.dgn Division: HIGHWAY Username: EFlynn Date:8/3/2023

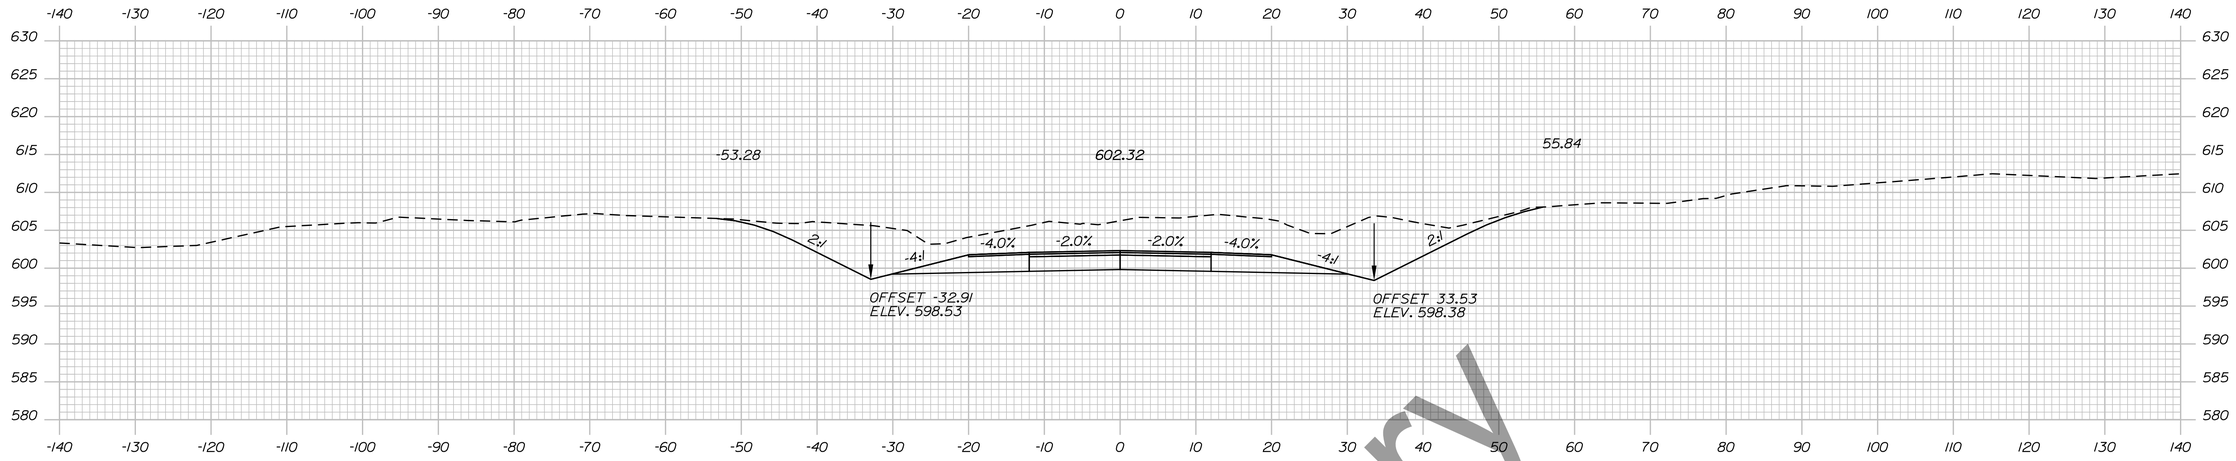

7482+50.00

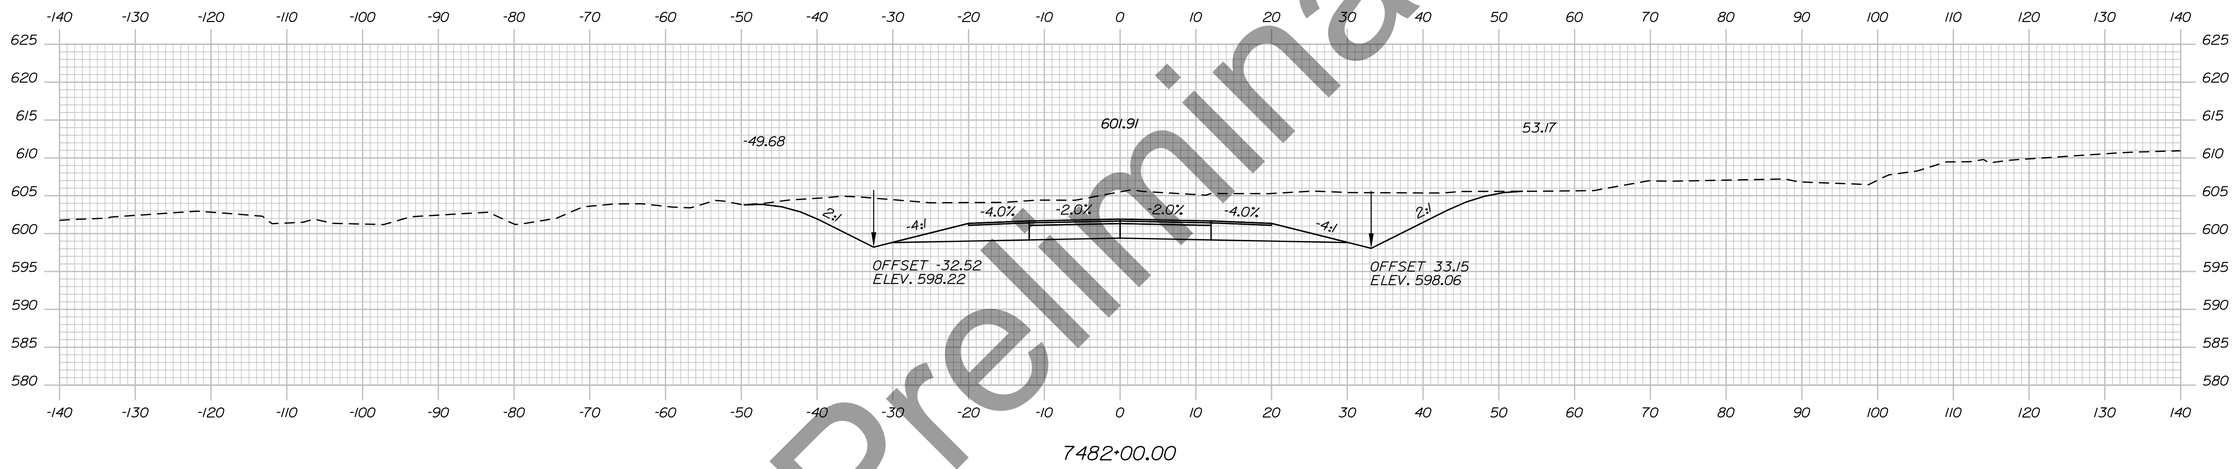

7482+00.00

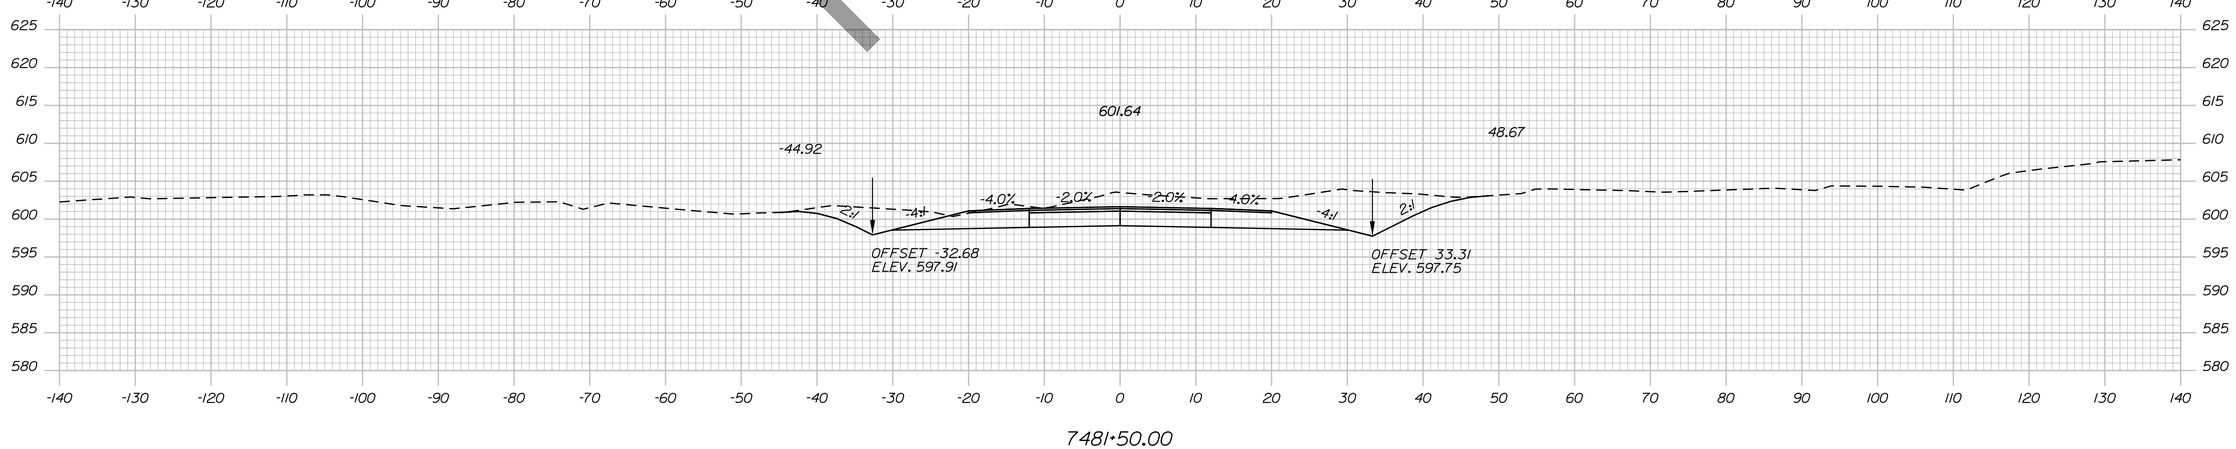

7481+50.00

Preliminary

STATE OF MAINE
DEPARTMENT OF TRANSPORTATION

HPP-6462(920)

WIN
WIN 6462.91

HIGHWAY PLANS

vhb

	DATE	BY
PROJ. MANAGER		R.M.
DESIGN-DETAILED		
CHECKED-REVIEWED		
DESIGN2-DETAILED2		
DESIGN3-DETAILED3		
REVISIONS 1		
REVISIONS 2		
REVISIONS 3		
REVISIONS 4		
FIELD CHANGES		

PRESQUE ISLE
PRESQUE ISLE BYPASS

CROSS SECTIONS


SHEET NUMBER

220


OF 460

Sta. 7481+50.00 to Sta. 7482+50.00


Filename: ...\H5_01_Xsects_PI_BYPASS.dgn Division: HIGHWAY Username: EFlynn Date:8/3/2023

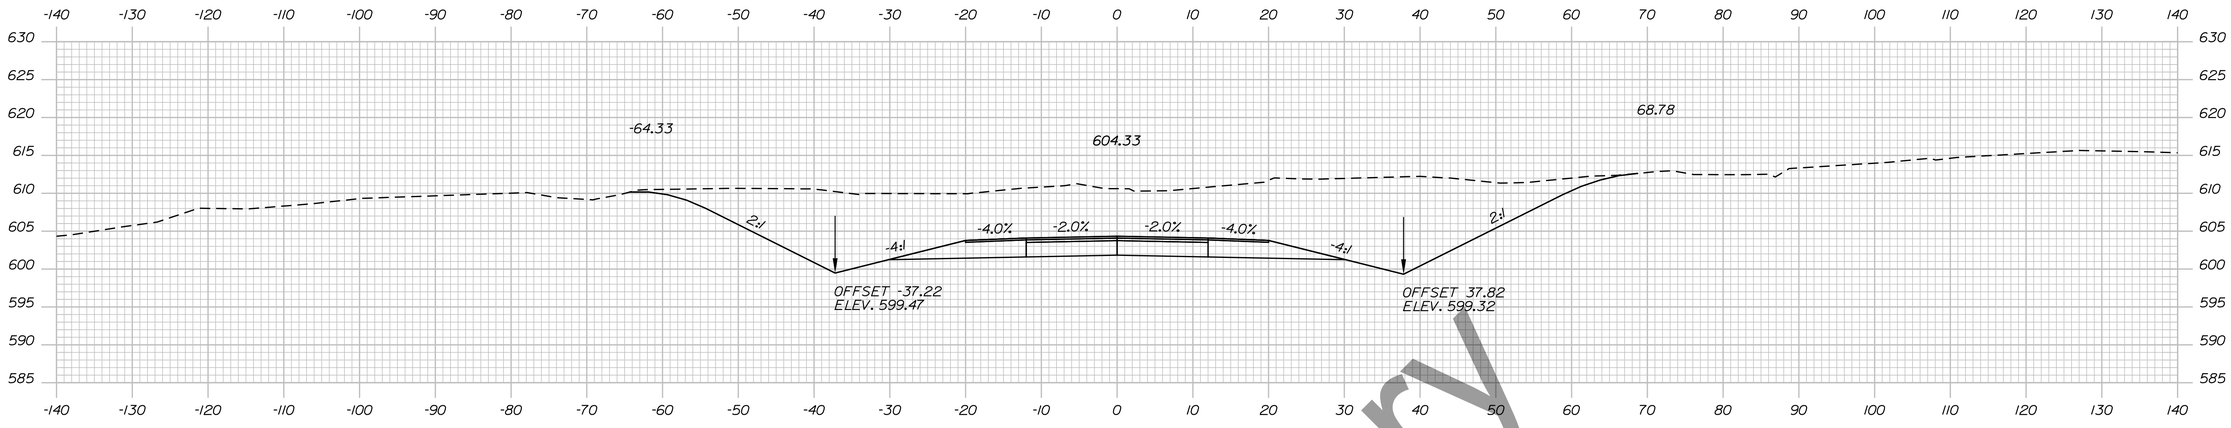

7484+00.00

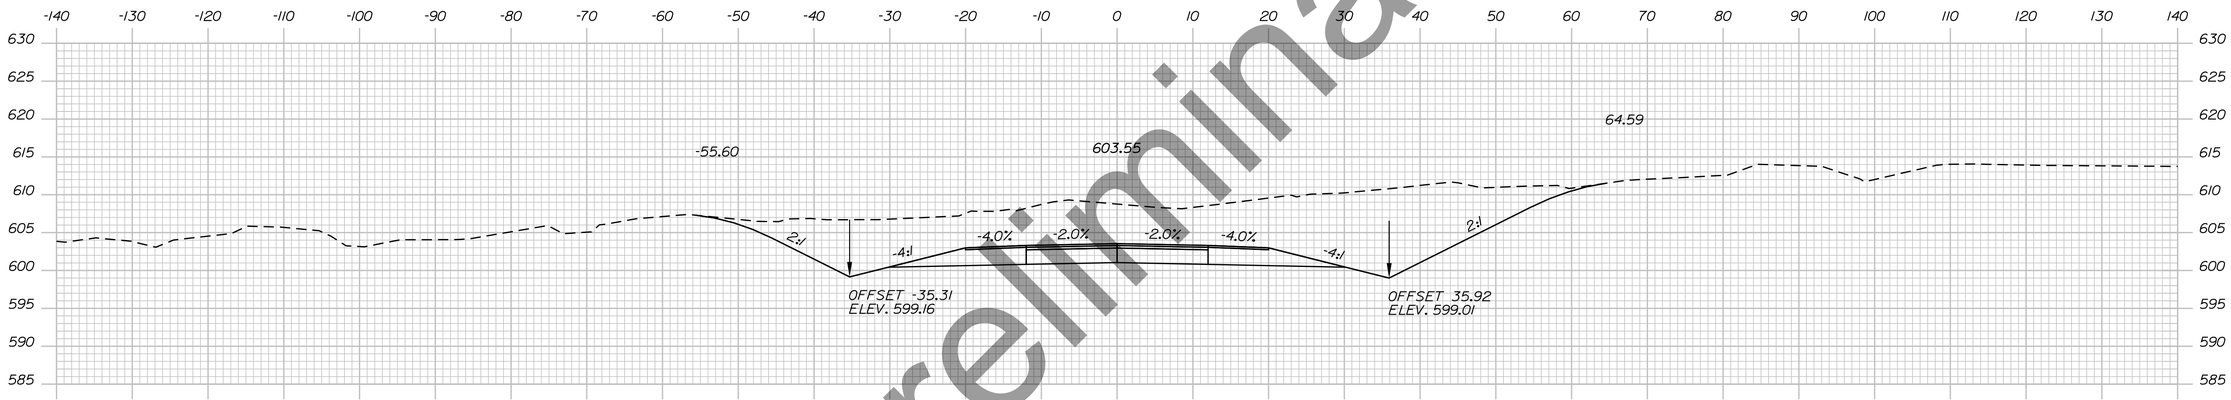

7483+50.00

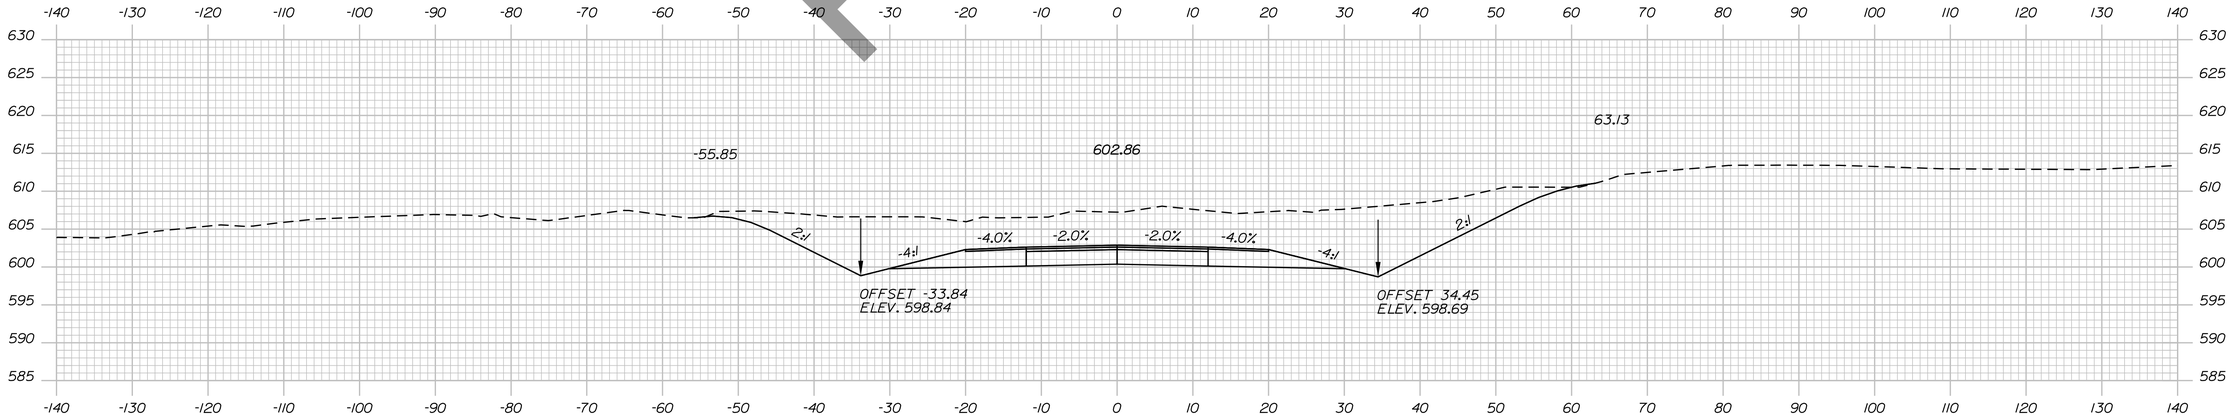

7483+00.00

Preliminary

STATE OF MAINE
DEPARTMENT OF TRANSPORTATION

HPP-6462(920)

WIN
WIN 6462.91

HIGHWAY PLANS

vhb

	DATE	BY
PROJ. MANAGER		R.M.
DESIGN-DETAILED		
CHECKED-REVIEWED		
DESIGN2-DETAILED2		
DESIGN3-DETAILED3		
REVISIONS 1		
REVISIONS 2		
REVISIONS 3		
REVISIONS 4		
FIELD CHANGES		

PRESQUE ISLE
PRESQUE ISLE BYPASS

CROSS SECTIONS


SHEET NUMBER

221


OF 460

Sta. 7483+00.00 to Sta. 7484+00.00


Filename: ...\H5_01_Xsects_PI_BYPASS.dgn Division: HIGHWAY Username: EFlynn Date:8/3/2023

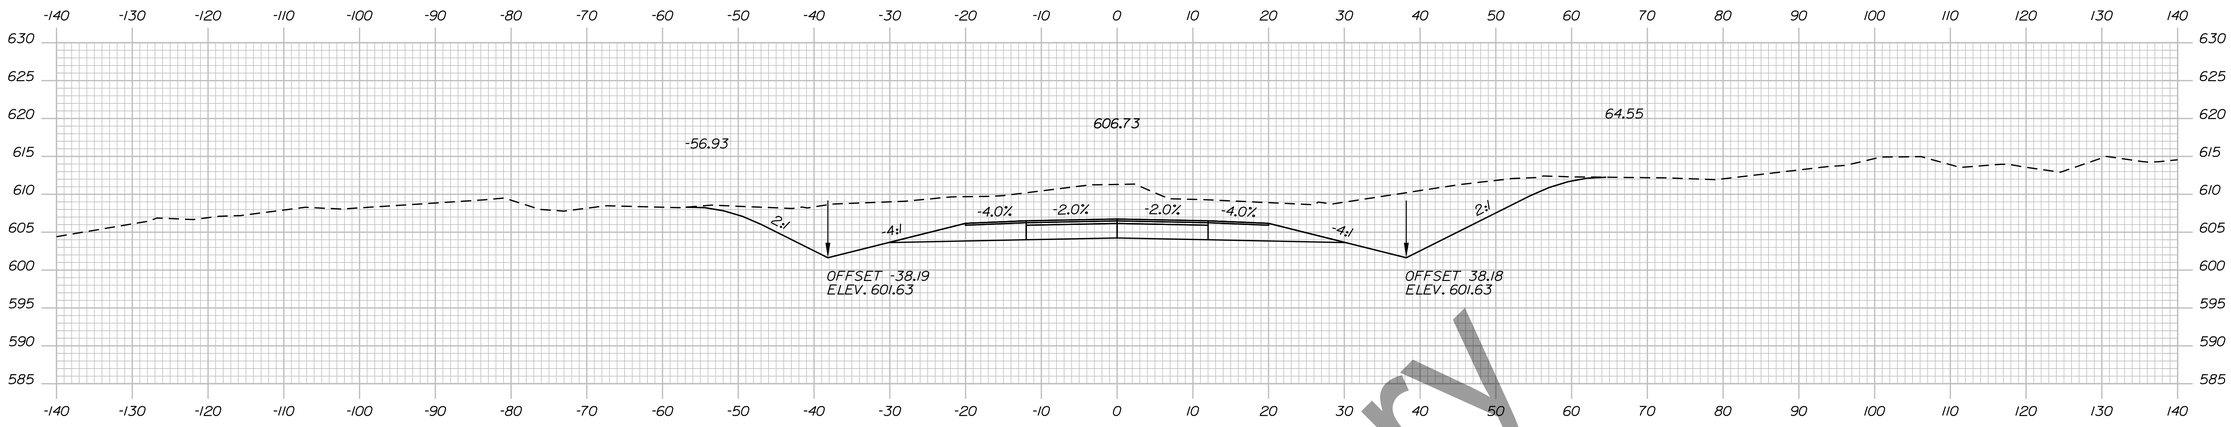

7485+50.00

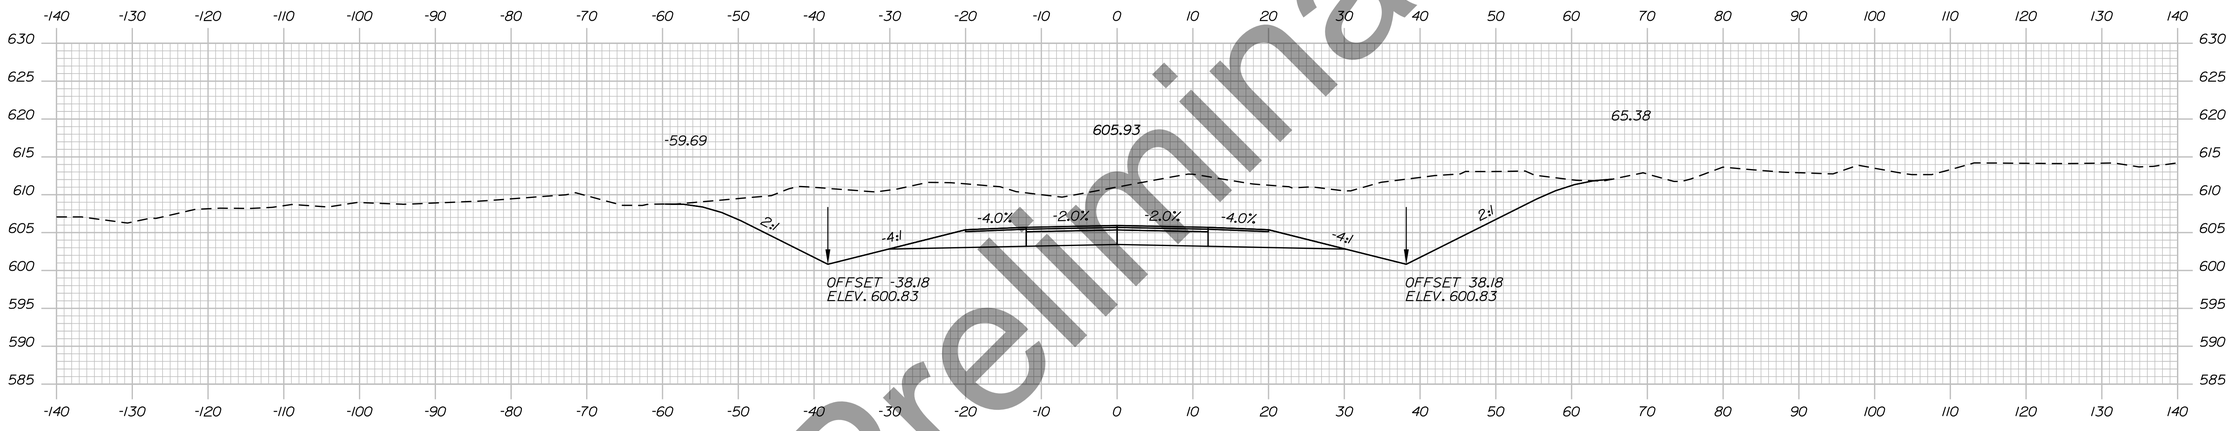

7485+00.00

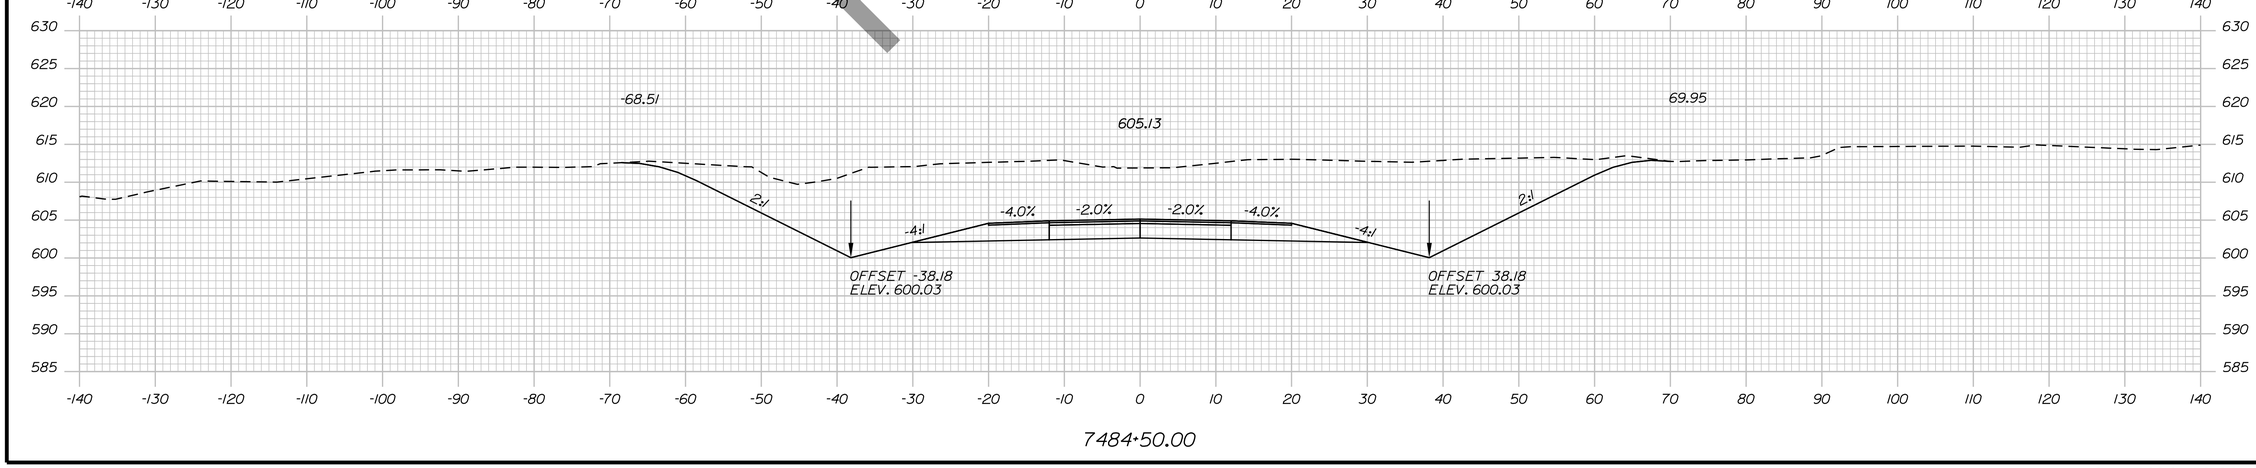

7484+50.00

Preliminary

STATE OF MAINE
DEPARTMENT OF TRANSPORTATION

HPP-6462(920)

WIN
WIN 6462.91

HIGHWAY PLANS

vhb

		DATE
PROJ. MANAGER	R.M.	
DESIGN-DETAILED		BY
CHECKED-REVIEWED		
DESIGN2-DETAILED2		
DESIGN3-DETAILED3		
REVISIONS 1		
REVISIONS 2		
REVISIONS 3		
REVISIONS 4		
FIELD CHANGES		

PRESQUE ISLE
PRESQUE ISLE BYPASS

CROSS SECTIONS


SHEET NUMBER

222


OF 460

Sta. 7484+50.00 to Sta. 7485+50.00


Filename: ...\H5_01_Xsects_PI_BYPASS.dgn Division: HIGHWAY Username: EFlynn Date:8/3/2023

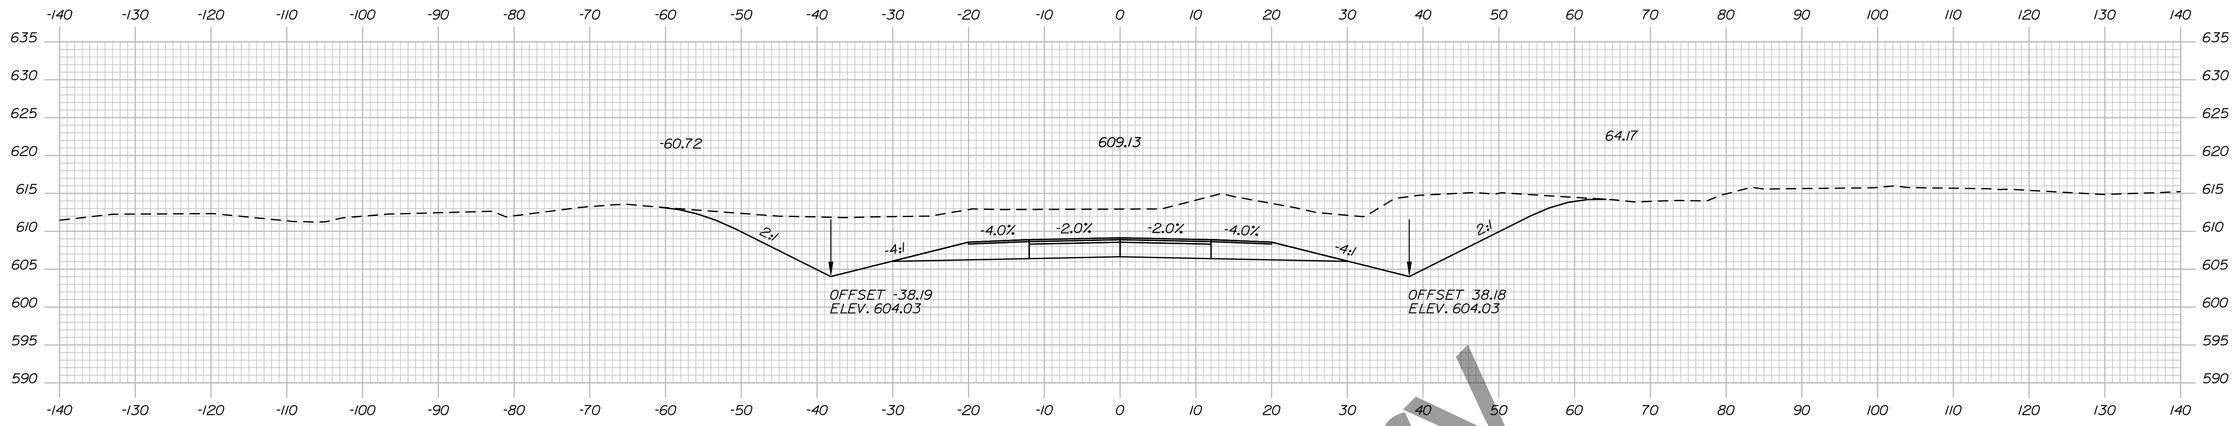

7487+00.00

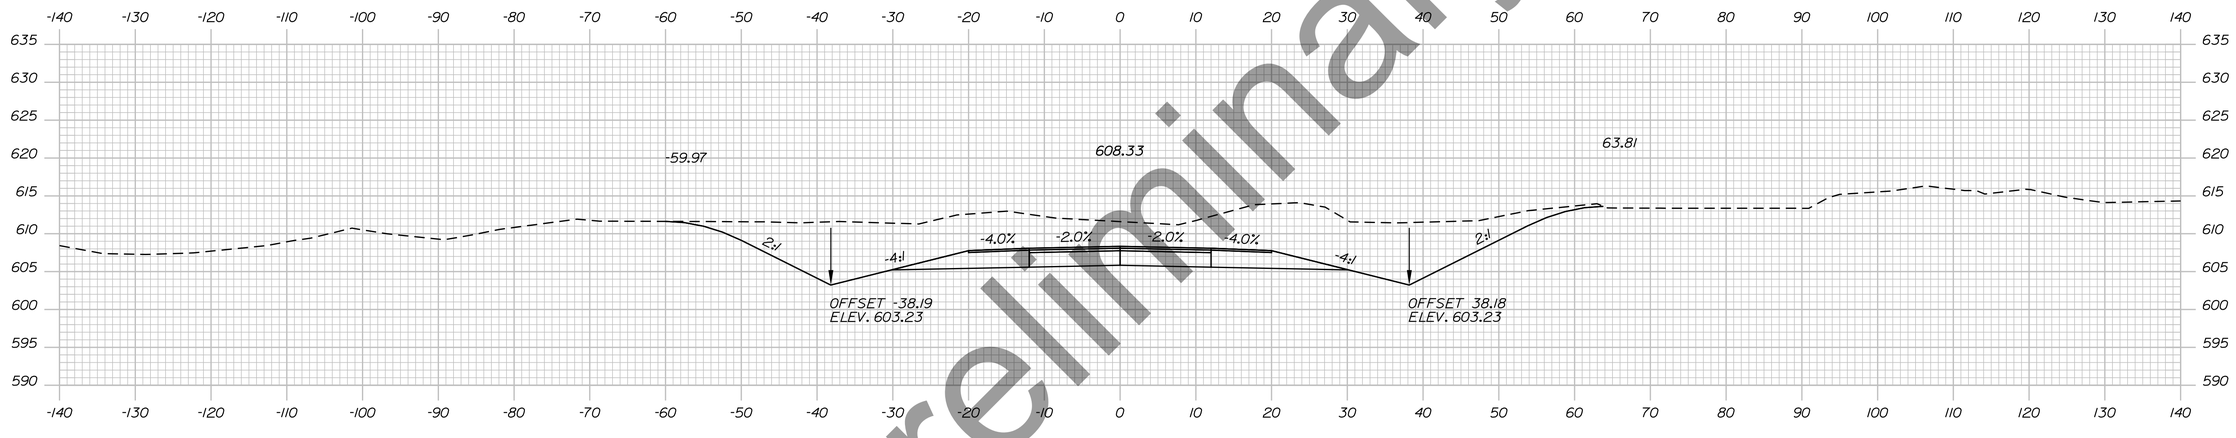

7486+50.00

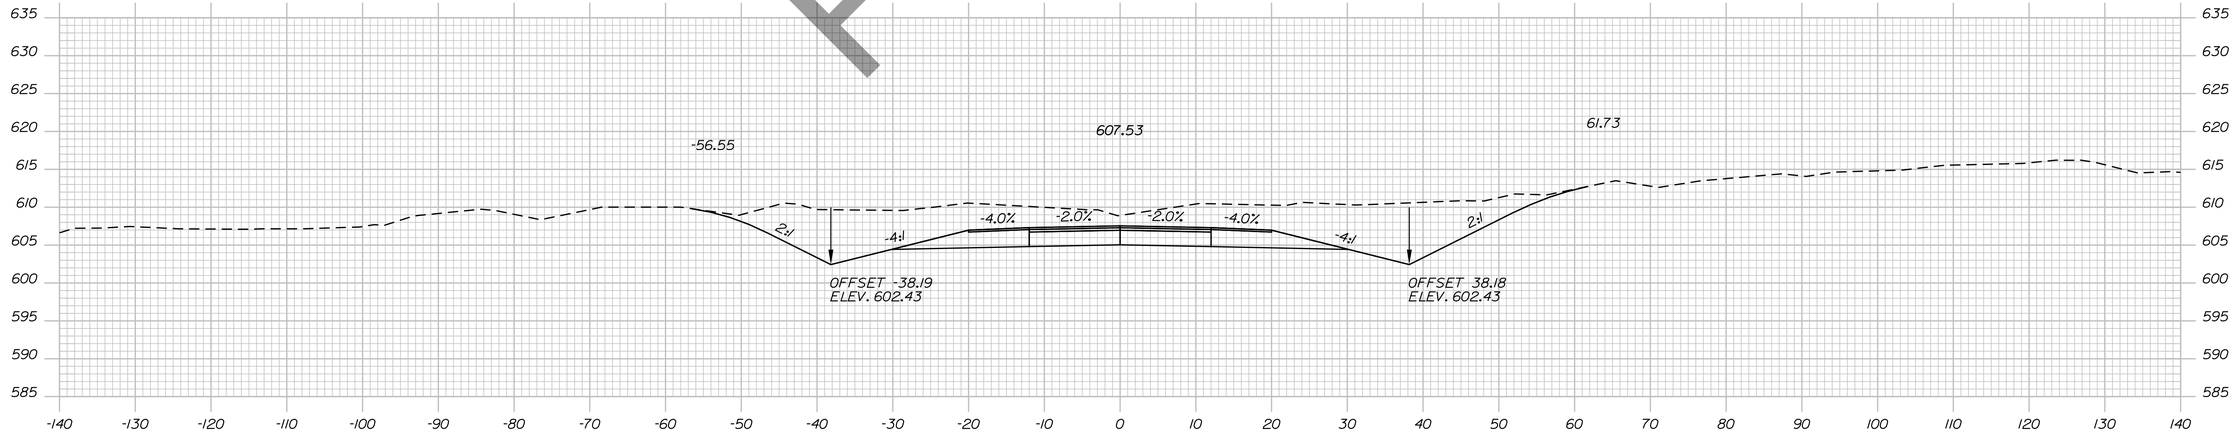

7486+00.00

Preliminary

STATE OF MAINE
DEPARTMENT OF TRANSPORTATION

HPP-6462(920)

WIN
WIN 6462.91

HIGHWAY PLANS

vhb

	DATE	BY
PROJ. MANAGER		R.M.
DESIGN-DETAILED		
CHECKED-REVIEWED		
DESIGN2-DETAILED2		
DESIGN3-DETAILED3		
REVISIONS 1		
REVISIONS 2		
REVISIONS 3		
REVISIONS 4		
FIELD CHANGES		


PRESQUE ISLE
PRESQUE ISLE BYPASS

CROSS SECTIONS


SHEET NUMBER
223
OF 460

Filename: ...\H5_01_Xsects_PI_BYPASS.dgn Division: HIGHWAY Username: EFlynn Date:8/3/2023


Sta. 7486+00.00 to Sta. 7487+00.00

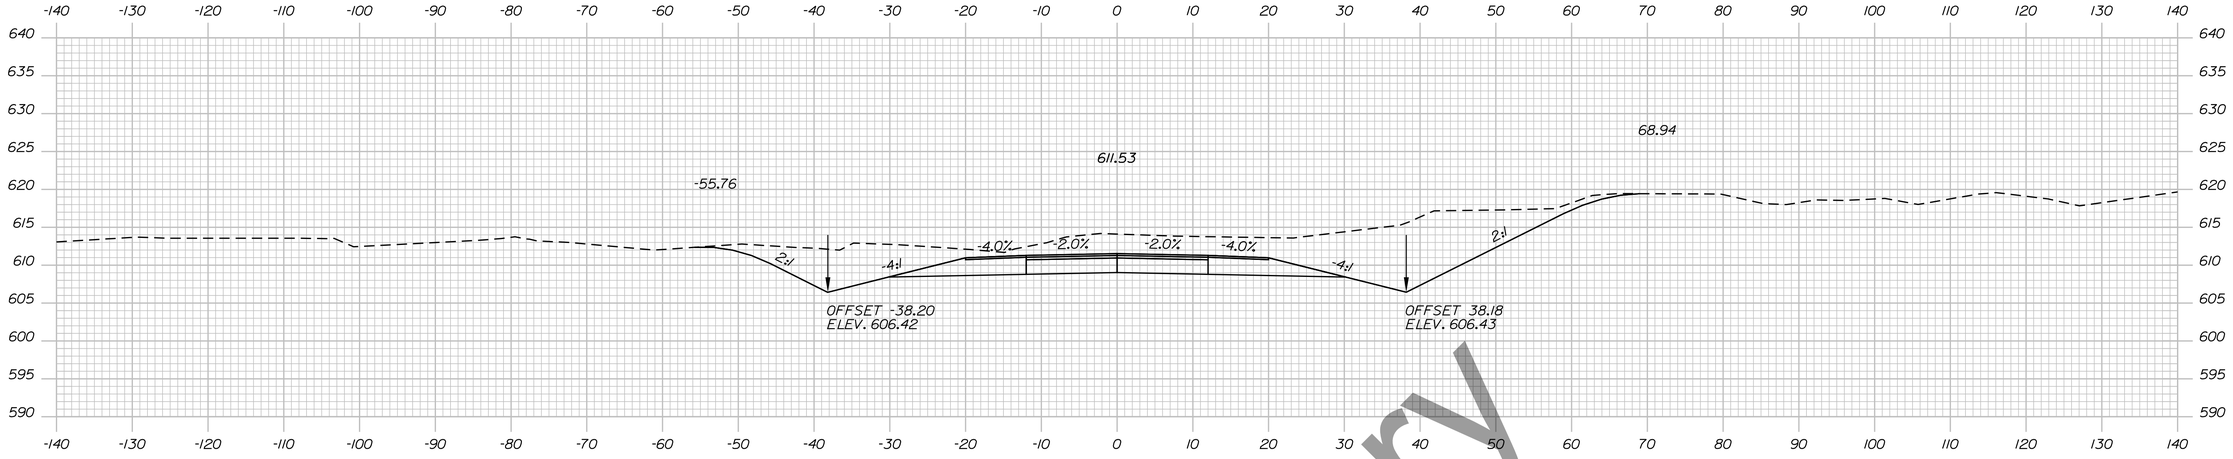

7488+50.00

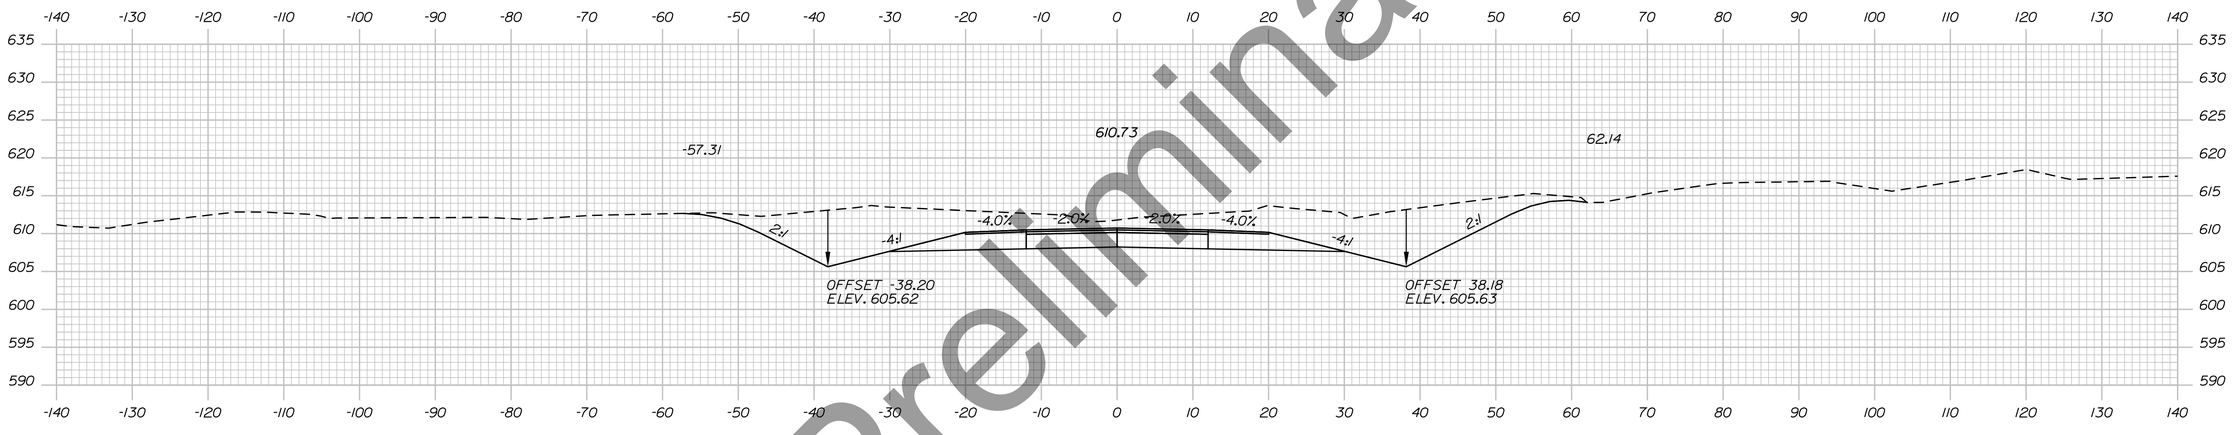

7488+00.00

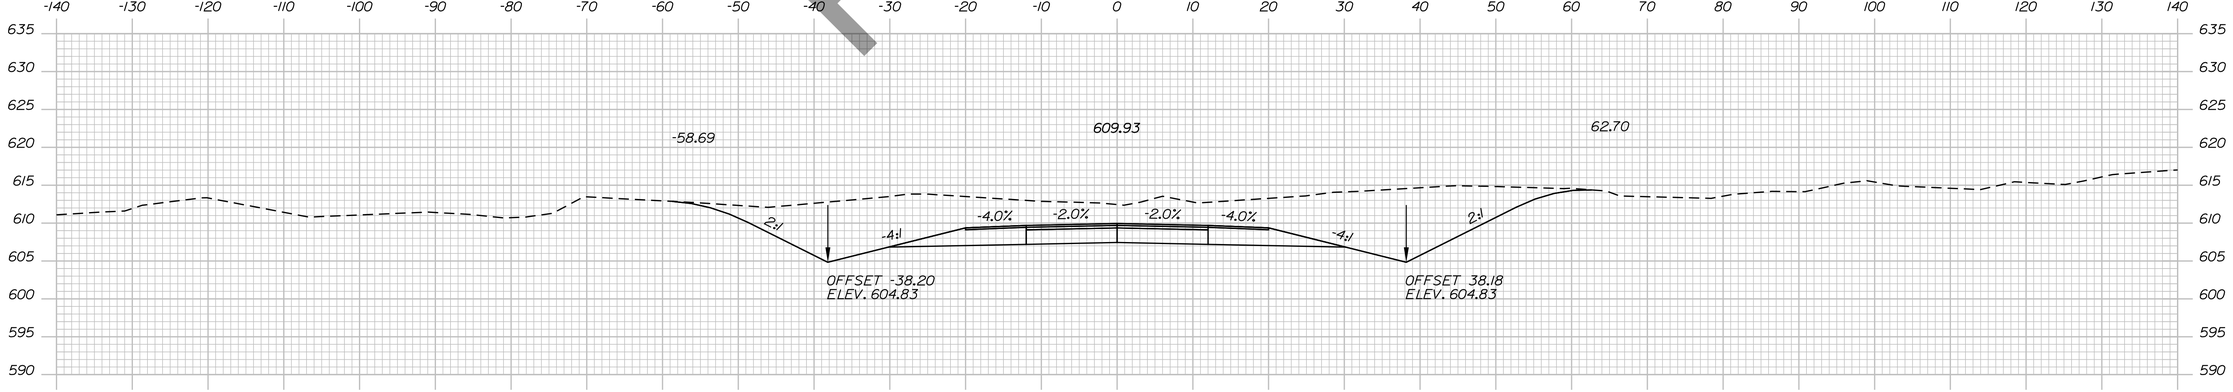

7487+50.00

Preliminary

Sta. 7487+50.00 to Sta. 7488+50.00

STATE OF MAINE
DEPARTMENT OF TRANSPORTATION

HPP-6462(920)

WIN
WIN 6462.91

HIGHWAY PLANS

vhb

	DATE	BY
PROJ. MANAGER		R.M.
DESIGN-DETAILED		
CHECKED-REVIEWED		
DESIGN2-DETAILED2		
DESIGN3-DETAILED3		
REVISIONS 1		
REVISIONS 2		
REVISIONS 3		
REVISIONS 4		
FIELD CHANGES		

PRESQUE ISLE
PRESQUE ISLE BYPASS


CROSS SECTIONS

SHEET NUMBER


224

OF 460


Filename: ...\H5_01_Xsects_PI_BYPASS.dgn Division: HIGHWAY Username: EFlynn Date:8/3/2023

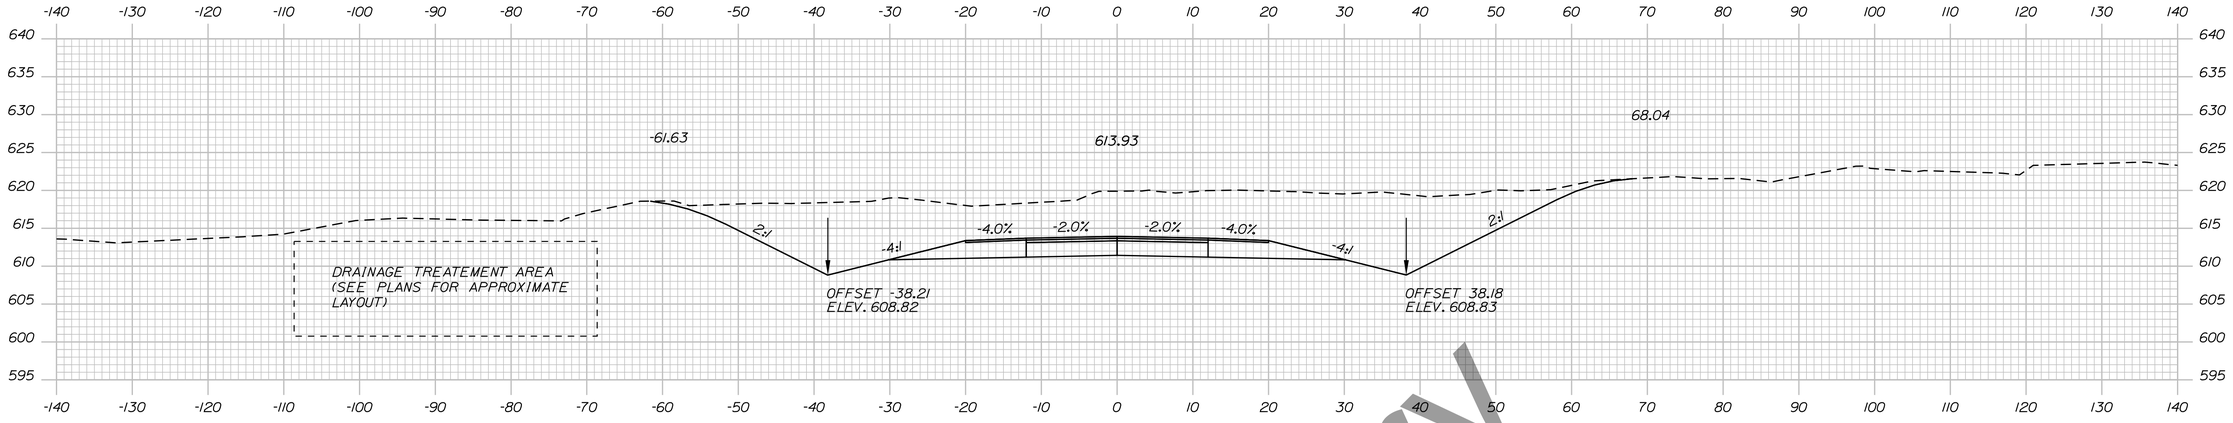

7490+00.00

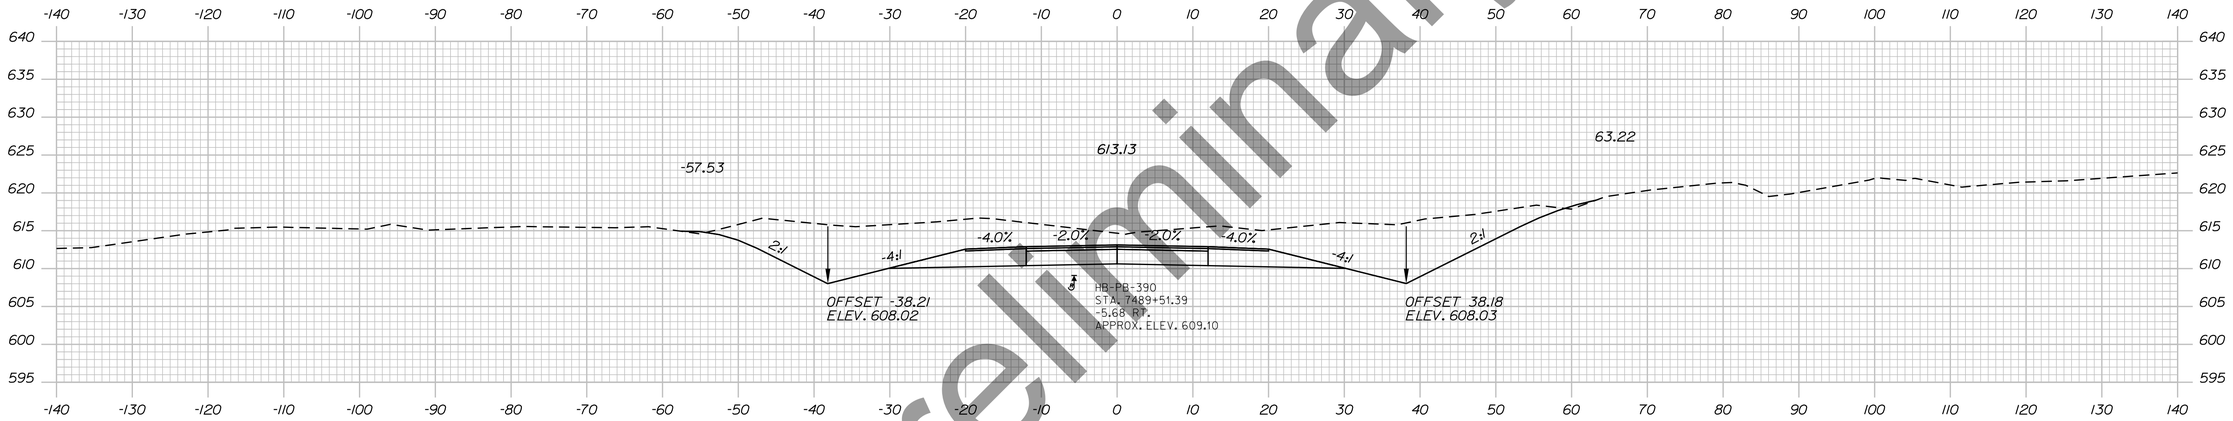

7489+50.00

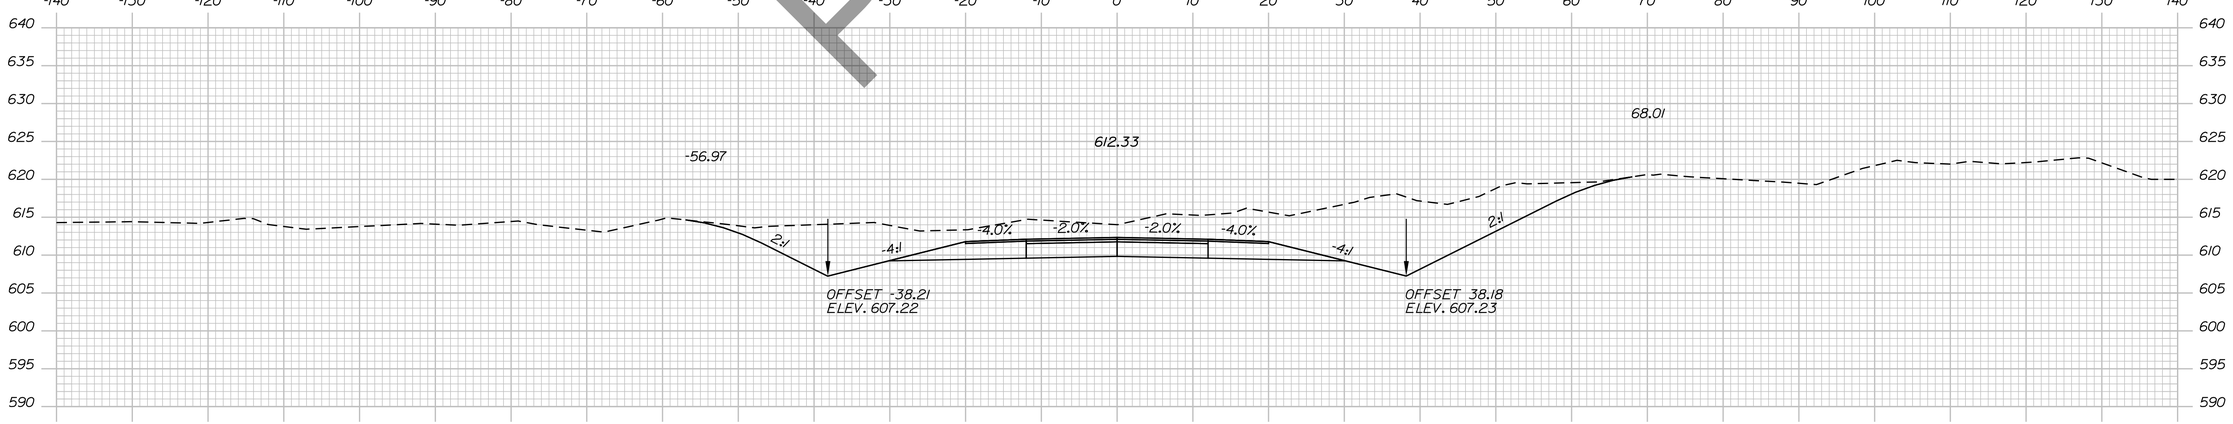

7489+00.00

Preliminary

STATE OF MAINE
DEPARTMENT OF TRANSPORTATION

HPP-6462(920)

WIN
WIN 6462.91

HIGHWAY PLANS

vhb

	DATE	BY
R.M.		
PROJ. MANAGER		
DESIGN-DETAILED		
CHECKED-REVIEWED		
DESIGN2-DETAILED2		
DESIGN3-DETAILED3		
REVISIONS 1		
REVISIONS 2		
REVISIONS 3		
REVISIONS 4		
FIELD CHANGES		

PRESQUE ISLE
PRESQUE ISLE BYPASS

CROSS SECTIONS

SHEET NUMBER


225

OF 460

Sta. 7489+00.00 to Sta. 7490+00.00

Filename: ...\H5_01_Xsects_PI_BYPASS.dgn Division: HIGHWAY Username: EFlynn Date:8/3/2023

Filename: ...\H5_01_Xsects_PI_BYPASS.dgn Division: HIGHWAY Username: EFlynn Date:8/3/2023

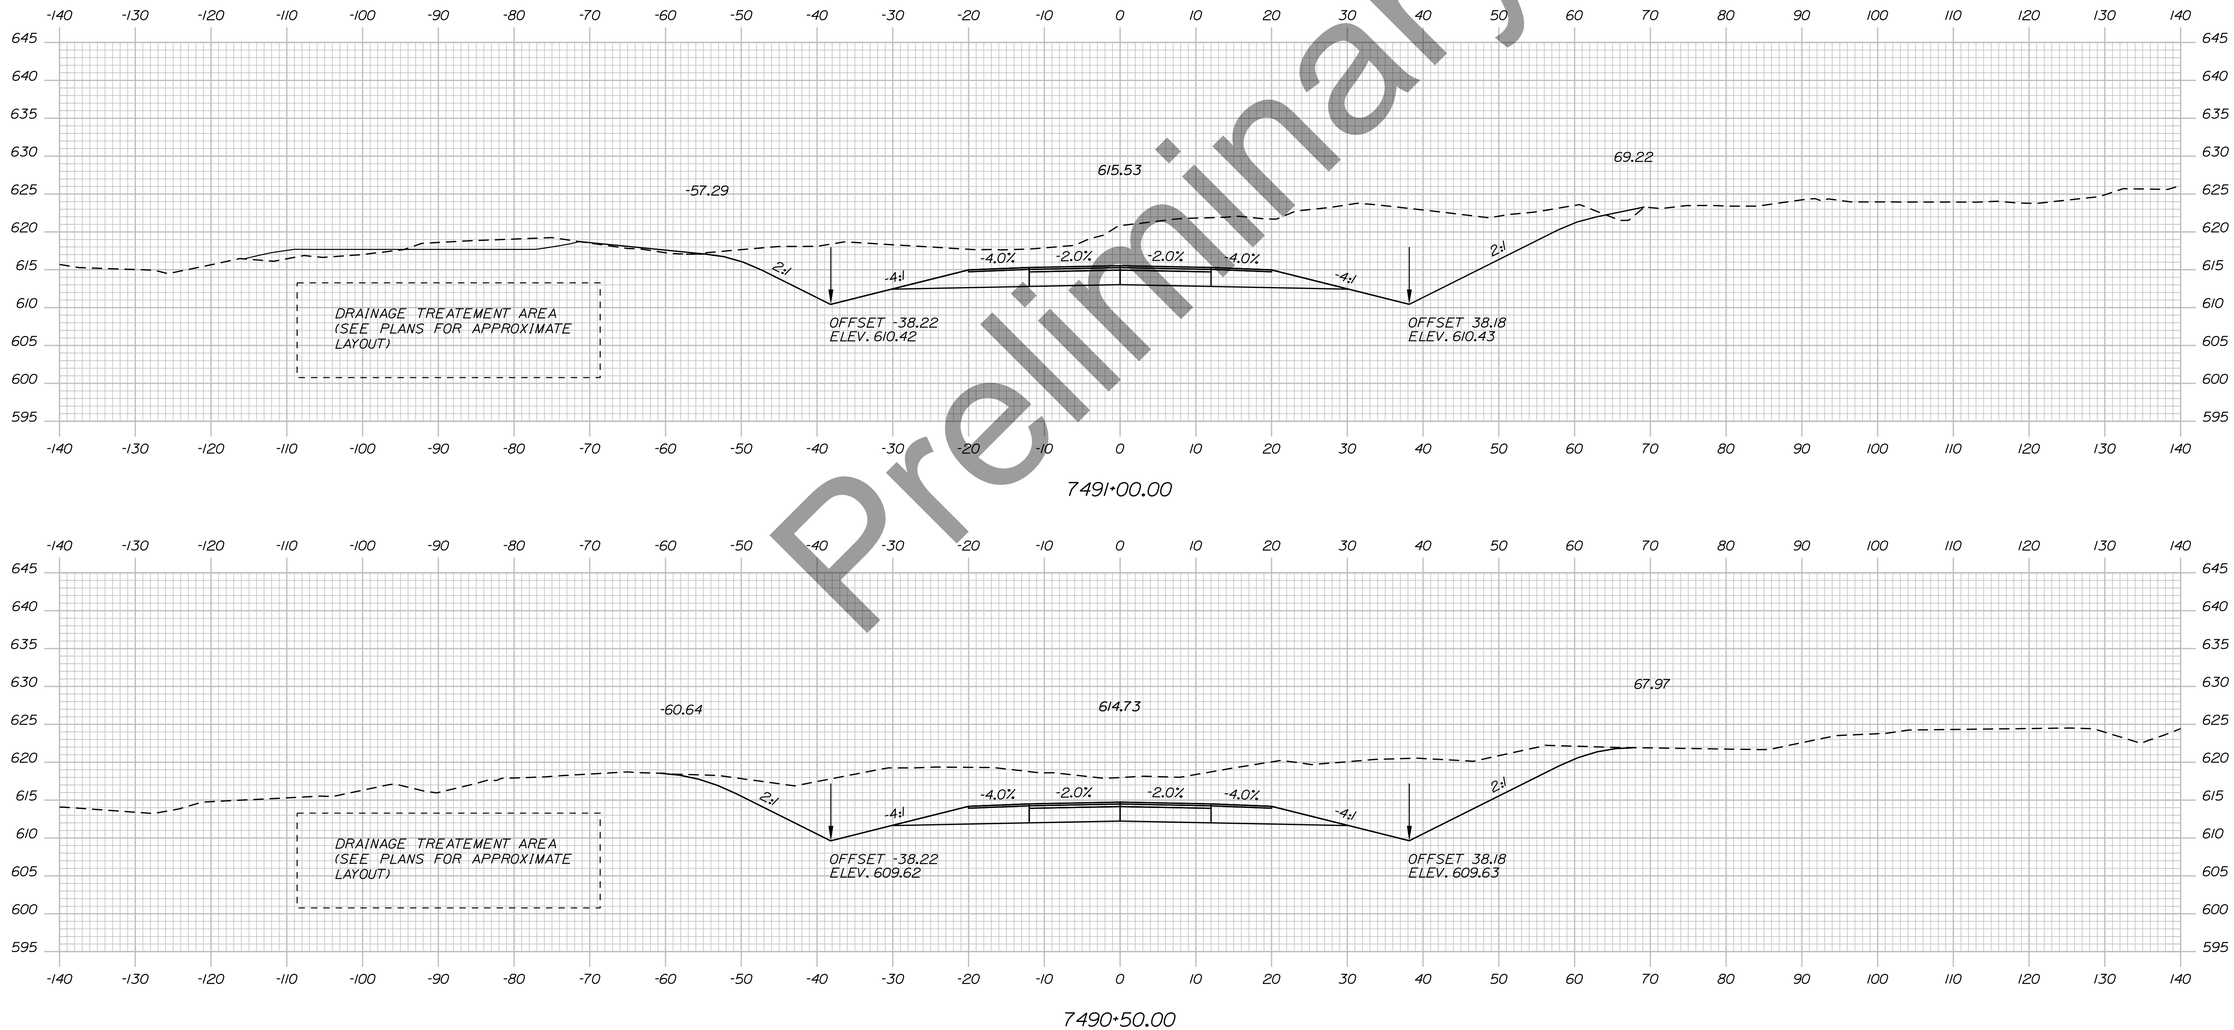

Preliminary

STATE OF MAINE
DEPARTMENT OF TRANSPORTATION

HPP-6462(920)

WIN
WIN 6462.91

HIGHWAY PLANS

vhb

	DATE	BY	R.M.
PROJ. MANAGER			
DESIGN-DETAILED			
CHECKED-REVIEWED			
DESIGN2-DETAILED2			
DESIGN3-DETAILED3			
REVISIONS 1			
REVISIONS 2			
REVISIONS 3			
REVISIONS 4			
FIELD CHANGES			

PRESQUE ISLE
PRESQUE ISLE BYPASS

CROSS SECTIONS


SHEET NUMBER

226

OF 460

Sta. 7490+50.00 to Sta. 7491+00.00

Filename: ...\H5_01_Xsects_PI_BYPASS.dgn Username: EFlynn Division: HIGHWAY Date:8/3/2023

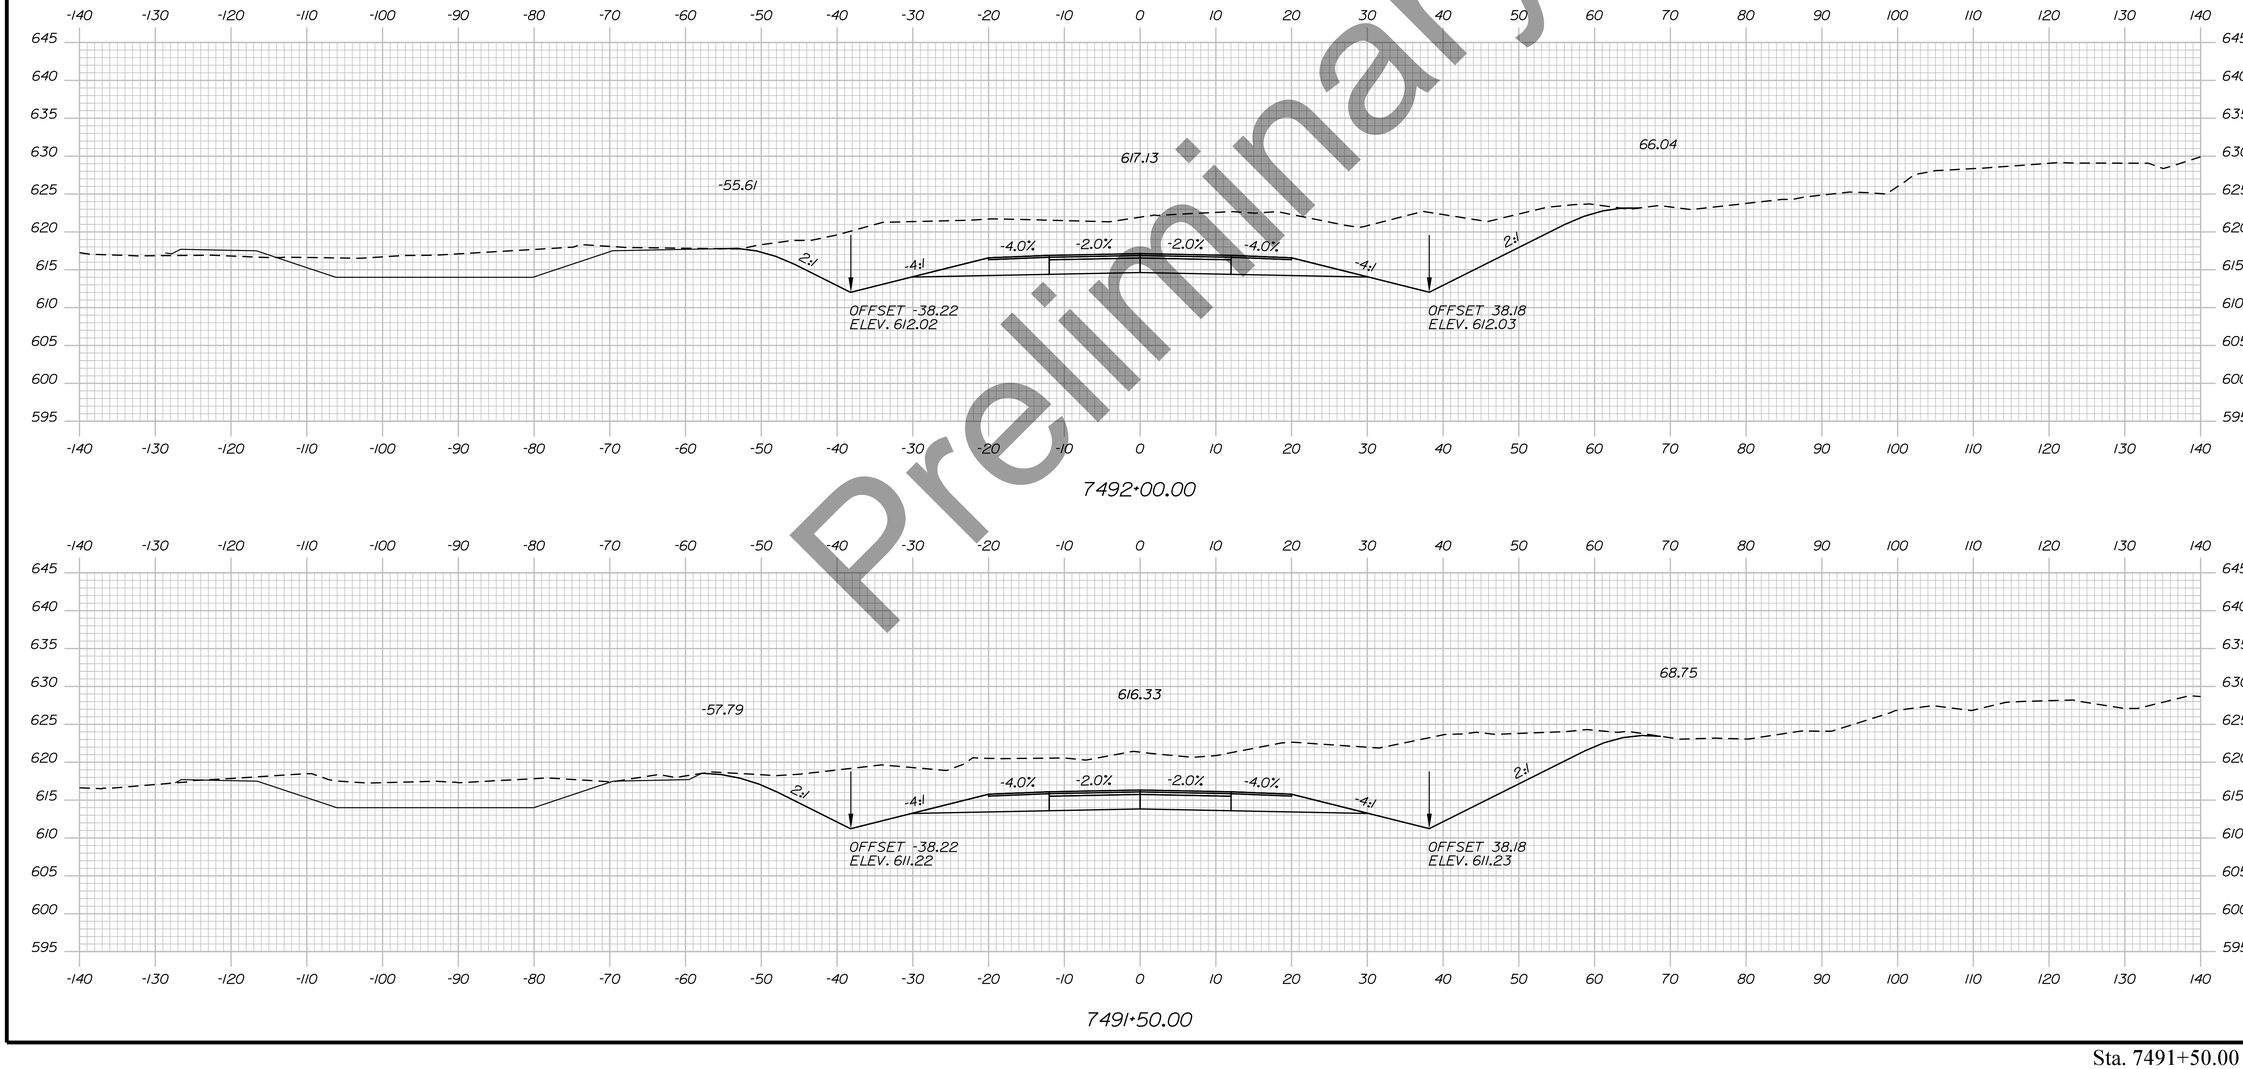

Preliminary

STATE OF MAINE
DEPARTMENT OF TRANSPORTATION

HPP-6462(920)

WIN
WIN 6462.91

HIGHWAY PLANS

vhb

PROJ. MANAGER	R.M.	BY	DATE
DESIGN-DETAILED			
CHECKED-REVIEWED			
DESIGN2-DETAILED2			
DESIGN3-DETAILED3			
REVISIONS 1			
REVISIONS 2			
REVISIONS 3			
REVISIONS 4			
FIELD CHANGES			

PRESQUE ISLE
PRESQUE ISLE BYPASS


CROSS SECTIONS

SHEET NUMBER


227

OF 460


Sta. 7491+50.00 to Sta. 7492+00.00

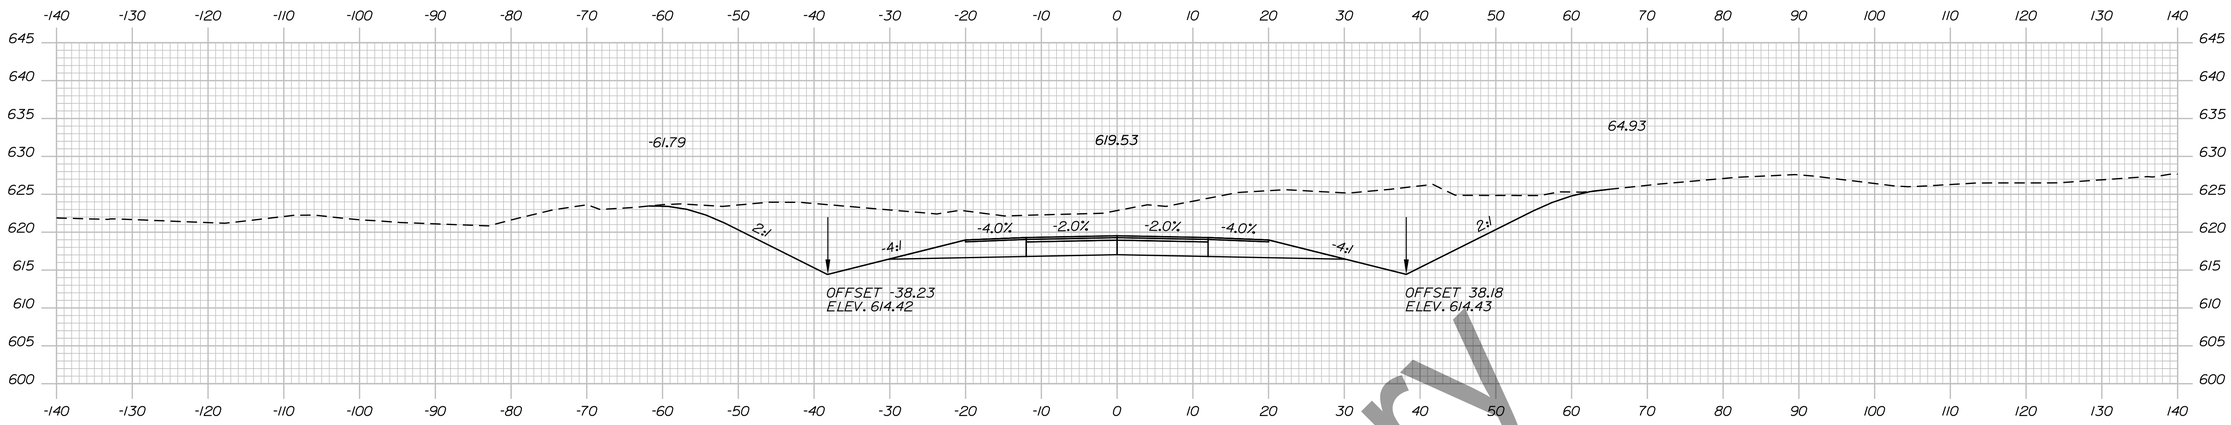

7493+50.00

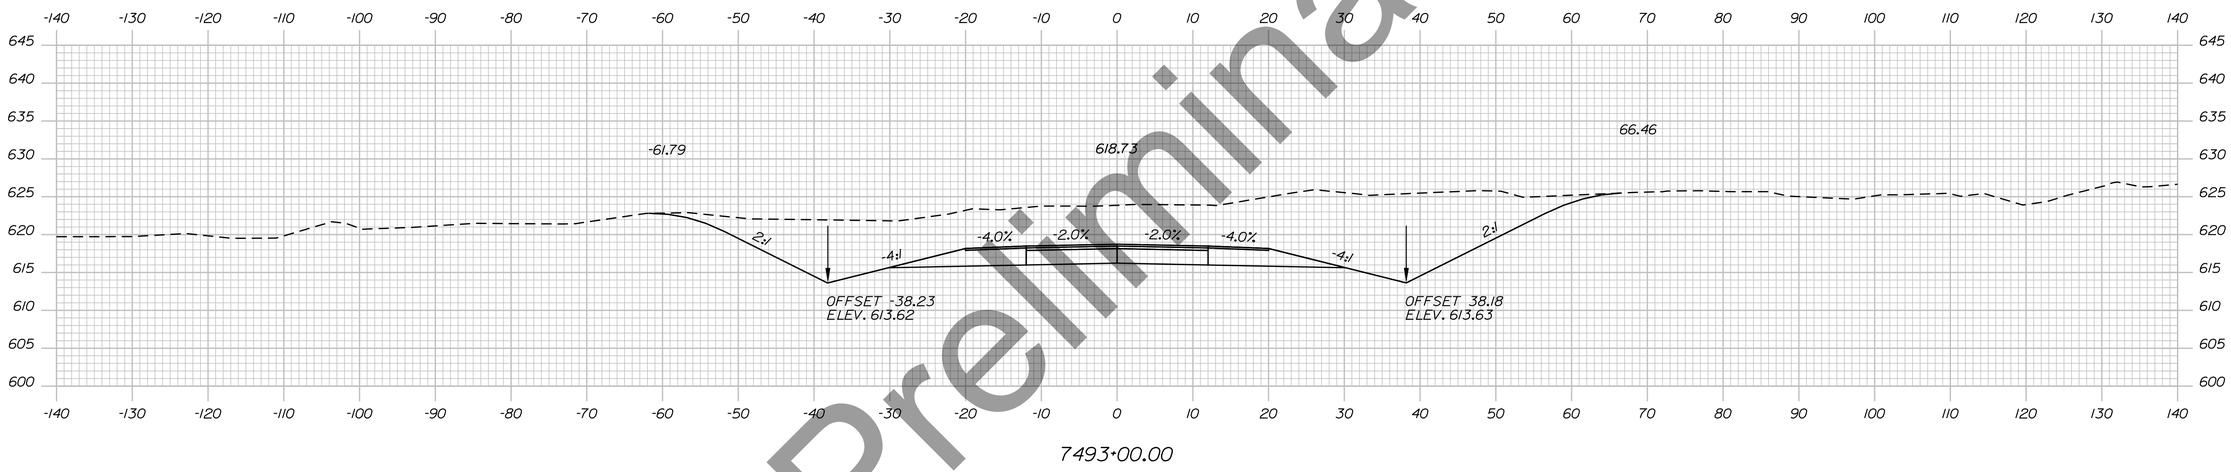

7493+00.00

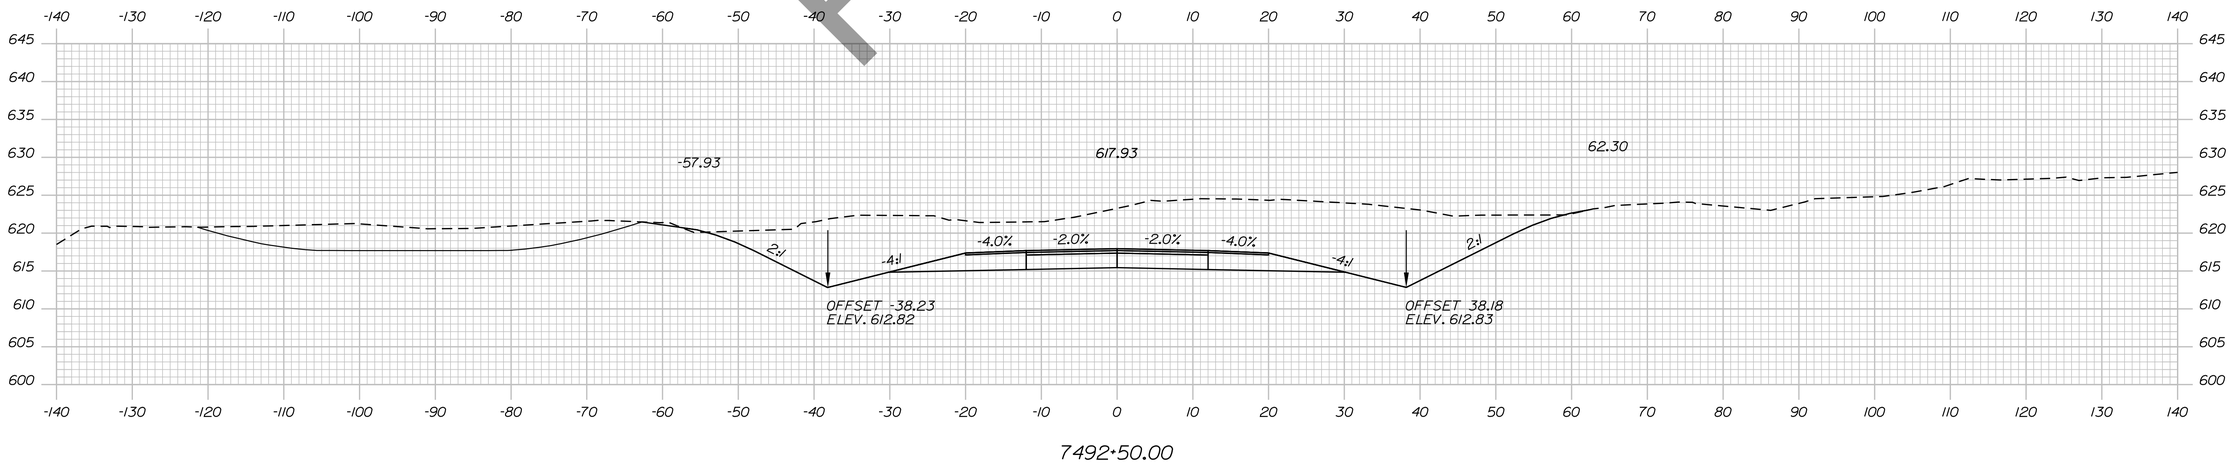

7492+50.00

Preliminary

STATE OF MAINE
DEPARTMENT OF TRANSPORTATION

HPP-6462(920)

WIN
WIN 6462.91

HIGHWAY PLANS

vhb

	DATE	BY
PROJ. MANAGER		R.M.
DESIGN-DETAILED		
CHECKED-REVIEWED		
DESIGN2-DETAILED2		
DESIGN3-DETAILED3		
REVISIONS 1		
REVISIONS 2		
REVISIONS 3		
REVISIONS 4		
FIELD CHANGES		

PRESQUE ISLE
PRESQUE ISLE BYPASS

CROSS SECTIONS


SHEET NUMBER

228

OF 460

Sta. 7492+50.00 to Sta. 7493+50.00

Filename: ...\H5_01_Xsects_PI_BYPASS.dgn Division: HIGHWAY Username: EFlynn Date:8/3/2023

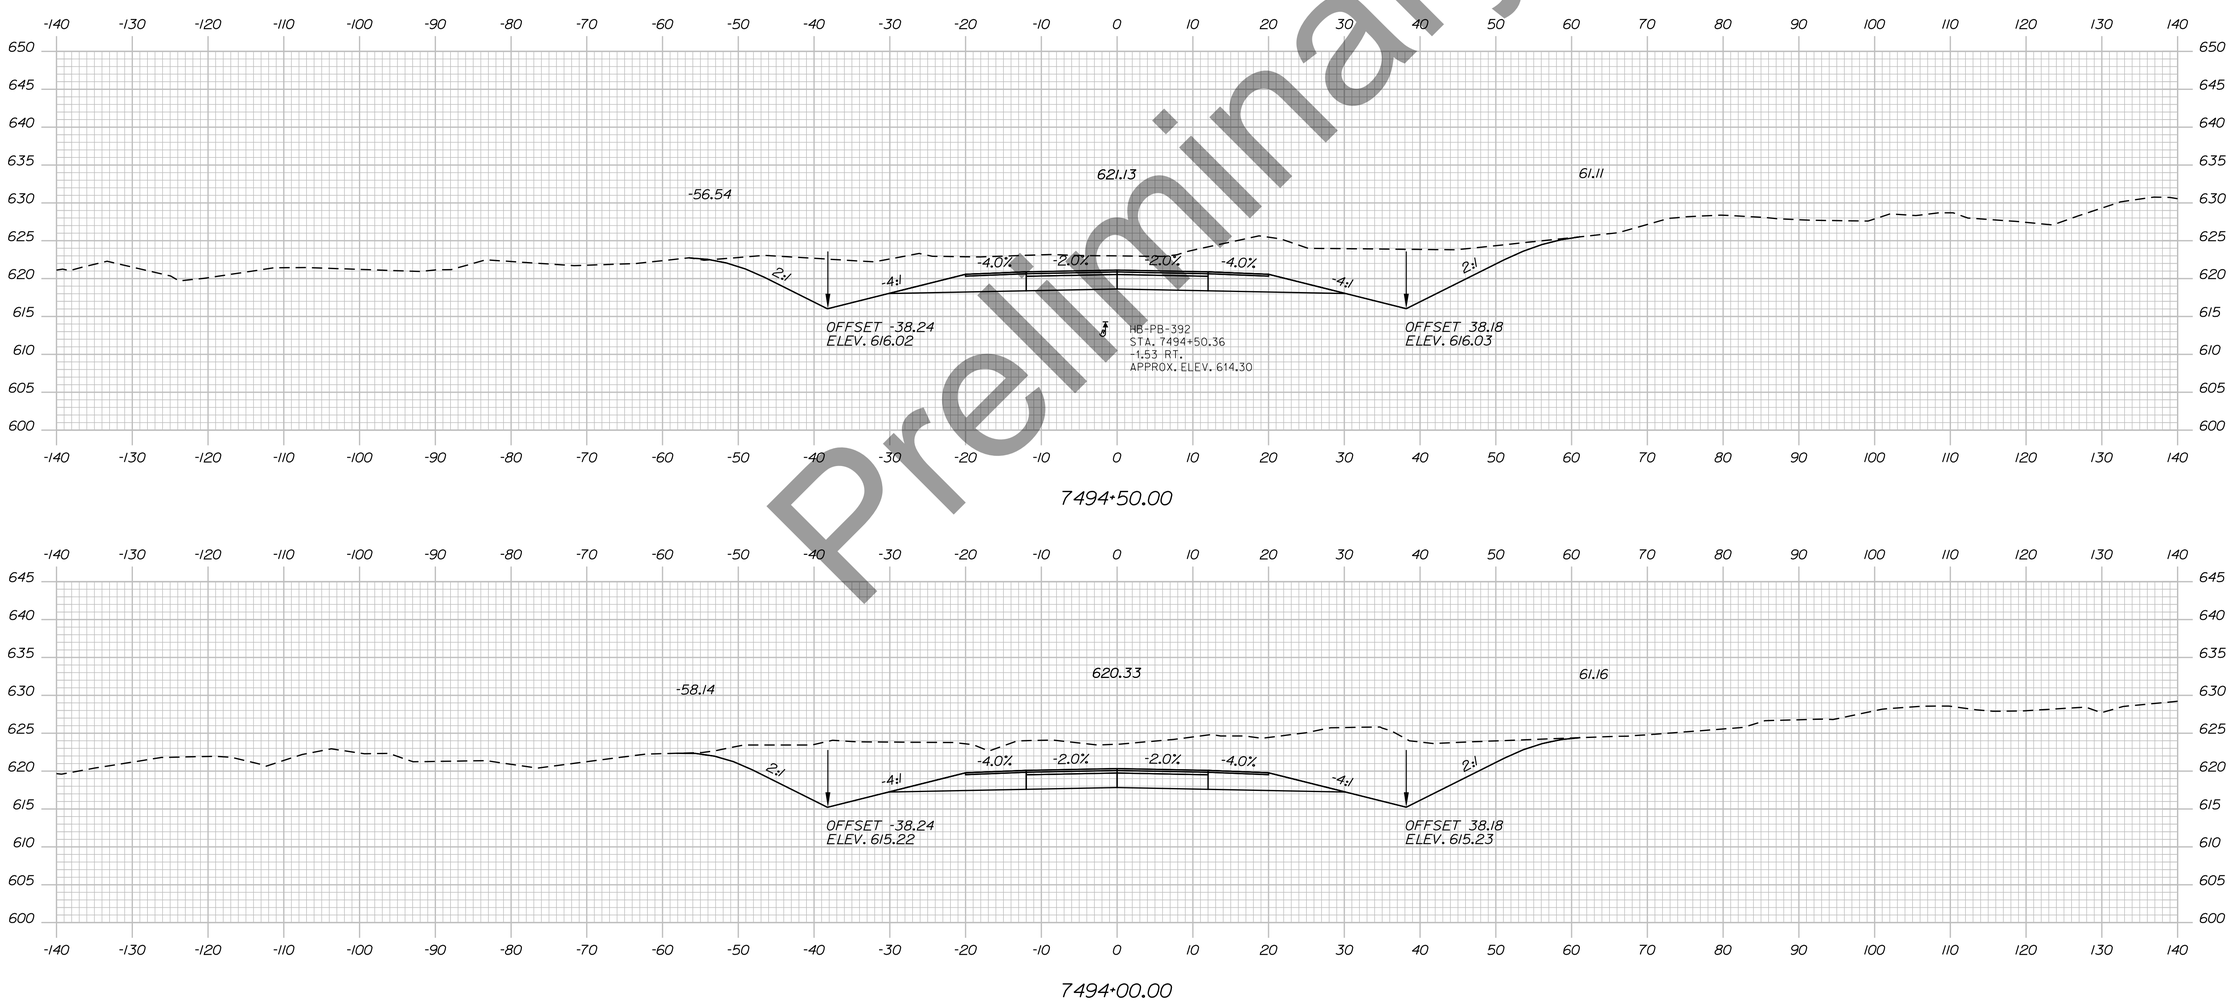

Preliminary

Filename: ...\H5_01_Xsects_PI_BYPASS.dgn Division: HIGHWAY Username: EFlynn Date:8/3/2023

STATE OF MAINE
DEPARTMENT OF TRANSPORTATION

HPP-6462(920)

WIN
WIN 6462.91

HIGHWAY PLANS

vhb

	DATE	BY
PROJ. MANAGER		R.M.
DESIGN-DETAILED		
CHECKED-REVIEWED		
DESIGN2-DETAILED2		
DESIGN3-DETAILED3		
REVISIONS 1		
REVISIONS 2		
REVISIONS 3		
REVISIONS 4		
FIELD CHANGES		

PRESQUE ISLE
PRESQUE ISLE BYPASS


CROSS SECTIONS

SHEET NUMBER


229

OF 460


Sta. 7494+00.00 to Sta. 7494+50.00

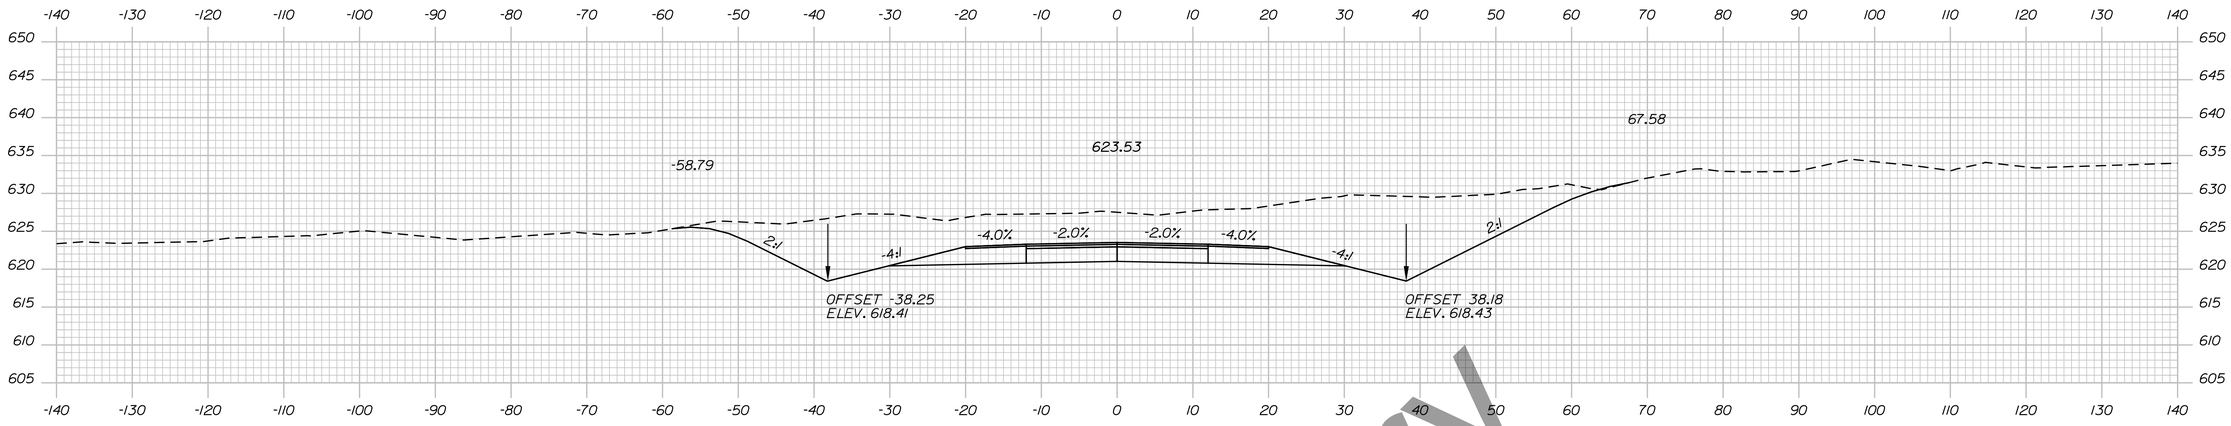

7496+00.00

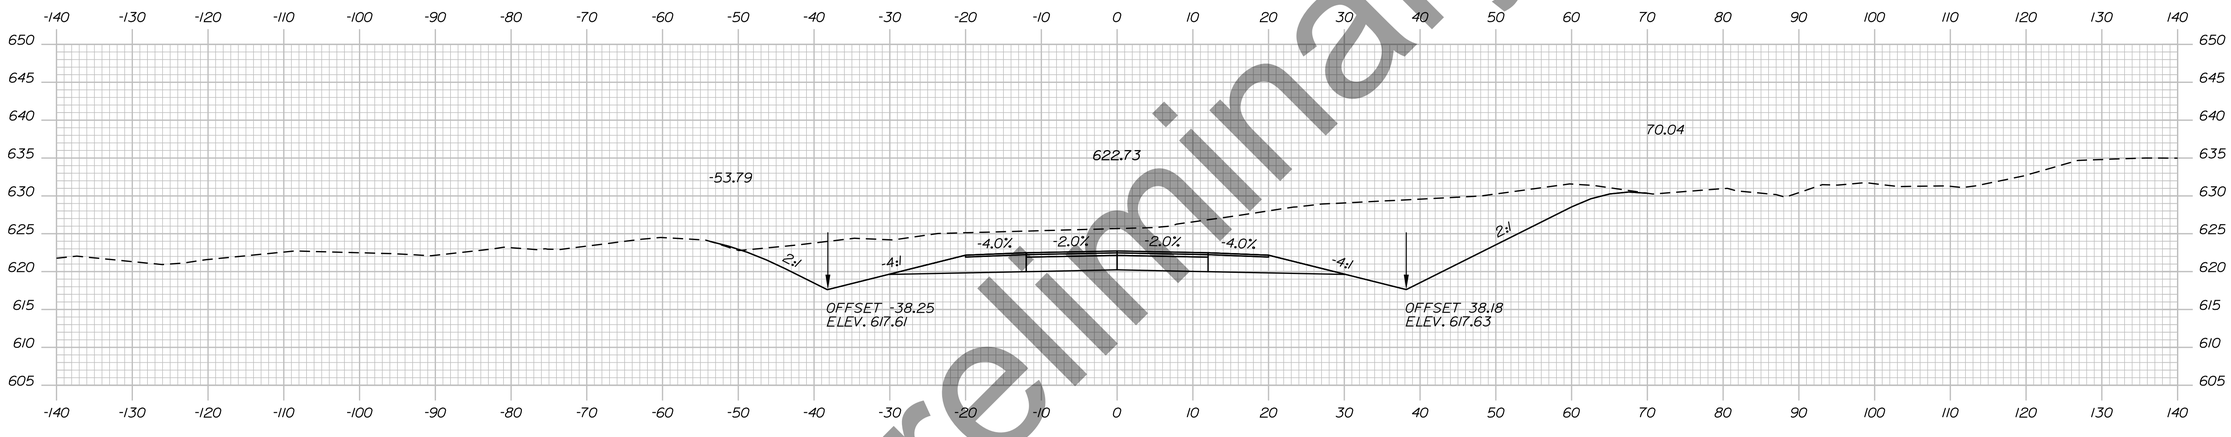

7495+50.00

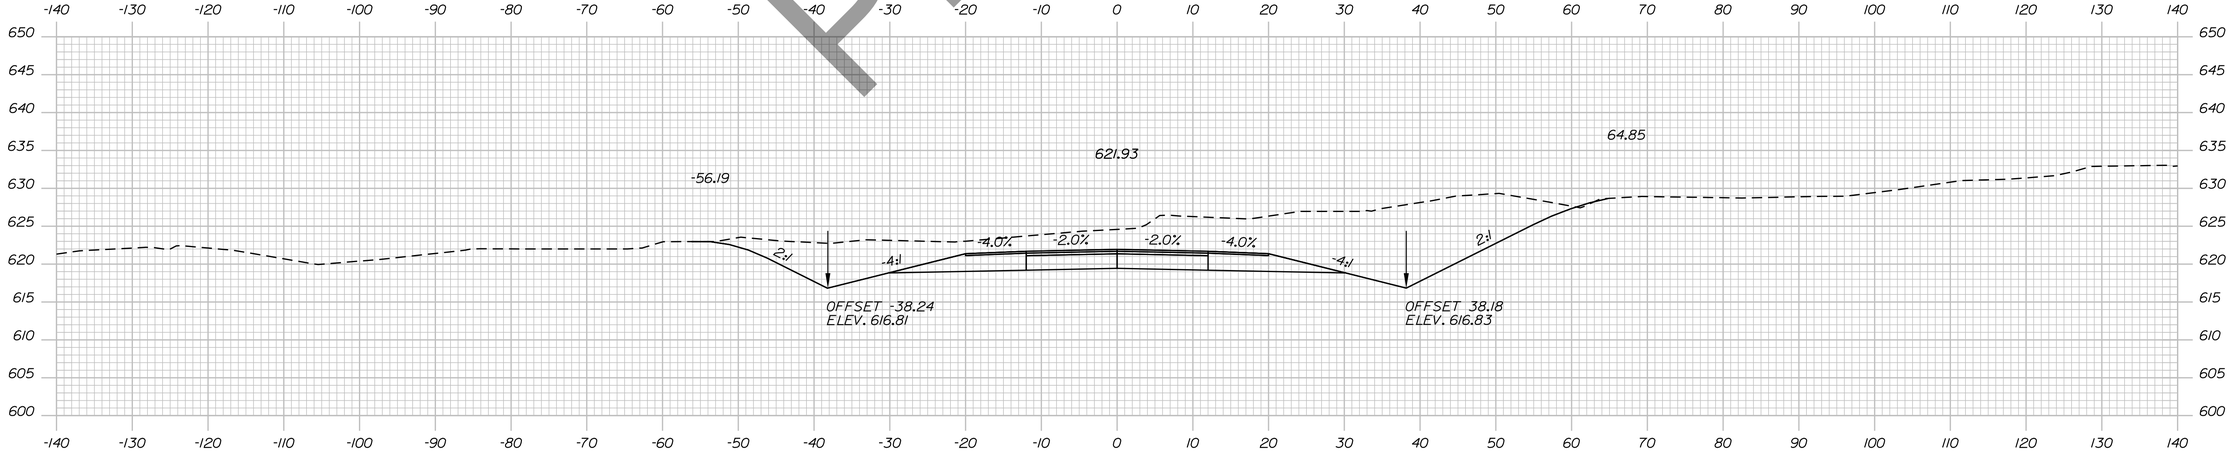

7495+00.00

Preliminary

Filename: ...\H5_01_Xsects_PI_BYPASS.dgn Username: EFlynn Division: HIGHWAY Date:8/3/2023

STATE OF MAINE
DEPARTMENT OF TRANSPORTATION

HPP-6462(920)

WIN
WIN 6462.91

HIGHWAY PLANS

vhb

	DATE	BY
PROJ. MANAGER		R.M.
DESIGN-DETAILED		
CHECKED-REVIEWED		
DESIGN2-DETAILED2		
DESIGN3-DETAILED3		
REVISIONS 1		
REVISIONS 2		
REVISIONS 3		
REVISIONS 4		
FIELD CHANGES		

PRESQUE ISLE
PRESQUE ISLE BYPASS

CROSS SECTIONS


SHEET NUMBER

230

OF 460

Sta. 7495+00.00 to Sta. 7496+00.00

Filename: ...\H5_01_Xsects_PI_BYPASS.dgn Division: HIGHWAY Username: EFlynn Date:8/3/2023

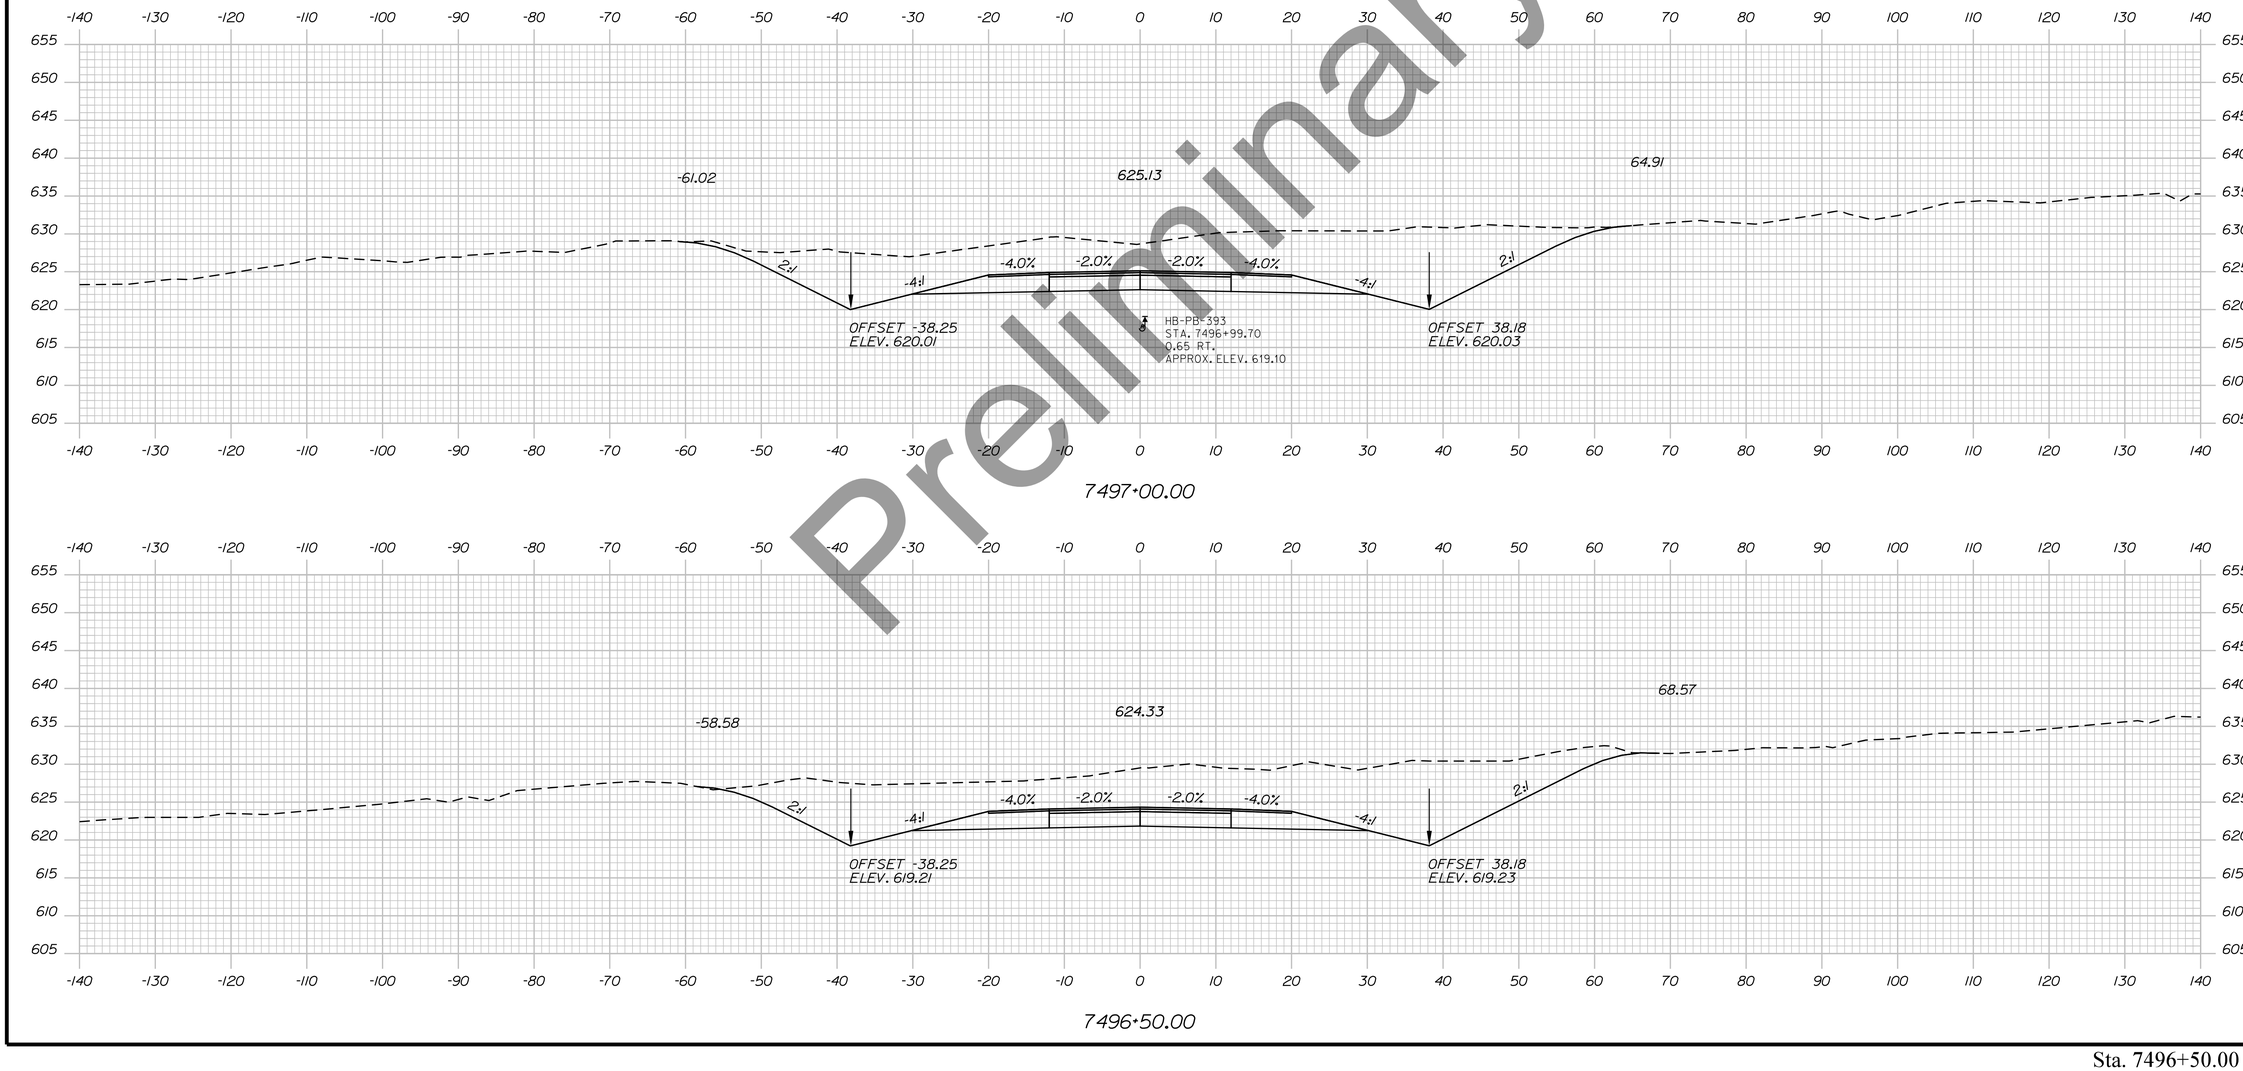

Preliminary

STATE OF MAINE
DEPARTMENT OF TRANSPORTATION

HPP-6462(920)

WIN
WIN 6462.91

HIGHWAY PLANS

vhb

	BY	DATE
PROJ. MANAGER	R.M.	
DESIGN-DETAILED		
CHECKED-REVIEWED		
DESIGN2-DETAILED2		
DESIGN3-DETAILED3		
REVISIONS 1		
REVISIONS 2		
REVISIONS 3		
REVISIONS 4		
FIELD CHANGES		

PRESQUE ISLE
PRESQUE ISLE BYPASS


CROSS SECTIONS

SHEET NUMBER

231

OF 460

Sta. 7496+50.00 to Sta. 7497+00.00

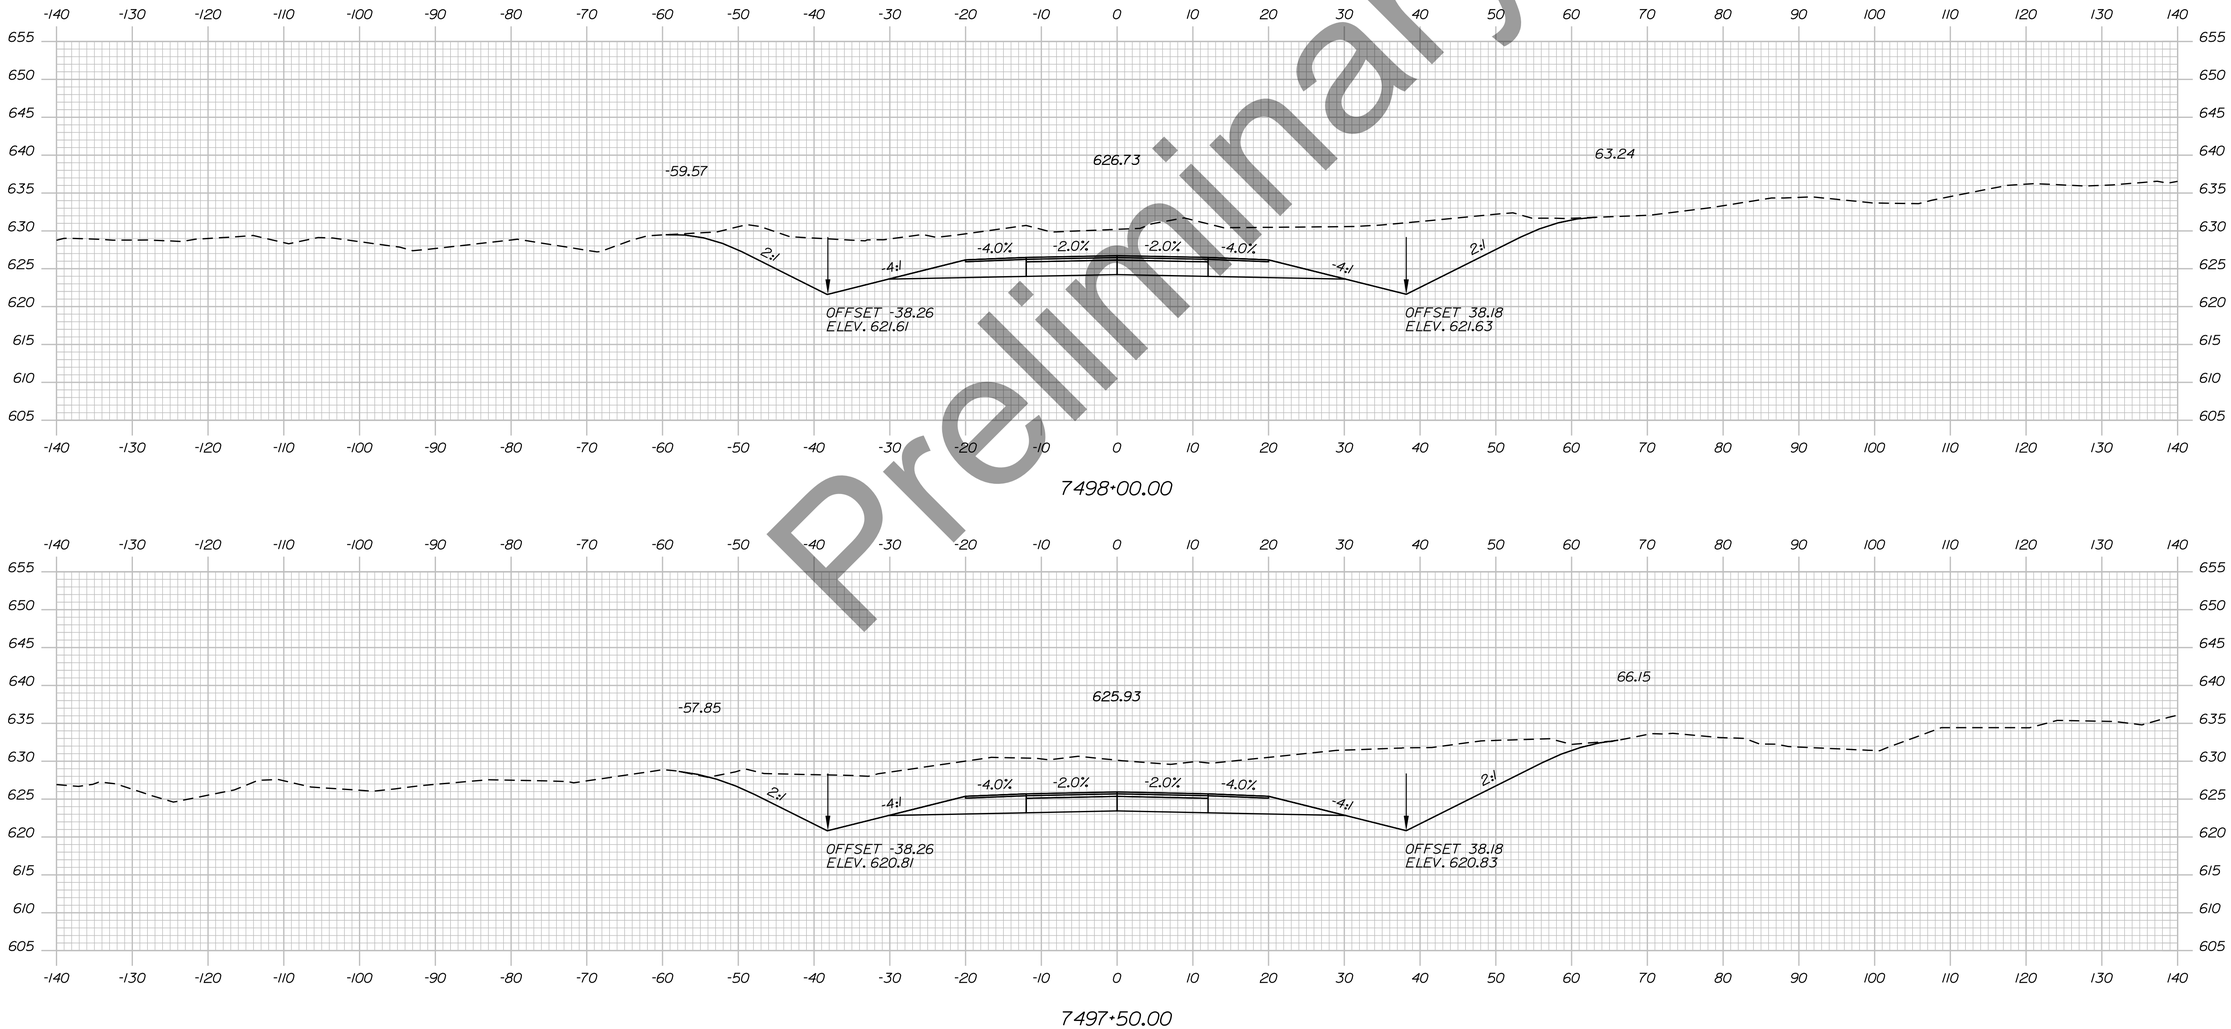

Preliminary

STATE OF MAINE
DEPARTMENT OF TRANSPORTATION

HPP-6462(920)

WIN
WIN 6462.91

HIGHWAY PLANS

vhb

	DATE	BY
PROJ. MANAGER		R.M.
DESIGN-DETAILED		
CHECKED-REVIEWED		
DESIGN2-DETAILED2		
DESIGN3-DETAILED3		
REVISIONS 1		
REVISIONS 2		
REVISIONS 3		
REVISIONS 4		
FIELD CHANGES		

PRESQUE ISLE
PRESQUE ISLE BYPASS

CROSS SECTIONS


SHEET NUMBER

232

OF 460

Sta. 7497+50.00 to Sta. 7498+00.00

Filename: ...\H5_01_Xsects_PI_BYPASS.dgn Division: HIGHWAY Username: EFlynn Date:8/3/2023

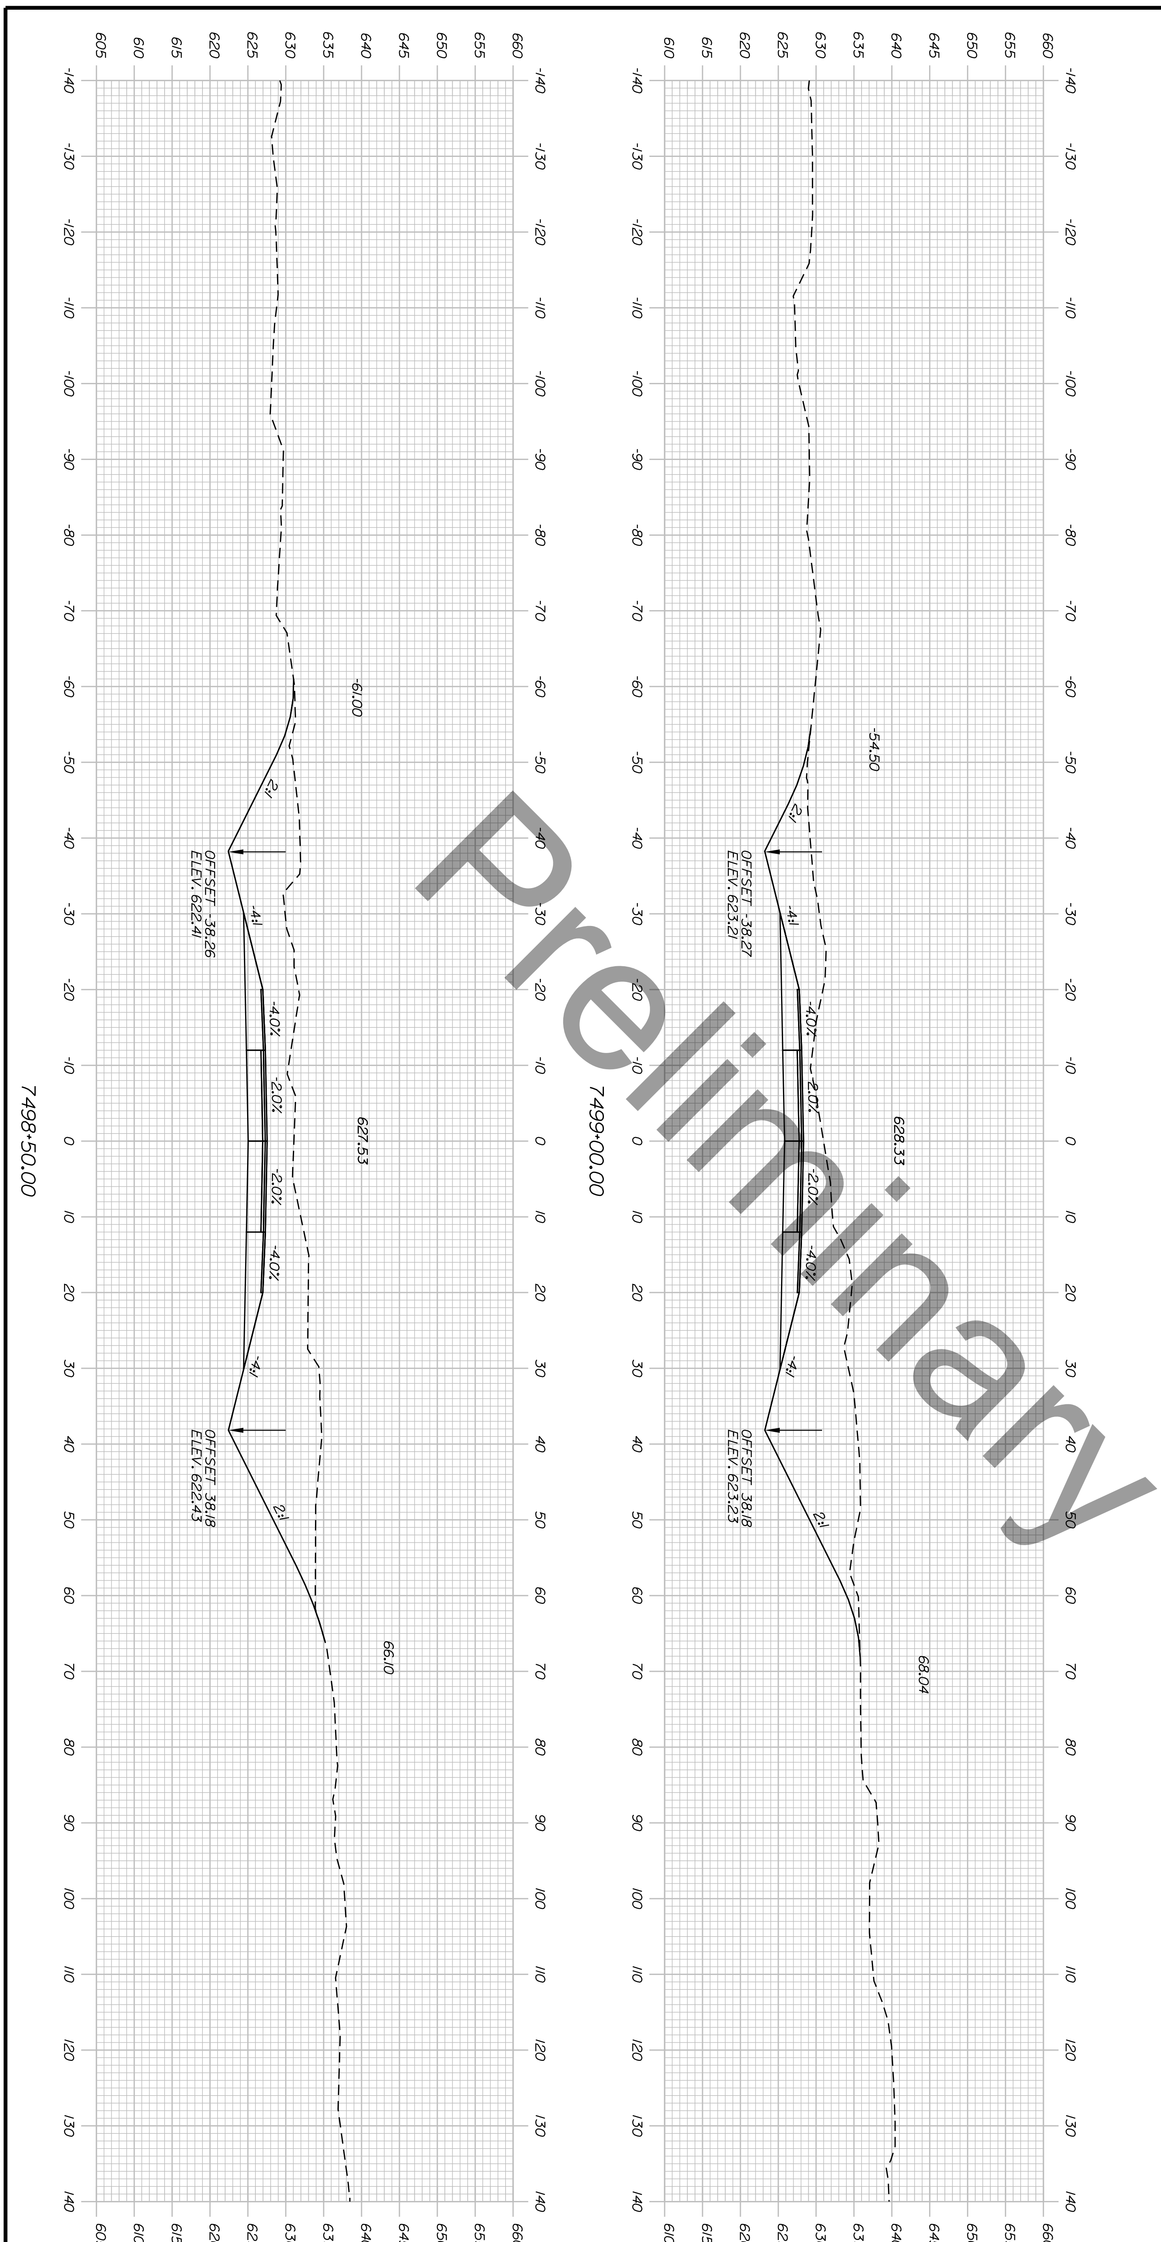

Sta. 7498+50.00 to Sta. 7499+00.00

PRESQUE ISLE
PRESQUE ISLE BYPASS

CROSS SECTIONS

PROJ. MANAGER	R.M.	BY	DATE
DESIGN-DETAILED			
CHECKED-REVIEWED			
DESIGN2-DETAILED2			
DESIGN3-DETAILED3			
REVISIONS 1			
REVISIONS 2			
REVISIONS 3			
REVISIONS 4			
FIELD CHANGES			

STATE OF MAINE
DEPARTMENT OF TRANSPORTATION


HPP-6462(920)

WIN
WIN 6462.91

HIGHWAY PLANS

SHEET NUMBER
233
OF 460

Filename: ...\H5_01_Xsects_PL_BYPASS.dgn Division: HIGHWAY Username: EFlynn Date:8/3/2023

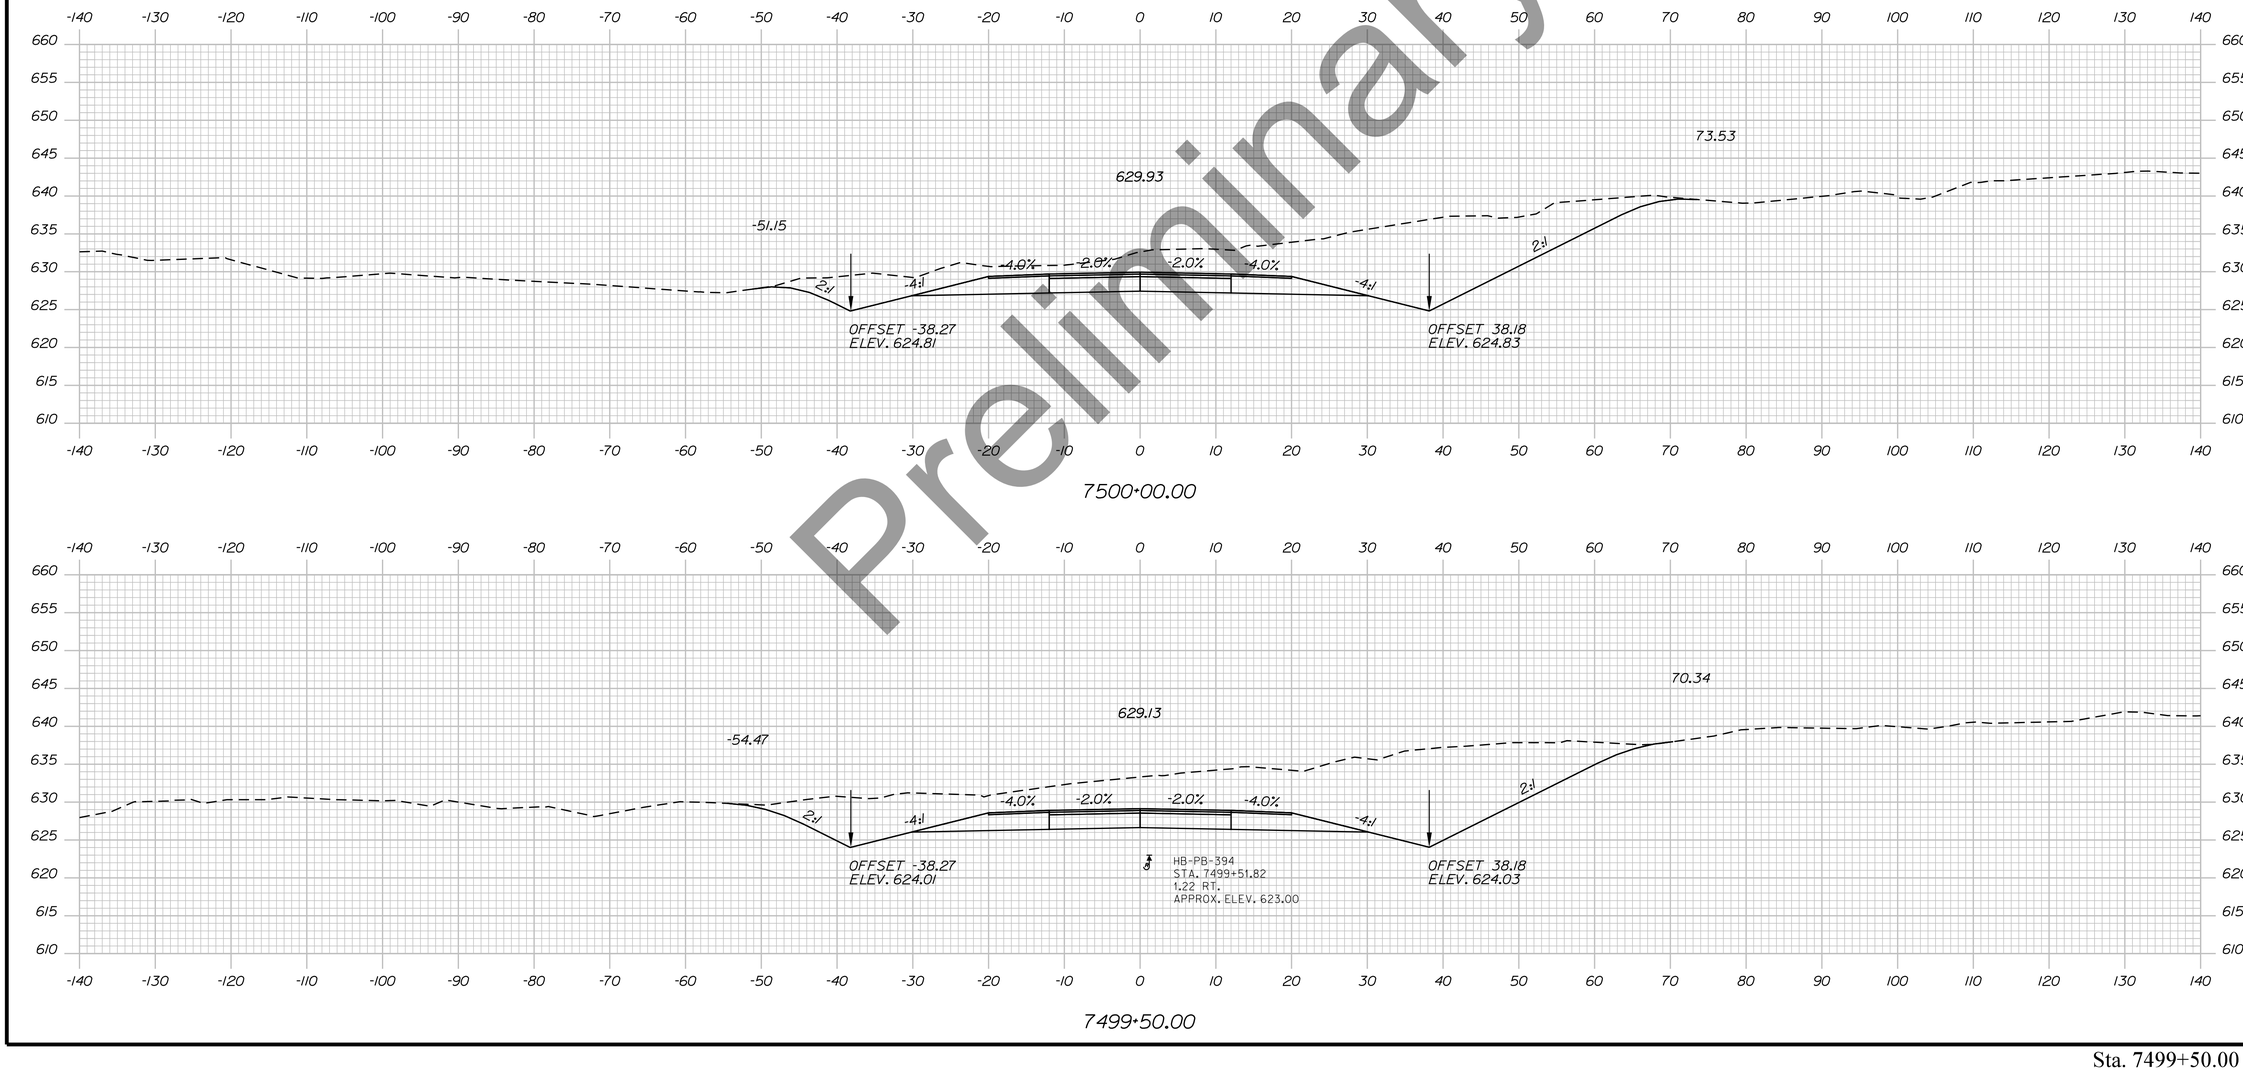

Preliminary

STATE OF MAINE
DEPARTMENT OF TRANSPORTATION

HPP-6462(920)

WIN
WIN 6462.91

HIGHWAY PLANS

vhb

	R.M.	BY	DATE
PROJ. MANAGER			
DESIGN-DETAILED			
CHECKED-REVIEWED			
DESIGN2-DETAILED2			
DESIGN3-DETAILED3			
REVISIONS 1			
REVISIONS 2			
REVISIONS 3			
REVISIONS 4			
FIELD CHANGES			

PRESQUE ISLE
PRESQUE ISLE BYPASS

CROSS SECTIONS

SHEET NUMBER

234

OF 460

Sta. 7499+50.00 to Sta. 7500+00.00

Preliminary

STATE OF MAINE
DEPARTMENT OF TRANSPORTATION

HPP-6462(920)

WIN
WIN 6462.91

HIGHWAY PLANS

vhb

	R.M.	BY	DATE
PROJ. MANAGER			
DESIGN-DETAILED			
CHECKED-REVIEWED			
DESIGN2-DETAILED2			
DESIGN3-DETAILED3			
REVISIONS 1			
REVISIONS 2			
REVISIONS 3			
REVISIONS 4			
FIELD CHANGES			

PRESQUE ISLE
PRESQUE ISLE BYPASS

CROSS SECTIONS

SHEET NUMBER


235

OF 460

Sta. 7500+50.00 to Sta. 7501+00.00

Filename: ...\H5_01_Xsects_PI_BYPASS.dgn Division: HIGHWAY Username: EFlynn Date:8/3/2023

Filename: ...\H5_01_Xsects_PI_BYPASS.dgn Division: HIGHWAY Username: EFlynn Date:8/3/2023

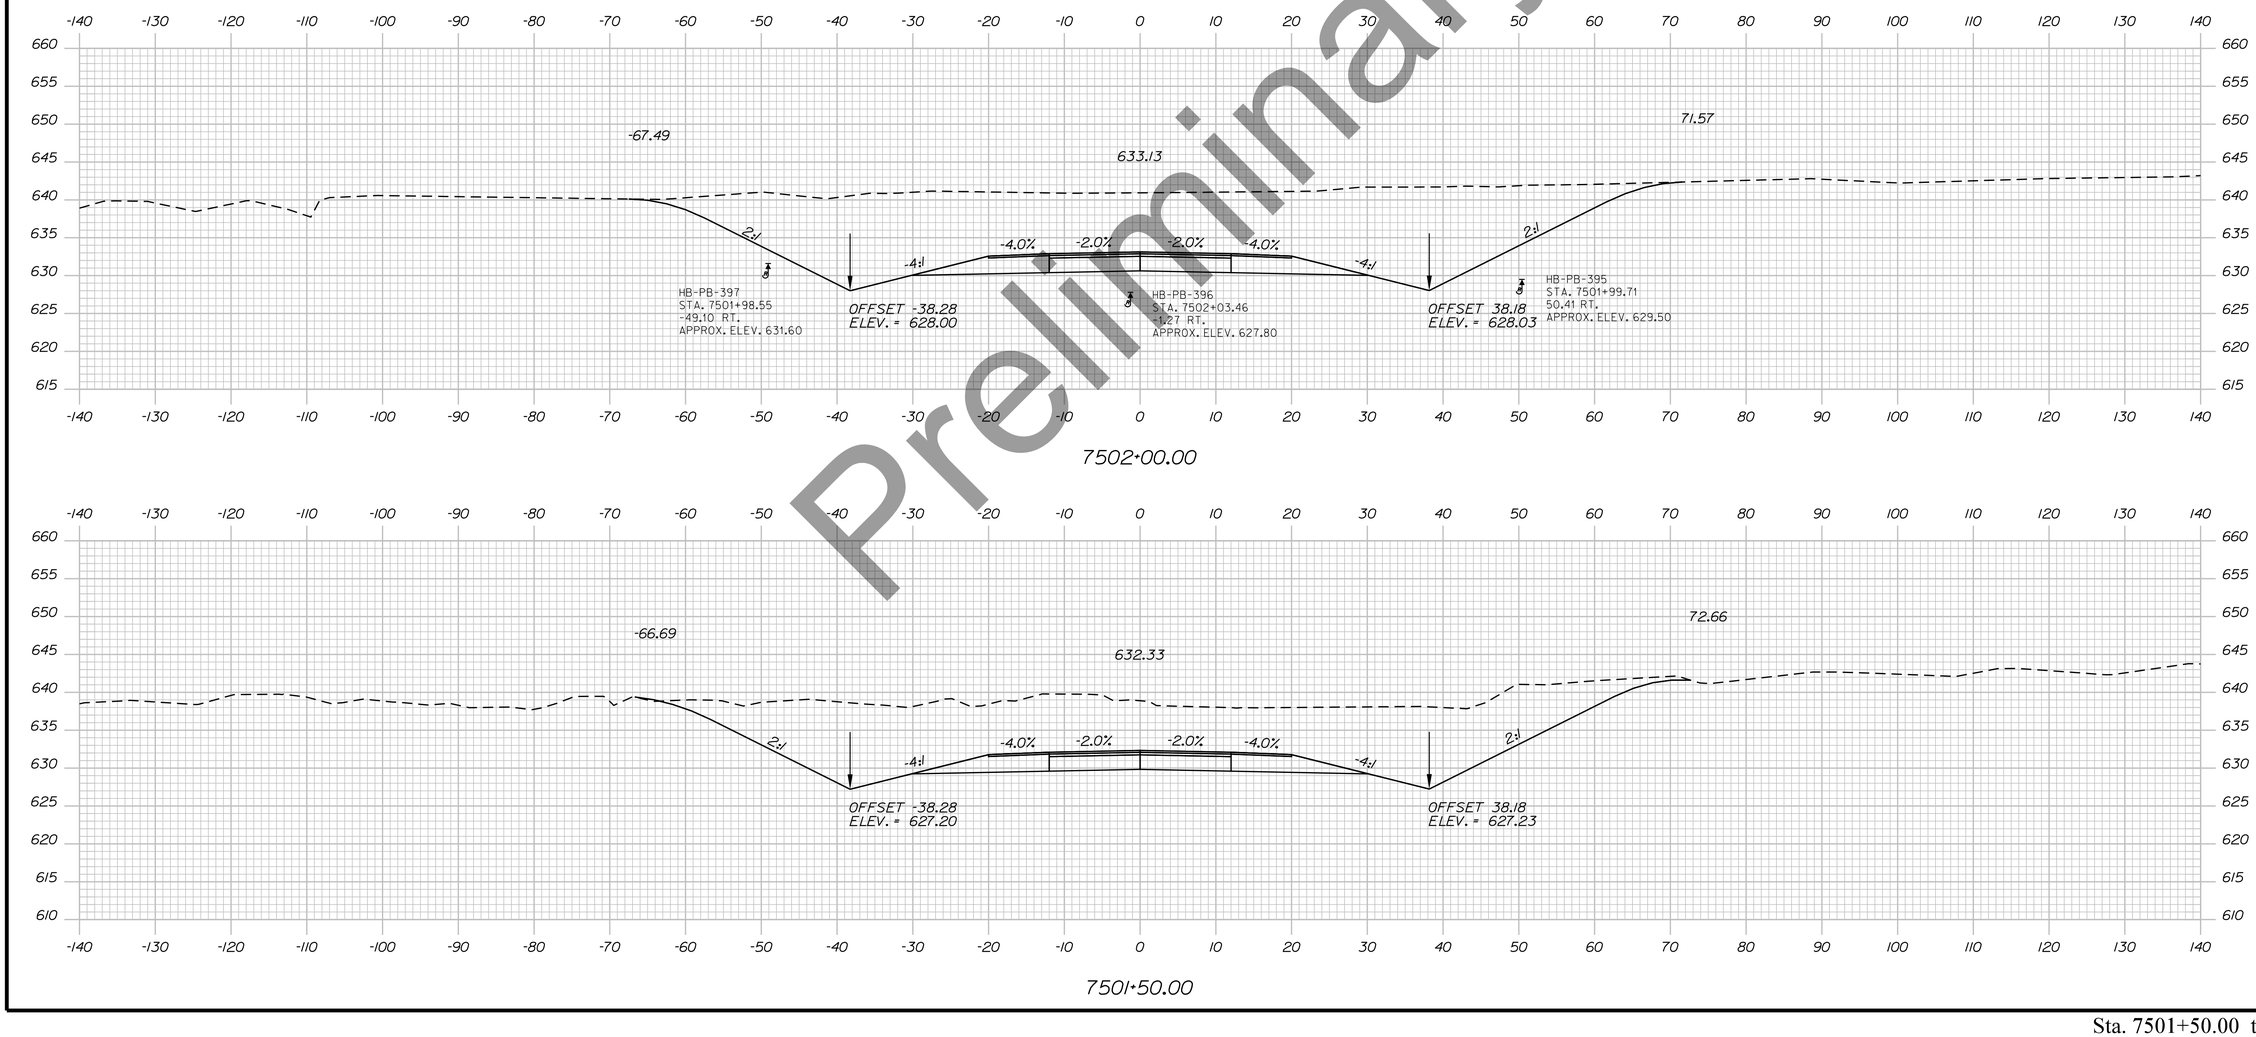

Preliminary

STATE OF MAINE
DEPARTMENT OF TRANSPORTATION

HPP-6462(920)

WIN
WIN 6462.91

HIGHWAY PLANS

vhb

PROJ. MANAGER	R.M.	BY	DATE
DESIGN-DETAILED			
CHECKED-REVIEWED			
DESIGN2-DETAILED2			
DESIGN3-DETAILED3			
REVISIONS 1			
REVISIONS 2			
REVISIONS 3			
REVISIONS 4			
FIELD CHANGES			

PRESQUE ISLE
PRESQUE ISLE BYPASS


CROSS SECTIONS

SHEET NUMBER

236

OF 460

Sta. 7501+50.00 to Sta. 7502+00.00

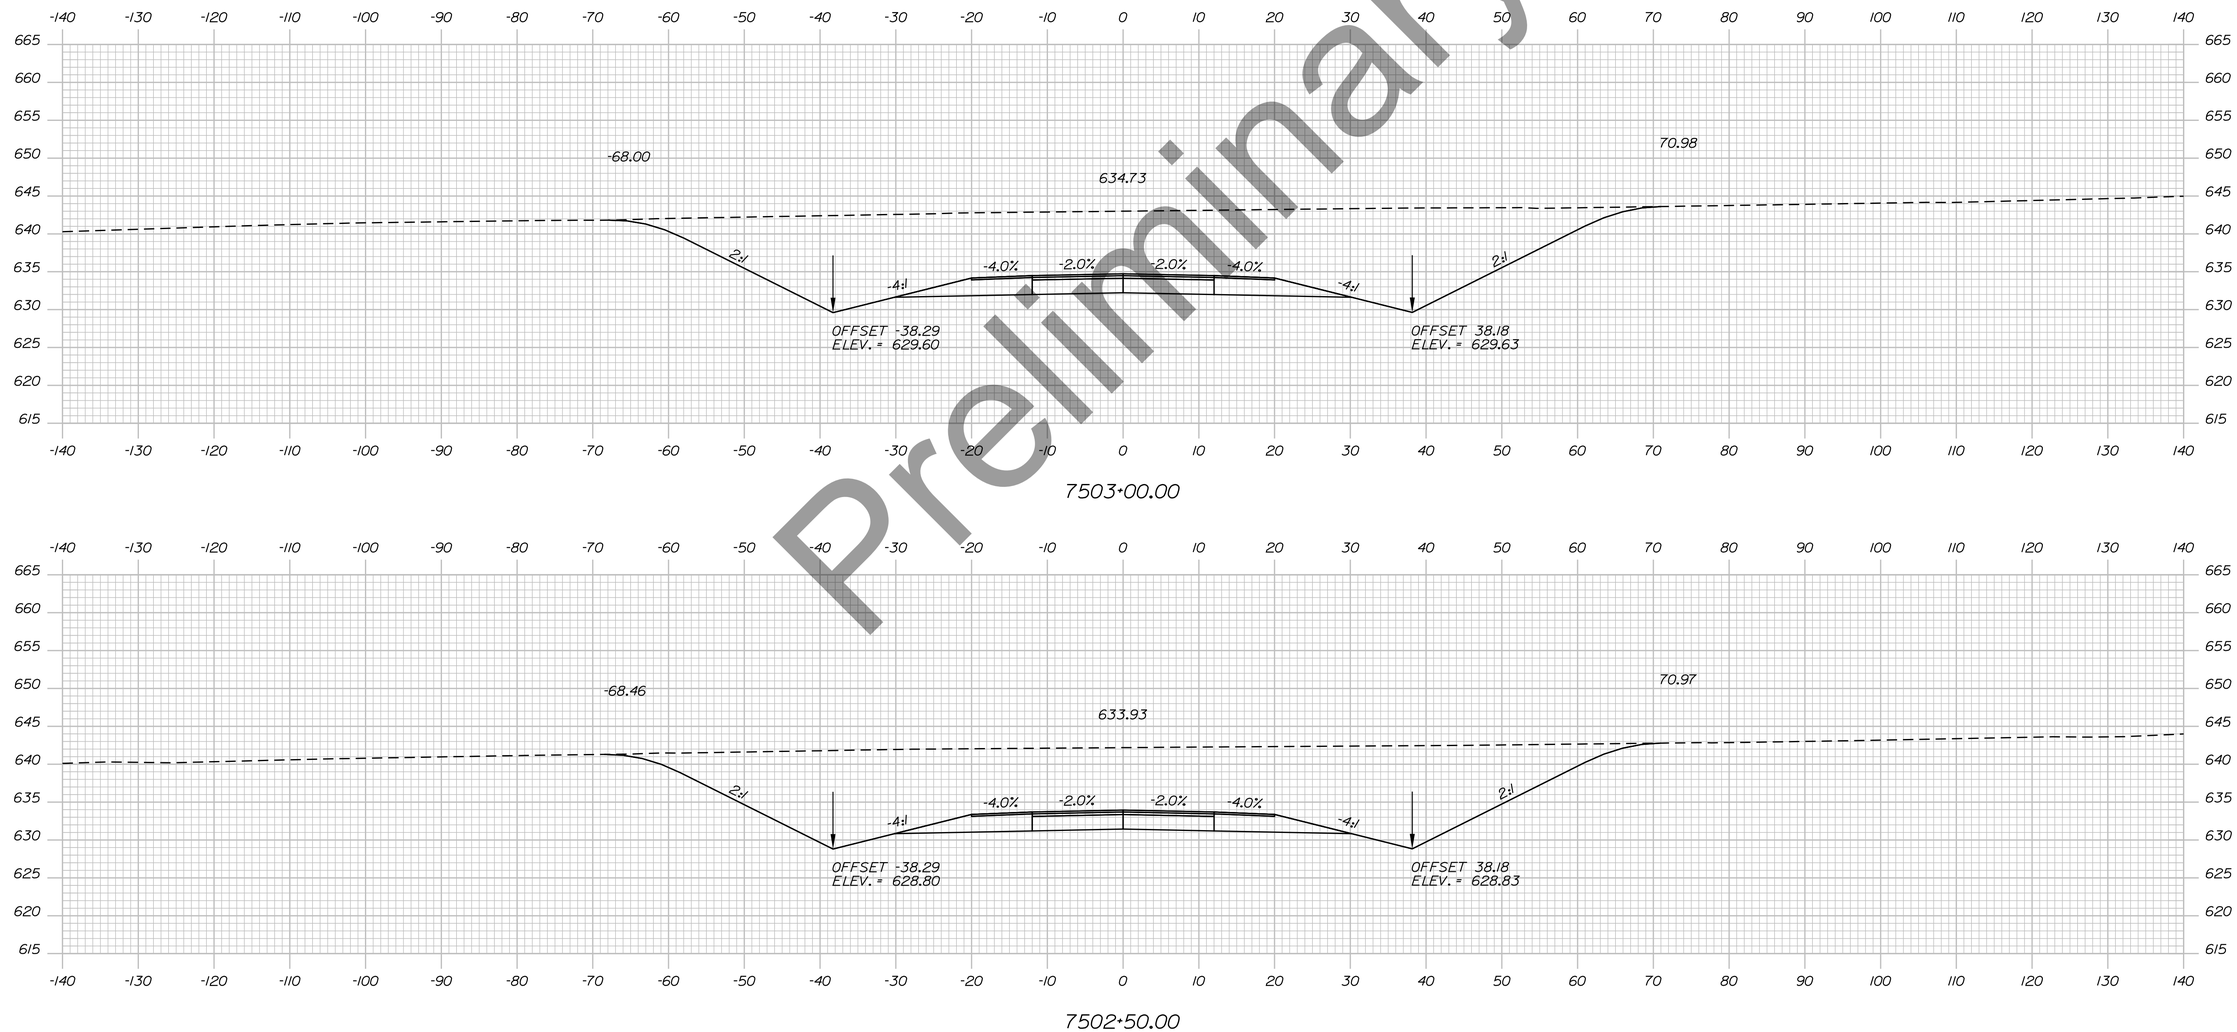

Preliminary

Sta. 7502+50.00 to Sta. 7503+00.00

STATE OF MAINE
DEPARTMENT OF TRANSPORTATION

HPP-6462(920)

WIN
WIN 6462.91

HIGHWAY PLANS

vhb

	DATE	BY
PROJ. MANAGER		R.M.
DESIGN-DETAILED		
CHECKED-REVIEWED		
DESIGN2-DETAILED2		
DESIGN3-DETAILED3		
REVISIONS 1		
REVISIONS 2		
REVISIONS 3		
REVISIONS 4		
FIELD CHANGES		

PRESQUE ISLE
PRESQUE ISLE BYPASS


CROSS SECTIONS

SHEET NUMBER

237

OF 460

Filename: ...\H5_01_Xsects_PI_BYPASS.dgn Division: HIGHWAY Username: EFlynn Date:8/3/2023

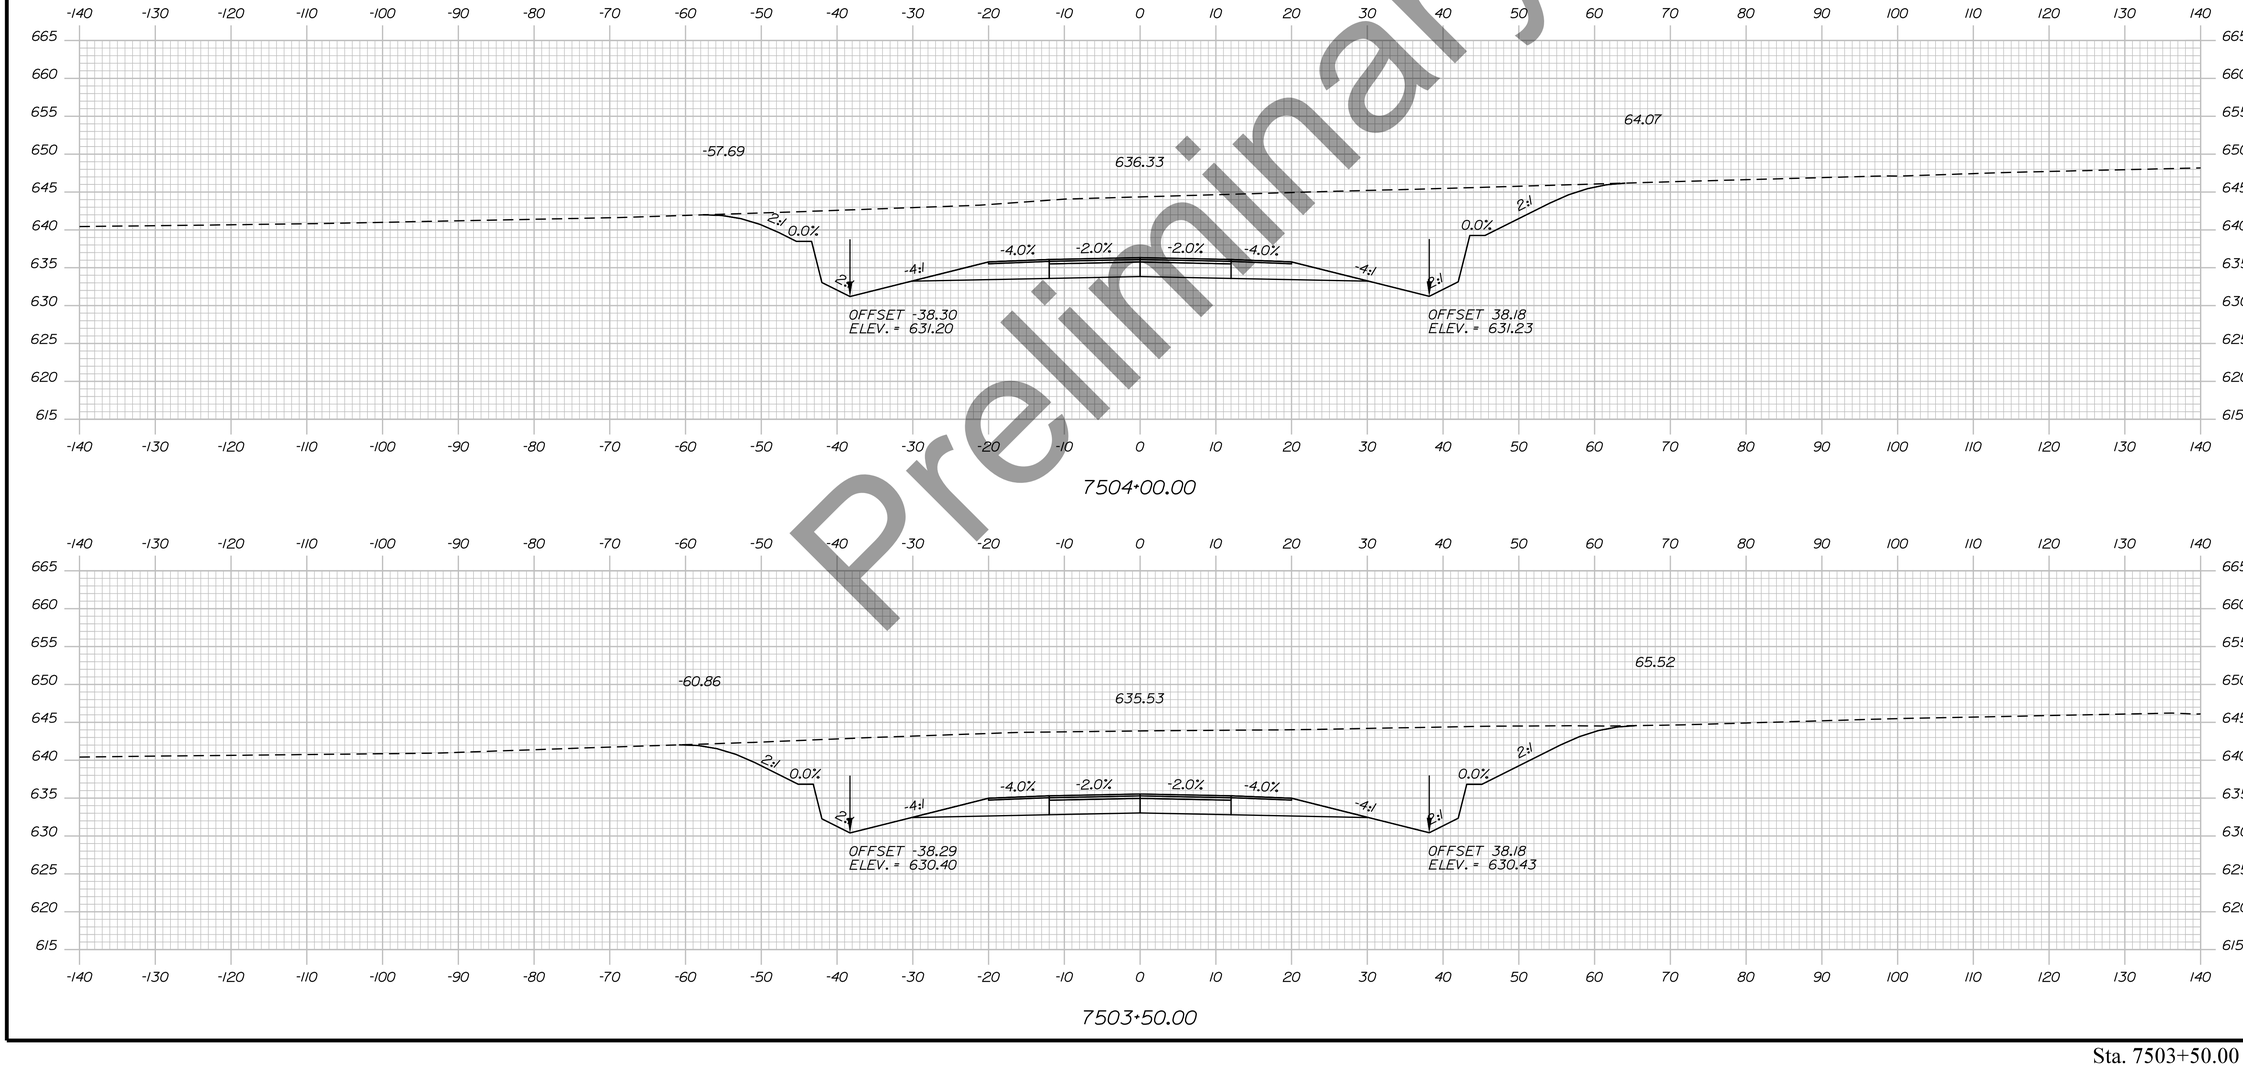

Preliminary

STATE OF MAINE
DEPARTMENT OF TRANSPORTATION

HPP-6462(920)

WIN
WIN 6462.91

HIGHWAY PLANS

vhb

	DATE	BY
PROJ. MANAGER		R.M.
DESIGN-DETAILED		
CHECKED-REVIEWED		
DESIGN2-DETAILED2		
DESIGN3-DETAILED3		
REVISIONS 1		
REVISIONS 2		
REVISIONS 3		
REVISIONS 4		
FIELD CHANGES		

PRESQUE ISLE
PRESQUE ISLE BYPASS

CROSS SECTIONS


SHEET NUMBER

238


OF 460

Sta. 7503+50.00 to Sta. 7504+00.00


Filename: ...\H5_01_Xsects_PI_BYPASS.dgn Division: HIGHWAY Username: EFlynn Date:8/3/2023

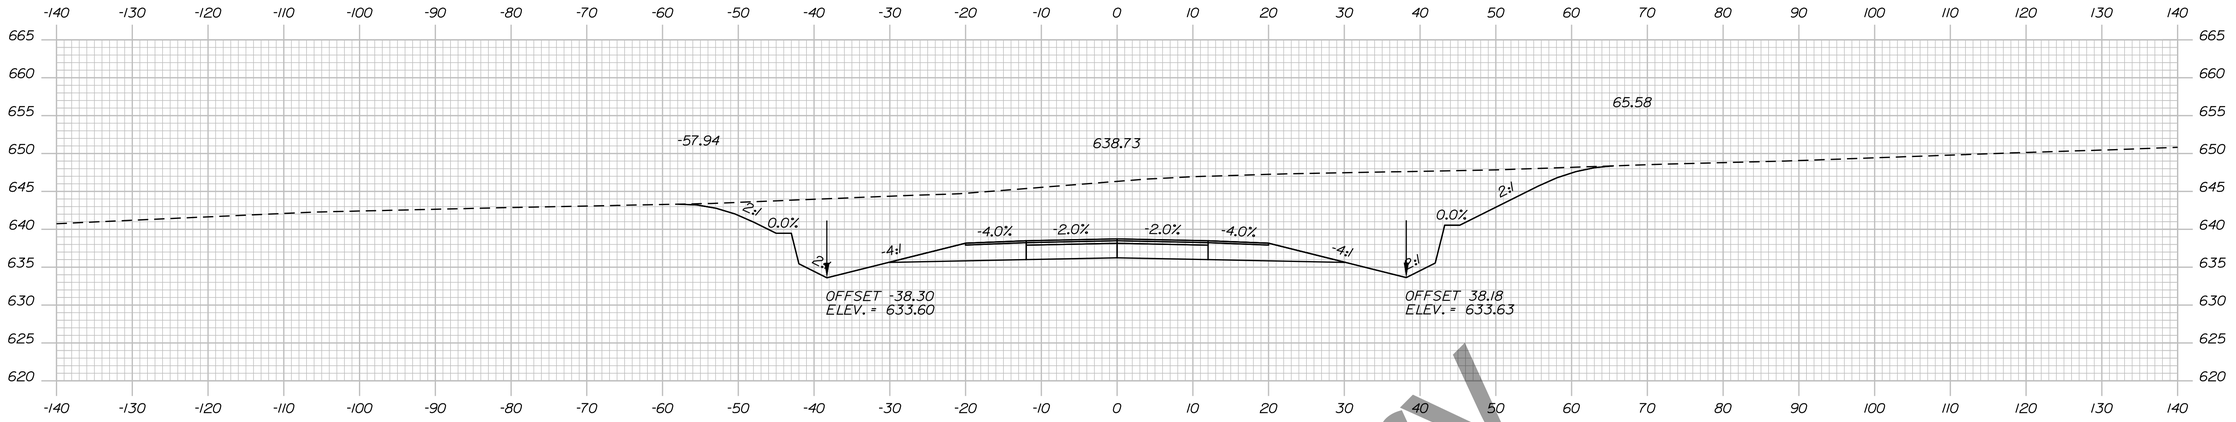

7505+50.00

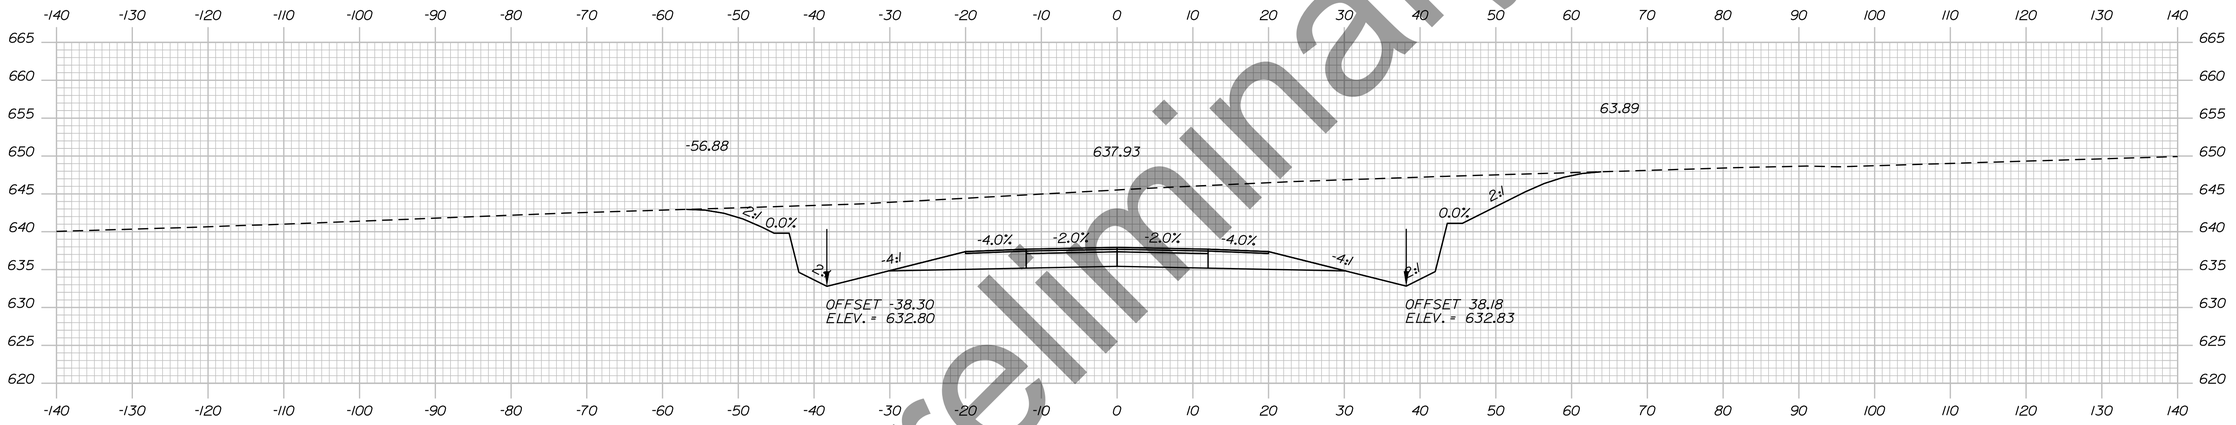

7505+00.00

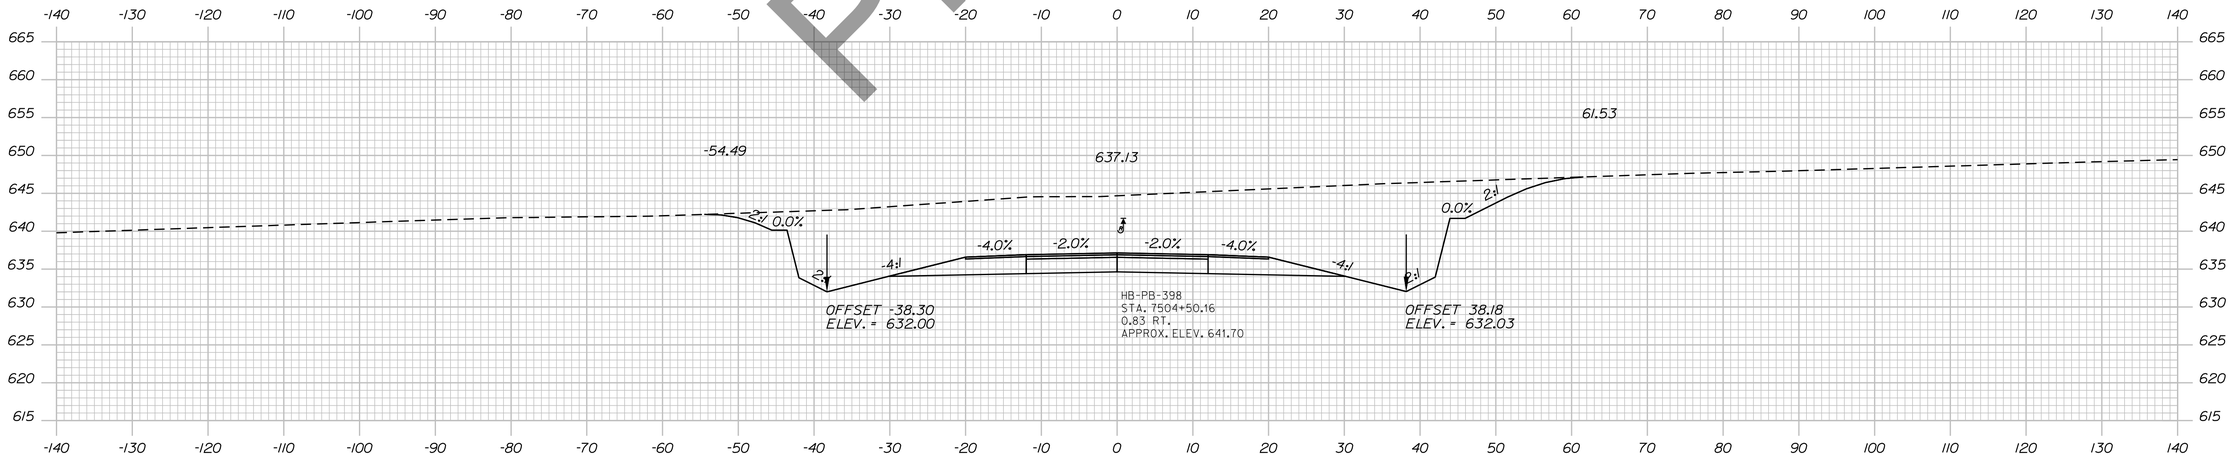

7504+50.00

Preliminary

STATE OF MAINE
DEPARTMENT OF TRANSPORTATION

HPP-6462(920)

WIN
WIN 6462.91

HIGHWAY PLANS

vhb

	R.M.	BY	DATE
PROJ. MANAGER			
DESIGN-DETAILED			
CHECKED-REVIEWED			
DESIGN2-DETAILED2			
DESIGN3-DETAILED3			
REVISIONS 1			
REVISIONS 2			
REVISIONS 3			
REVISIONS 4			
FIELD CHANGES			

PRESQUE ISLE
PRESQUE ISLE BYPASS

CROSS SECTIONS


SHEET NUMBER

239

OF 460

Sta. 7504+50.00 to Sta. 7505+50.00

Filename: ...\H5_01_Xsects_PI_BYPASS.dgn Division: HIGHWAY Username: EFlynn Date:8/3/2023

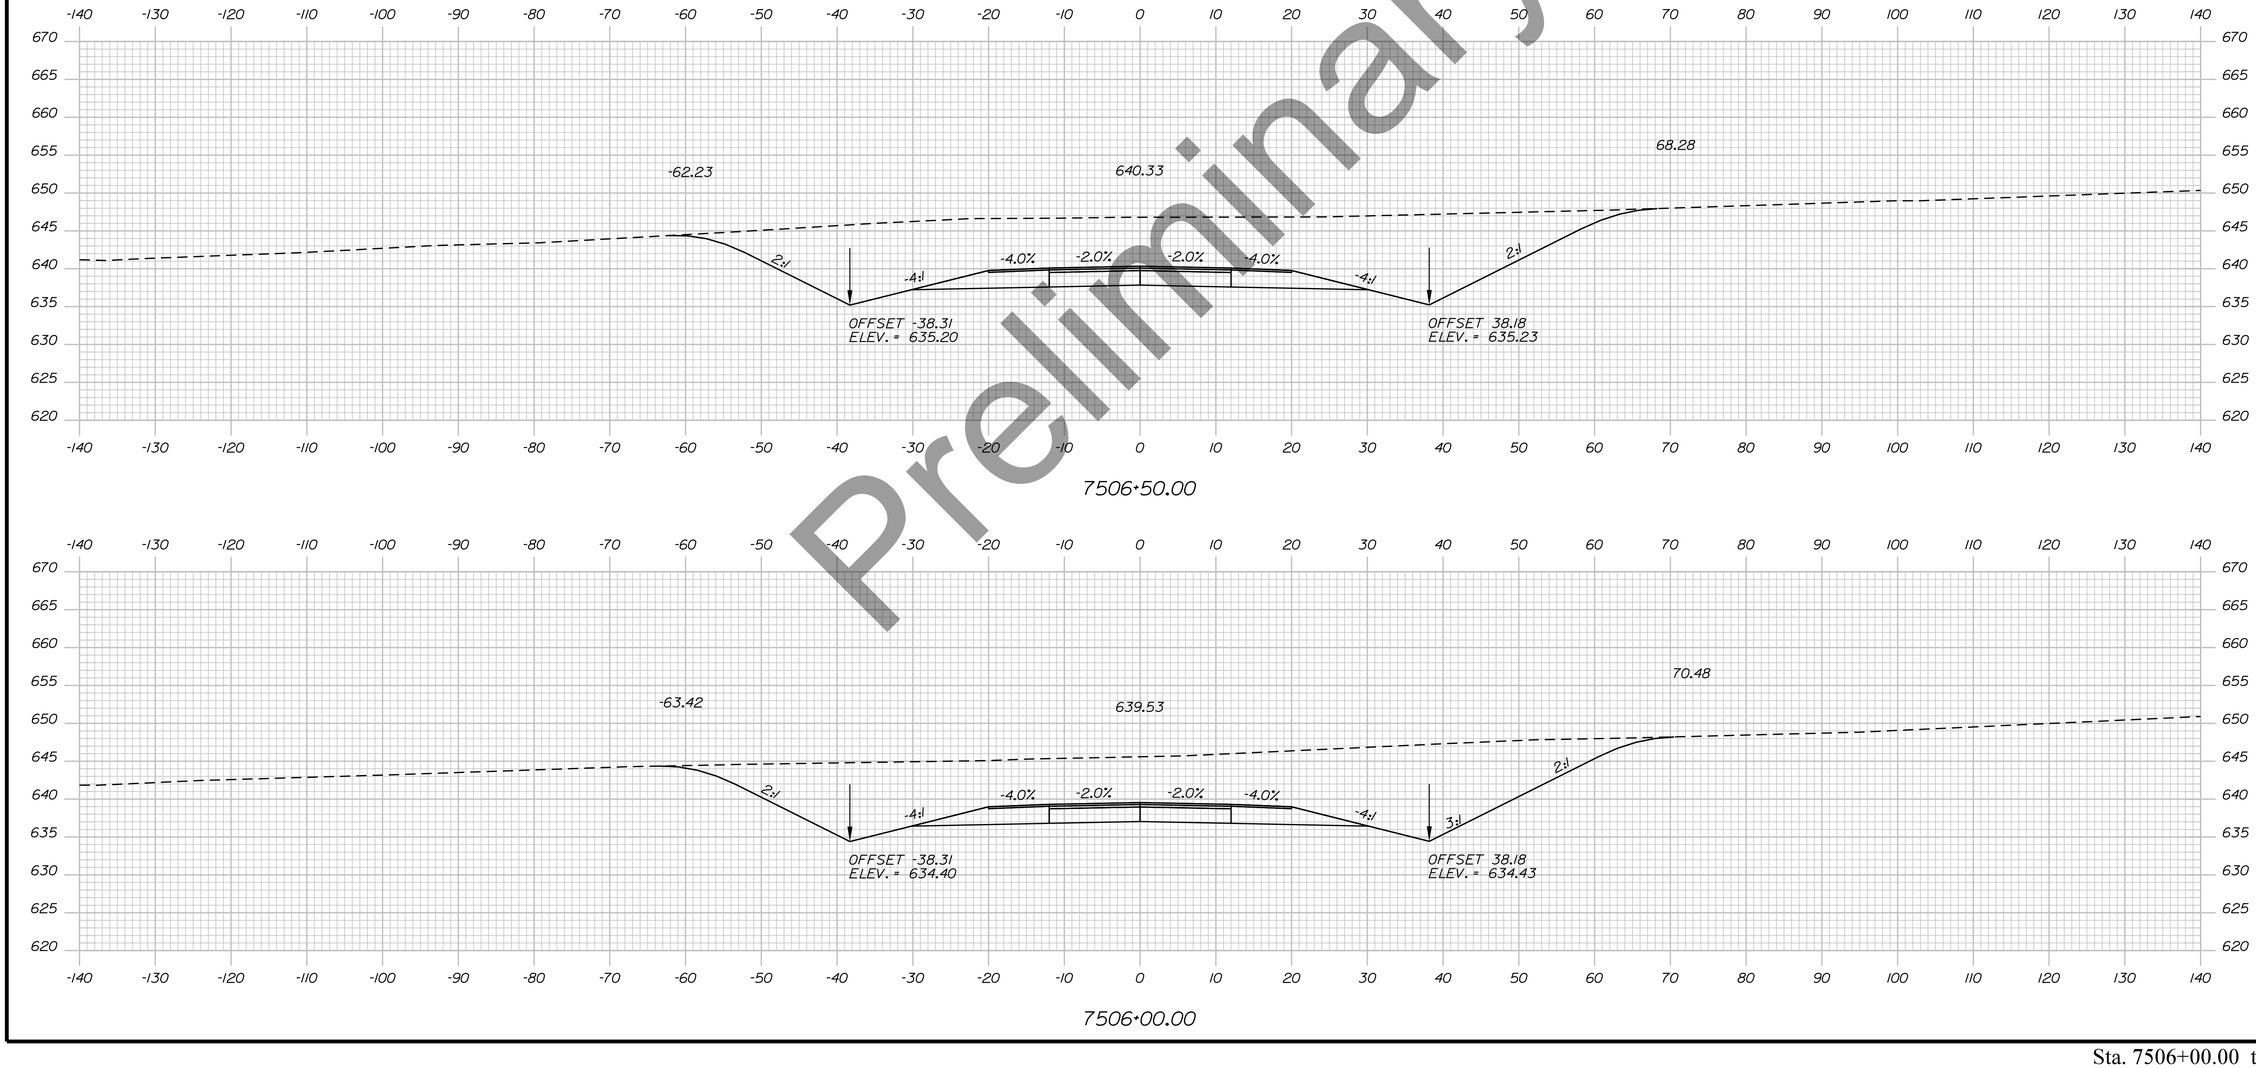

Preliminary

STATE OF MAINE
DEPARTMENT OF TRANSPORTATION

HPP-6462(920)

WIN
WIN 6462.91

HIGHWAY PLANS

vhb

	R.M.	BY	DATE
PROJ. MANAGER			
DESIGN-DETAILED			
CHECKED-REVIEWED			
DESIGN2-DETAILED2			
DESIGN3-DETAILED3			
REVISIONS 1			
REVISIONS 2			
REVISIONS 3			
REVISIONS 4			
FIELD CHANGES			

PRESQUE ISLE
PRESQUE ISLE BYPASS

CROSS SECTIONS

SHEET NUMBER


240

OF 460

Sta. 7506+00.00 to Sta. 7506+50.00

Filename: ...\H5_01_Xsects_PI_BYPASS.dgn Division: HIGHWAY Username: EFlynn Date:8/3/2023

Filename: ...\H5_01_Xsects_PI_BYPASS.dgn Division: HIGHWAY Username: EFlynn Date:8/3/2023

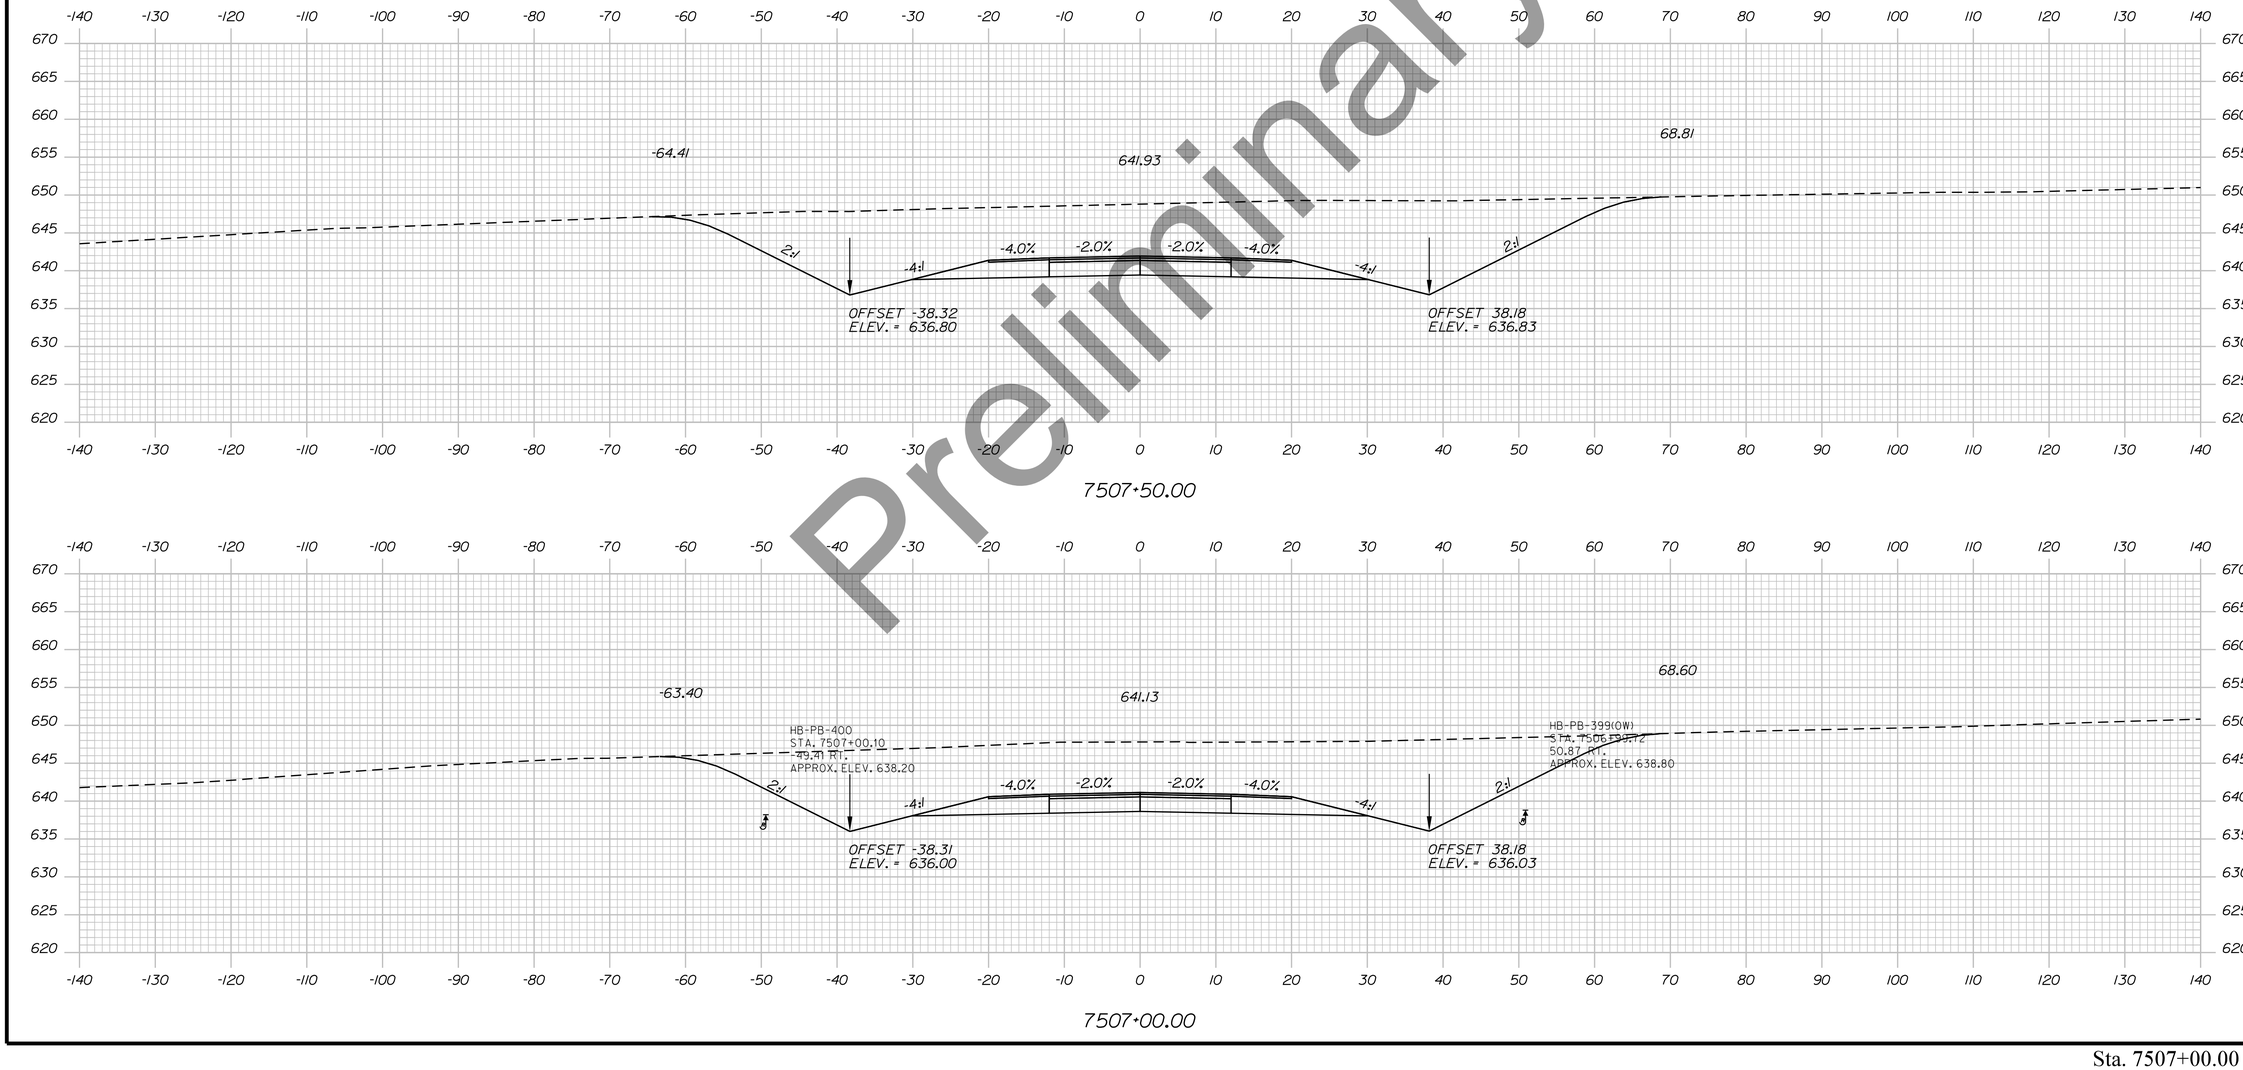

Preliminary

STATE OF MAINE
DEPARTMENT OF TRANSPORTATION

HPP-6462(920)

WIN
WIN 6462.91

HIGHWAY PLANS

vhb

	DATE	BY
PROJ. MANAGER		R.M.
DESIGN-DETAILED		
CHECKED-REVIEWED		
DESIGN2-DETAILED2		
DESIGN3-DETAILED3		
REVISIONS 1		
REVISIONS 2		
REVISIONS 3		
REVISIONS 4		
FIELD CHANGES		

PRESQUE ISLE
PRESQUE ISLE BYPASS


CROSS SECTIONS

SHEET NUMBER


241

OF 460


Sta. 7507+00.00 to Sta. 7507+50.00

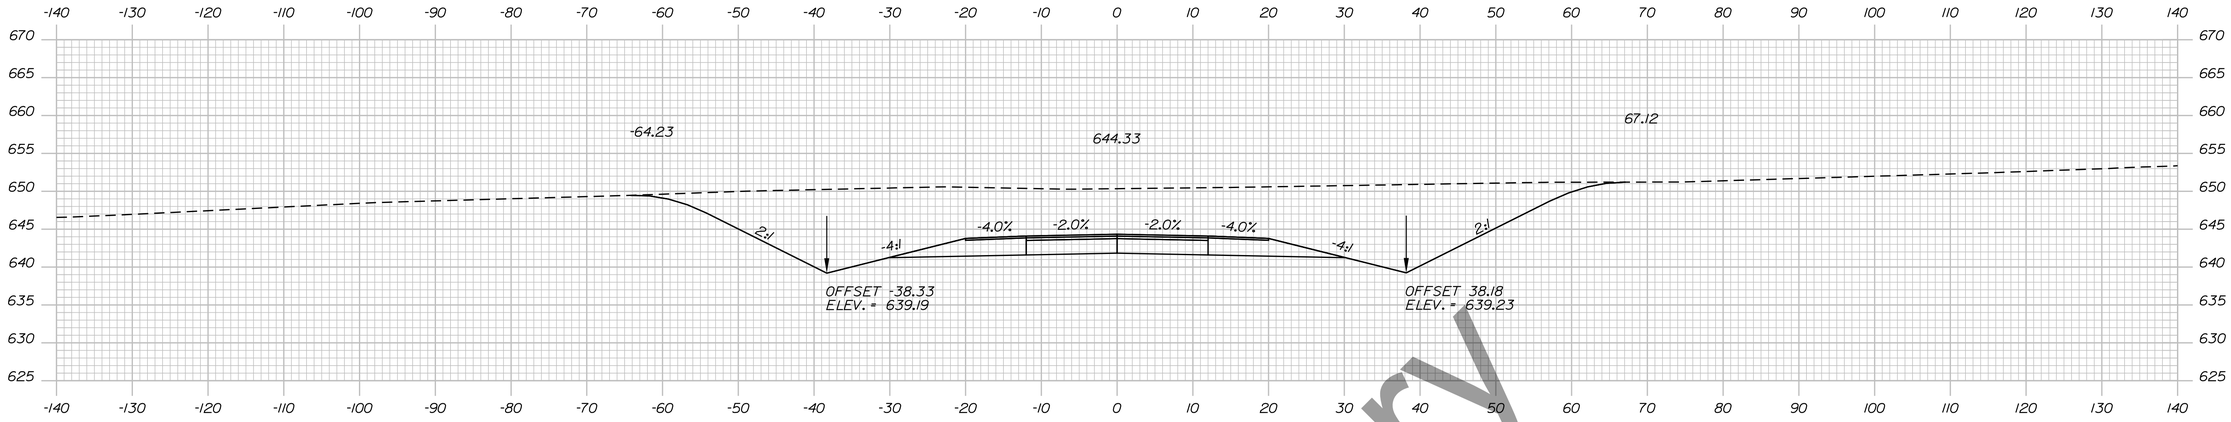

7509+00.00

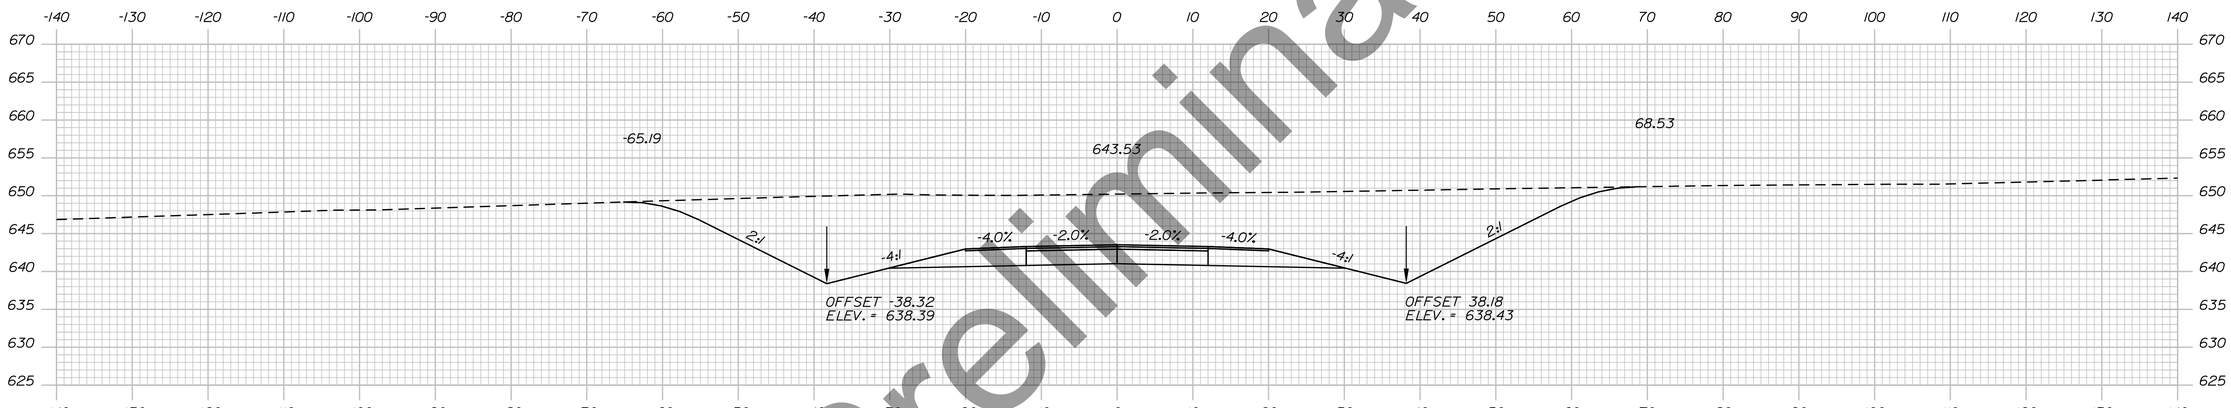

7508+50.00

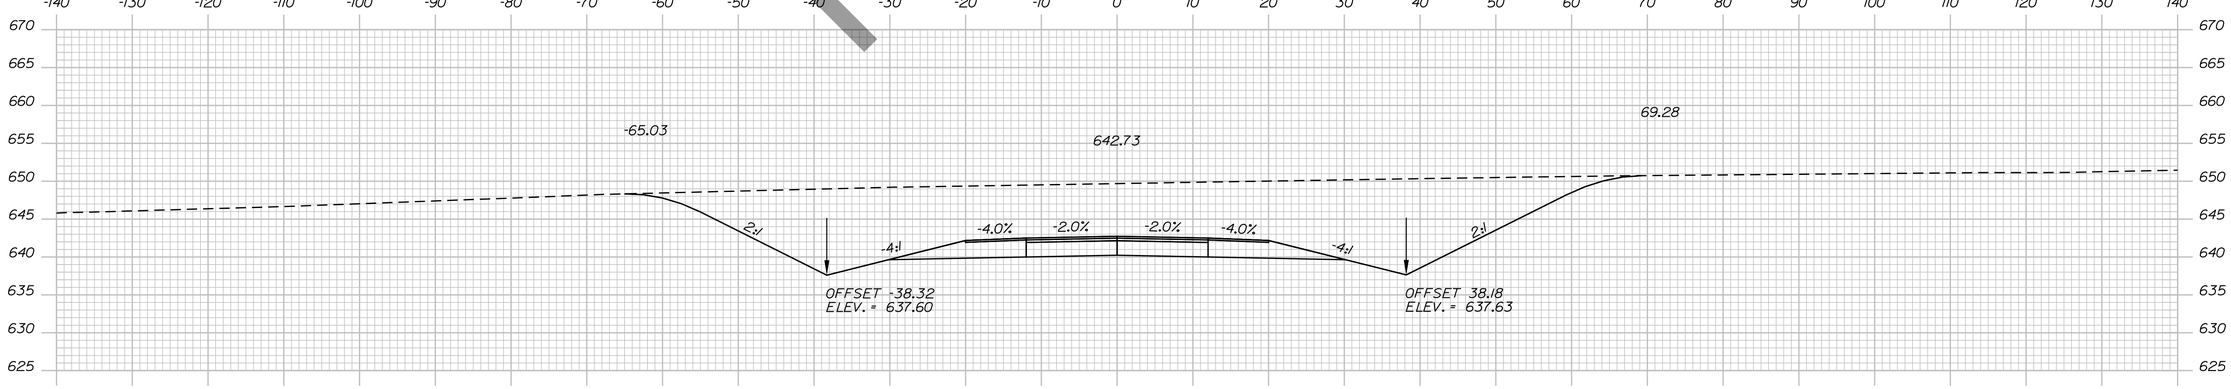

7508+00.00

Preliminary

STATE OF MAINE
DEPARTMENT OF TRANSPORTATION

HPP-6462(920)

WIN
WIN 6462.91

HIGHWAY PLANS

vhb

	DATE	BY
PROJ. MANAGER		R.M.
DESIGN-DETAILED		
CHECKED-REVIEWED		
DESIGN2-DETAILED2		
DESIGN3-DETAILED3		
REVISIONS 1		
REVISIONS 2		
REVISIONS 3		
REVISIONS 4		
FIELD CHANGES		

PRESQUE ISLE
PRESQUE ISLE BYPASS

CROSS SECTIONS


SHEET NUMBER

242

OF 460

Sta. 7508+00.00 to Sta. 7509+00.00

Filename: ...\H5_01_Xsects_PI_BYPASS.dgn Division: HIGHWAY Username: EFlynn Date:8/3/2023

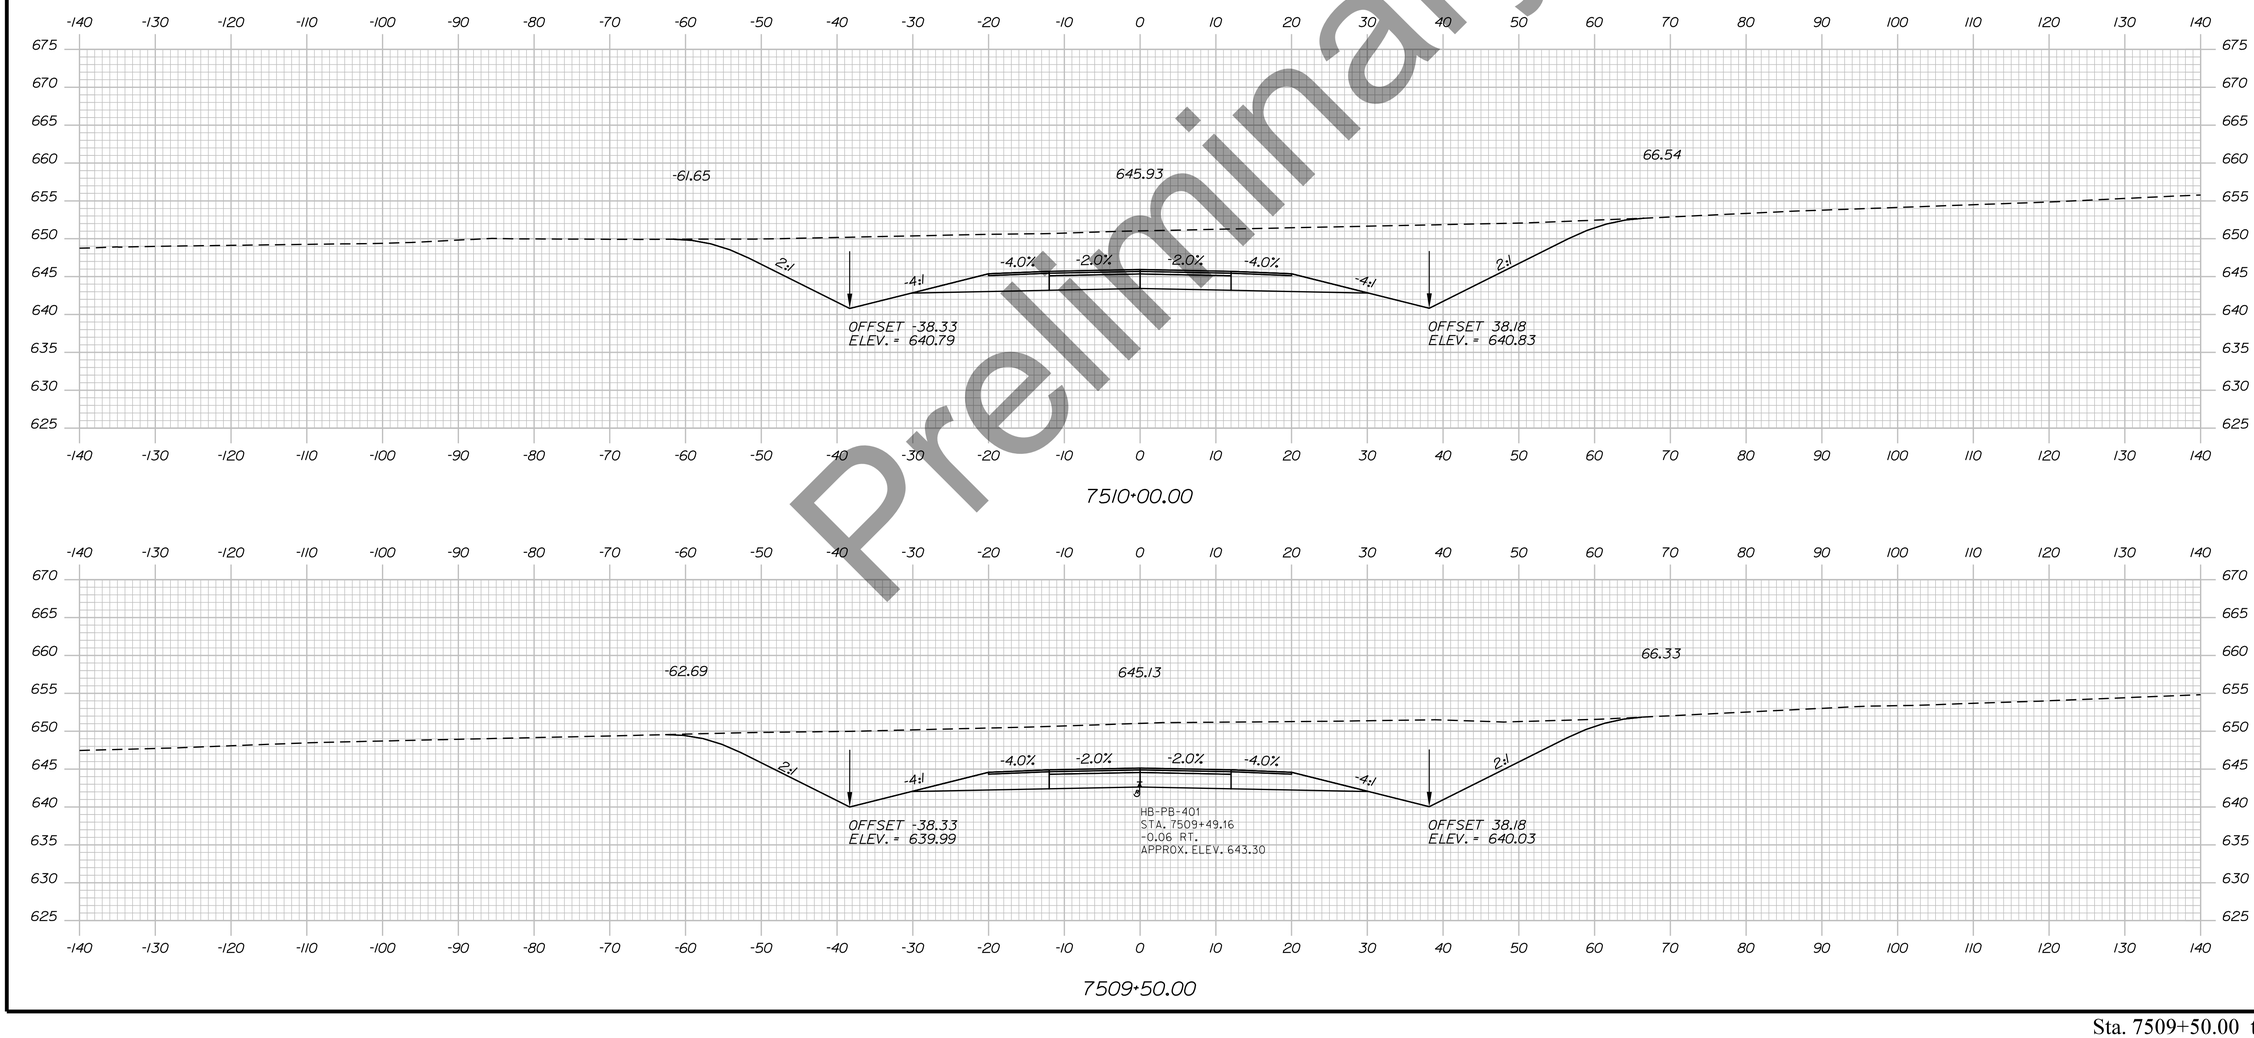

Preliminary

Filename: ...\H5_01_Xsects_PI_BYPASS.dgn Division: HIGHWAY Username: EFlynn Date:8/3/2023

STATE OF MAINE
DEPARTMENT OF TRANSPORTATION

HPP-6462(920)

WIN
WIN 6462.91

HIGHWAY PLANS

vhb

	R.M.	BY	DATE
PROJ. MANAGER			
DESIGN-DETAILED			
CHECKED-REVIEWED			
DESIGN2-DETAILED2			
DESIGN3-DETAILED3			
REVISIONS 1			
REVISIONS 2			
REVISIONS 3			
REVISIONS 4			
FIELD CHANGES			

PRESQUE ISLE
PRESQUE ISLE BYPASS

CROSS SECTIONS


SHEET NUMBER

243

OF 460

Sta. 7509+50.00 to Sta. 7510+00.00

Filename: ...\H5_01_Xsects_PL_BYPASS.dgn Division: HIGHWAY Username: EFlynn Date:8/3/2023

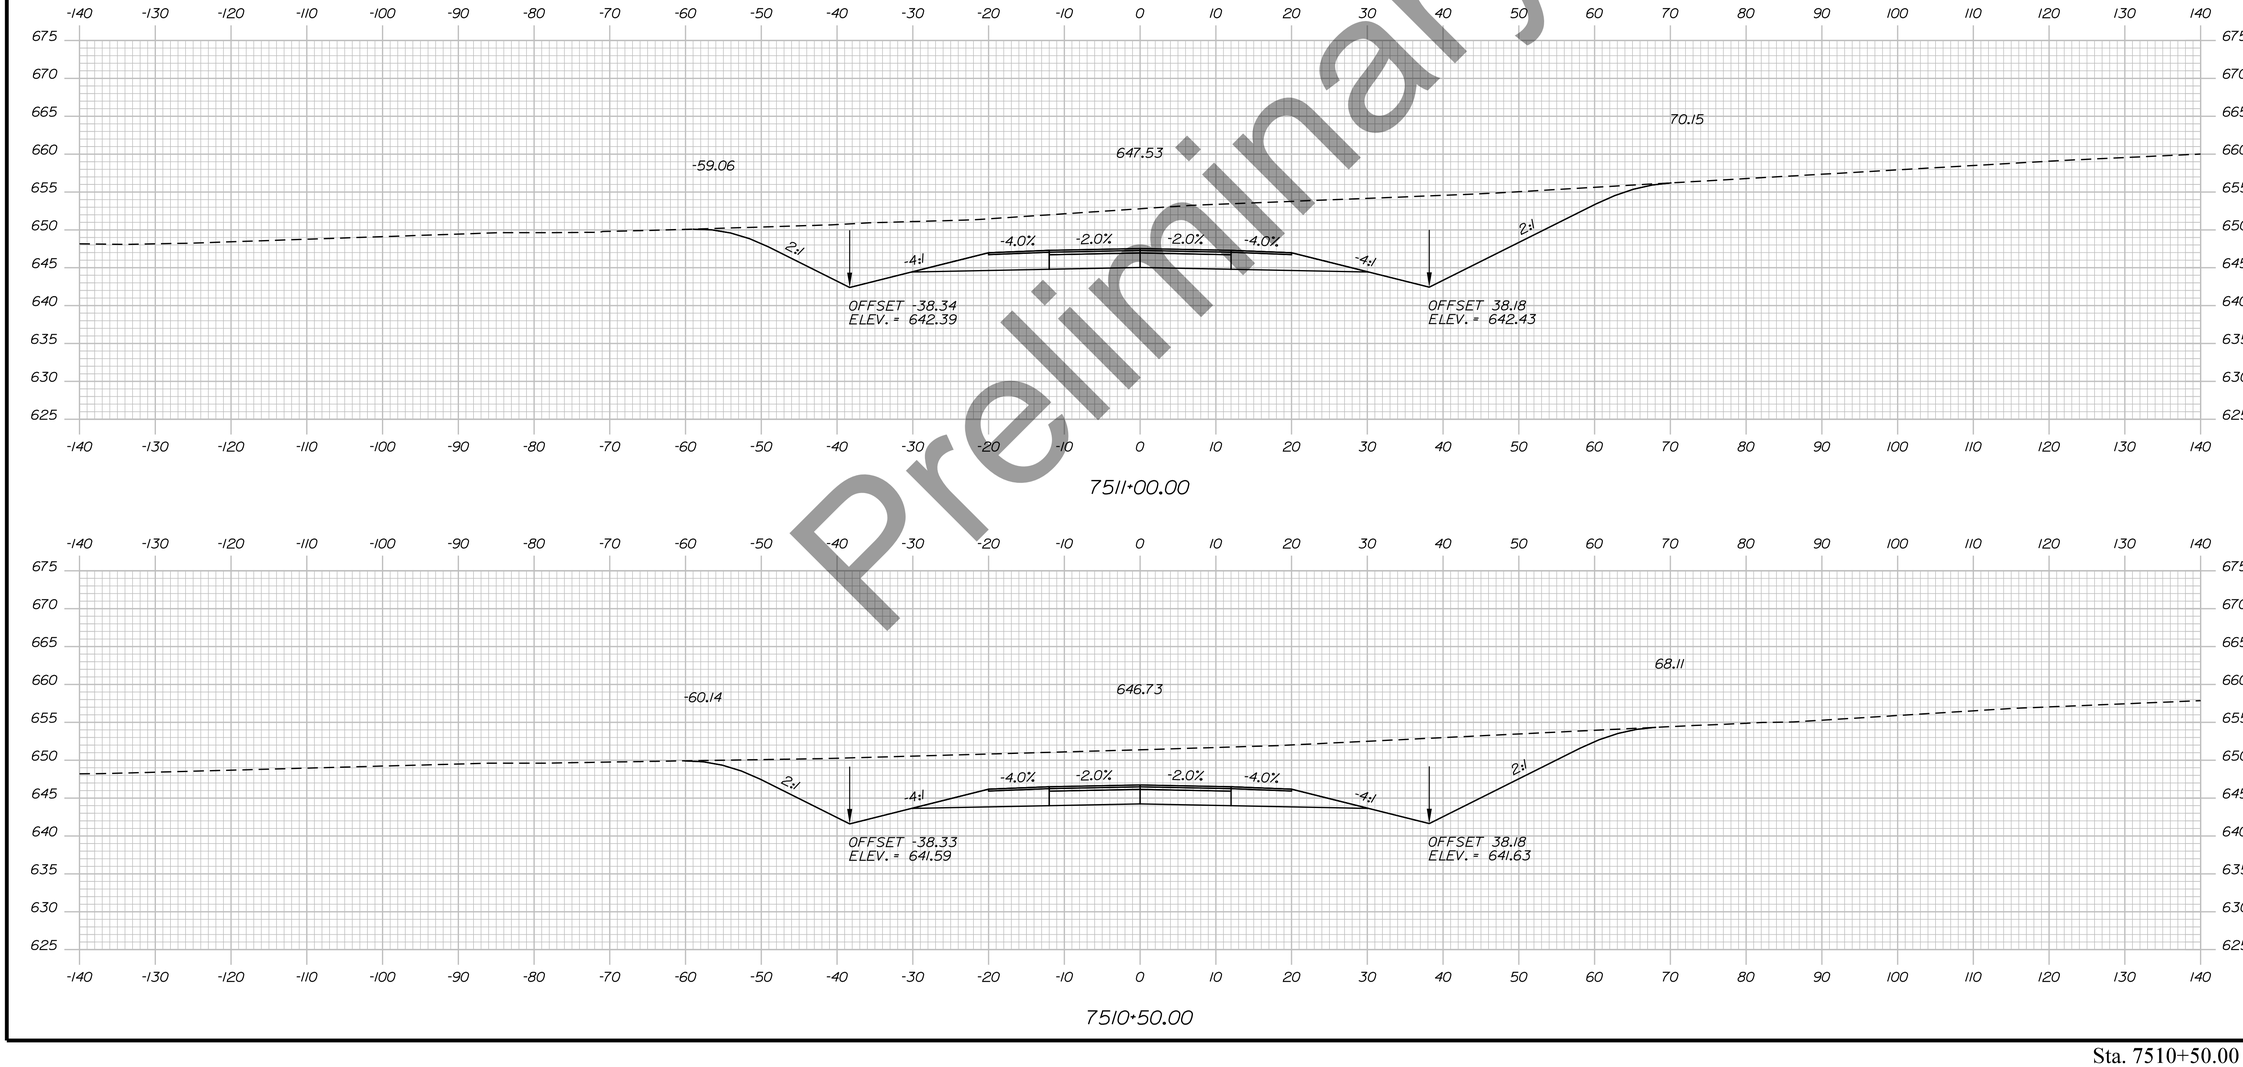

Preliminary

STATE OF MAINE
DEPARTMENT OF TRANSPORTATION

HPP-6462(920)

WIN
WIN 6462.91

HIGHWAY PLANS

vhb

	R.M.	BY	DATE
PROJ. MANAGER			
DESIGN-DETAILED			
CHECKED-REVIEWED			
DESIGN2-DETAILED2			
DESIGN3-DETAILED3			
REVISIONS 1			
REVISIONS 2			
REVISIONS 3			
REVISIONS 4			
FIELD CHANGES			

PRESQUE ISLE
PRESQUE ISLE BYPASS

CROSS SECTIONS


SHEET NUMBER

244

OF 460

Sta. 7510+50.00 to Sta. 7511+00.00

Filename: ...\H5_01_Xsects_PI_BYPASS.dgn Division: HIGHWAY Username: EFlynn Date:8/3/2023

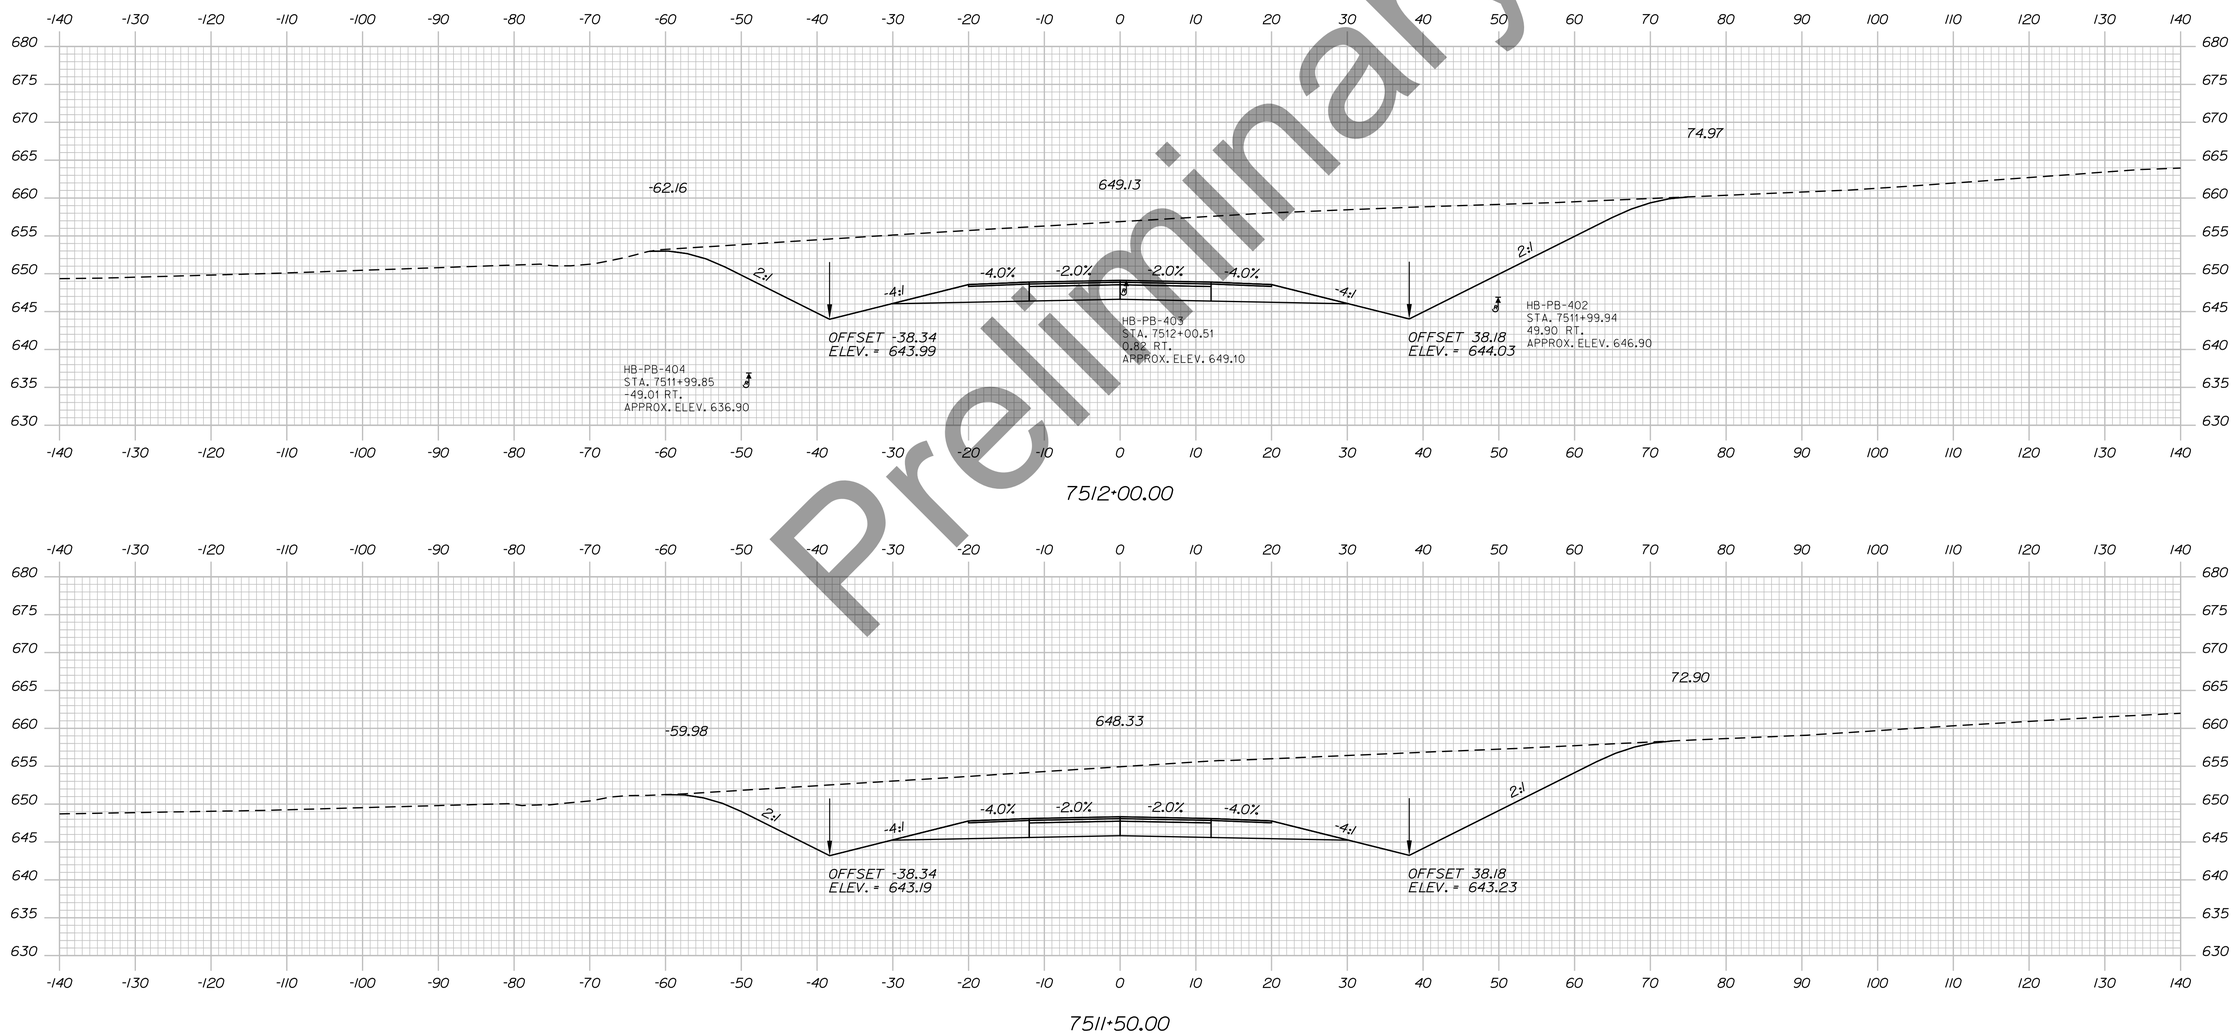

Preliminary

STATE OF MAINE
DEPARTMENT OF TRANSPORTATION

HPP-6462(920)

WIN
WIN 6462.91

HIGHWAY PLANS

vhb

	DATE	BY
PROJ. MANAGER		R.M.
DESIGN-DETAILED		
CHECKED-REVIEWED		
DESIGN2-DETAILED2		
DESIGN3-DETAILED3		
REVISIONS 1		
REVISIONS 2		
REVISIONS 3		
REVISIONS 4		
FIELD CHANGES		

PRESQUE ISLE
PRESQUE ISLE BYPASS


CROSS SECTIONS

SHEET NUMBER

245

OF 460

Sta. 7511+50.00 to Sta. 7512+00.00

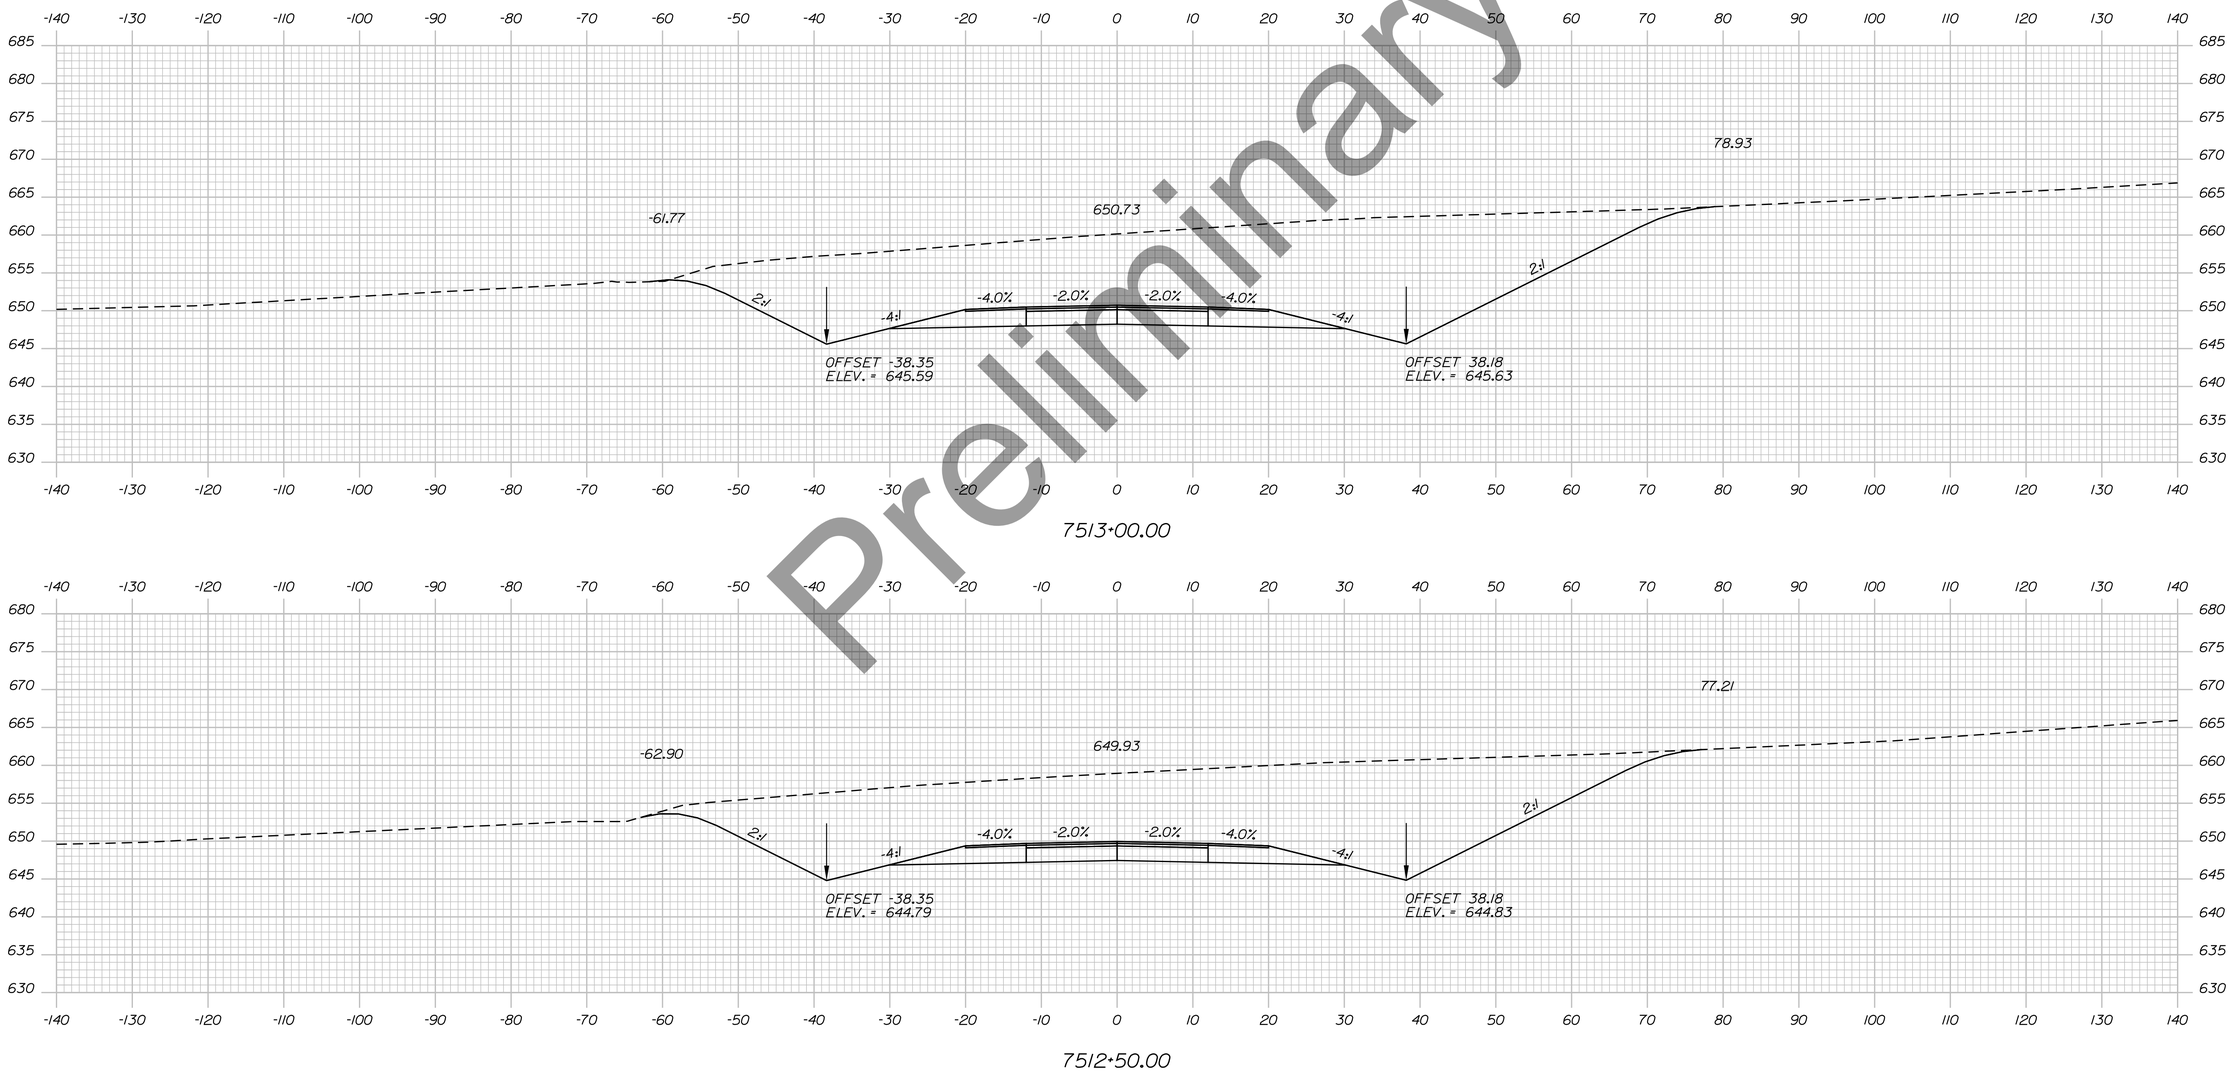

Preliminary

Filename: ...\H5_01_Xsects_PI_BYPASS.dgn Division: HIGHWAY Username: EFlynn Date:8/3/2023

STATE OF MAINE
DEPARTMENT OF TRANSPORTATION

HPP-6462(920)

WIN
WIN 6462.91

HIGHWAY PLANS

vhb

	BY	DATE
PROJ. MANAGER	R.M.	
DESIGN-DETAILED		
CHECKED-REVIEWED		
DESIGN2-DETAILED2		
DESIGN3-DETAILED3		
REVISIONS 1		
REVISIONS 2		
REVISIONS 3		
REVISIONS 4		
FIELD CHANGES		

PRESQUE ISLE
PRESQUE ISLE BYPASS


CROSS SECTIONS

SHEET NUMBER

246

OF 460

Sta. 7512+50.00 to Sta. 7513+00.00

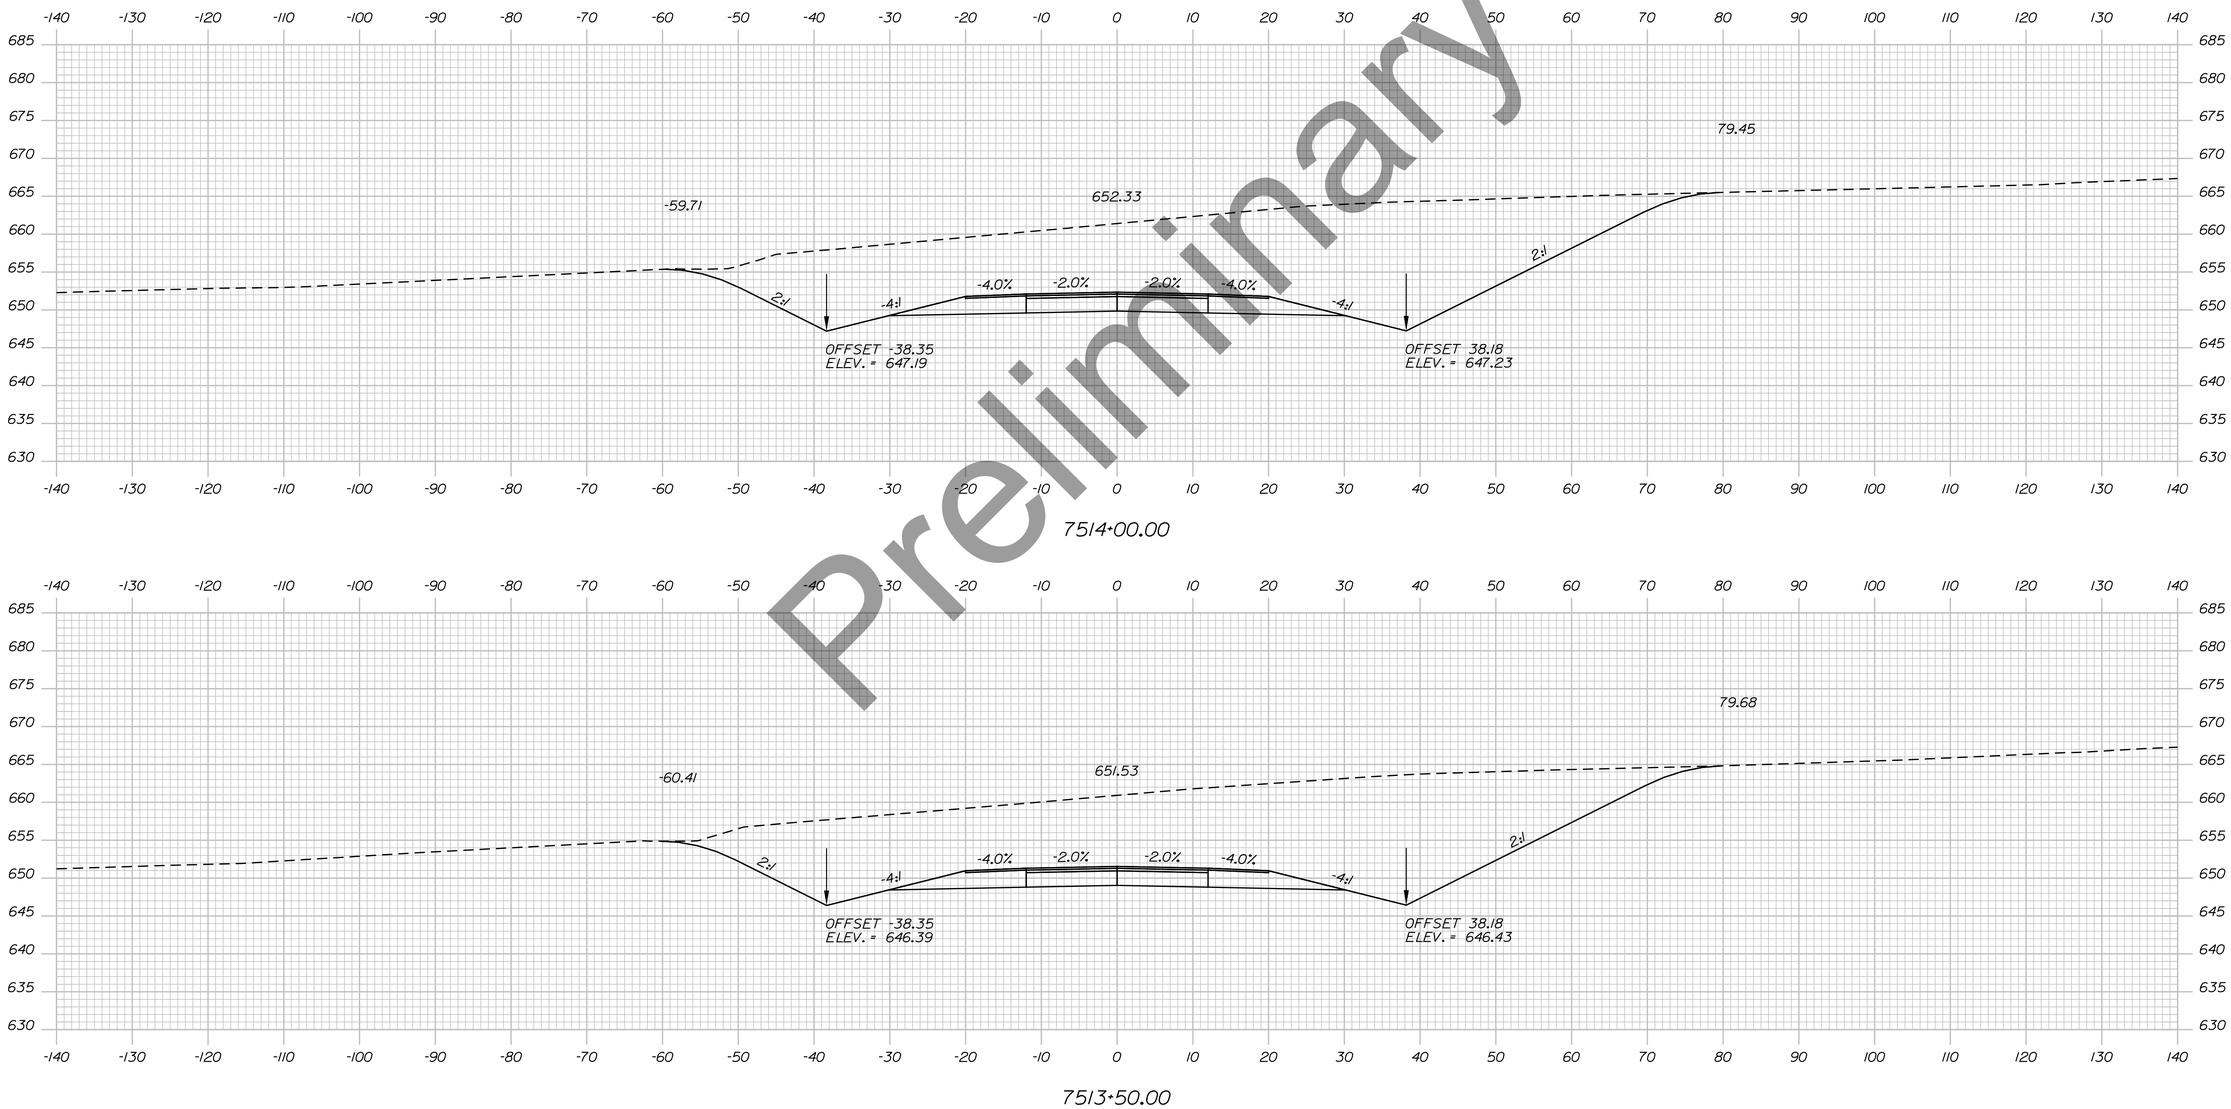

Preliminary

Sta. 7513+50.00 to Sta. 7514+00.00

STATE OF MAINE
DEPARTMENT OF TRANSPORTATION

HPP-6462(920)

WIN
WIN 6462.91

HIGHWAY PLANS

vhb

	R.M.	BY	DATE
PROJ. MANAGER			
DESIGN-DETAILED			
CHECKED-REVIEWED			
DESIGN2-DETAILED2			
DESIGN3-DETAILED3			
REVISIONS 1			
REVISIONS 2			
REVISIONS 3			
REVISIONS 4			
FIELD CHANGES			

PRESQUE ISLE
PRESQUE ISLE BYPASS

CROSS SECTIONS


SHEET NUMBER

247

OF 460

Filename: ...\H5_01_Xsects_PI_BYPASS.dgn Division: HIGHWAY Username: EFlynn Date:8/3/2023

Filename: ...\H5_01_Xsects_PI_BYPASS.dgn Division: HIGHWAY Username: EFlynn Date:8/3/2023

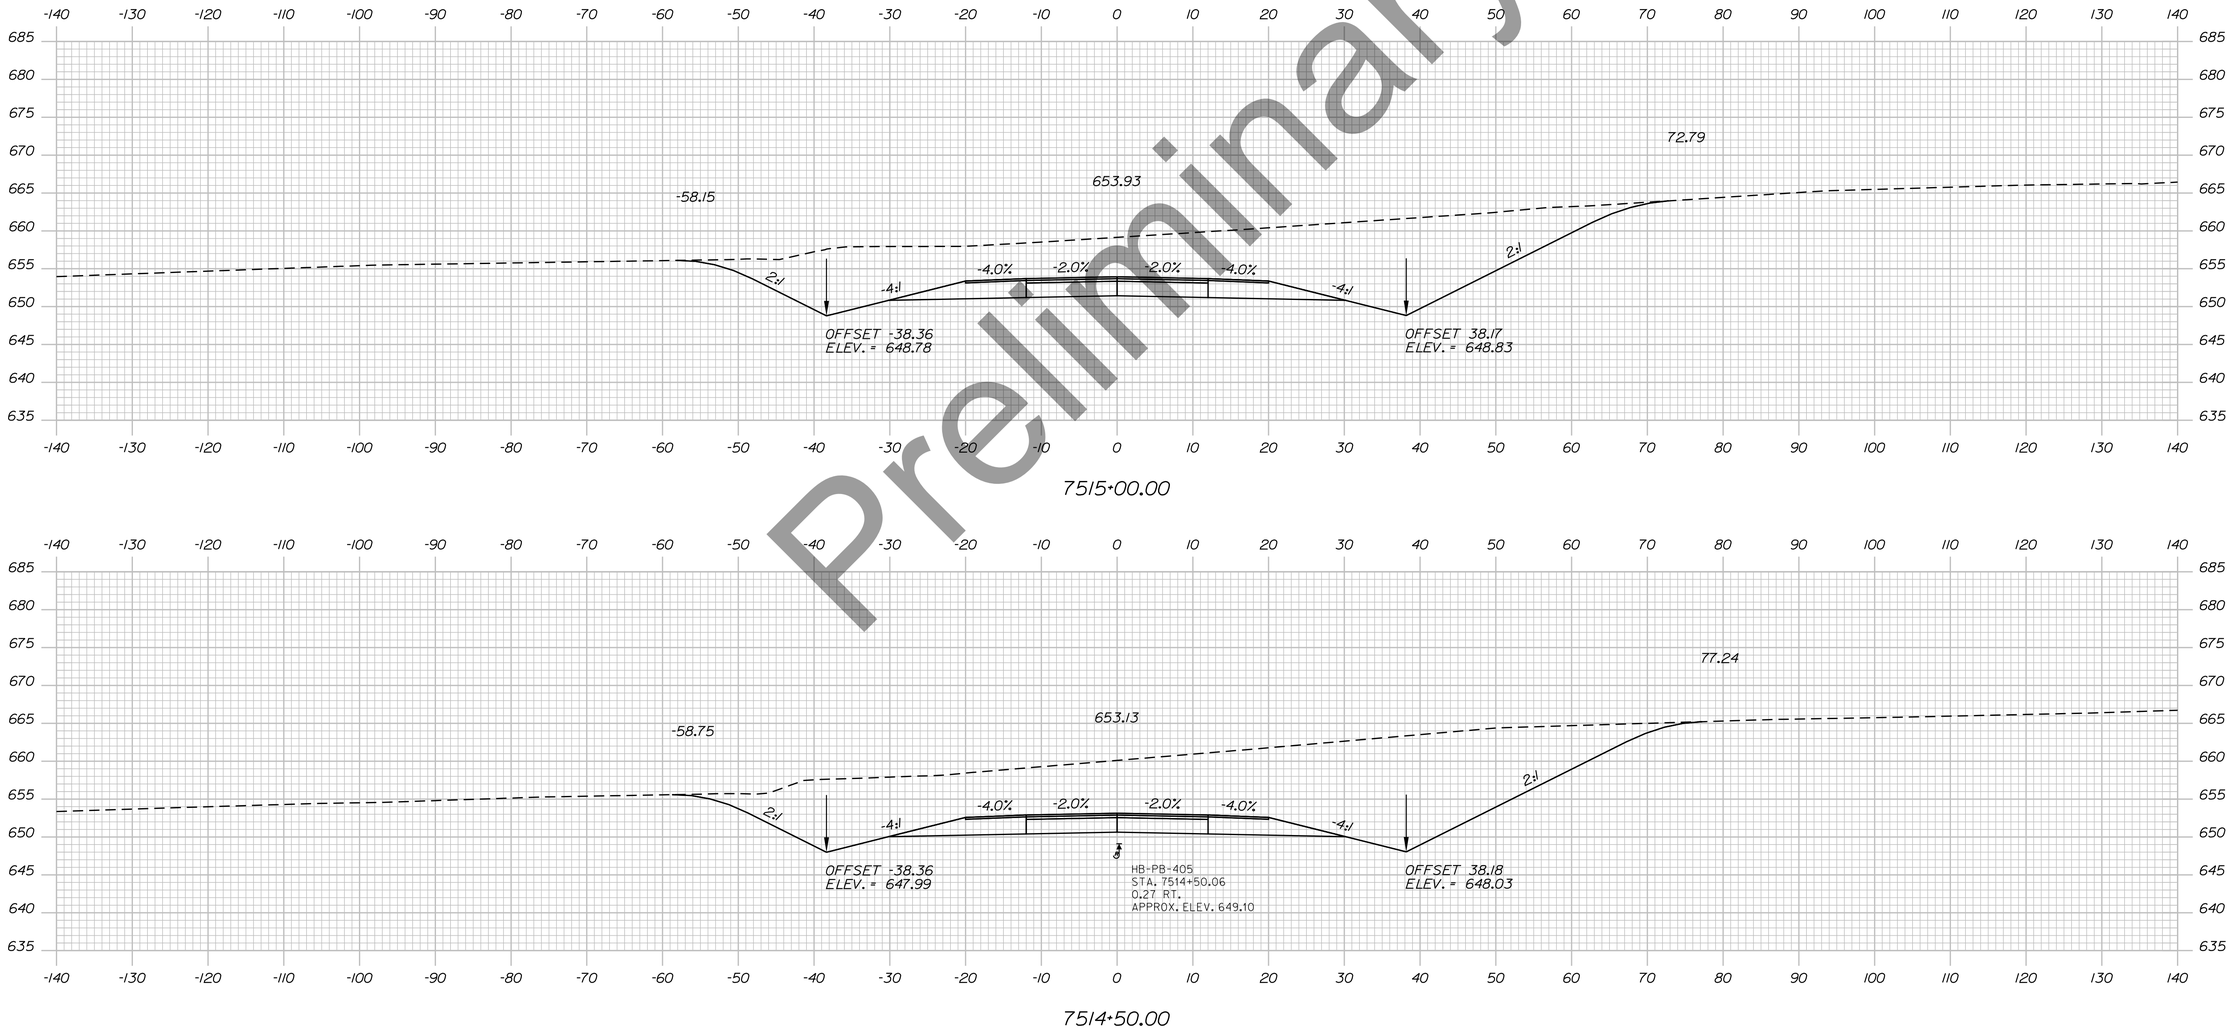

Preliminary

STATE OF MAINE
DEPARTMENT OF TRANSPORTATION

HPP-6462(920)

WIN
WIN 6462.91

HIGHWAY PLANS

vhb

	DATE	BY
PROJ. MANAGER		R.M.
DESIGN-DETAILED		
CHECKED-REVIEWED		
DESIGN2-DETAILED2		
DESIGN3-DETAILED3		
REVISIONS 1		
REVISIONS 2		
REVISIONS 3		
REVISIONS 4		
FIELD CHANGES		

PRESQUE ISLE
PRESQUE ISLE BYPASS

CROSS SECTIONS


SHEET NUMBER

248

OF 460

Sta. 7514+50.00 to Sta. 7515+00.00

Filename: ...\H5_01_Xsects_PI_BYPASS.dgn Division: HIGHWAY Username: EFlynn Date:8/3/2023

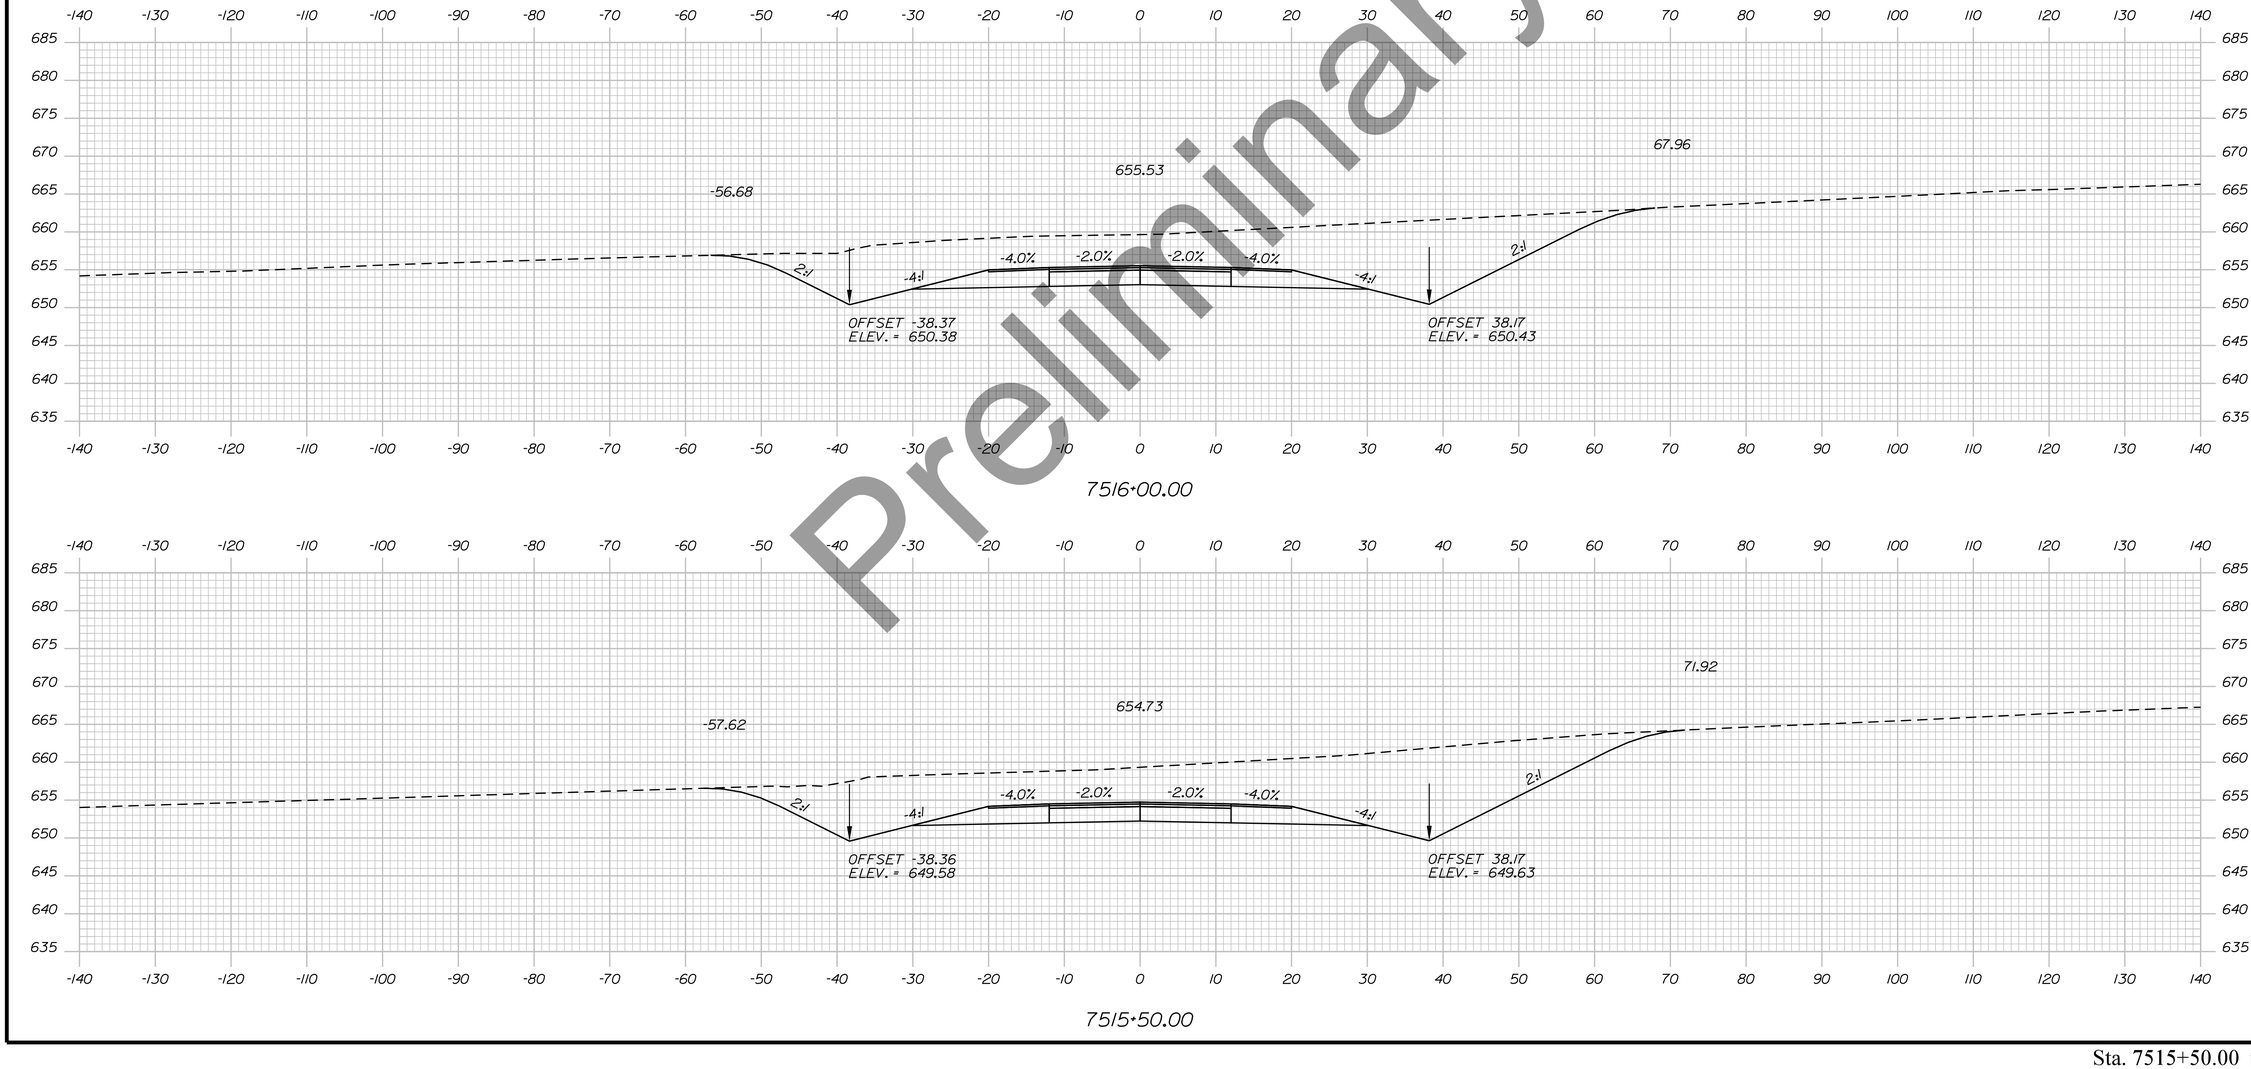

Preliminary

STATE OF MAINE
DEPARTMENT OF TRANSPORTATION

HPP-6462(920)

WIN
WIN 6462.91

HIGHWAY PLANS

vhb

	R.M.	BY	DATE
PROJ. MANAGER			
DESIGN-DETAILED			
CHECKED-REVIEWED			
DESIGN2-DETAILED2			
DESIGN3-DETAILED3			
REVISIONS 1			
REVISIONS 2			
REVISIONS 3			
REVISIONS 4			
FIELD CHANGES			

PRESQUE ISLE
PRESQUE ISLE BYPASS

CROSS SECTIONS


SHEET NUMBER

249

OF 460

Sta. 7515+50.00 to Sta. 7516+00.00

Filename: ...\H5_01_Xsects_PI_BYPASS.dgn Division: HIGHWAY Username: EFlynn Date:8/3/2023

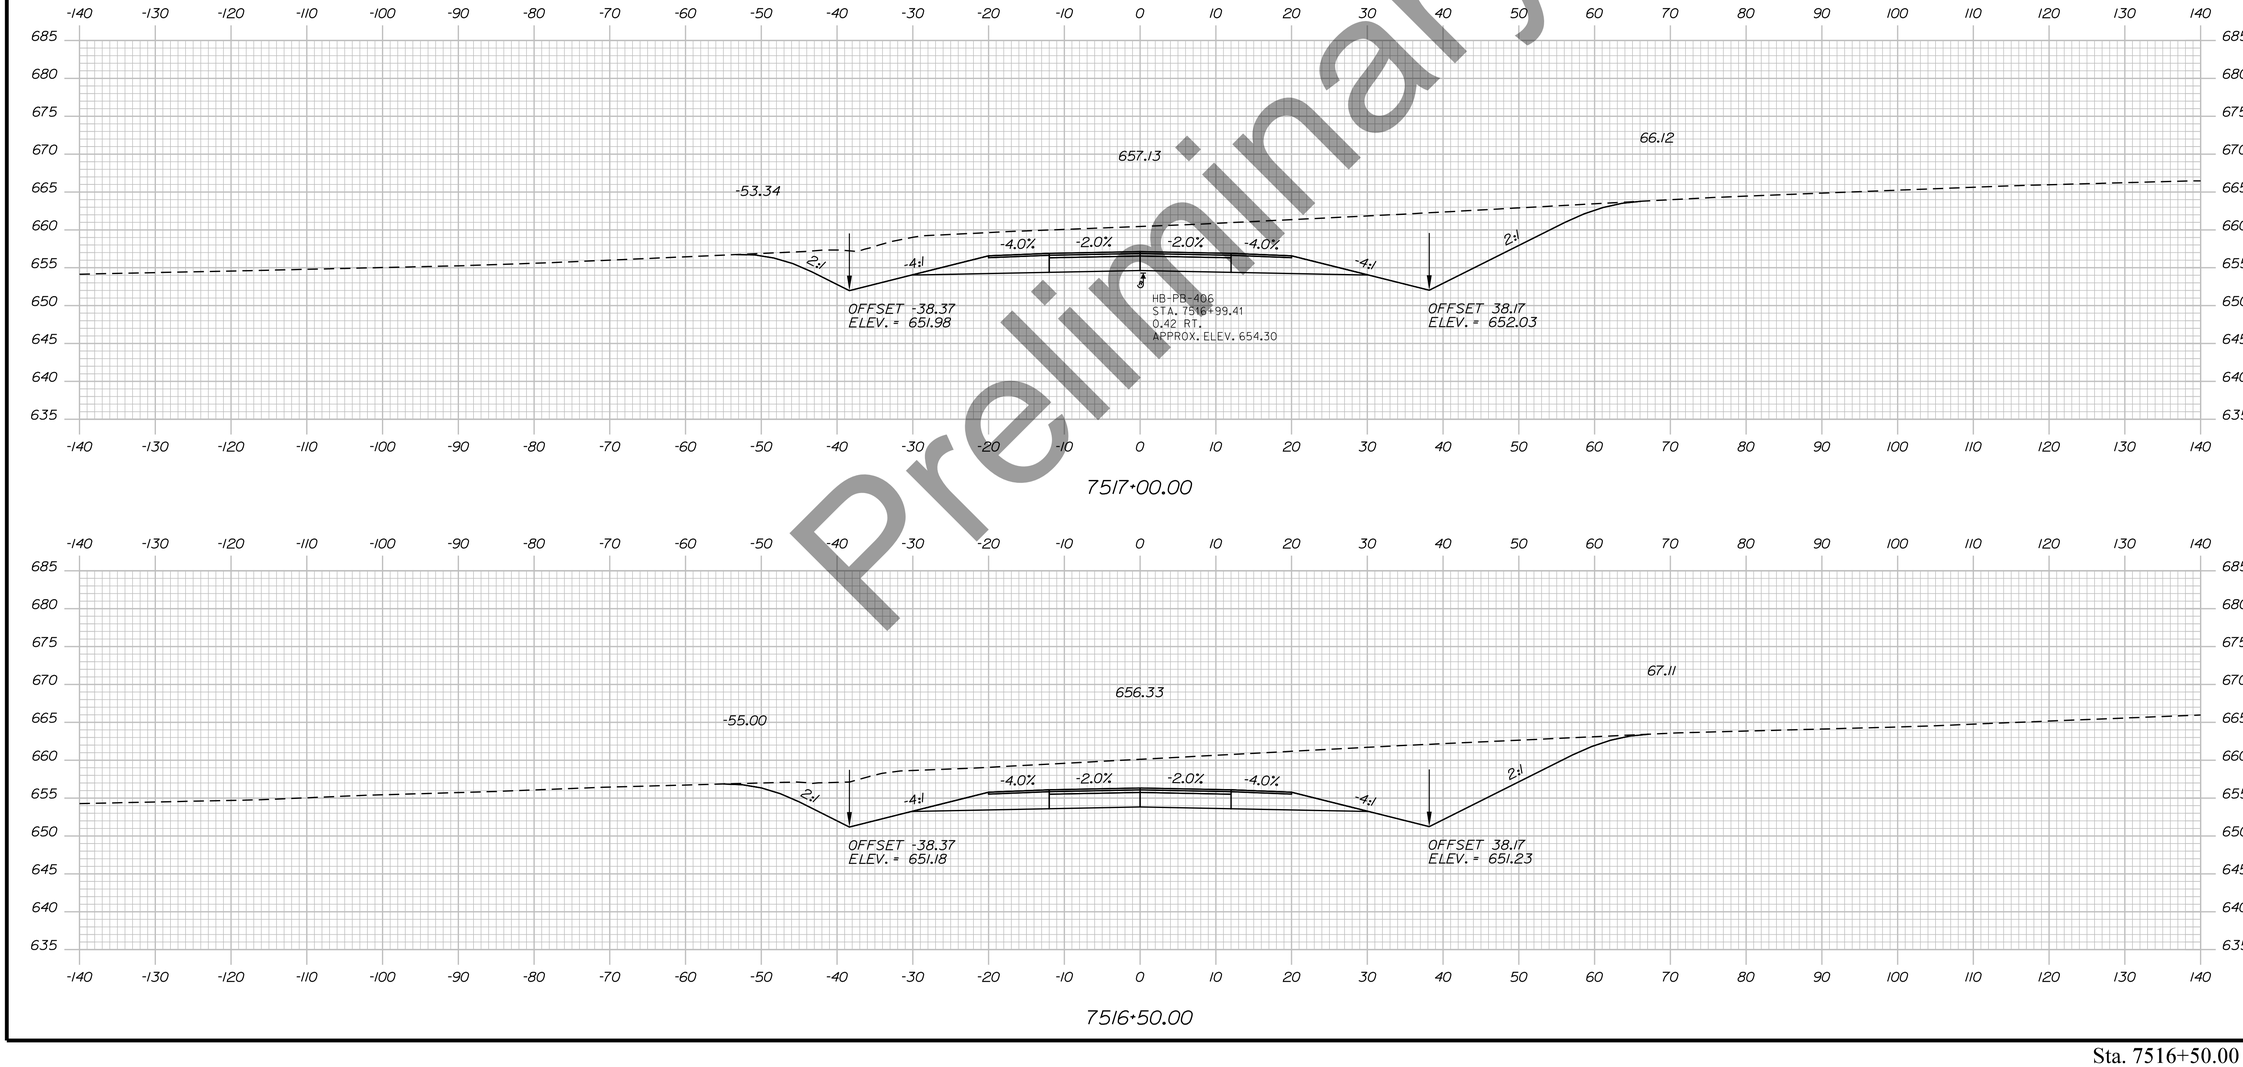

Preliminary

STATE OF MAINE
DEPARTMENT OF TRANSPORTATION

HPP-6462(920)

WIN
WIN 6462.91

HIGHWAY PLANS

vhb

	DATE	BY	R.M.
PROJ. MANAGER			
DESIGN-DETAILED			
CHECKED-REVIEWED			
DESIGN2-DETAILED2			
DESIGN3-DETAILED3			
REVISIONS 1			
REVISIONS 2			
REVISIONS 3			
REVISIONS 4			
FIELD CHANGES			

PRESQUE ISLE
PRESQUE ISLE BYPASS


CROSS SECTIONS

SHEET NUMBER

250

OF 460

Sta. 7516+50.00 to Sta. 7517+00.00

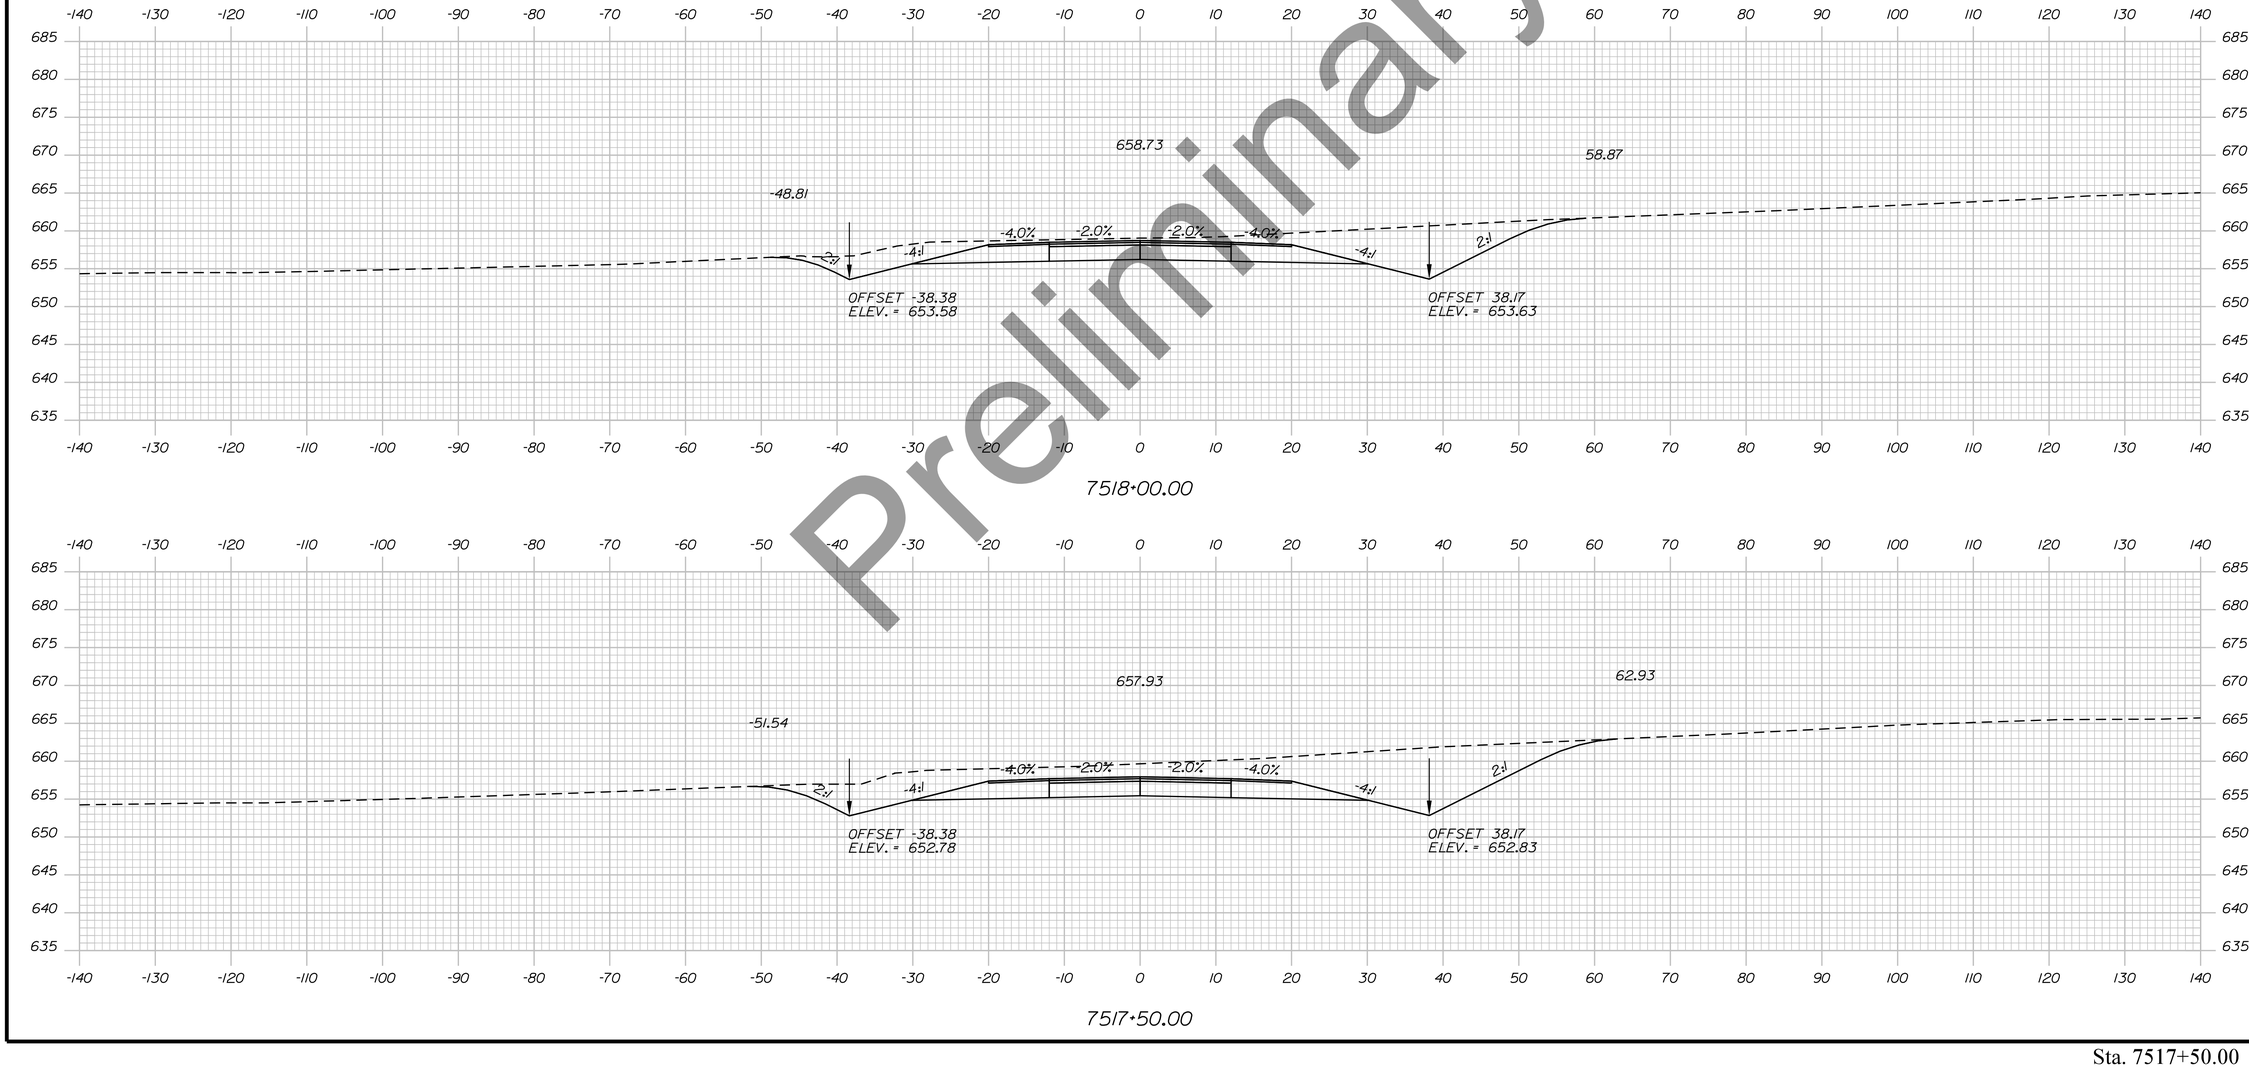

Preliminary

Filename: ...\H5_01_Xsects_PI_BYPASS.dgn Division: HIGHWAY Username: EFlynn Date:8/3/2023

STATE OF MAINE
DEPARTMENT OF TRANSPORTATION

HPP-6462(920)

WIN
WIN 6462.91

HIGHWAY PLANS

vhb

PROJ. MANAGER			
DESIGN-DETAILED	R.M.	BY	DATE
CHECKED-REVIEWED			
DESIGN2-DETAILED2			
DESIGN3-DETAILED3			
REVISIONS 1			
REVISIONS 2			
REVISIONS 3			
REVISIONS 4			
FIELD CHANGES			

PRESQUE ISLE
PRESQUE ISLE BYPASS


CROSS SECTIONS

SHEET NUMBER


251

OF 460


Sta. 7517+50.00 to Sta. 7518+00.00

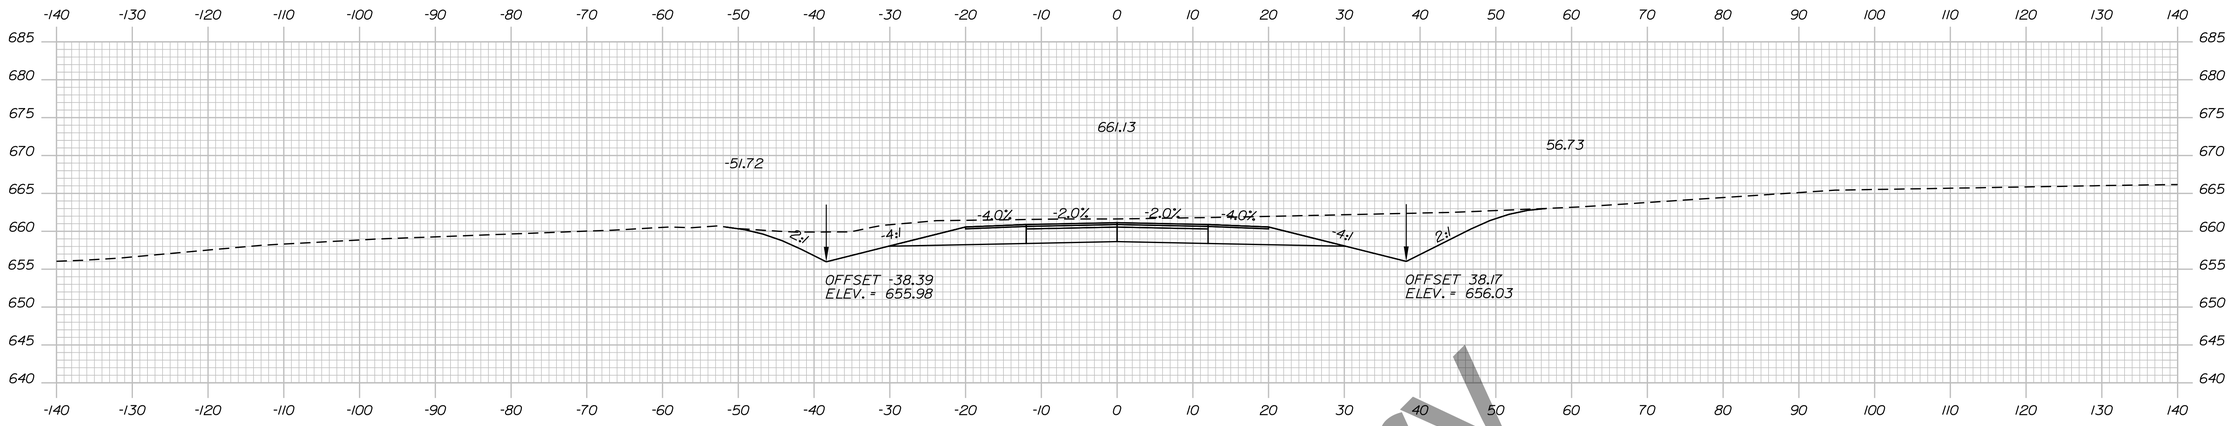

7519+50.00

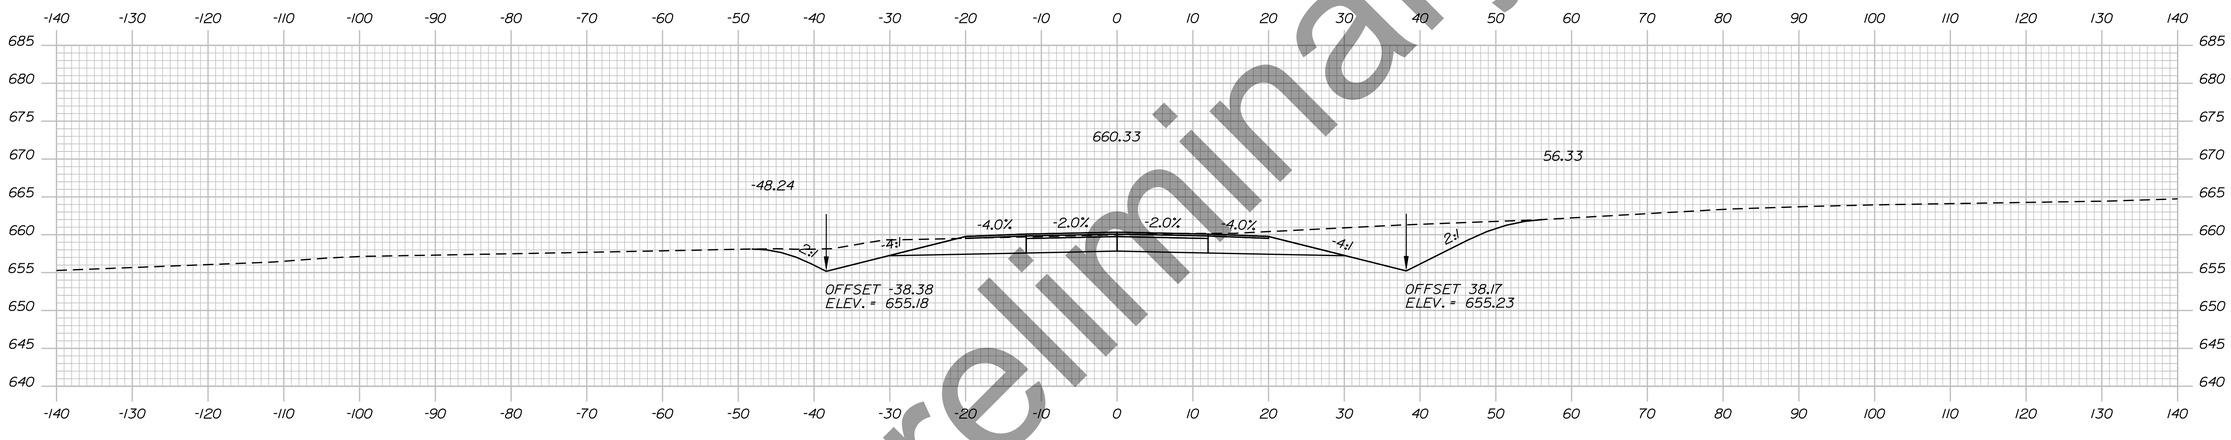

7519+00.00

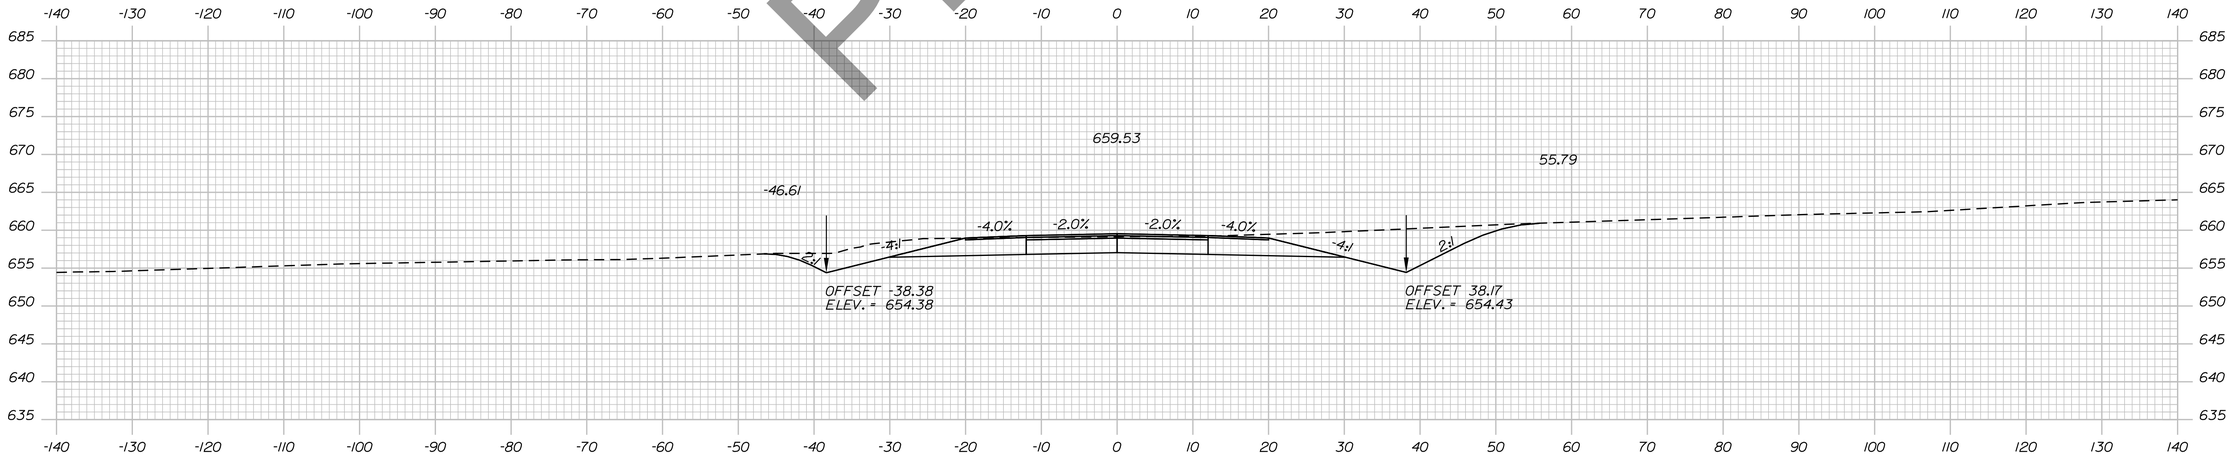

7518+50.00

Preliminary

Filename: ...\H5_01_Xsects_PI_BYPASS.dgn Username: EFlynn Division: HIGHWAY Date:8/3/2023

STATE OF MAINE
DEPARTMENT OF TRANSPORTATION

HPP-6462(920)

WIN
WIN 6462.91

HIGHWAY PLANS

vhb

	BY	DATE
PROJ. MANAGER	R.M.	
DESIGN-DETAILED		
CHECKED-REVIEWED		
DESIGN2-DETAILED2		
DESIGN3-DETAILED3		
REVISIONS 1		
REVISIONS 2		
REVISIONS 3		
REVISIONS 4		
FIELD CHANGES		

PRESQUE ISLE
PRESQUE ISLE BYPASS

CROSS SECTIONS

SHEET NUMBER

252

OF 460

Sta. 7518+50.00 to Sta. 7519+50.00

Preliminary

Filename: ...\H5_01_Xsects_PI_BYPASS.dgn Division: HIGHWAY Username: EFlynn Date:8/3/2023

STATE OF MAINE
DEPARTMENT OF TRANSPORTATION

HPP-6462(920)

WIN
WIN 6462.91

HIGHWAY PLANS

vhb

	DATE	BY
PROJ. MANAGER		R.M.
DESIGN-DETAILED		
CHECKED-REVIEWED		
DESIGN2-DETAILED2		
DESIGN3-DETAILED3		
REVISIONS 1		
REVISIONS 2		
REVISIONS 3		
REVISIONS 4		
FIELD CHANGES		

PRESQUE ISLE
PRESQUE ISLE BYPASS


CROSS SECTIONS

SHEET NUMBER

253

OF 460

Sta. 7520+00.00 to Sta. 7521+00.00

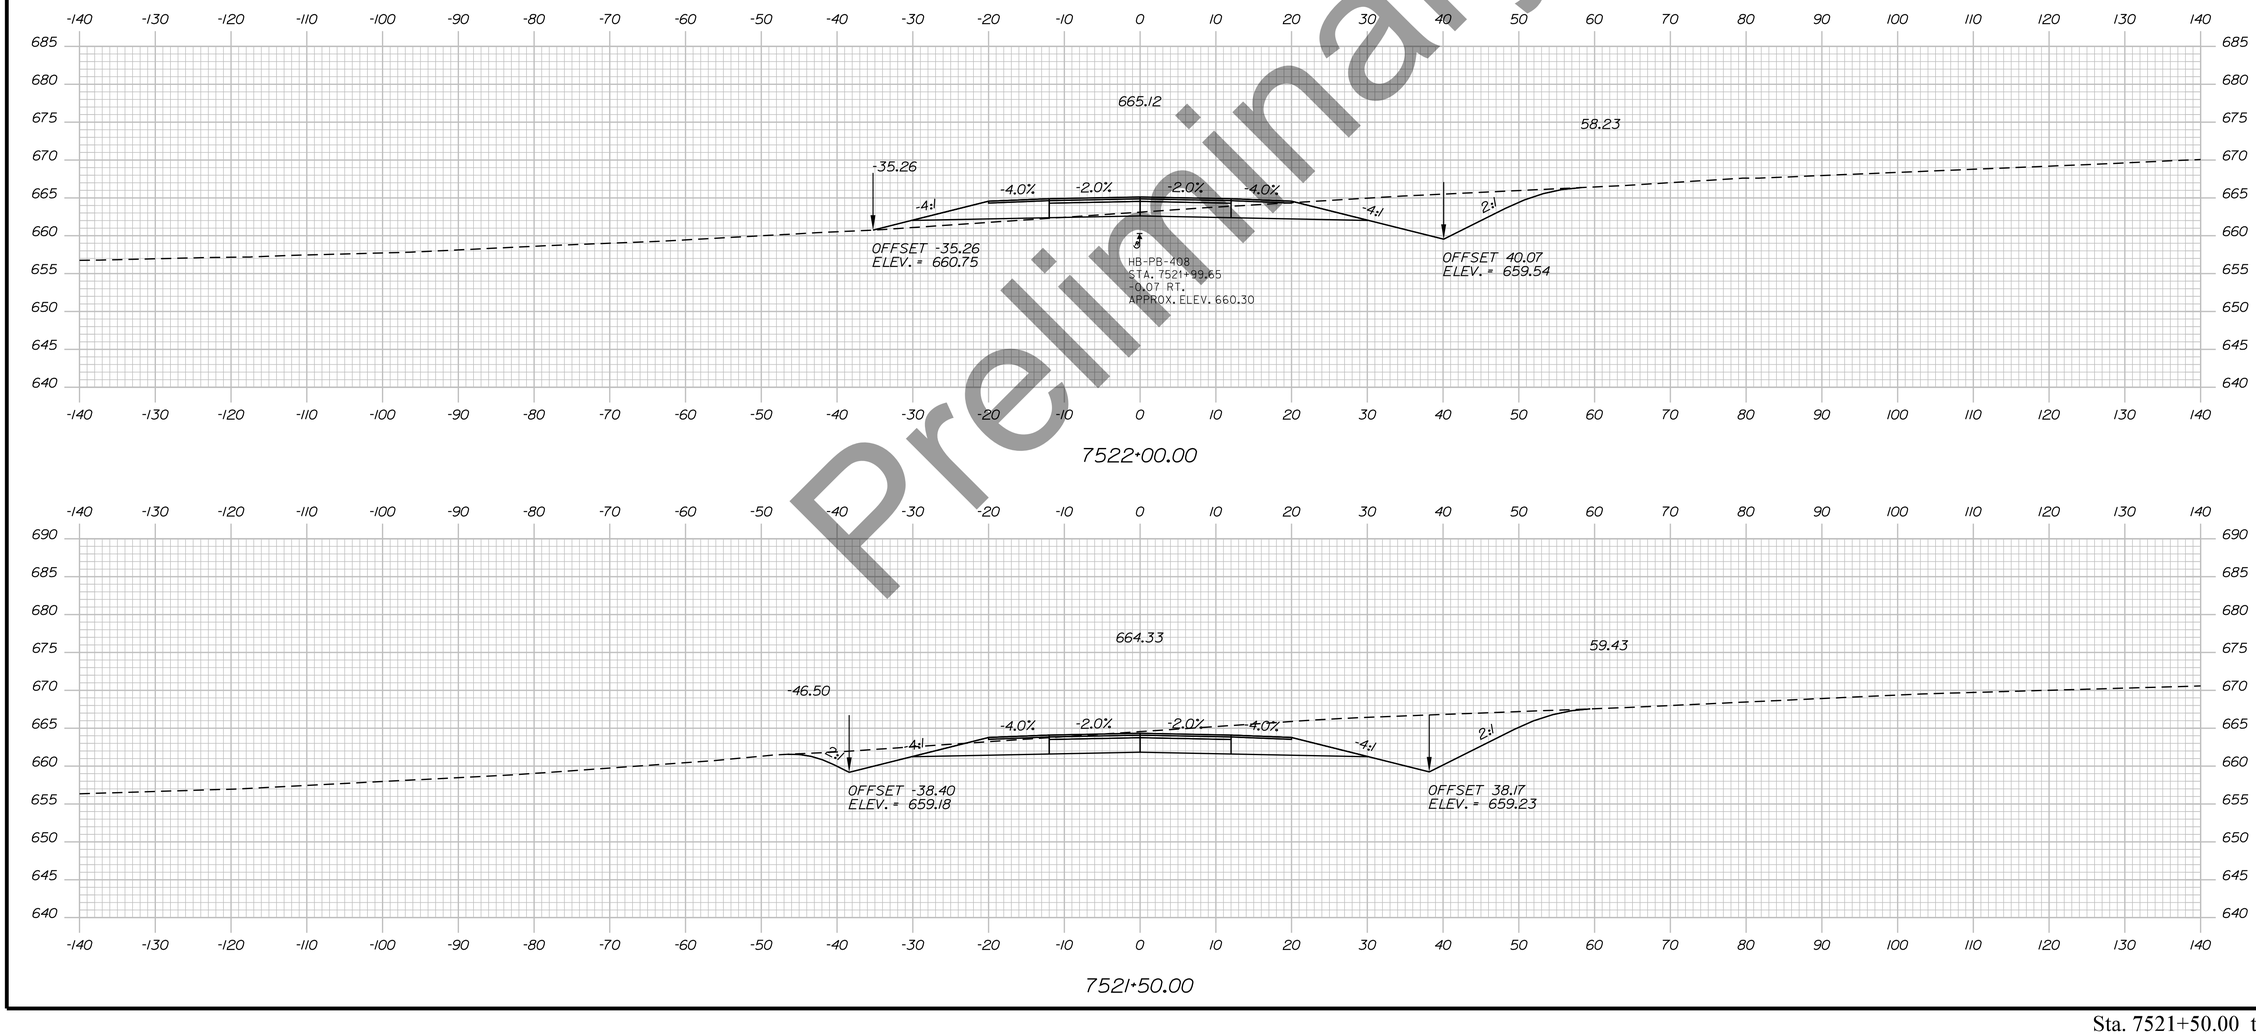

Preliminary

Filename: ...\H5_01_Xsects_PL_BYPASS.dgn Division: HIGHWAY Username: EFlynn Date:8/3/2023

STATE OF MAINE
DEPARTMENT OF TRANSPORTATION

HPP-6462(920)

WIN
WIN 6462.91

HIGHWAY PLANS

vhb


	BY	DATE
PROJ. MANAGER	R.M.	
DESIGN-DETAILED		
CHECKED-REVIEWED		
DESIGN2-DETAILED2		
DESIGN3-DETAILED3		
REVISIONS 1		
REVISIONS 2		
REVISIONS 3		
REVISIONS 4		
FIELD CHANGES		

PRESQUE ISLE
PRESQUE ISLE BYPASS

CROSS SECTIONS

SHEET NUMBER
254
OF 460

Sta. 7521+50.00 to Sta. 7522+50.00

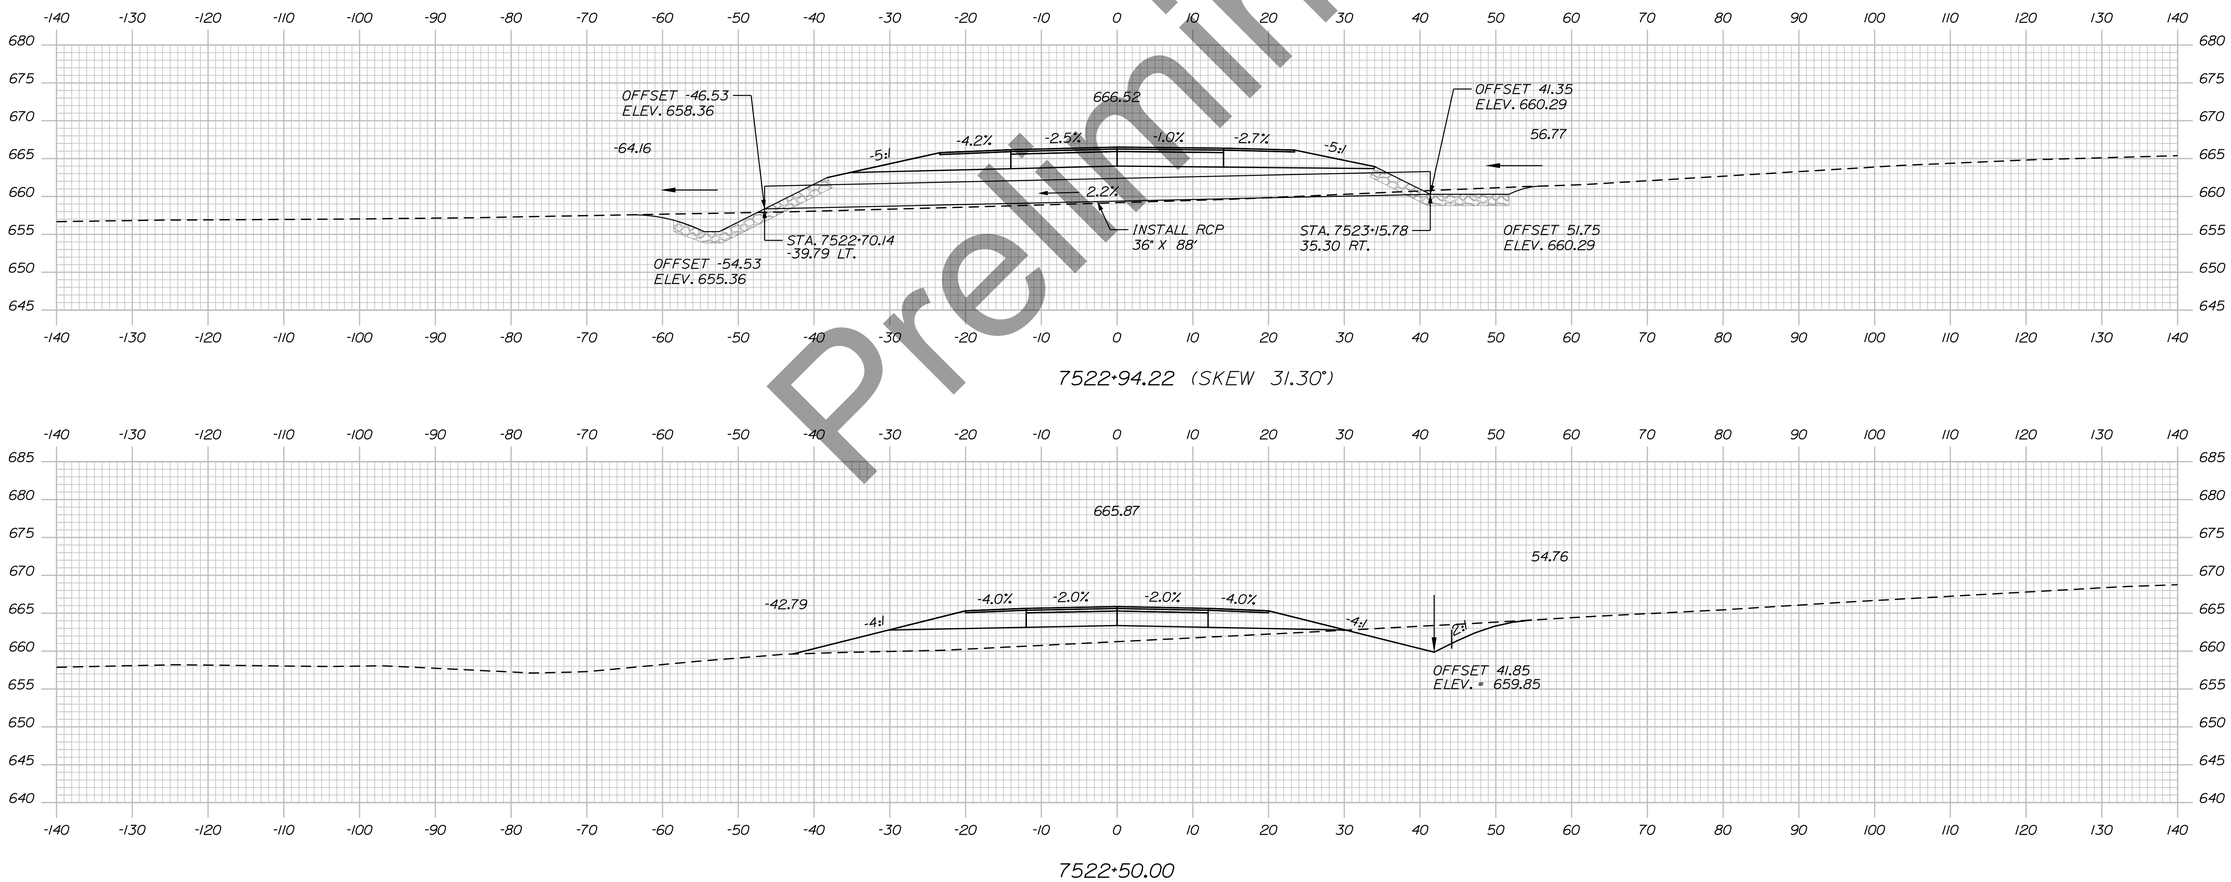

Preliminary

Username: EFlynn Date:8/3/2023

Division: HIGHWAY

Filename: ...\H5_01_Xsects_PI_BYPASS.dgn

STATE OF MAINE
DEPARTMENT OF TRANSPORTATION

HPP-6462(920)

WIN
WIN 6462.91

HIGHWAY PLANS

vhb

	BY	DATE
PROJ. MANAGER	R.M.	
DESIGN-DETAILED		
CHECKED-REVIEWED		
DESIGN2-DETAILED2		
DESIGN3-DETAILED3		
REVISIONS 1		
REVISIONS 2		
REVISIONS 3		
REVISIONS 4		
FIELD CHANGES		

PRESQUE ISLE
PRESQUE ISLE BYPASS

CROSS SECTIONS

SHEET NUMBER

255

OF 460

Preliminary

Filename: ...\H5_01_Xsects_PI_BYPASS.dgn Username: EFlynn Division: HIGHWAY Date:8/3/2023

STATE OF MAINE
DEPARTMENT OF TRANSPORTATION

HPP-6462(920)

WIN
WIN 6462.91

HIGHWAY PLANS

vhb

	DATE	BY
PROJ. MANAGER		R.M.
DESIGN-DETAILED		
CHECKED-REVIEWED		
DESIGN2-DETAILED2		
DESIGN3-DETAILED3		
REVISIONS 1		
REVISIONS 2		
REVISIONS 3		
REVISIONS 4		
FIELD CHANGES		

PRESQUE ISLE
PRESQUE ISLE BYPASS


CROSS SECTIONS

SHEET NUMBER

256

OF 460

Sta. 7523+00.00 to Sta. 7524+00.00

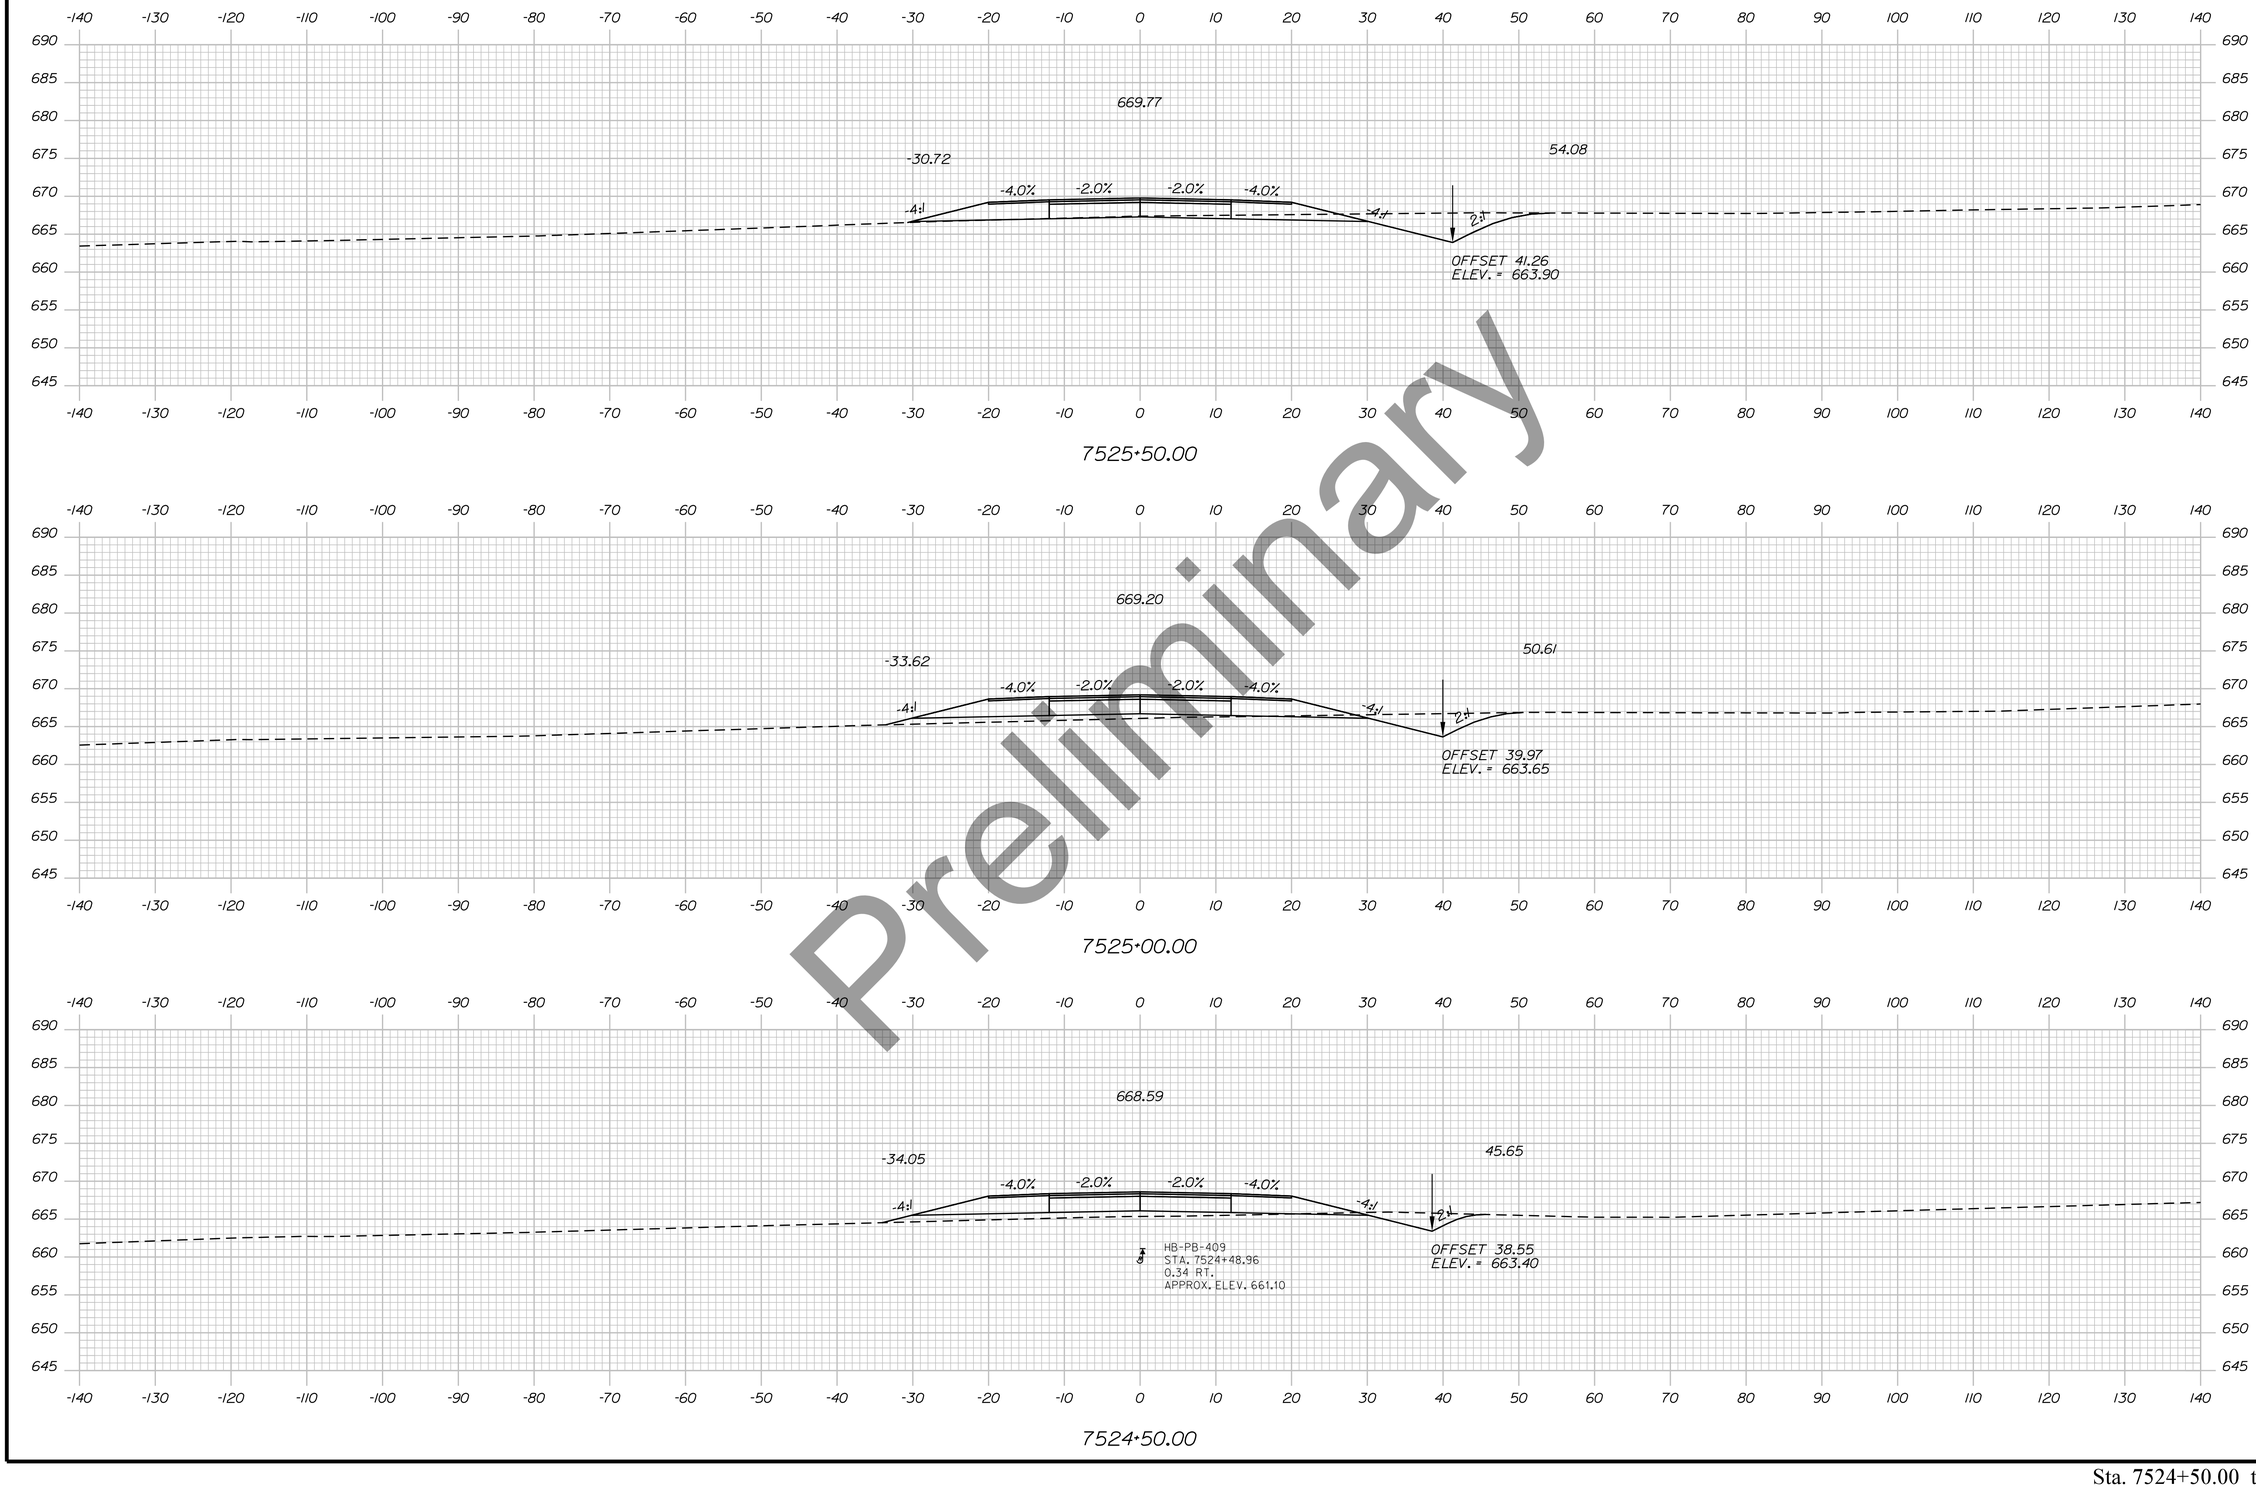

Preliminary

STATE OF MAINE
DEPARTMENT OF TRANSPORTATION

HPP-6462(920)

WIN
WIN 6462.91

HIGHWAY PLANS

vhb

	DATE	BY
PROJ. MANAGER		R.M.
DESIGN-DETAILED		
CHECKED-REVIEWED		
DESIGN2-DETAILED2		
DESIGN3-DETAILED3		
REVISIONS 1		
REVISIONS 2		
REVISIONS 3		
REVISIONS 4		
FIELD CHANGES		

PRESQUE ISLE
PRESQUE ISLE BYPASS

CROSS SECTIONS


SHEET NUMBER

257


OF 460

Sta. 7524+50.00 to Sta. 7525+50.00


Filename: ...\H5_01_Xsects_PI_BYPASS.dgn Division: HIGHWAY Username: EFlynn Date:8/3/2023

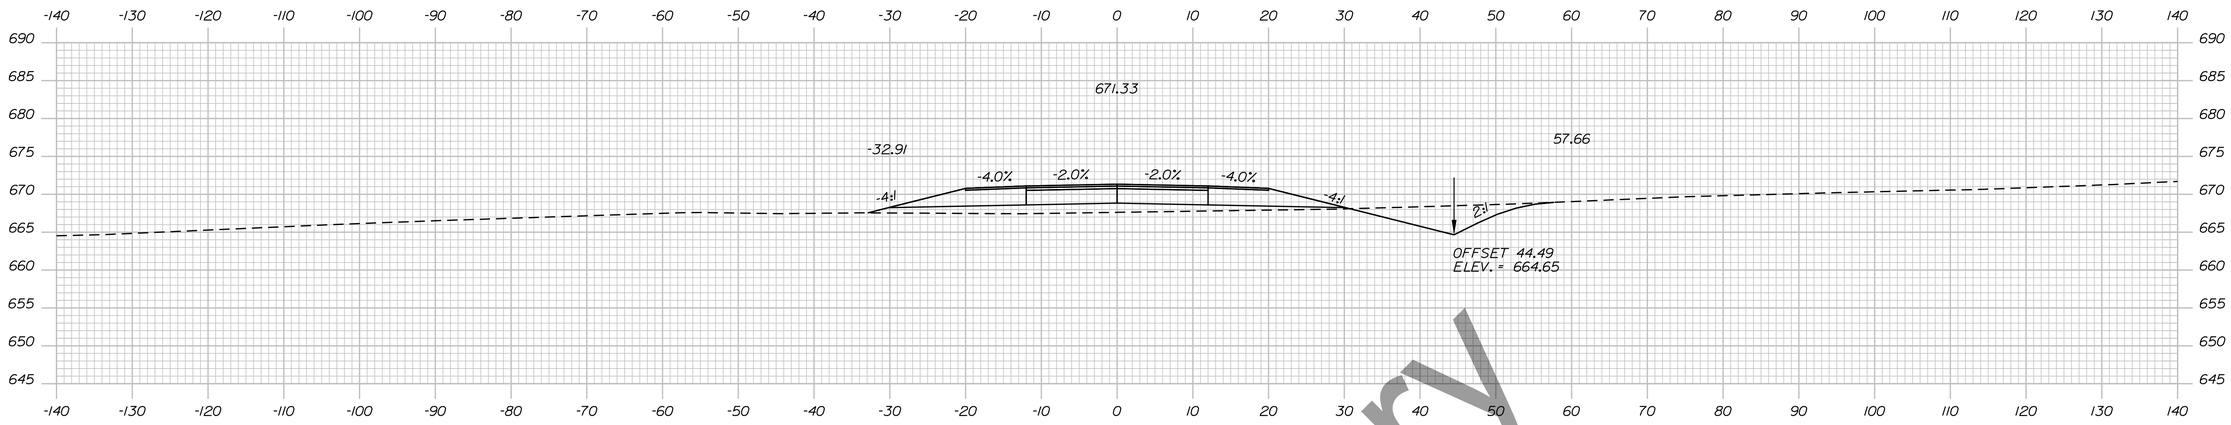

7527+00.00

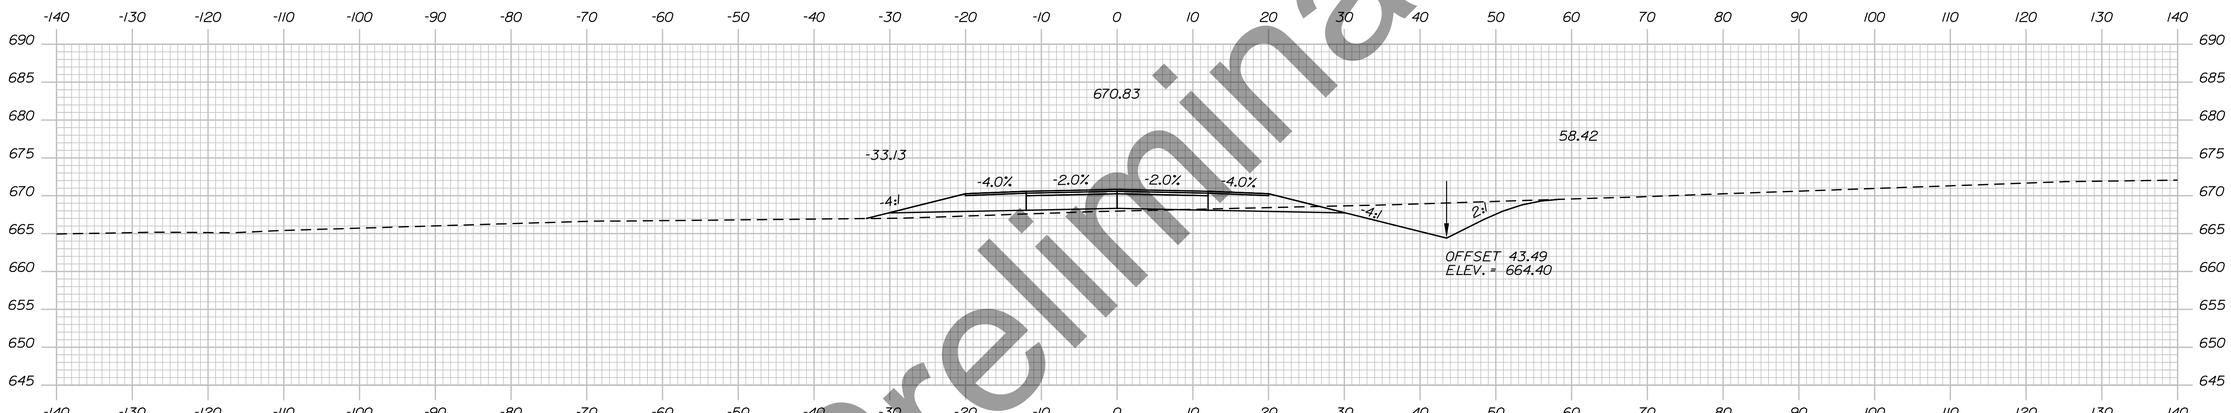

7526+50.00

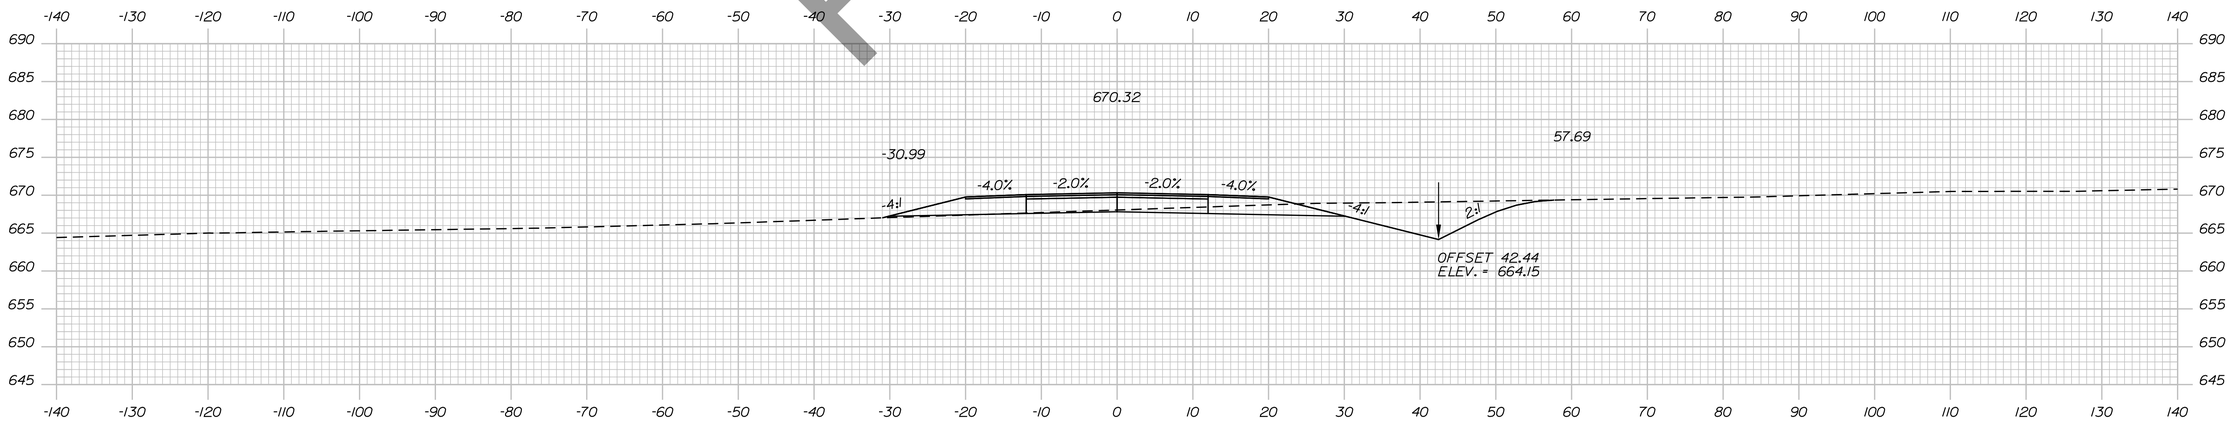

7526+00.00

Preliminary

STATE OF MAINE
DEPARTMENT OF TRANSPORTATION

HPP-6462(920)

WIN
WIN 6462.91

HIGHWAY PLANS

vhb

	DATE	BY
PROJ. MANAGER		R.M.
DESIGN-DETAILED		
CHECKED-REVIEWED		
DESIGN2-DETAILED2		
DESIGN3-DETAILED3		
REVISIONS 1		
REVISIONS 2		
REVISIONS 3		
REVISIONS 4		
FIELD CHANGES		

PRESQUE ISLE
PRESQUE ISLE BYPASS

CROSS SECTIONS


SHEET NUMBER

258

OF 460

Sta. 7526+00.00 to Sta. 7527+00.00

Filename: ...\H5_01_Xsects_PI_BYPASS.dgn Division: HIGHWAY Username: EFlynn Date:8/3/2023

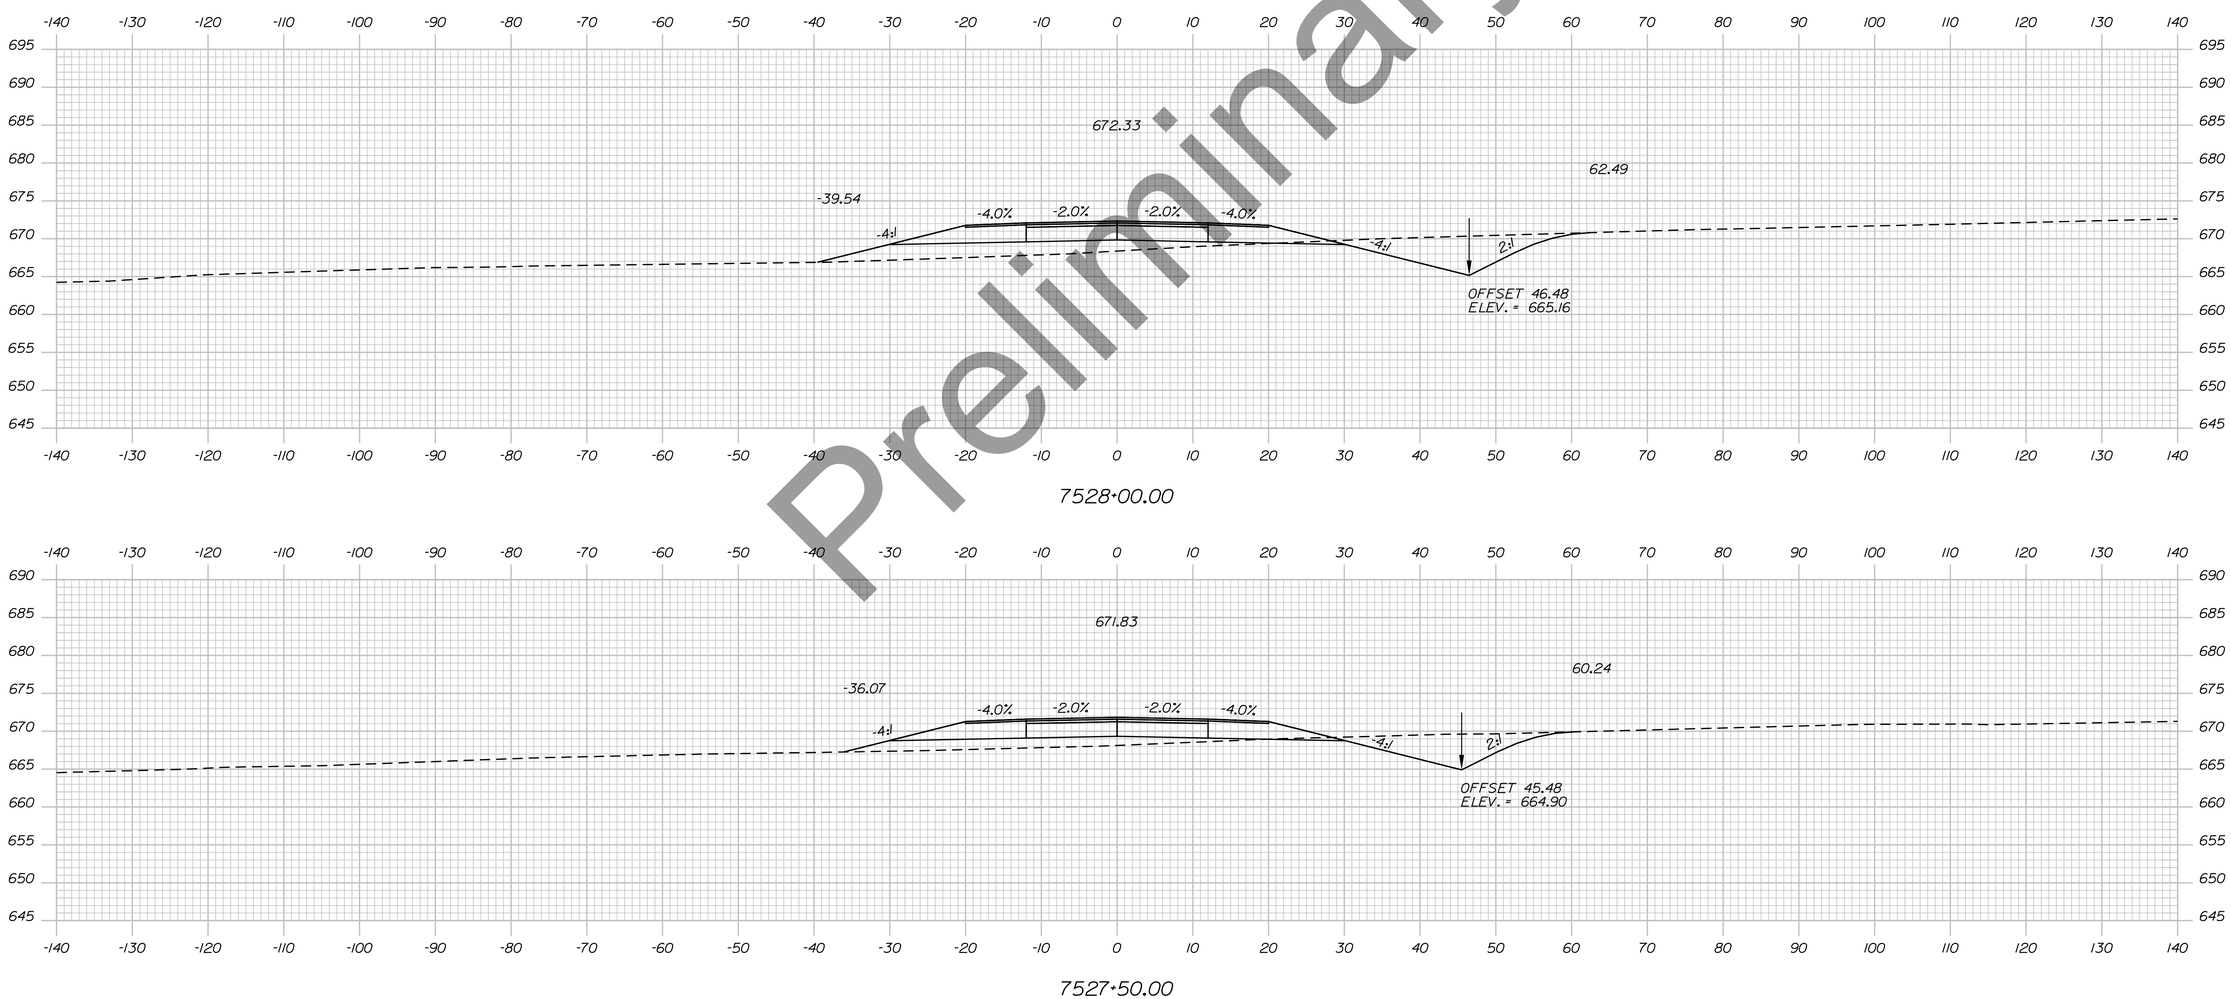

Preliminary

STATE OF MAINE
DEPARTMENT OF TRANSPORTATION

HPP-6462(920)

WIN
WIN 6462.91

HIGHWAY PLANS

vhb

	DATE	BY
PROJ. MANAGER		R.M.
DESIGN-DETAILED		
CHECKED-REVIEWED		
DESIGN2-DETAILED2		
DESIGN3-DETAILED3		
REVISIONS 1		
REVISIONS 2		
REVISIONS 3		
REVISIONS 4		
FIELD CHANGES		

PRESQUE ISLE
PRESQUE ISLE BYPASS

CROSS SECTIONS


SHEET NUMBER

259

OF 460

Sta. 7527+50.00 to Sta. 7528+00.00

Filename: ...\H5_01_Xsects_PI_BYPASS.dgn Division: HIGHWAY Username: EFlynn Date:8/3/2023

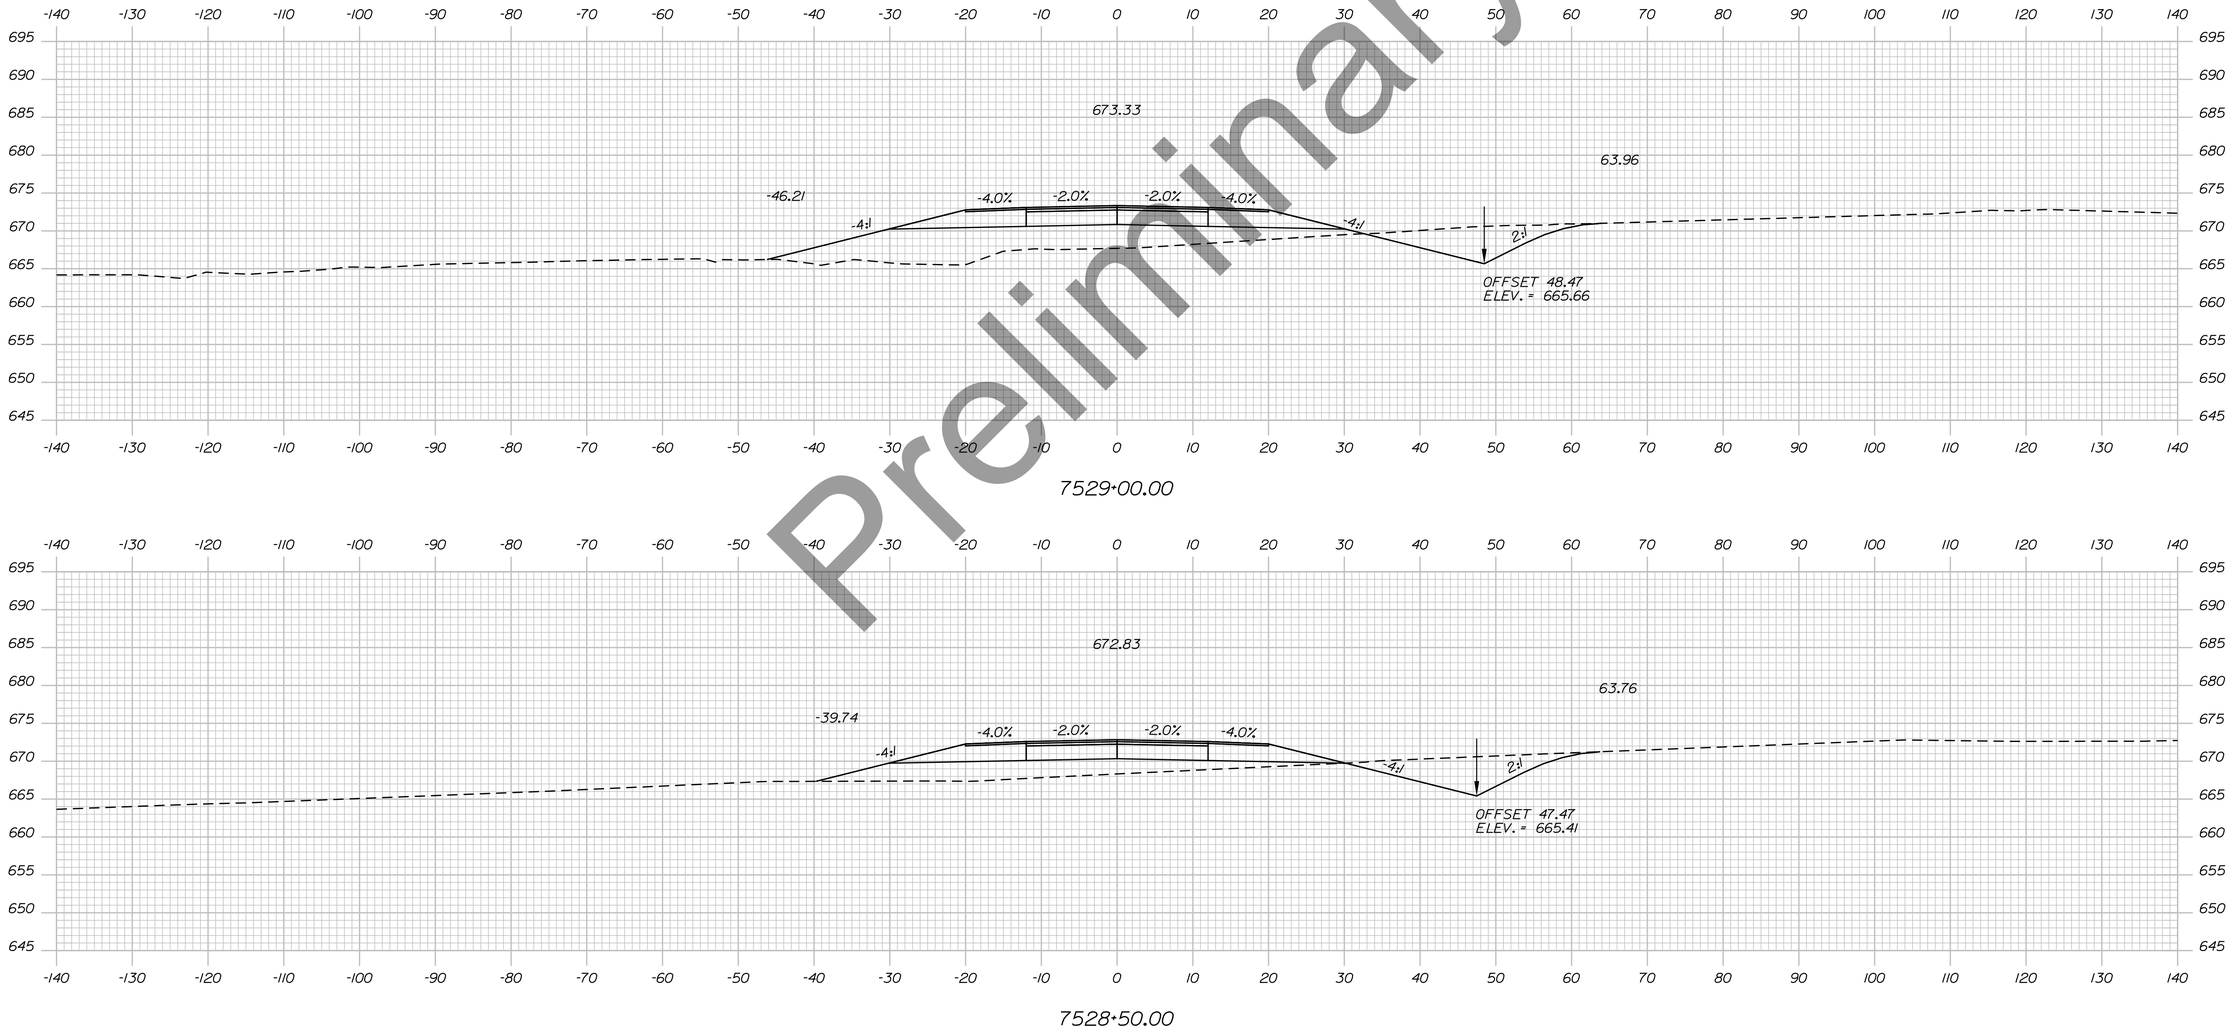

Preliminary

STATE OF MAINE
DEPARTMENT OF TRANSPORTATION

HPP-6462(920)

WIN
WIN 6462.91

HIGHWAY PLANS

vhb

	BY	DATE
PROJ. MANAGER	R.M.	
DESIGN-DETAILED		
CHECKED-REVIEWED		
DESIGN2-DETAILED2		
DESIGN3-DETAILED3		
REVISIONS 1		
REVISIONS 2		
REVISIONS 3		
REVISIONS 4		
FIELD CHANGES		

PRESQUE ISLE
PRESQUE ISLE BYPASS

CROSS SECTIONS


SHEET NUMBER

260

OF 460

Sta. 7528+50.00 to Sta. 7529+00.00

Filename: ...\H5_01_Xsects_PI_BYPASS.dgn Division: HIGHWAY Username: EFlynn Date:8/3/2023

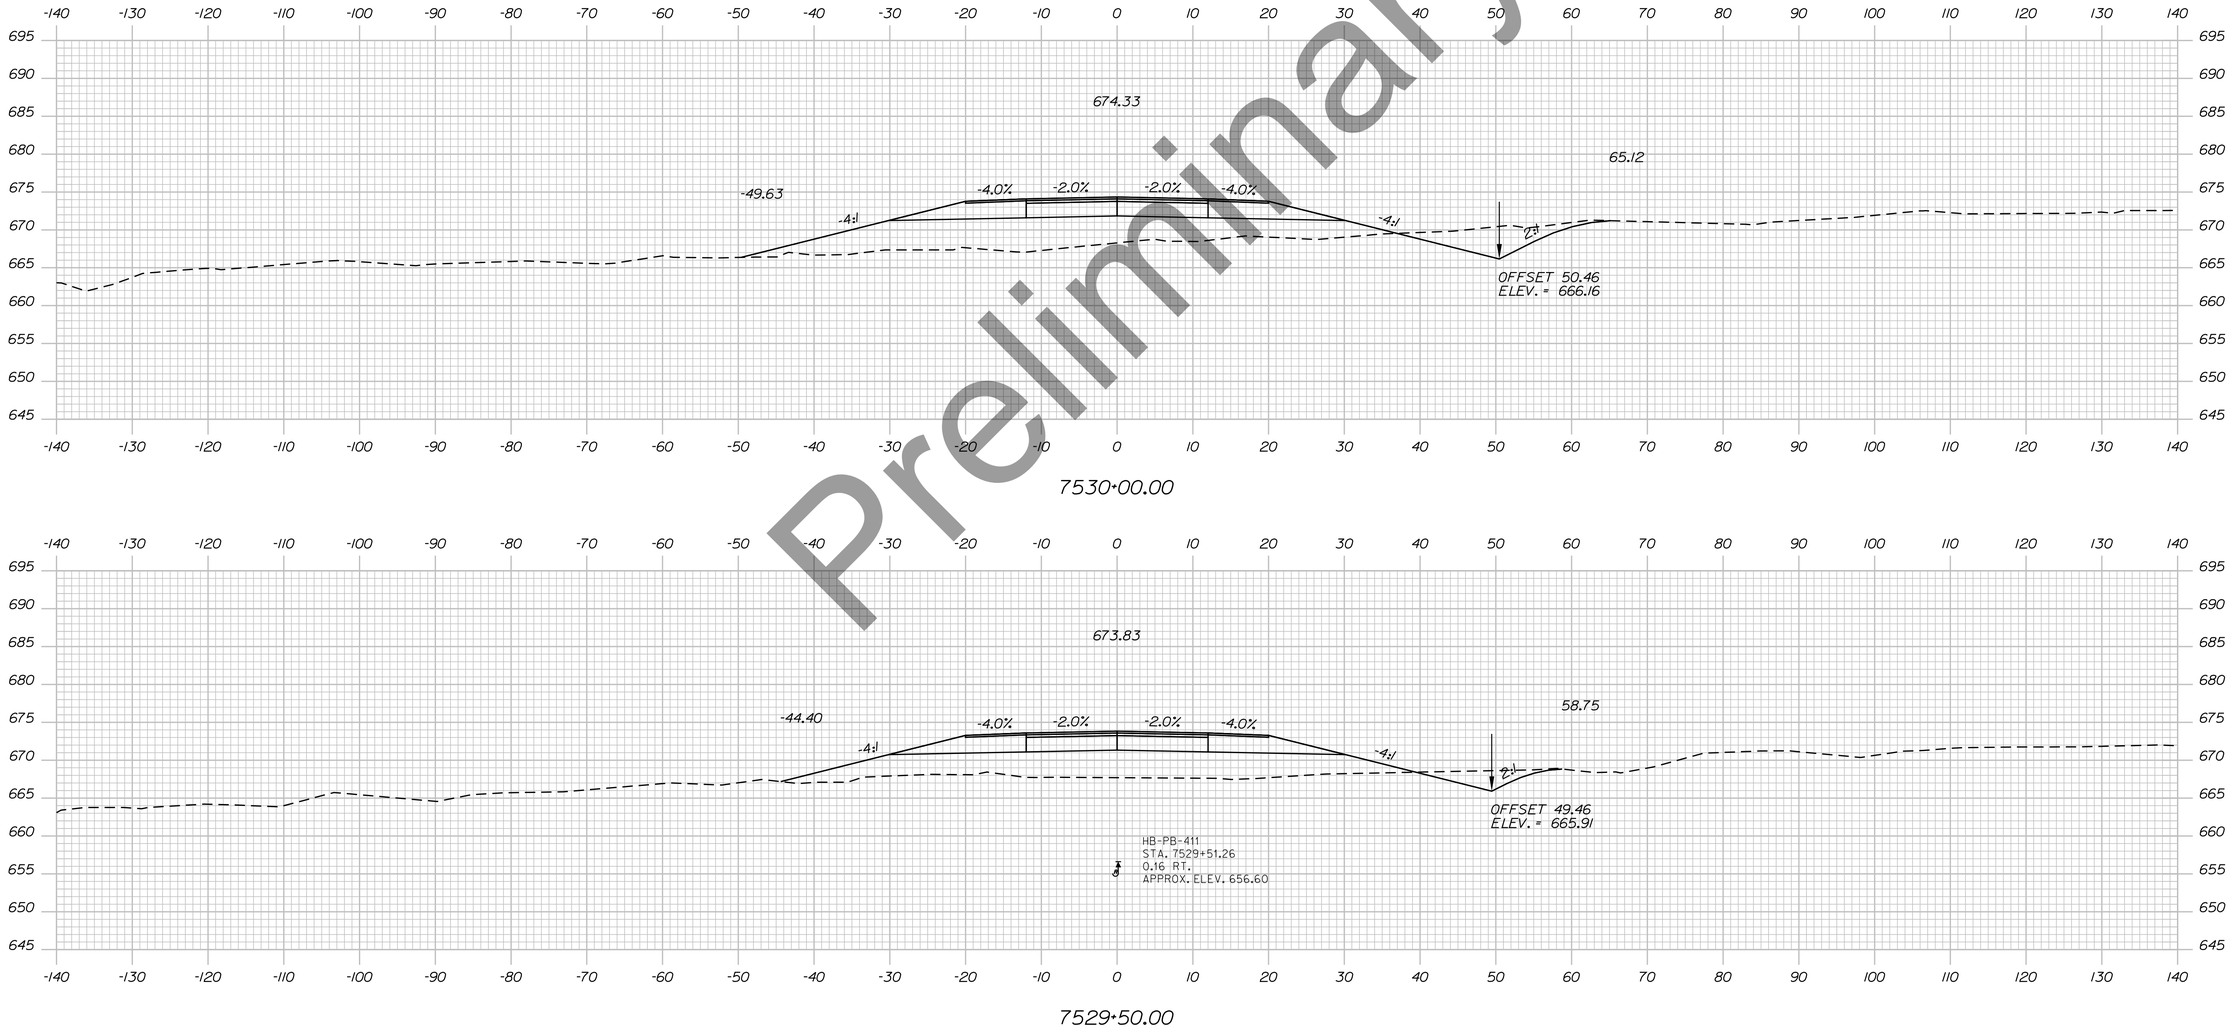

Preliminary

Filename: ...\H5_01_Xsects_PI_BYPASS.dgn Division: HIGHWAY Username: EFlynn Date:8/3/2023

STATE OF MAINE
DEPARTMENT OF TRANSPORTATION

HPP-6462(920)

WIN
WIN 6462.91

HIGHWAY PLANS

vhb

	BY	DATE
PROJ. MANAGER	R.M.	
DESIGN-DETAILED		
CHECKED-REVIEWED		
DESIGN2-DETAILED2		
DESIGN3-DETAILED3		
REVISIONS 1		
REVISIONS 2		
REVISIONS 3		
REVISIONS 4		
FIELD CHANGES		

PRESQUE ISLE
PRESQUE ISLE BYPASS

CROSS SECTIONS


SHEET NUMBER

261

OF 460

Sta. 7529+50.00 to Sta. 7530+00.00

Filename: ...\H5_01_Xsects_PI_BYPASS.dgn Division: HIGHWAY Username: EFlynn Date:8/3/2023

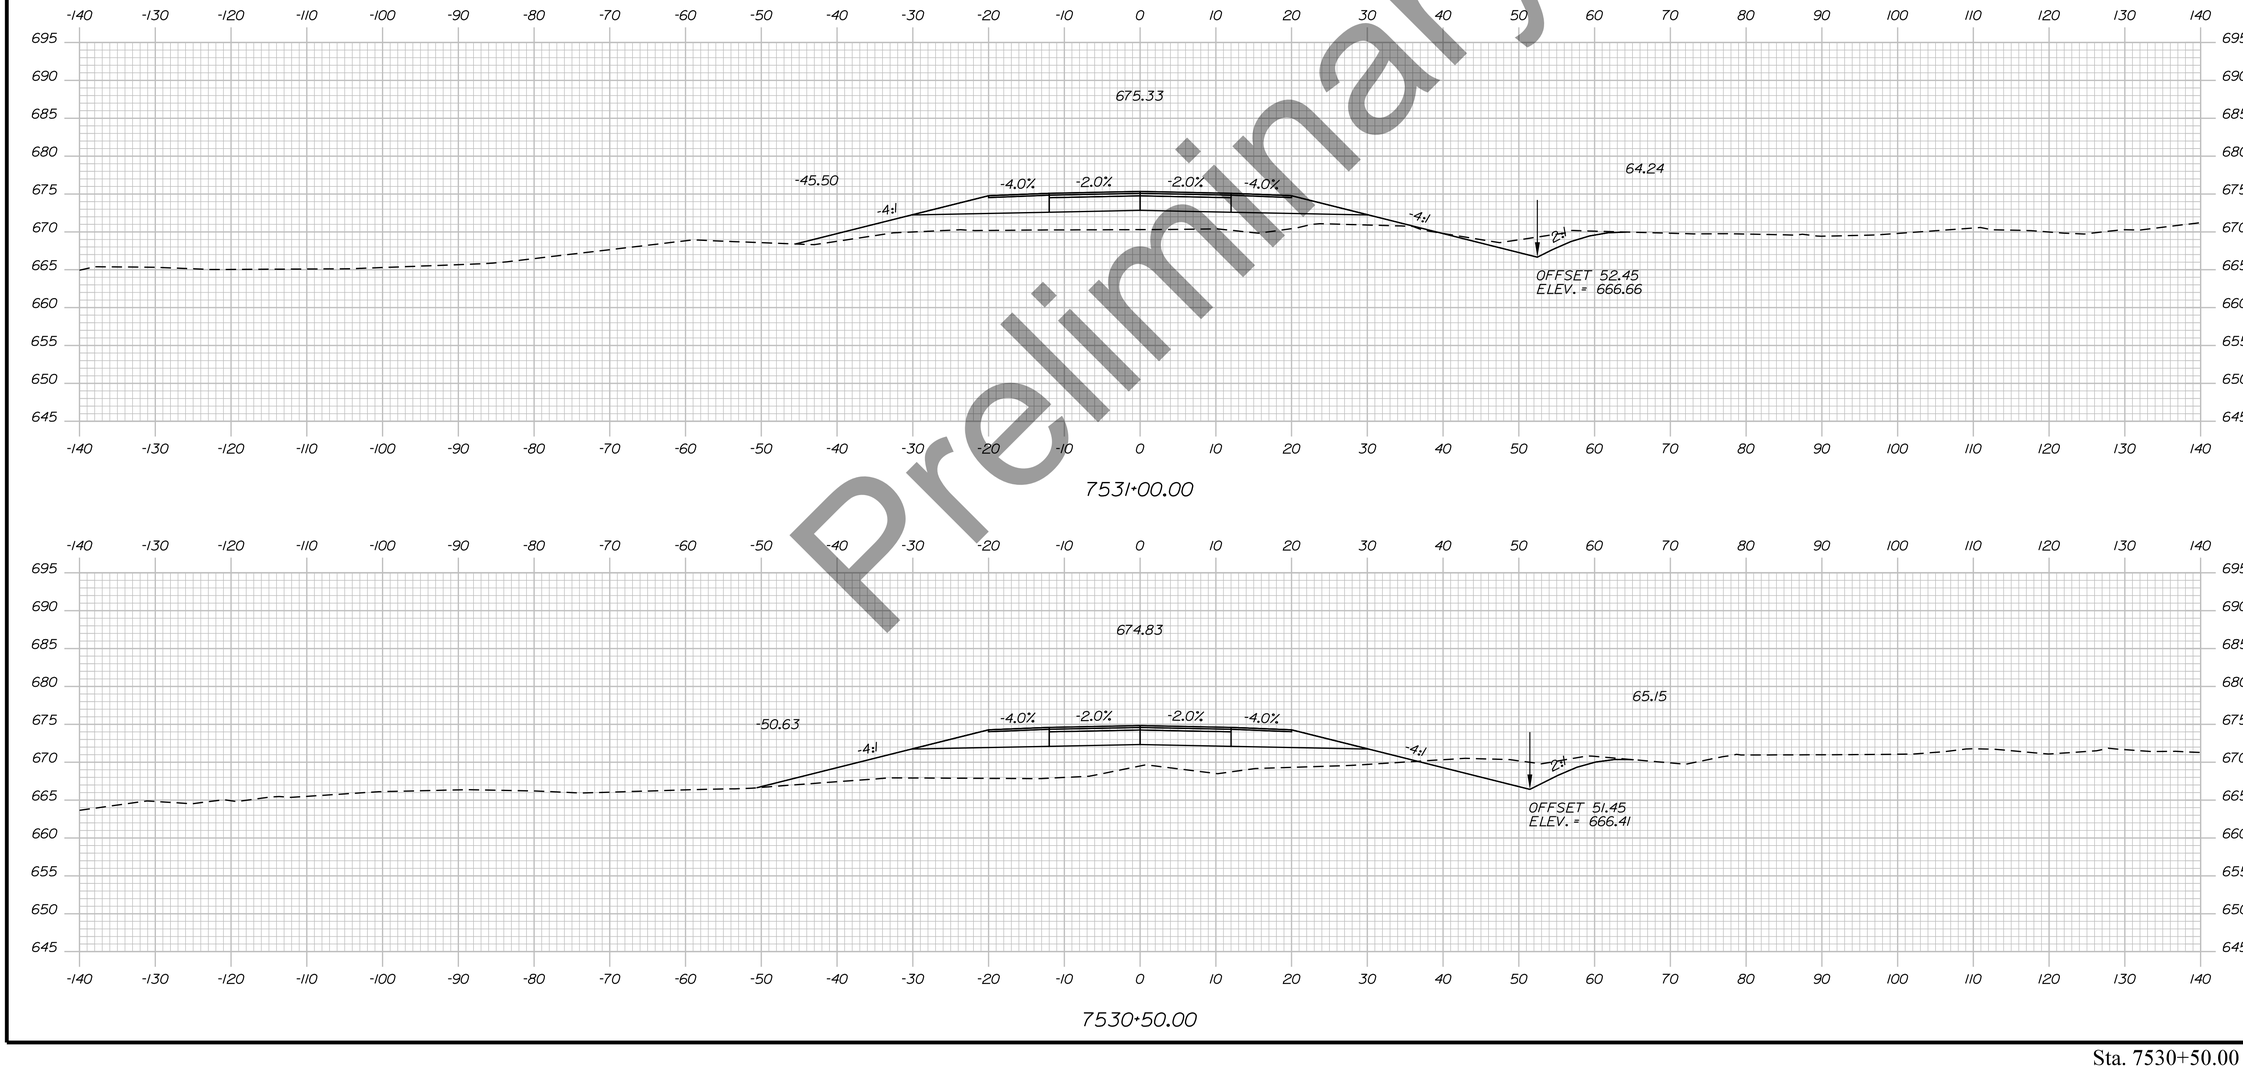

Preliminary

STATE OF MAINE
DEPARTMENT OF TRANSPORTATION

HPP-6462(920)

WIN
WIN 6462.91

HIGHWAY PLANS

vhb

	BY	DATE
PROJ. MANAGER	R.M.	
DESIGN-DETAILED		
CHECKED-REVIEWED		
DESIGN2-DETAILED2		
DESIGN3-DETAILED3		
REVISIONS 1		
REVISIONS 2		
REVISIONS 3		
REVISIONS 4		
FIELD CHANGES		

PRESQUE ISLE
PRESQUE ISLE BYPASS

CROSS SECTIONS

SHEET NUMBER

262

OF 460

Sta. 7530+50.00 to Sta. 7531+00.00



Preliminary

Sta. 7531+50.00 to Sta. 7532+00.00

STATE OF MAINE
DEPARTMENT OF TRANSPORTATION

HPP-6462(920)

WIN
WIN 6462.91

HIGHWAY PLANS

vhb

PROJ. MANAGER			
DESIGN-DETAILED	R.M.		
CHECKED-REVIEWED			
DESIGN2-DETAILED2			
DESIGN3-DETAILED3			
REVISIONS 1			1
REVISIONS 2			2
REVISIONS 3			3
REVISIONS 4			4
FIELD CHANGES			

PRESQUE ISLE
PRESQUE ISLE BYPASS

CROSS SECTIONS

SHEET NUMBER


263

OF 460

Username: EFlynn Date:8/3/2023

Division: HIGHWAY

Filename: ...\H5_01_Xsects_PI_BYPASS.dgn

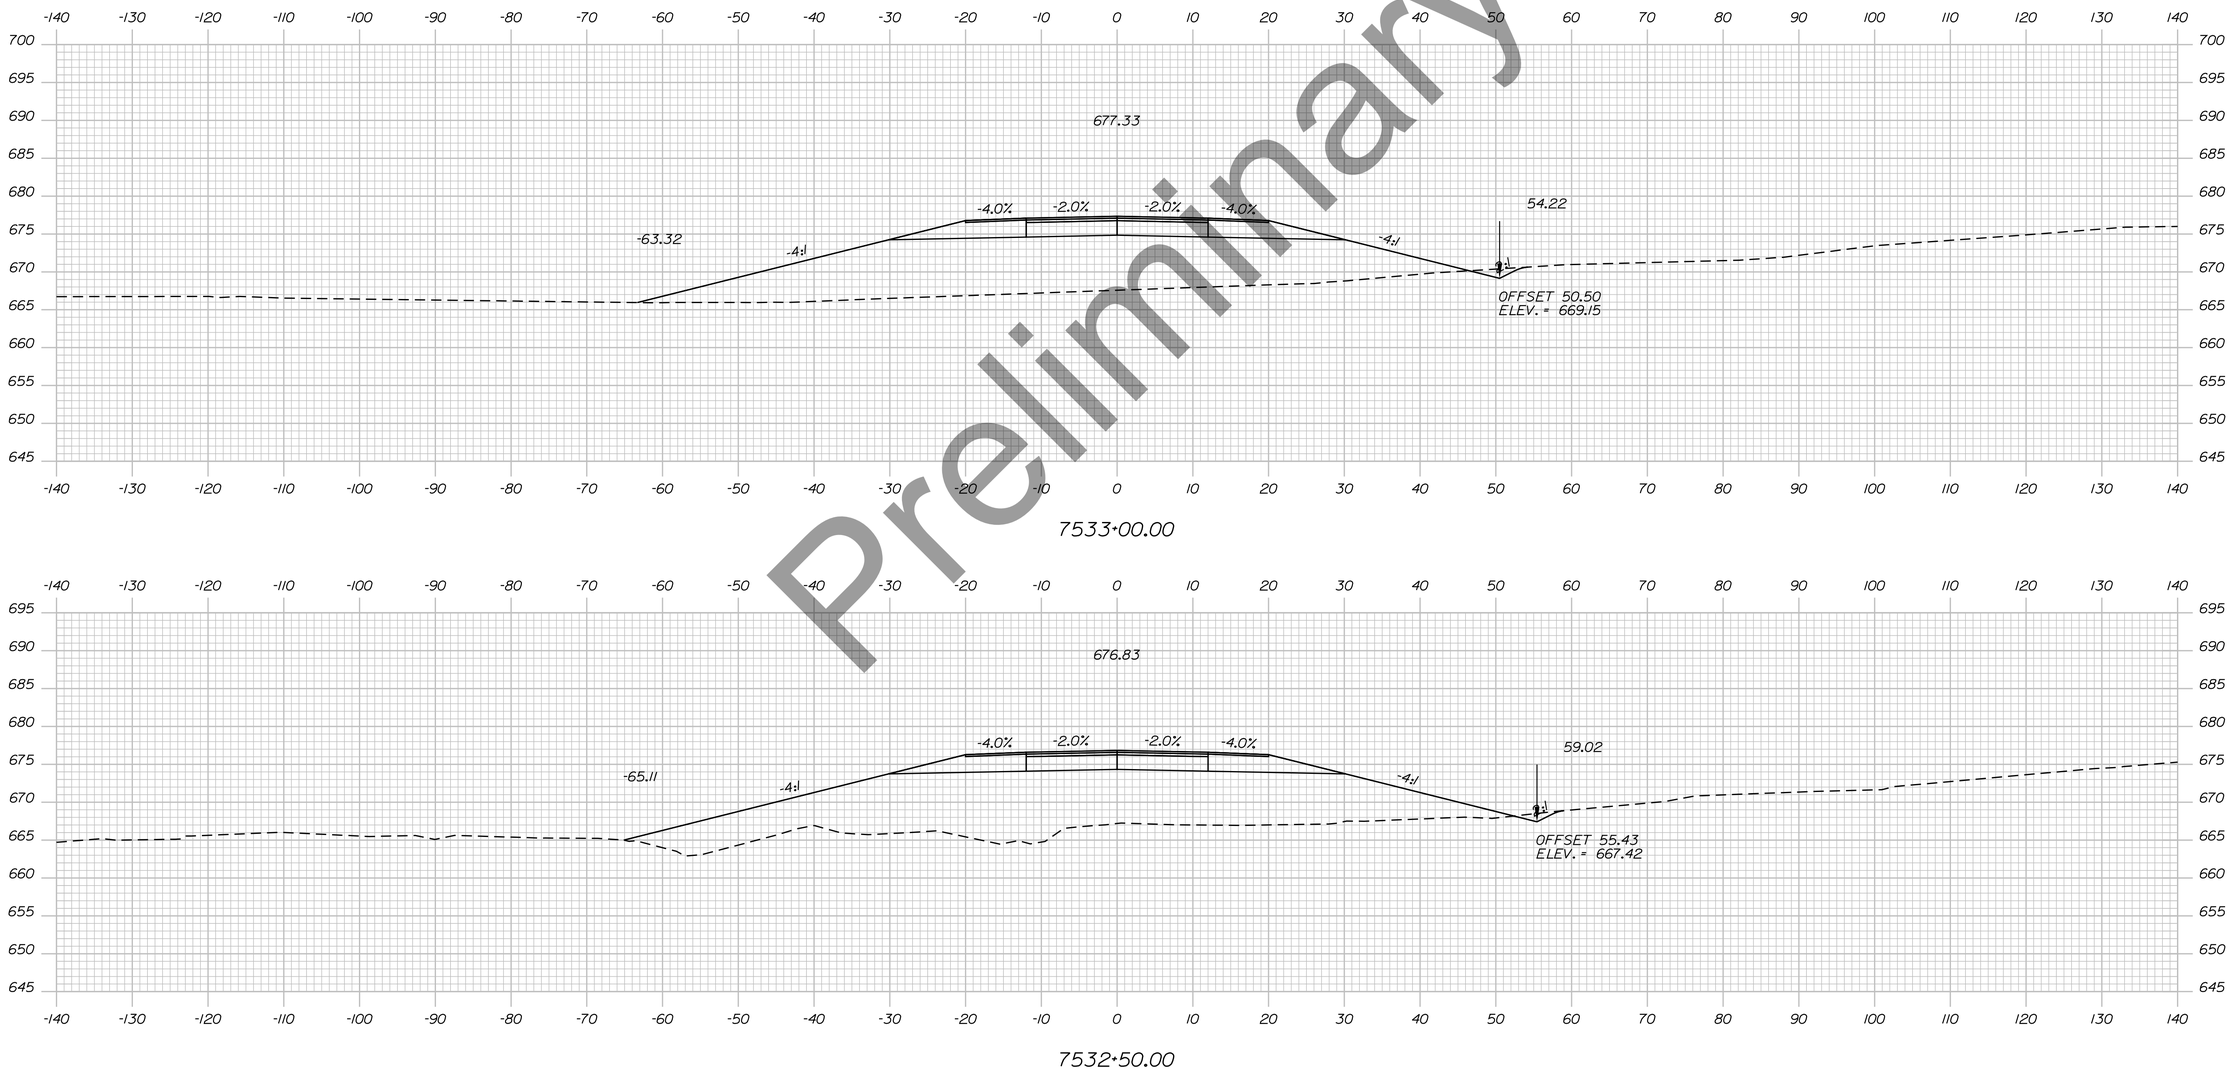

Preliminary

Sta. 7532+50.00 to Sta. 7533+00.00

STATE OF MAINE
DEPARTMENT OF TRANSPORTATION

HPP-6462(920)

WIN
WIN 6462.91

HIGHWAY PLANS

vhb

	BY	DATE
PROJ. MANAGER	R.M.	
DESIGN-DETAILED		
CHECKED-REVIEWED		
DESIGN2-DETAILED2		
DESIGN3-DETAILED3		
REVISIONS 1		
REVISIONS 2		
REVISIONS 3		
REVISIONS 4		
FIELD CHANGES		

PRESQUE ISLE
PRESQUE ISLE BYPASS


CROSS SECTIONS

SHEET NUMBER

264

OF 460

Filename: ...\H5_01_Xsects_PI_BYPASS.dgn Division: HIGHWAY Username: EFlynn Date:8/3/2023

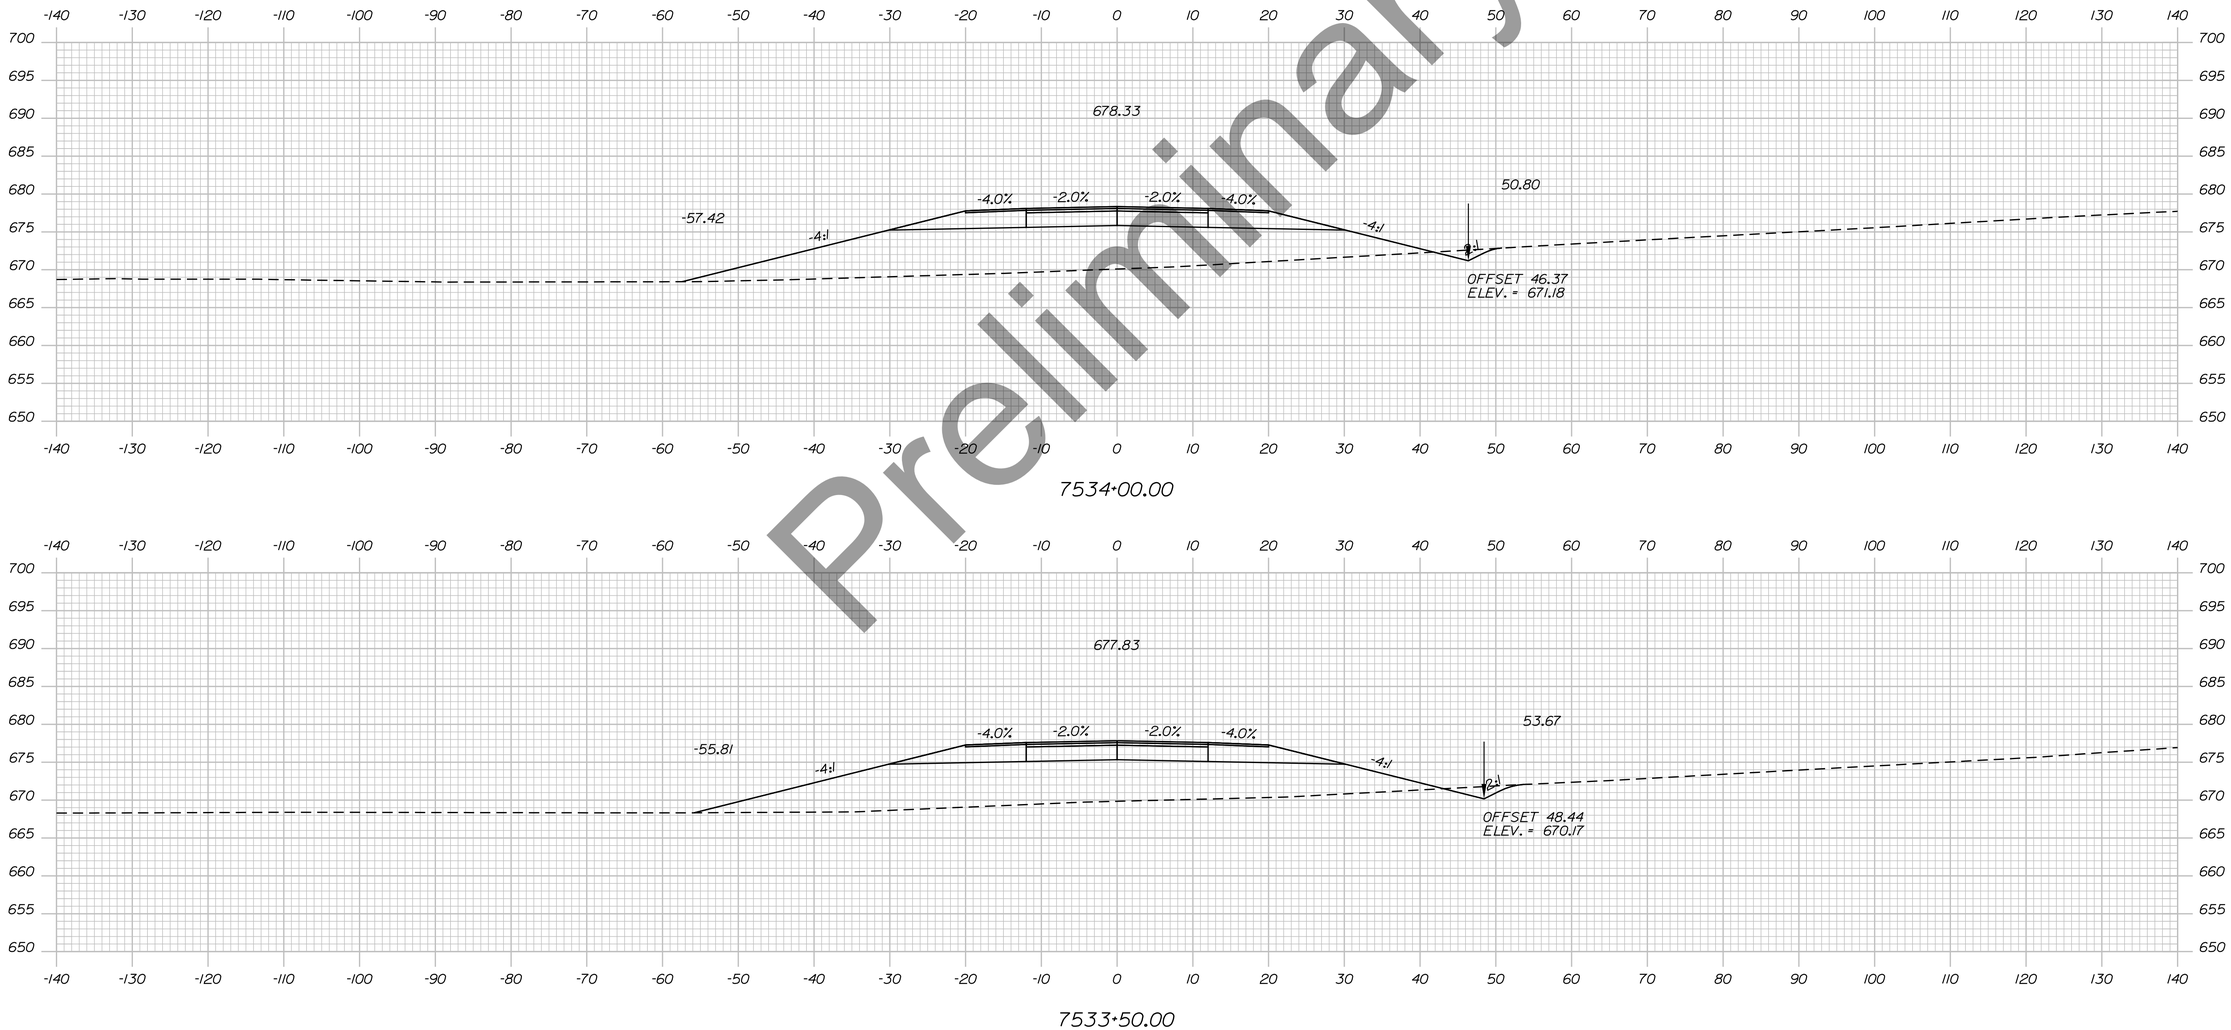

Preliminary

Filename: ...\H5_01_Xsects_PI_BYPASS.dgn Division: HIGHWAY Username: EFlynn Date:8/3/2023

STATE OF MAINE
DEPARTMENT OF TRANSPORTATION

HPP-6462(920)

WIN
WIN 6462.91

HIGHWAY PLANS

vhb

	BY	DATE
PROJ. MANAGER	R.M.	
DESIGN-DETAILED		
CHECKED-REVIEWED		
DESIGN2-DETAILED2		
DESIGN3-DETAILED3		
REVISIONS 1		
REVISIONS 2		
REVISIONS 3		
REVISIONS 4		
FIELD CHANGES		

PRESQUE ISLE
PRESQUE ISLE BYPASS

CROSS SECTIONS

SHEET NUMBER


265

OF 460

Sta. 7533+50.00 to Sta. 7534+00.00

Filename: ...\H5_01_Xsects_PI_BYPASS.dgn Division: HIGHWAY Username: EFlynn Date:8/3/2023

Preliminary

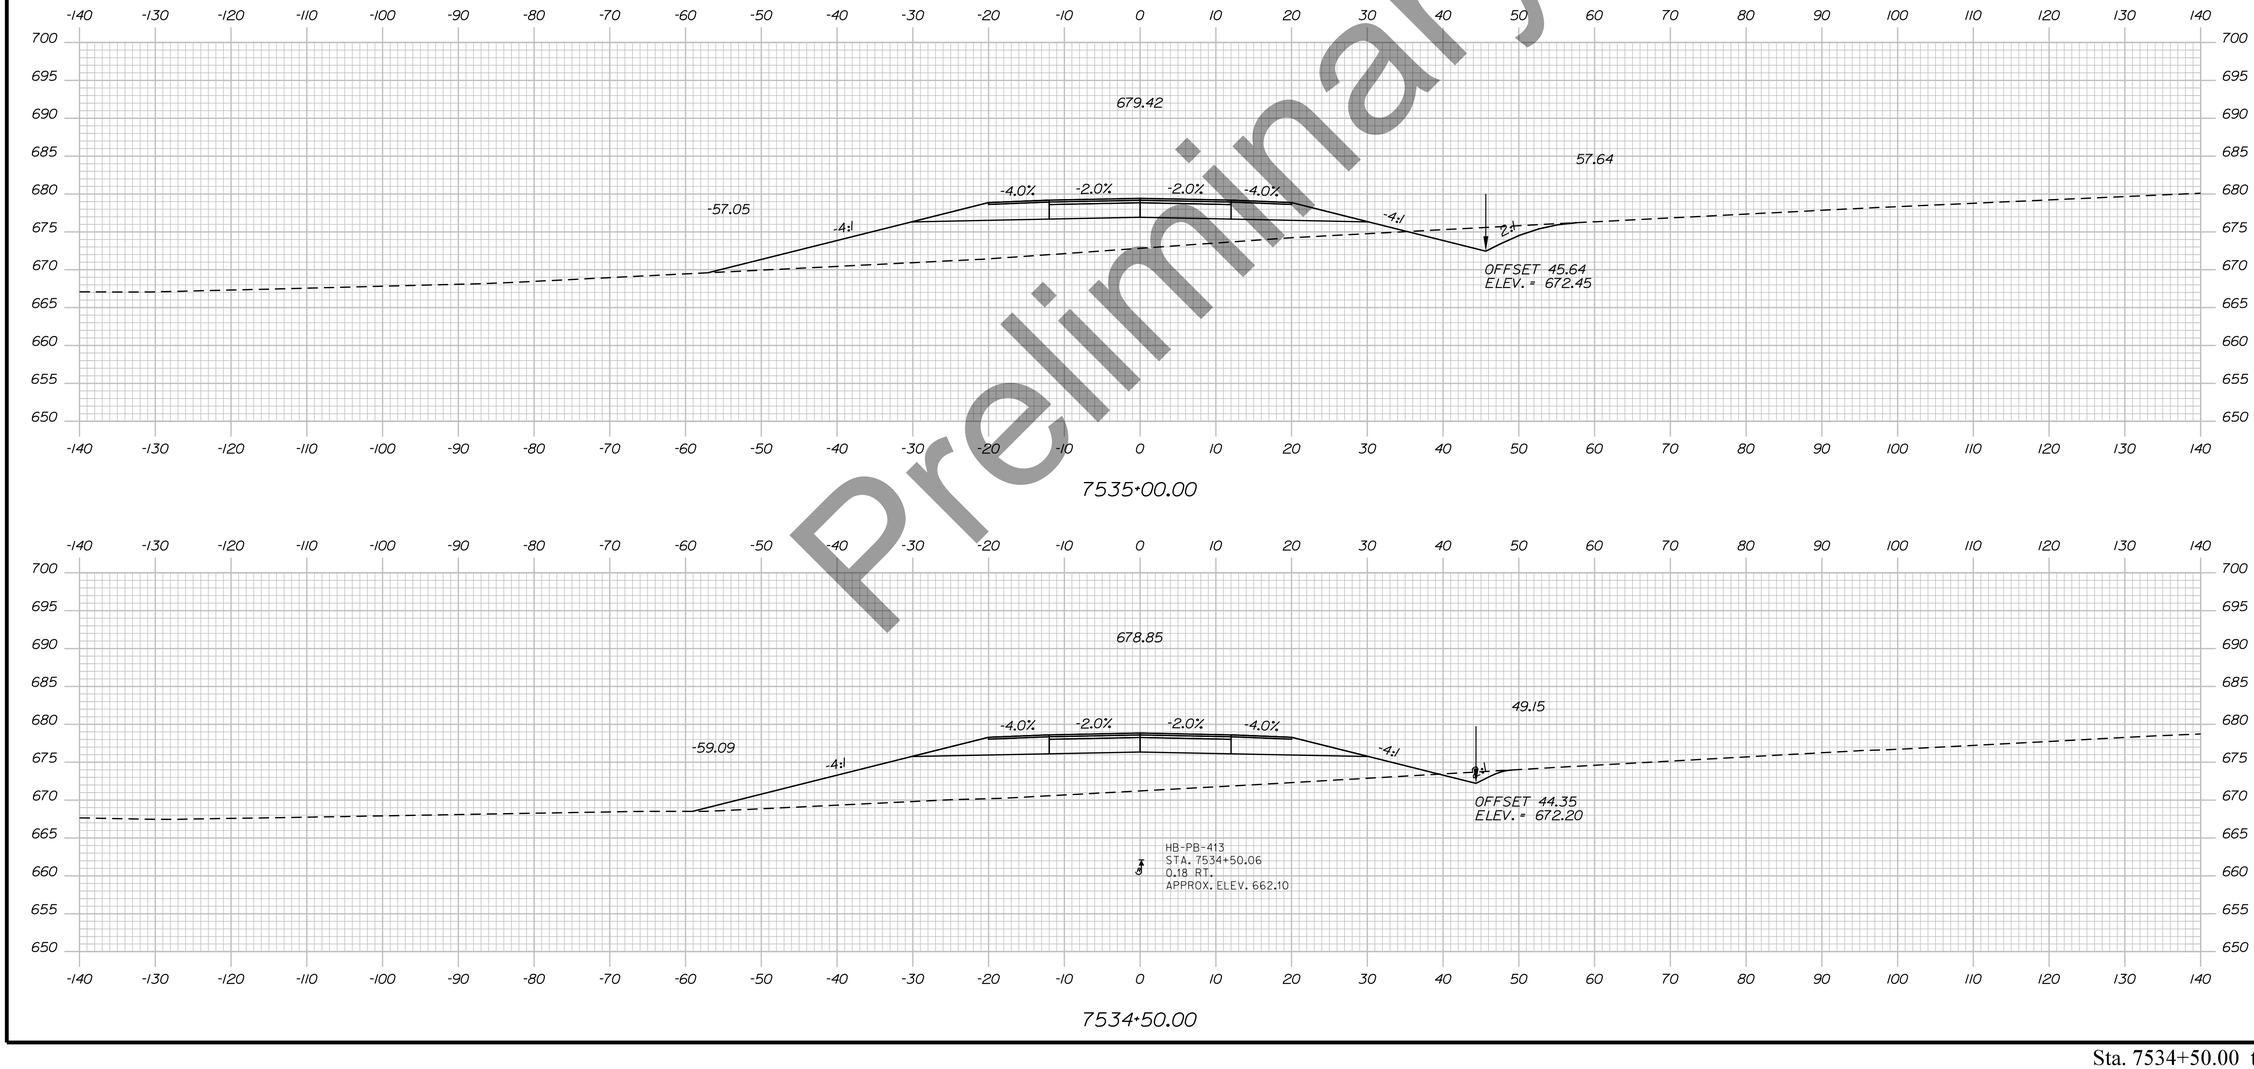

STATE OF MAINE
DEPARTMENT OF TRANSPORTATION

HPP-6462(920)

WIN
WIN 6462.91

HIGHWAY PLANS

vhb

	R.M.	BY	DATE
PROJ. MANAGER			
DESIGN-DETAILED			
CHECKED-REVIEWED			
DESIGN2-DETAILED2			
DESIGN3-DETAILED3			
REVISIONS 1			
REVISIONS 2			
REVISIONS 3			
REVISIONS 4			
FIELD CHANGES			

PRESQUE ISLE
PRESQUE ISLE BYPASS


CROSS SECTIONS

SHEET NUMBER

266

OF 460

Sta. 7534+50.00 to Sta. 7535+00.00

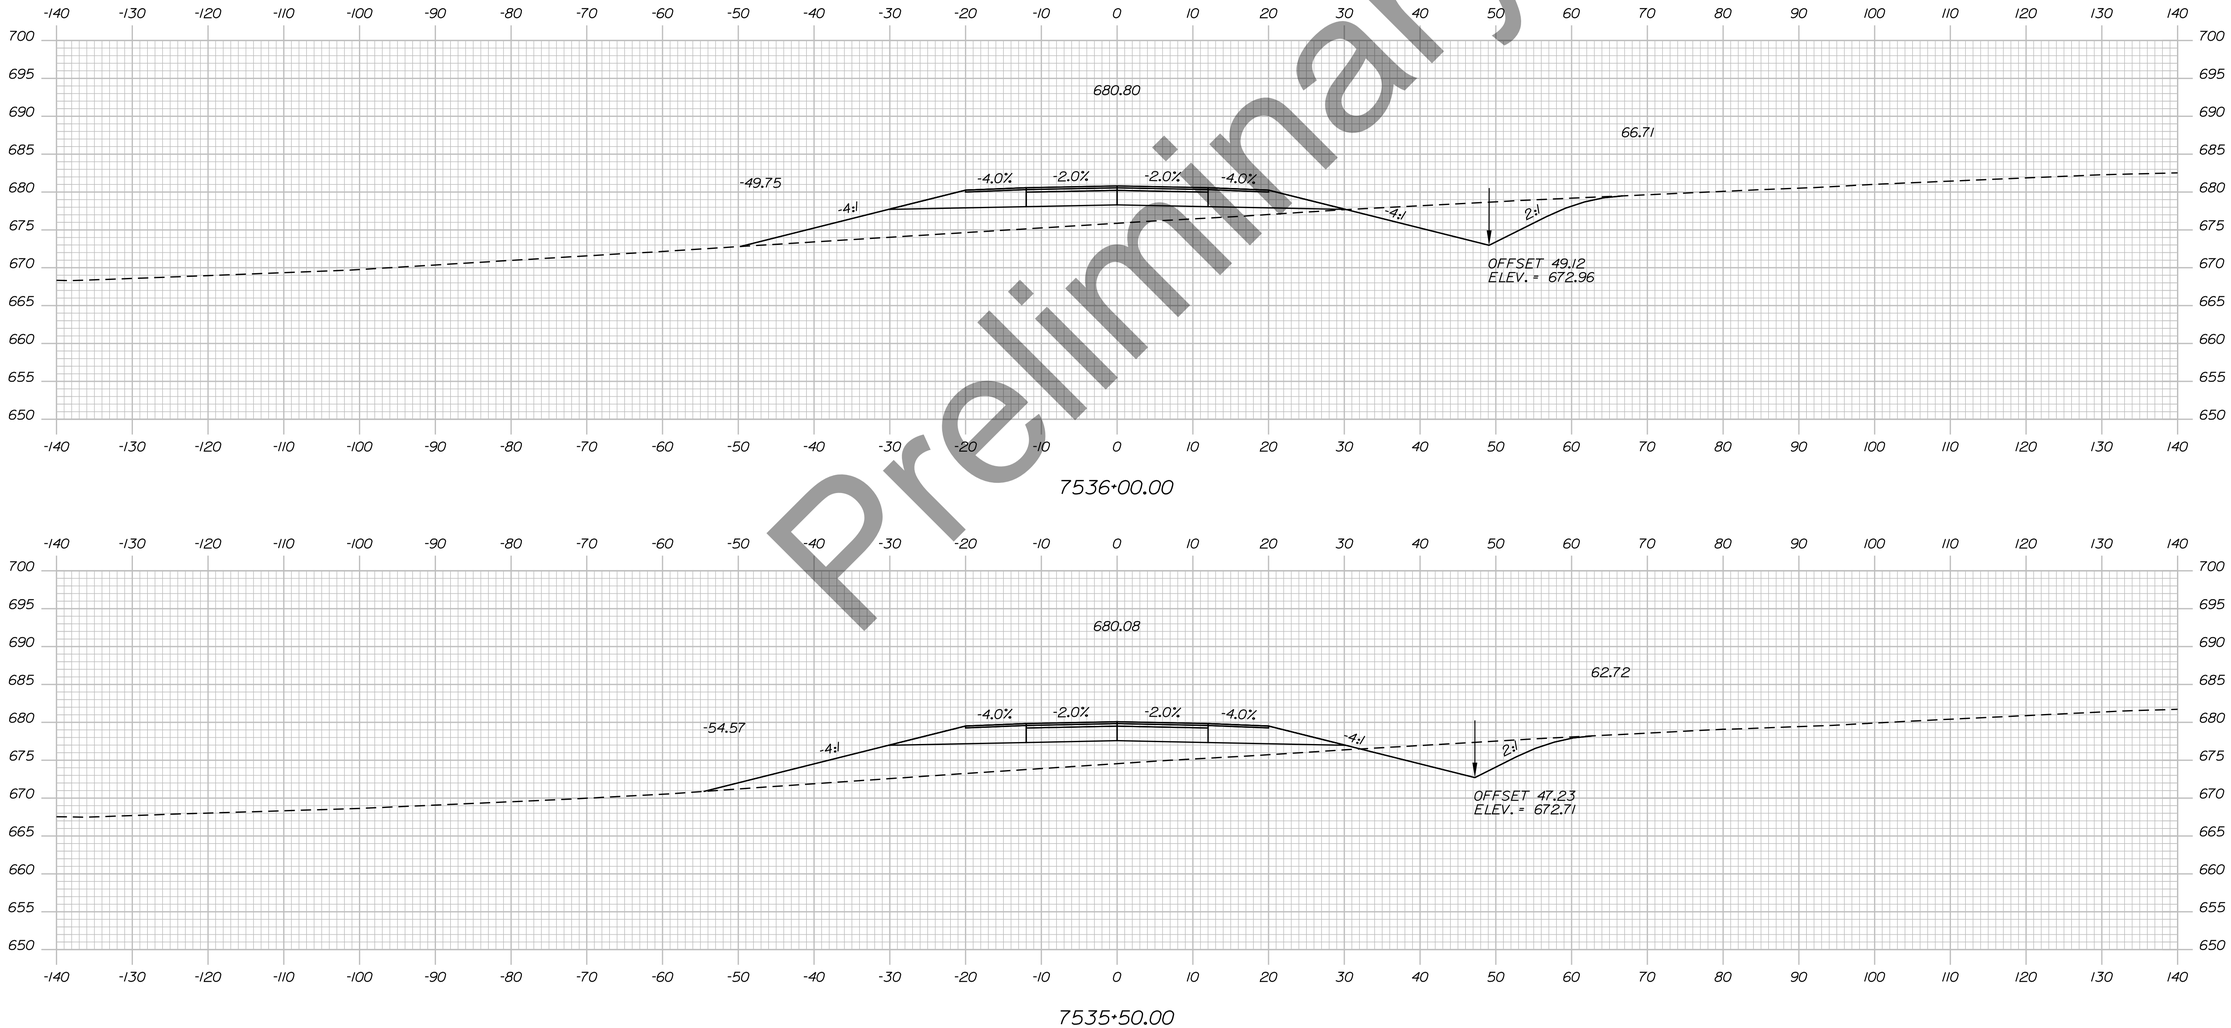

Preliminary

STATE OF MAINE
DEPARTMENT OF TRANSPORTATION

HPP-6462(920)

WIN
WIN 6462.91

HIGHWAY PLANS

vhb

	R.M.	BY	DATE
PROJ. MANAGER			
DESIGN-DETAILED			
CHECKED-REVIEWED			
DESIGN2-DETAILED2			
DESIGN3-DETAILED3			
REVISIONS 1			
REVISIONS 2			
REVISIONS 3			
REVISIONS 4			
FIELD CHANGES			

PRESQUE ISLE
PRESQUE ISLE BYPASS

CROSS SECTIONS

SHEET NUMBER


267

OF 460

Sta. 7535+50.00 to Sta. 7536+00.00

Filename: ...\H5_01_Xsects_PI_BYPASS.dgn Division: HIGHWAY Username: EFlynn Date:8/3/2023

Preliminary

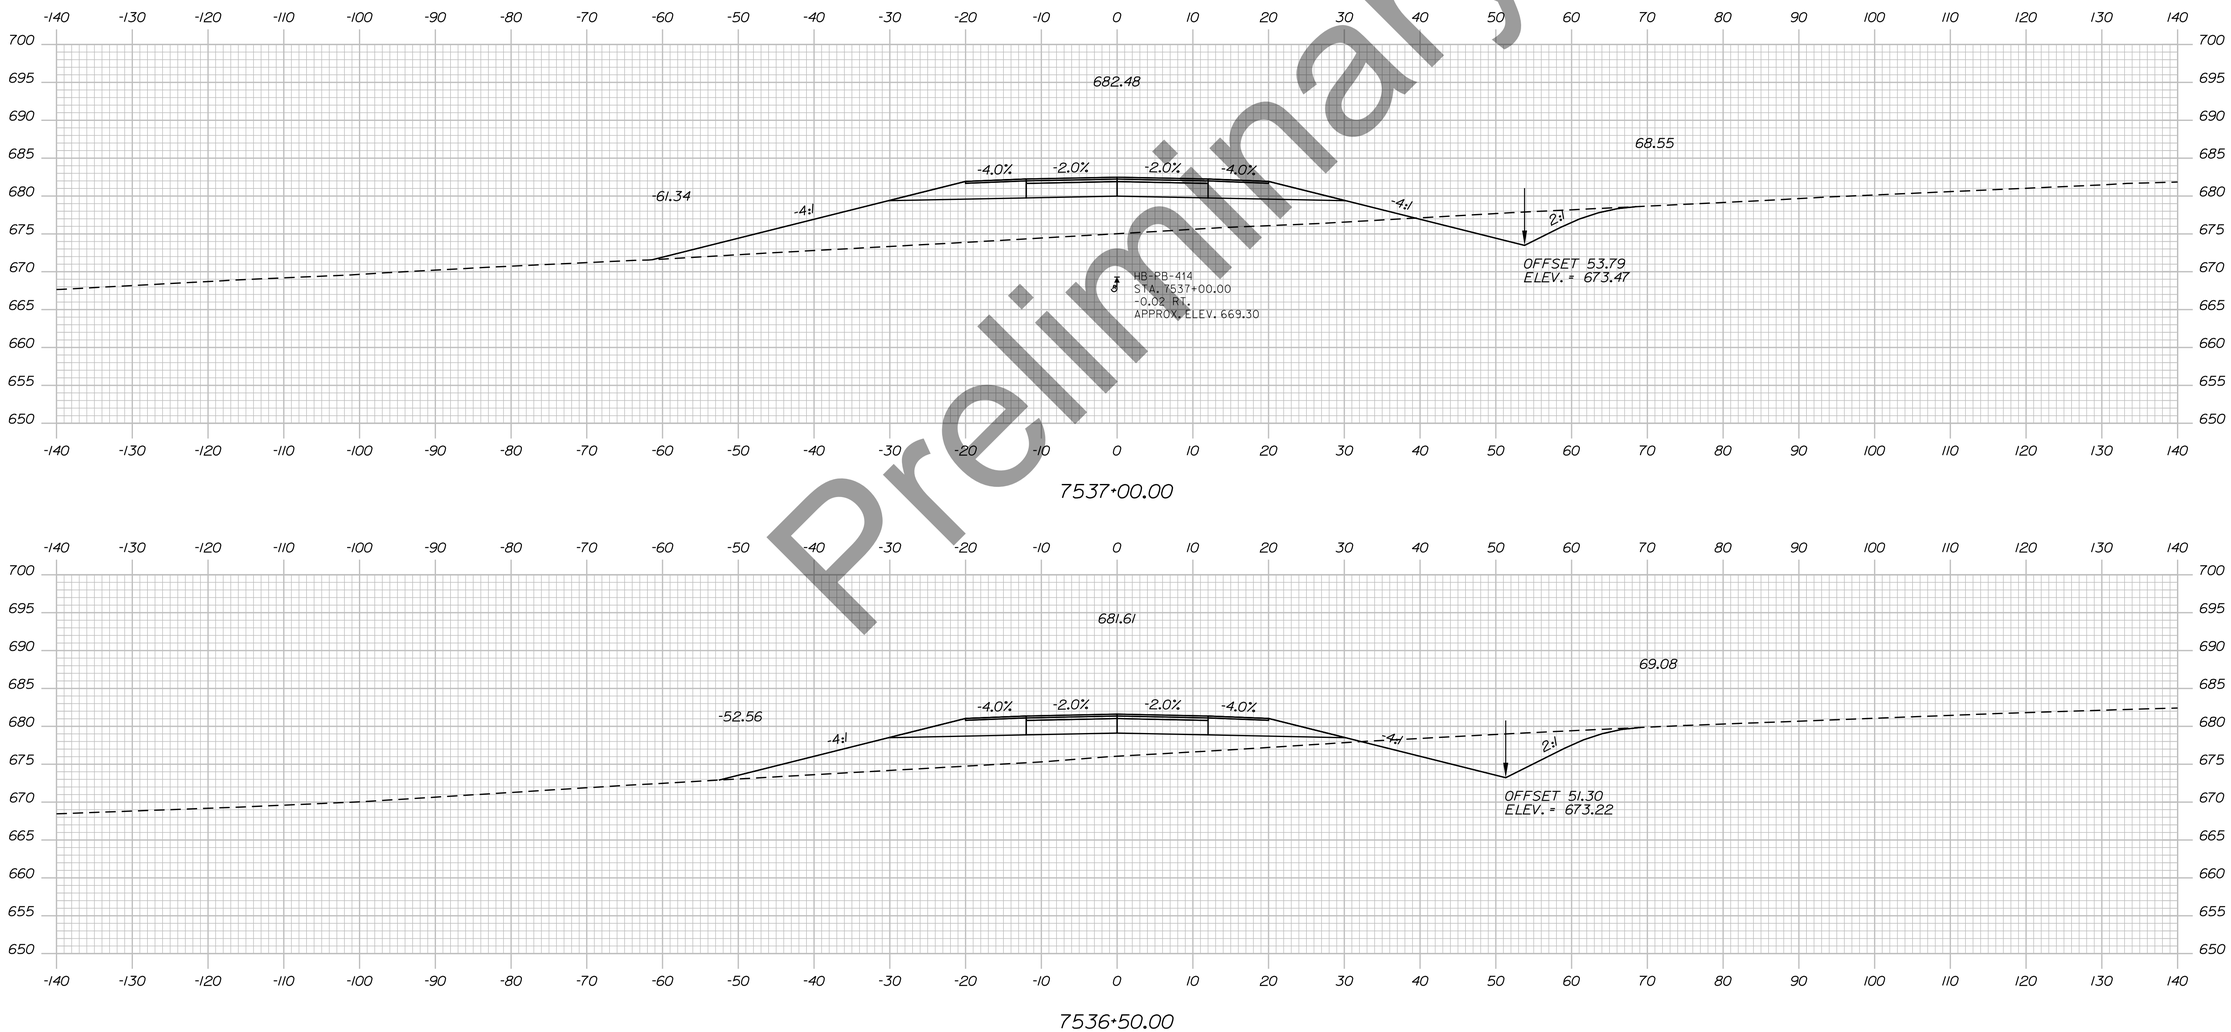

Sta. 7536+50.00 to Sta. 7537+00.00

STATE OF MAINE
DEPARTMENT OF TRANSPORTATION

HPP-6462(920)

WIN
WIN 6462.91

HIGHWAY PLANS

vhb

	DATE	BY
PROJ. MANAGER		R.M.
DESIGN-DETAILED		
CHECKED-REVIEWED		
DESIGN2-DETAILED2		
DESIGN3-DETAILED3		
REVISIONS 1		
REVISIONS 2		
REVISIONS 3		
REVISIONS 4		
FIELD CHANGES		

PRESQUE ISLE
PRESQUE ISLE BYPASS


CROSS SECTIONS

SHEET NUMBER

268

OF 460

Filename: ...\H5_01_Xsects_PI_BYPASS.dgn Division: HIGHWAY Username: EFlynn Date:8/3/2023

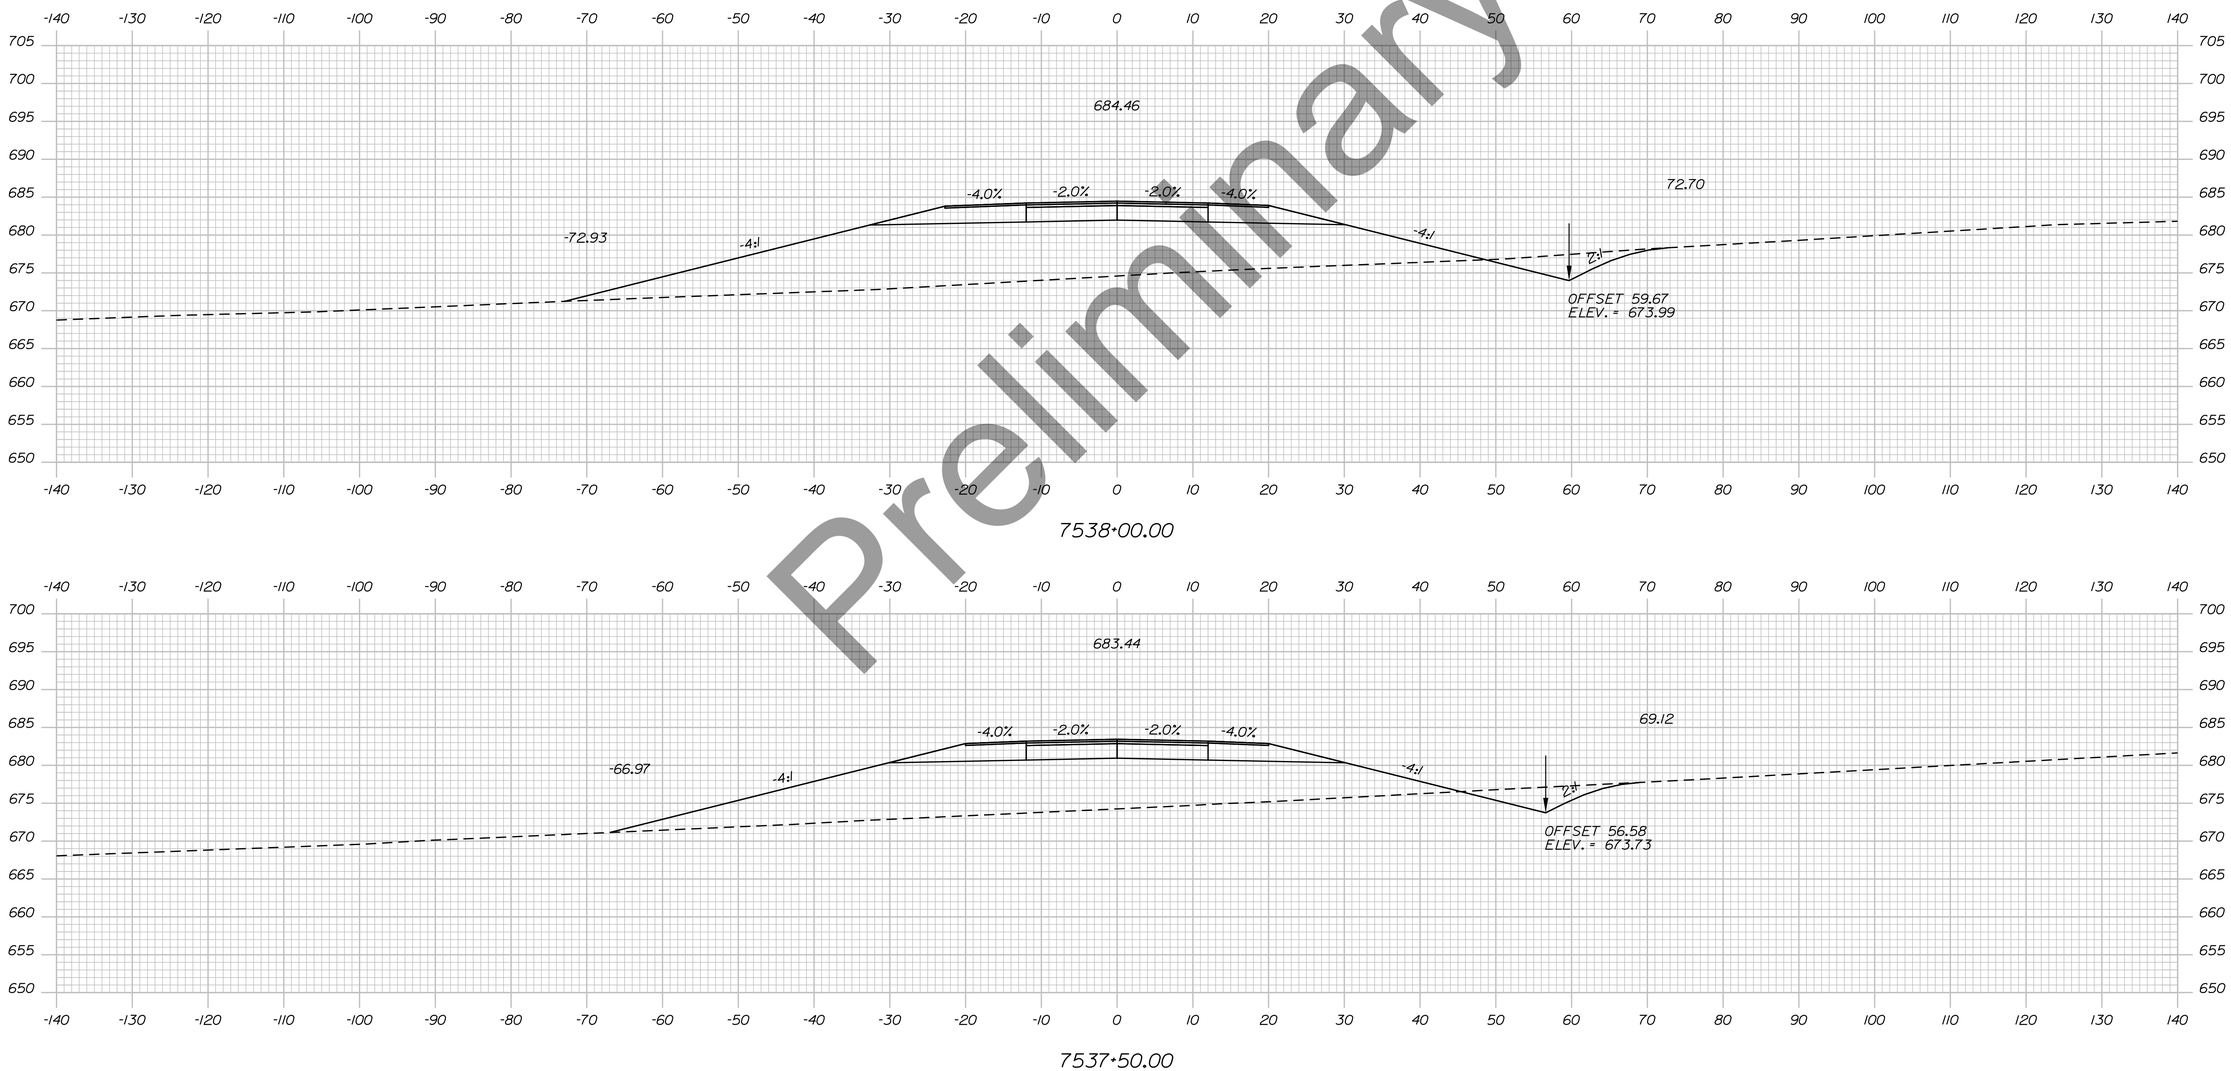

Preliminary

Filename: ...\H5_01_Xsects_PI_BYPASS.dgn Division: HIGHWAY Username: EFlynn Date:8/3/2023

STATE OF MAINE
DEPARTMENT OF TRANSPORTATION

HPP-6462(920)

WIN
WIN 6462.91

HIGHWAY PLANS

vhb

	BY	DATE
PROJ. MANAGER	R.M.	
DESIGN-DETAILED		
CHECKED-REVIEWED		
DESIGN2-DETAILED2		
DESIGN3-DETAILED3		
REVISIONS 1		
REVISIONS 2		
REVISIONS 3		
REVISIONS 4		
FIELD CHANGES		

PRESQUE ISLE
PRESQUE ISLE BYPASS

CROSS SECTIONS


SHEET NUMBER

269

OF 460

Sta. 7537+50.00 to Sta. 7538+00.00

Filename: ...\H5_01_Xsects_PI_BYPASS.dgn Division: HIGHWAY Username: EFlynn Date:8/3/2023

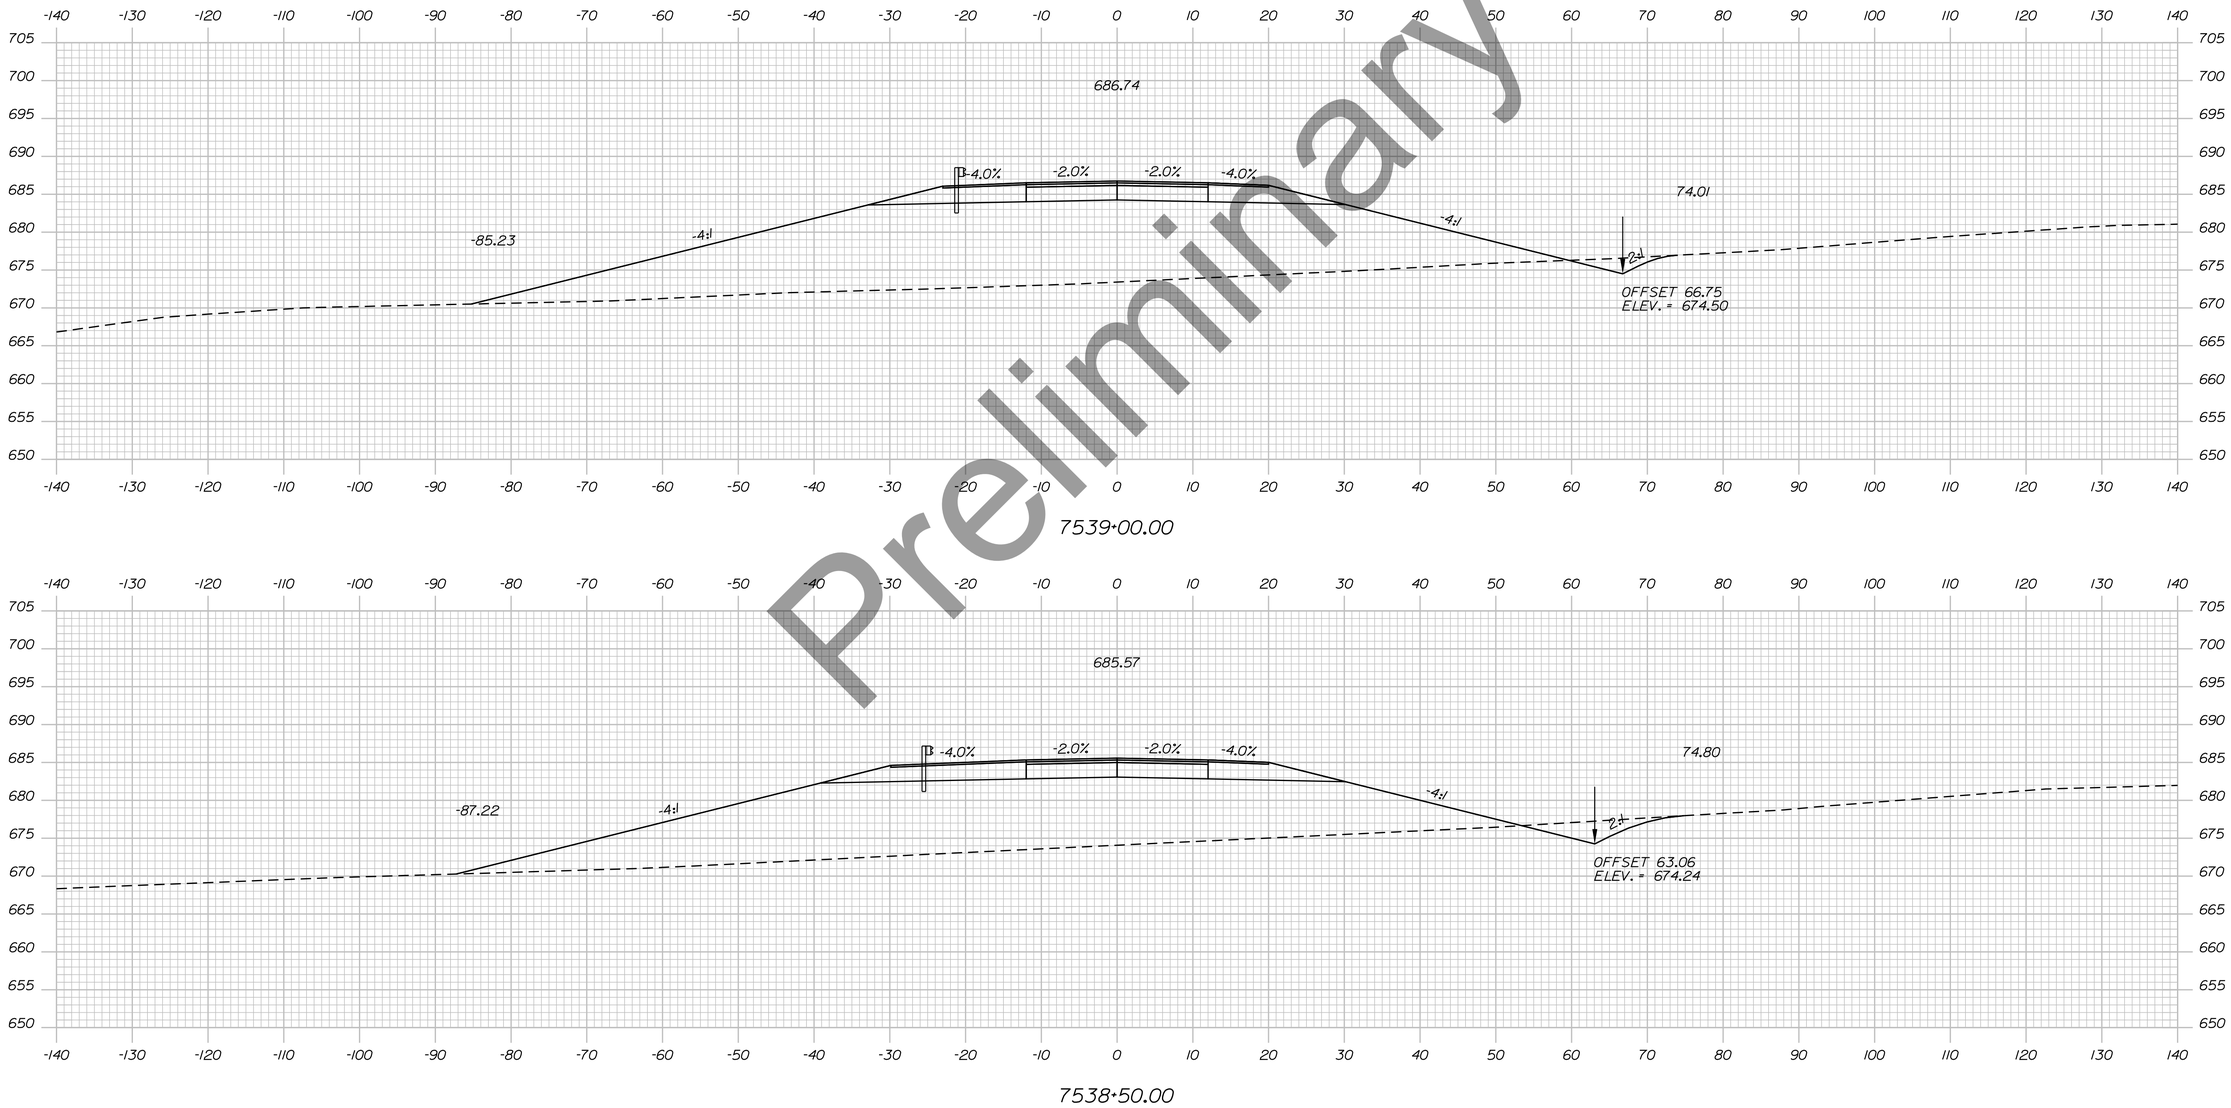

Preliminary

STATE OF MAINE
DEPARTMENT OF TRANSPORTATION

HPP-6462(920)

WIN
WIN 6462.91

HIGHWAY PLANS

vhb

PROJ. MANAGER			
DESIGN-DETAILED	R.M.		
CHECKED-REVIEWED		BY	
DESIGN2-DETAILED2			
DESIGN3-DETAILED3			
REVISIONS 1	1		
REVISIONS 2	2		
REVISIONS 3	3		
REVISIONS 4	4		
FIELD CHANGES		DATE	

PRESQUE ISLE
PRESQUE ISLE BYPASS

CROSS SECTIONS


SHEET NUMBER

270

OF 460

Sta. 7538+50.00 to Sta. 7539+00.00

Filename: ...\H5_01_Xsects_PI_BYPASS.dgn Division: HIGHWAY Username: EFlynn Date:8/3/2023

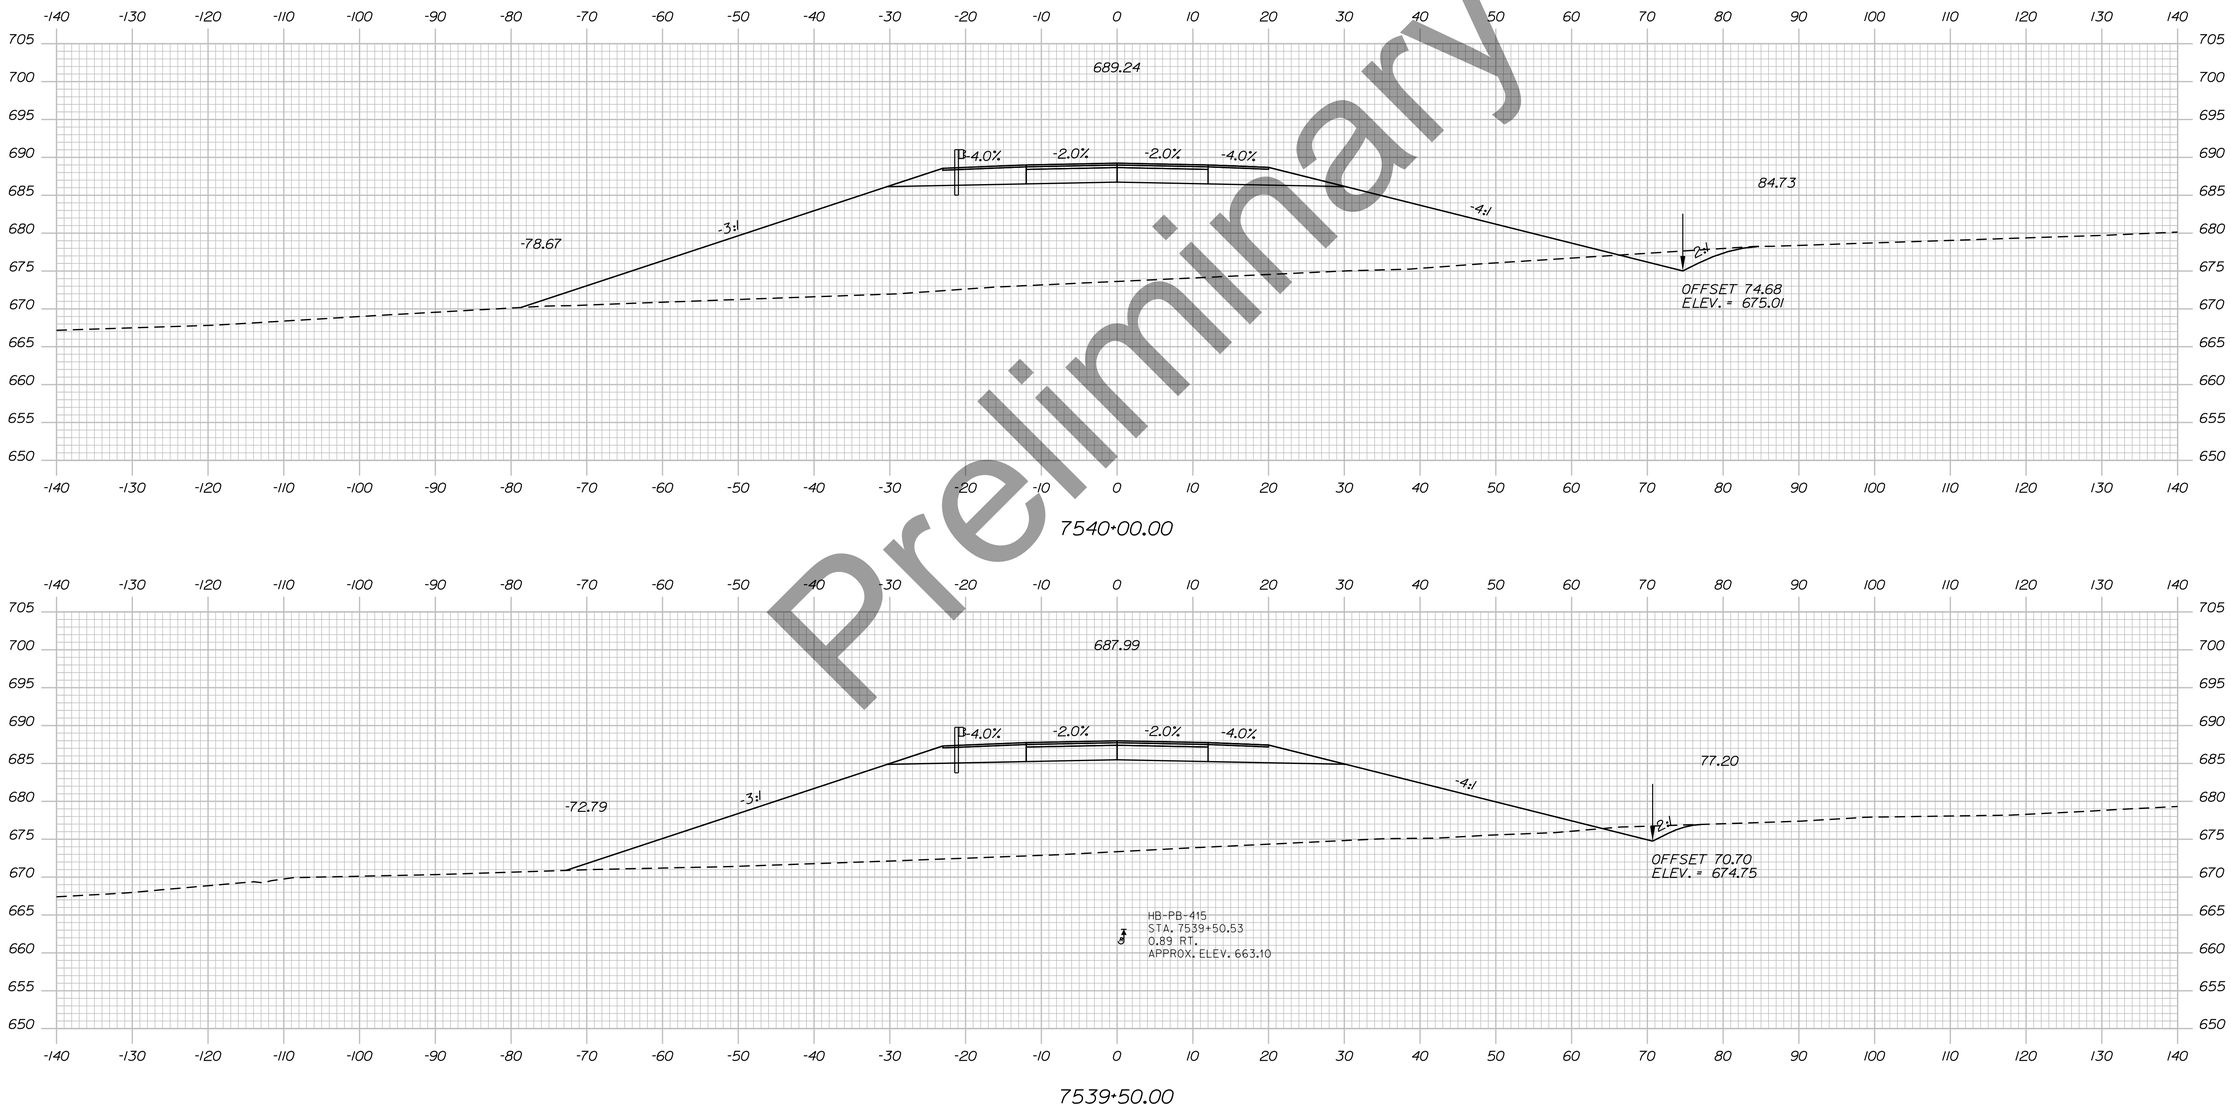

Preliminary

STATE OF MAINE
DEPARTMENT OF TRANSPORTATION

HPP-6462(920)

WIN
WIN 6462.91

HIGHWAY PLANS

vhb

	DATE	BY	R.M.
PROJ. MANAGER			
DESIGN-DETAILED			
CHECKED-REVIEWED			
DESIGN2-DETAILED2			
DESIGN3-DETAILED3			
REVISIONS 1			
REVISIONS 2			
REVISIONS 3			
REVISIONS 4			
FIELD CHANGES			

PRESQUE ISLE
PRESQUE ISLE BYPASS


CROSS SECTIONS

SHEET NUMBER

271

OF 460

Sta. 7539+50.00 to Sta. 7540+00.00

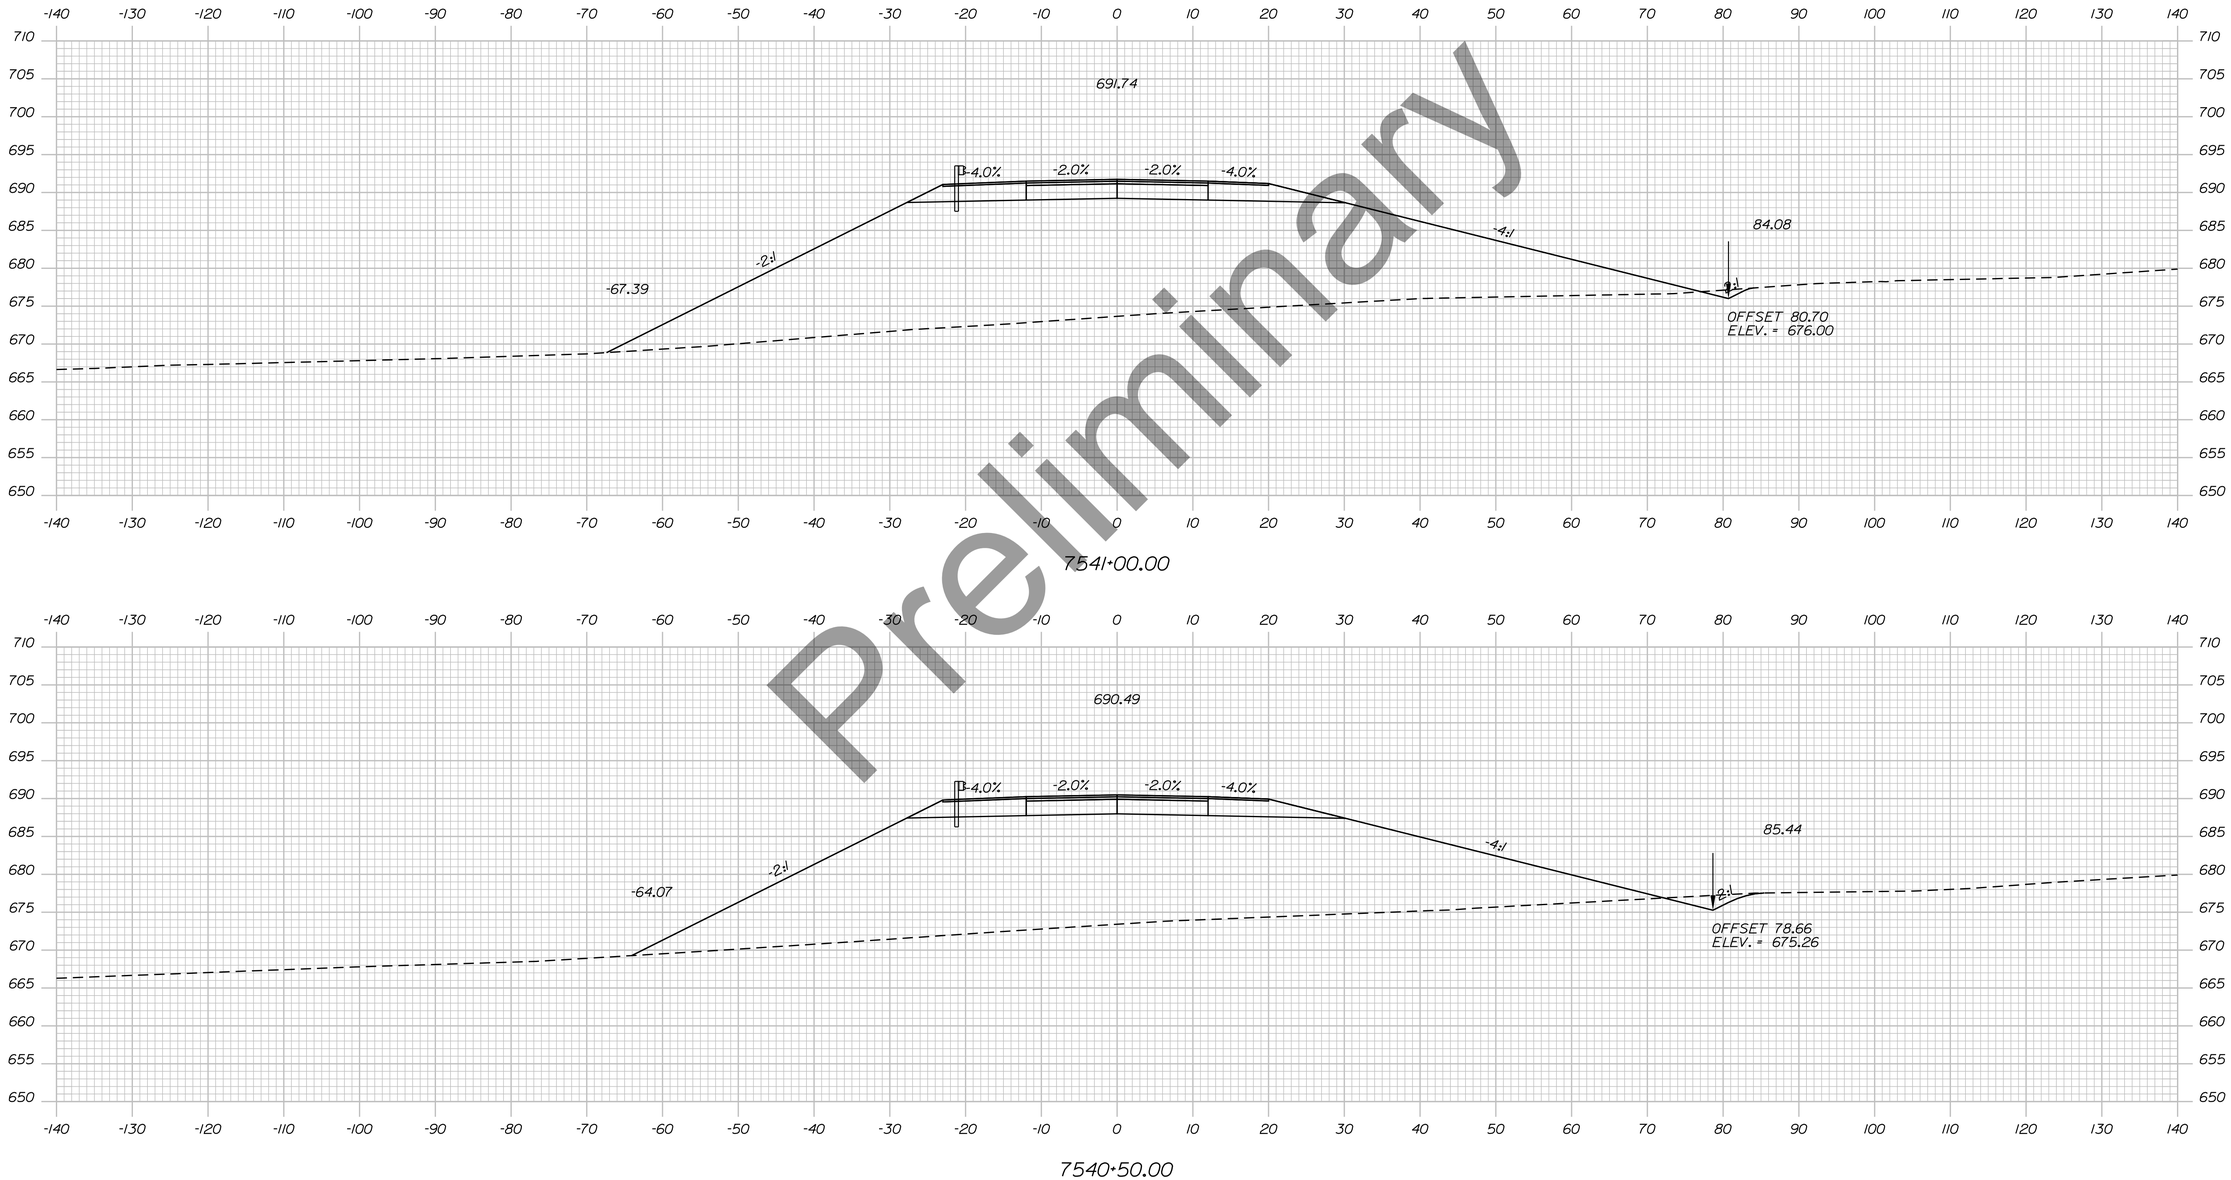

Preliminary

Sta. 7540+50.00 to Sta. 7541+00.00

STATE OF MAINE
DEPARTMENT OF TRANSPORTATION

HPP-6462(920)

WIN
WIN 6462.91

HIGHWAY PLANS

vhb


	DATE	BY
R.M.		
PROJ. MANAGER		
DESIGN-DETAILED		
CHECKED-REVIEWED		
DESIGN2-DETAILED2		
DESIGN3-DETAILED3		
REVISIONS 1		
REVISIONS 2		
REVISIONS 3		
REVISIONS 4		
FIELD CHANGES		

PRESQUE ISLE
PRESQUE ISLE BYPASS

CROSS SECTIONS

SHEET NUMBER
272
OF 460

Filename: ...\H5_01_Xsects_PI_BYPASS.dgn Division: HIGHWAY Username: EFlynn Date:8/3/2023

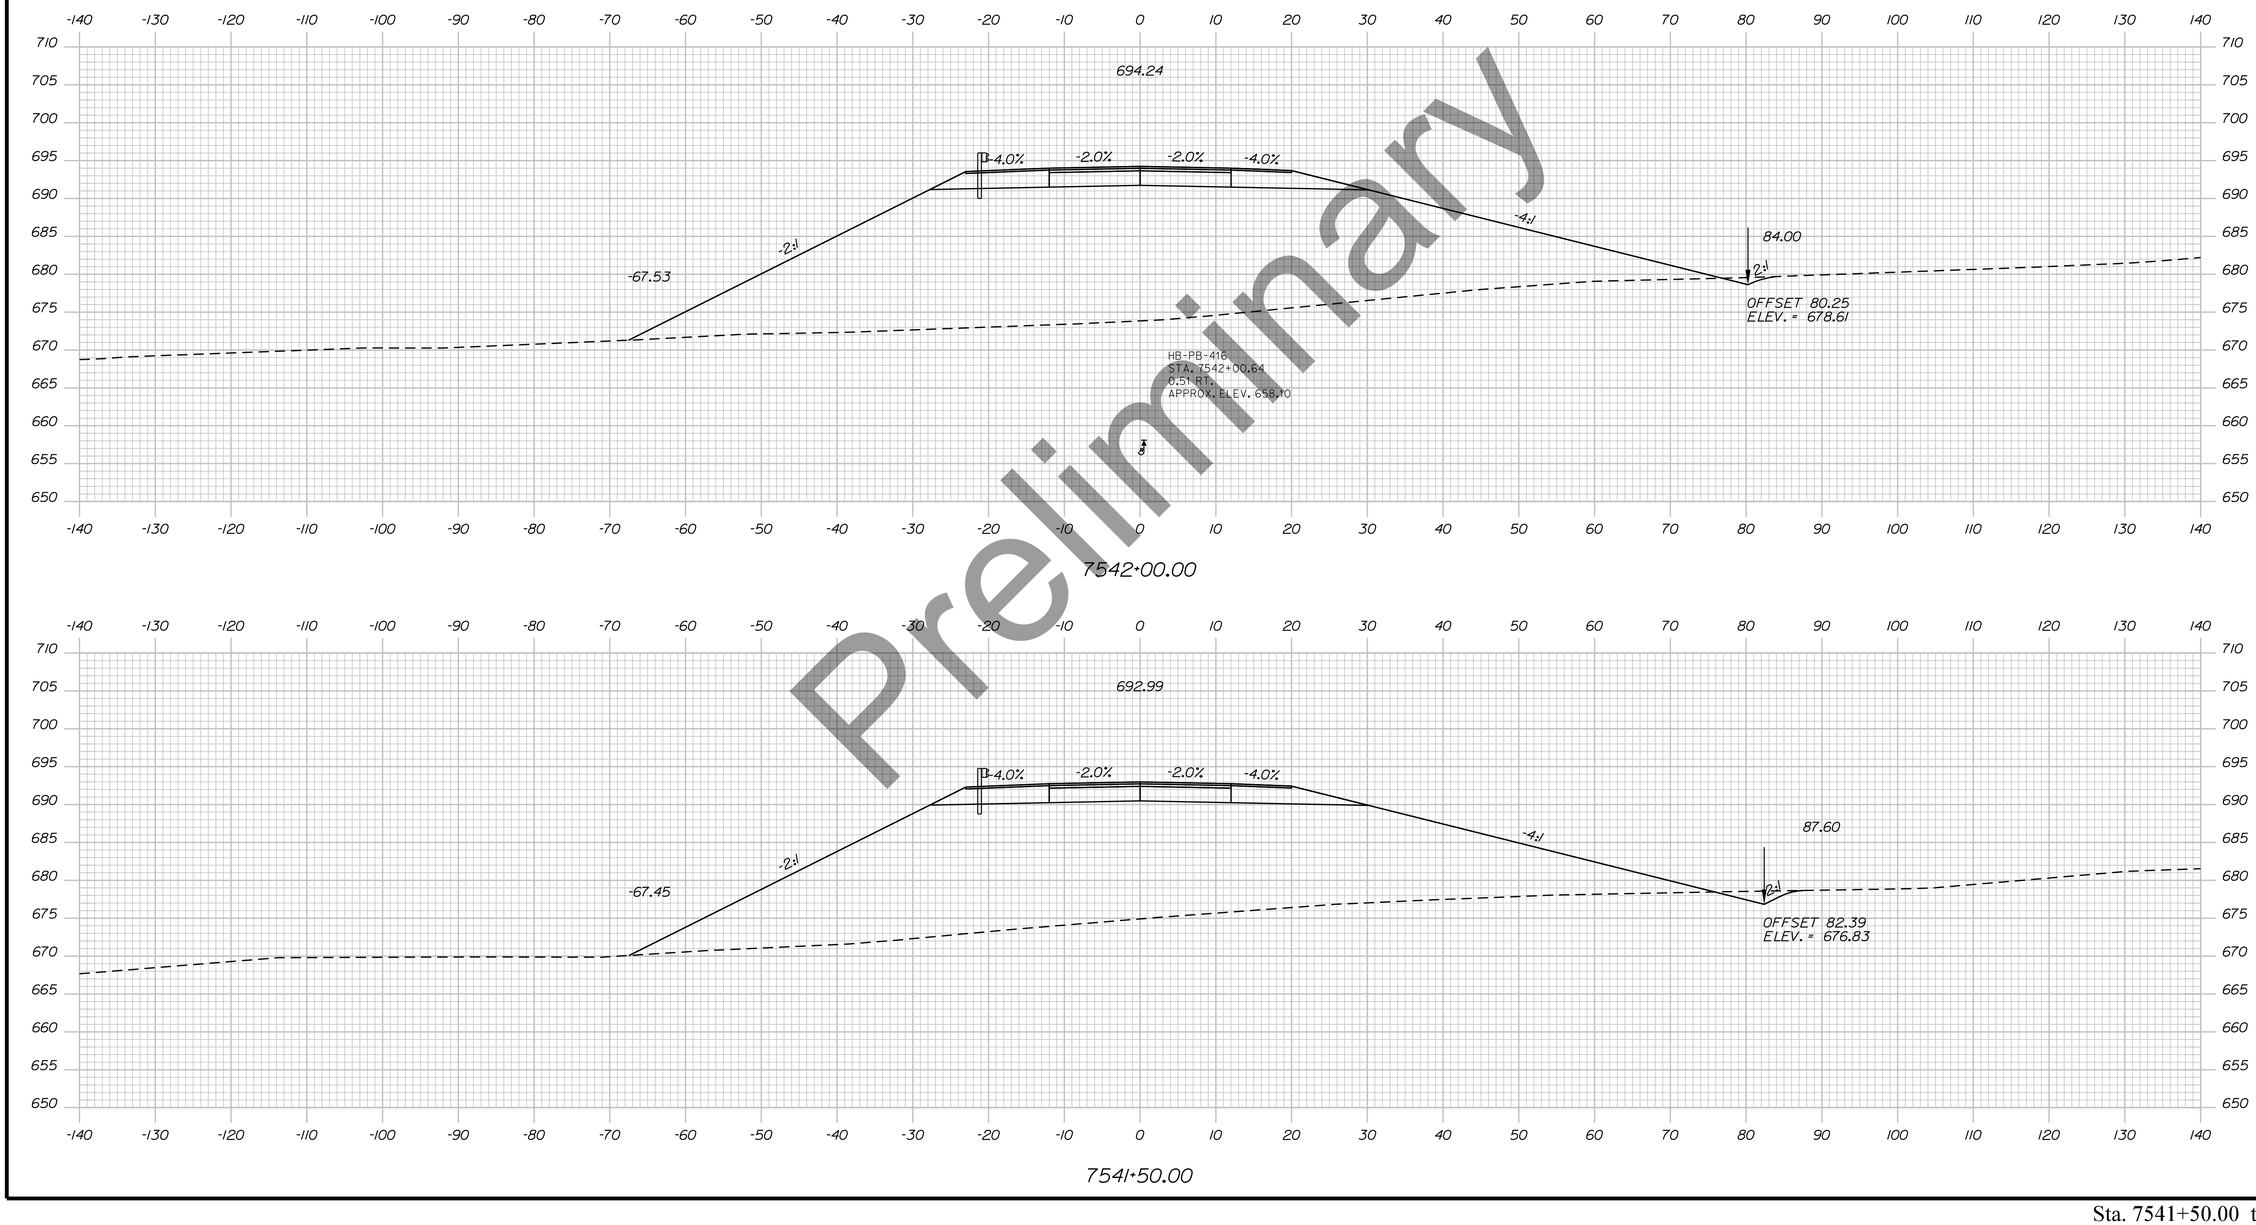

Preliminary

Sta. 7541+50.00 to Sta. 7542+00.00

STATE OF MAINE
DEPARTMENT OF TRANSPORTATION

HPP-6462(920)

WIN
WIN 6462.91

HIGHWAY PLANS

vhb


	DATE	BY
R.M.		
PROJ. MANAGER		
DESIGN-DETAILED		
CHECKED-REVIEWED		
DESIGN2-DETAILED2		
DESIGN3-DETAILED3		
REVISIONS 1		
REVISIONS 2		
REVISIONS 3		
REVISIONS 4		
FIELD CHANGES		

PRESQUE ISLE
PRESQUE ISLE BYPASS

CROSS SECTIONS

SHEET NUMBER
273
OF 460

Filename: ...\H5_01_Xsects_PI_BYPASS.dgn Division: HIGHWAY Username: EFlynn Date:8/3/2023

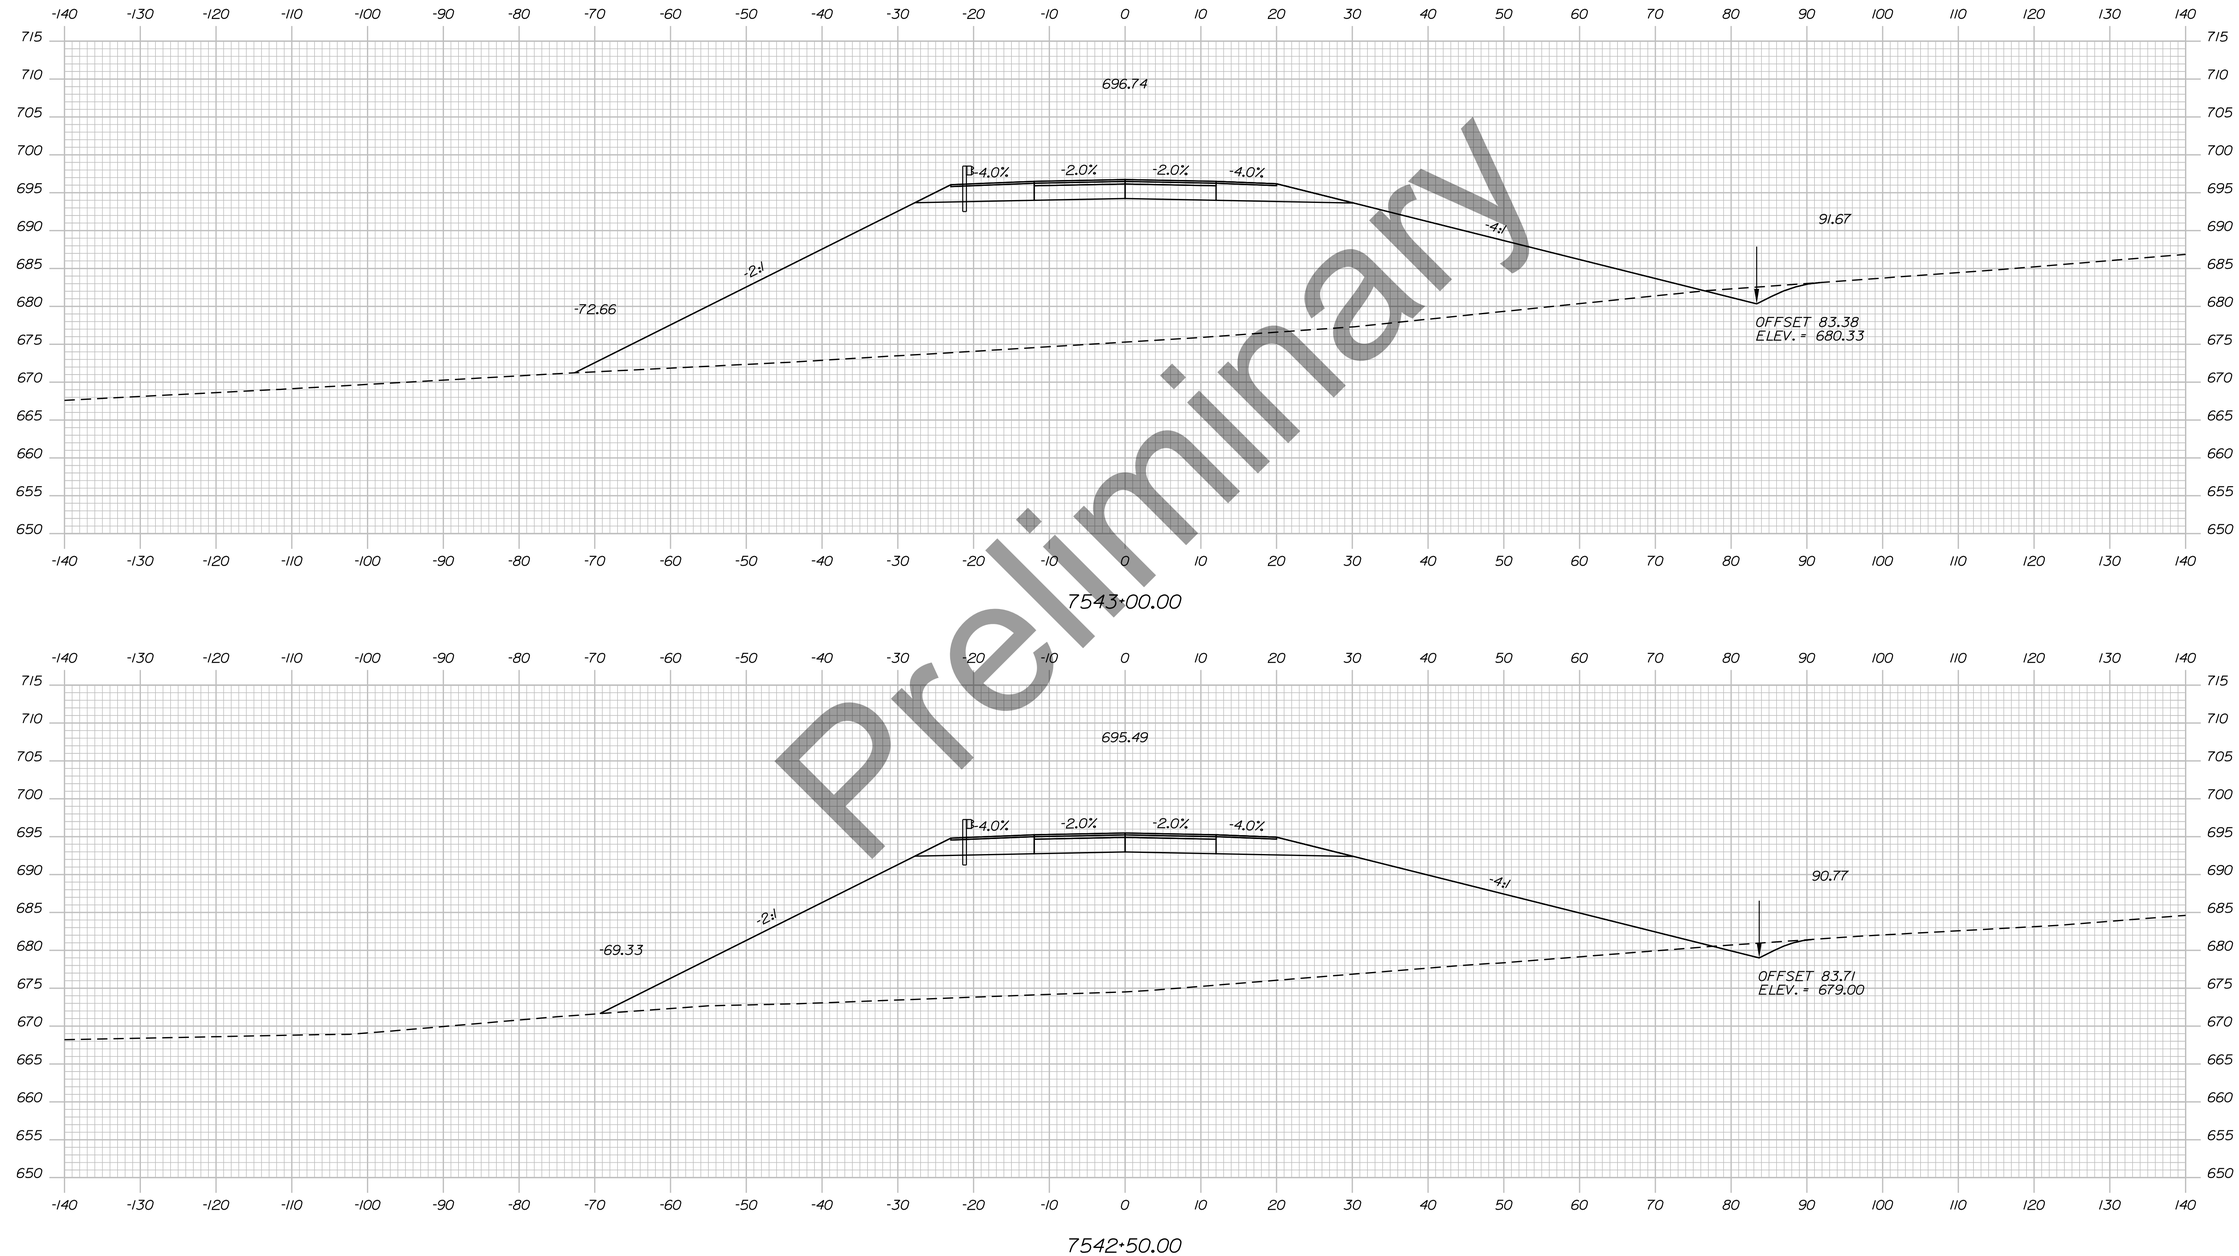

Preliminary

Sta. 7542+50.00 to Sta. 7543+00.00

STATE OF MAINE
DEPARTMENT OF TRANSPORTATION

HPP-6462(920)

WIN
WIN 6462.91

HIGHWAY PLANS

vhb


	DATE	BY
R.M.		
PROJ. MANAGER		
DESIGN-DETAILED		
CHECKED-REVIEWED		
DESIGN2-DETAILED2		
DESIGN3-DETAILED3		
REVISIONS 1		
REVISIONS 2		
REVISIONS 3		
REVISIONS 4		
FIELD CHANGES		

PRESQUE ISLE
PRESQUE ISLE BYPASS

CROSS SECTIONS

SHEET NUMBER
274
OF 460

Filename: ...\H5_01_Xsects_PI_BYPASS.dgn Division: HIGHWAY Username: EFlynn Date:8/3/2023

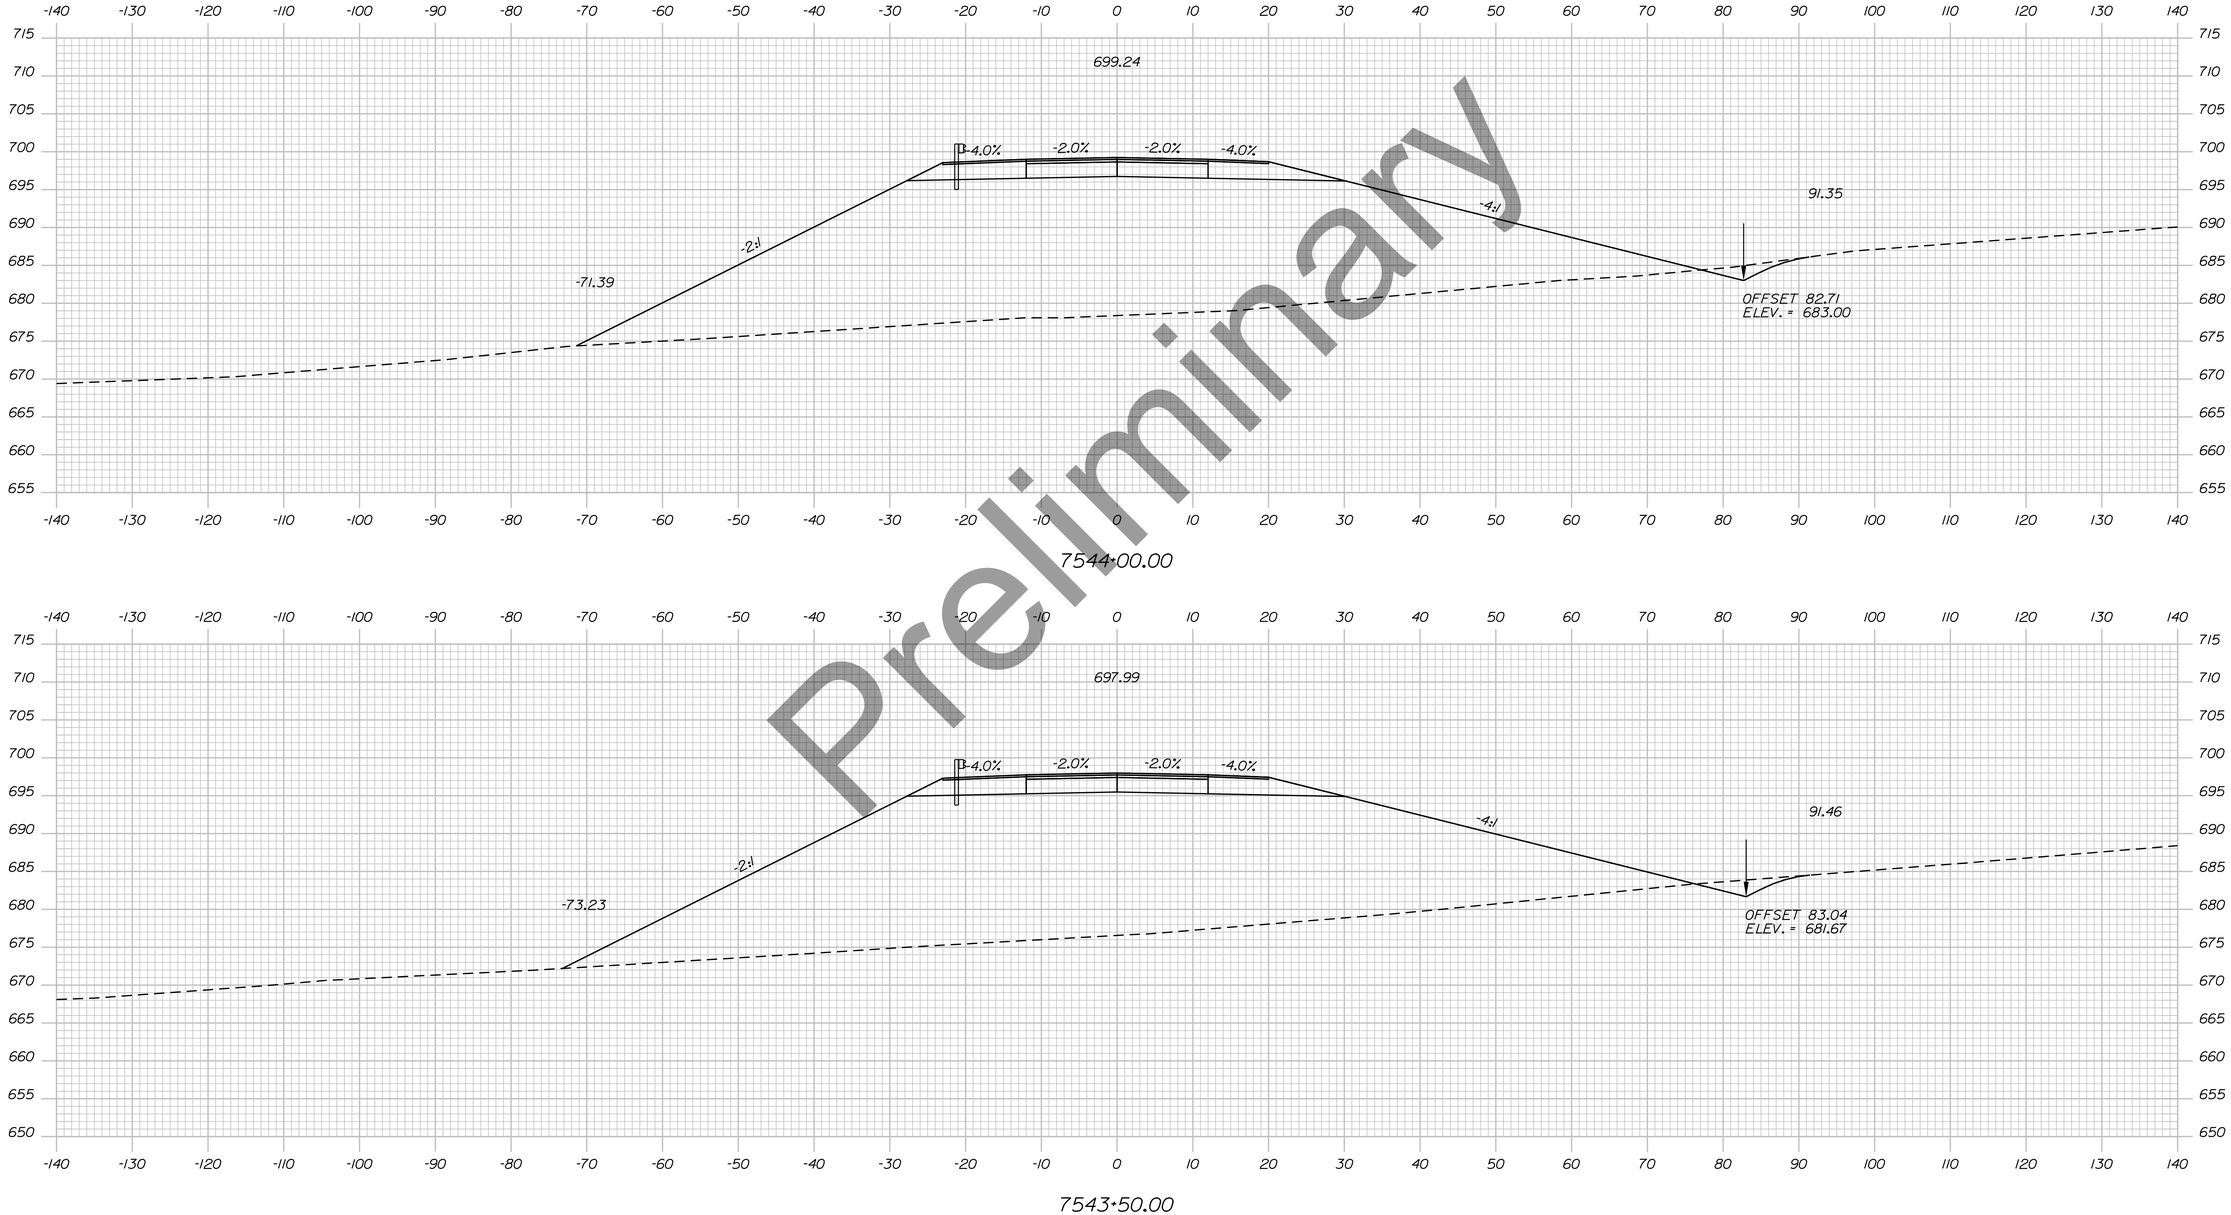

Preliminary

Filename: ...\H5_01_Xsects_PI_BYPASS.dgn Division: HIGHWAY Username: EFlynn Date:8/3/2023

STATE OF MAINE
DEPARTMENT OF TRANSPORTATION

HPP-6462(920)

WIN
WIN 6462.91

HIGHWAY PLANS

vhb


	DATE	BY
R.M.		
PROJ. MANAGER		
DESIGN-DETAILED		
CHECKED-REVIEWED		
DESIGN2-DETAILED2		
DESIGN3-DETAILED3		
REVISIONS 1		
REVISIONS 2		
REVISIONS 3		
REVISIONS 4		
FIELD CHANGES		

PRESQUE ISLE
PRESQUE ISLE BYPASS

CROSS SECTIONS

SHEET NUMBER
275
OF 460

Sta. 7543+50.00 to Sta. 7544+00.00

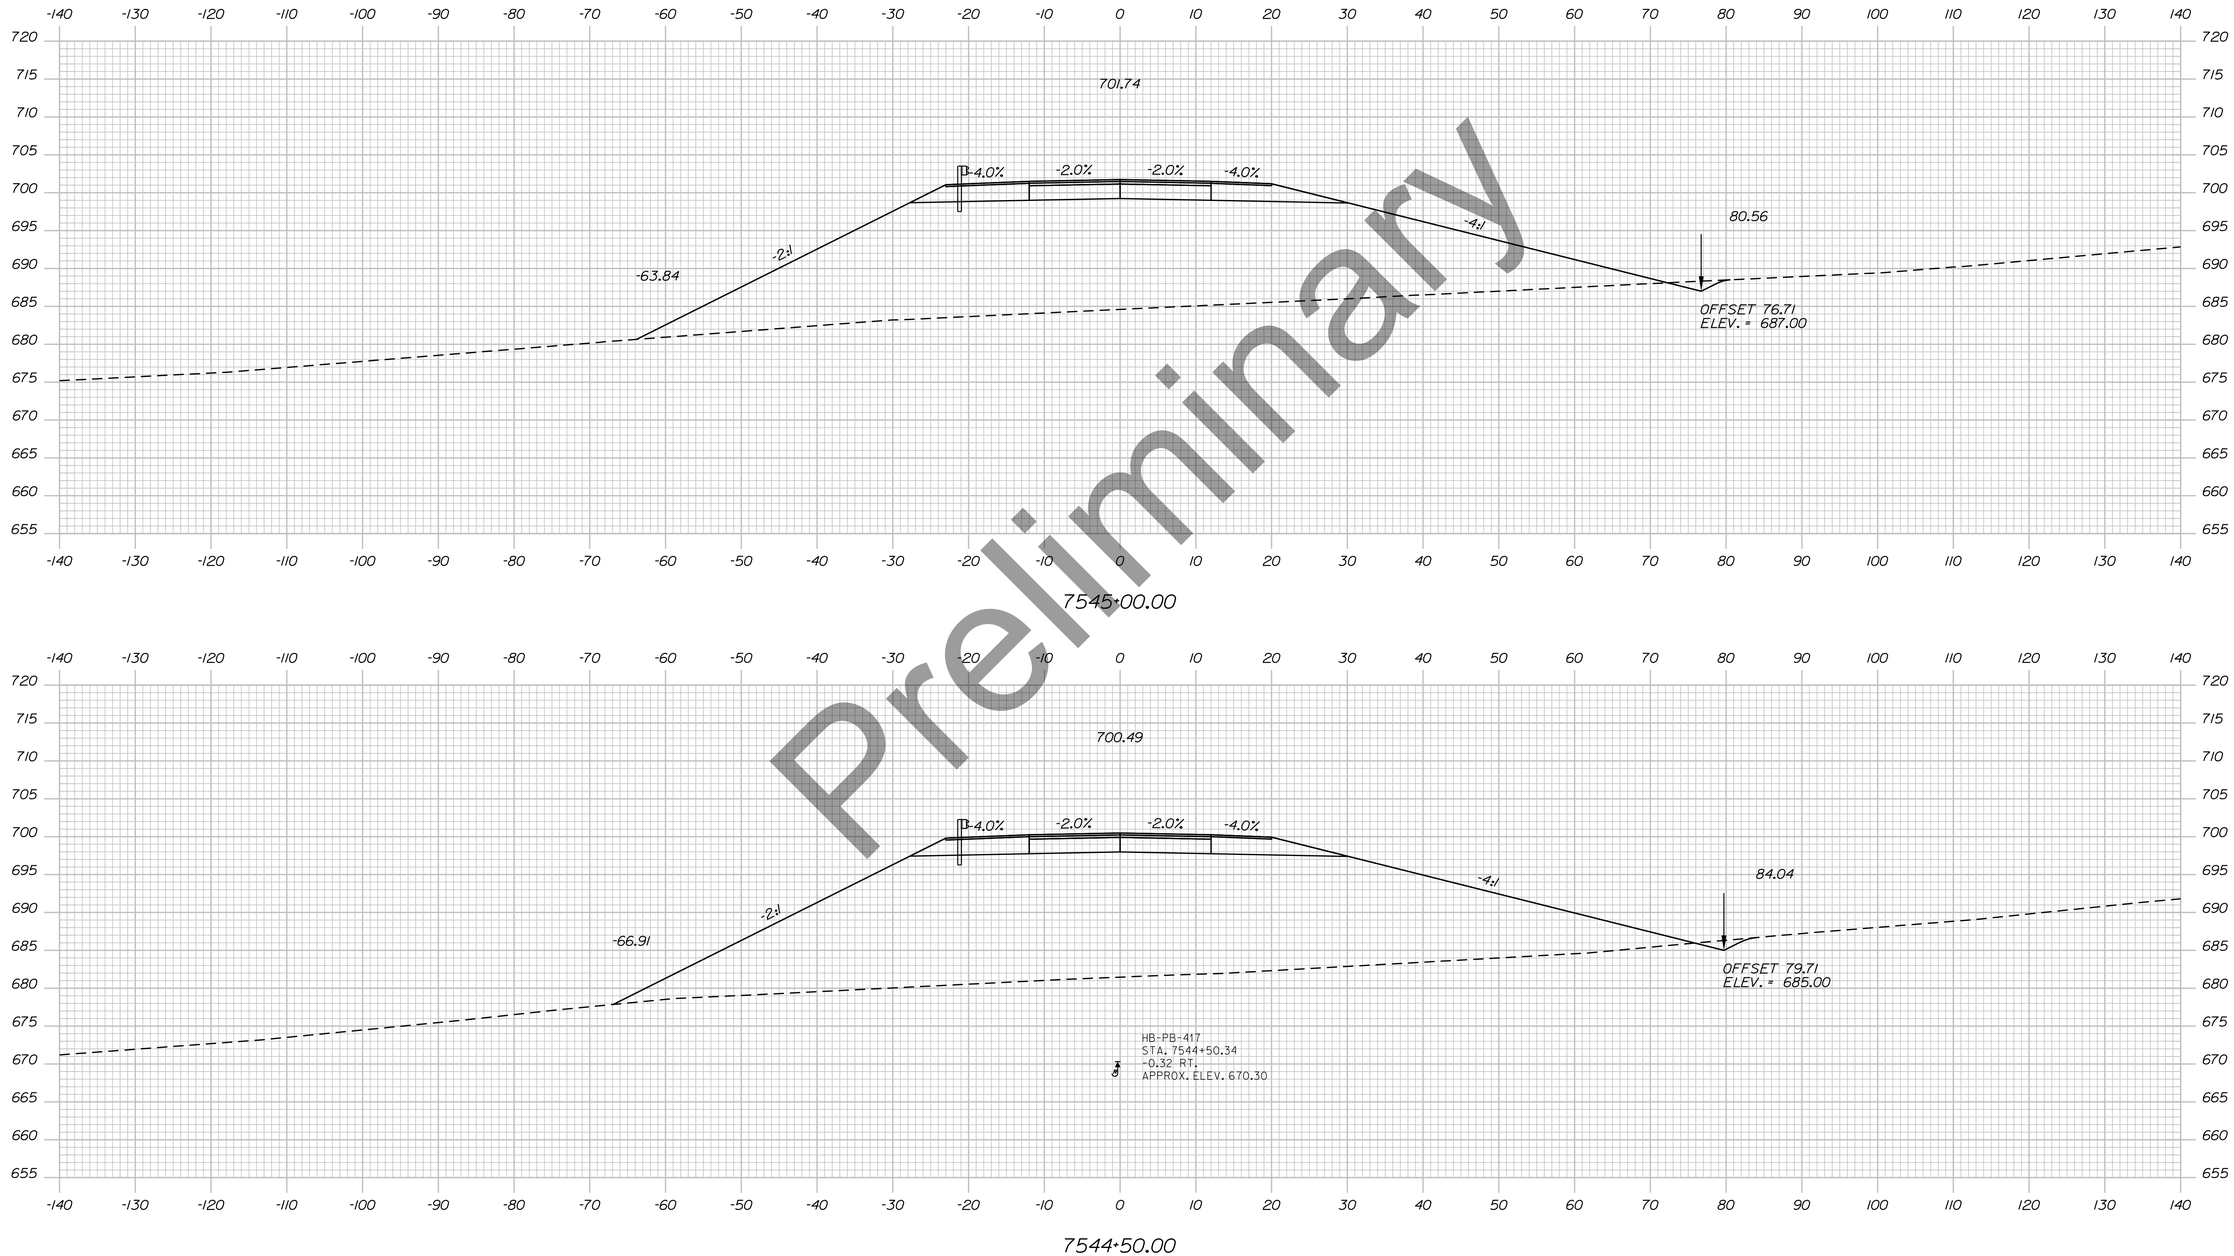

Preliminary

Filename: ...\H5_01_Xsects_PI_BYPASS.dgn Division: HIGHWAY Username: EFlynn Date:8/3/2023

STATE OF MAINE
DEPARTMENT OF TRANSPORTATION

HPP-6462(920)

WIN
WIN 6462.91

HIGHWAY PLANS

vhb

	DATE	BY
PROJ. MANAGER		R.M.
DESIGN-DETAILED		
CHECKED-REVIEWED		
DESIGN2-DETAILED2		
DESIGN3-DETAILED3		
REVISIONS 1		
REVISIONS 2		
REVISIONS 3		
REVISIONS 4		
FIELD CHANGES		

PRESQUE ISLE
PRESQUE ISLE BYPASS

CROSS SECTIONS


SHEET NUMBER

276

OF 460

Sta. 7544+50.00 to Sta. 7545+00.00

Preliminary

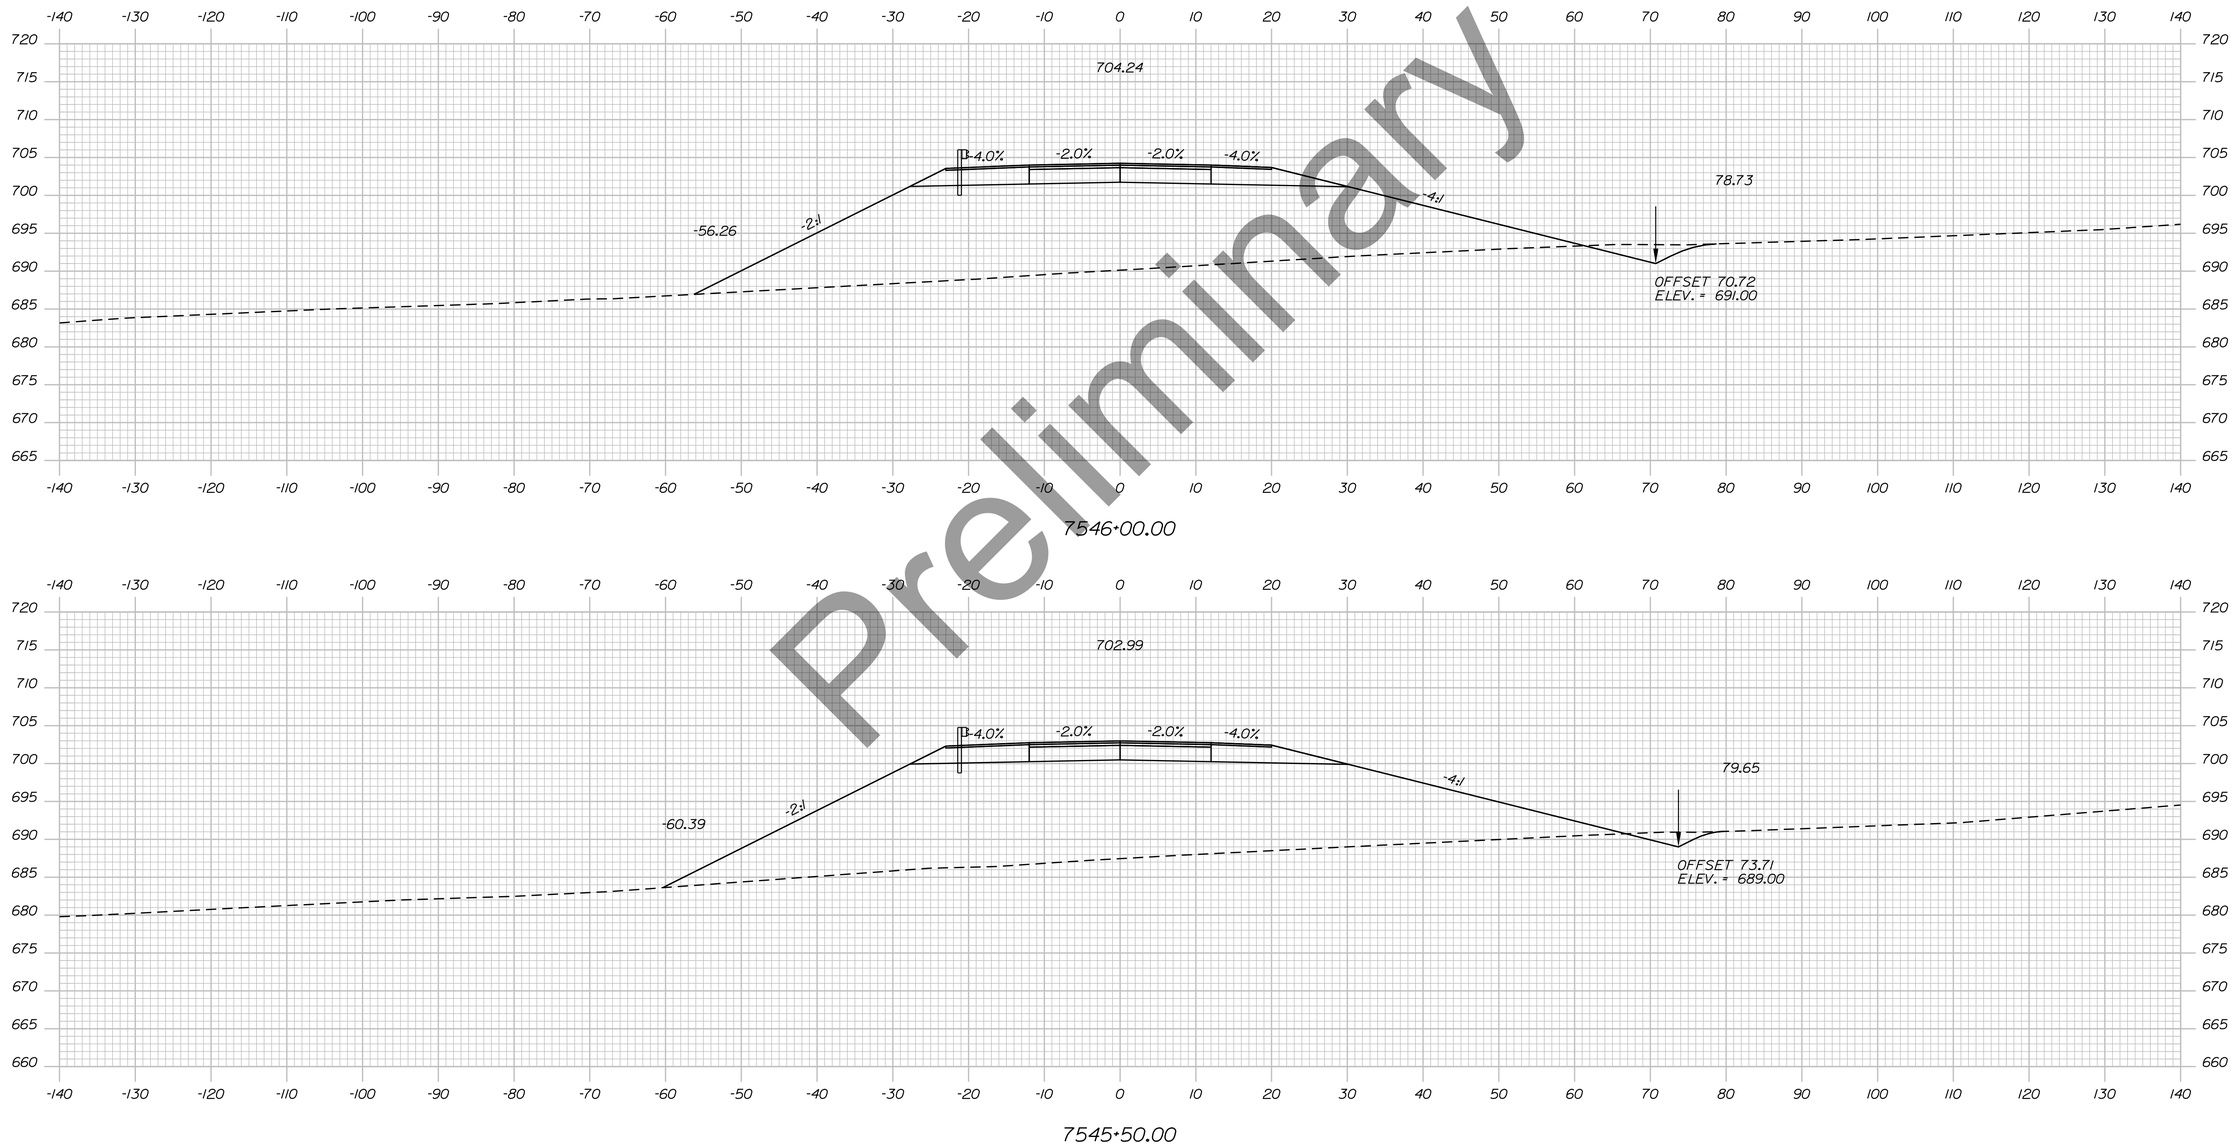

Sta. 7545+50.00 to Sta. 7546+00.00

STATE OF MAINE
DEPARTMENT OF TRANSPORTATION

HPP-6462(920)

WIN
WIN 6462.91

HIGHWAY PLANS

vhb


	DATE	BY
R.M.		
PROJ. MANAGER		
DESIGN-DETAILED		
CHECKED-REVIEWED		
DESIGN2-DETAILED2		
DESIGN3-DETAILED3		
REVISIONS 1		
REVISIONS 2		
REVISIONS 3		
REVISIONS 4		
FIELD CHANGES		

PRESQUE ISLE
PRESQUE ISLE BYPASS

CROSS SECTIONS

SHEET NUMBER
277
OF 460

Filename: ...\H5_01_Xsects_PI_BYPASS.dgn Division: HIGHWAY Username: EFlynn Date:8/3/2023

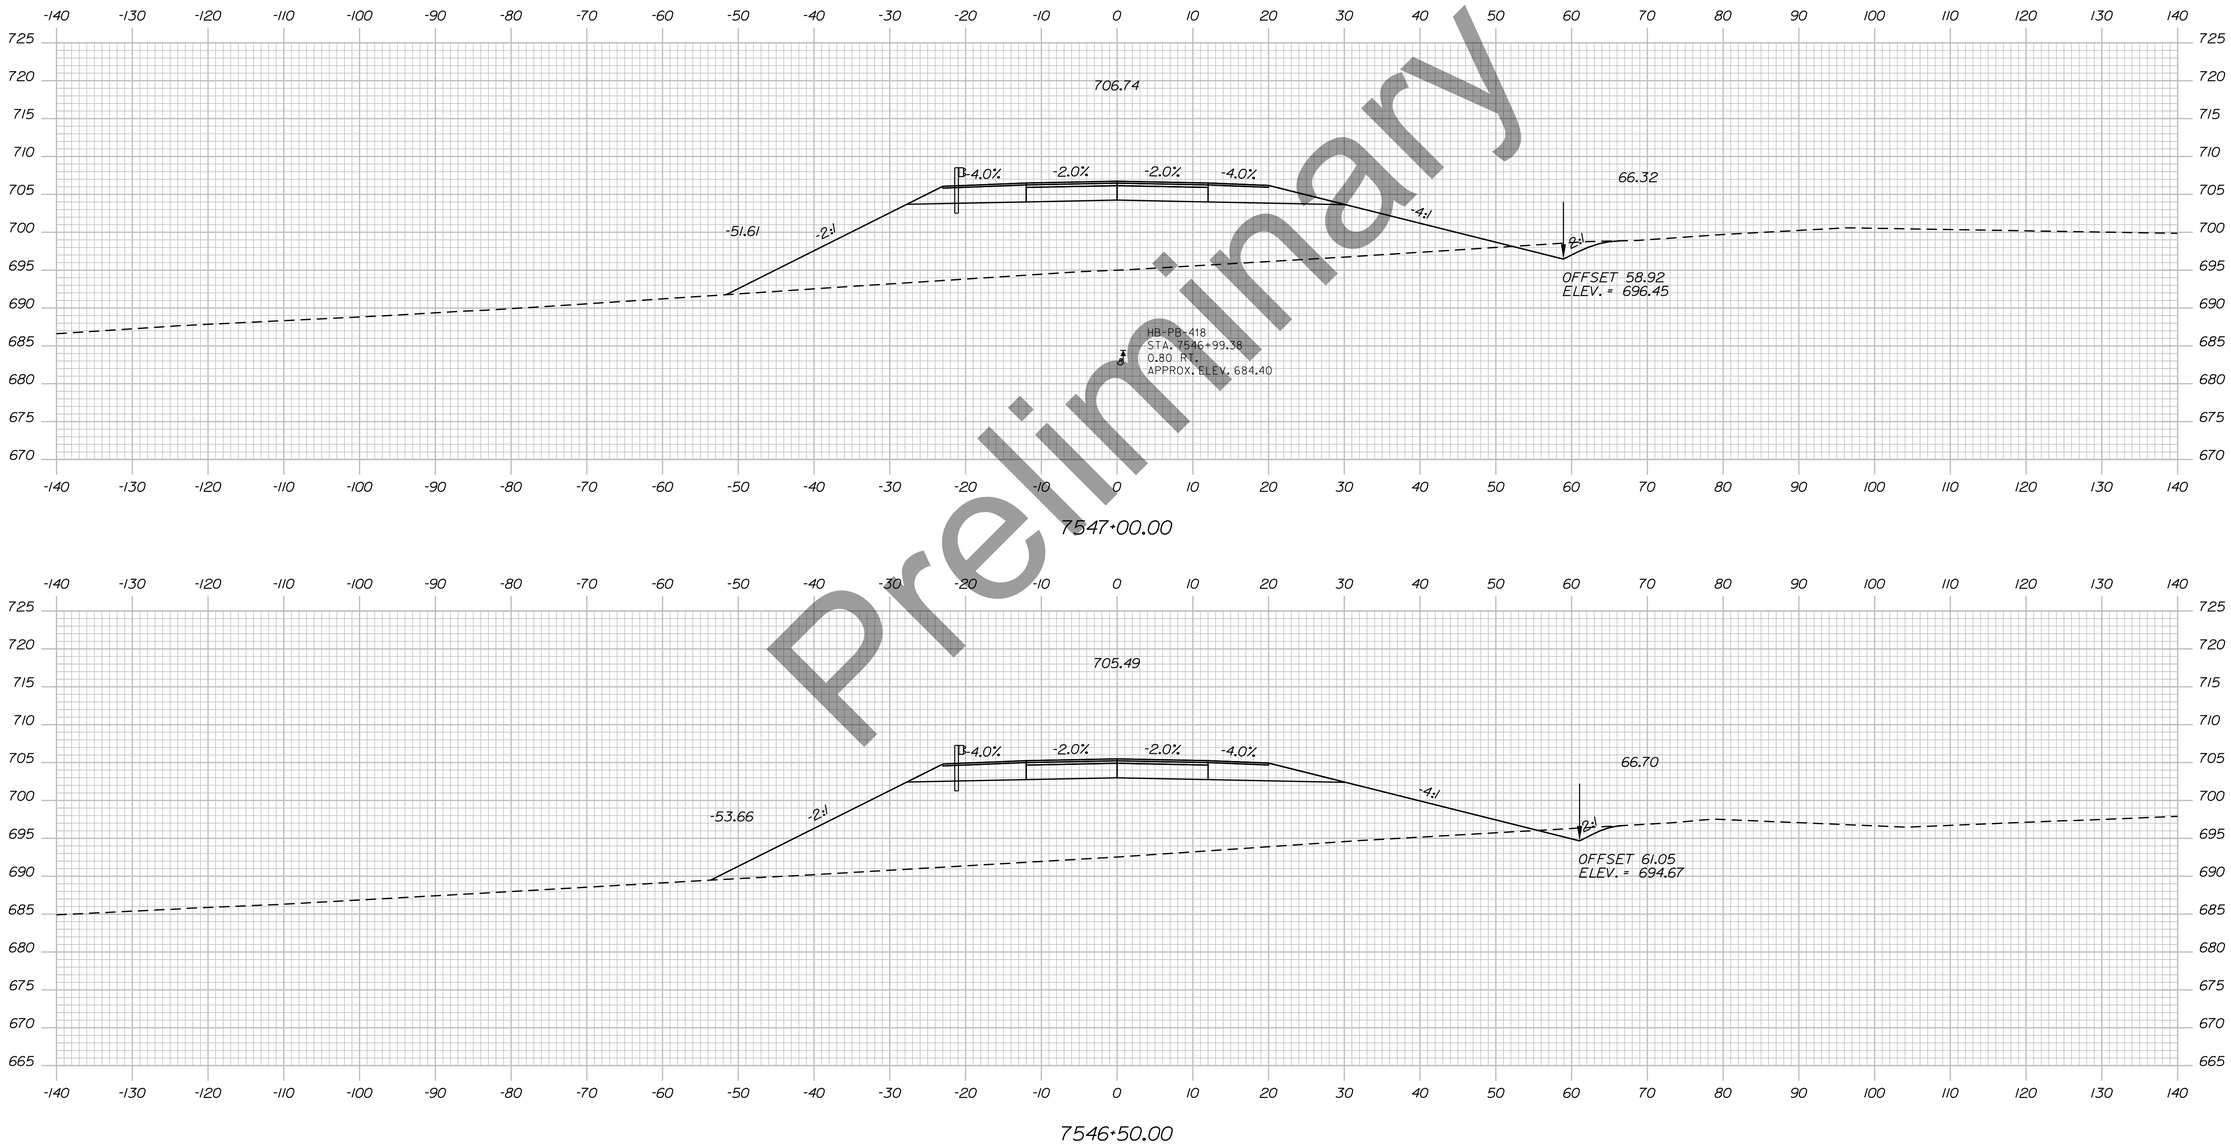

Preliminary

Sta. 7546+50.00 to Sta. 7547+00.00

STATE OF MAINE
DEPARTMENT OF TRANSPORTATION

HPP-6462(920)

WIN
WIN 6462.91

HIGHWAY PLANS

vhb

	DATE	BY
PROJ. MANAGER		R.M.
DESIGN-DETAILED		
CHECKED-REVIEWED		
DESIGN2-DETAILED2		
DESIGN3-DETAILED3		
REVISIONS 1		
REVISIONS 2		
REVISIONS 3		
REVISIONS 4		
FIELD CHANGES		

PRESQUE ISLE
PRESQUE ISLE BYPASS

CROSS SECTIONS

SHEET NUMBER


278

OF 460

Username: EFlynn Date:8/3/2023

Division: HIGHWAY

Filename: ...\H5_01_Xsects_PI_BYPASS.dgn

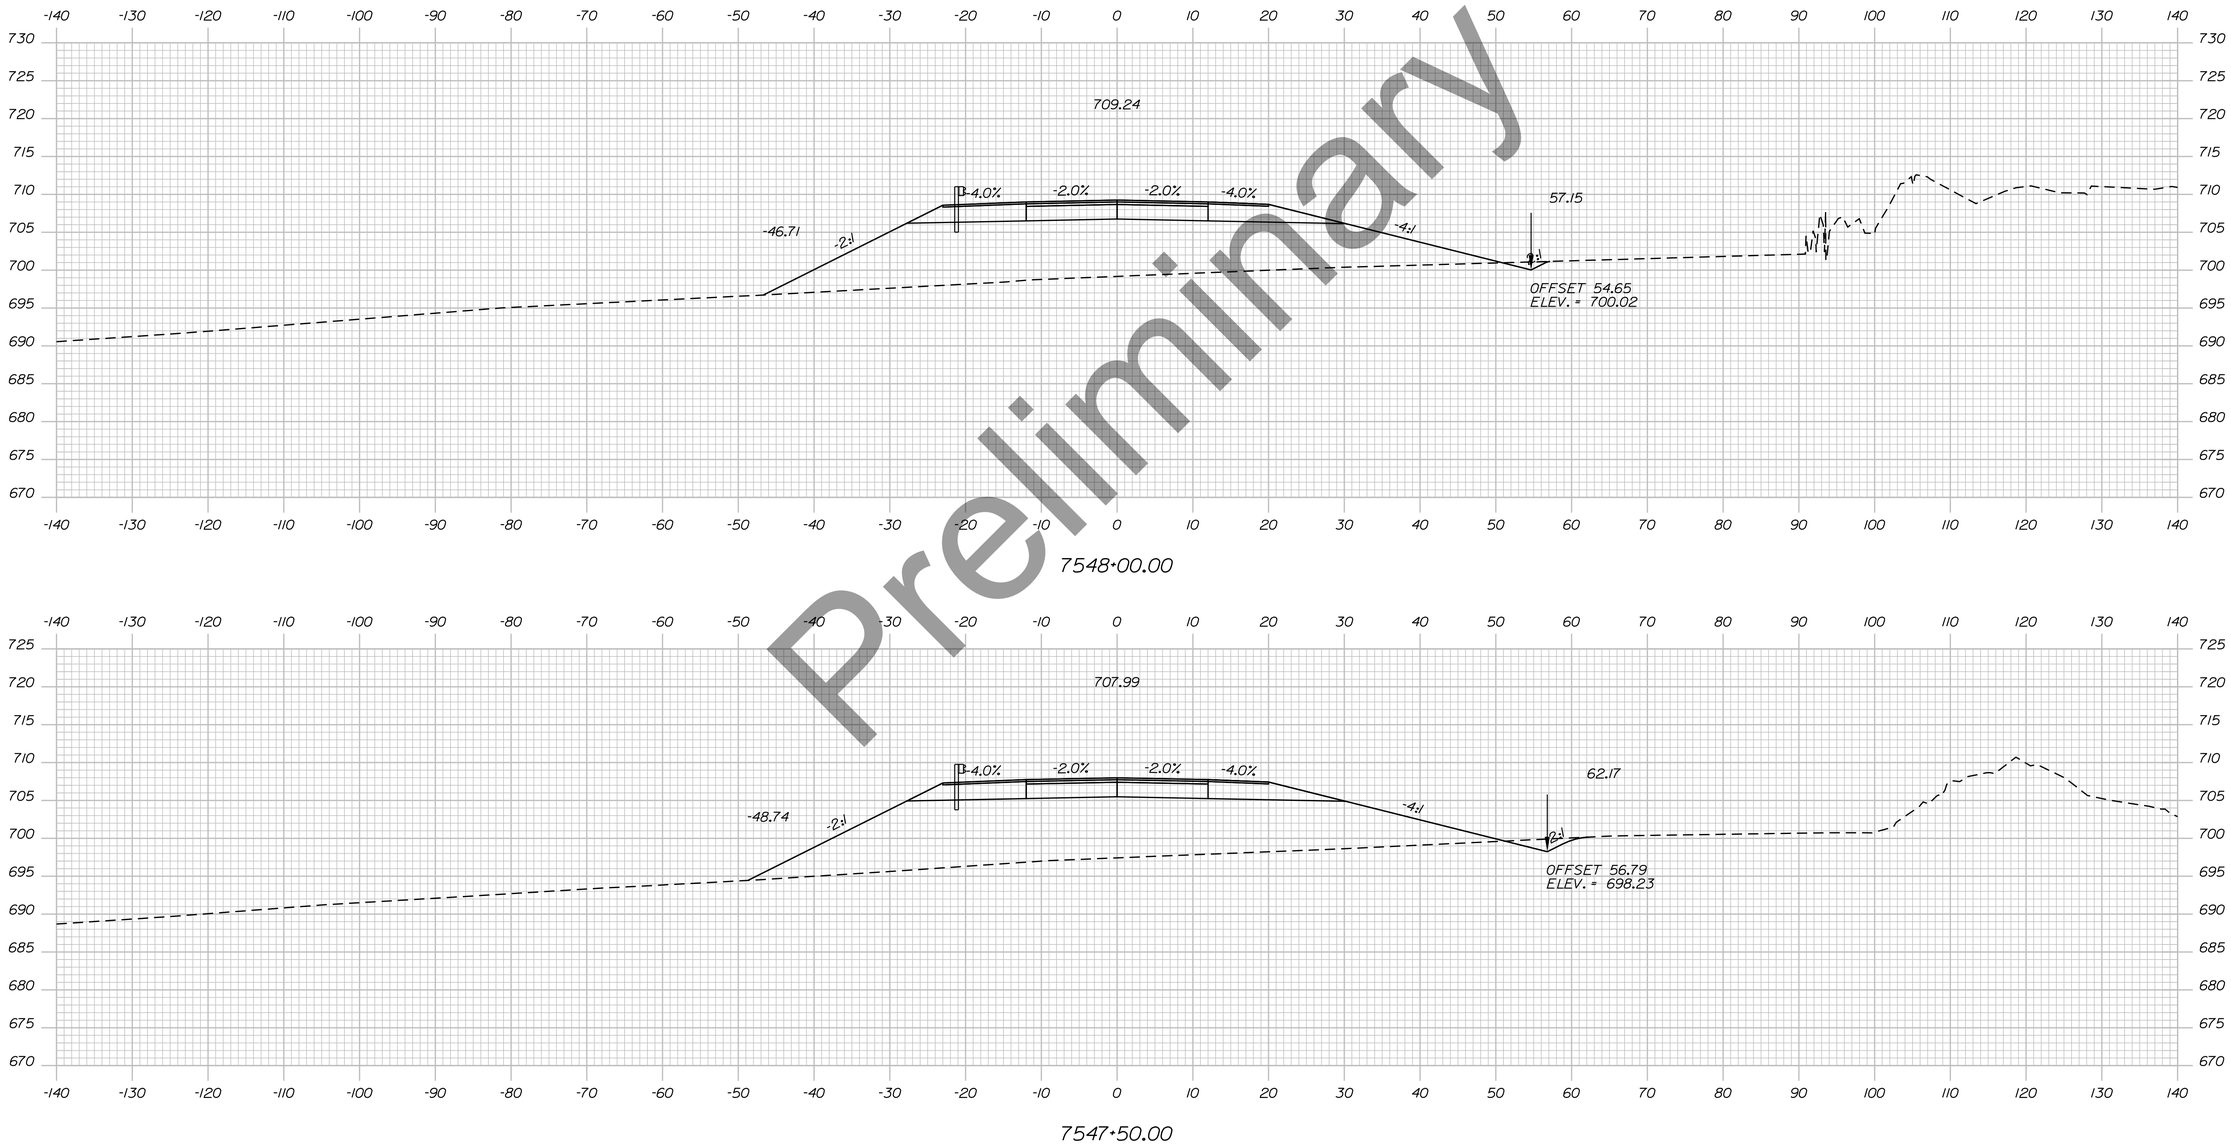

Preliminary

Sta. 7547+50.00 to Sta. 7548+00.00

STATE OF MAINE
DEPARTMENT OF TRANSPORTATION

HPP-6462(920)

WIN
WIN 6462.91

HIGHWAY PLANS

vhb

	DATE	BY
R.M.		
PROJ. MANAGER		
DESIGN-DETAILED		
CHECKED-REVIEWED		
DESIGN2-DETAILED2		
DESIGN3-DETAILED3		
REVISIONS 1		
REVISIONS 2		
REVISIONS 3		
REVISIONS 4		
FIELD CHANGES		

PRESQUE ISLE
PRESQUE ISLE BYPASS


CROSS SECTIONS

SHEET NUMBER

279

OF 460

Filename: ...\H5_01_Xsects_PI_BYPASS.dgn Division: HIGHWAY Username: EFlynn Date:8/3/2023

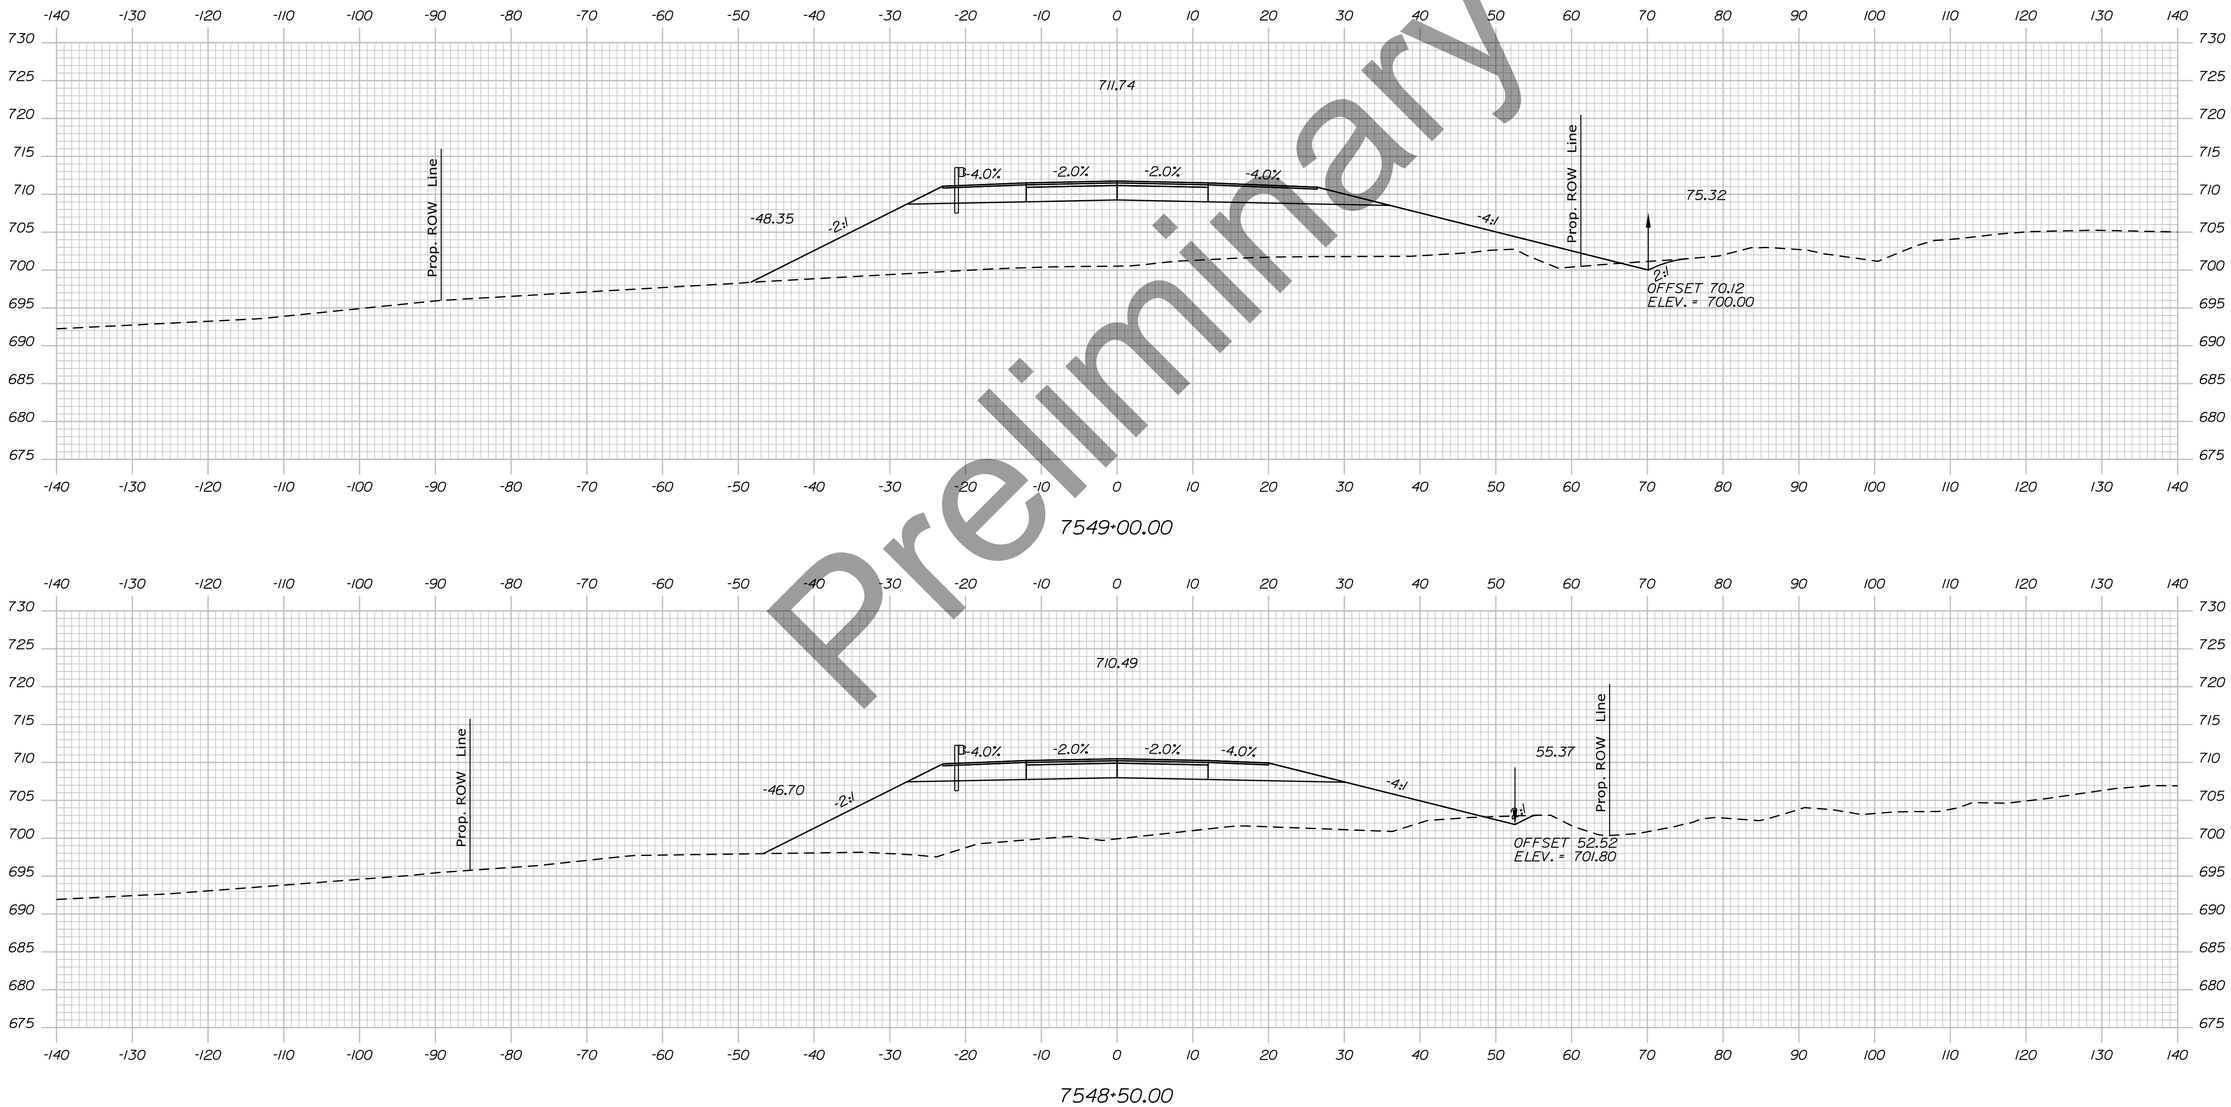

Preliminary

Username: EFlynn Date:8/3/2023

Division: HIGHWAY

Filename: ...\H5_01_Xsects_PI_BYPASS.dgn

STATE OF MAINE
DEPARTMENT OF TRANSPORTATION

HPP-6462(920)

WIN
WIN 6462.91

HIGHWAY PLANS

vhb

	BY	DATE
PROJ. MANAGER	R.M.	
DESIGN-DETAILED		
CHECKED-REVIEWED		
DESIGN2-DETAILED2		
DESIGN3-DETAILED3		
REVISIONS 1		
REVISIONS 2		
REVISIONS 3		
REVISIONS 4		
FIELD CHANGES		

PRESQUE ISLE
PRESQUE ISLE BYPASS


CROSS SECTIONS

SHEET NUMBER

280

OF 460

Sta. 7548+50.00 to Sta. 7549+00.00

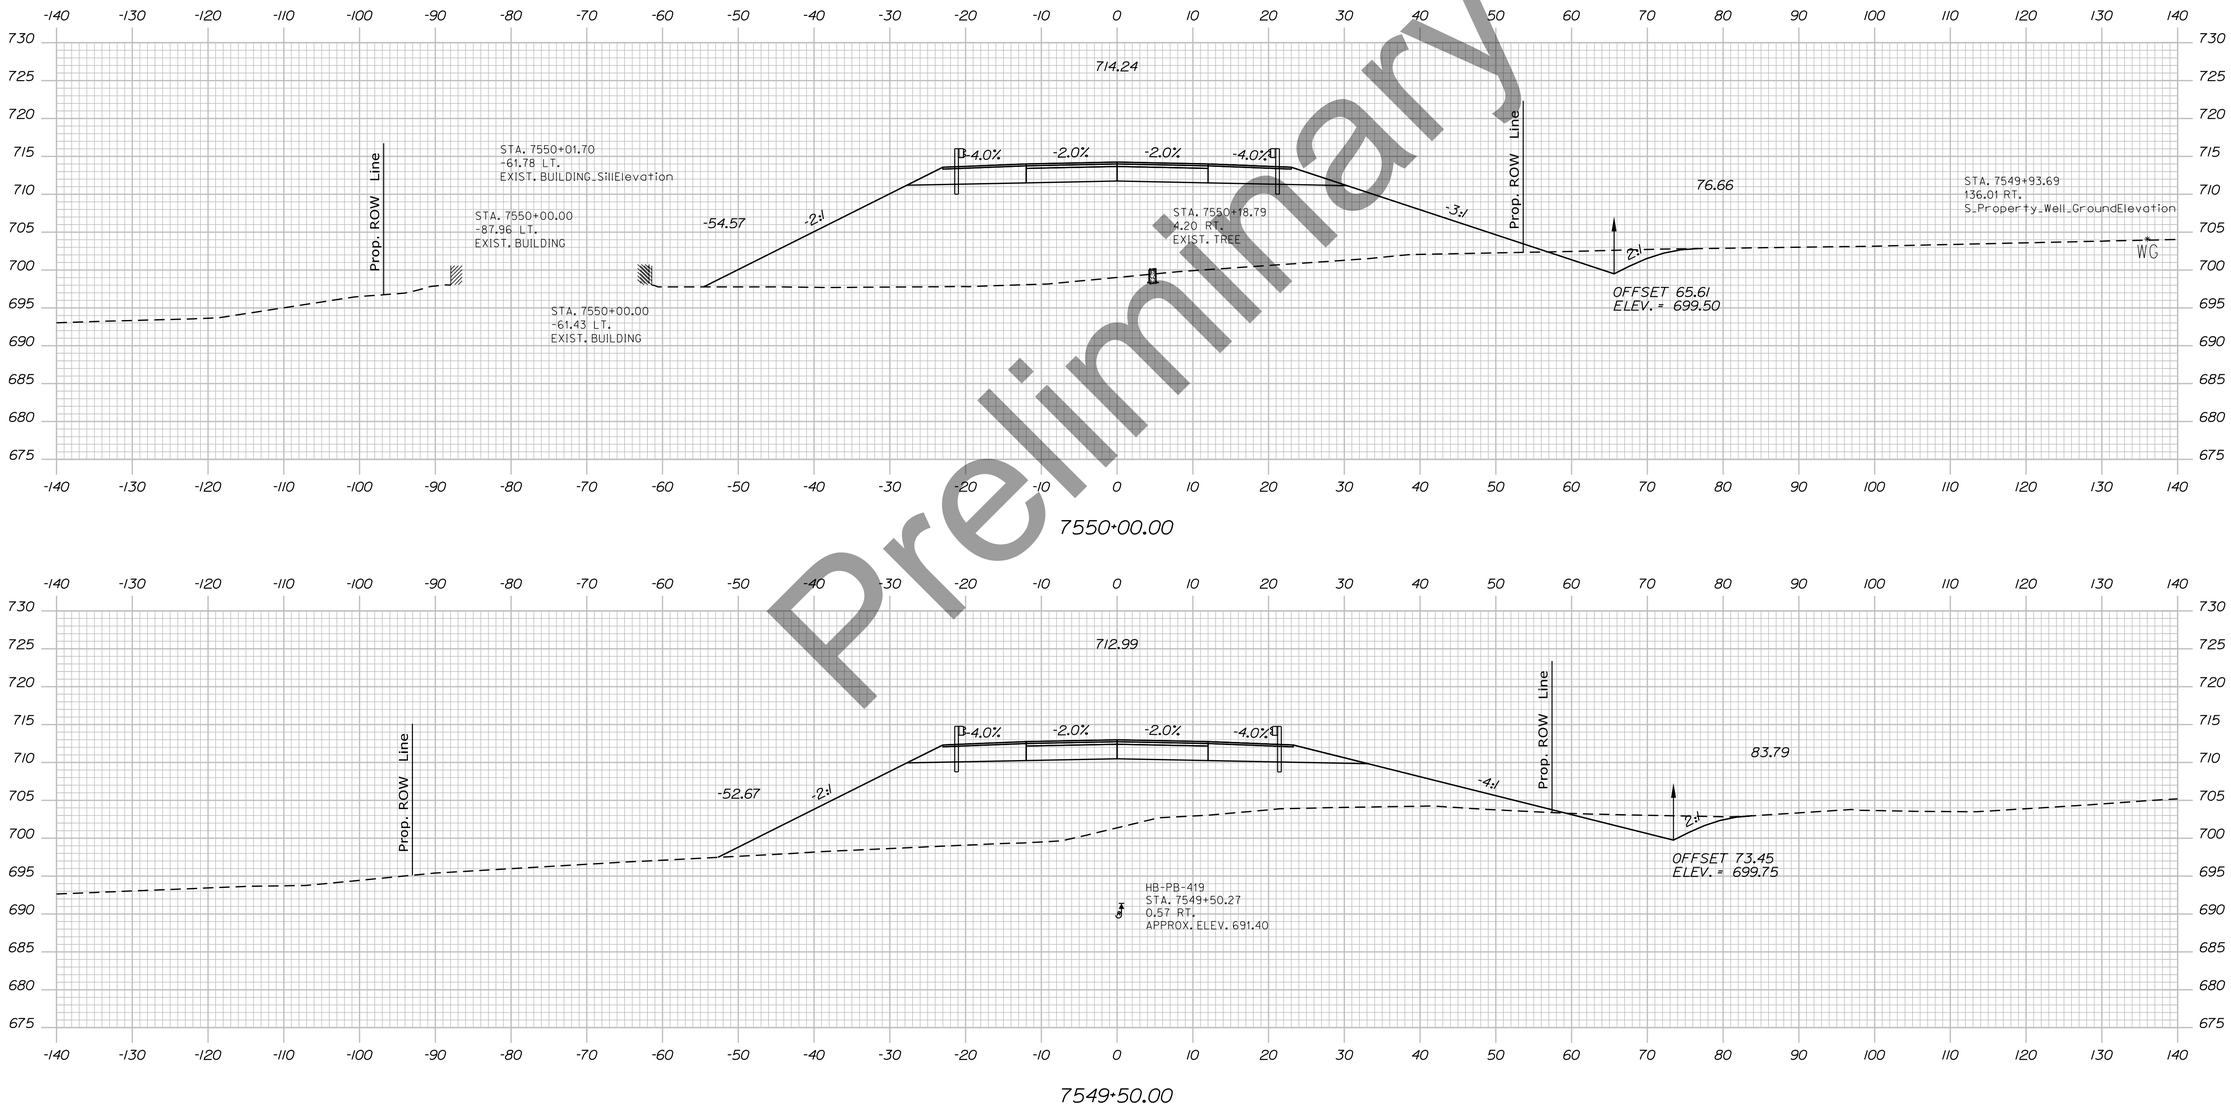

Preliminary

Sta. 7549+50.00 to Sta. 7550+00.00

STATE OF MAINE
DEPARTMENT OF TRANSPORTATION

HPP-6462(920)

WIN
WIN 6462.91

HIGHWAY PLANS

vhb

	R.M.	DATE
PROJ. MANAGER		
DESIGN-DETAILED		
CHECKED-REVIEWED		
DESIGN2-DETAILED2		
DESIGN3-DETAILED3		
REVISIONS 1		
REVISIONS 2		
REVISIONS 3		
REVISIONS 4		
FIELD CHANGES		

PRESQUE ISLE
PRESQUE ISLE BYPASS

CROSS SECTIONS

SHEET NUMBER

281


OF 460

Username: EFlynn Date:8/3/2023

Division: HIGHWAY

Filename: ...\H5_01_Xsects_PI_BYPASS.dgn

Preliminary

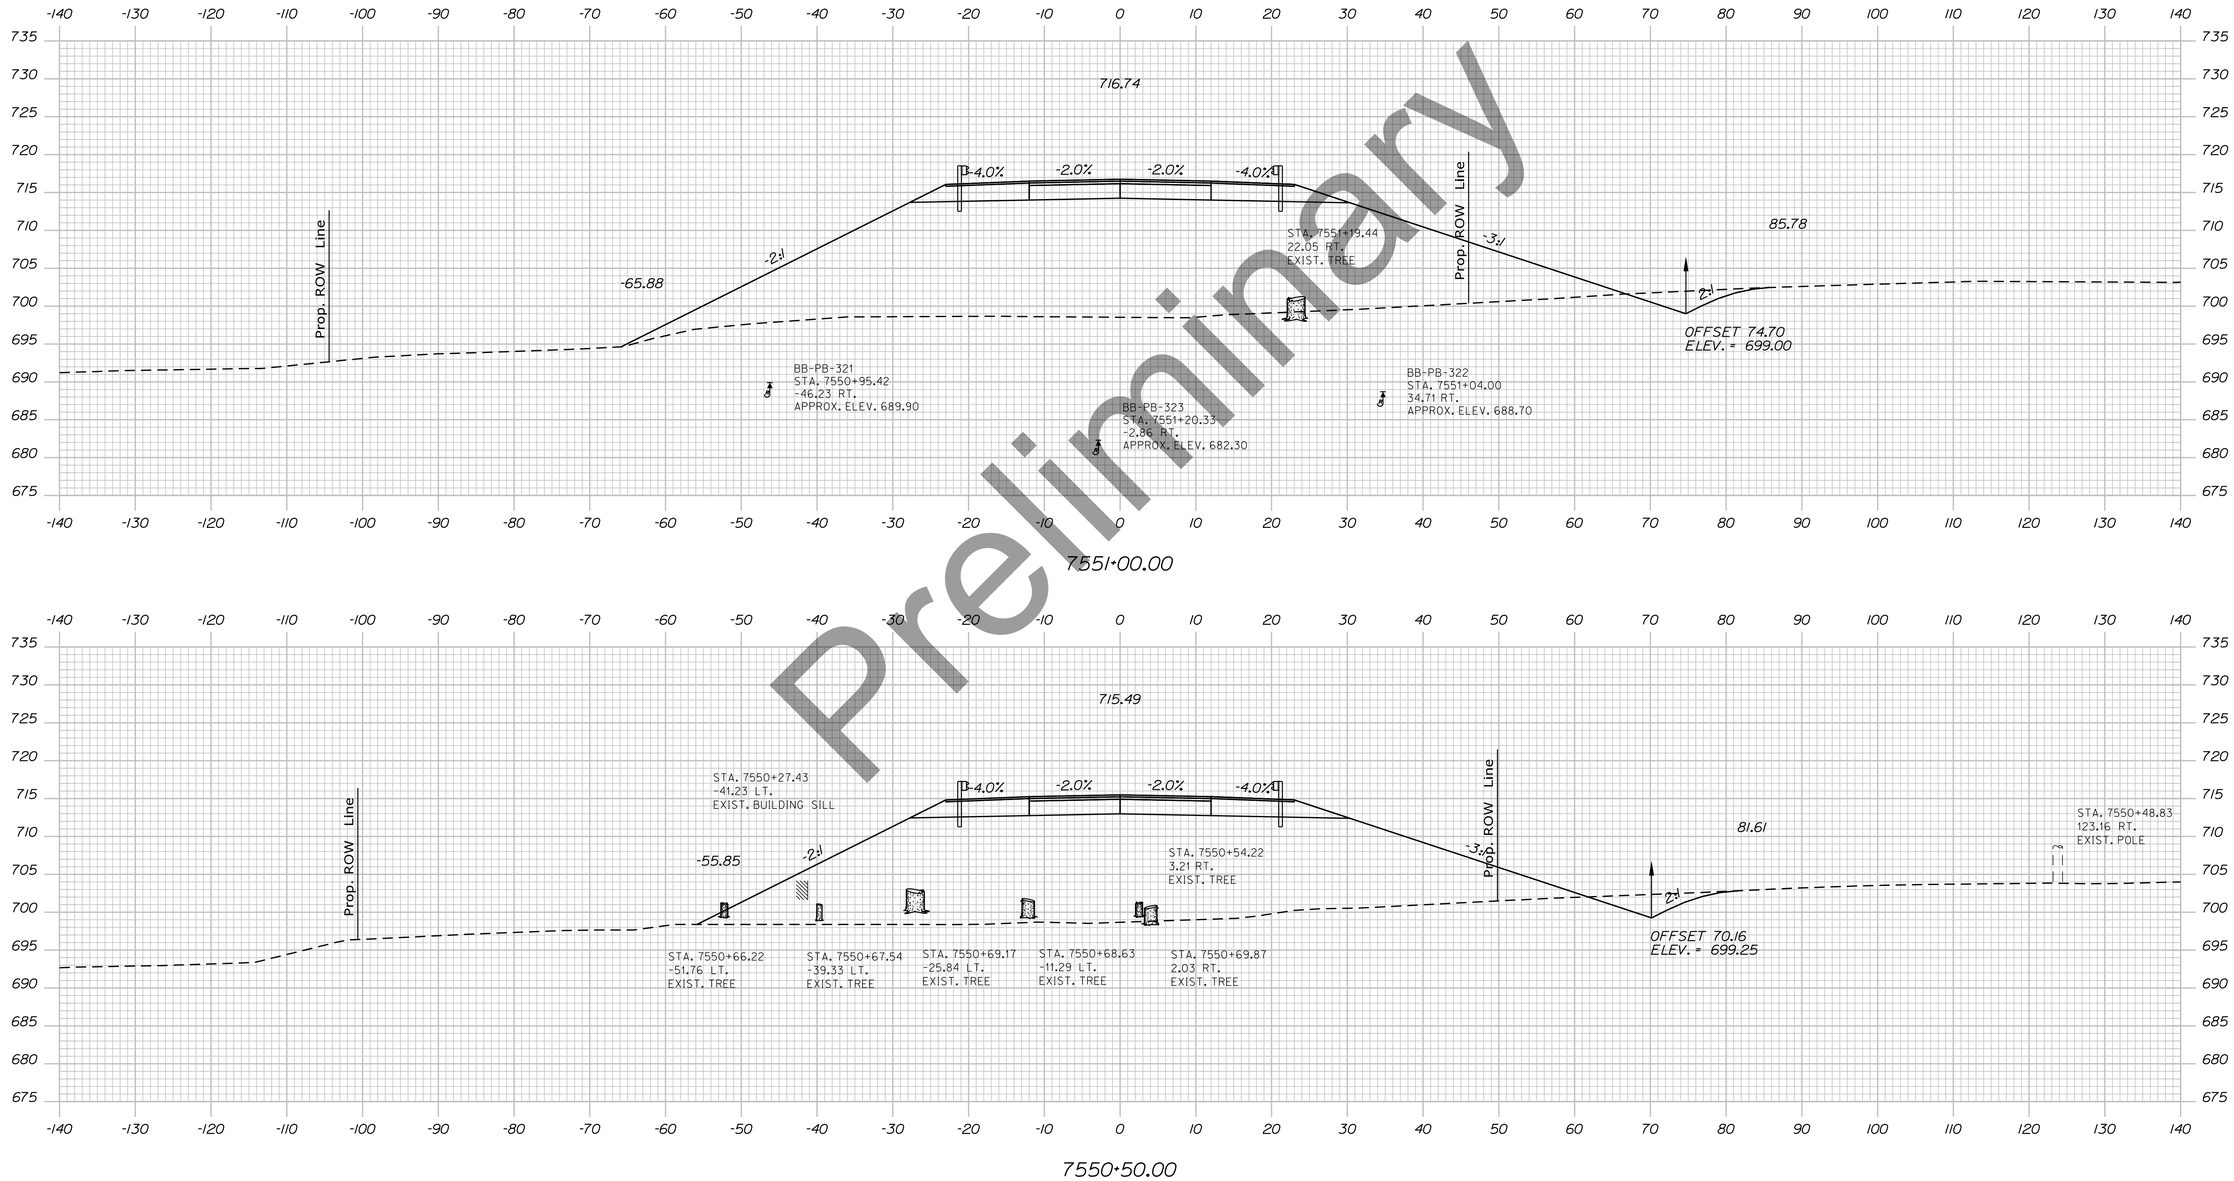

Sta. 7550+50.00 to Sta. 7551+00.00

STATE OF MAINE
DEPARTMENT OF TRANSPORTATION

HPP-6462(920)

WIN
WIN 6462.91

HIGHWAY PLANS

vhb

	R.M.	BY	DATE
PROJ. MANAGER			
DESIGN-DETAILED			
CHECKED-REVIEWED			
DESIGN2-DETAILED2			
DESIGN3-DETAILED3			
REVISIONS 1			
REVISIONS 2			
REVISIONS 3			
REVISIONS 4			
FIELD CHANGES			

PRESQUE ISLE
PRESQUE ISLE BYPASS


CROSS SECTIONS

SHEET NUMBER

282

OF 460

Username: EFlynn Date:8/3/2023
Division: HIGHWAY
Filename: ...\H5_01_Xsects_PI_BYPASS.dgn

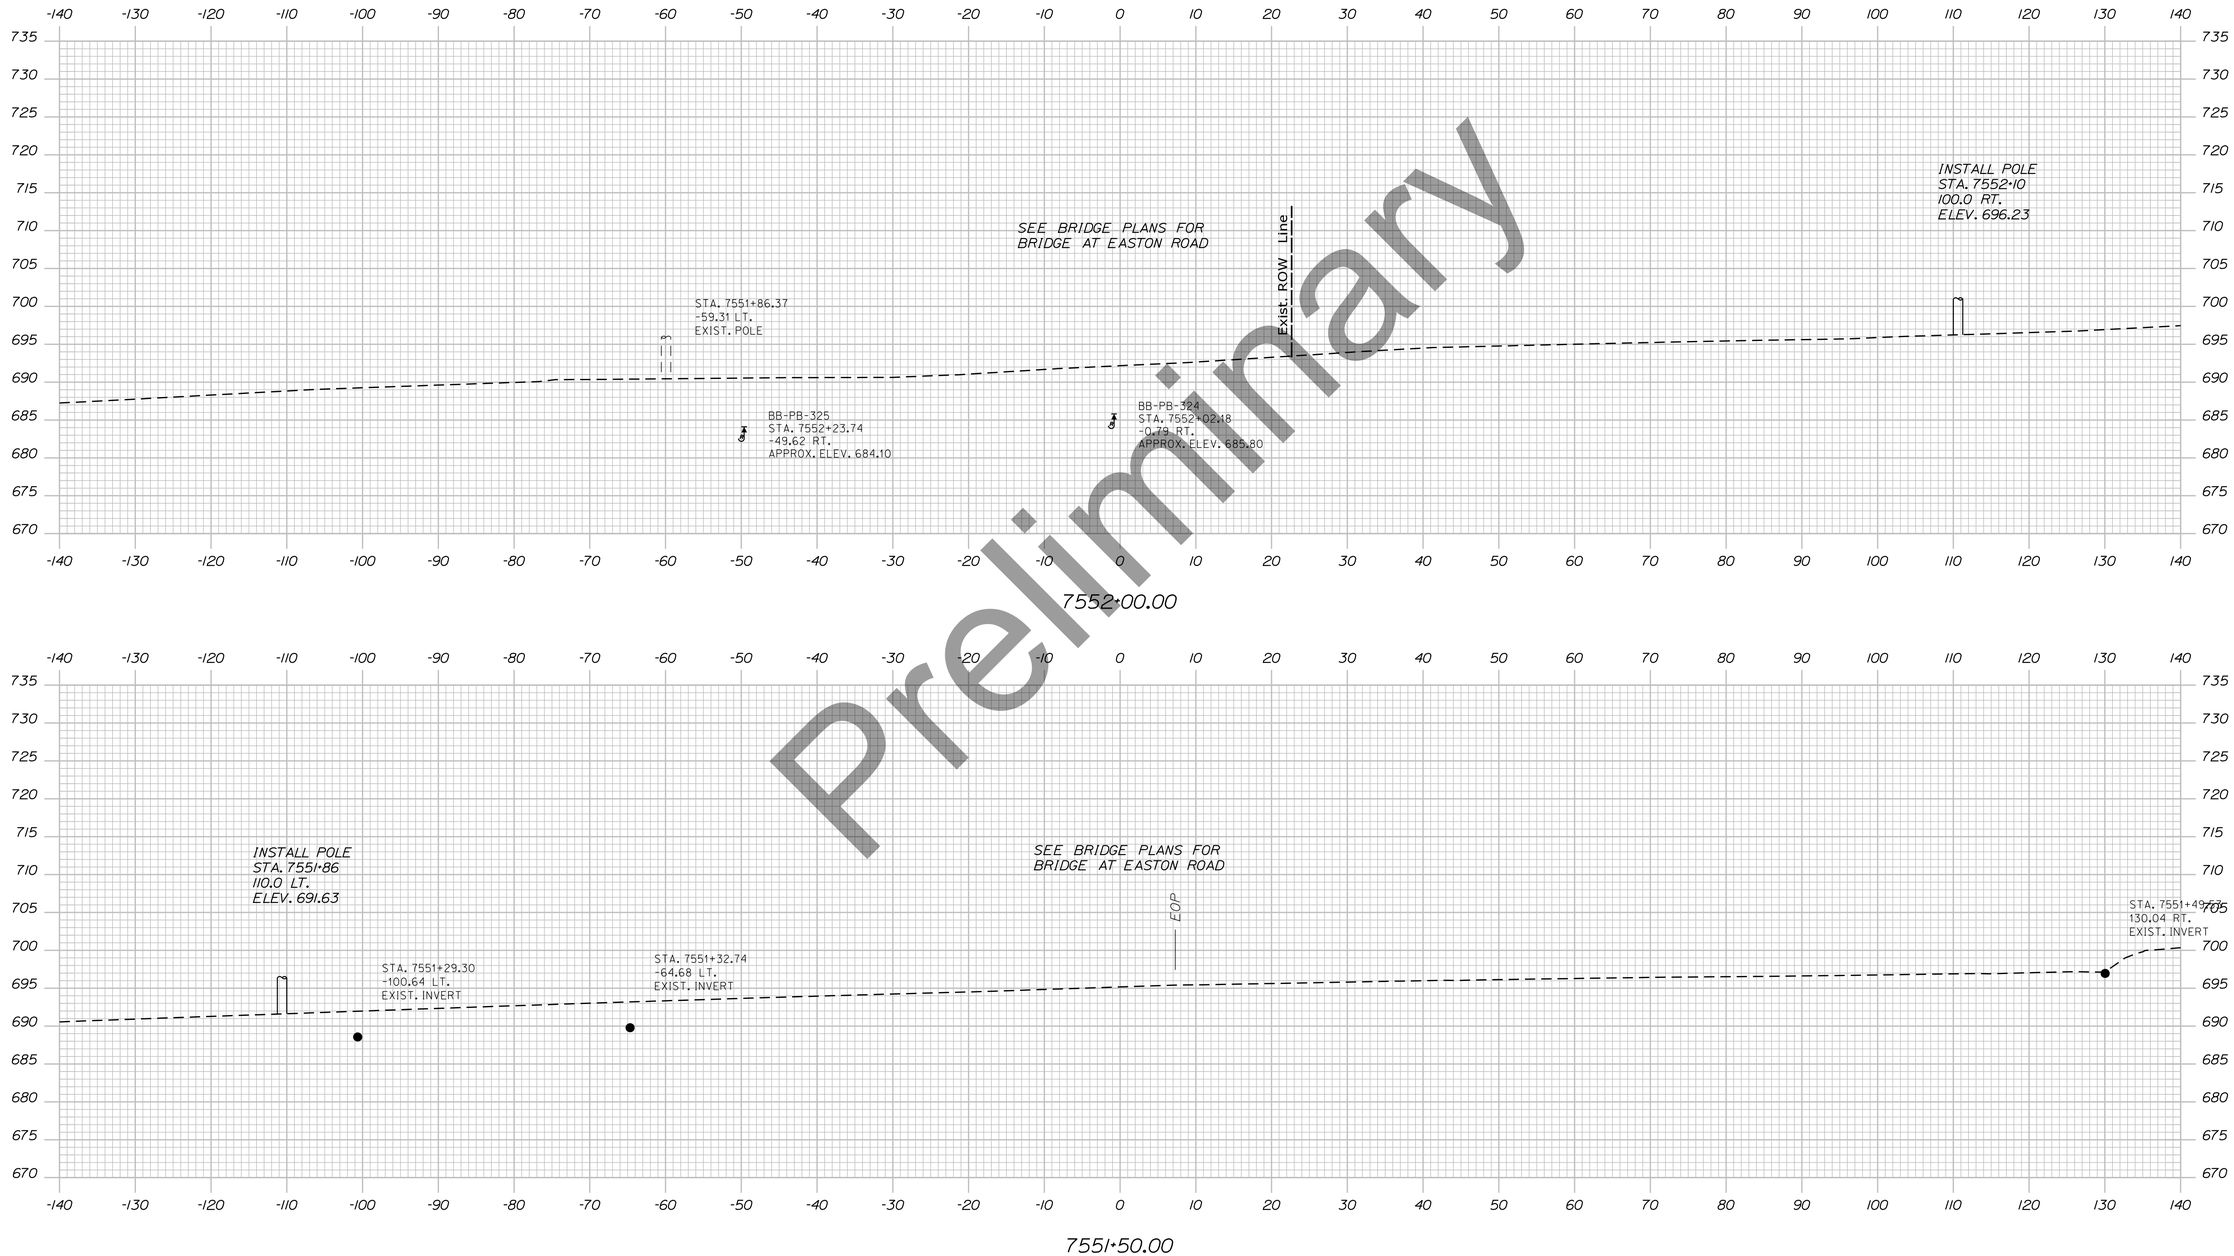

Preliminary

STATE OF MAINE
DEPARTMENT OF TRANSPORTATION

HPP-6462(920)

WIN
WIN 6462.91

HIGHWAY PLANS

vhb

	DATE	BY
R.M.		
PROJ. MANAGER		
DESIGN-DETAILED		
CHECKED-REVIEWED		
DESIGN2-DETAILED2		
DESIGN3-DETAILED3		
REVISIONS 1		
REVISIONS 2		
REVISIONS 3		
REVISIONS 4		
FIELD CHANGES		

PRESQUE ISLE
PRESQUE ISLE BYPASS

CROSS SECTIONS


SHEET NUMBER

283

OF 460

Sta. 7551+50.00 to Sta. 7552+00.00

Filename: ...\H5_01_Xsects_PI_BYPASS.dgn Division: HIGHWAY Username: EFlynn Date:8/3/2023

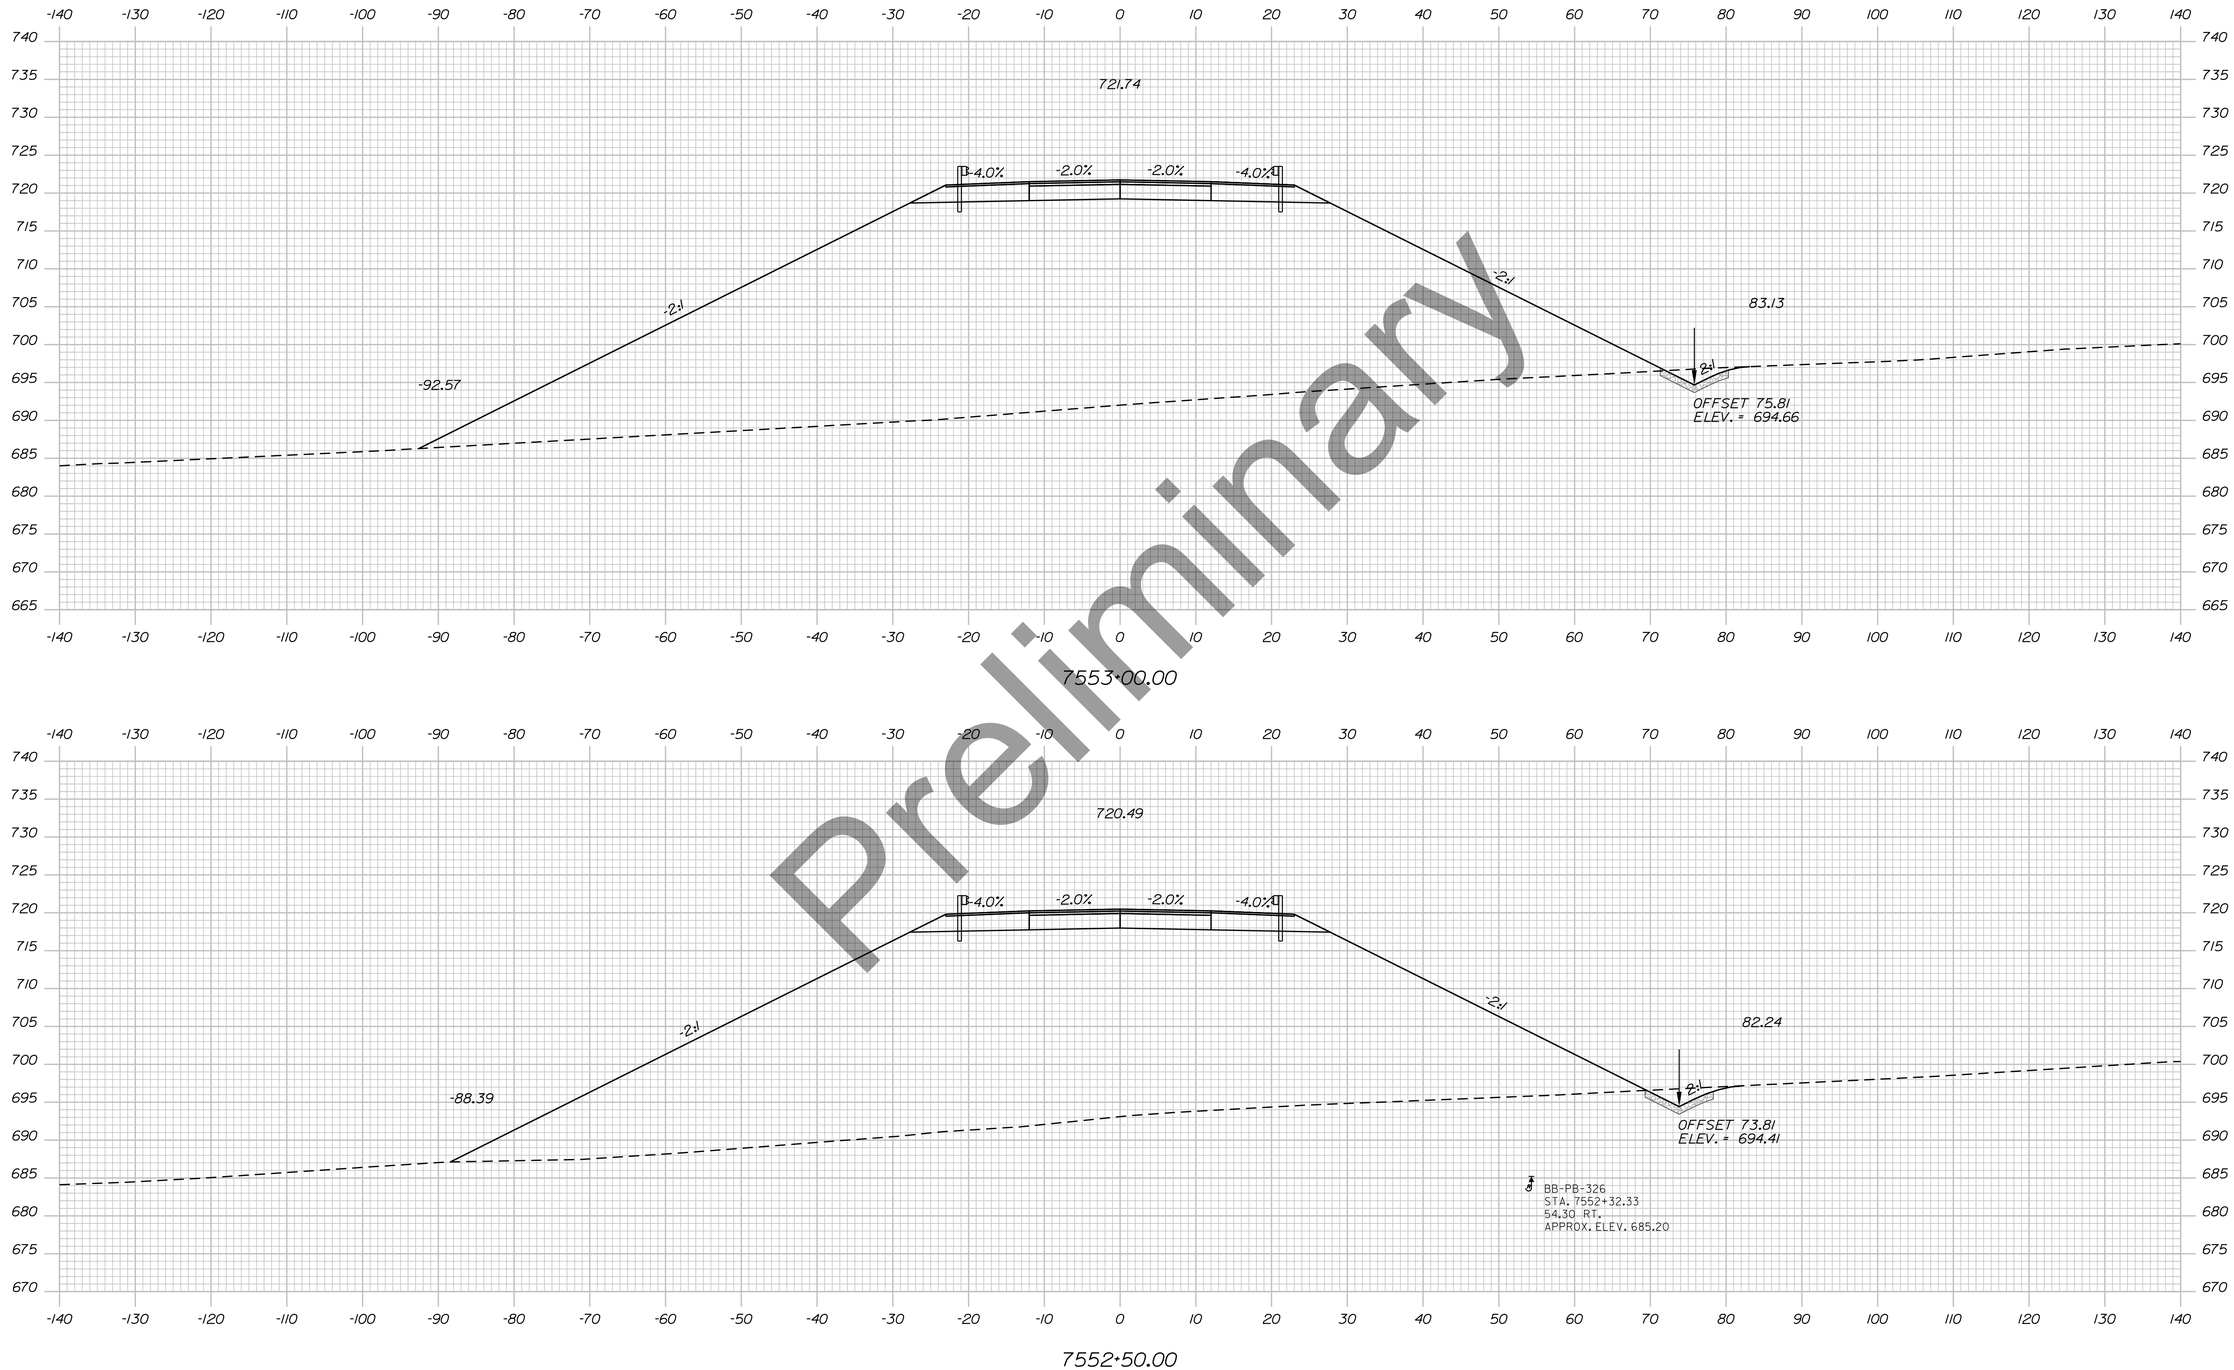

Preliminary

STATE OF MAINE
DEPARTMENT OF TRANSPORTATION

HPP-6462(920)

WIN
WIN 6462.91

HIGHWAY PLANS

vhb

	DATE	BY
PROJ. MANAGER		R.M.
DESIGN-DETAILED		
CHECKED-REVIEWED		
DESIGN2-DETAILED2		
DESIGN3-DETAILED3		
REVISIONS 1		
REVISIONS 2		
REVISIONS 3		
REVISIONS 4		
FIELD CHANGES		

PRESQUE ISLE
PRESQUE ISLE BYPASS

CROSS SECTIONS


SHEET NUMBER

284

OF 460

Sta. 7552+50.00 to Sta. 7553+00.00

Filename: ...\H5_01_Xsects_PI_BYPASS.dgn Division: HIGHWAY Username: EFlynn Date:8/3/2023

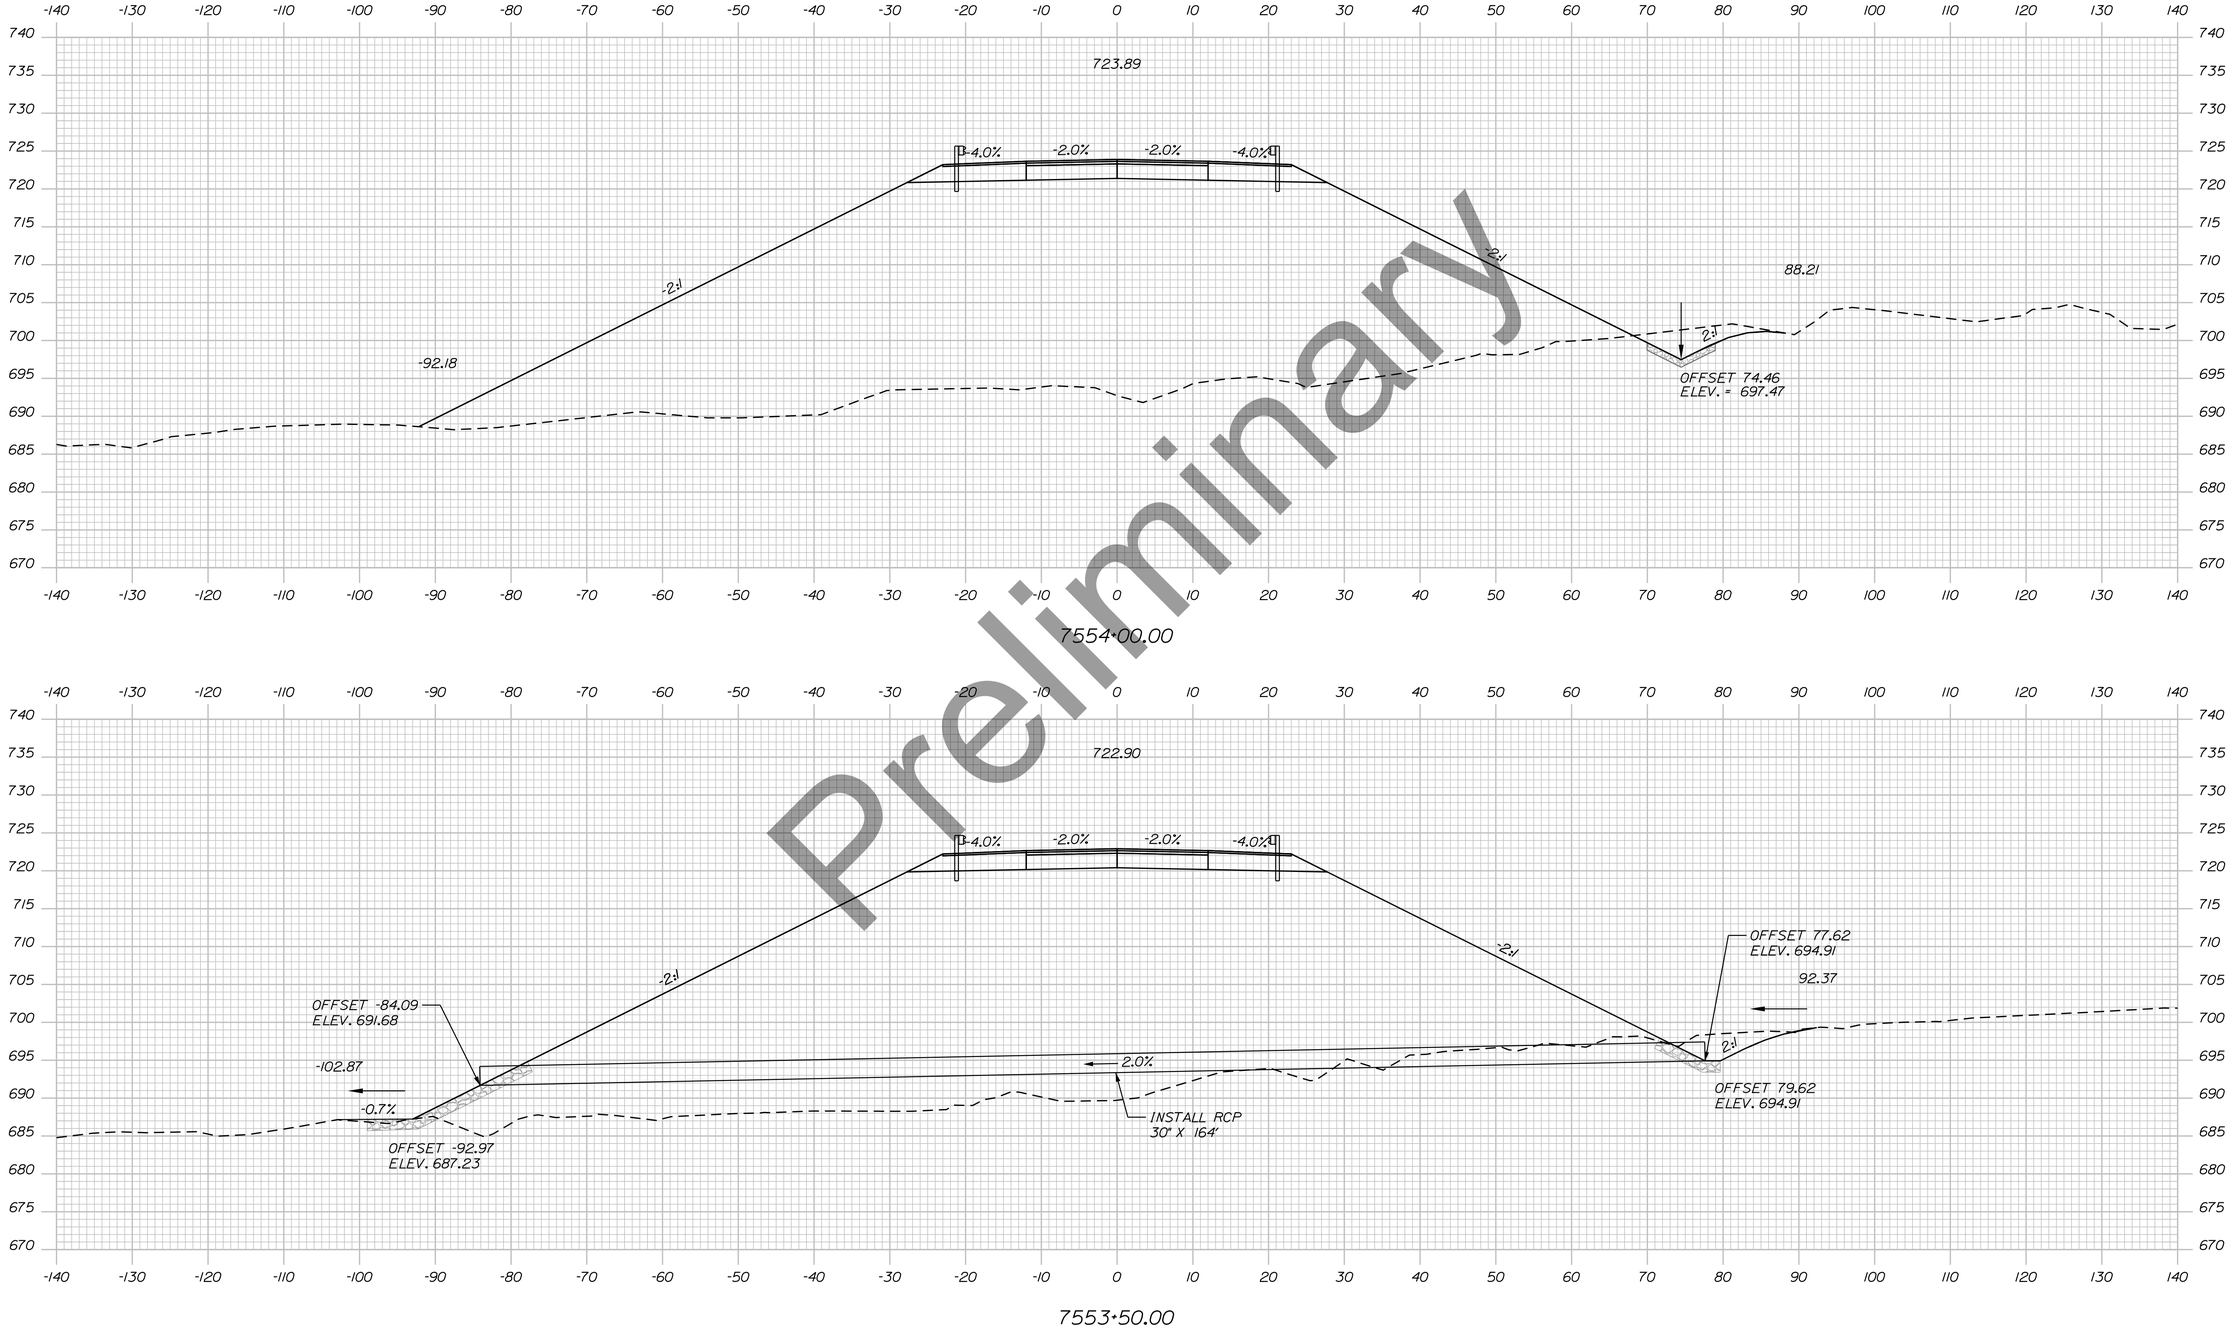

Preliminary

Filename: ...\H5_01_Xsects_PI_BYPASS.dgn Division: HIGHWAY Username: EFlynn Date:8/3/2023

STATE OF MAINE
DEPARTMENT OF TRANSPORTATION

HPP-6462(920)

WIN
WIN 6462.91

HIGHWAY PLANS

vhb

	R.M.	BY	DATE
PROJ. MANAGER			
DESIGN-DETAILED			
CHECKED-REVIEWED			
DESIGN2-DETAILED2			
DESIGN3-DETAILED3			
REVISIONS 1			
REVISIONS 2			
REVISIONS 3			
REVISIONS 4			
FIELD CHANGES			

PRESQUE ISLE
PRESQUE ISLE BYPASS


CROSS SECTIONS

SHEET NUMBER

285

OF 460

Sta. 7553+50.00 to Sta. 7554+00.00

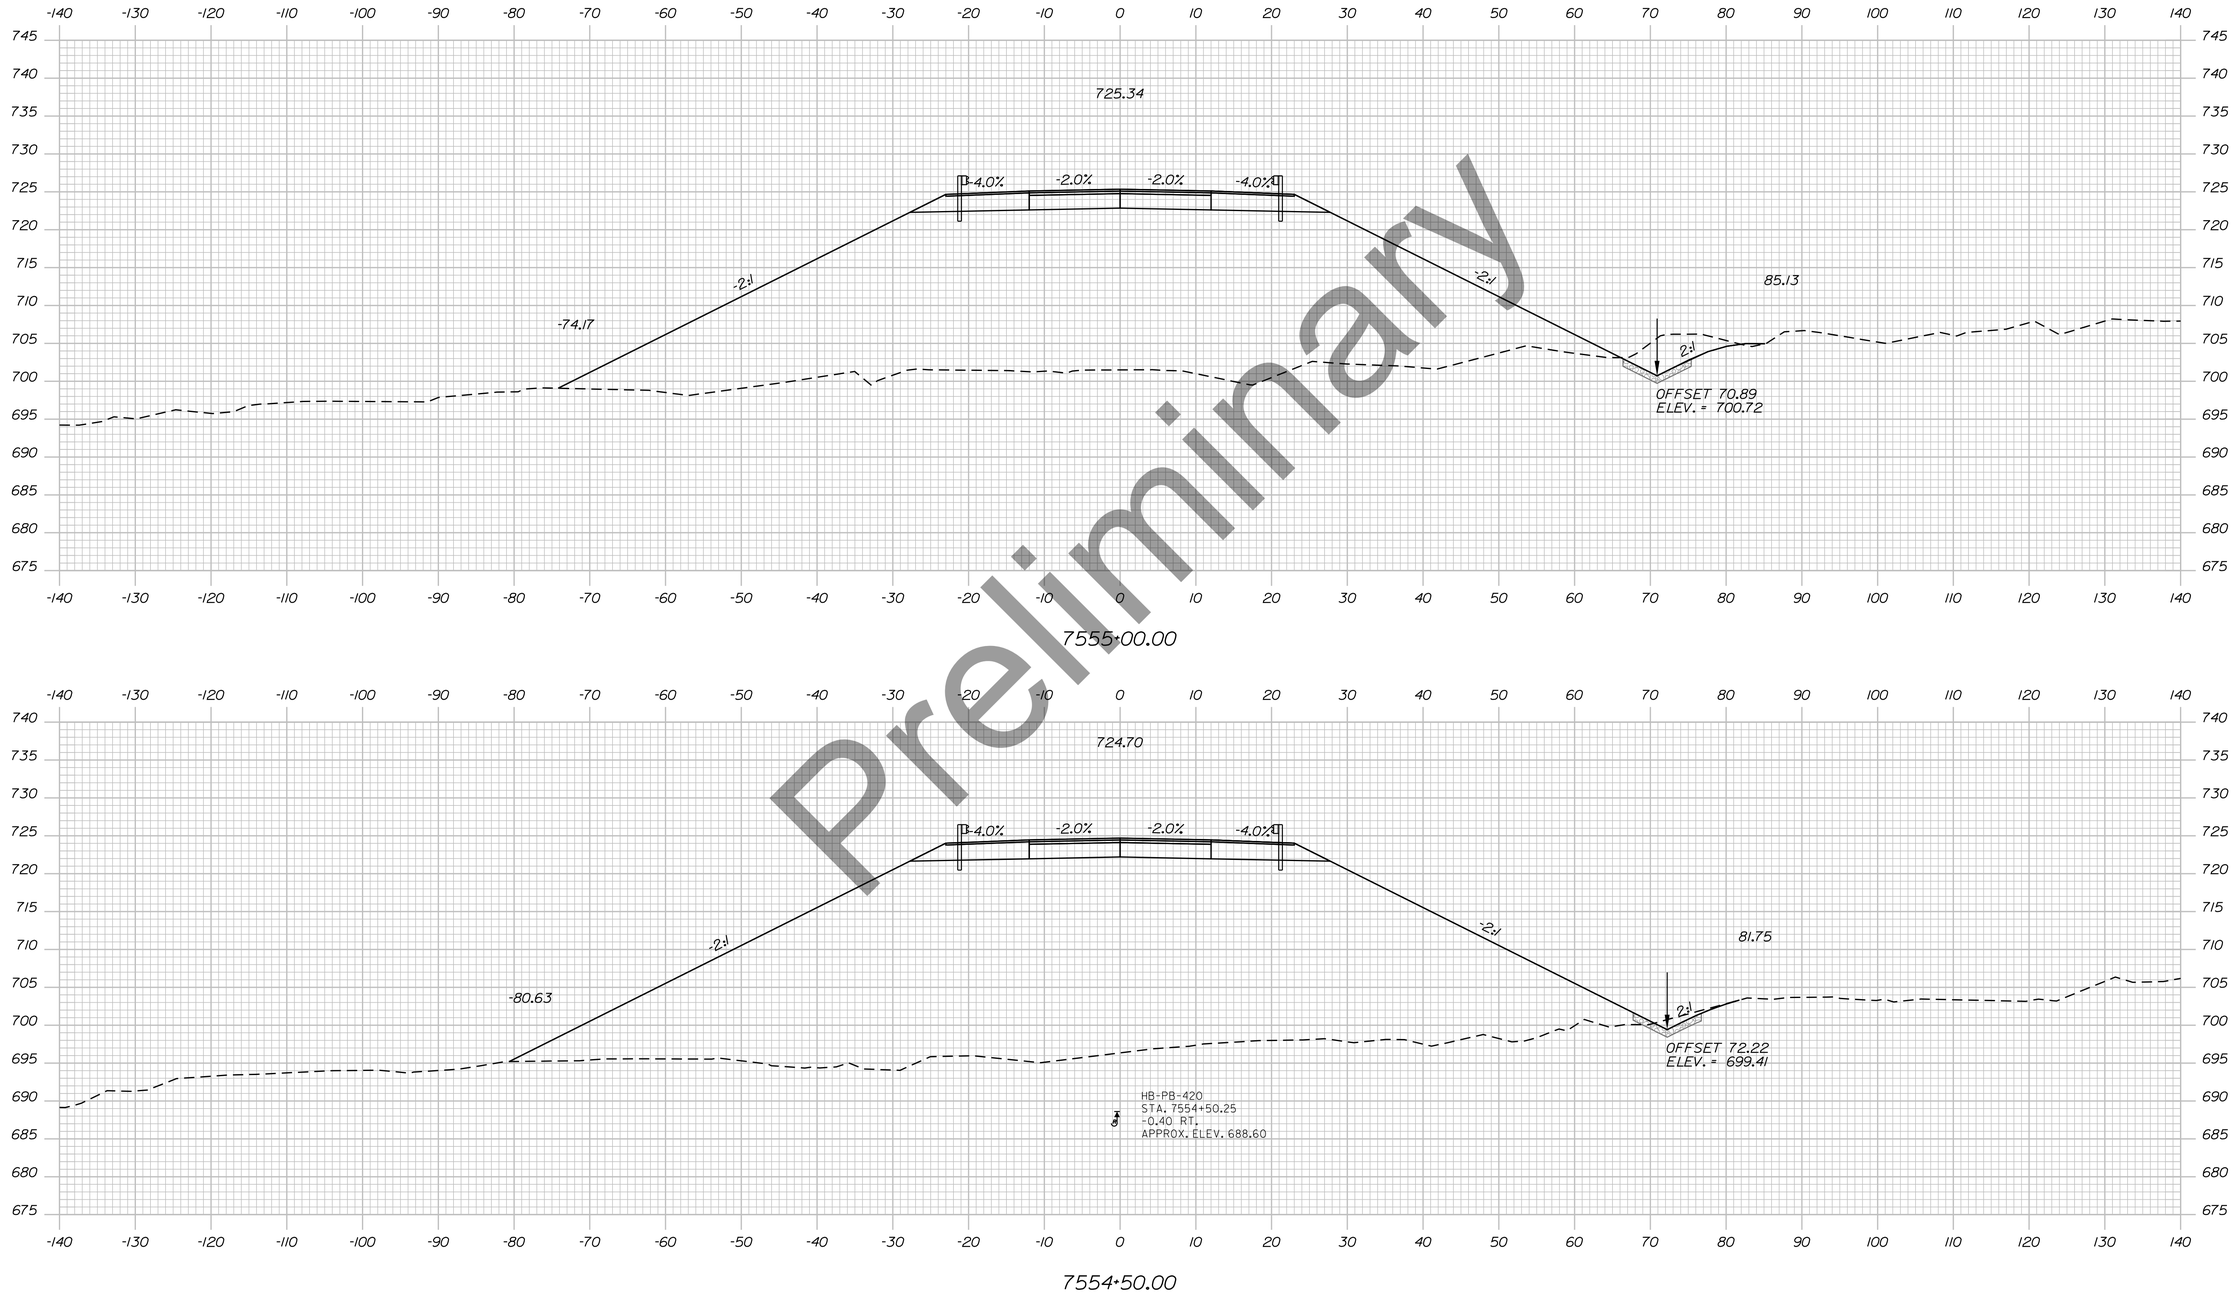

Preliminary

STATE OF MAINE
DEPARTMENT OF TRANSPORTATION

HPP-6462(920)

WIN
WIN 6462.91

HIGHWAY PLANS

vhb

	DATE	BY
R.M.		
PROJ. MANAGER		
DESIGN-DETAILED		
CHECKED-REVIEWED		
DESIGN2-DETAILED2		
DESIGN3-DETAILED3		
REVISIONS 1		
REVISIONS 2		
REVISIONS 3		
REVISIONS 4		
FIELD CHANGES		

PRESQUE ISLE
PRESQUE ISLE BYPASS

CROSS SECTIONS


SHEET NUMBER

286

OF 460

Sta. 7554+50.00 to Sta. 7555+00.00

Filename: ...\H5_01_Xsects_PI_BYPASS.dgn Division: HIGHWAY Username: EFlynn Date:8/3/2023

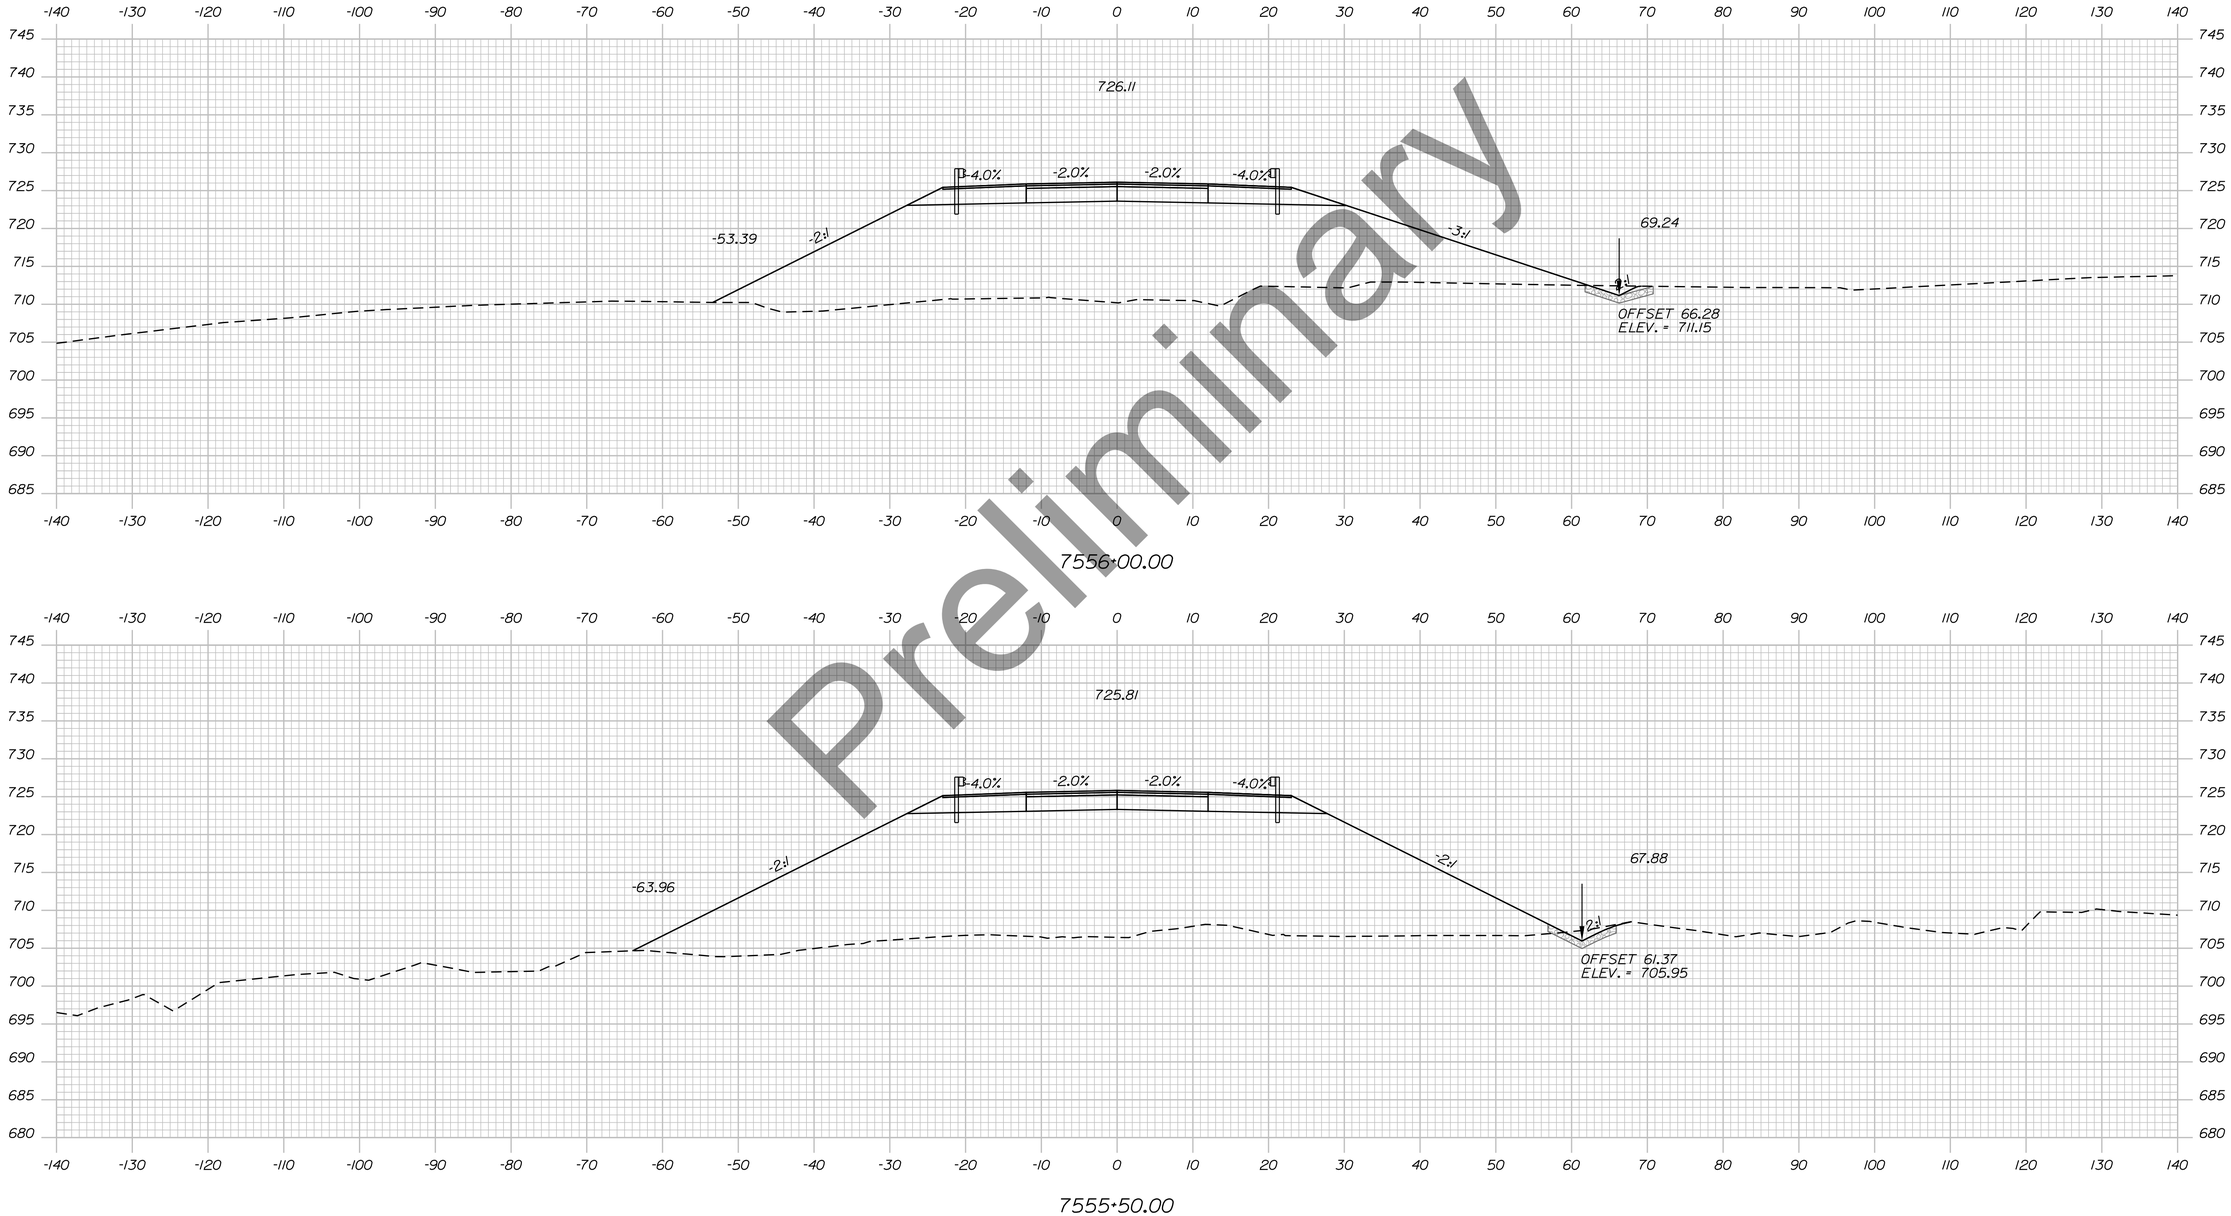

Preliminary

Sta. 7555+50.00 to Sta. 7556+00.00

STATE OF MAINE
DEPARTMENT OF TRANSPORTATION

HPP-6462(920)

WIN
WIN 6462.91

HIGHWAY PLANS

vhb

	DATE	BY
PROJ. MANAGER		R.M.
DESIGN-DETAILED		
CHECKED-REVIEWED		
DESIGN2-DETAILED2		
DESIGN3-DETAILED3		
REVISIONS 1		
REVISIONS 2		
REVISIONS 3		
REVISIONS 4		
FIELD CHANGES		

PRESQUE ISLE
PRESQUE ISLE BYPASS


CROSS SECTIONS

SHEET NUMBER

287

OF 460

Filename: ...\H5_01_Xsects_PI_BYPASS.dgn Division: HIGHWAY Username: EFlynn Date:8/3/2023

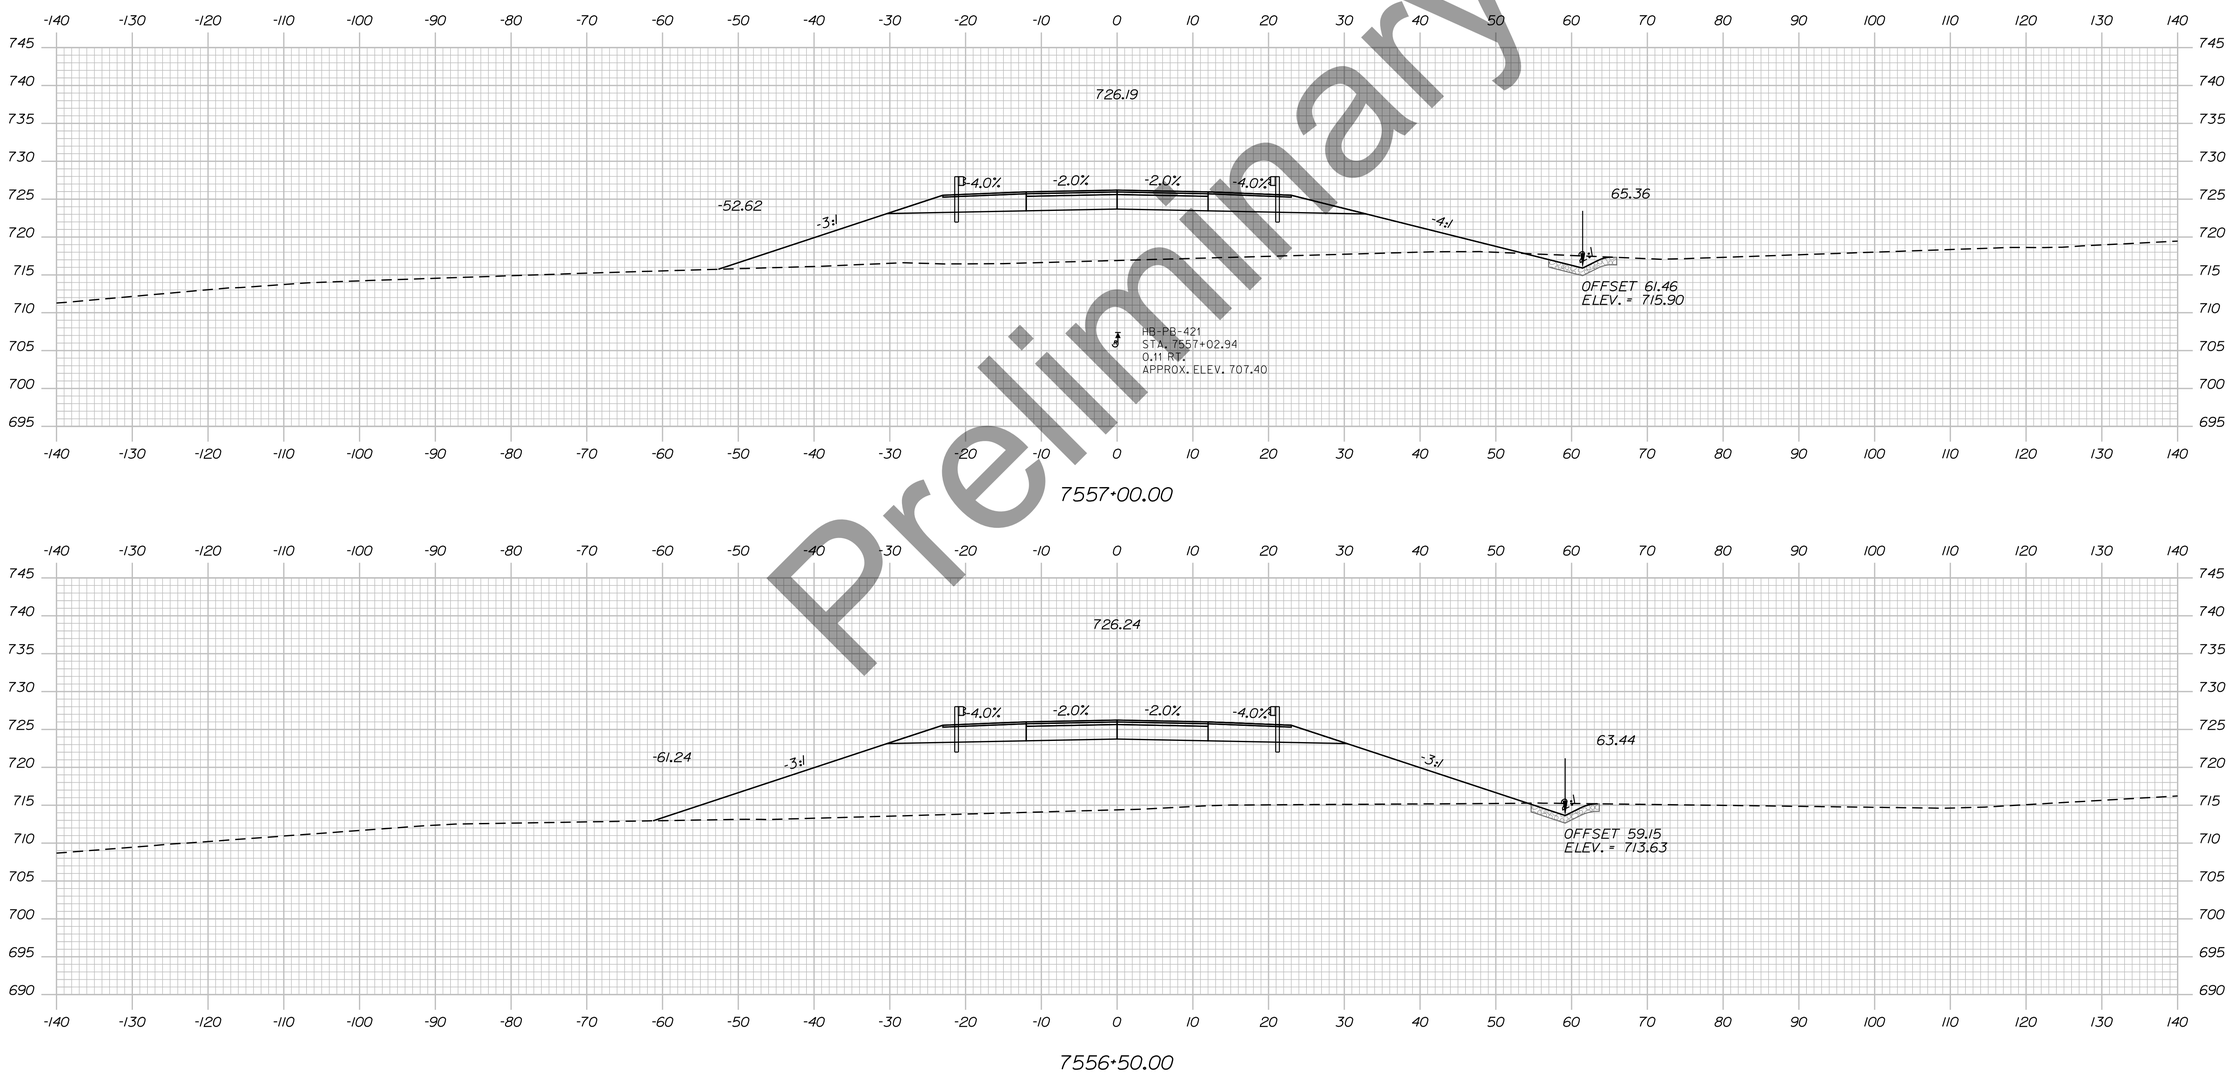

Preliminary

Sta. 7556+50.00 to Sta. 7557+00.00

STATE OF MAINE
DEPARTMENT OF TRANSPORTATION

HPP-6462(920)

WIN
WIN 6462.91

HIGHWAY PLANS

vhb

	R.M.	BY	DATE
PROJ. MANAGER			
DESIGN-DETAILED			
CHECKED-REVIEWED			
DESIGN2-DETAILED2			
DESIGN3-DETAILED3			
REVISIONS 1			
REVISIONS 2			
REVISIONS 3			
REVISIONS 4			
FIELD CHANGES			

PRESQUE ISLE
PRESQUE ISLE BYPASS


CROSS SECTIONS

SHEET NUMBER

288

OF 460

Date:8/3/2023
Username: EFlynn
Division: HIGHWAY
Filename: ...\H5_01_Xsects_PI_BYPASS.dgn

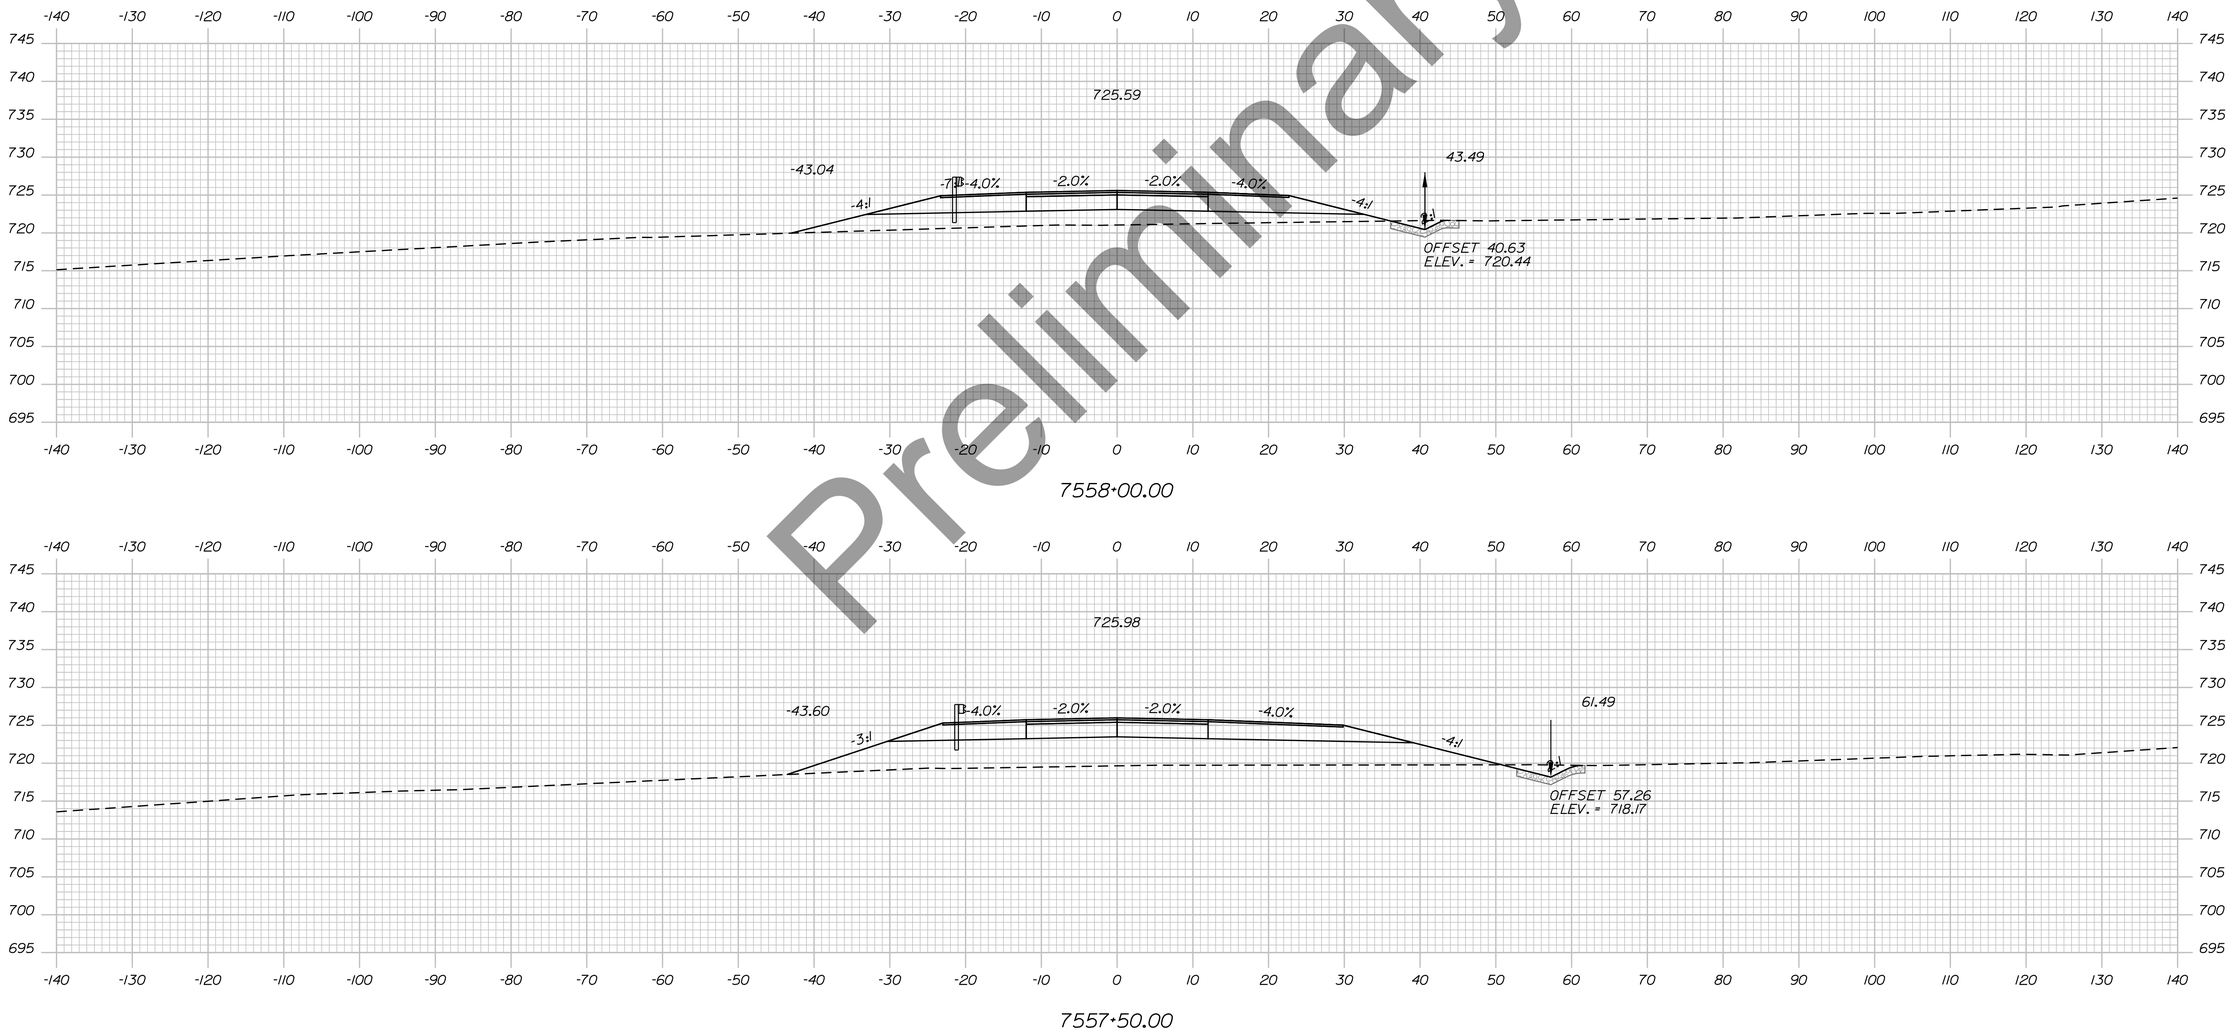

Preliminary

Sta. 7557+50.00 to Sta. 7558+00.00

STATE OF MAINE
DEPARTMENT OF TRANSPORTATION

HPP-6462(920)

WIN
WIN 6462.91

HIGHWAY PLANS

vhb

	R.M.	BY	DATE
PROJ. MANAGER			
DESIGN-DETAILED			
CHECKED-REVIEWED			
DESIGN2-DETAILED2			
DESIGN3-DETAILED3			
REVISIONS 1			
REVISIONS 2			
REVISIONS 3			
REVISIONS 4			
FIELD CHANGES			

PRESQUE ISLE
PRESQUE ISLE BYPASS


CROSS SECTIONS


SHEET NUMBER


289

OF 460

Filename: ...\H5_01_Xsects_PI_BYPASS.dgn Division: HIGHWAY Username: EFlynn Date:8/3/2023

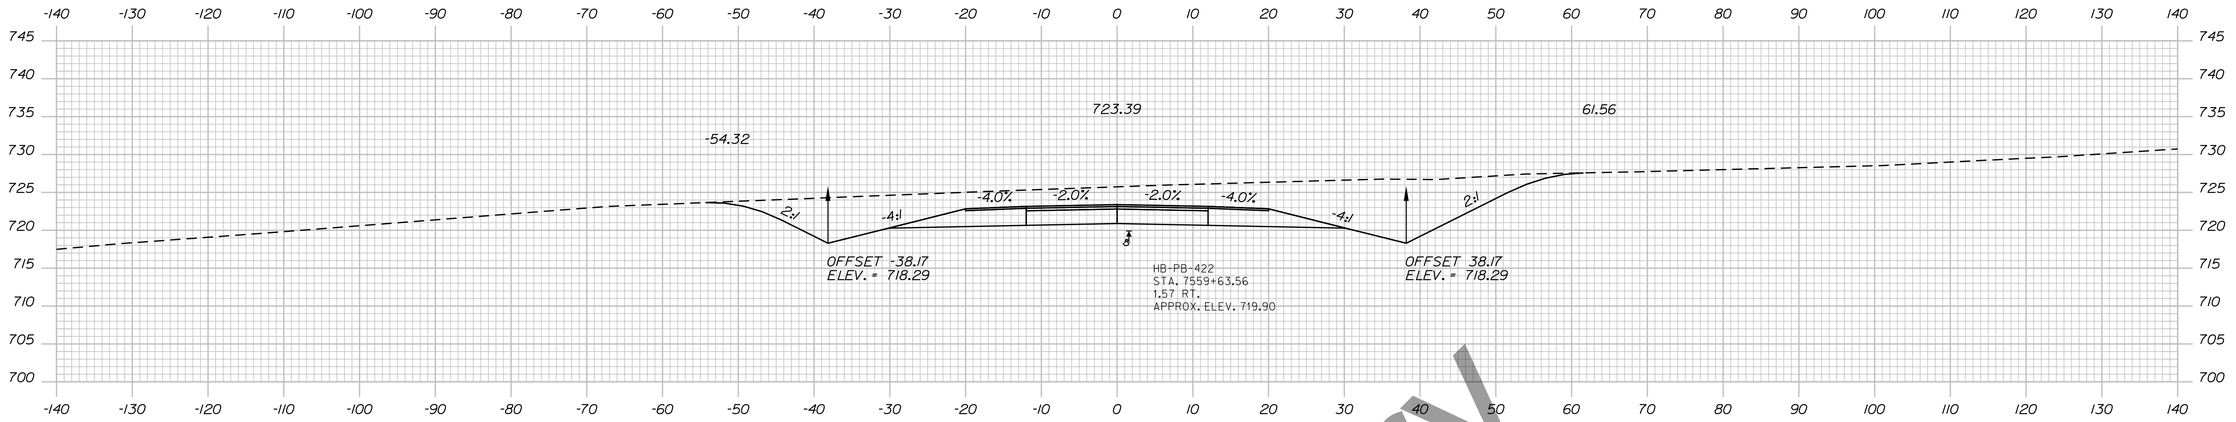

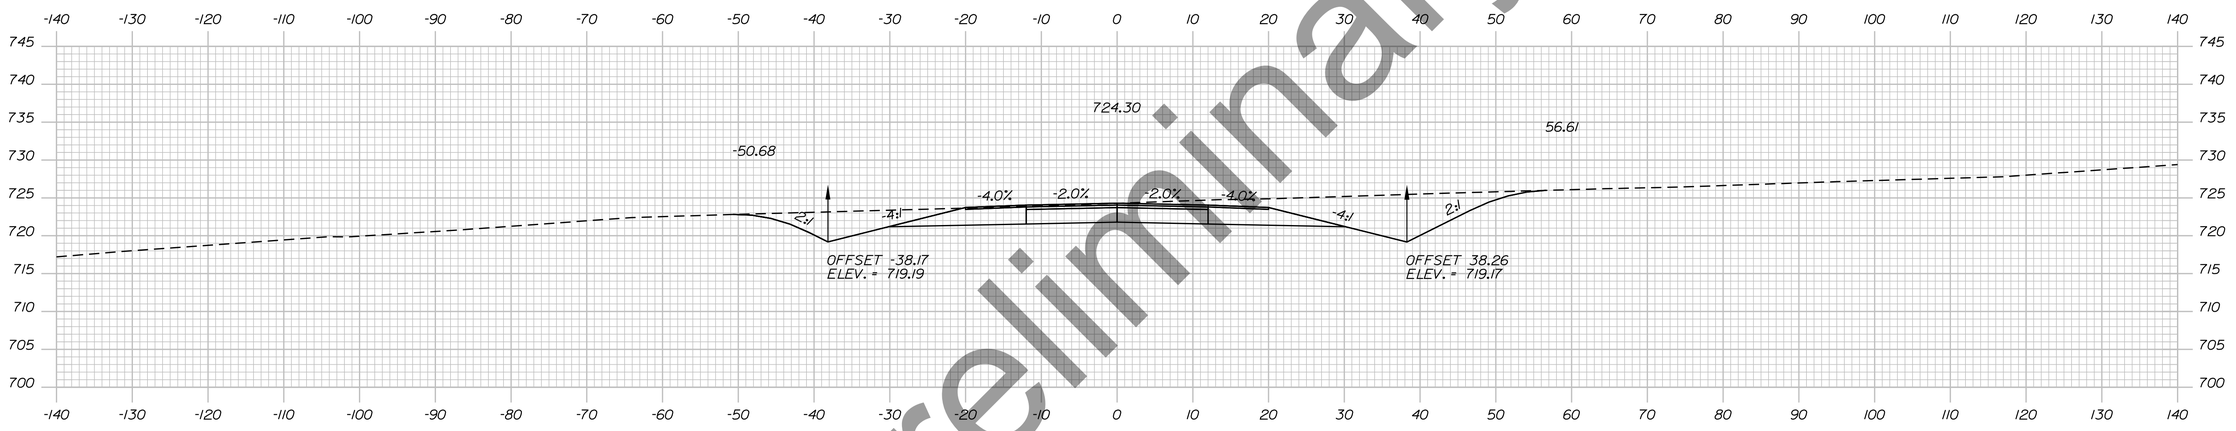

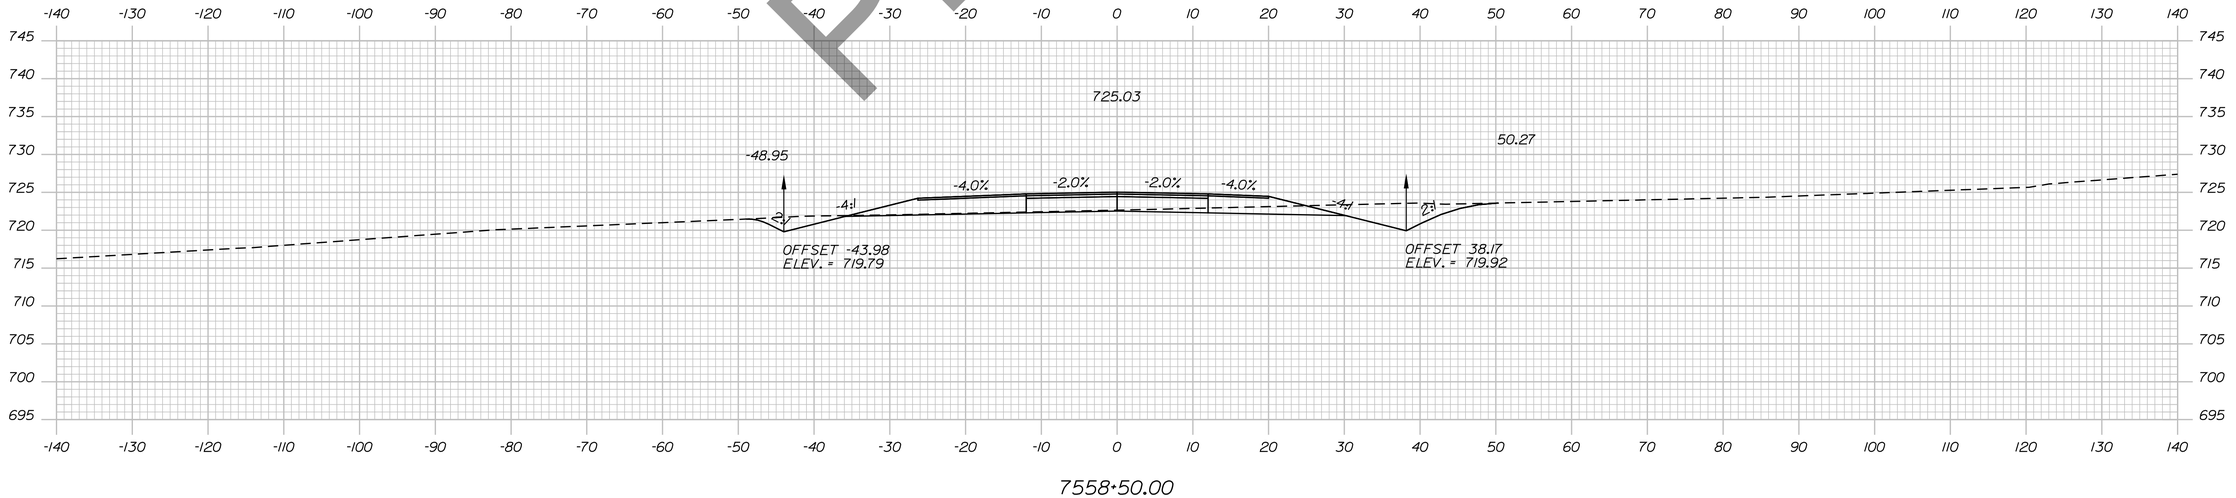

Preliminary

STATE OF MAINE
DEPARTMENT OF TRANSPORTATION

HPP-6462(920)

WIN
WIN 6462.91

HIGHWAY PLANS

vhb

	DATE	BY
PROJ. MANAGER		R.M.
DESIGN-DETAILED		
CHECKED-REVIEWED		
DESIGN2-DETAILED2		
DESIGN3-DETAILED3		
REVISIONS 1		
REVISIONS 2		
REVISIONS 3		
REVISIONS 4		
FIELD CHANGES		

PRESQUE ISLE
PRESQUE ISLE BYPASS

CROSS SECTIONS


SHEET NUMBER

290

OF 460

Sta. 7558+50.00 to Sta. 7559+50.00

Filename: ...\H5_01_Xsects_PI_BYPASS.dgn Division: HIGHWAY Username: EFlynn Date:8/3/2023

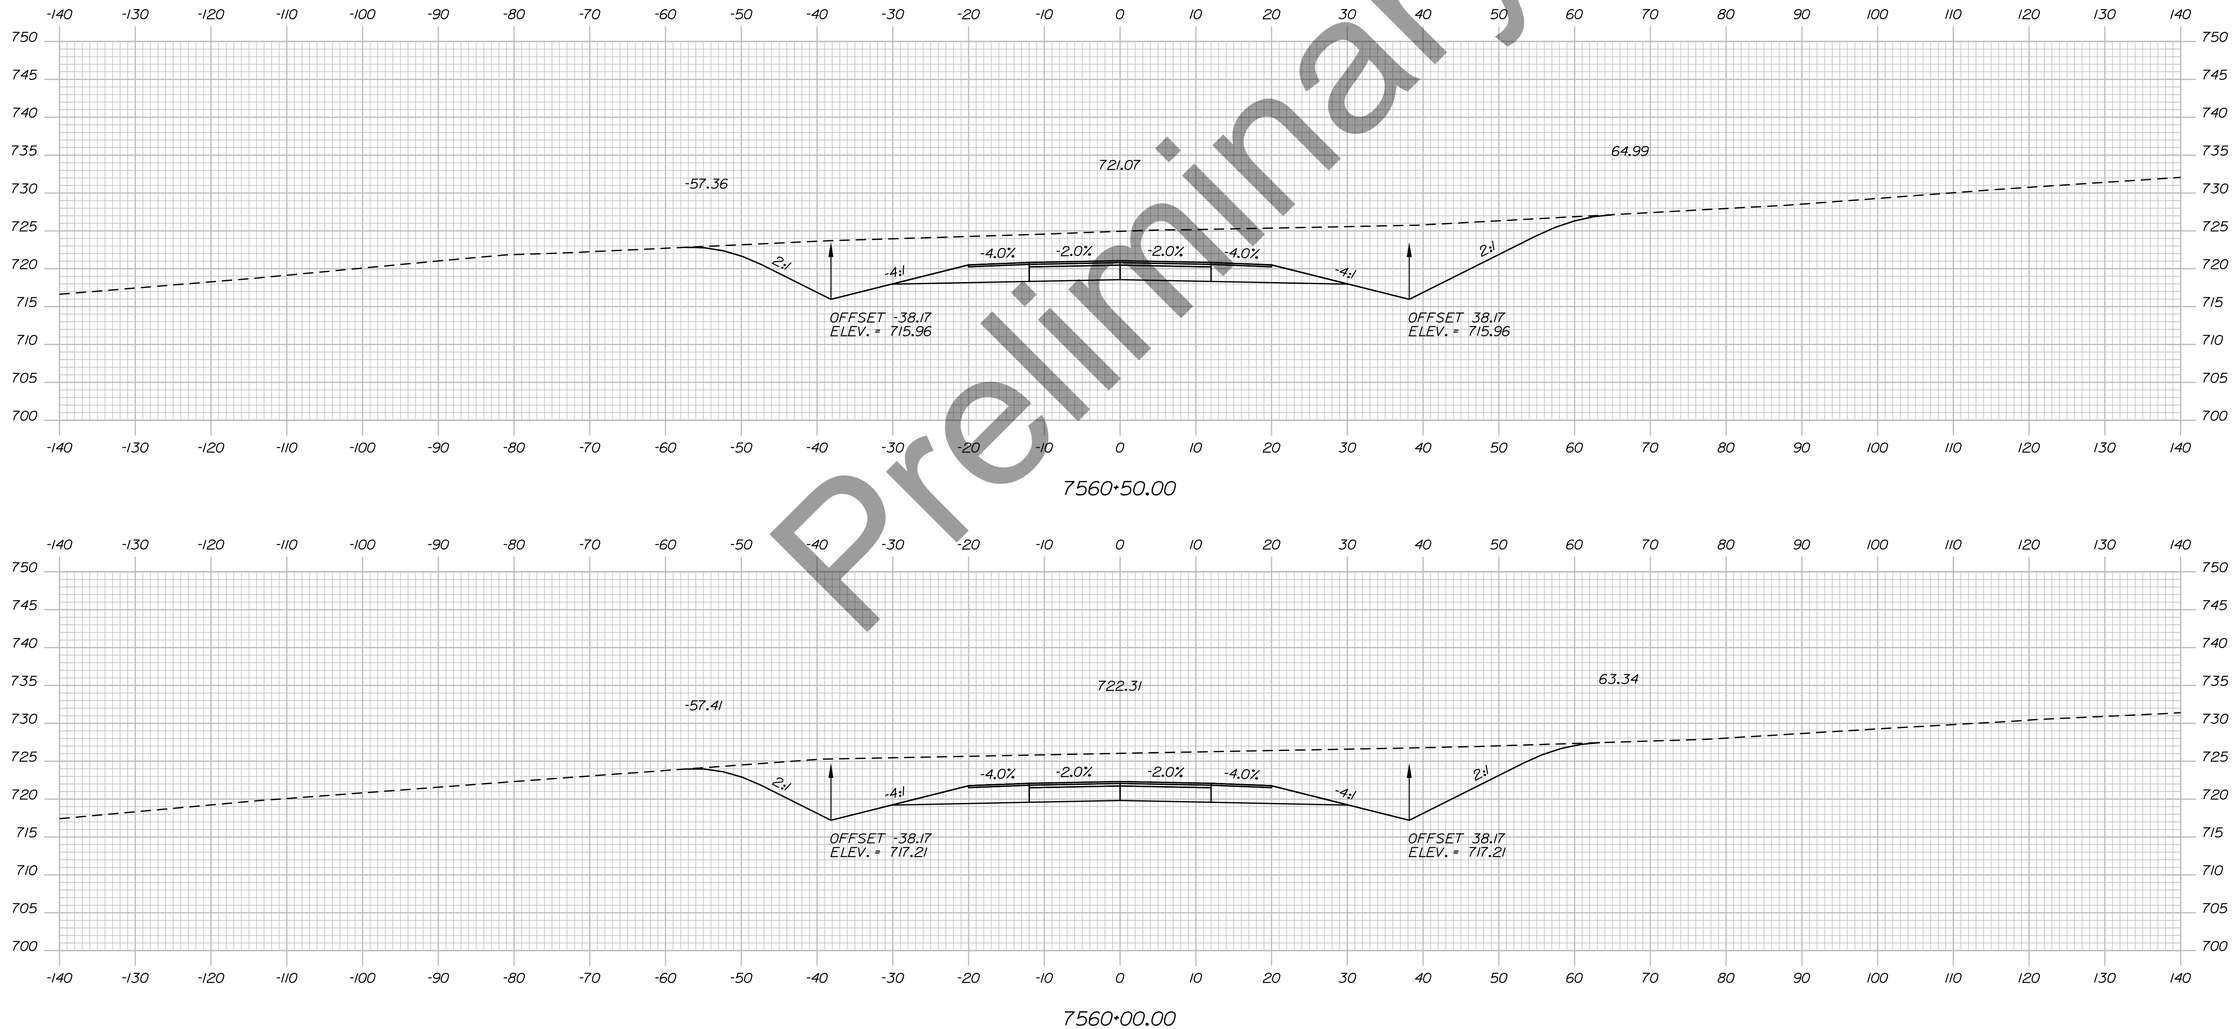

Preliminary

Filename: ...\H5_01_Xsects_PI_BYPASS.dgn Division: HIGHWAY Username: EFlynn Date:8/3/2023

STATE OF MAINE
DEPARTMENT OF TRANSPORTATION

HPP-6462(920)

WIN
WIN 6462.91

HIGHWAY PLANS

vhb

	BY	DATE
PROJ. MANAGER	R.M.	
DESIGN-DETAILED		
CHECKED-REVIEWED		
DESIGN2-DETAILED2		
DESIGN3-DETAILED3		
REVISIONS 1		
REVISIONS 2		
REVISIONS 3		
REVISIONS 4		
FIELD CHANGES		

PRESQUE ISLE
PRESQUE ISLE BYPASS


CROSS SECTIONS

SHEET NUMBER

291

OF 460

Sta. 7560+00.00 to Sta. 7560+50.00

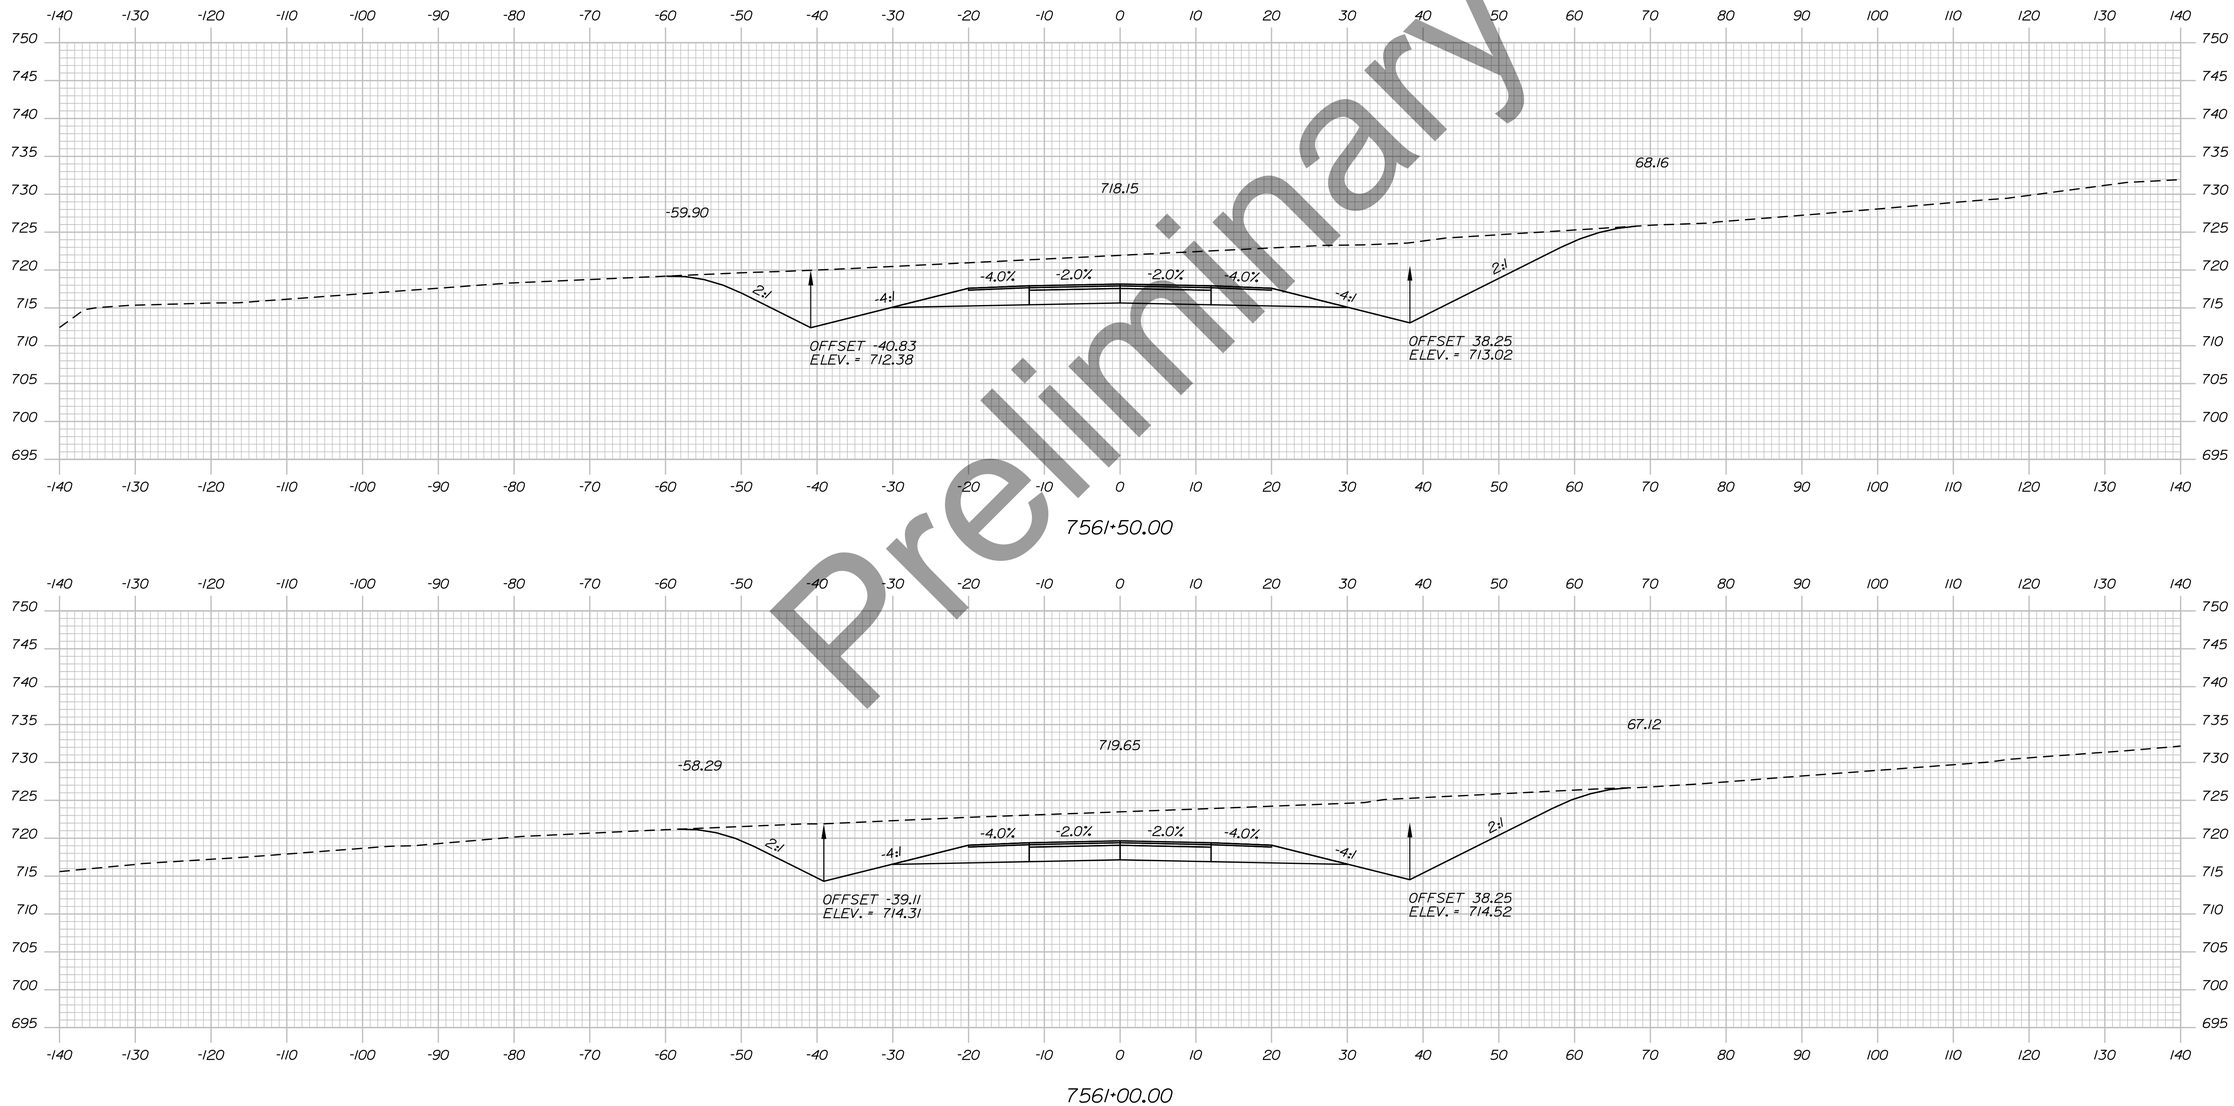

Preliminary

STATE OF MAINE
DEPARTMENT OF TRANSPORTATION

HPP-6462(920)

WIN
WIN 6462.91

HIGHWAY PLANS

vhb

	R.M.	BY	DATE
PROJ. MANAGER			
DESIGN-DETAILED			
CHECKED-REVIEWED			
DESIGN2-DETAILED2			
DESIGN3-DETAILED3			
REVISIONS 1			
REVISIONS 2			
REVISIONS 3			
REVISIONS 4			
FIELD CHANGES			

PRESQUE ISLE
PRESQUE ISLE BYPASS

CROSS SECTIONS

SHEET NUMBER


292

OF 460

Sta. 7561+00.00 to Sta. 7561+50.00

Filename: ...\H5_01_Xsects_PI_BYPASS.dgn Division: HIGHWAY Username: EFlynn Date:8/3/2023

Filename: ...\H5_01_Xsects_PI_BYPASS.dgn Division: HIGHWAY Username: EFlynn Date:8/3/2023

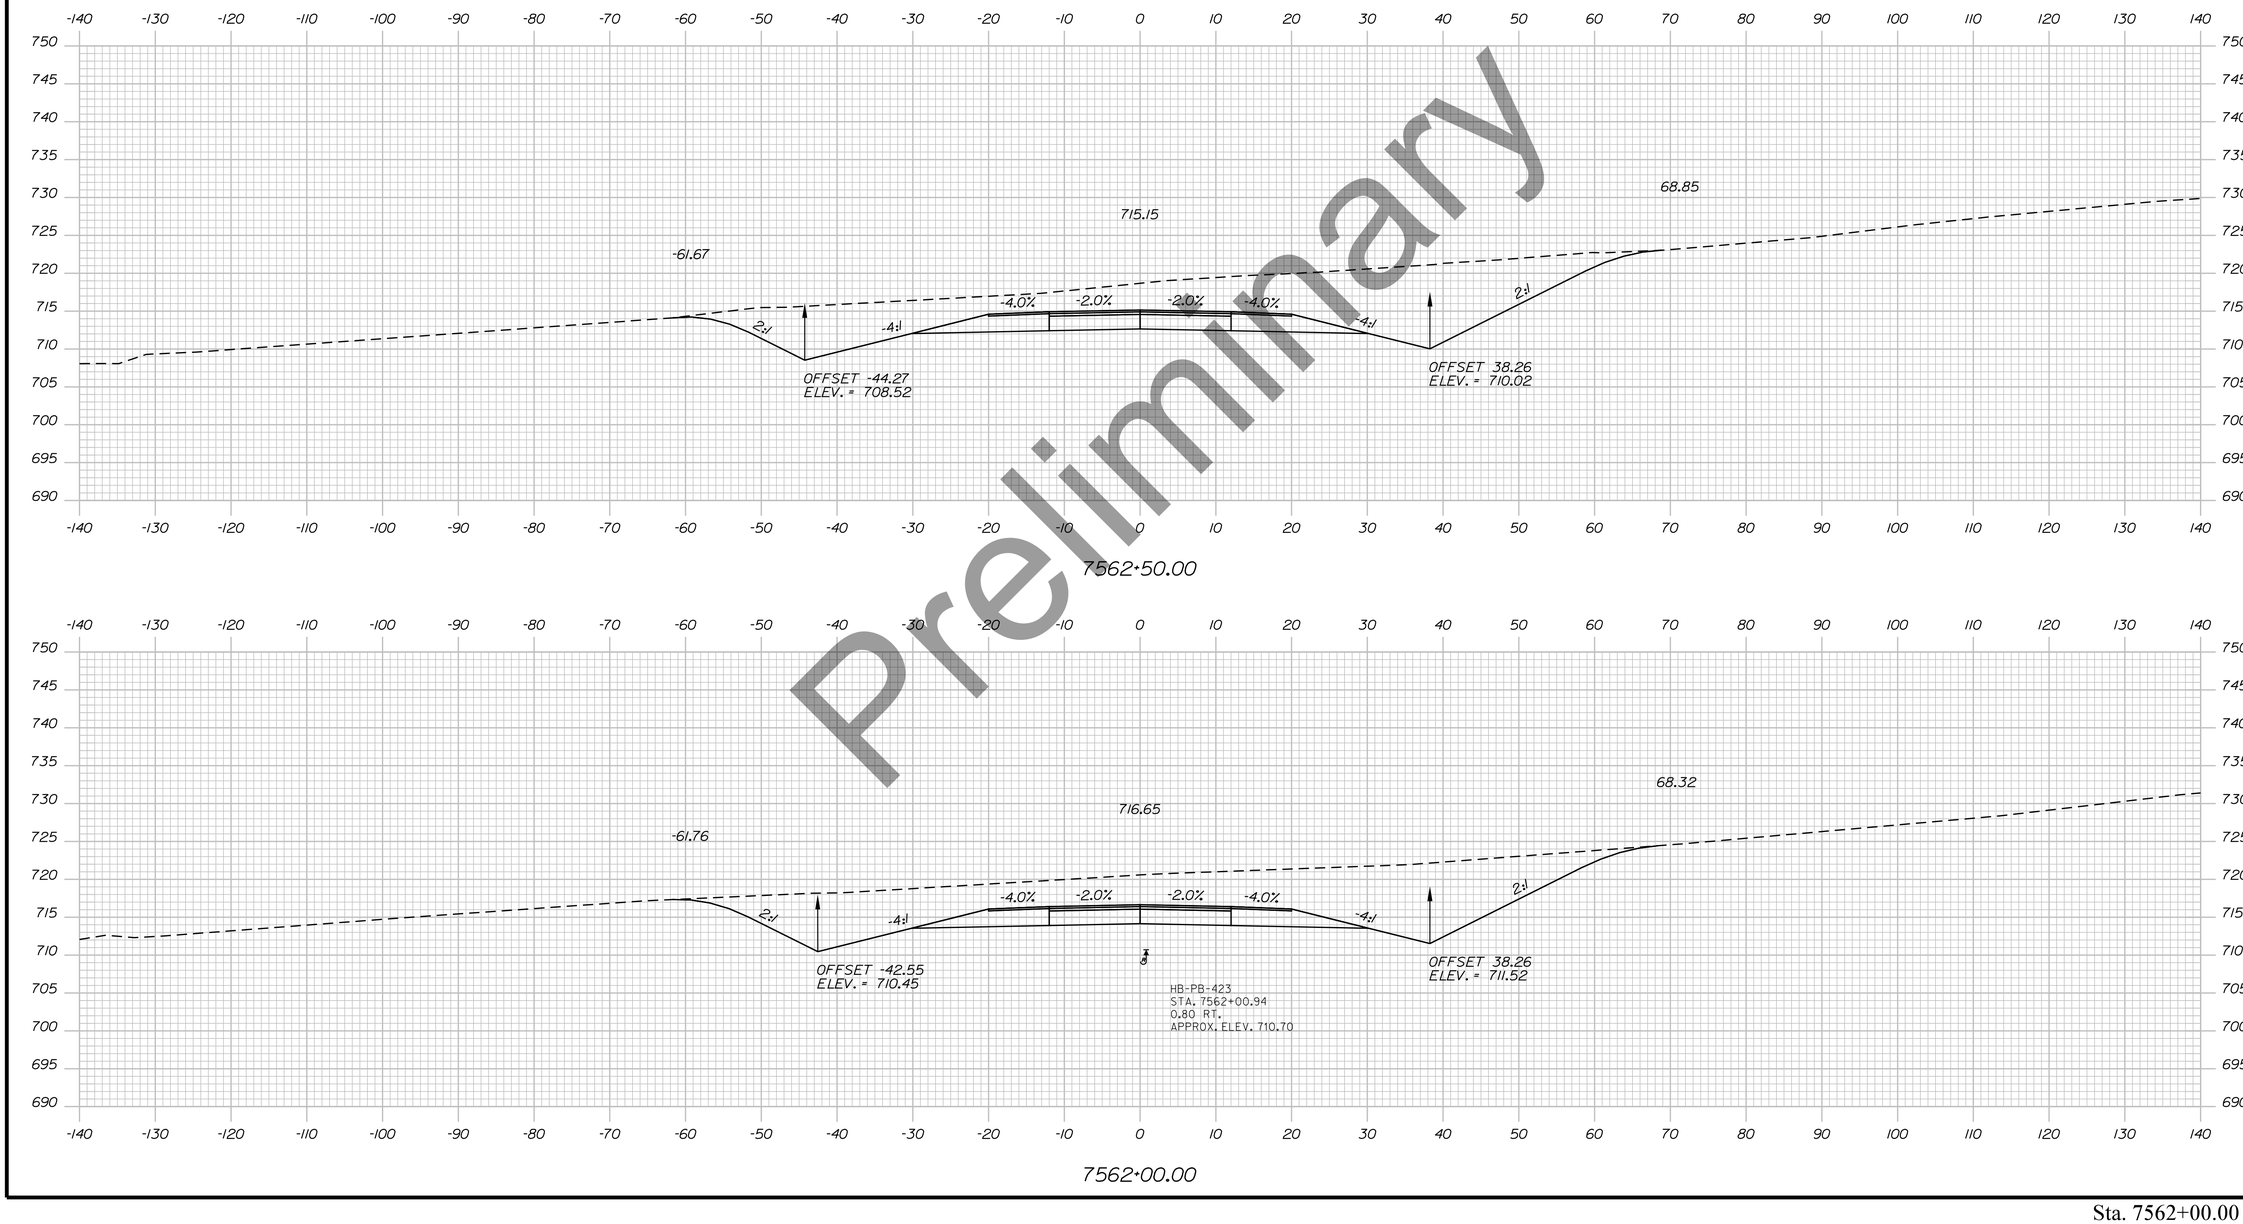

Preliminary

STATE OF MAINE
DEPARTMENT OF TRANSPORTATION

HPP-6462(920)

WIN
WIN 6462.91

HIGHWAY PLANS

vhb

	DATE	BY
R.M.		
PROJ. MANAGER		
DESIGN-DETAILED		
CHECKED-REVIEWED		
DESIGN2-DETAILED2		
DESIGN3-DETAILED3		
REVISIONS 1		
REVISIONS 2		
REVISIONS 3		
REVISIONS 4		
FIELD CHANGES		

PRESQUE ISLE
PRESQUE ISLE BYPASS


CROSS SECTIONS

SHEET NUMBER

293

OF 460

Sta. 7562+00.00 to Sta. 7562+50.00

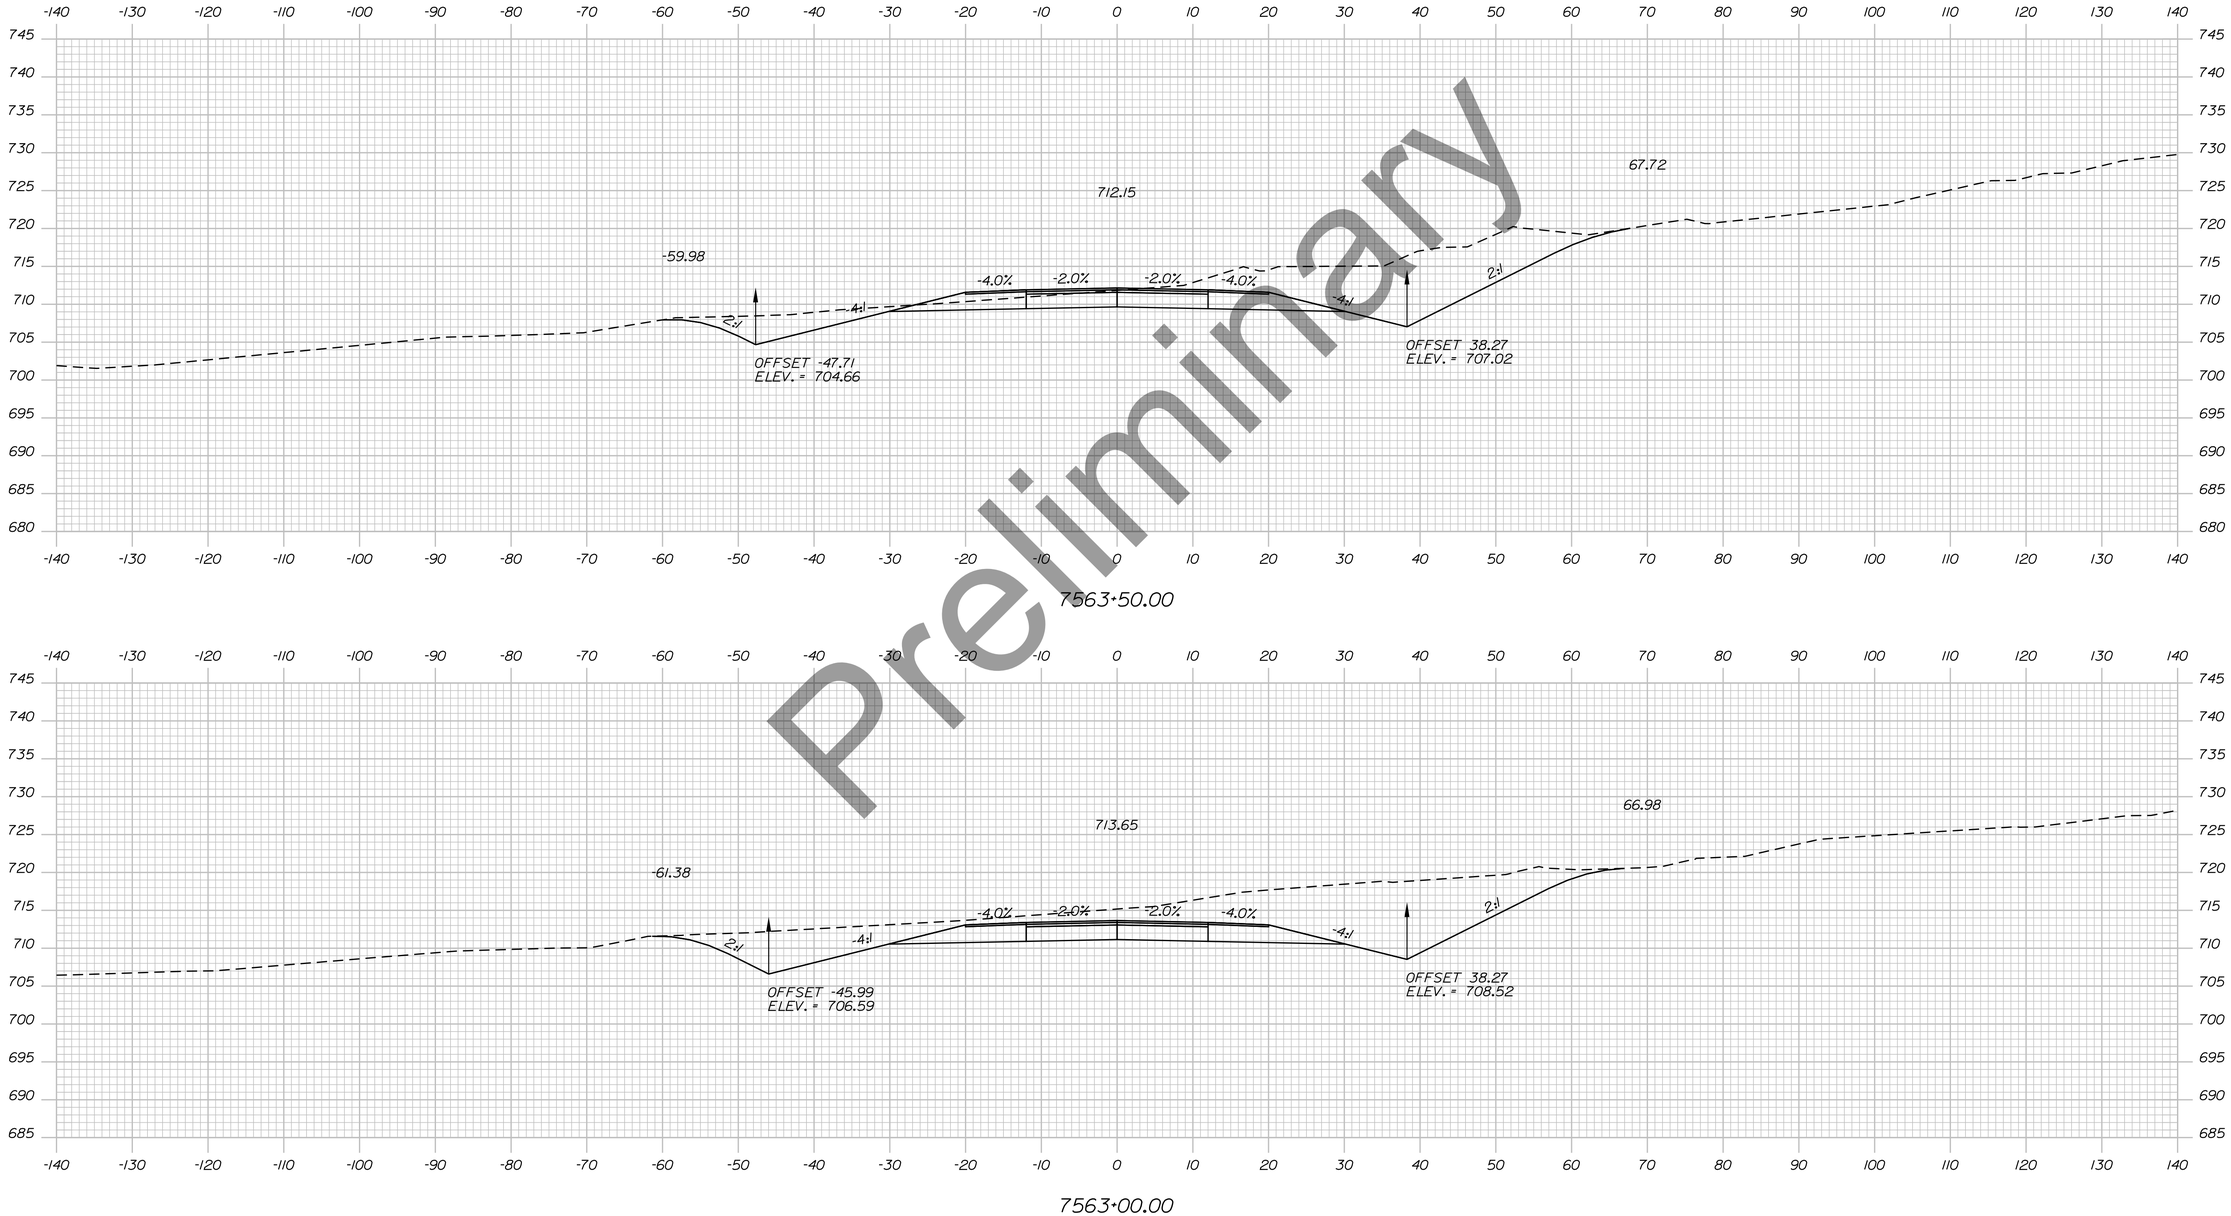

Preliminary

Sta. 7563+00.00 to Sta. 7563+50.00

STATE OF MAINE
DEPARTMENT OF TRANSPORTATION

HPP-6462(920)

WIN
WIN 6462.91

HIGHWAY PLANS

vhb

	DATE	BY
R.M.		
PROJ. MANAGER		
DESIGN-DETAILED		
CHECKED-REVIEWED		
DESIGN2-DETAILED2		
DESIGN3-DETAILED3		
REVISIONS 1		
REVISIONS 2		
REVISIONS 3		
REVISIONS 4		
FIELD CHANGES		

PRESQUE ISLE
PRESQUE ISLE BYPASS


CROSS SECTIONS

SHEET NUMBER

294

OF 460

Filename: ...\H5_01_Xsects_PI_BYPASS.dgn Division: HIGHWAY Username: EFlynn Date:8/3/2023

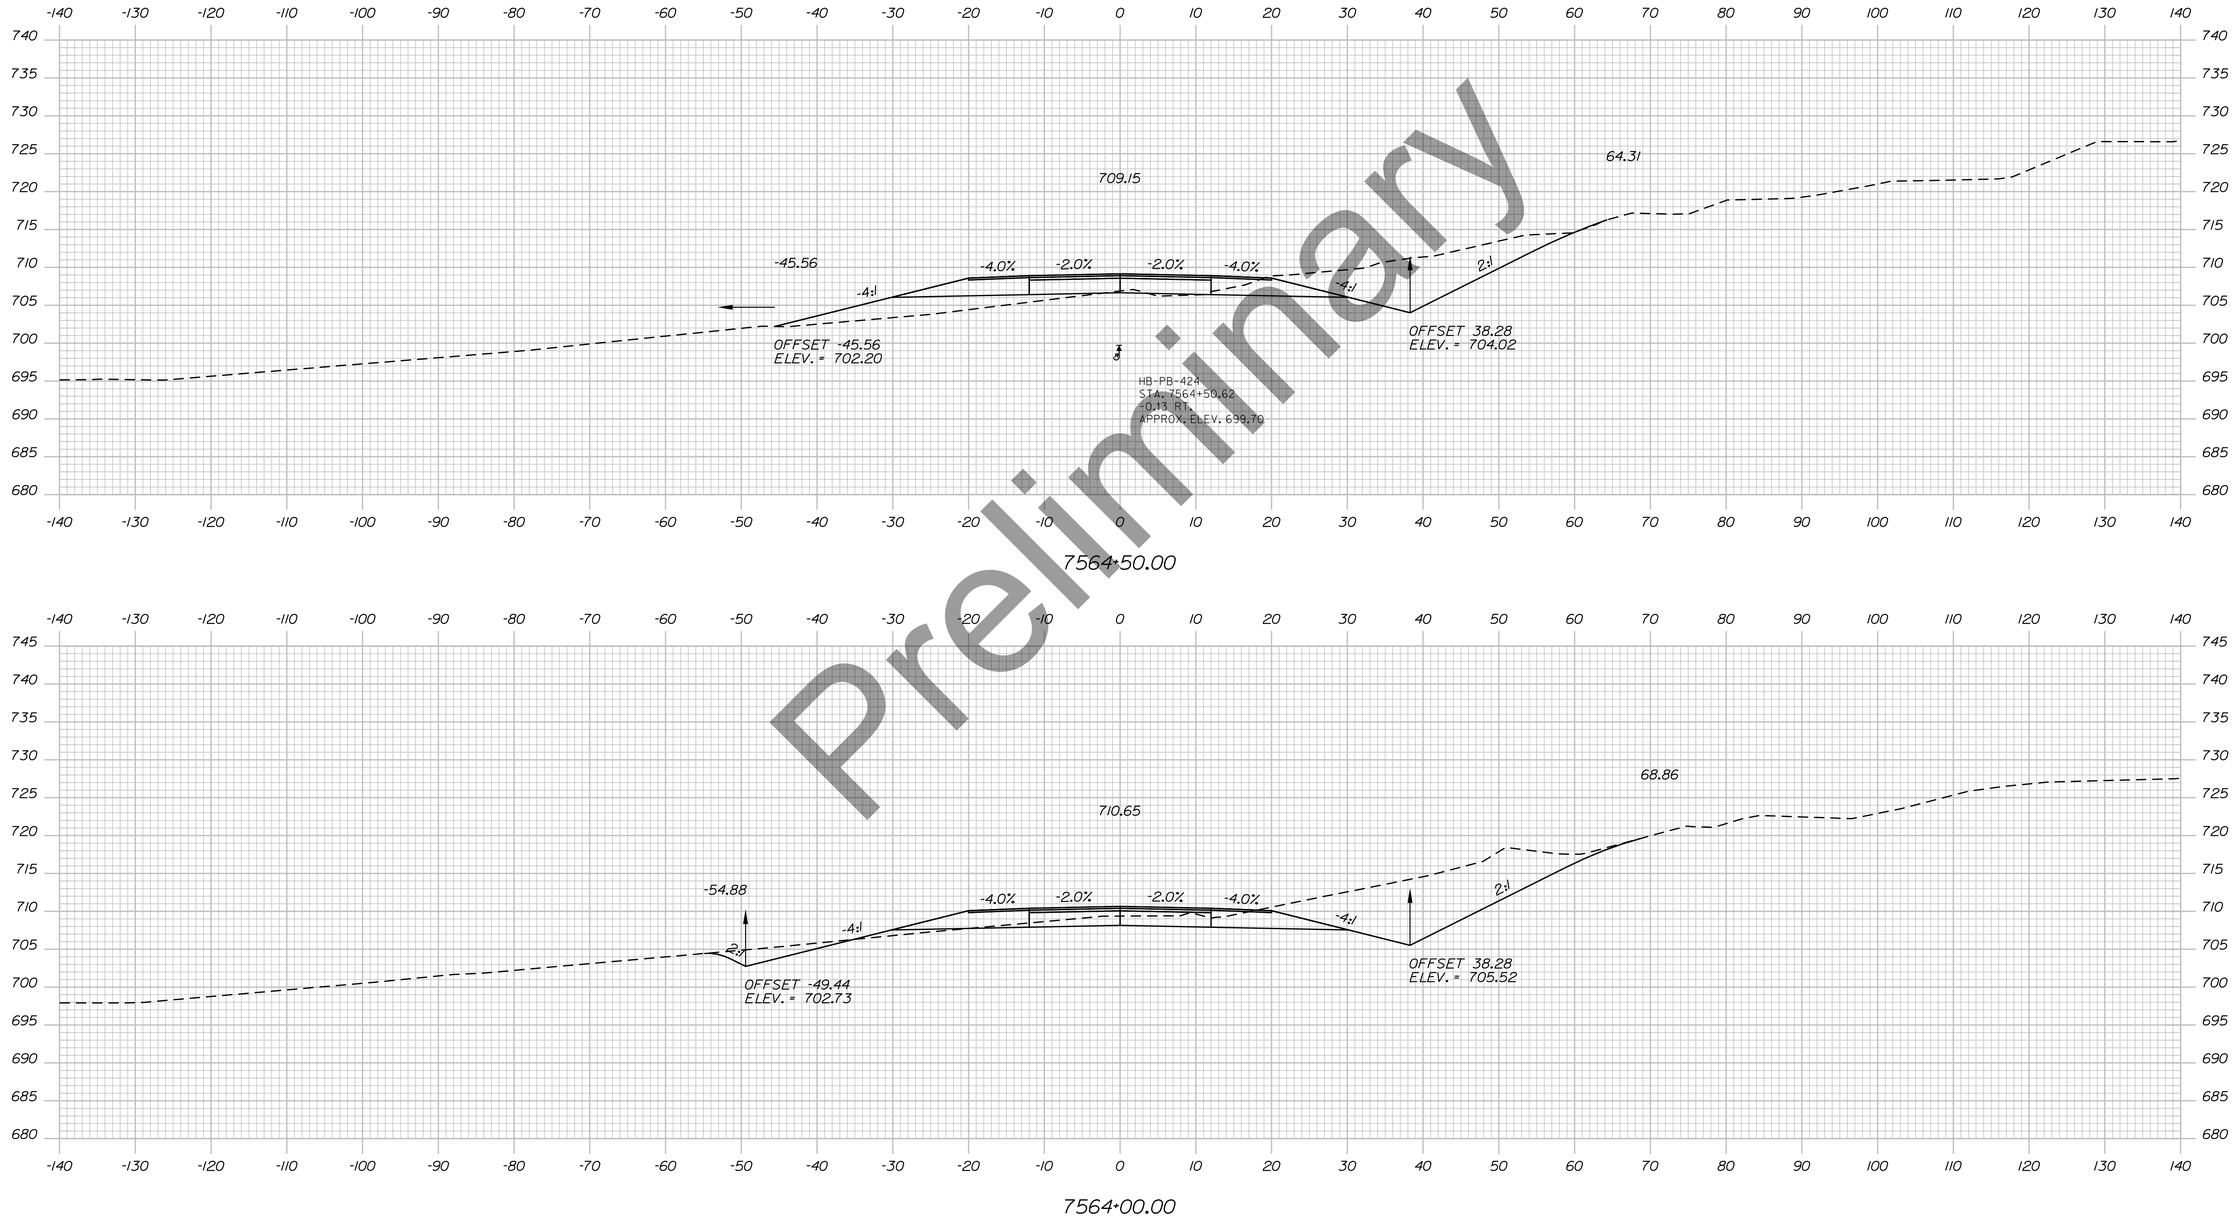

Preliminary

Filename: ...\H5_01_Xsects_PI_BYPASS.dgn Division: HIGHWAY Username: EFlynn Date:8/3/2023

STATE OF MAINE
DEPARTMENT OF TRANSPORTATION

HPP-6462(920)

WIN
WIN 6462.91

HIGHWAY PLANS

vhb

	DATE	BY
R.M.		
PROJ. MANAGER		
DESIGN-DETAILED		
CHECKED-REVIEWED		
DESIGN2-DETAILED2		
DESIGN3-DETAILED3		
REVISIONS 1		
REVISIONS 2		
REVISIONS 3		
REVISIONS 4		
FIELD CHANGES		

PRESQUE ISLE
PRESQUE ISLE BYPASS


CROSS SECTIONS

SHEET NUMBER

295

OF 460

Sta. 7564+00.00 to Sta. 7564+50.00

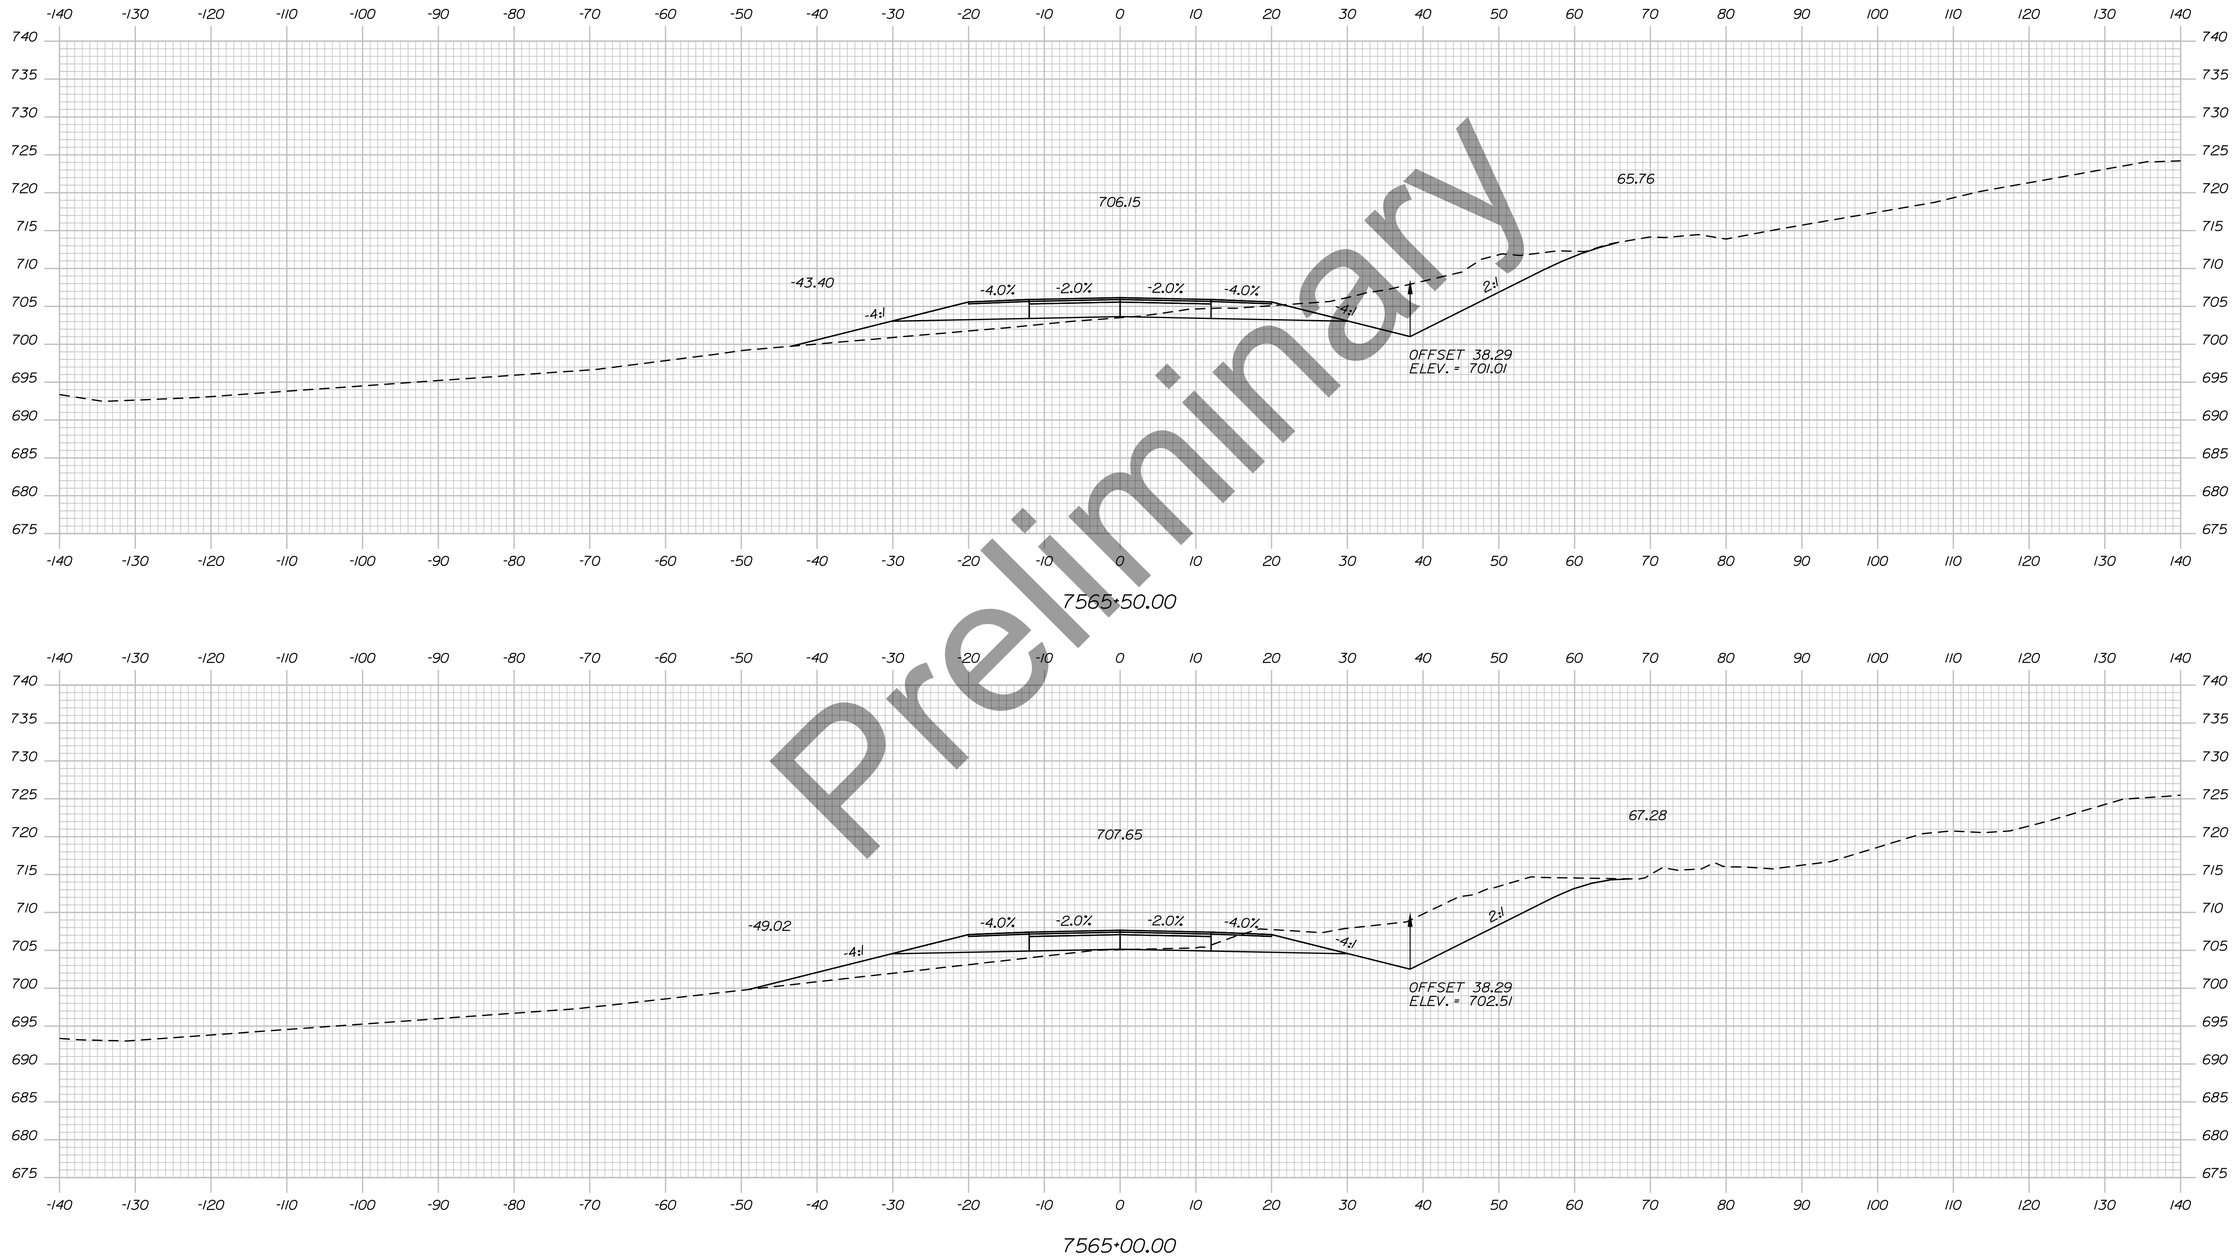

Preliminary

Filename: ...\H5_01_Xsects_PI_BYPASS.dgn Division: HIGHWAY Username: EFlynn Date:8/3/2023

STATE OF MAINE
DEPARTMENT OF TRANSPORTATION

HPP-6462(920)

WIN
WIN 6462.91

HIGHWAY PLANS

vhb

	DATE	BY
R.M.		
PROJ. MANAGER		
DESIGN-DETAILED		
CHECKED-REVIEWED		
DESIGN2-DETAILED2		
DESIGN3-DETAILED3		
REVISIONS 1		
REVISIONS 2		
REVISIONS 3		
REVISIONS 4		
FIELD CHANGES		

PRESQUE ISLE
PRESQUE ISLE BYPASS


CROSS SECTIONS

SHEET NUMBER

296

OF 460

Sta. 7565+00.00 to Sta. 7565+50.00

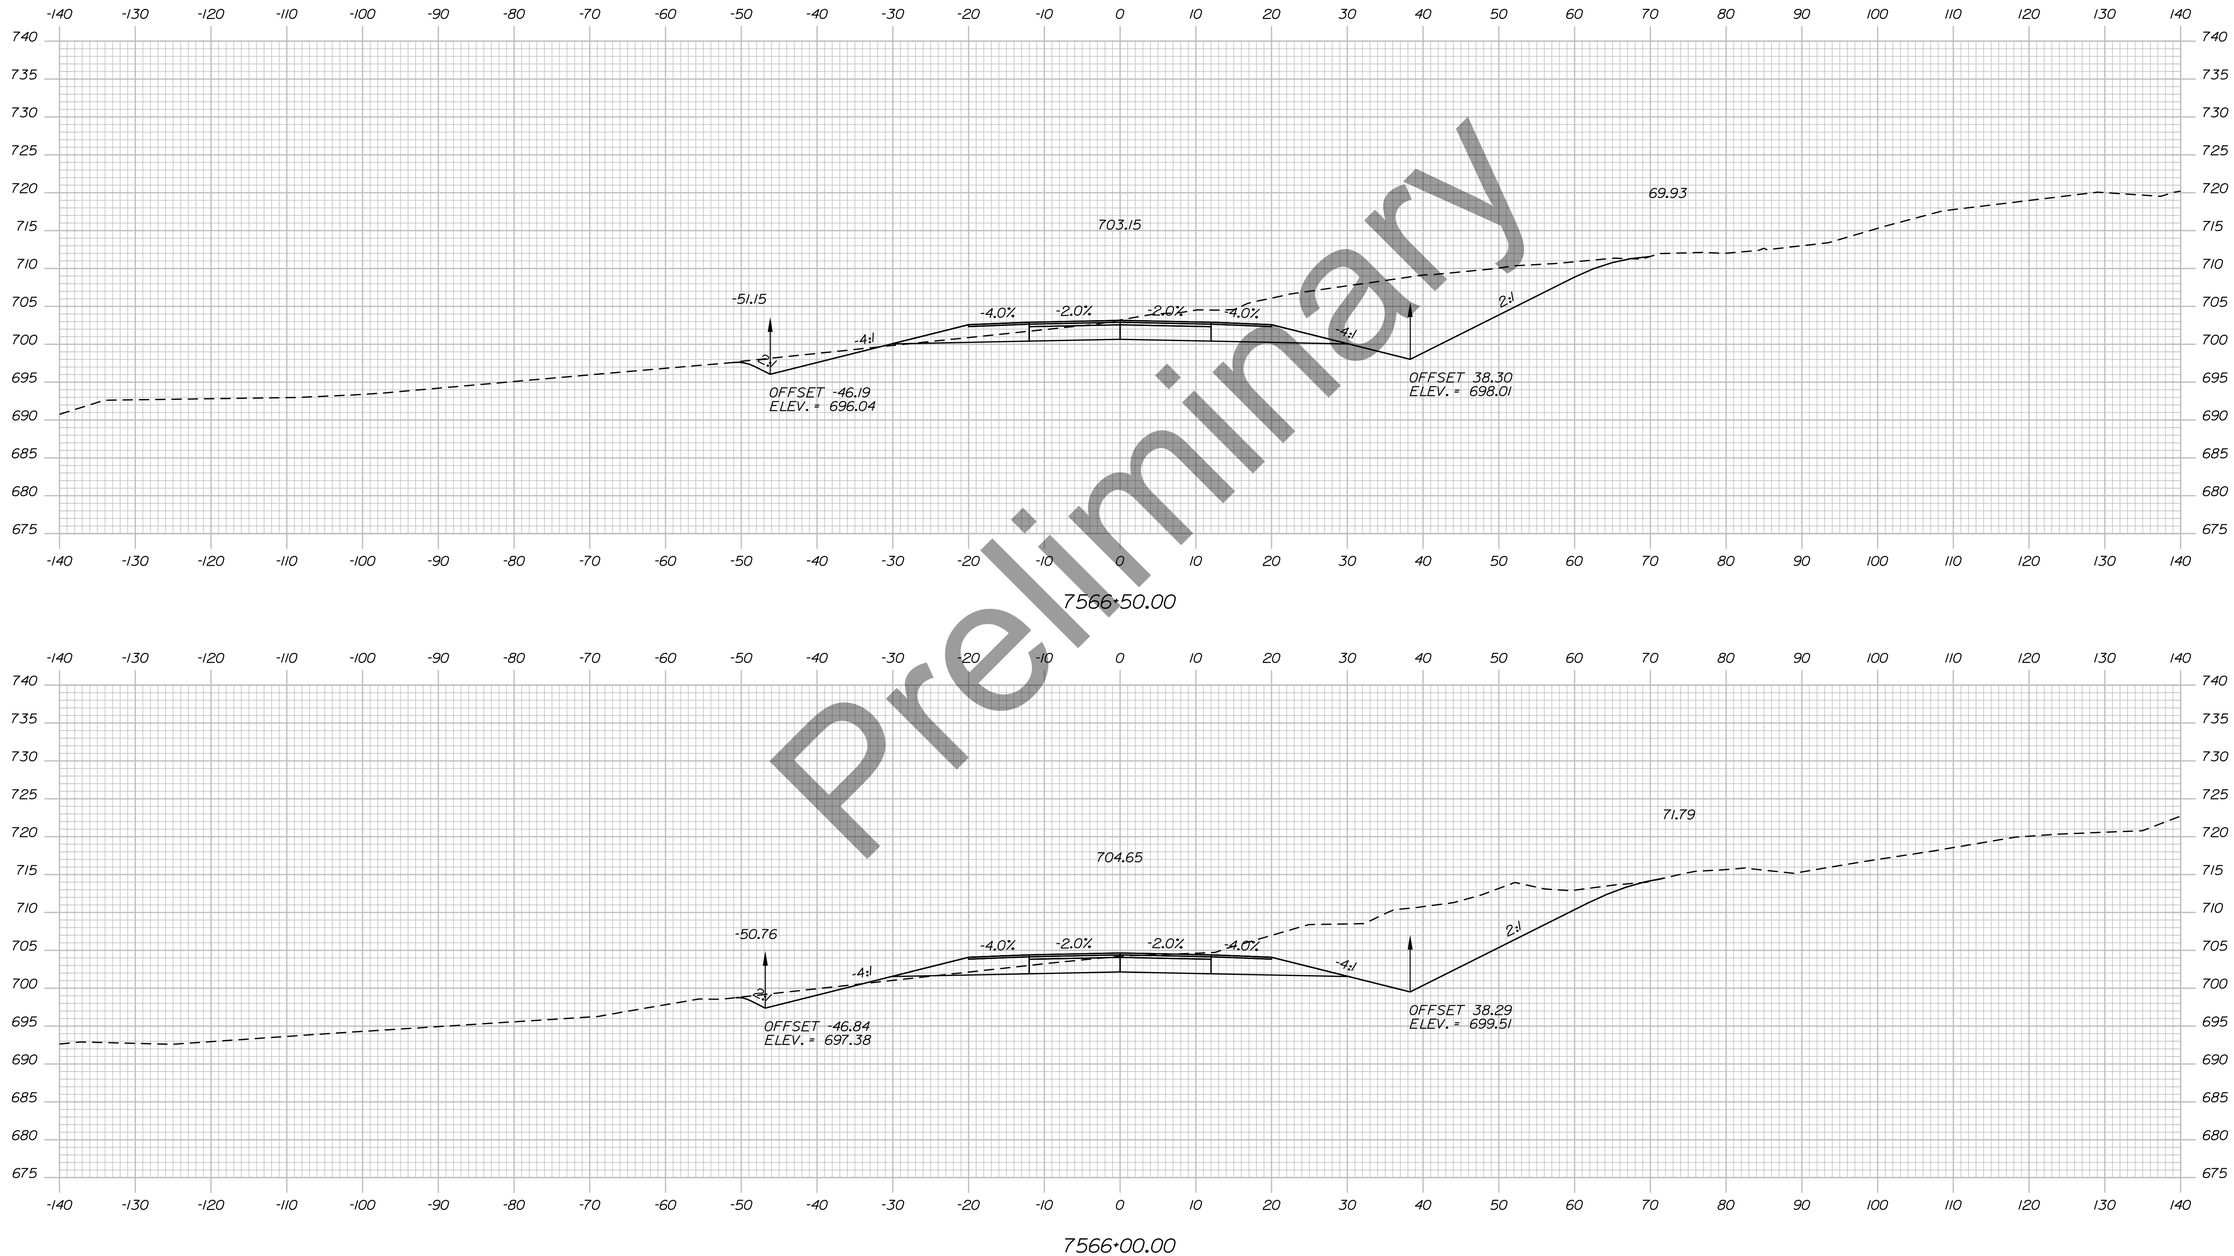

Preliminary

Filename: ...\H5_01_Xsects_PI_BYPASS.dgn Division: HIGHWAY Username: EFlynn Date:8/3/2023

STATE OF MAINE
DEPARTMENT OF TRANSPORTATION

HPP-6462(920)

WIN
WIN 6462.91

HIGHWAY PLANS

vhb

	DATE	BY
R.M.		
PROJ. MANAGER		
DESIGN-DETAILED		
CHECKED-REVIEWED		
DESIGN2-DETAILED2		
DESIGN3-DETAILED3		
REVISIONS 1		
REVISIONS 2		
REVISIONS 3		
REVISIONS 4		
FIELD CHANGES		

PRESQUE ISLE
PRESQUE ISLE BYPASS


CROSS SECTIONS

SHEET NUMBER

297

OF 460

Sta. 7566+00.00 to Sta. 7566+50.00

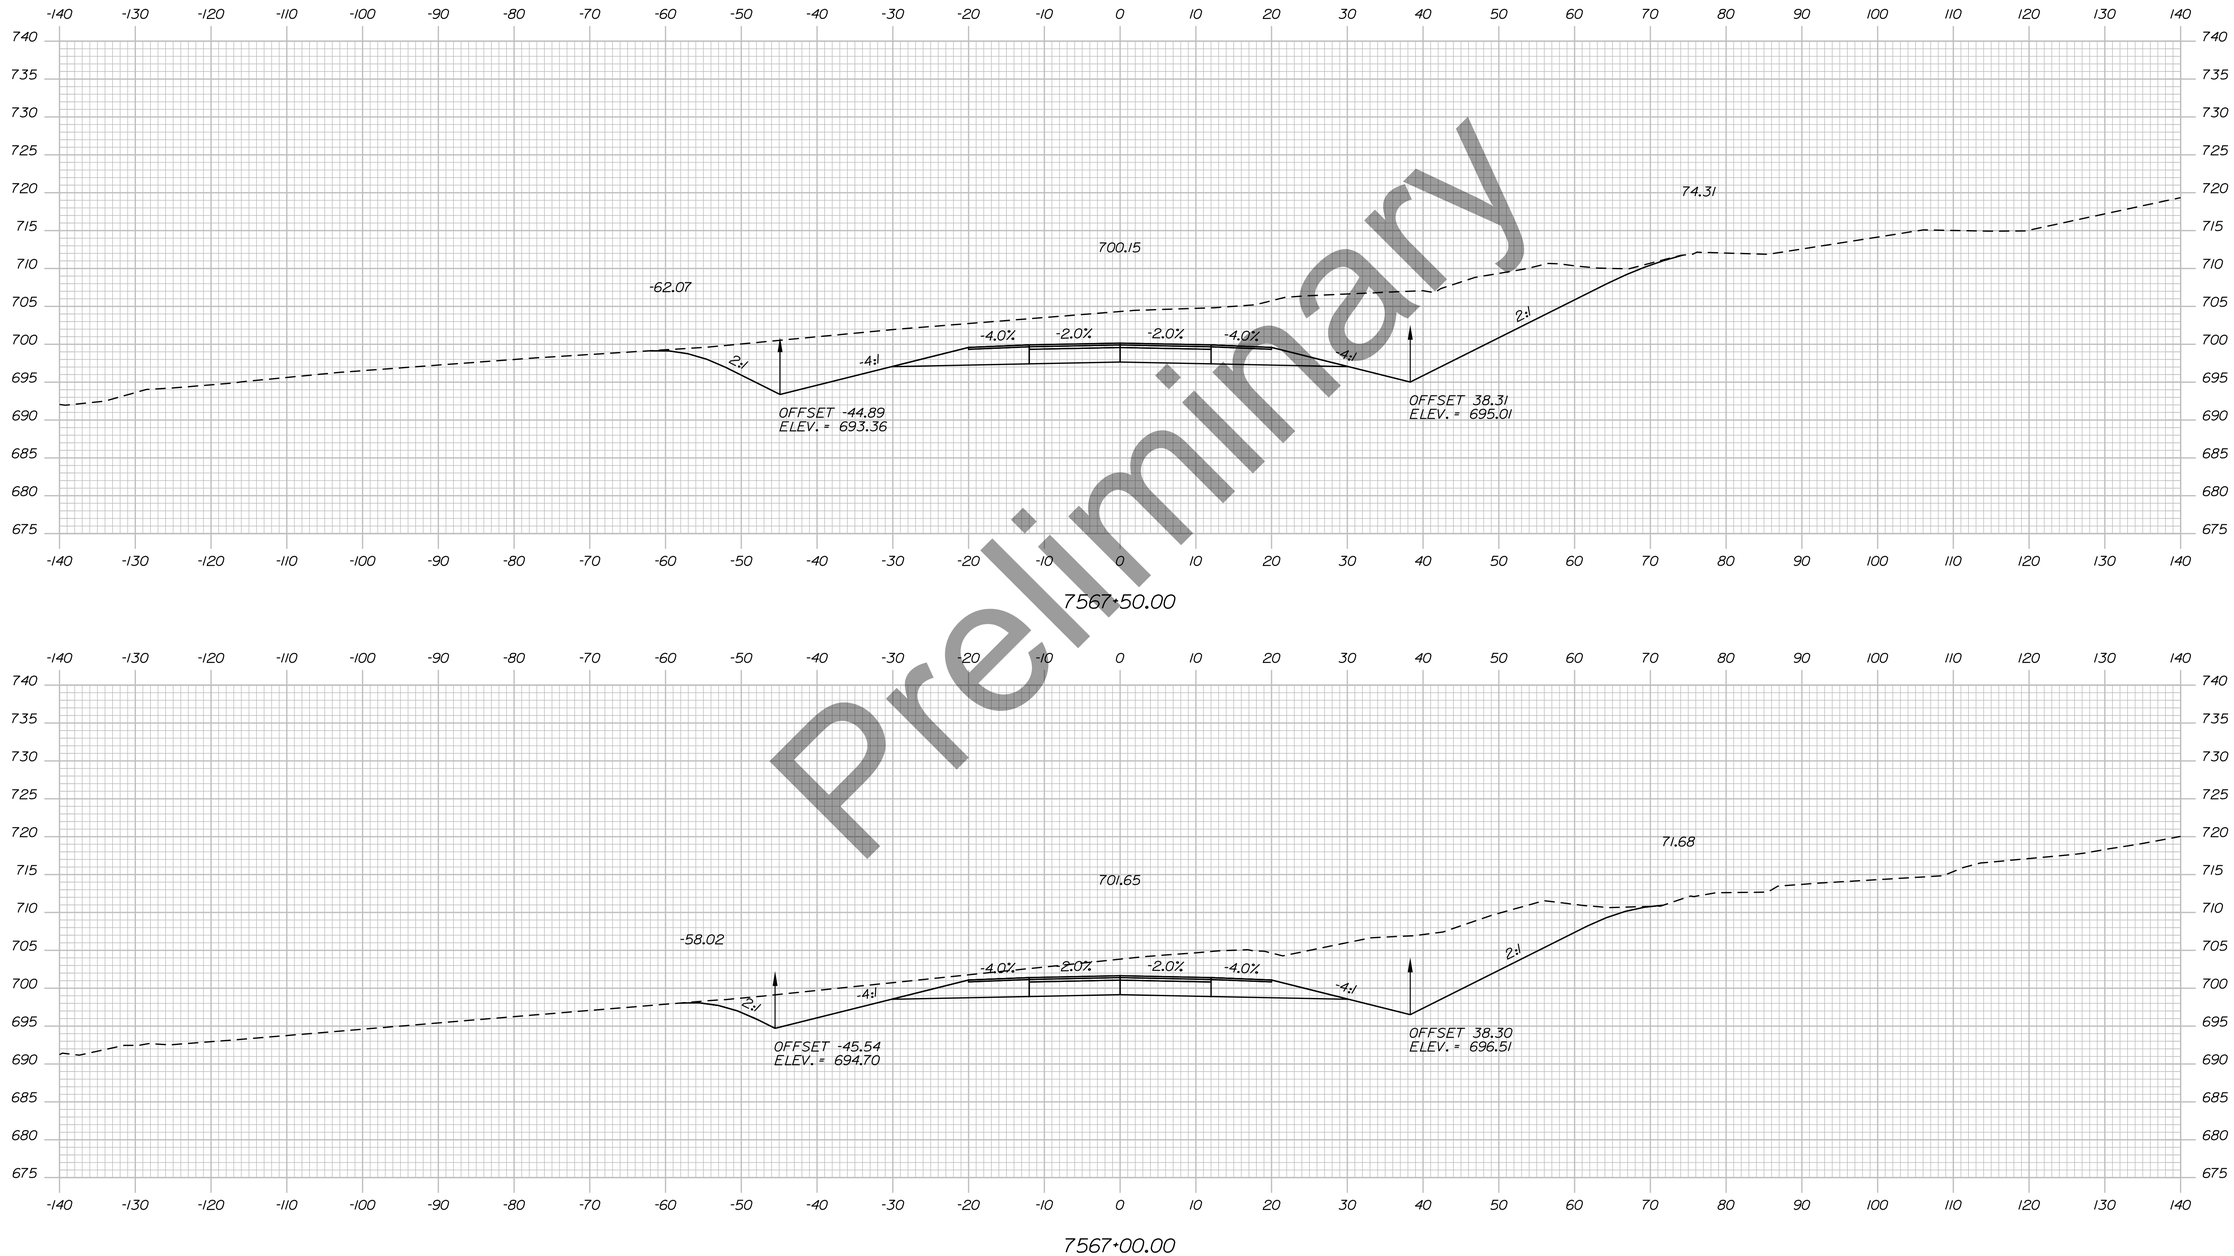

Preliminary

Sta. 7567+00.00 to Sta. 7567+50.00

STATE OF MAINE
DEPARTMENT OF TRANSPORTATION

HPP-6462(920)

WIN
WIN 6462.91

HIGHWAY PLANS

vhb

	DATE	BY
PROJ. MANAGER		R.M.
DESIGN-DETAILED		
CHECKED-REVIEWED		
DESIGN2-DETAILED2		
DESIGN3-DETAILED3		
REVISIONS 1		
REVISIONS 2		
REVISIONS 3		
REVISIONS 4		
FIELD CHANGES		

PRESQUE ISLE
PRESQUE ISLE BYPASS

CROSS SECTIONS


SHEET NUMBER

298

OF 460

Filename: ...\H5_01_Xsects_PI_BYPASS.dgn Division: HIGHWAY Username: EFlynn Date:8/3/2023

Username: EFlynn
Date:8/3/2023
Division: HIGHWAY
Filename: ...\H5_01_Xsects_PI_BYPASS.dgn

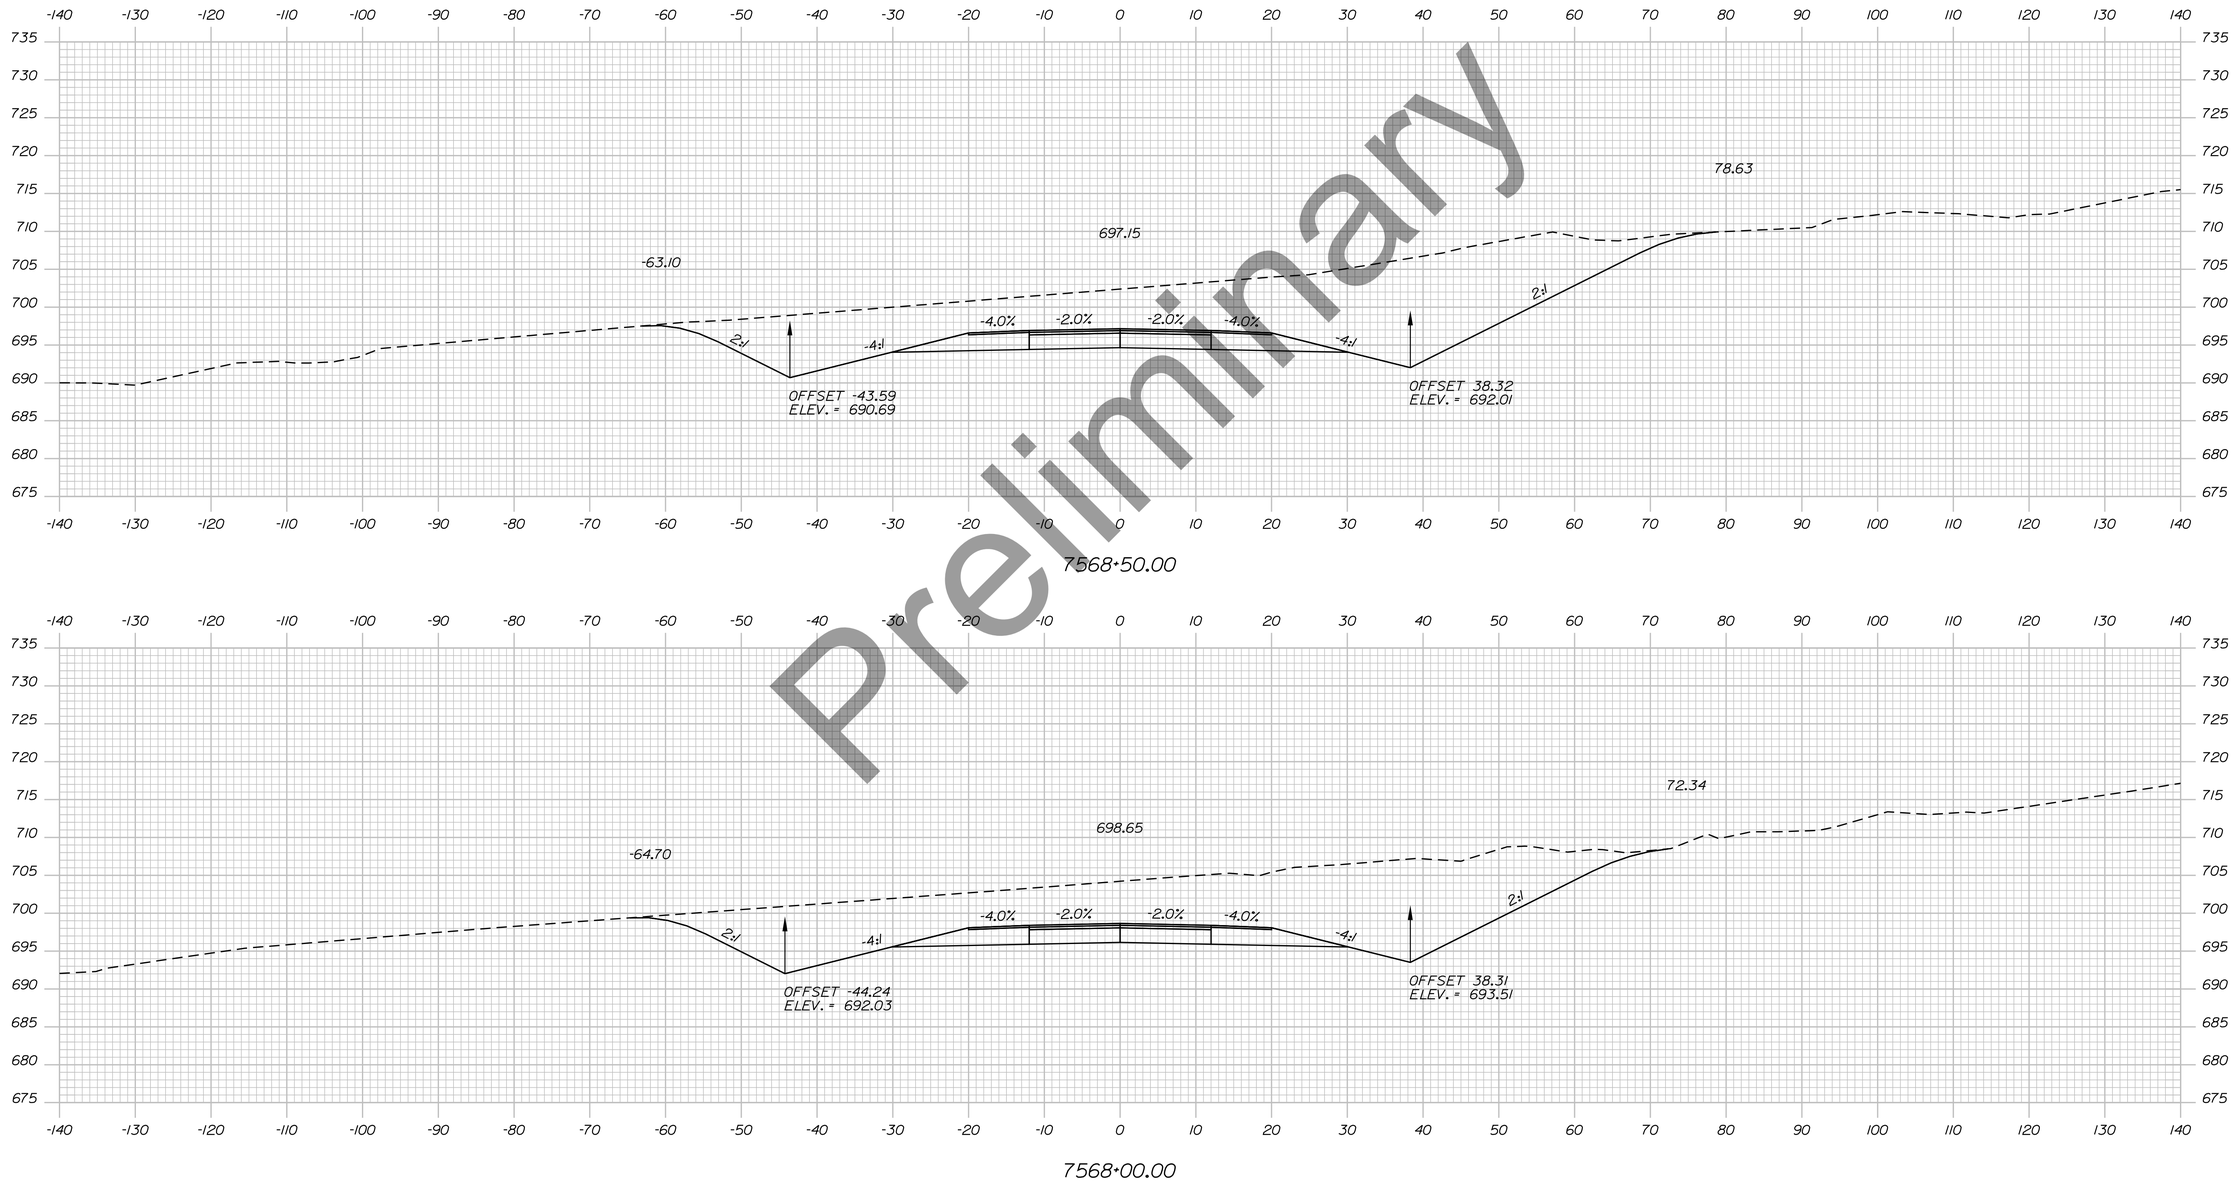

Preliminary

STATE OF MAINE
DEPARTMENT OF TRANSPORTATION

HPP-6462(920)

WIN
WIN 6462.91

HIGHWAY PLANS

vhb

	R.M.	BY	DATE
PROJ. MANAGER			
DESIGN-DETAILED			
CHECKED-REVIEWED			
DESIGN2-DETAILED2			
DESIGN3-DETAILED3			
REVISIONS 1			
REVISIONS 2			
REVISIONS 3			
REVISIONS 4			
FIELD CHANGES			

PRESQUE ISLE
PRESQUE ISLE BYPASS


CROSS SECTIONS

SHEET NUMBER

299

OF 460

Sta. 7568+00.00 to Sta. 7568+50.00

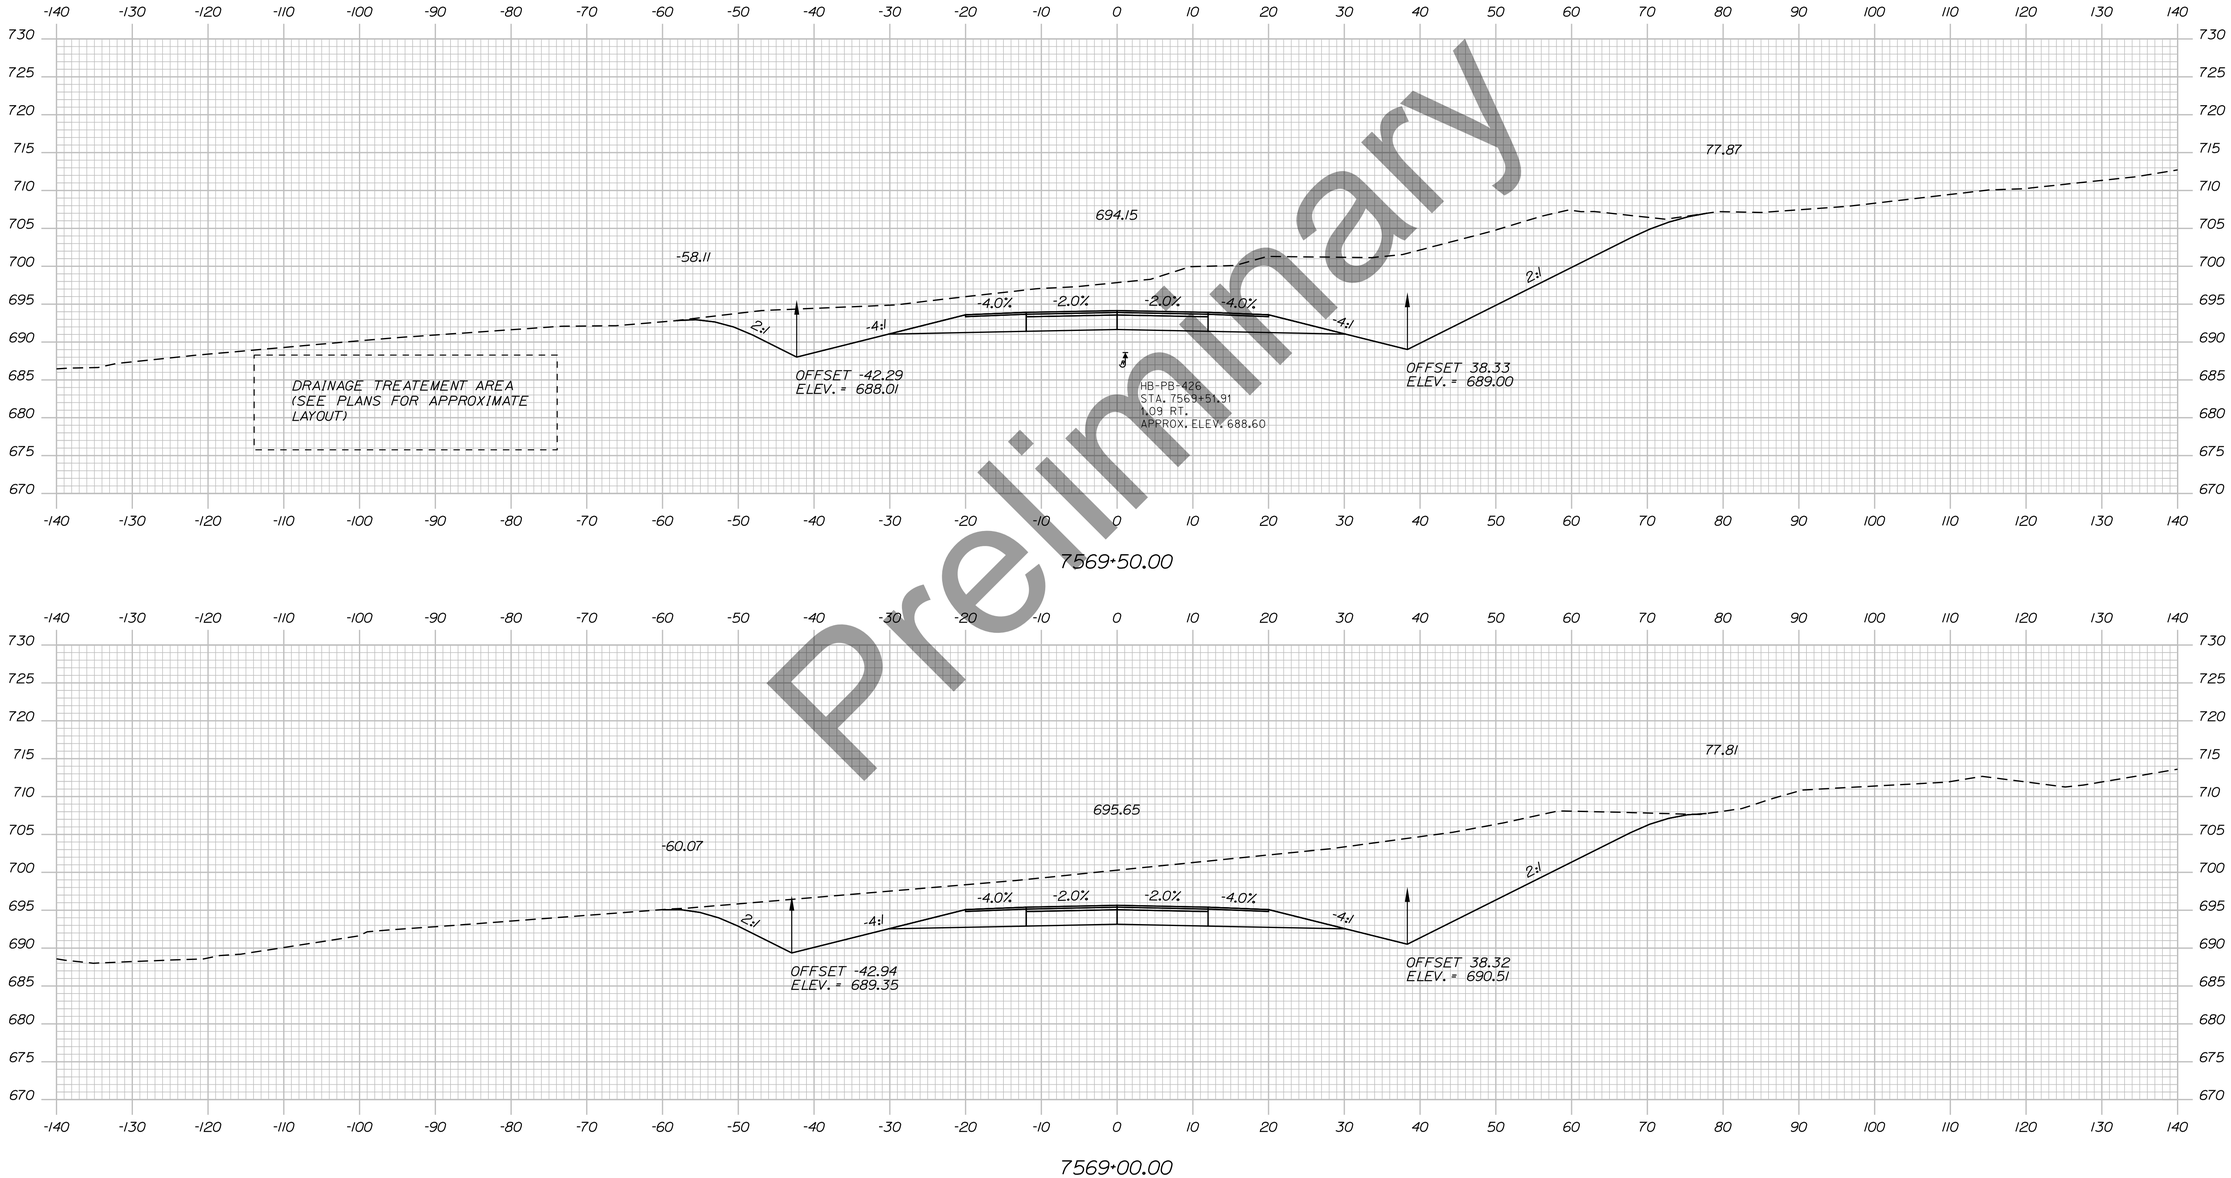

Preliminary

Filename: ...\H5_01_Xsects_PI_BYPASS.dgn Division: HIGHWAY Username: EFlynn Date:8/3/2023

STATE OF MAINE
DEPARTMENT OF TRANSPORTATION

HPP-6462(920)

WIN
WIN 6462.91

HIGHWAY PLANS

vhb

	BY	DATE
PROJ. MANAGER	R.M.	
DESIGN-DETAILED		
CHECKED-REVIEWED		
DESIGN2-DETAILED2		
DESIGN3-DETAILED3		
REVISIONS 1		
REVISIONS 2		
REVISIONS 3		
REVISIONS 4		
FIELD CHANGES		

PRESQUE ISLE
PRESQUE ISLE BYPASS


CROSS SECTIONS

SHEET NUMBER

300

OF 460

Sta. 7569+00.00 to Sta. 7569+50.00

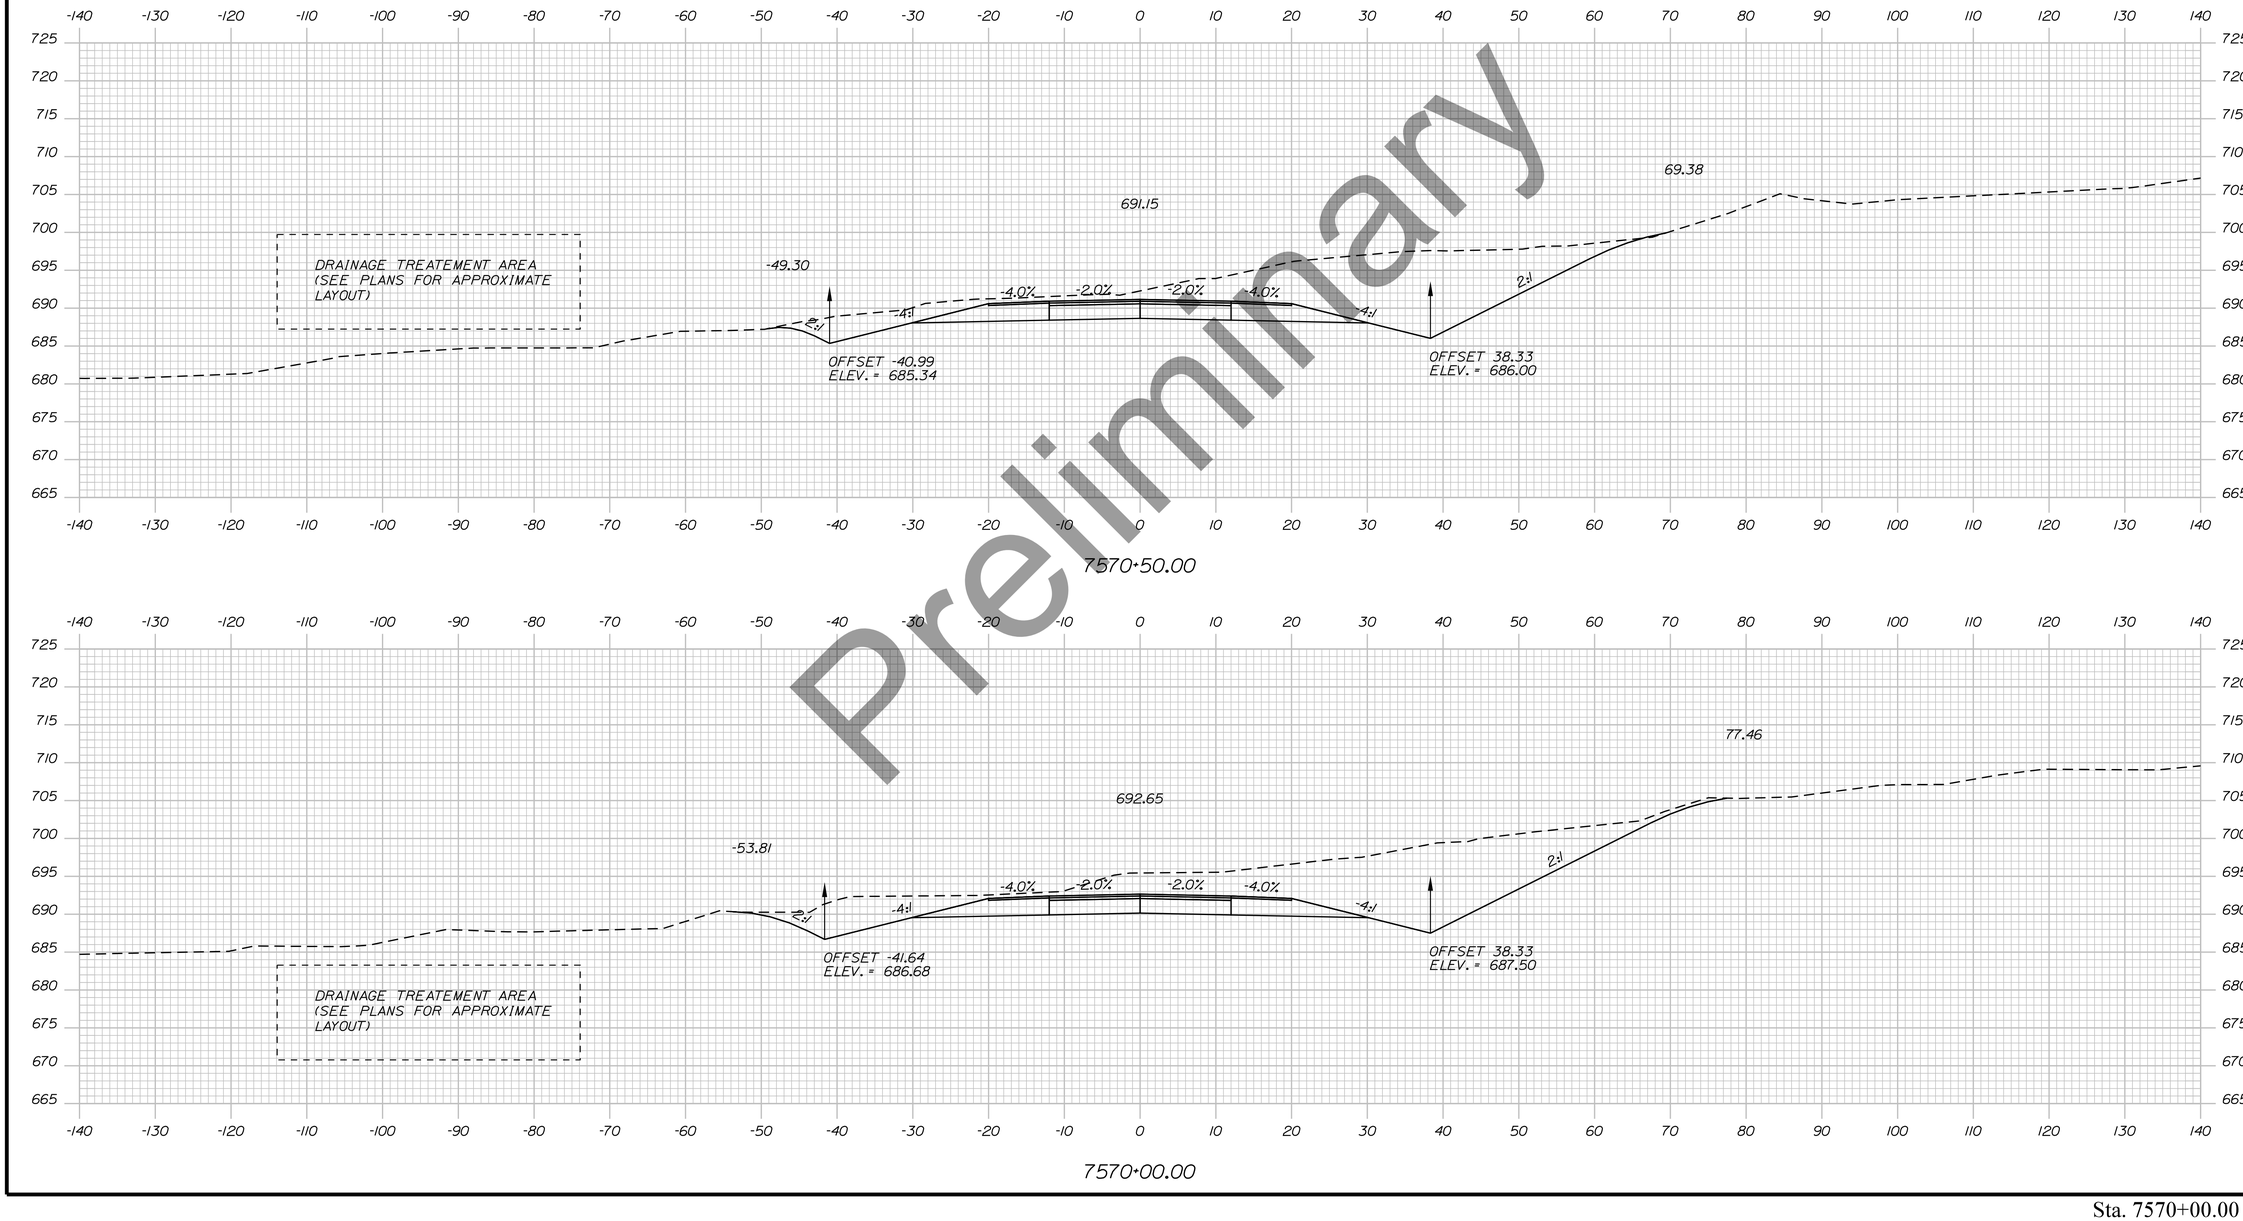

Preliminary

Sta. 7570+00.00 to Sta. 7570+50.00

Filename: ...\H5_01_Xsects_PI_BYPASS.dgn Division: HIGHWAY Username: EFlynn Date:8/3/2023

STATE OF MAINE
DEPARTMENT OF TRANSPORTATION

HPP-6462(920)

WIN
WIN 6462.91

HIGHWAY PLANS

vhb

	DATE	BY
R.M.		
PROJ. MANAGER		
DESIGN-DETAILED		
CHECKED-REVIEWED		
DESIGN2-DETAILED2		
DESIGN3-DETAILED3		
REVISIONS 1		
REVISIONS 2		
REVISIONS 3		
REVISIONS 4		
FIELD CHANGES		


PRESQUE ISLE
PRESQUE ISLE BYPASS

CROSS SECTIONS

SHEET NUMBER

301

OF 460

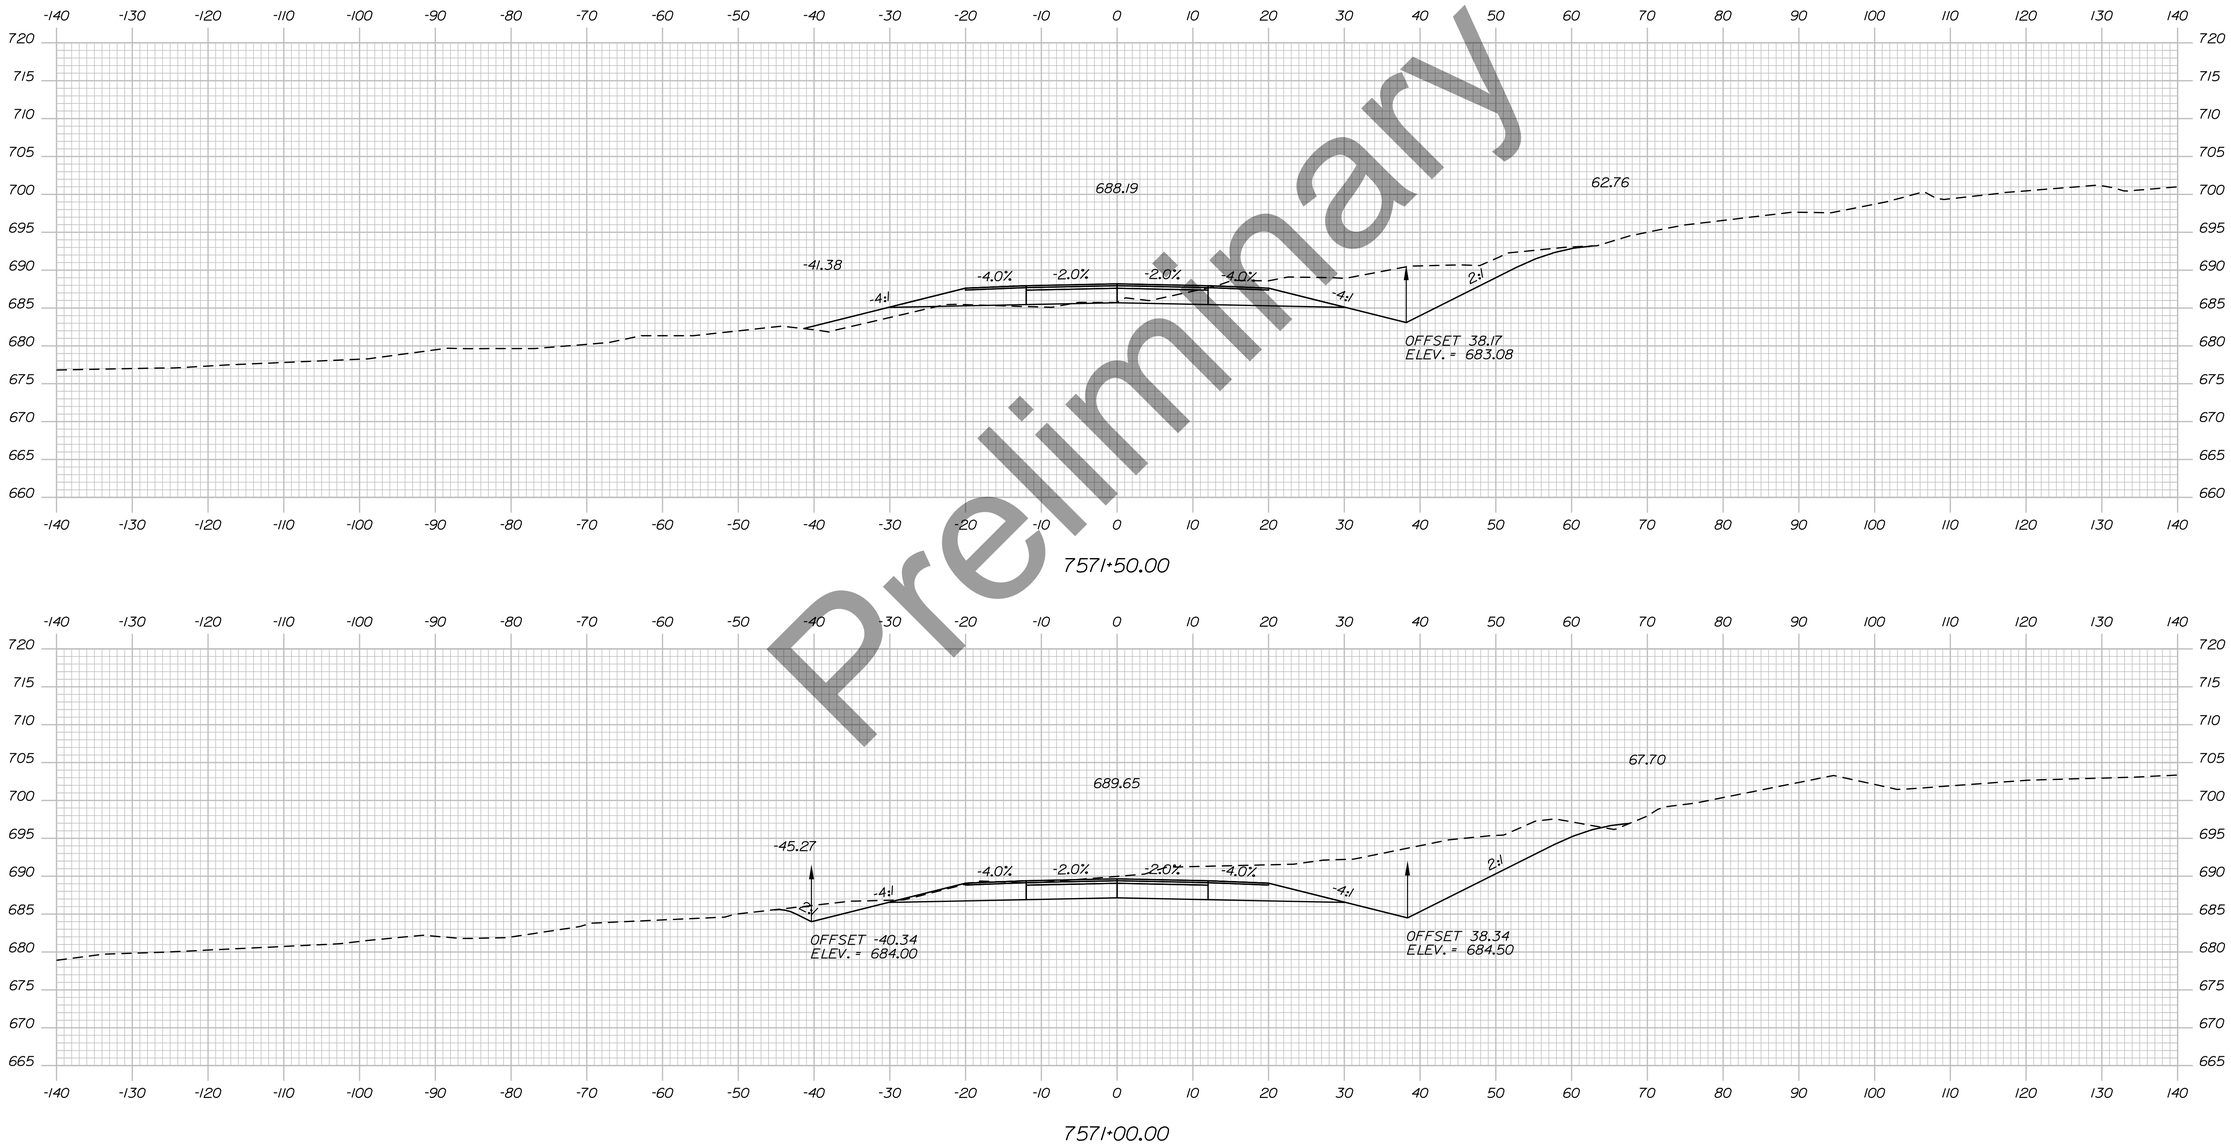

Preliminary

Username: EFlynn Date:8/3/2023

Division: HIGHWAY

Filename: ...\H5_01_Xsects_PI_BYPASS.dgn

STATE OF MAINE
DEPARTMENT OF TRANSPORTATION

HPP-6462(920)

WIN
WIN 6462.91

HIGHWAY PLANS

vhb

PROJ. MANAGER			
DESIGN-DETAILED	R.M.		
CHECKED-REVIEWED			
DESIGN2-DETAILED2			
DESIGN3-DETAILED3			
REVISIONS 1			1
REVISIONS 2			2
REVISIONS 3			3
REVISIONS 4			4
FIELD CHANGES			

PRESQUE ISLE
PRESQUE ISLE BYPASS


CROSS SECTIONS

SHEET NUMBER

302

OF 460

Sta. 7571+00.00 to Sta. 7571+50.00

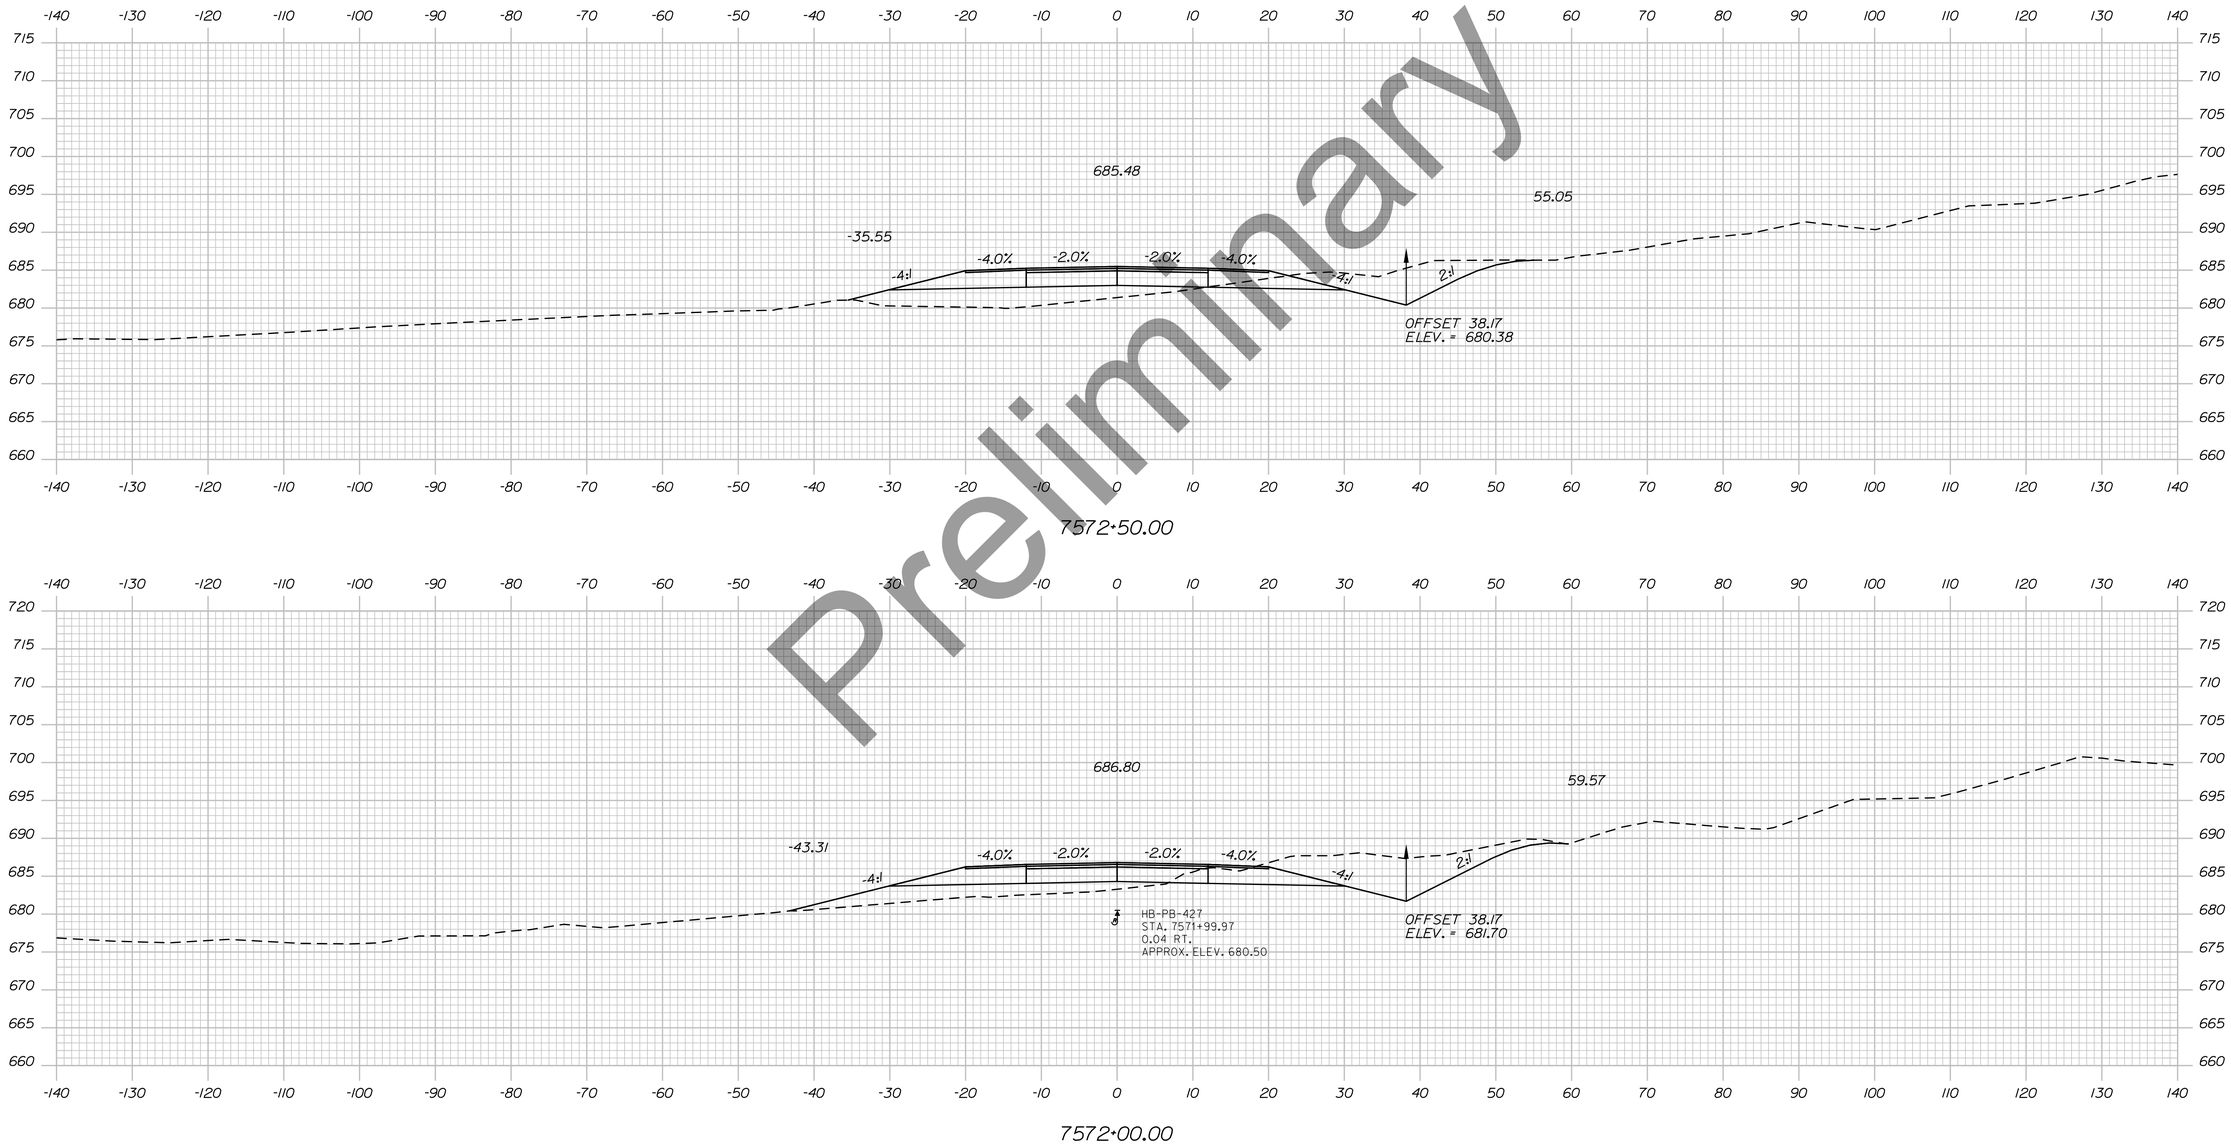

Preliminary

Filename: ...\H5_01_Xsects_PL_BYPASS.dgn Division: HIGHWAY Username: EFlynn Date:8/3/2023

STATE OF MAINE
DEPARTMENT OF TRANSPORTATION

HPP-6462(920)

WIN
WIN 6462.91

HIGHWAY PLANS

vhb

	DATE	BY
R.M.		
PROJ. MANAGER		
DESIGN-DETAILED		
CHECKED-REVIEWED		
DESIGN2-DETAILED2		
DESIGN3-DETAILED3		
REVISIONS 1		
REVISIONS 2		
REVISIONS 3		
REVISIONS 4		
FIELD CHANGES		

PRESQUE ISLE
PRESQUE ISLE BYPASS


CROSS SECTIONS

SHEET NUMBER

303

OF 460

Sta. 7572+00.00 to Sta. 7572+50.00

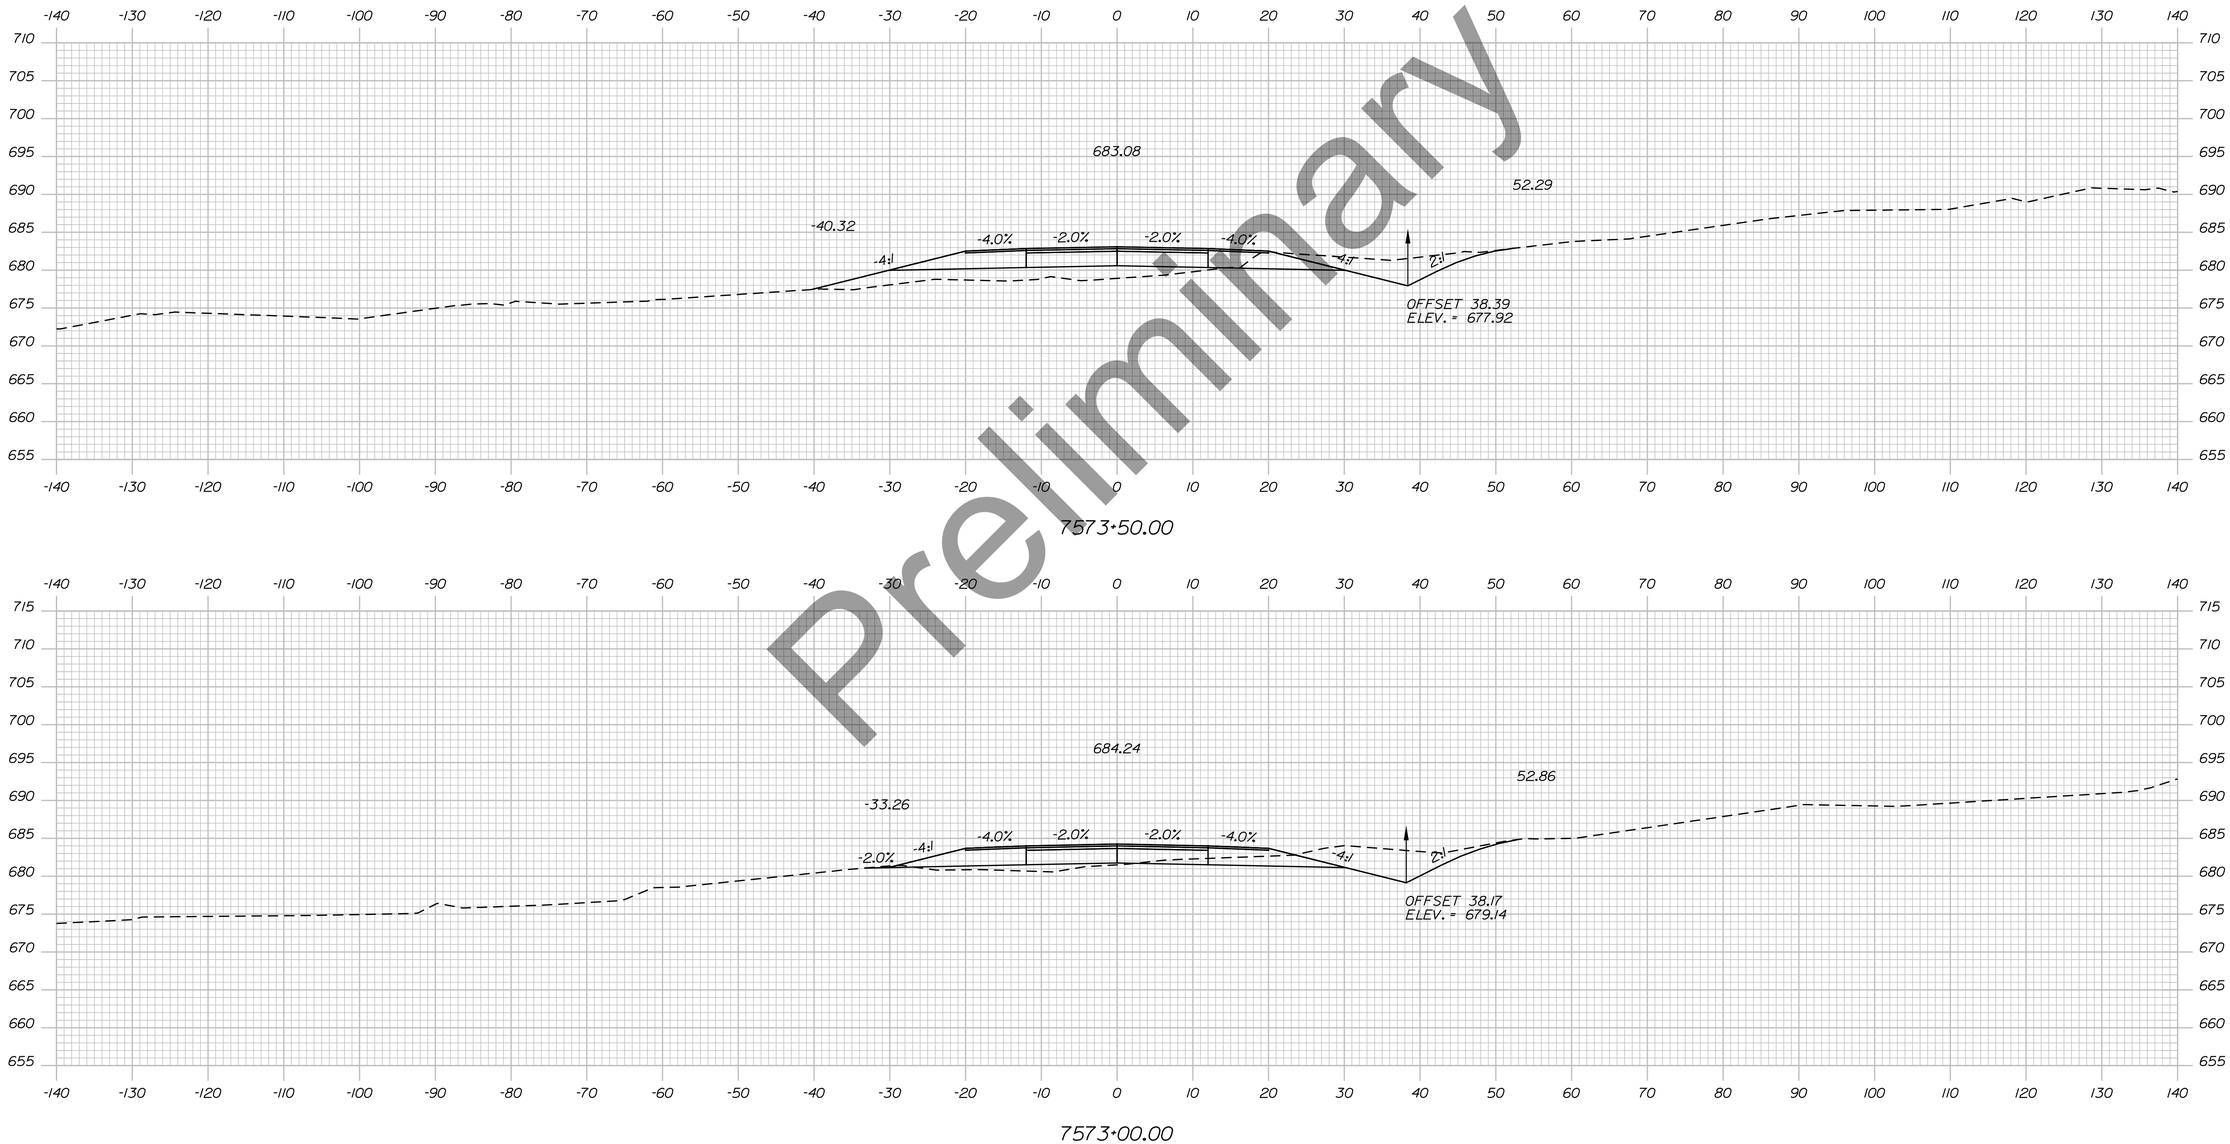

Preliminary

Sta. 7573+00.00 to Sta. 7573+50.00

STATE OF MAINE
DEPARTMENT OF TRANSPORTATION

HPP-6462(920)

WIN
WIN 6462.91

HIGHWAY PLANS

vhb

	DATE	BY	R.M.
PROJ. MANAGER			
DESIGN-DETAILED			
CHECKED-REVIEWED			
DESIGN2-DETAILED2			
DESIGN3-DETAILED3			
REVISIONS 1			
REVISIONS 2			
REVISIONS 3			
REVISIONS 4			
FIELD CHANGES			

PRESQUE ISLE
PRESQUE ISLE BYPASS


CROSS SECTIONS

SHEET NUMBER

304

OF 460

Filename: ...\H5_01_Xsects_PI_BYPASS.dgn Division: HIGHWAY Username: EFlynn Date:8/3/2023

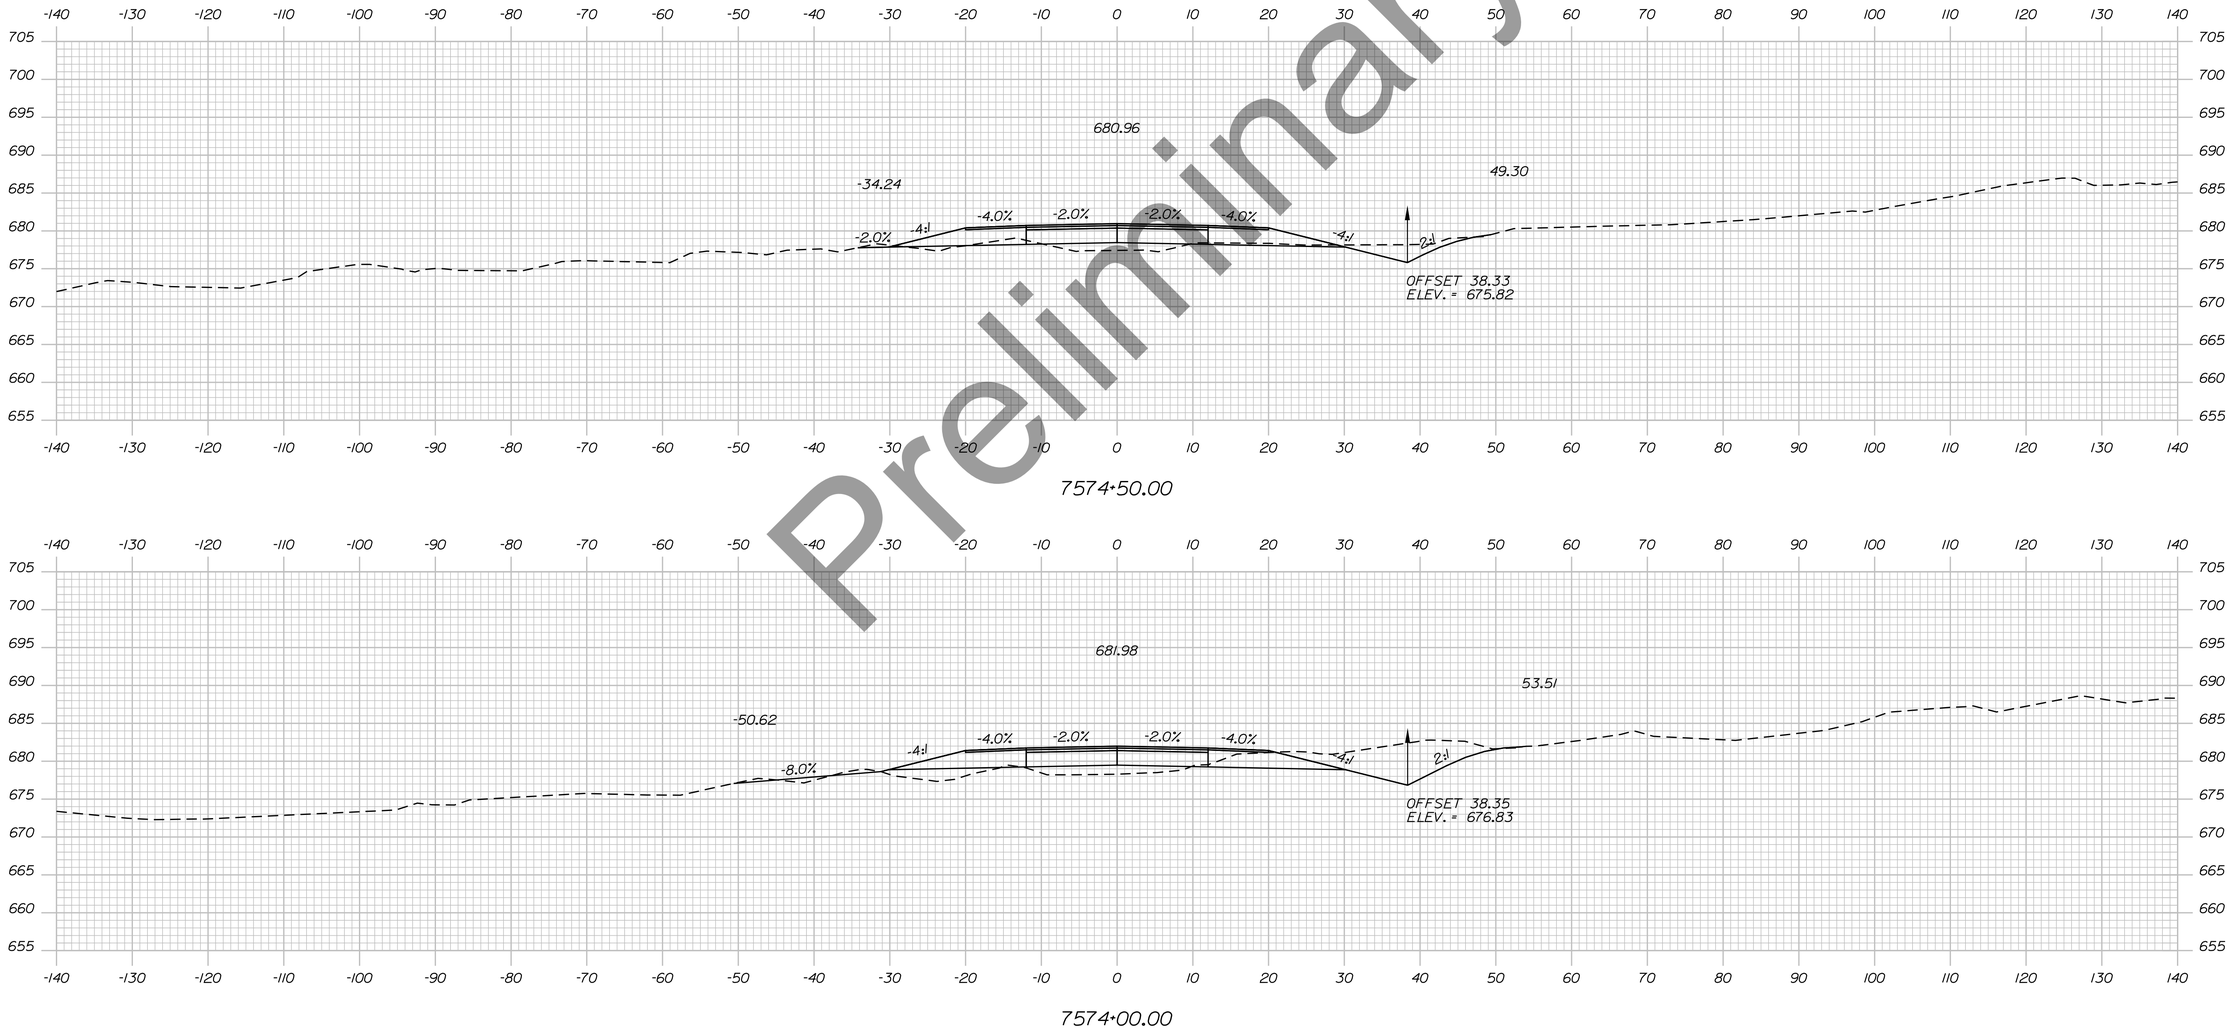

Preliminary

Filename: ...\H5_01_Xsects_PI_BYPASS.dgn Division: HIGHWAY Username: EFlynn Date:8/3/2023

STATE OF MAINE
DEPARTMENT OF TRANSPORTATION

HPP-6462(920)

WIN
WIN 6462.91

HIGHWAY PLANS

vhb

	BY	DATE
PROJ. MANAGER	R.M.	
DESIGN-DETAILED		
CHECKED-REVIEWED		
DESIGN2-DETAILED2		
DESIGN3-DETAILED3		
REVISIONS 1		
REVISIONS 2		
REVISIONS 3		
REVISIONS 4		
FIELD CHANGES		

PRESQUE ISLE
PRESQUE ISLE BYPASS


CROSS SECTIONS

SHEET NUMBER

305

OF 460

Sta. 7574+00.00 to Sta. 7574+50.00

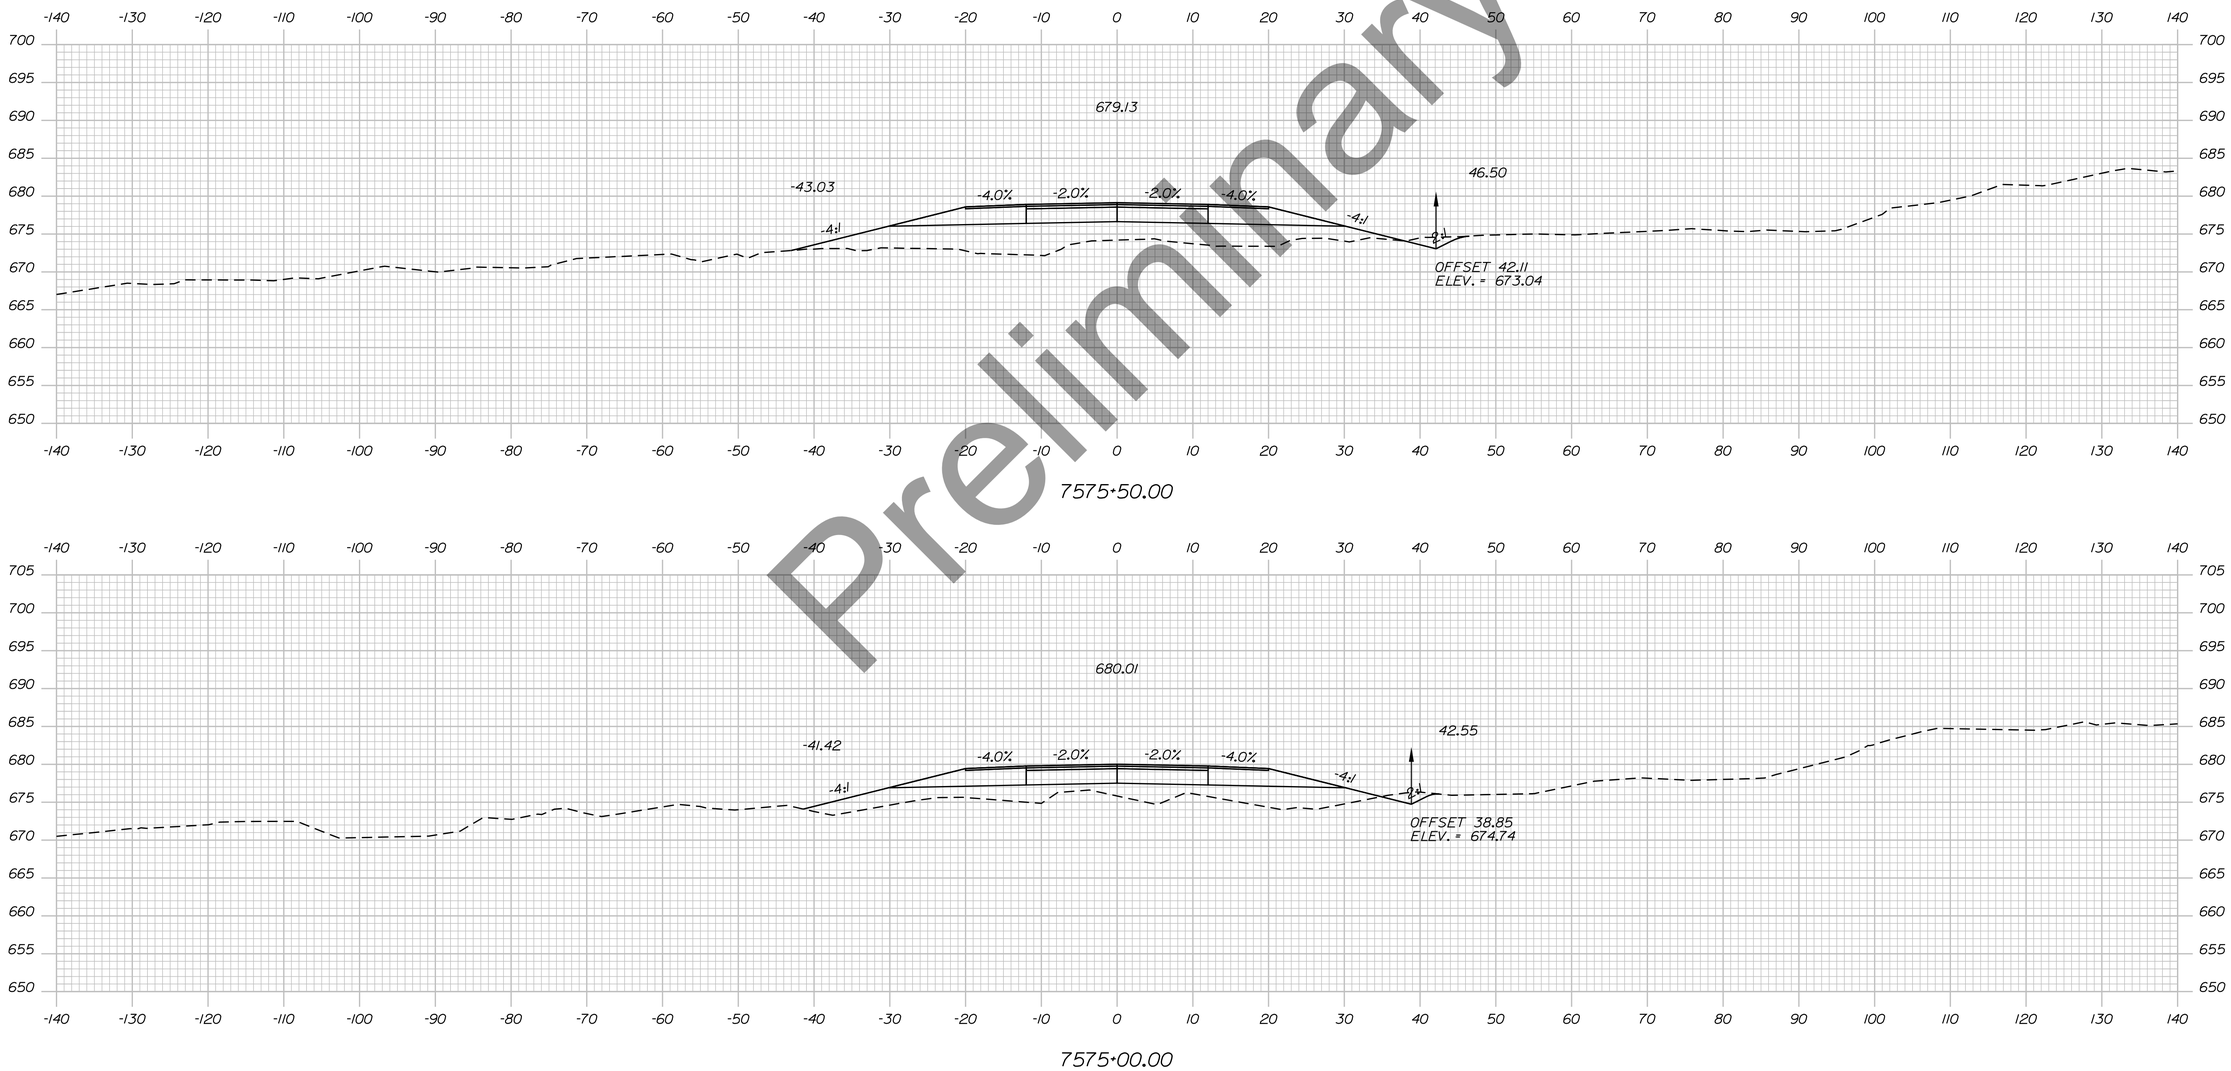

Preliminary

Username: EFlynn
Date:8/3/2023
Division: HIGHWAY
Filename: ...\H5_01_Xsects_PI_BYPASS.dgn

STATE OF MAINE
DEPARTMENT OF TRANSPORTATION

HPP-6462(920)

WIN
WIN 6462.91

HIGHWAY PLANS

vhb

PROJ. MANAGER			
DESIGN-DETAILED	R.M.		
CHECKED-REVIEWED		BY	
DESIGN2-DETAILED2			
DESIGN3-DETAILED3			
REVISIONS 1			DATE
REVISIONS 2			
REVISIONS 3			
REVISIONS 4			
FIELD CHANGES			

PRESQUE ISLE
PRESQUE ISLE BYPASS


CROSS SECTIONS


SHEET NUMBER


306

OF 460

Sta. 7575+00.00 to Sta. 7575+50.00

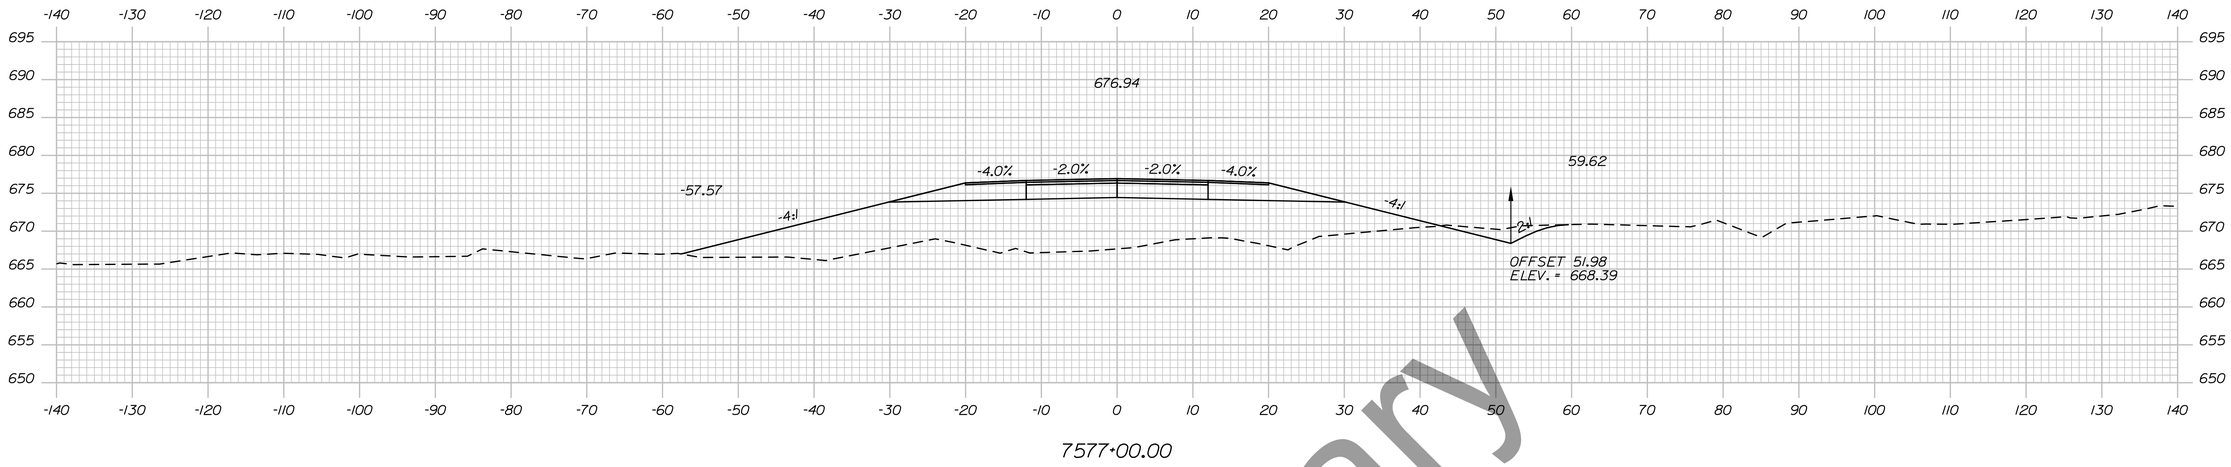

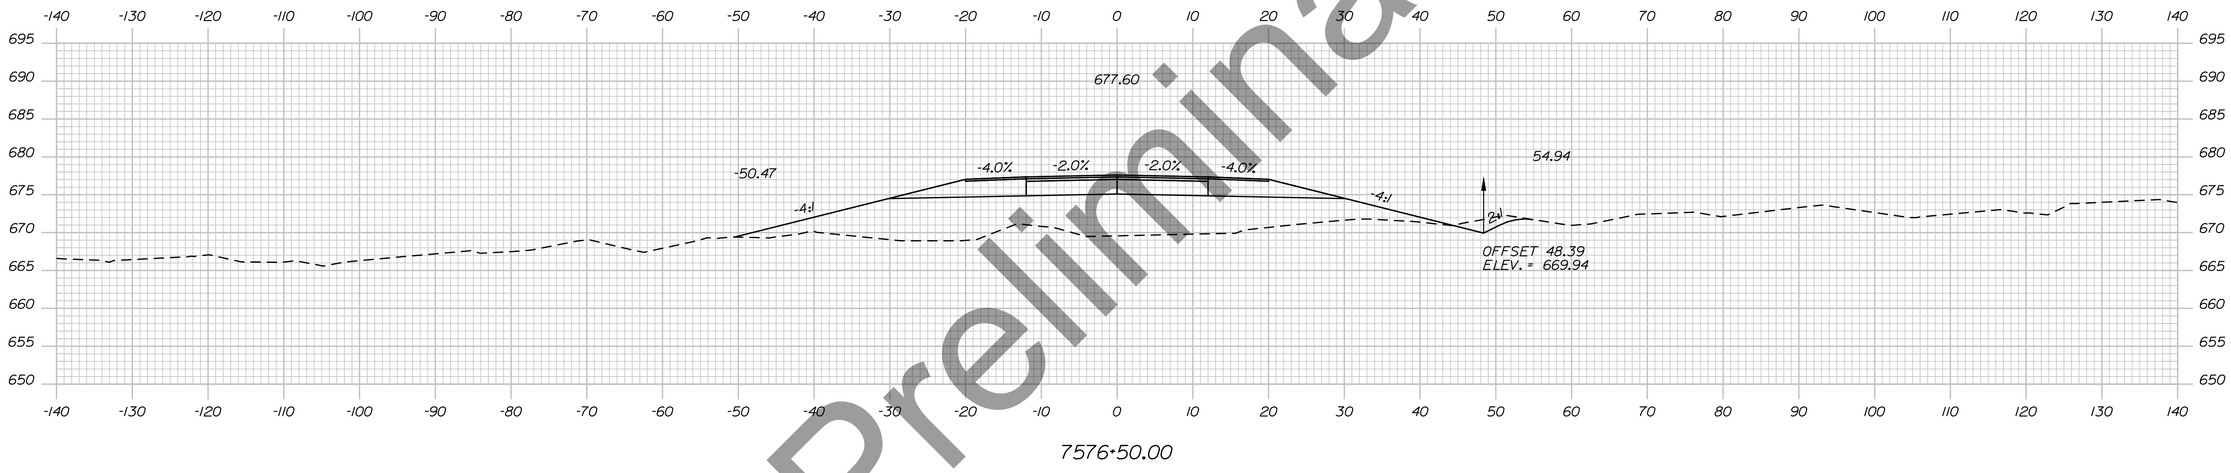

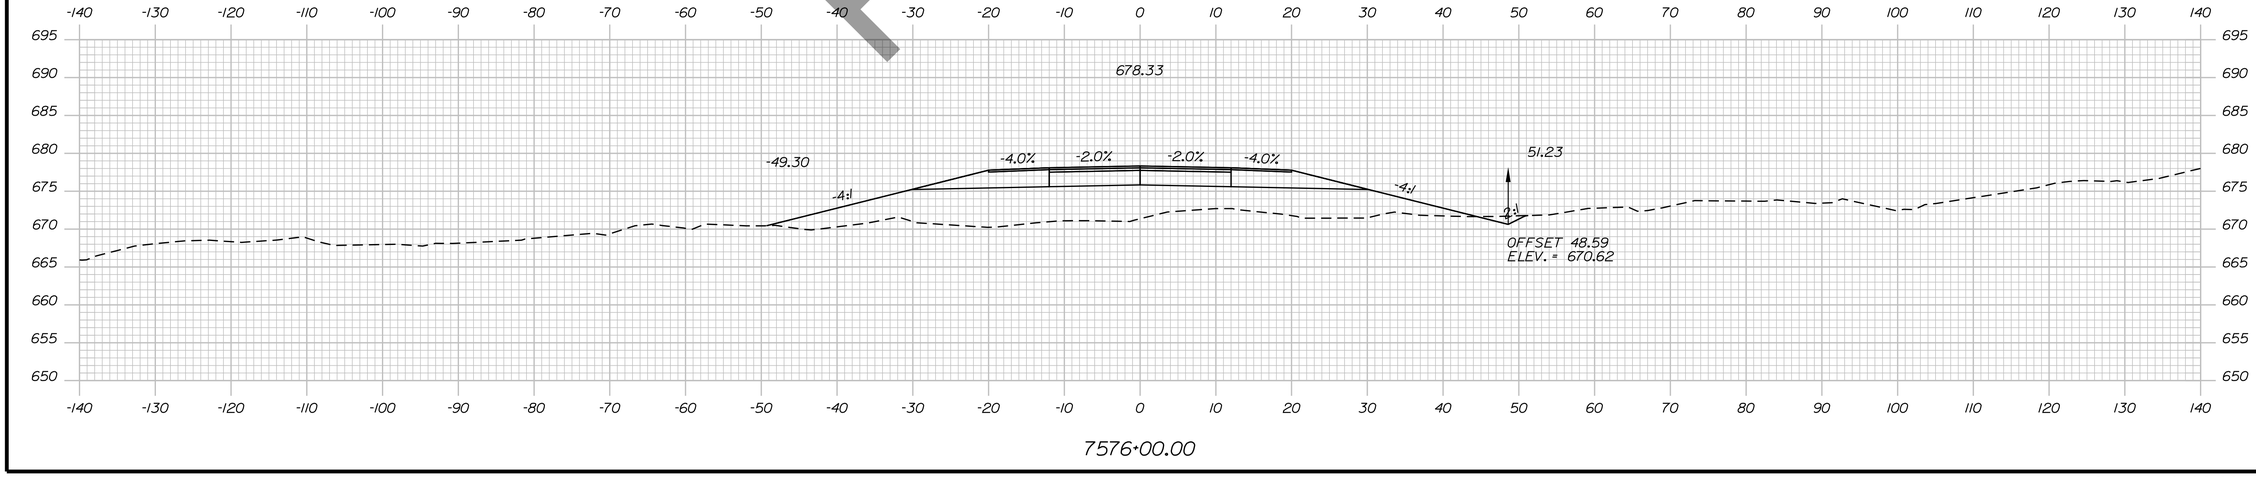

Preliminary

STATE OF MAINE
DEPARTMENT OF TRANSPORTATION

HPP-6462(920)

WIN
WIN 6462.91

HIGHWAY PLANS

vhb

	DATE	BY
PROJ. MANAGER		R.M.
DESIGN-DETAILED		
CHECKED-REVIEWED		
DESIGN2-DETAILED2		
DESIGN3-DETAILED3		
REVISIONS 1		
REVISIONS 2		
REVISIONS 3		
REVISIONS 4		
FIELD CHANGES		

PRESQUE ISLE
PRESQUE ISLE BYPASS

CROSS SECTIONS

SHEET NUMBER


307

OF 460

Sta. 7576+00.00 to Sta. 7577+00.00

Filename: ...\H5_01_Xsects_PI_BYPASS.dgn Division: HIGHWAY Username: EFlynn Date:8/3/2023

Filename: ...\H5_01_Xsects_PL_BYPASS.dgn Username: EFlynn Division: HIGHWAY Date:8/3/2023

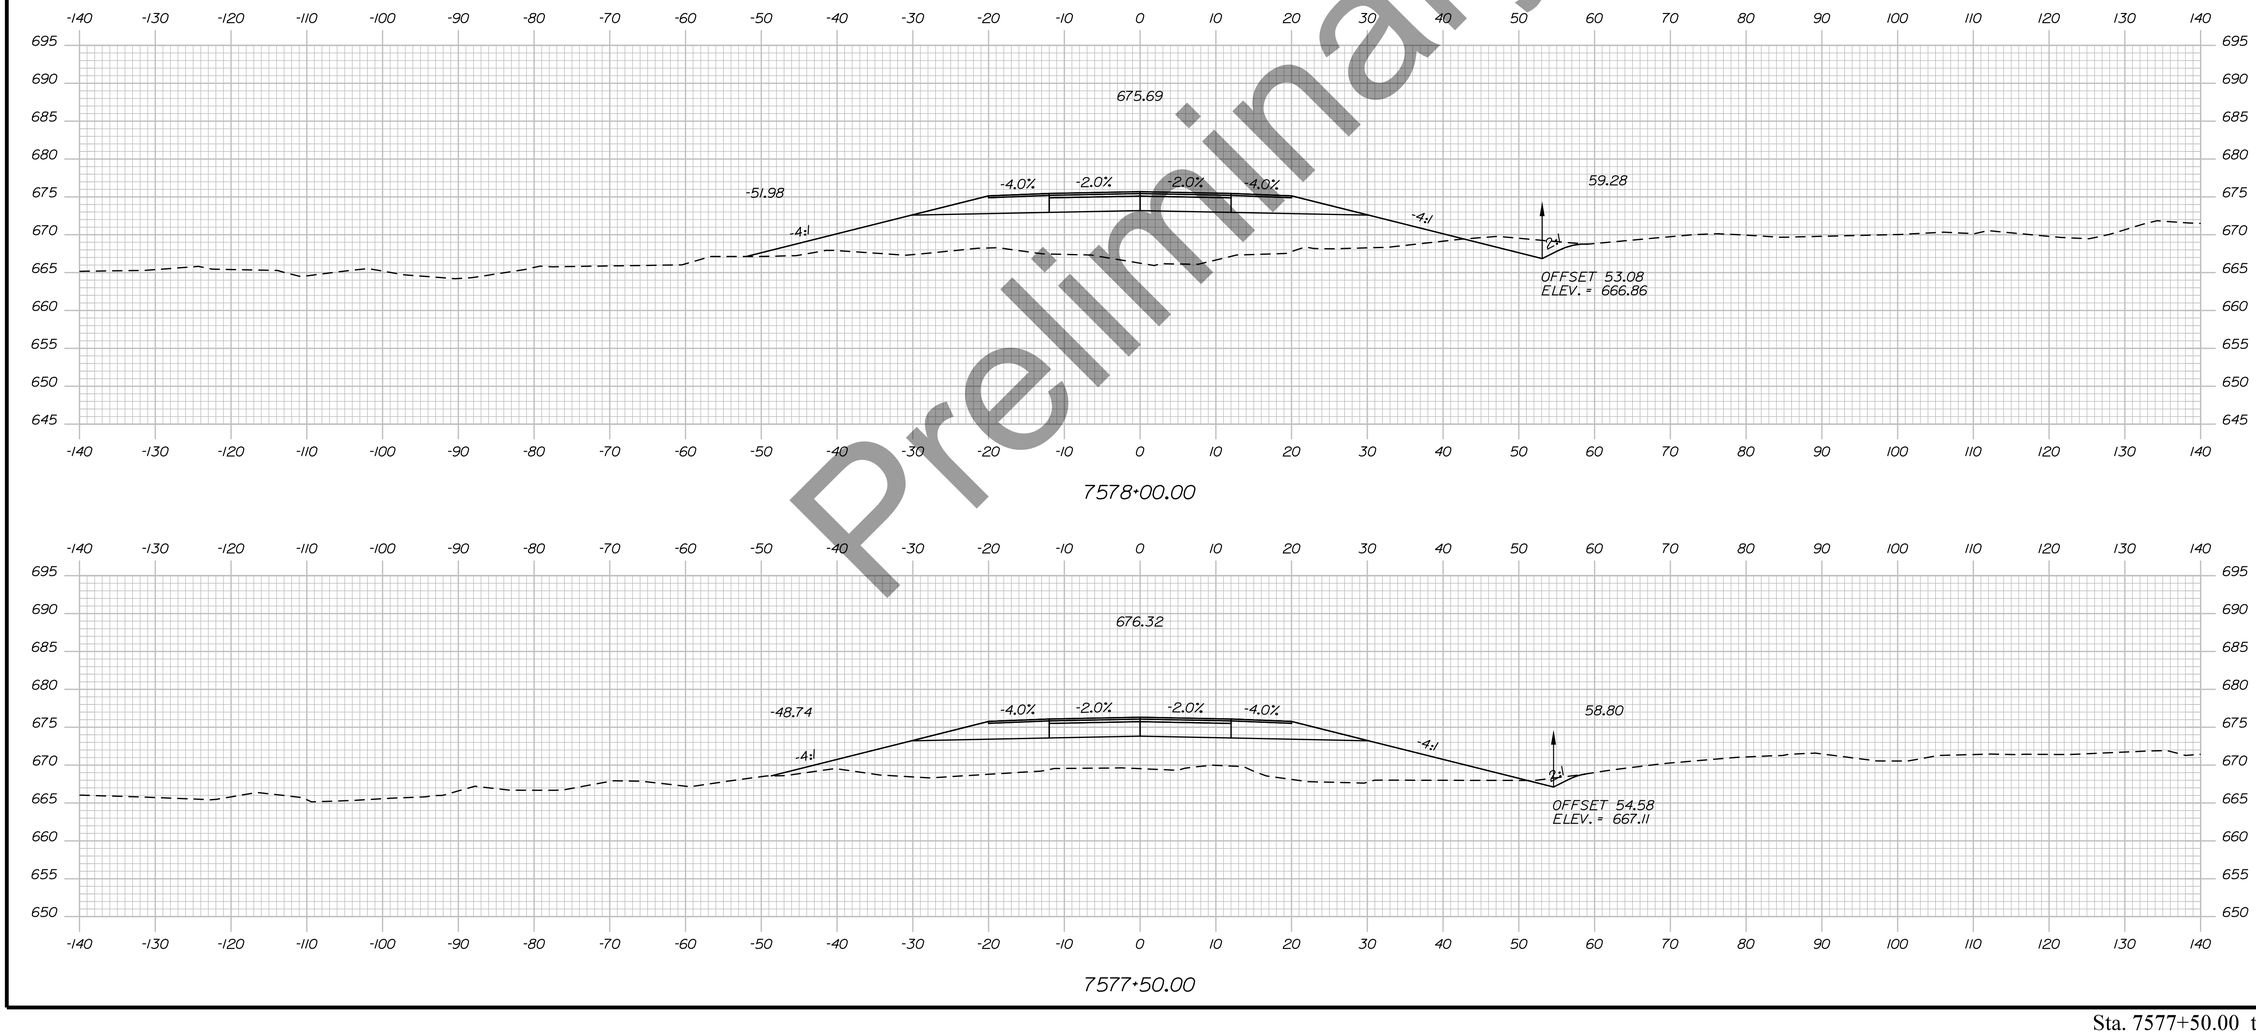

Preliminary

STATE OF MAINE
DEPARTMENT OF TRANSPORTATION

HPP-6462(920)

WIN
WIN 6462.91

HIGHWAY PLANS

vhb

	DATE	BY
PROJ. MANAGER		R.M.
DESIGN-DETAILED		
CHECKED-REVIEWED		
DESIGN2-DETAILED2		
DESIGN3-DETAILED3		
REVISIONS 1		
REVISIONS 2		
REVISIONS 3		
REVISIONS 4		
FIELD CHANGES		

PRESQUE ISLE
PRESQUE ISLE BYPASS


CROSS SECTIONS

SHEET NUMBER

308

OF 460

Sta. 7577+50.00 to Sta. 7578+00.00

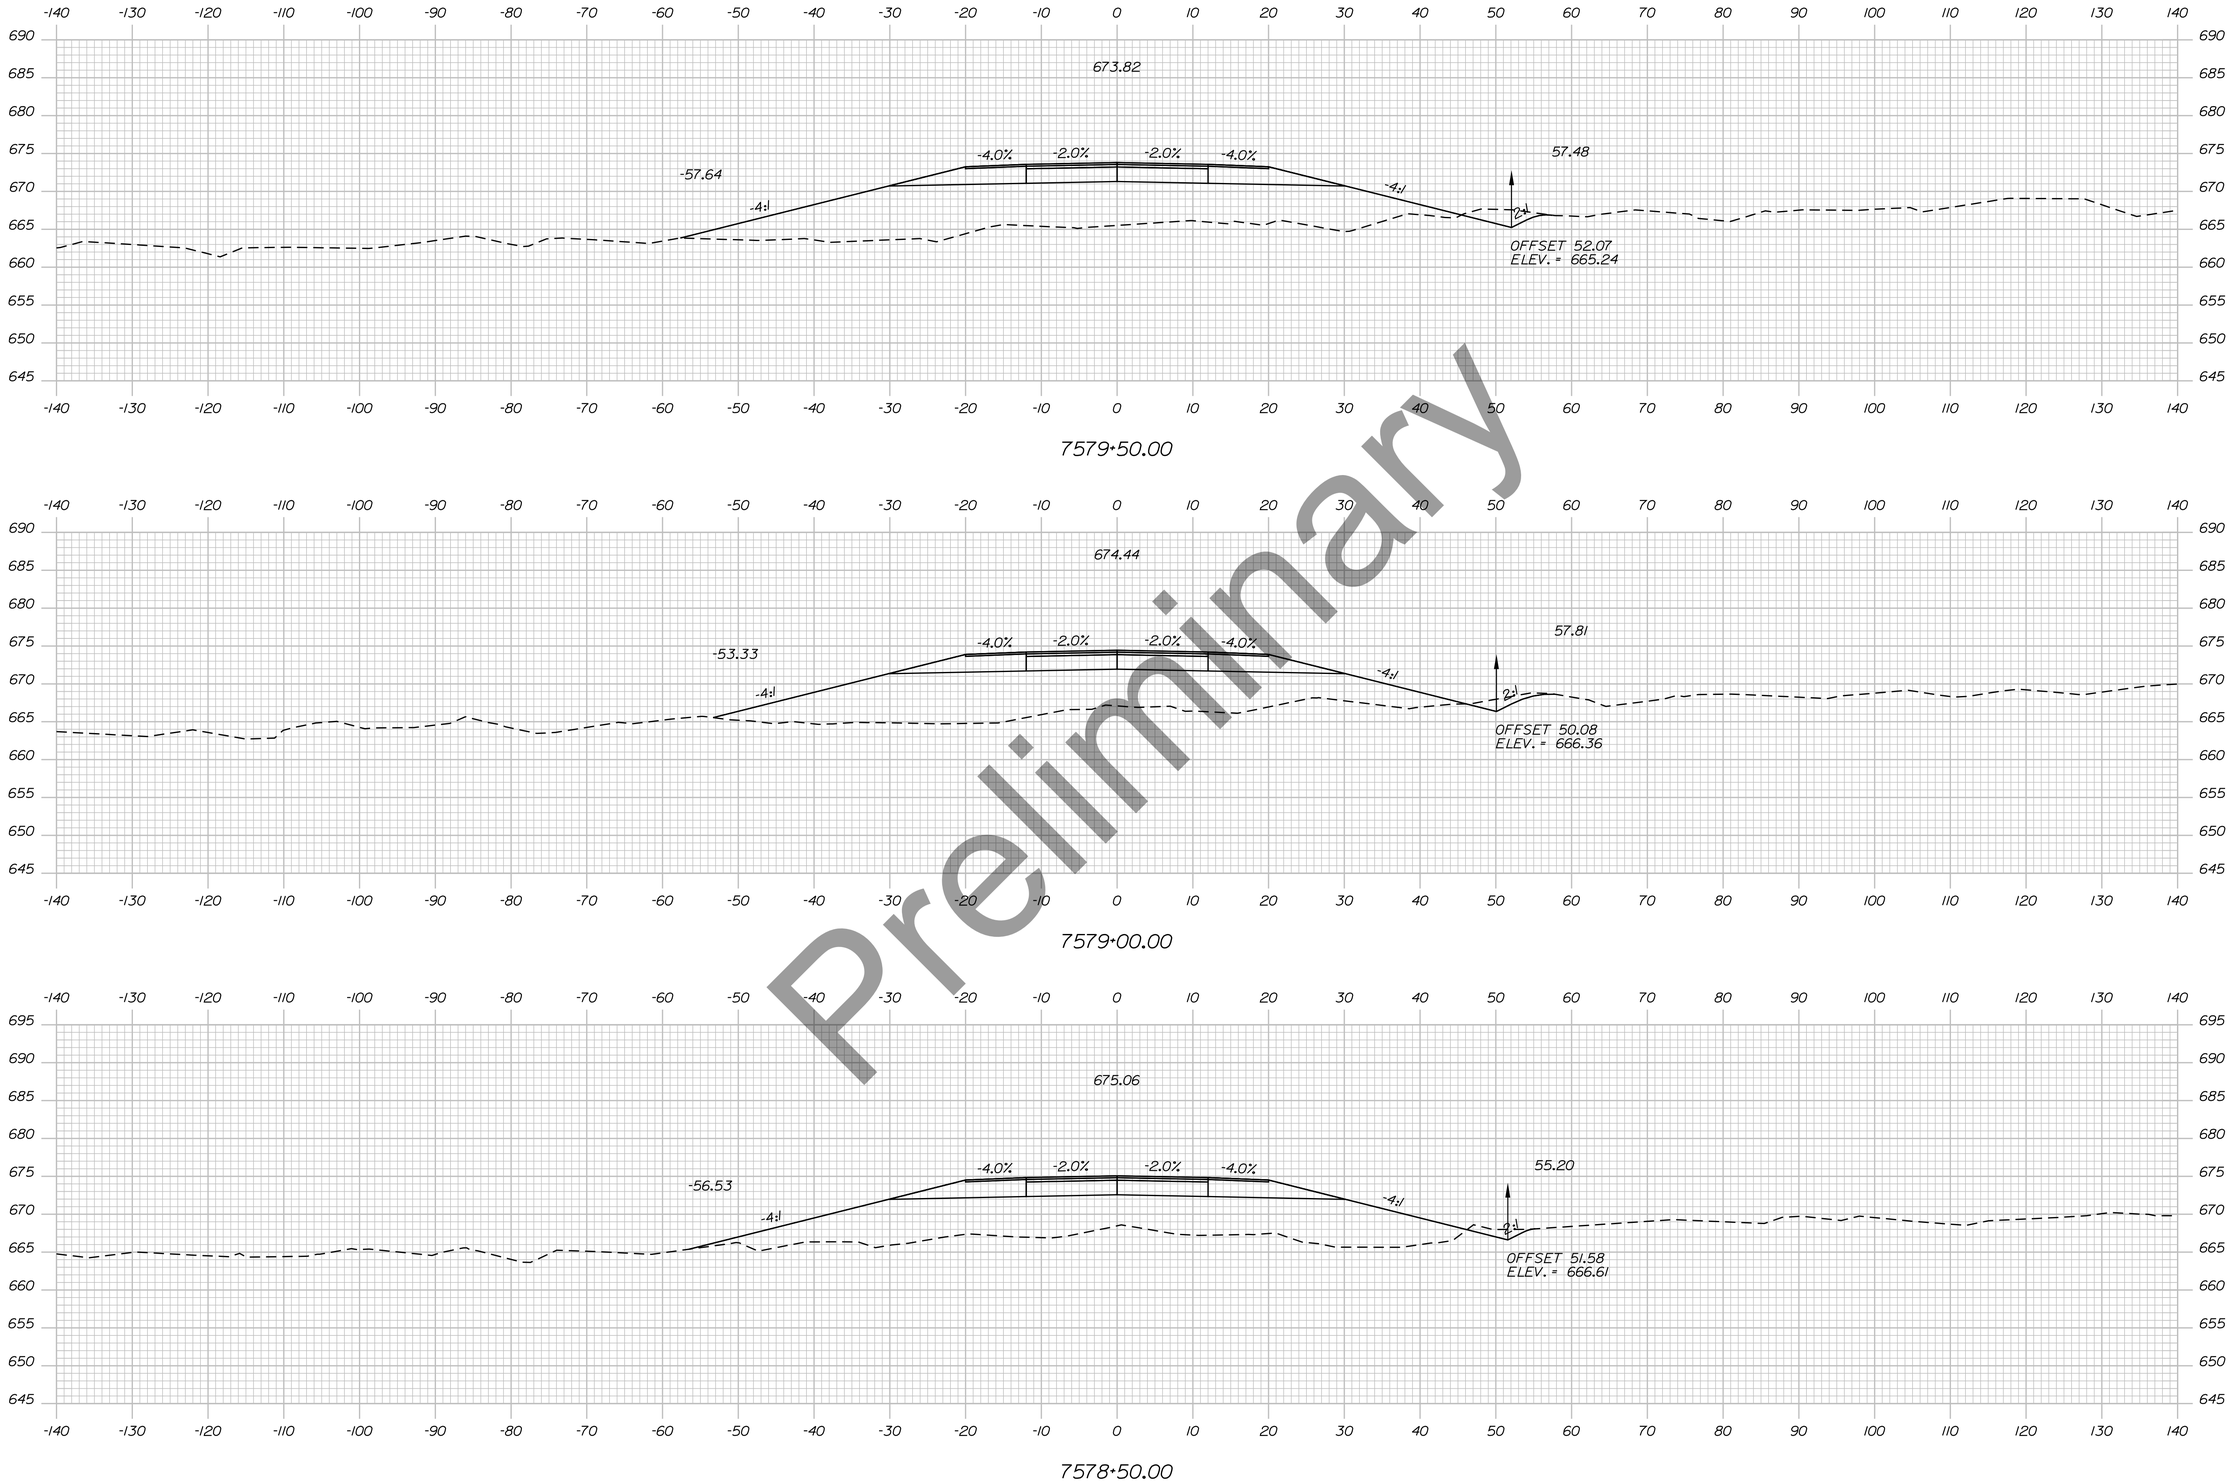

Preliminary

Filename: ...\H5_01_Xsects_PI_BYPASS.dgn Division: HIGHWAY Username: EFlynn Date:8/3/2023

STATE OF MAINE
DEPARTMENT OF TRANSPORTATION

HPP-6462(920)

WIN
WIN 6462.91

HIGHWAY PLANS

vhb

	BY	DATE
PROJ. MANAGER	R.M.	
DESIGN-DETAILED		
CHECKED-REVIEWED		
DESIGN2-DETAILED2		
DESIGN3-DETAILED3		
REVISIONS 1		
REVISIONS 2		
REVISIONS 3		
REVISIONS 4		
FIELD CHANGES		

PRESQUE ISLE
PRESQUE ISLE BYPASS


CROSS SECTIONS

SHEET NUMBER


309

OF 460


Sta. 7578+50.00 to Sta. 7579+50.00

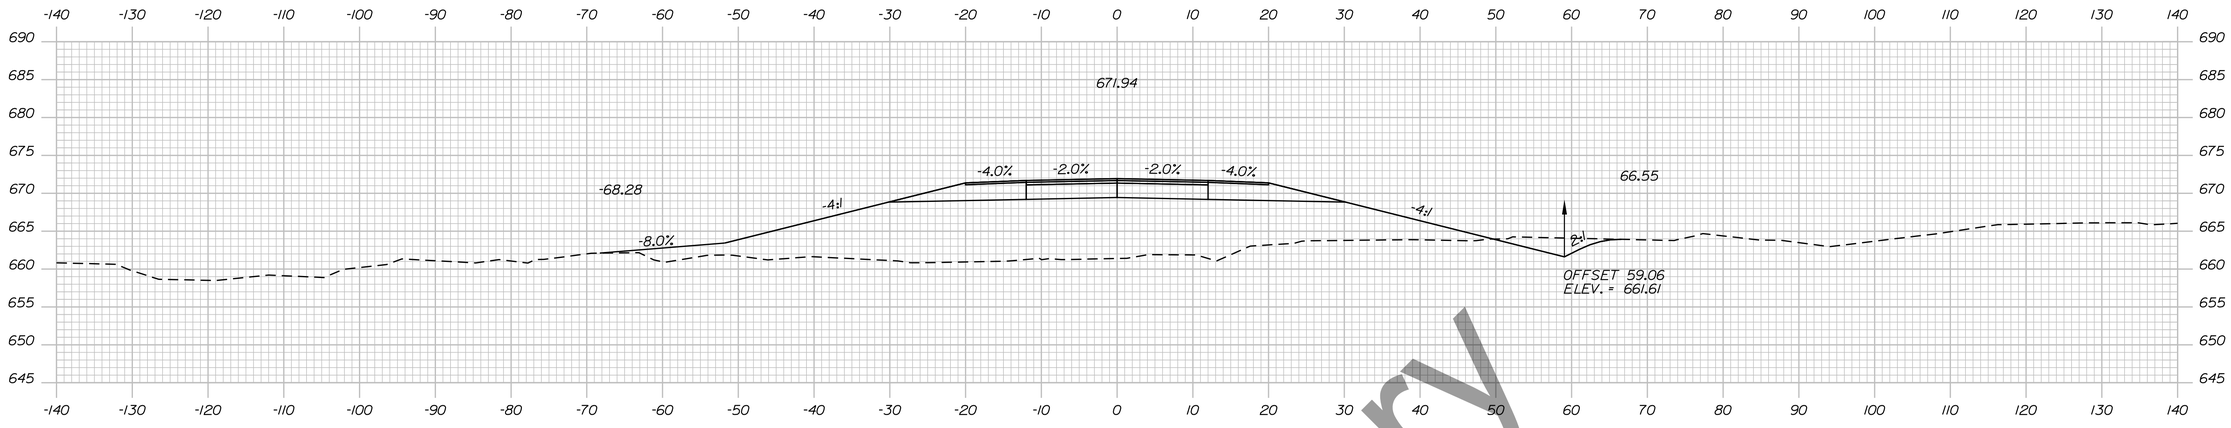

7581+00.00

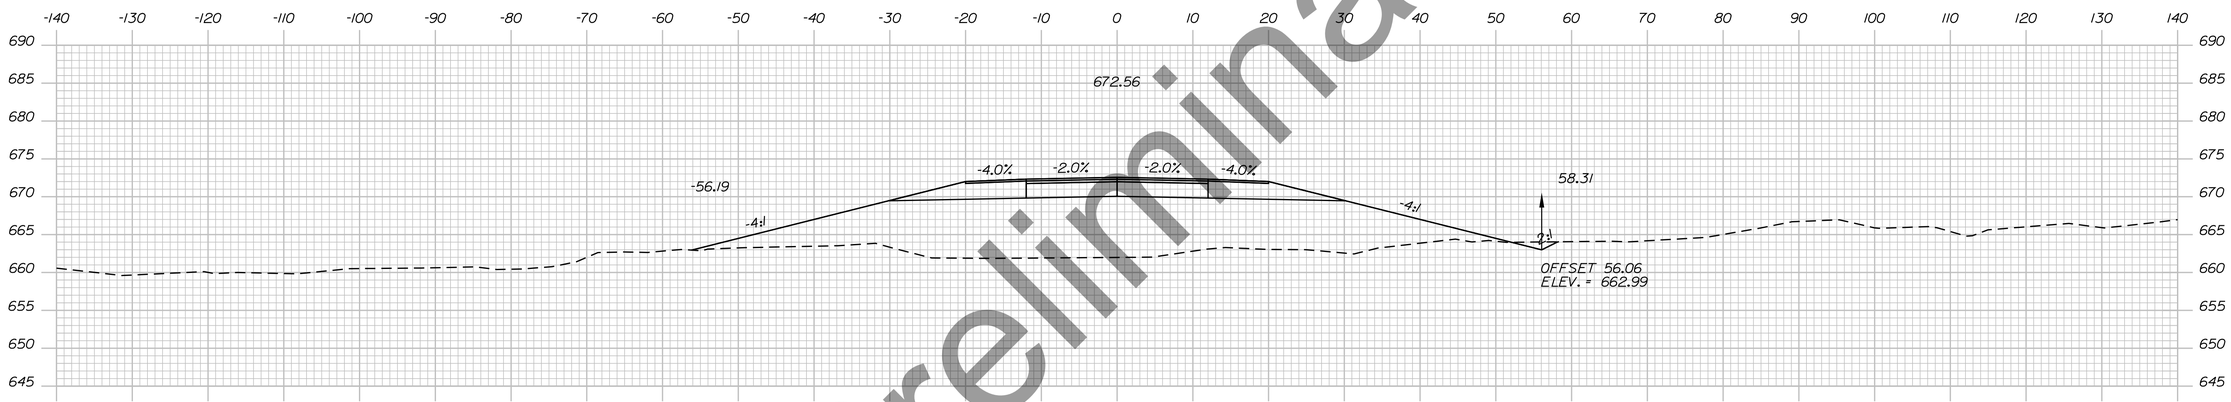

7580+50.00

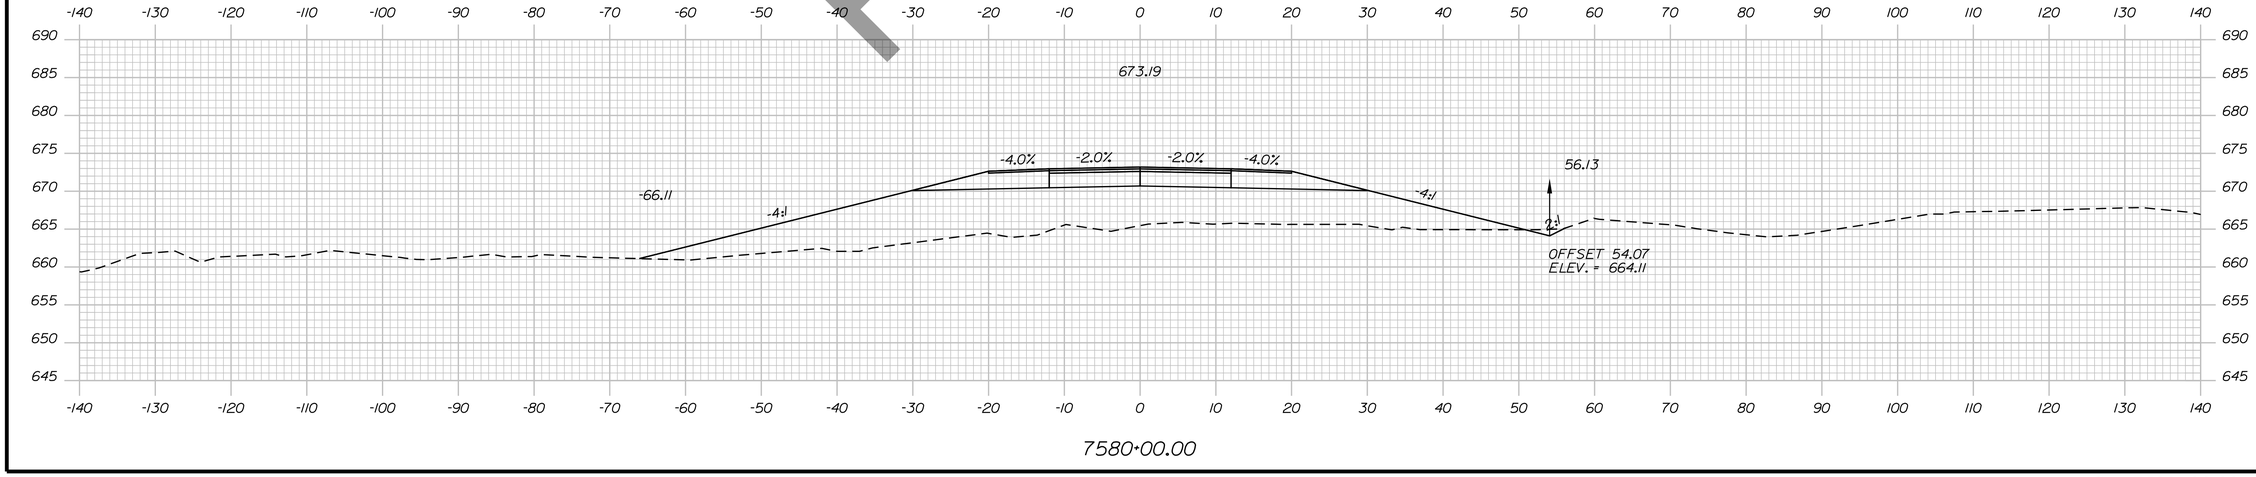

7580+00.00

Preliminary

STATE OF MAINE
DEPARTMENT OF TRANSPORTATION

HPP-6462(920)

WIN
WIN 6462.91

HIGHWAY PLANS

vhb

	DATE	BY
PROJ. MANAGER		R.M.
DESIGN-DETAILED		
CHECKED-REVIEWED		
DESIGN2-DETAILED2		
DESIGN3-DETAILED3		
REVISIONS 1		
REVISIONS 2		
REVISIONS 3		
REVISIONS 4		
FIELD CHANGES		

PRESQUE ISLE
PRESQUE ISLE BYPASS

CROSS SECTIONS

SHEET NUMBER


310

OF 460

Sta. 7580+00.00 to Sta. 7581+00.00

Filename: ...\H5_01_Xsects_PI_BYPASS.dgn Division: HIGHWAY Username: EFlynn Date:8/3/2023

Filename: ...\H5_01_Xsects_PL_BYPASS.dgn Division: HIGHWAY Username: EFlynn Date:8/3/2023

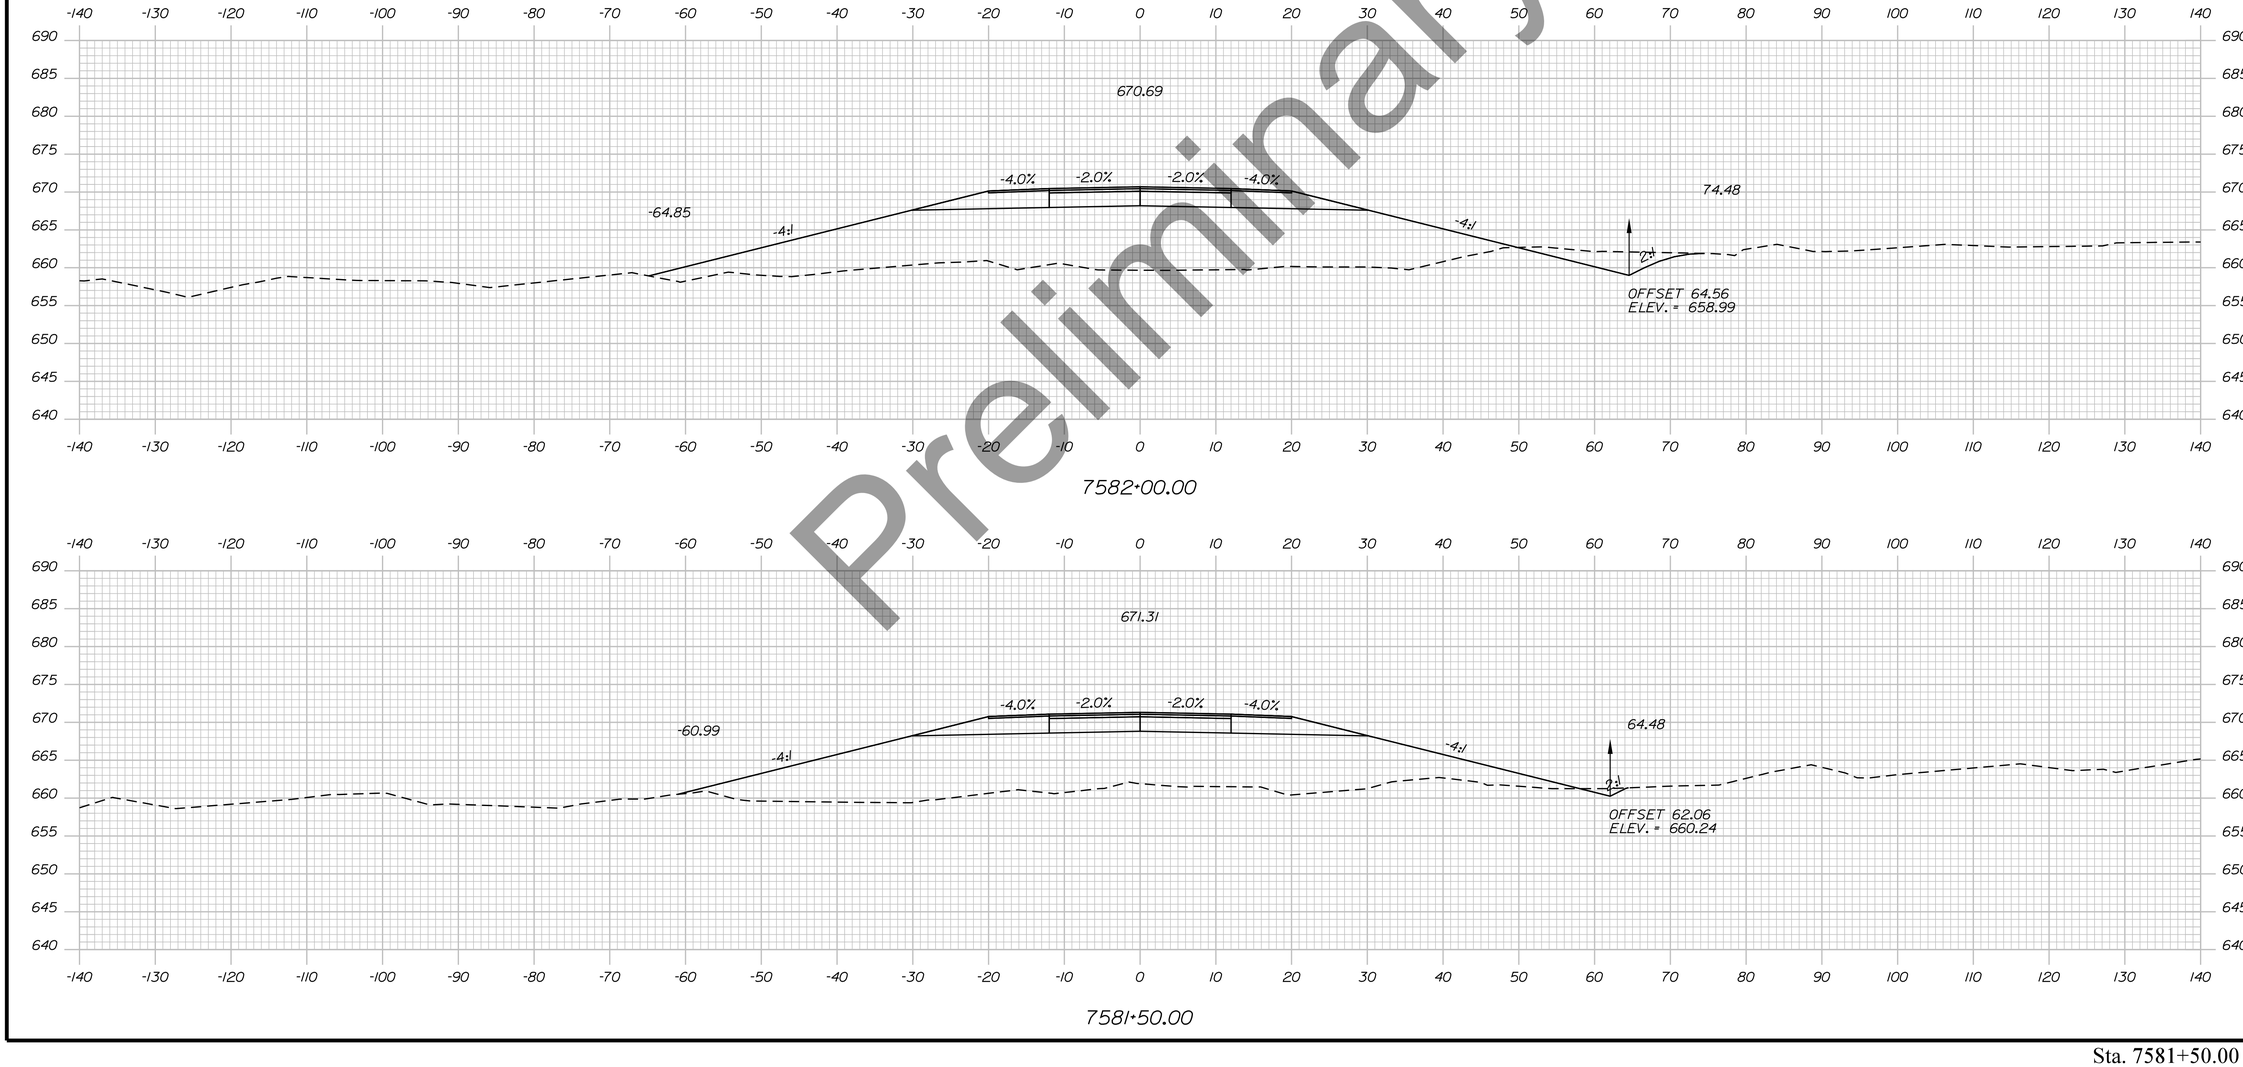

Preliminary

STATE OF MAINE
DEPARTMENT OF TRANSPORTATION

HPP-6462(920)

WIN
WIN 6462.91

HIGHWAY PLANS

vhb

	R.M.	BY	DATE
PROJ. MANAGER			
DESIGN-DETAILED			
CHECKED-REVIEWED			
DESIGN2-DETAILED2			
DESIGN3-DETAILED3			
REVISIONS 1			
REVISIONS 2			
REVISIONS 3			
REVISIONS 4			
FIELD CHANGES			

PRESQUE ISLE
PRESQUE ISLE BYPASS


CROSS SECTIONS

SHEET NUMBER


311

OF 460


Sta. 7581+50.00 to Sta. 7582+00.00

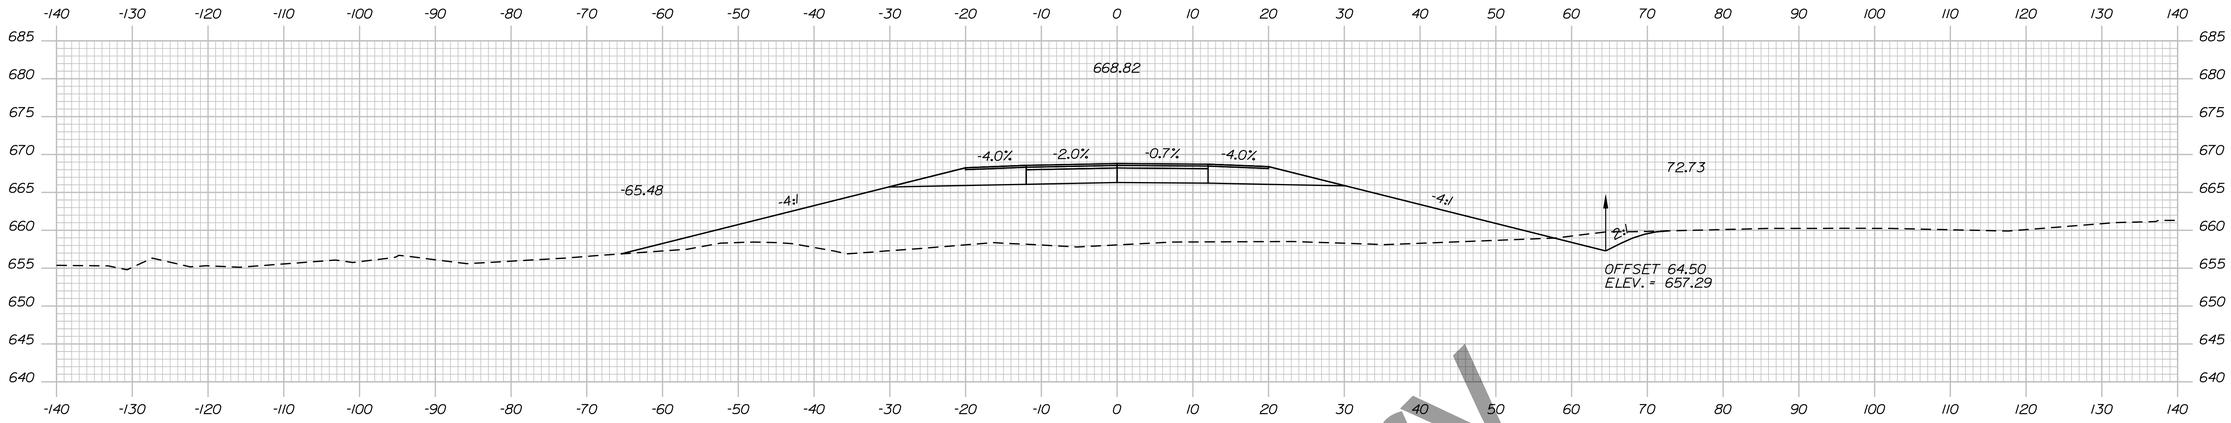

7583+50.00

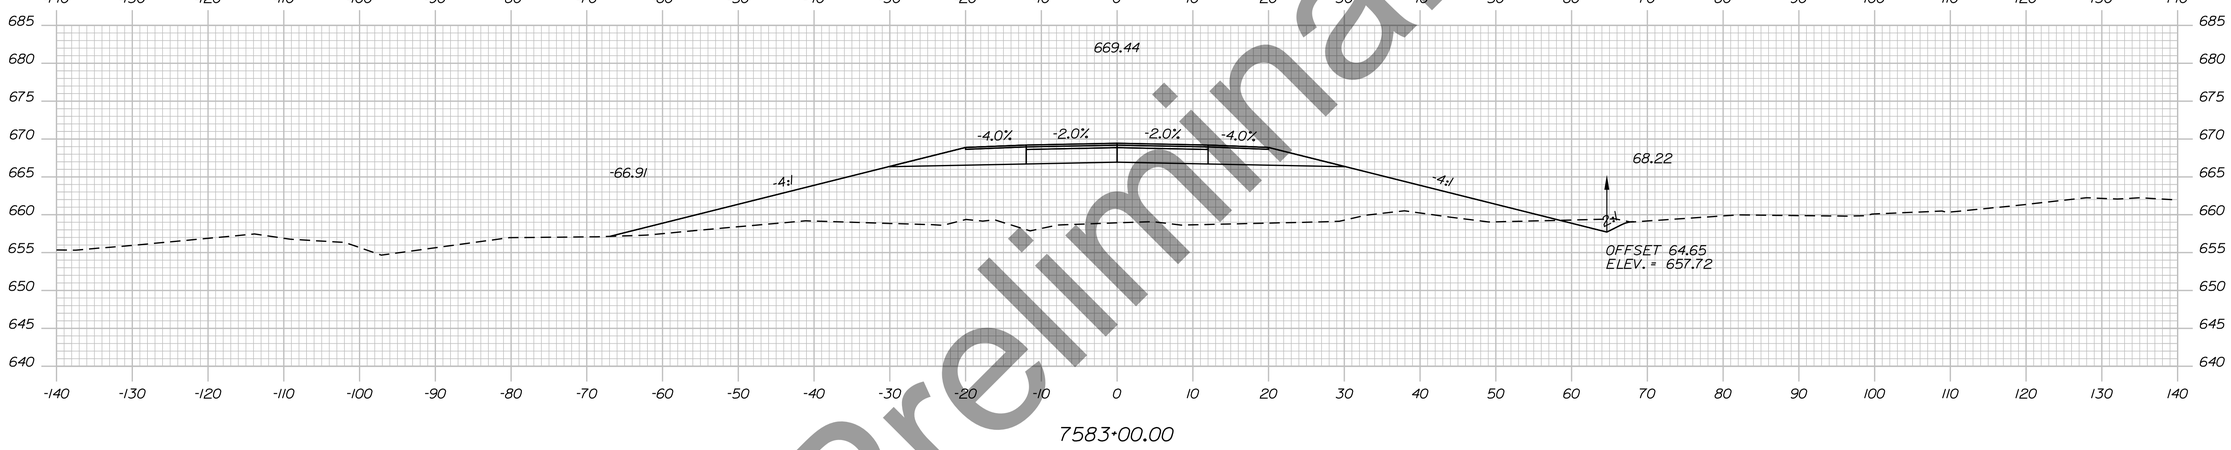

7583+00.00

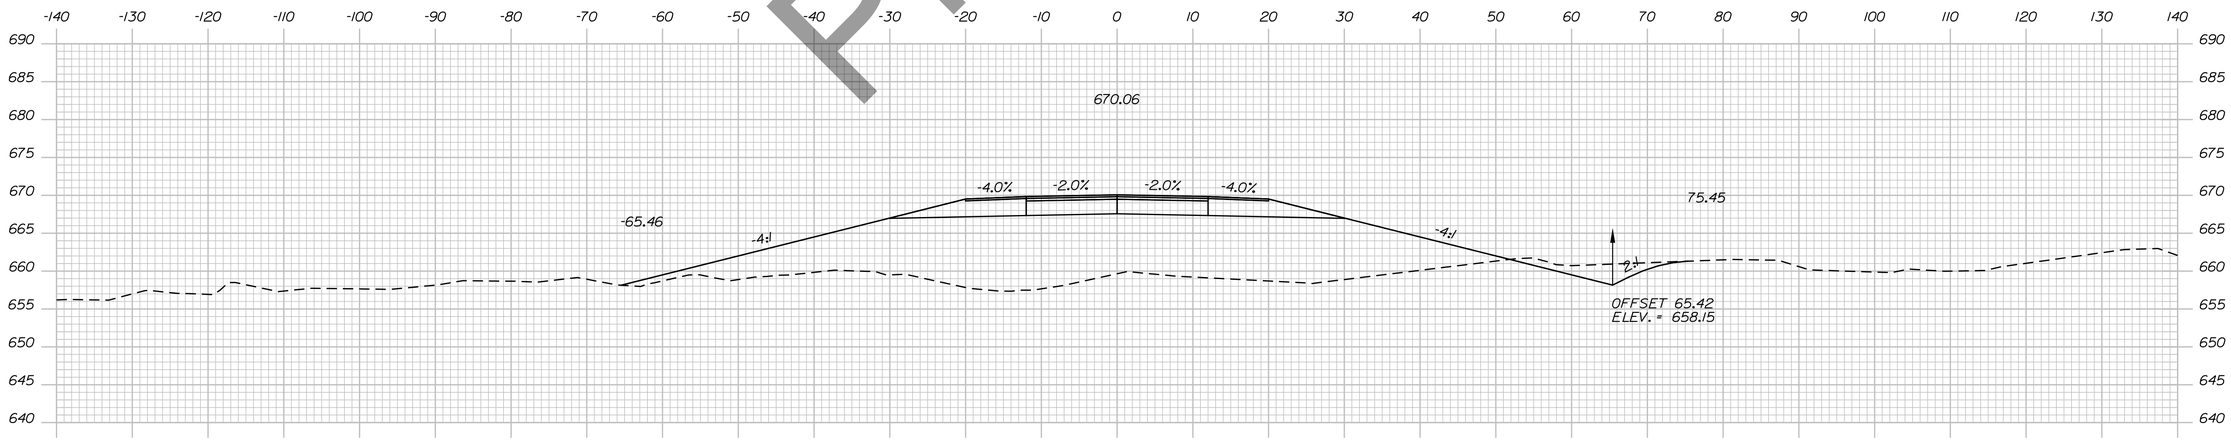

7582+50.00

Preliminary

STATE OF MAINE
DEPARTMENT OF TRANSPORTATION

HPP-6462(920)

WIN
WIN 6462.91

HIGHWAY PLANS

vhb

	DATE	BY
PROJ. MANAGER		R.M.
DESIGN-DETAILED		
CHECKED-REVIEWED		
DESIGN2-DETAILED2		
DESIGN3-DETAILED3		
REVISIONS 1		
REVISIONS 2		
REVISIONS 3		
REVISIONS 4		
FIELD CHANGES		

PRESQUE ISLE
PRESQUE ISLE BYPASS

CROSS SECTIONS

SHEET NUMBER


312

OF 460

Sta. 7582+50.00 to Sta. 7583+50.00

Filename: ...\H5_01_Xsects_PI_BYPASS.dgn Division: HIGHWAY Username: EFlynn Date:8/3/2023

Filename: ...\H5_01_Xsects_PI_BYPASS.dgn Division: HIGHWAY Username: EFlynn Date:8/3/2023

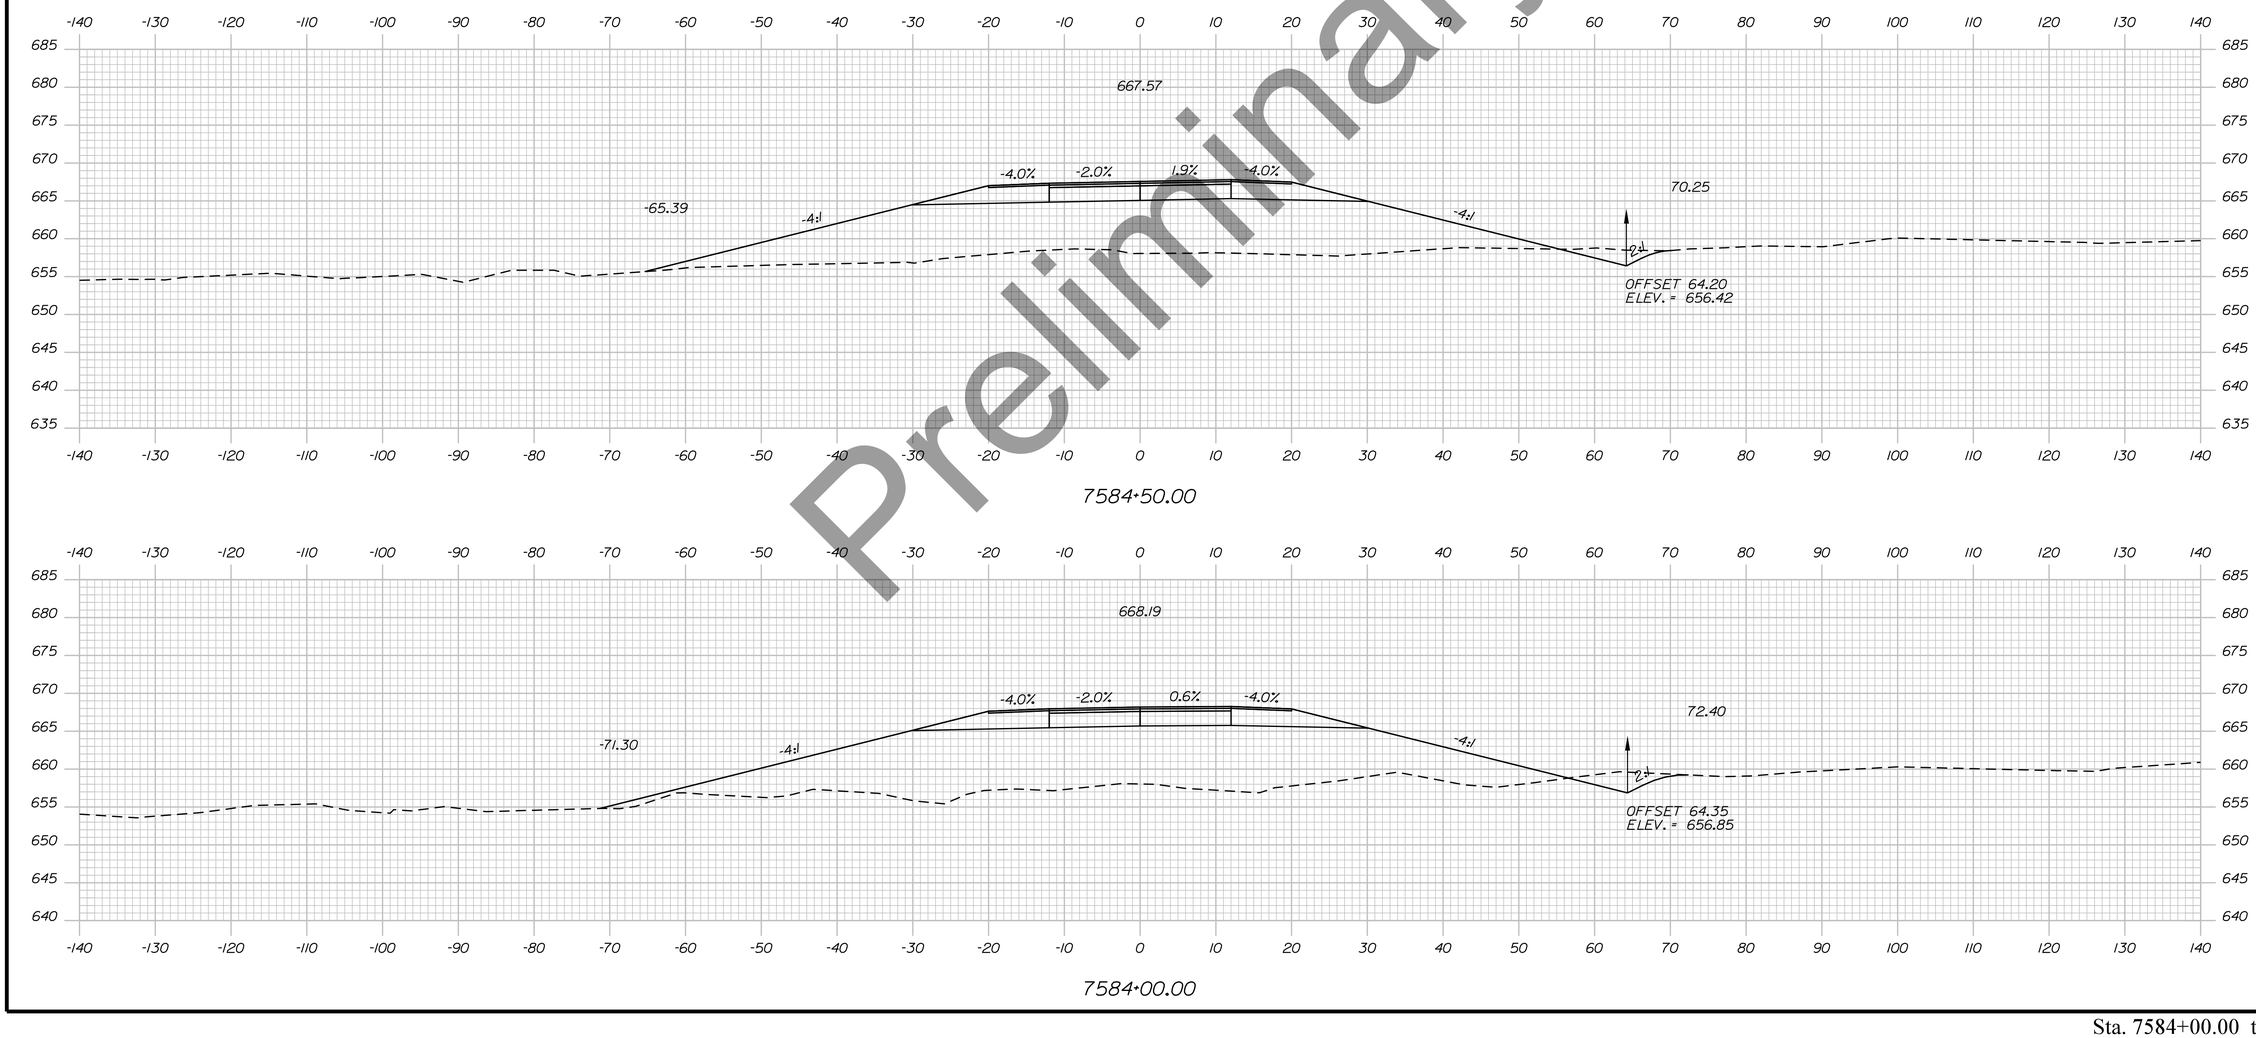

Preliminary

STATE OF MAINE
DEPARTMENT OF TRANSPORTATION

HPP-6462(920)

WIN
WIN 6462.91

HIGHWAY PLANS

vhb

	DATE	BY	R.M.
PROJ. MANAGER			
DESIGN-DETAILED			
CHECKED-REVIEWED			
DESIGN2-DETAILED2			
DESIGN3-DETAILED3			
REVISIONS 1			
REVISIONS 2			
REVISIONS 3			
REVISIONS 4			
FIELD CHANGES			

PRESQUE ISLE
PRESQUE ISLE BYPASS


CROSS SECTIONS

SHEET NUMBER

313

OF 460

Sta. 7584+00.00 to Sta. 7584+50.00

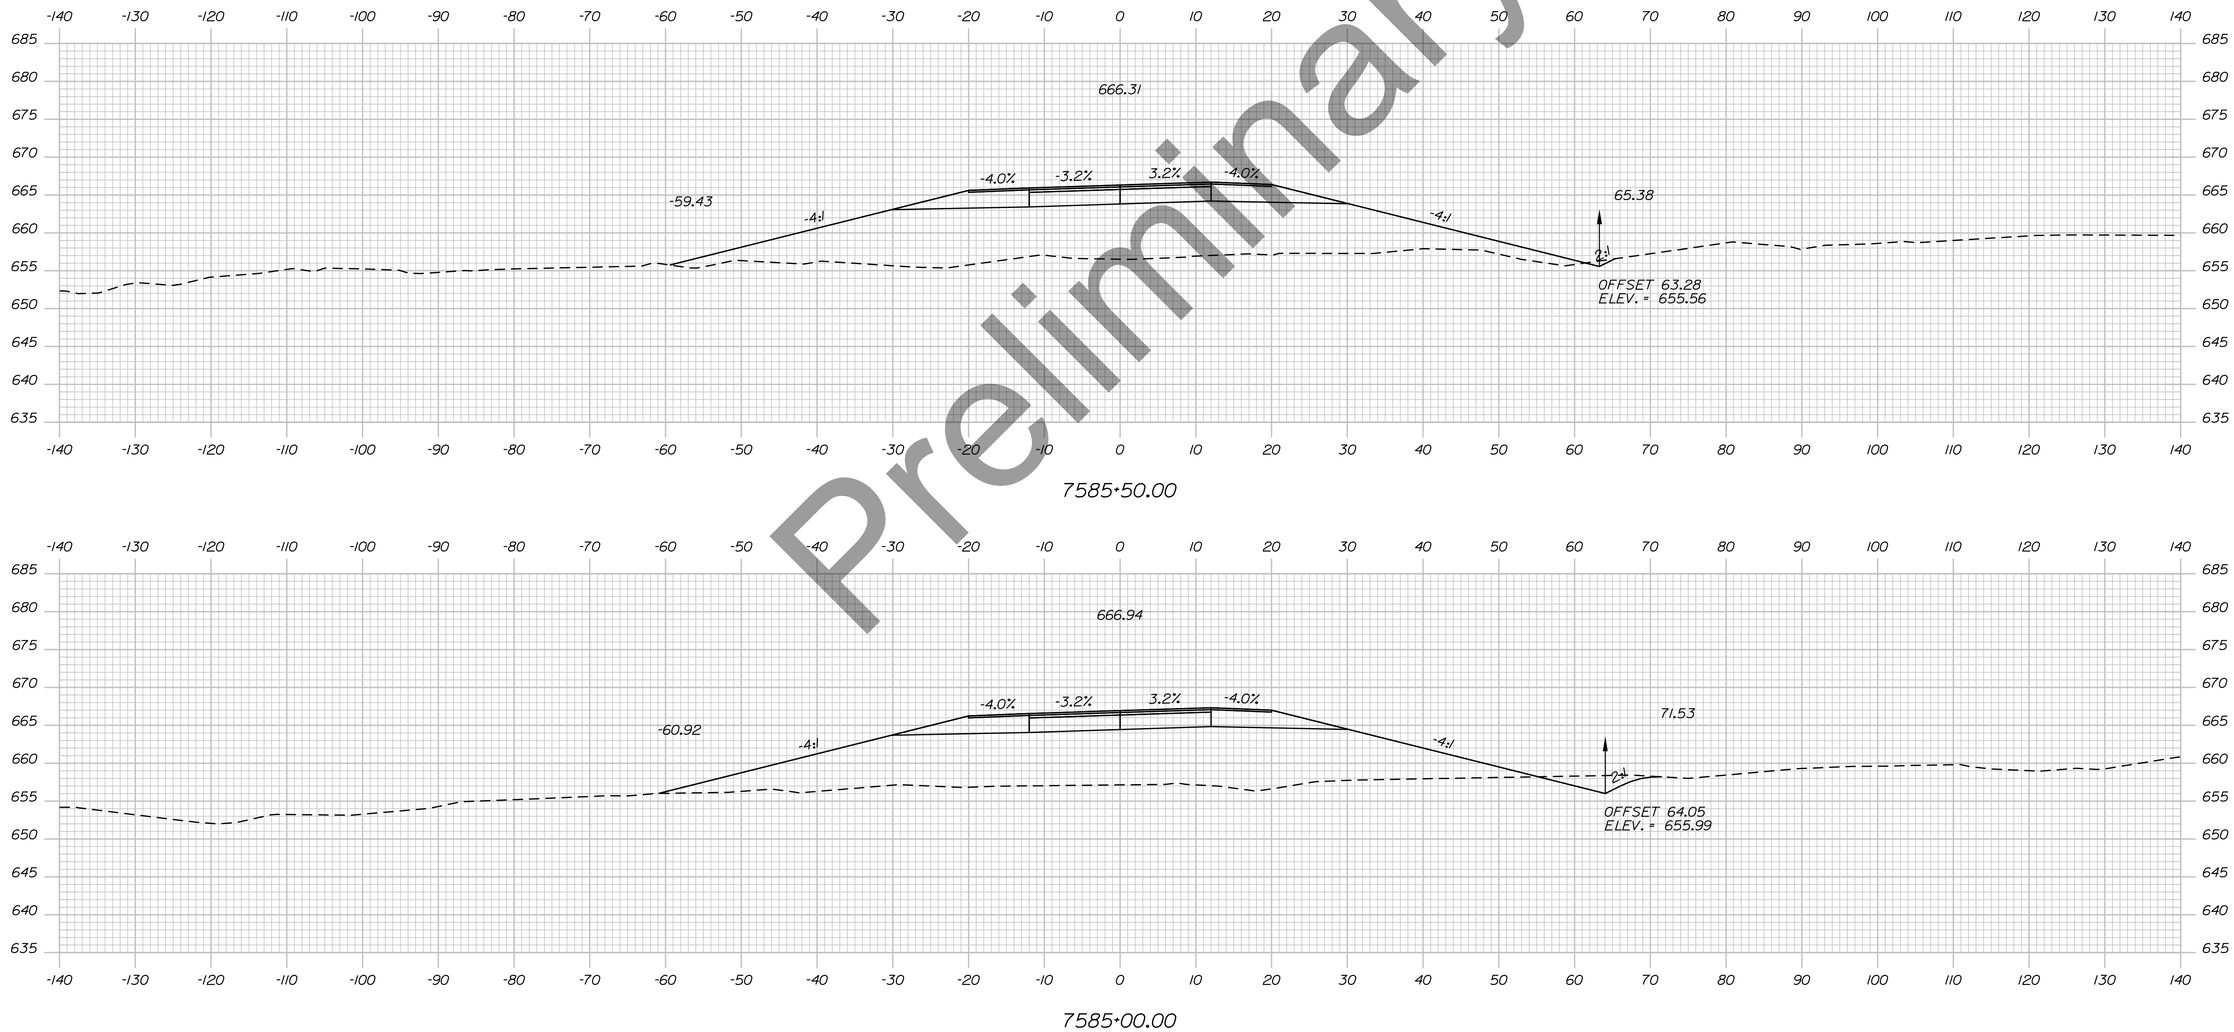

Preliminary

Sta. 7585+00.00 to Sta. 7585+50.00

STATE OF MAINE
DEPARTMENT OF TRANSPORTATION

HPP-6462(920)

WIN
WIN 6462.91

HIGHWAY PLANS

vhb

PROJ. MANAGER			
DESIGN-DETAILED	R.M.		
CHECKED-REVIEWED			
DESIGN2-DETAILED2			
DESIGN3-DETAILED3			
REVISIONS 1			1
REVISIONS 2			2
REVISIONS 3			3
REVISIONS 4			4
FIELD CHANGES			

PRESQUE ISLE
PRESQUE ISLE BYPASS

CROSS SECTIONS

SHEET NUMBER


314

OF 460

Username: EFlynn Date:8/3/2023

Division: HIGHWAY

Filename: ...\H5_01_Xsects_PI_BYPASS.dgn

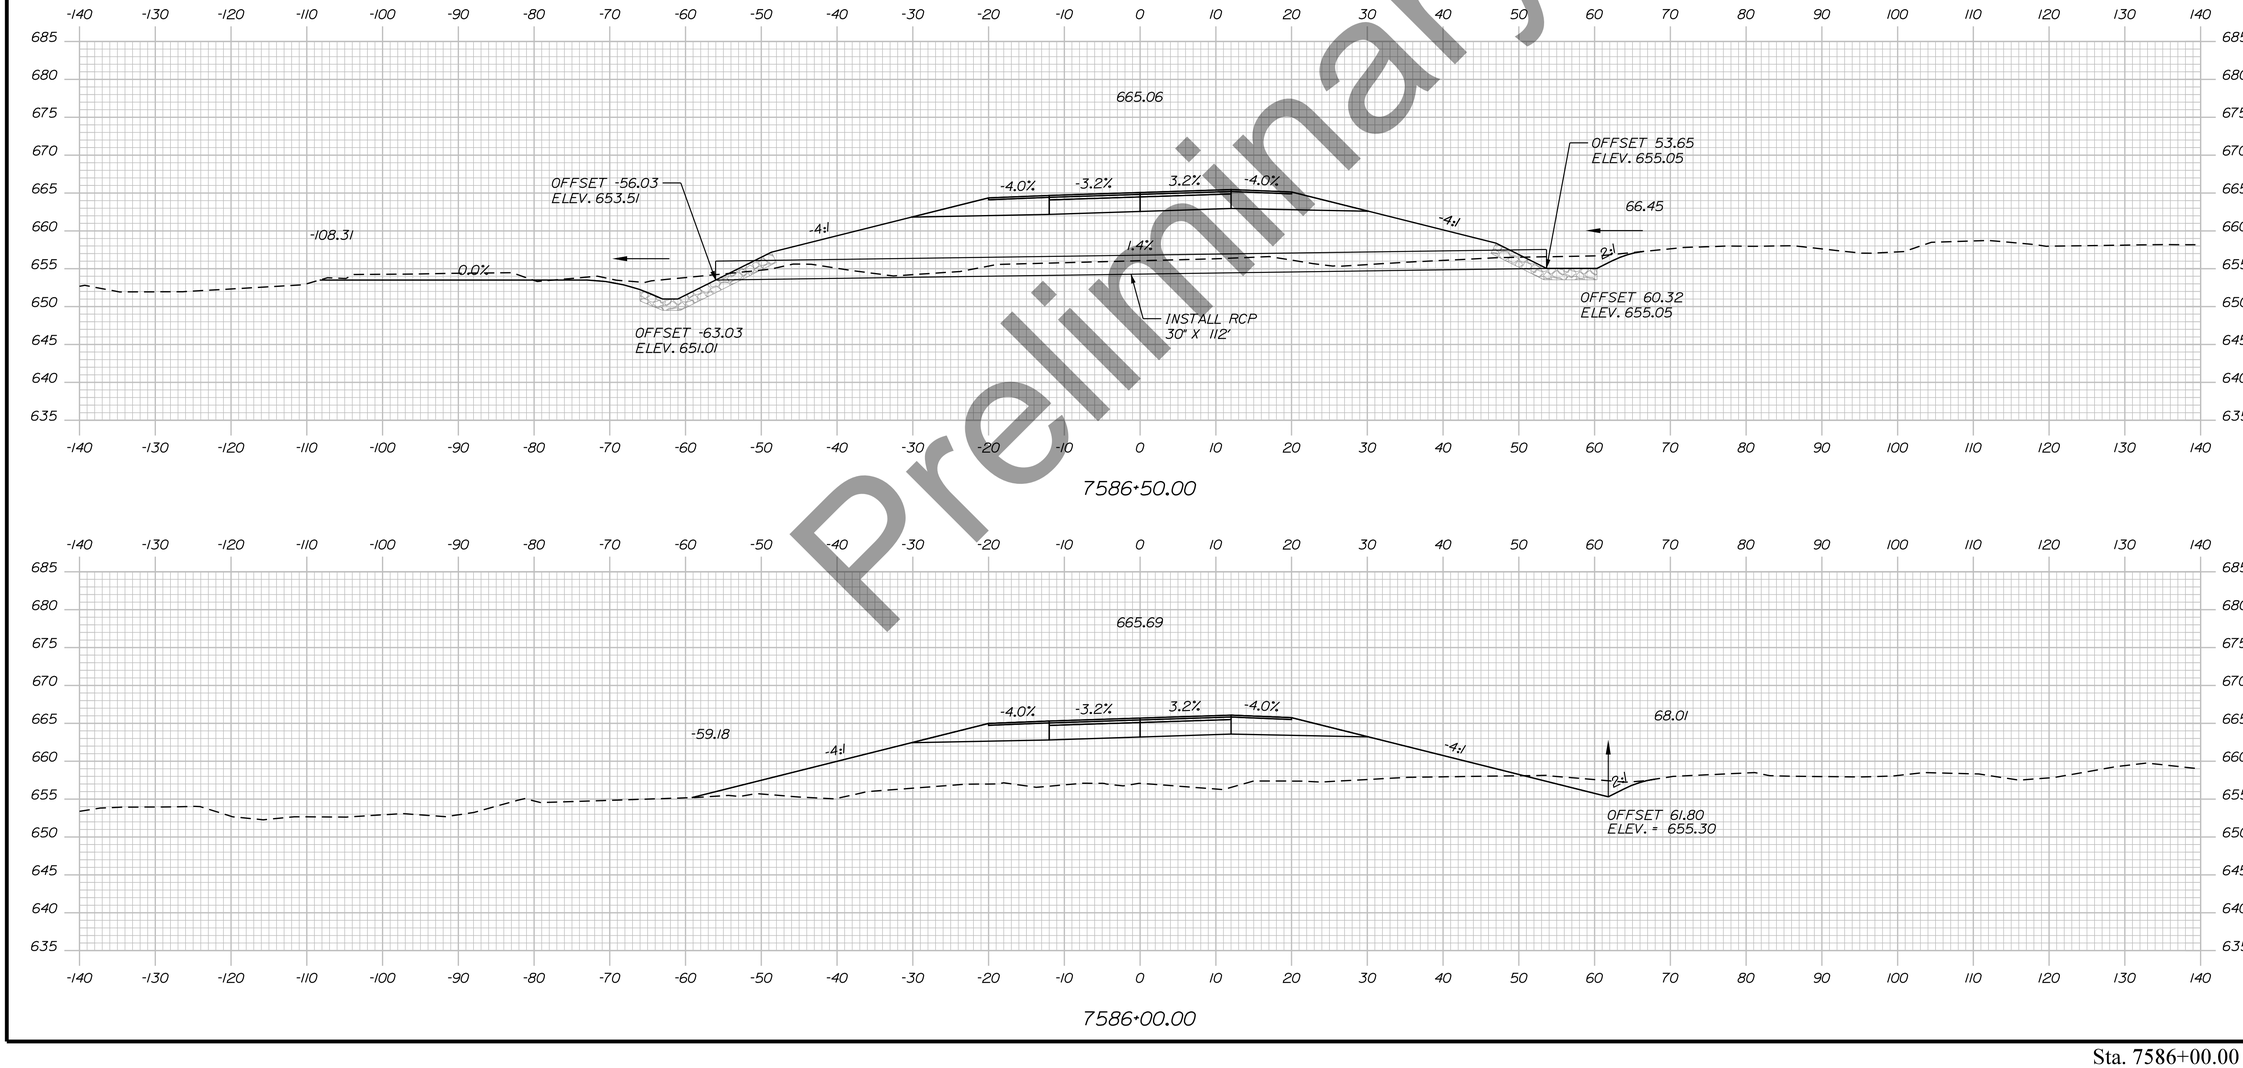

Preliminary

Filename: ...\H5_01_Xsects_PI_BYPASS.dgn Division: HIGHWAY Username: EFlynn Date:8/3/2023

STATE OF MAINE
DEPARTMENT OF TRANSPORTATION

HPP-6462(920)

WIN
WIN 6462.91

HIGHWAY PLANS

vhb

	DATE	BY
PROJ. MANAGER		R.M.
DESIGN-DETAILED		
CHECKED-REVIEWED		
DESIGN2-DETAILED2		
DESIGN3-DETAILED3		
REVISIONS 1		
REVISIONS 2		
REVISIONS 3		
REVISIONS 4		
FIELD CHANGES		

PRESQUE ISLE
PRESQUE ISLE BYPASS


CROSS SECTIONS

SHEET NUMBER


315

OF 460


Sta. 7586+00.00 to Sta. 7586+50.00

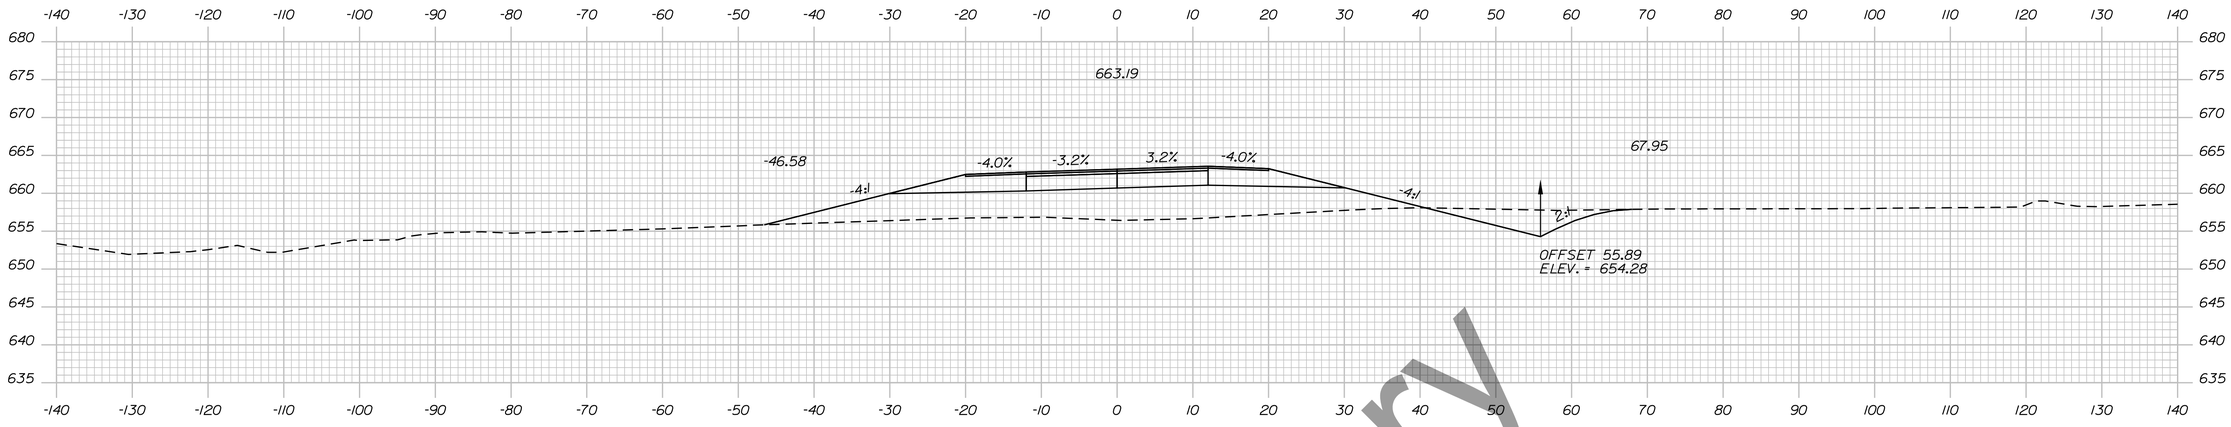

7588+00.00

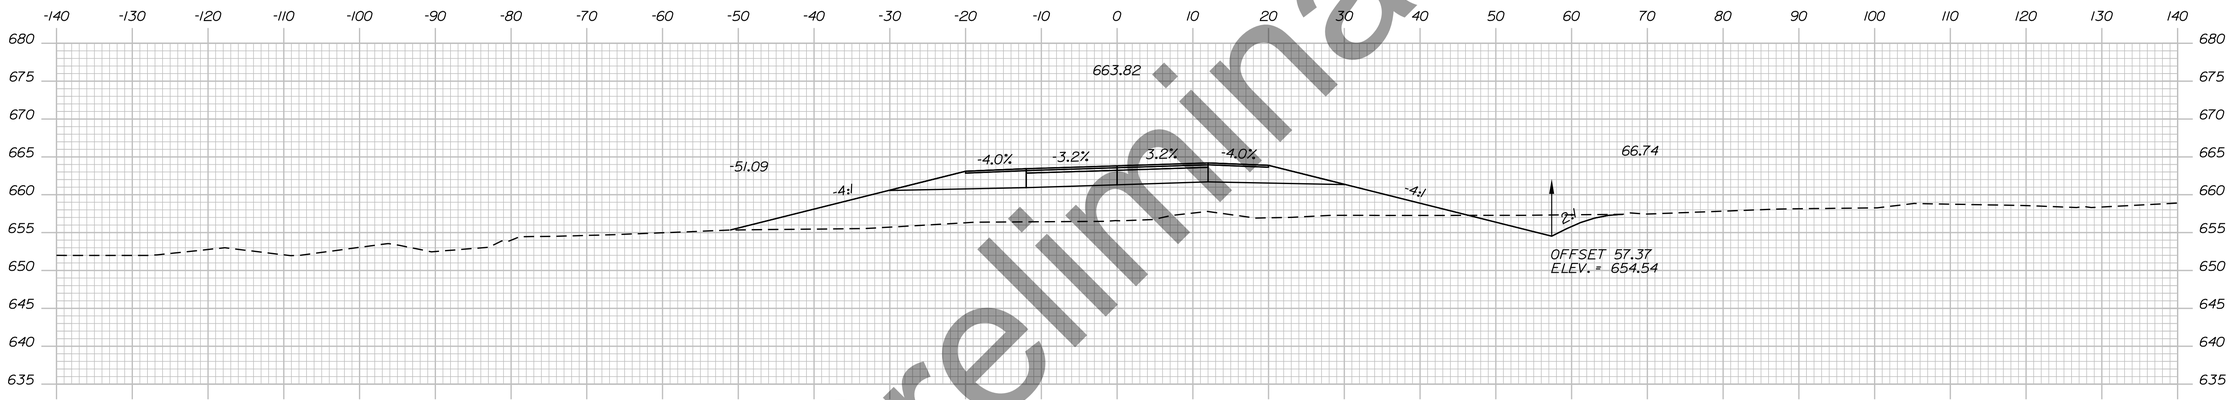

7587+50.00

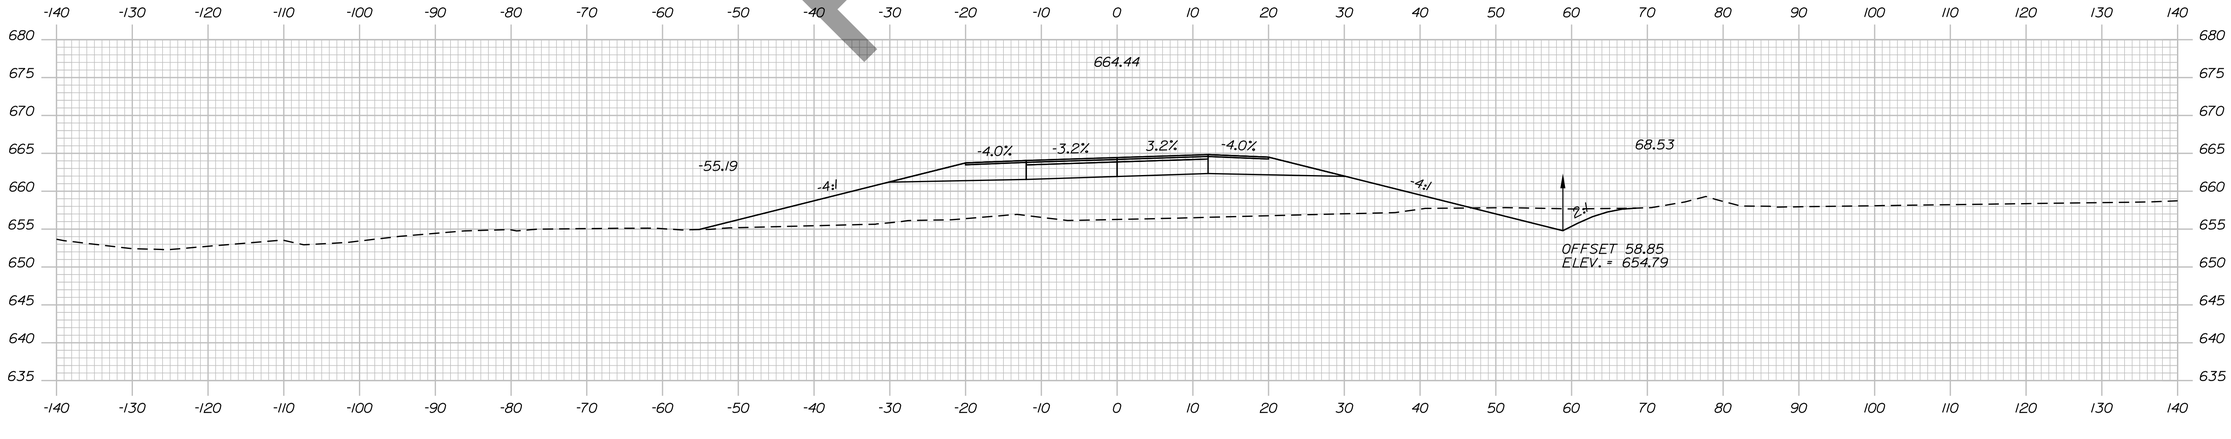

7587+00.00

Preliminary

STATE OF MAINE
DEPARTMENT OF TRANSPORTATION

HPP-6462(920)

WIN
WIN 6462.91

HIGHWAY PLANS

vhb

	DATE	BY
PROJ. MANAGER		R.M.
DESIGN-DETAILED		
CHECKED-REVIEWED		
DESIGN2-DETAILED2		
DESIGN3-DETAILED3		
REVISIONS 1		
REVISIONS 2		
REVISIONS 3		
REVISIONS 4		
FIELD CHANGES		

PRESQUE ISLE
PRESQUE ISLE BYPASS

CROSS SECTIONS


SHEET NUMBER

316


OF 460

Filename: ...\H5_01_Xsects_PI_BYPASS.dgn Division: HIGHWAY Username: EFlynn Date:8/3/2023


Sta. 7587+00.00 to Sta. 7588+00.00

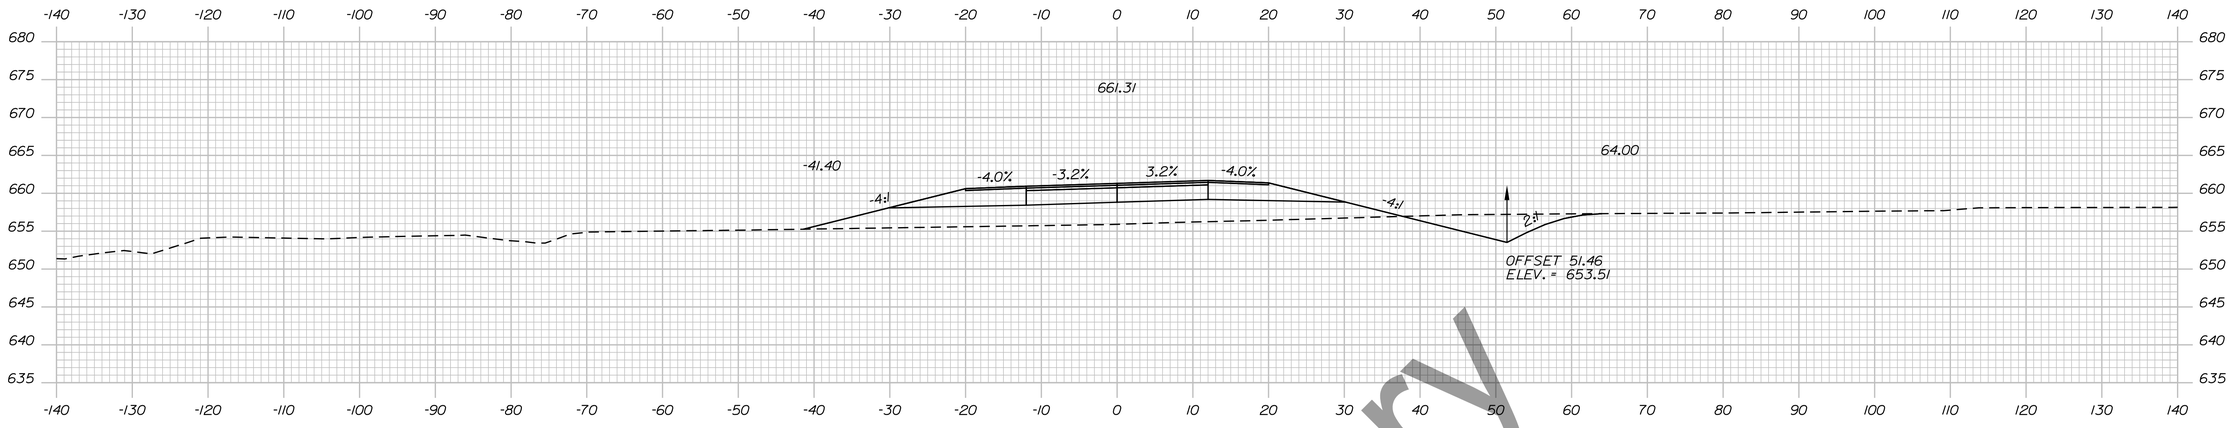

7589+50.00

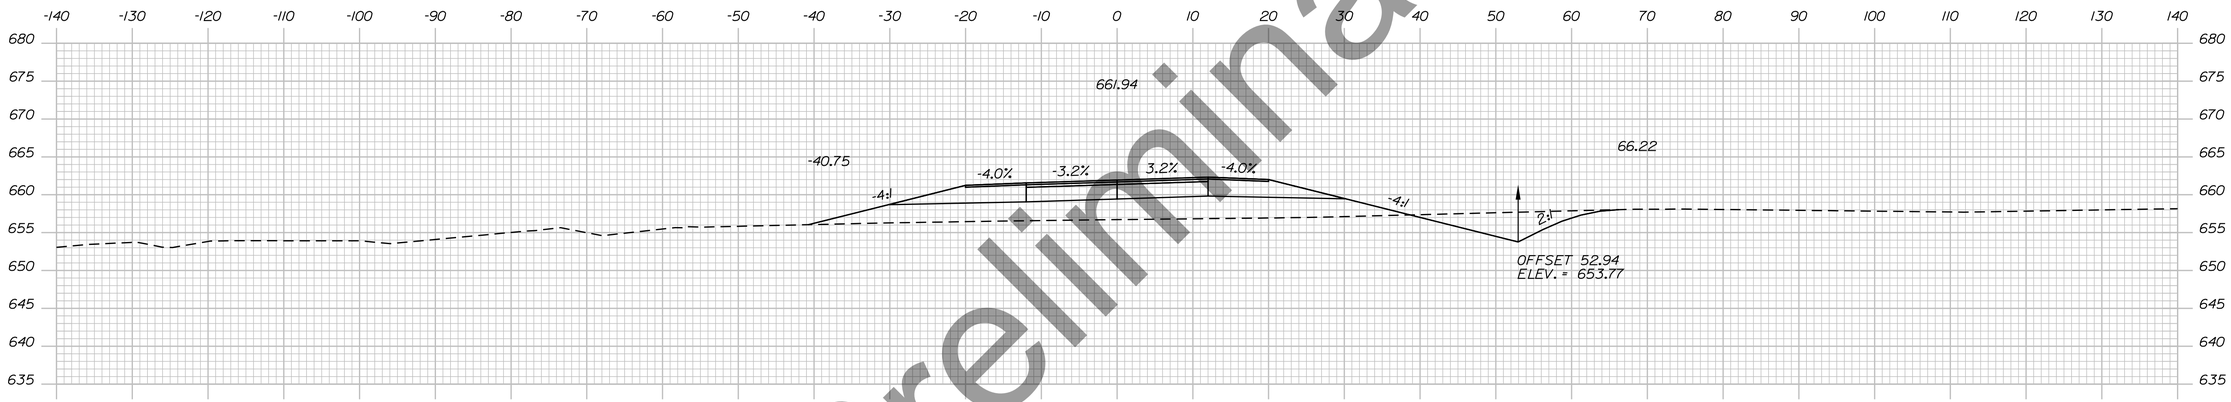

7589+00.00

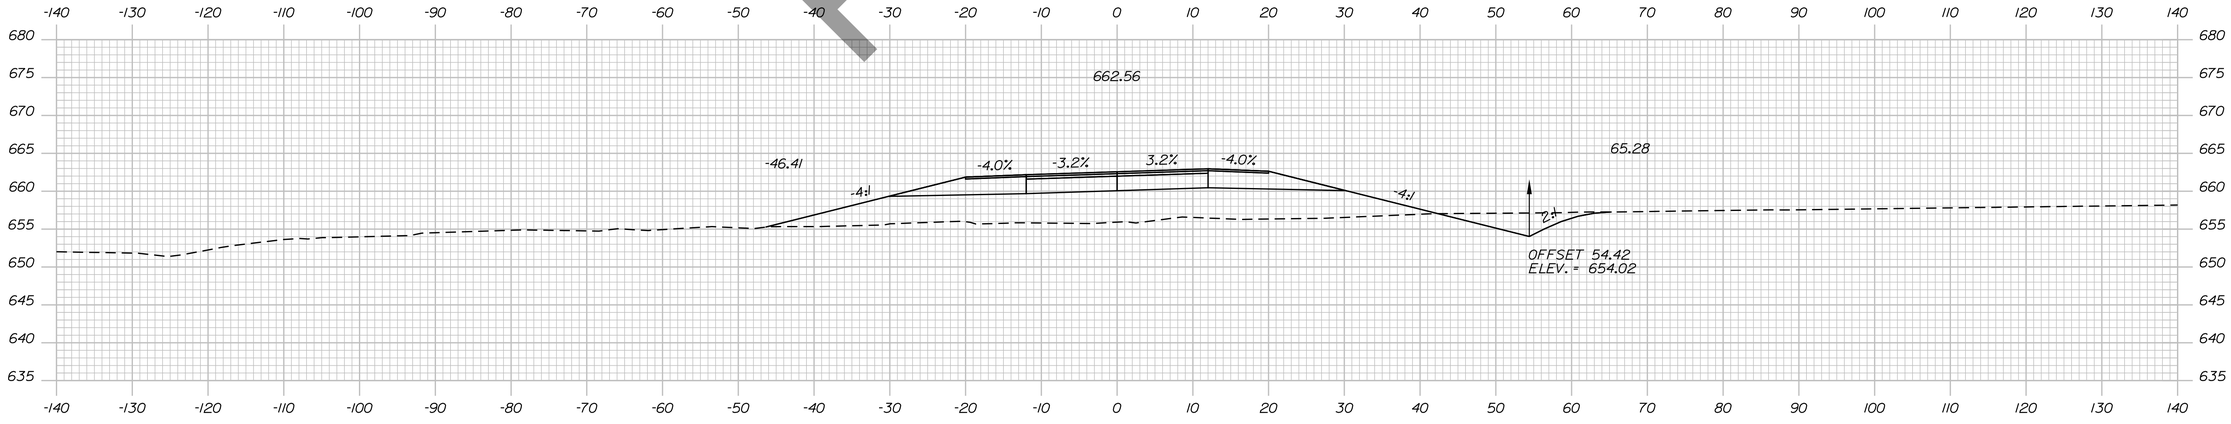

7588+50.00

Preliminary

STATE OF MAINE
DEPARTMENT OF TRANSPORTATION

HPP-6462(920)

WIN
WIN 6462.91

HIGHWAY PLANS

vhb

	DATE	BY
PROJ. MANAGER		R.M.
DESIGN-DETAILED		
CHECKED-REVIEWED		
DESIGN2-DETAILED2		
DESIGN3-DETAILED3		
REVISIONS 1		
REVISIONS 2		
REVISIONS 3		
REVISIONS 4		
FIELD CHANGES		

PRESQUE ISLE
PRESQUE ISLE BYPASS

CROSS SECTIONS


SHEET NUMBER

317


OF 460

Sta. 7588+50.00 to Sta. 7589+50.00


Filename: ...\H5_01_Xsects_PI_BYPASS.dgn Division: HIGHWAY Username: EFlynn Date:8/3/2023

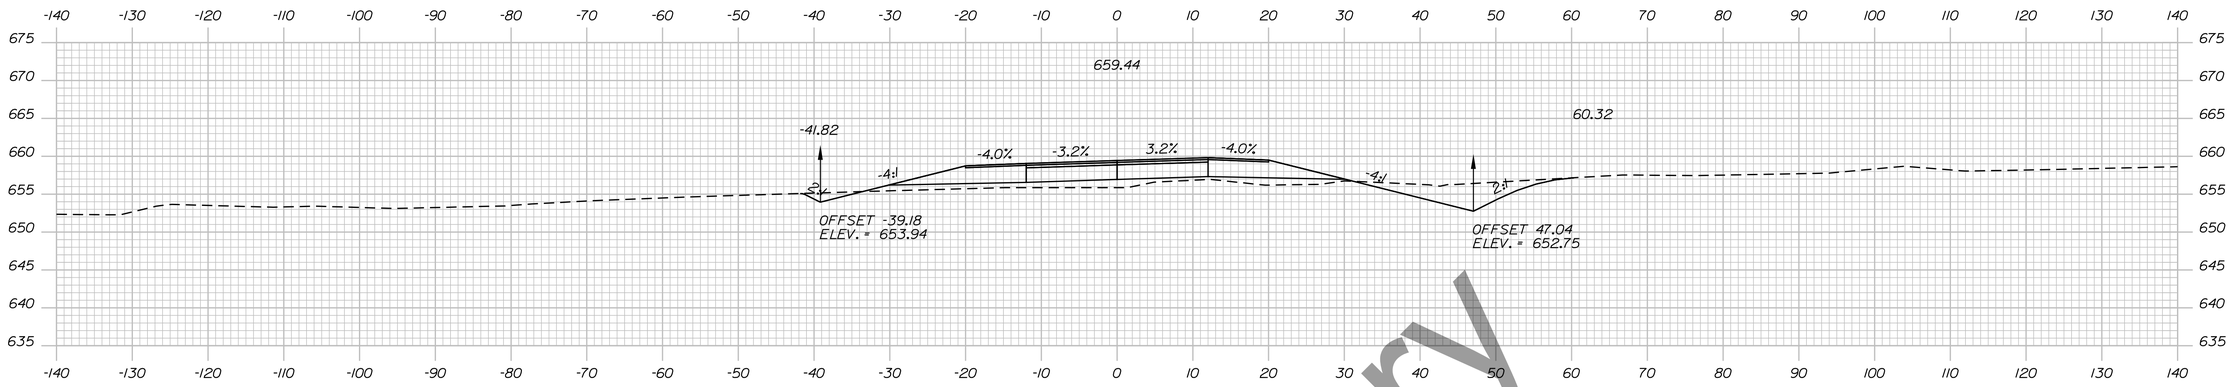

7591+00.00

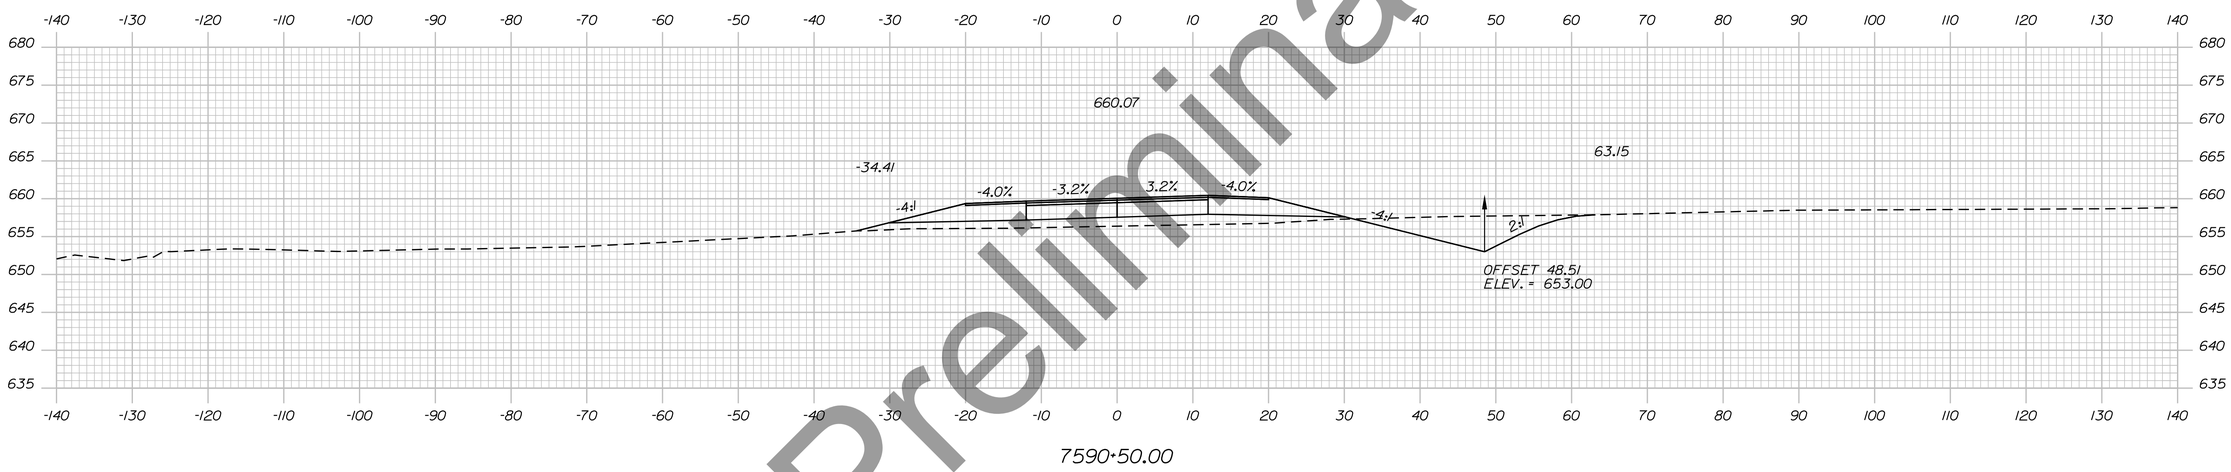

7590+50.00

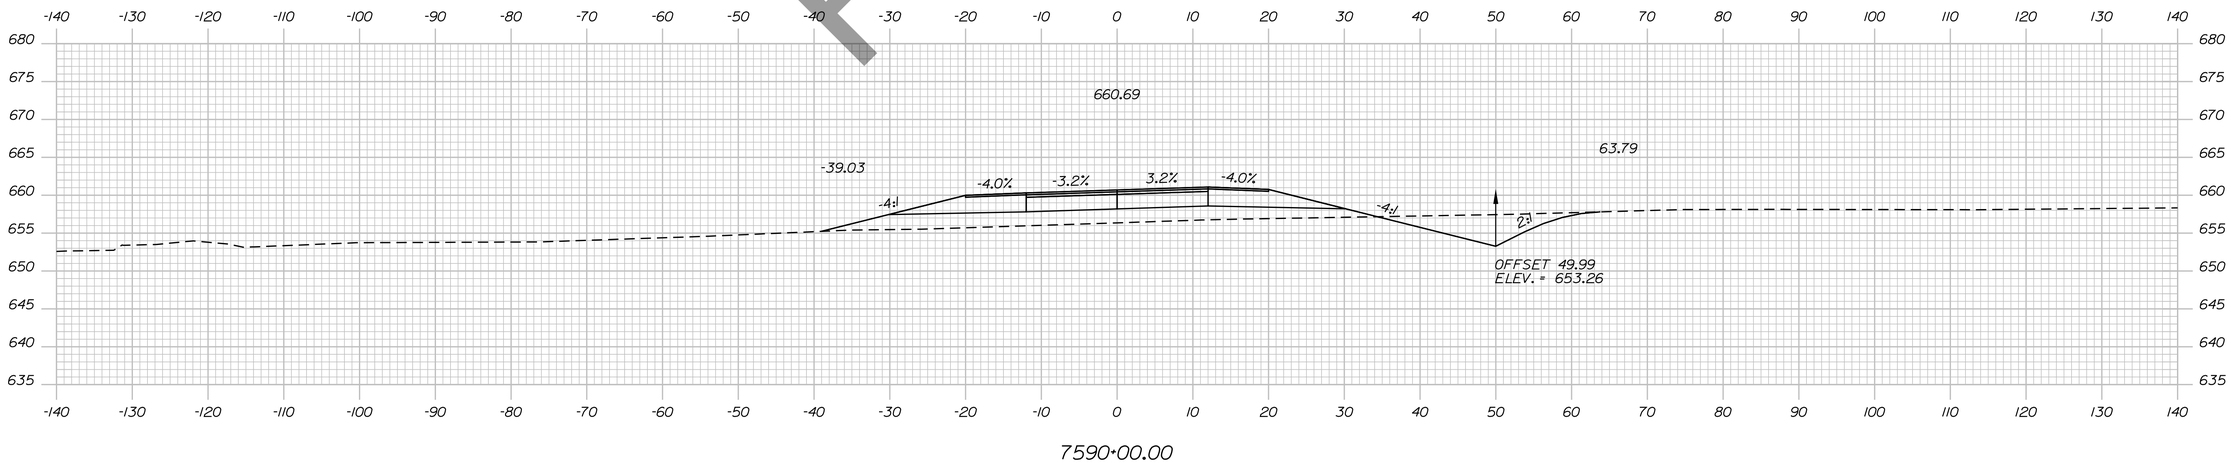

7590+00.00

Preliminary

Sta. 7590+00.00 to Sta. 7591+00.00

STATE OF MAINE
DEPARTMENT OF TRANSPORTATION

HPP-6462(920)

WIN
WIN 6462.91

HIGHWAY PLANS

vhb

	DATE	BY
PROJ. MANAGER		R.M.
DESIGN-DETAILED		
CHECKED-REVIEWED		
DESIGN2-DETAILED2		
DESIGN3-DETAILED3		
REVISIONS 1		
REVISIONS 2		
REVISIONS 3		
REVISIONS 4		
FIELD CHANGES		

PRESQUE ISLE
PRESQUE ISLE BYPASS


CROSS SECTIONS

SHEET NUMBER


318

OF 460


Filename: ...\H5_01_Xsects_PI_BYPASS.dgn Division: HIGHWAY Username: EFlynn Date:8/3/2023

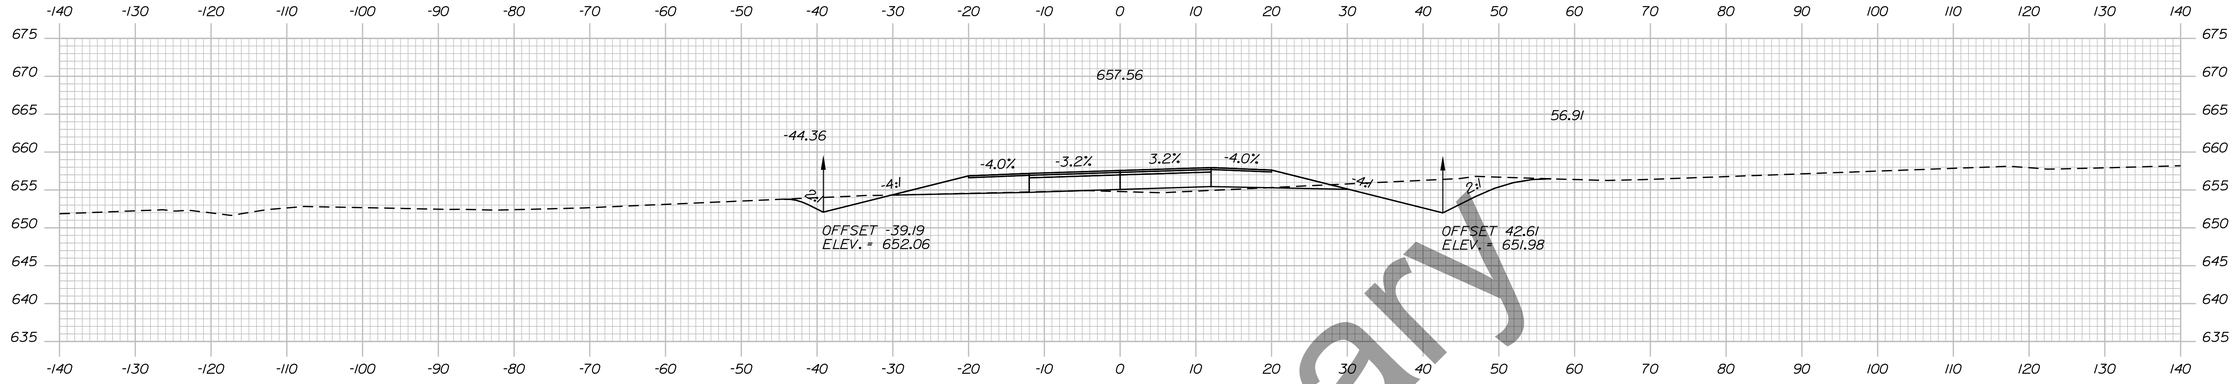

7592+50.00

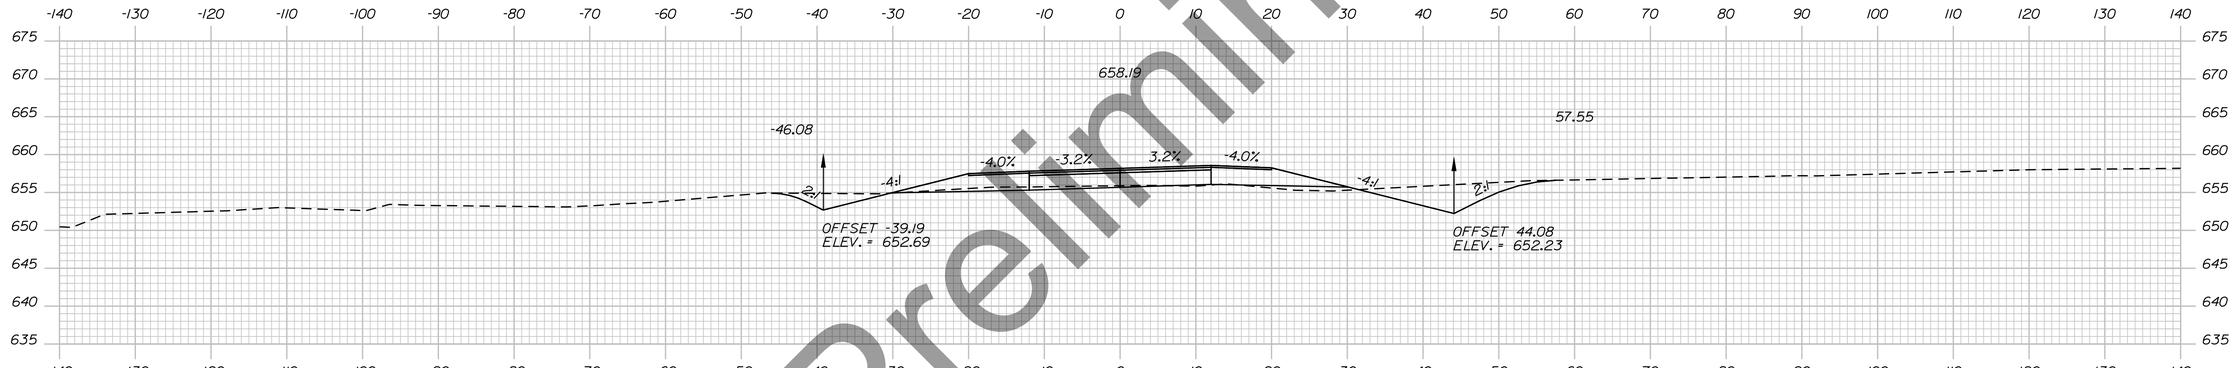

7592+00.00

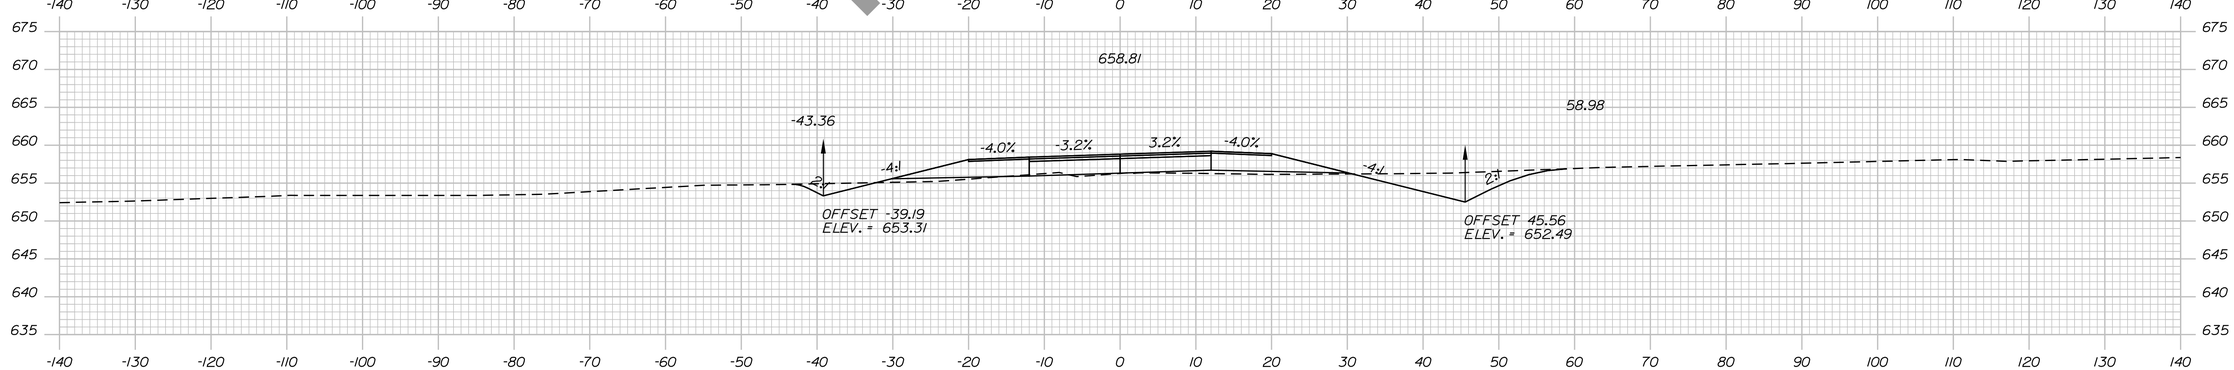

7591+50.00

Preliminary

STATE OF MAINE
DEPARTMENT OF TRANSPORTATION

HPP-6462(920)

WIN
WIN 6462.91

HIGHWAY PLANS

vhb

	DATE	BY
PROJ. MANAGER		R.M.
DESIGN-DETAILED		
CHECKED-REVIEWED		
DESIGN2-DETAILED2		
DESIGN3-DETAILED3		
REVISIONS 1		
REVISIONS 2		
REVISIONS 3		
REVISIONS 4		
FIELD CHANGES		

PRESQUE ISLE
PRESQUE ISLE BYPASS

CROSS SECTIONS


SHEET NUMBER

319


OF 460

Sta. 7591+50.00 to Sta. 7592+50.00


Filename: ...\H5_01_Xsects_PI_BYPASS.dgn Division: HIGHWAY Username: EFlynn Date:8/3/2023

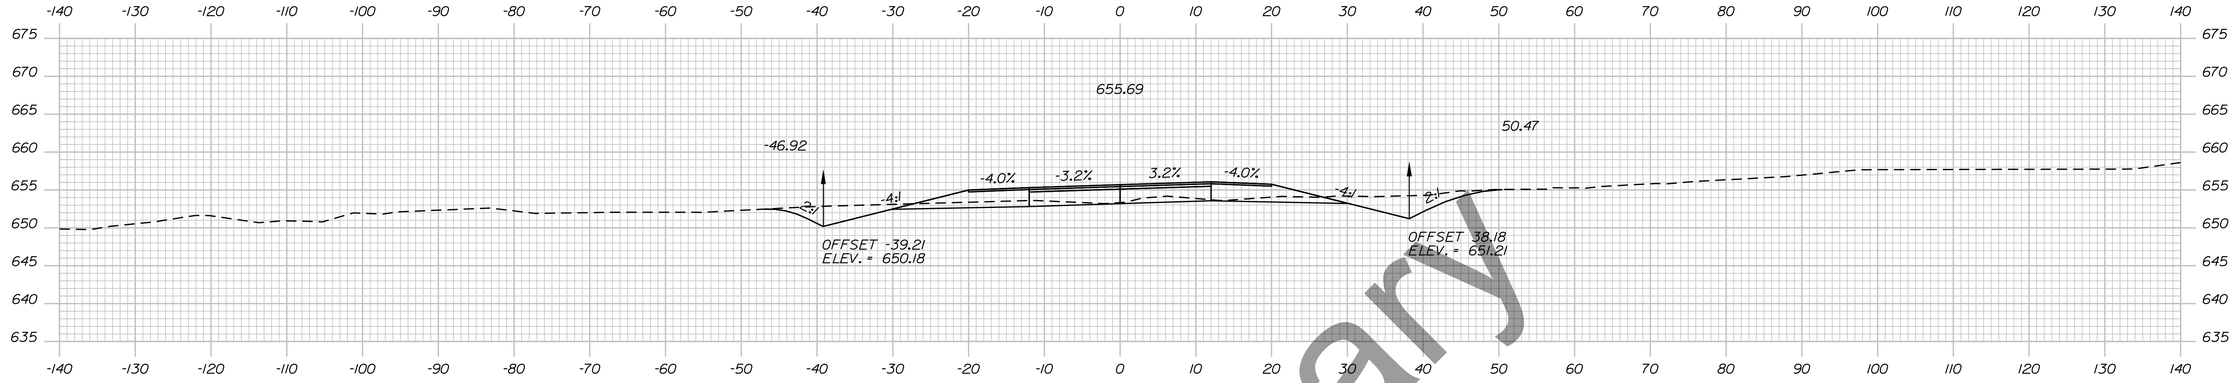

7594+00.00

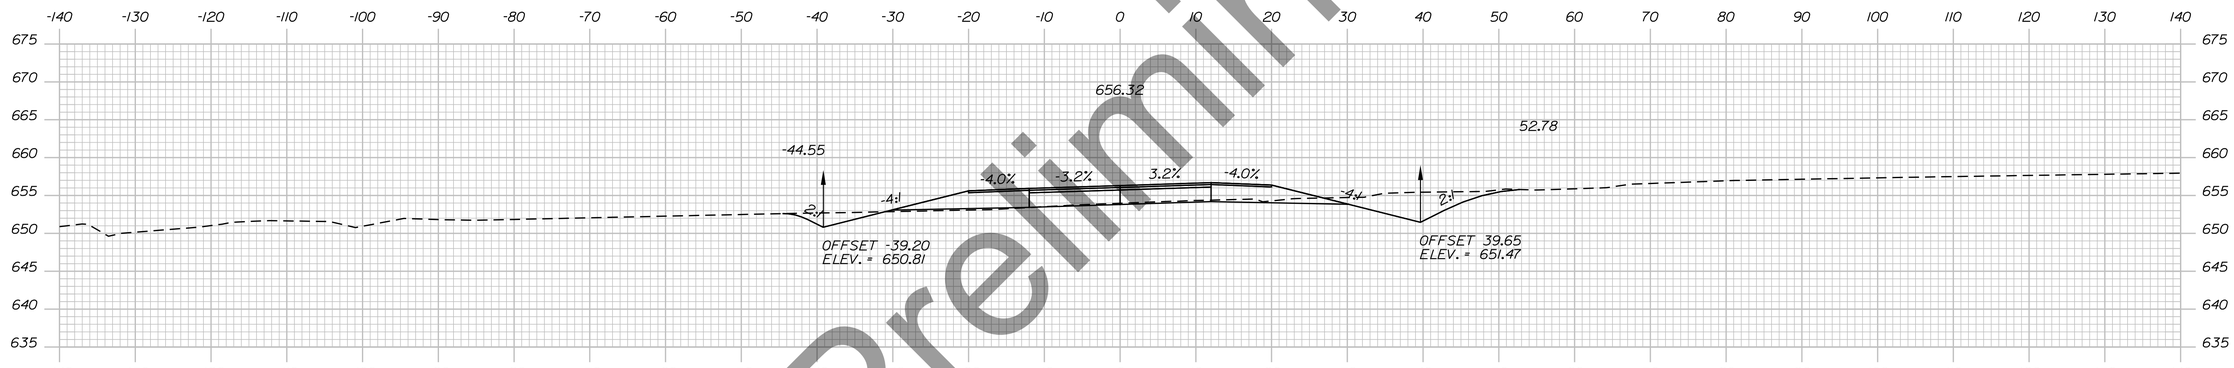

7593+50.00

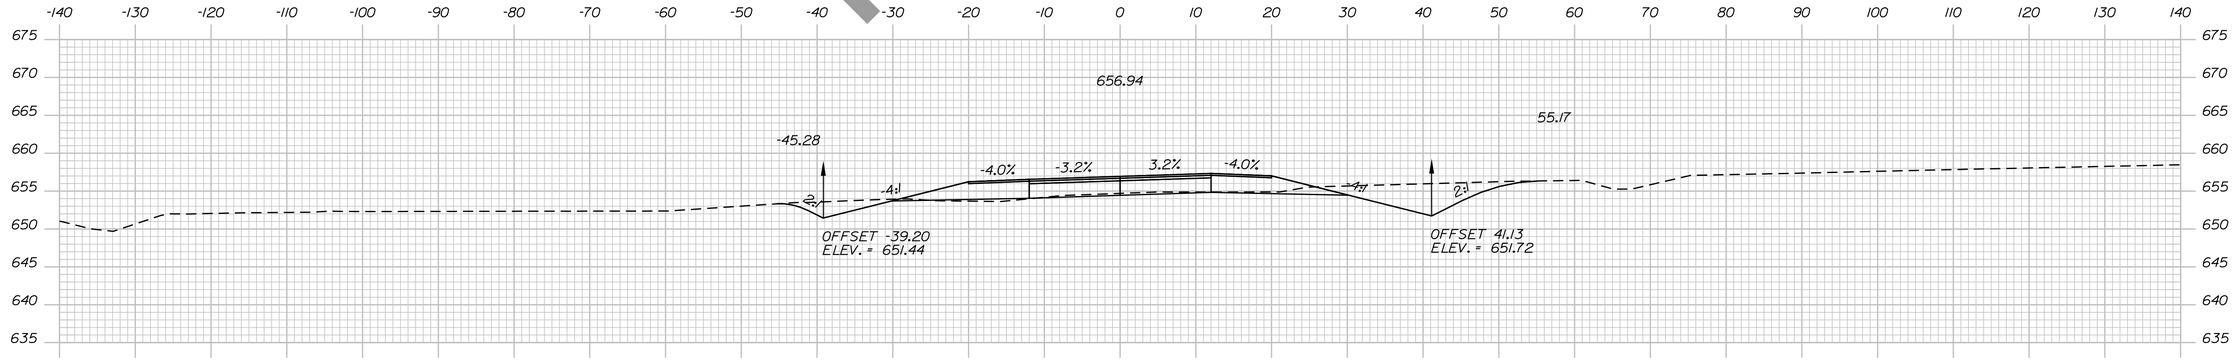

7593+00.00

Preliminary

STATE OF MAINE
DEPARTMENT OF TRANSPORTATION

HPP-6462(920)

WIN
WIN 6462.91

HIGHWAY PLANS

vhb

	DATE	BY
R.M.		
PROJ. MANAGER		
DESIGN-DETAILED		
CHECKED-REVIEWED		
DESIGN2-DETAILED2		
DESIGN3-DETAILED3		
REVISIONS 1		
REVISIONS 2		
REVISIONS 3		
REVISIONS 4		
FIELD CHANGES		

PRESQUE ISLE
PRESQUE ISLE BYPASS

CROSS SECTIONS


SHEET NUMBER

320


OF 460

Sta. 7593+00.00 to Sta. 7594+00.00


Filename: ...\H5_01_Xsects_PI_BYPASS.dgn Division: HIGHWAY Username: EFlynn Date:8/3/2023

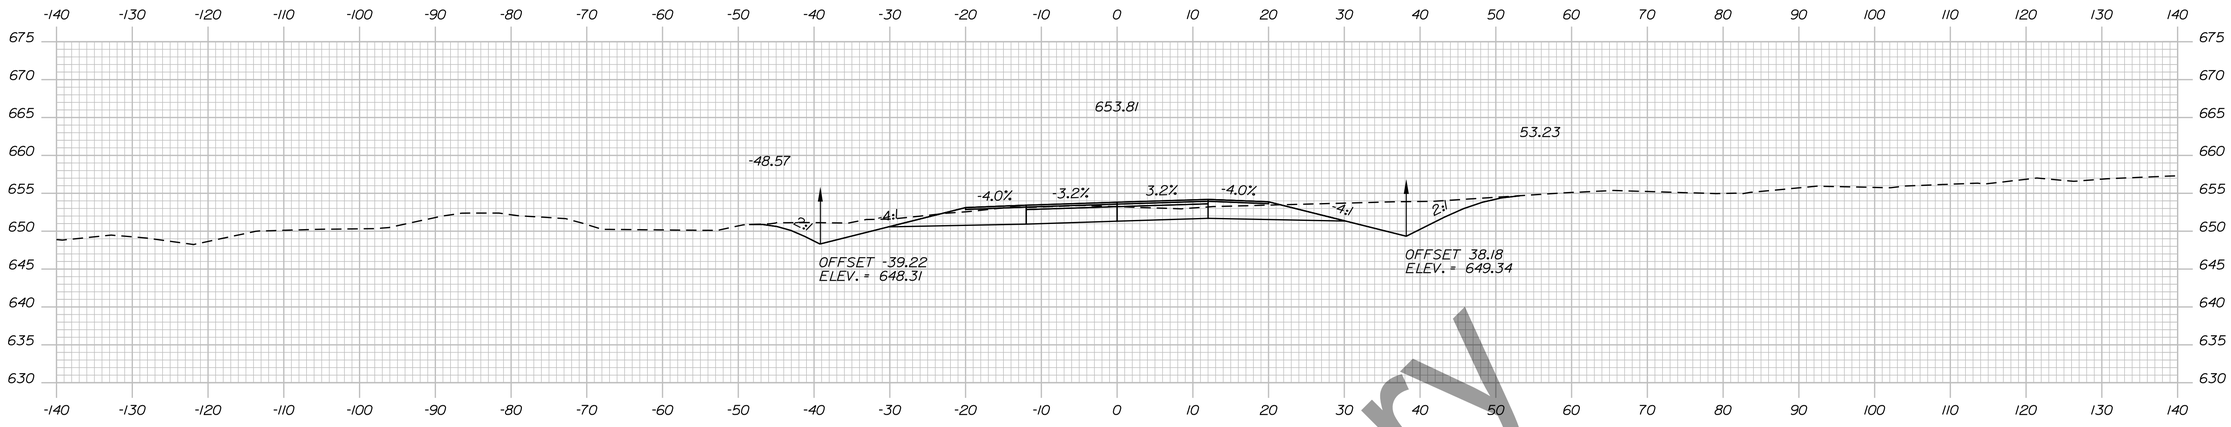

7595+50.00

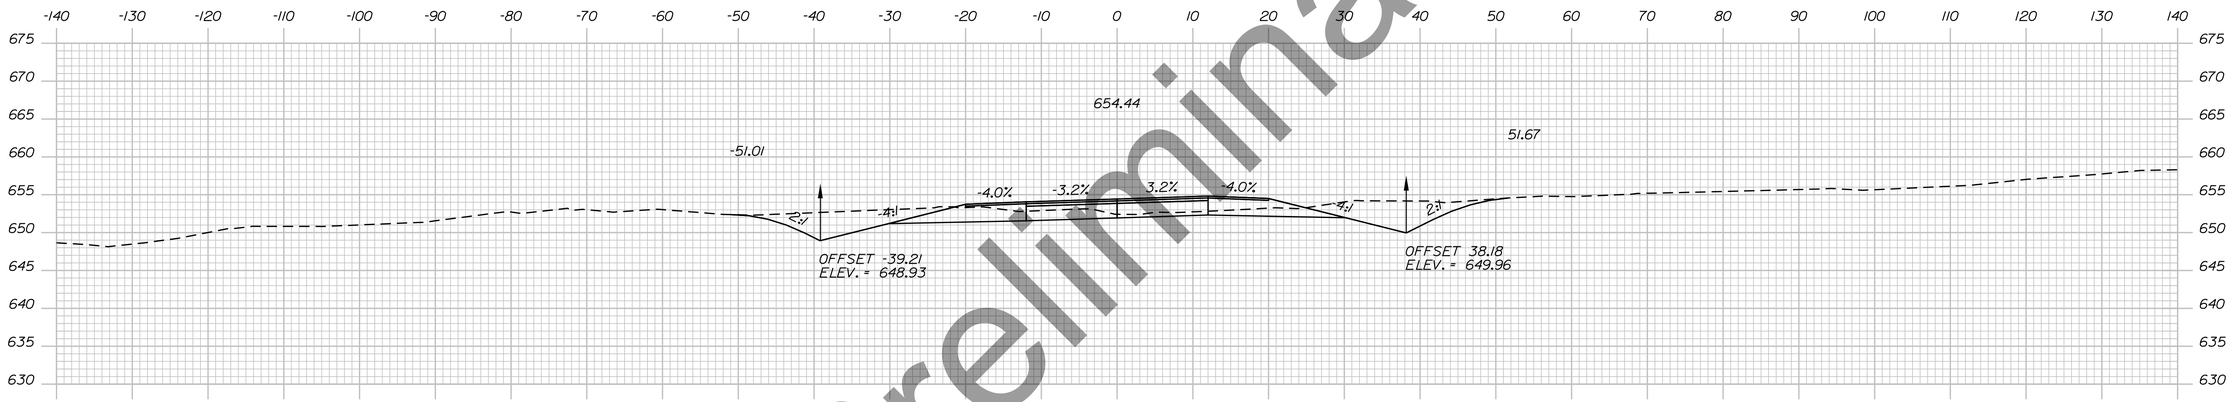

7595+00.00

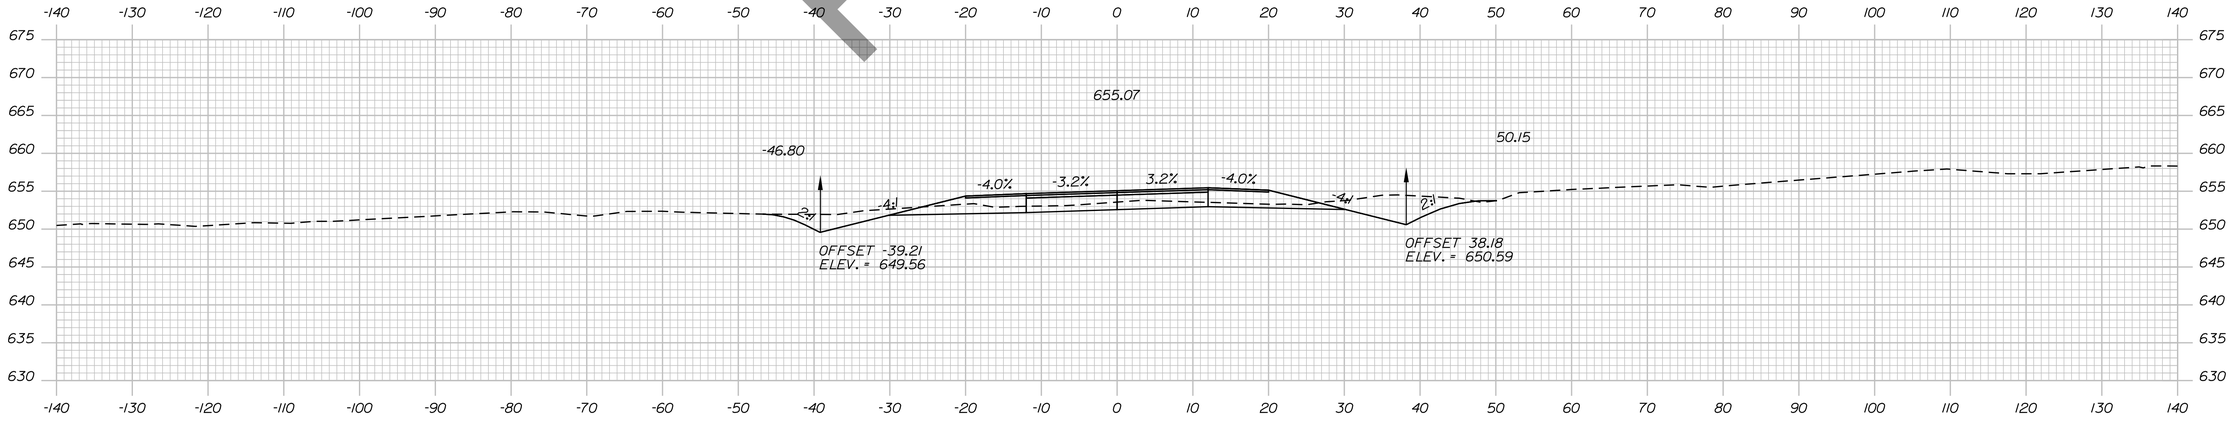

7594+50.00

Preliminary

STATE OF MAINE
DEPARTMENT OF TRANSPORTATION

HPP-6462(920)

WIN
WIN 6462.91

HIGHWAY PLANS

vhb

PROJ. MANAGER	R.M.	BY	DATE
DESIGN-DETAILED			
CHECKED-REVIEWED			
DESIGN2-DETAILED2			
DESIGN3-DETAILED3			
REVISIONS 1			
REVISIONS 2			
REVISIONS 3			
REVISIONS 4			
FIELD CHANGES			

PRESQUE ISLE
PRESQUE ISLE BYPASS

CROSS SECTIONS


SHEET NUMBER

321

OF 460

Sta. 7594+50.00 to Sta. 7595+50.00

Filename: ...\H5_01_Xsects_PI_BYPASS.dgn Division: HIGHWAY Username: EFlynn Date:8/3/2023

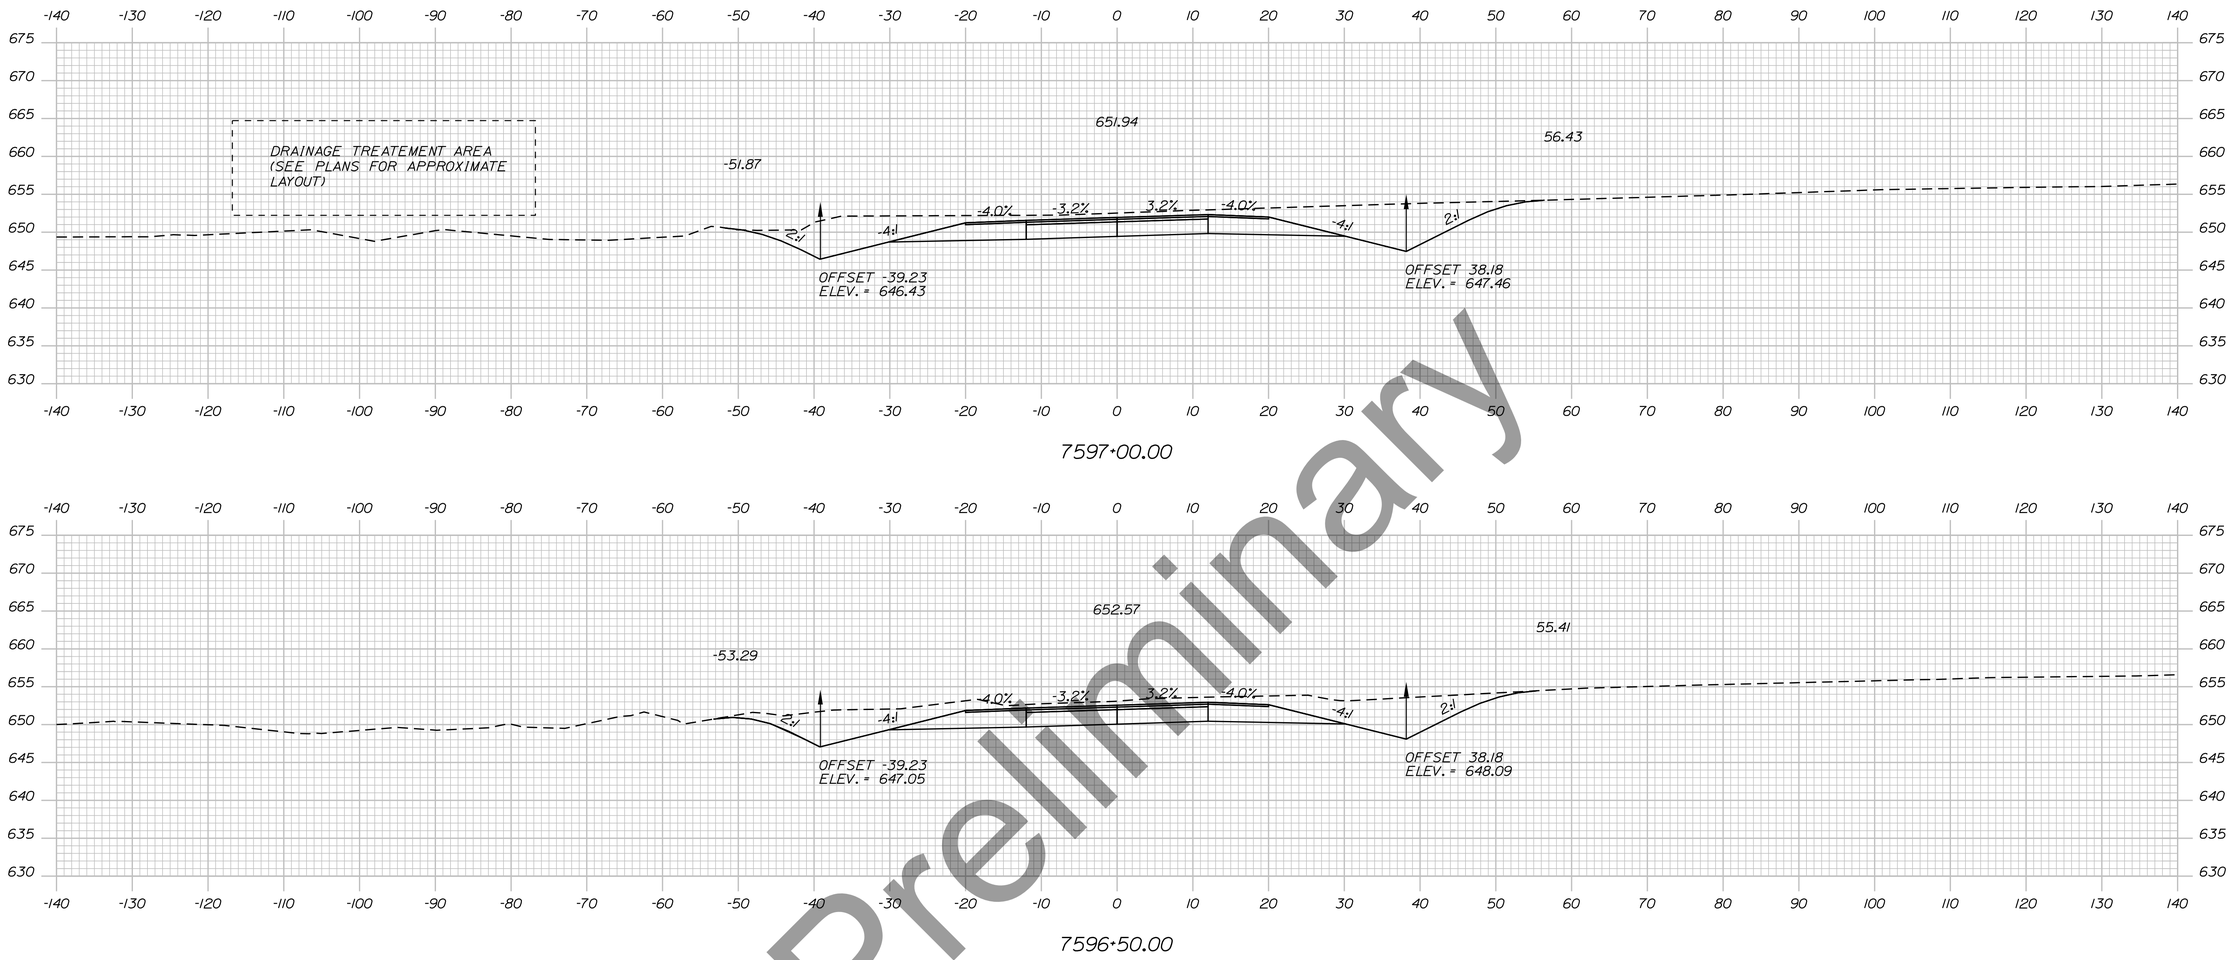

Preliminary

STATE OF MAINE
DEPARTMENT OF TRANSPORTATION

HPP-6462(920)

WIN
WIN 6462.91

HIGHWAY PLANS

vhb

	DATE	BY
PROJ. MANAGER		R.M.
DESIGN-DETAILED		
CHECKED-REVIEWED		
DESIGN2-DETAILED2		
DESIGN3-DETAILED3		
REVISIONS 1		
REVISIONS 2		
REVISIONS 3		
REVISIONS 4		
FIELD CHANGES		

PRESQUE ISLE
PRESQUE ISLE BYPASS

CROSS SECTIONS


SHEET NUMBER

322


OF 460

Sta. 7596+00.00 to Sta. 7597+00.00


Filename: ...\H5_01_Xsects_PI_BYPASS.dgn Division: HIGHWAY Username: EFlynn Date:8/3/2023

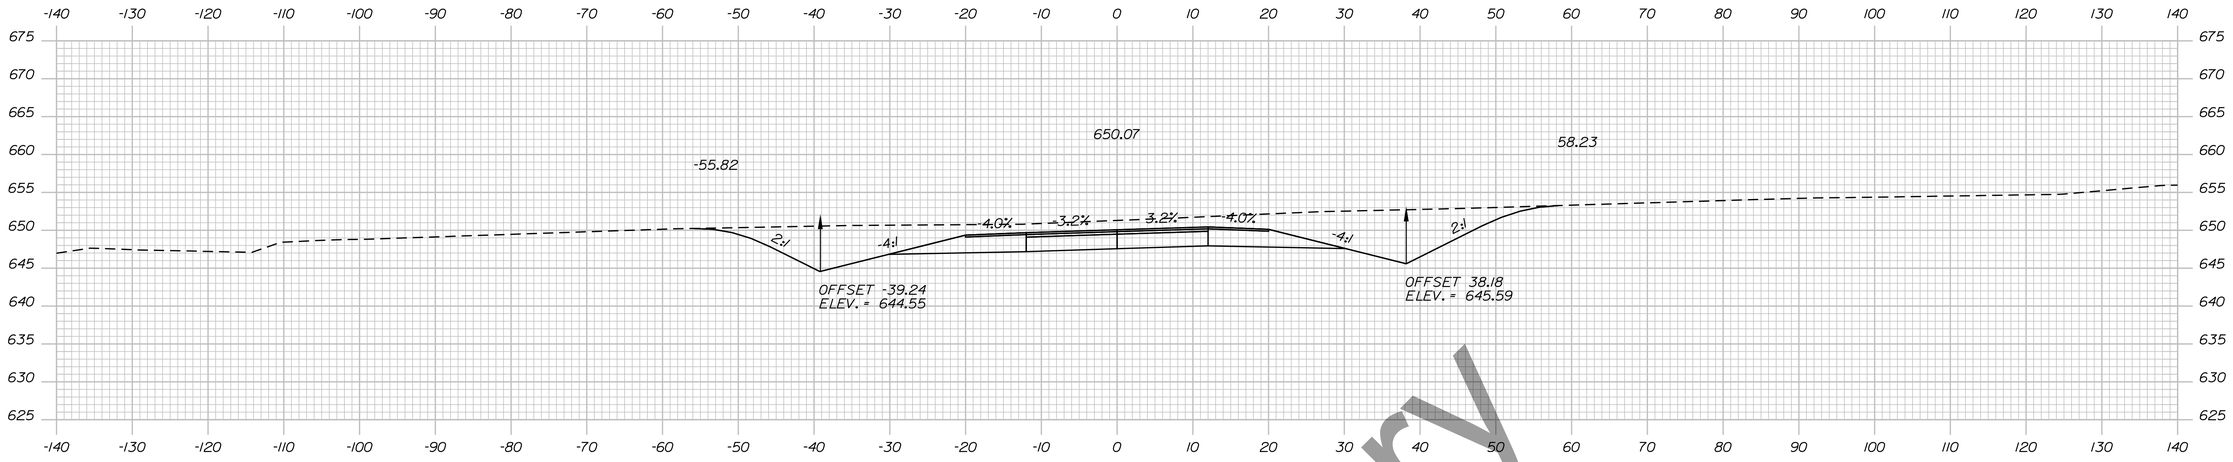

7598+50.00

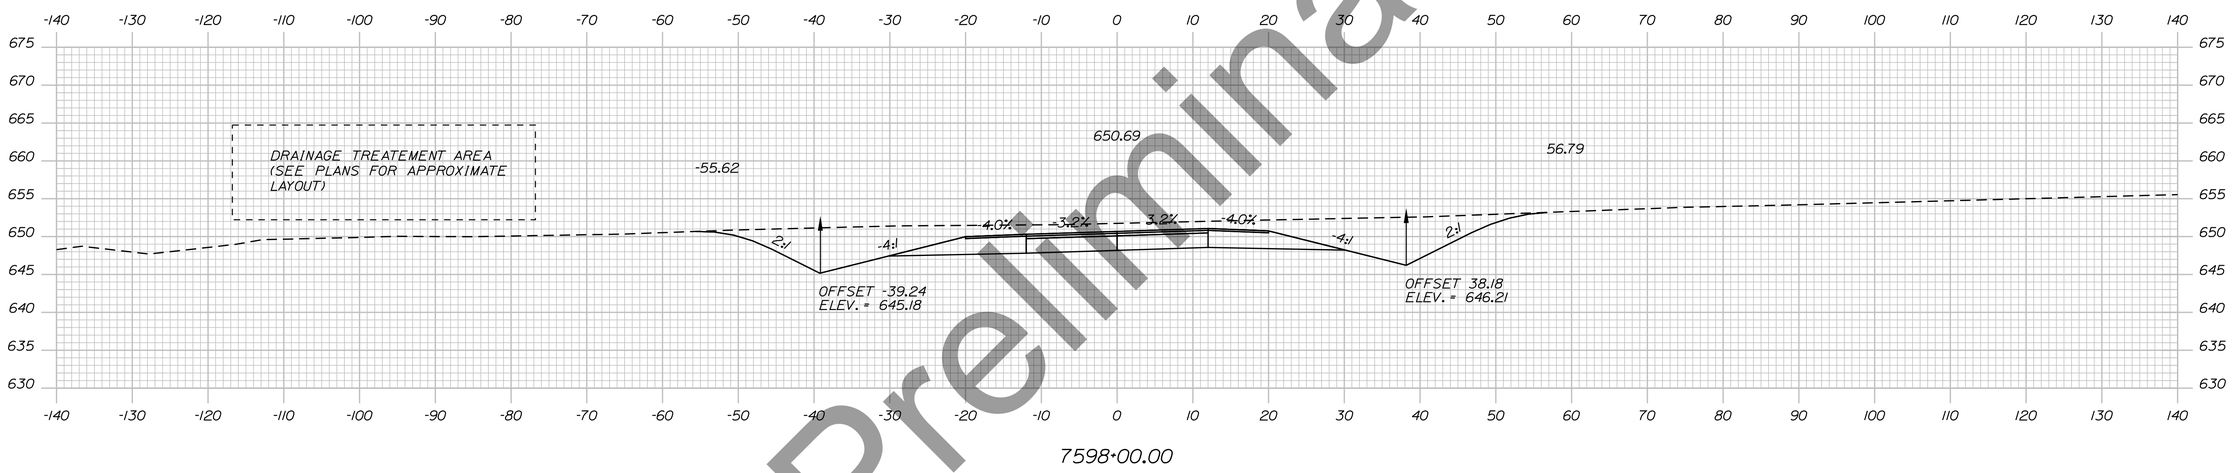

7598+00.00

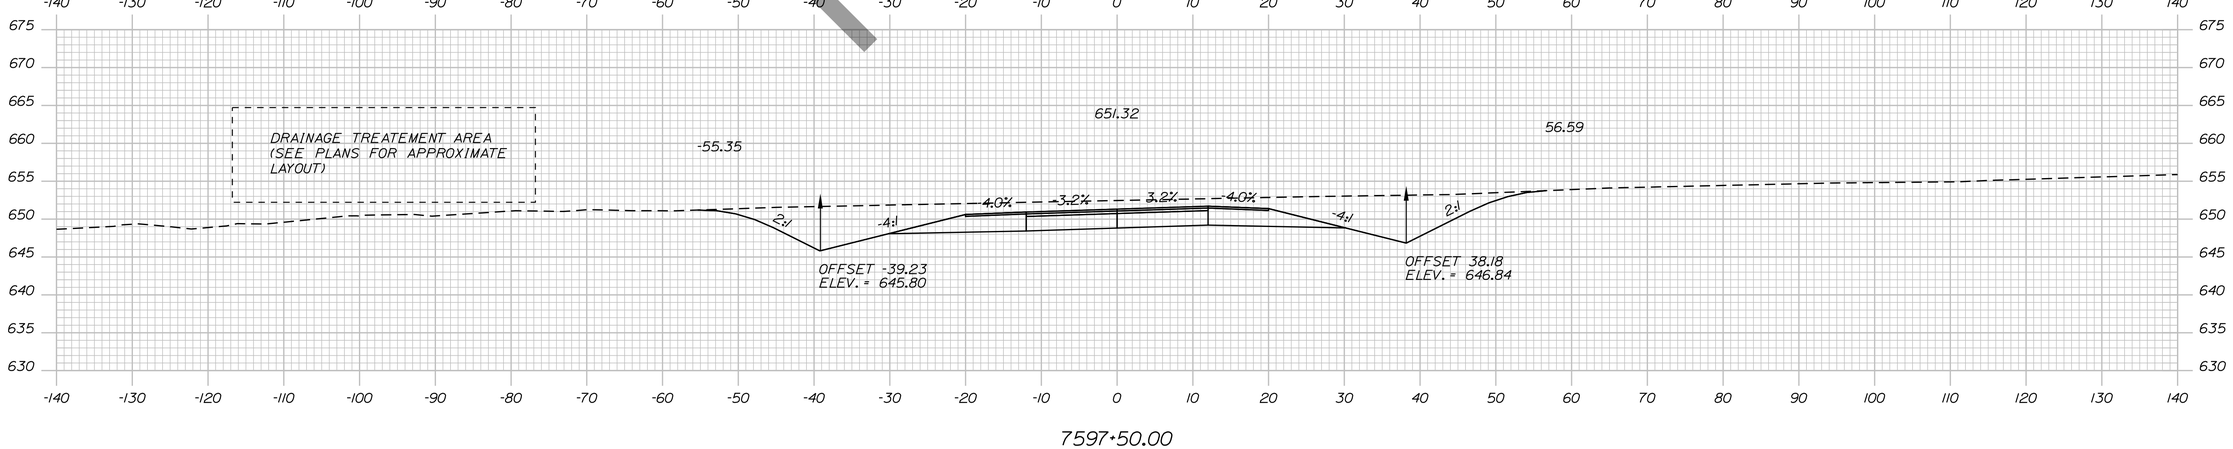

7597+50.00

Preliminary

STATE OF MAINE
DEPARTMENT OF TRANSPORTATION

HPP-6462(920)

WIN
WIN 6462.91

HIGHWAY PLANS

vhb

	DATE	BY
PROJ. MANAGER		R.M.
DESIGN-DETAILED		
CHECKED-REVIEWED		
DESIGN2-DETAILED2		
DESIGN3-DETAILED3		
REVISIONS 1		
REVISIONS 2		
REVISIONS 3		
REVISIONS 4		
FIELD CHANGES		

PRESQUE ISLE
PRESQUE ISLE BYPASS

CROSS SECTIONS


SHEET NUMBER

323


OF 460

Sta. 7597+50.00 to Sta. 7598+50.00


Filename: ...\H5_01_Xsects_PI_BYPASS.dgn Division: HIGHWAY Username: EFlynn Date:8/3/2023

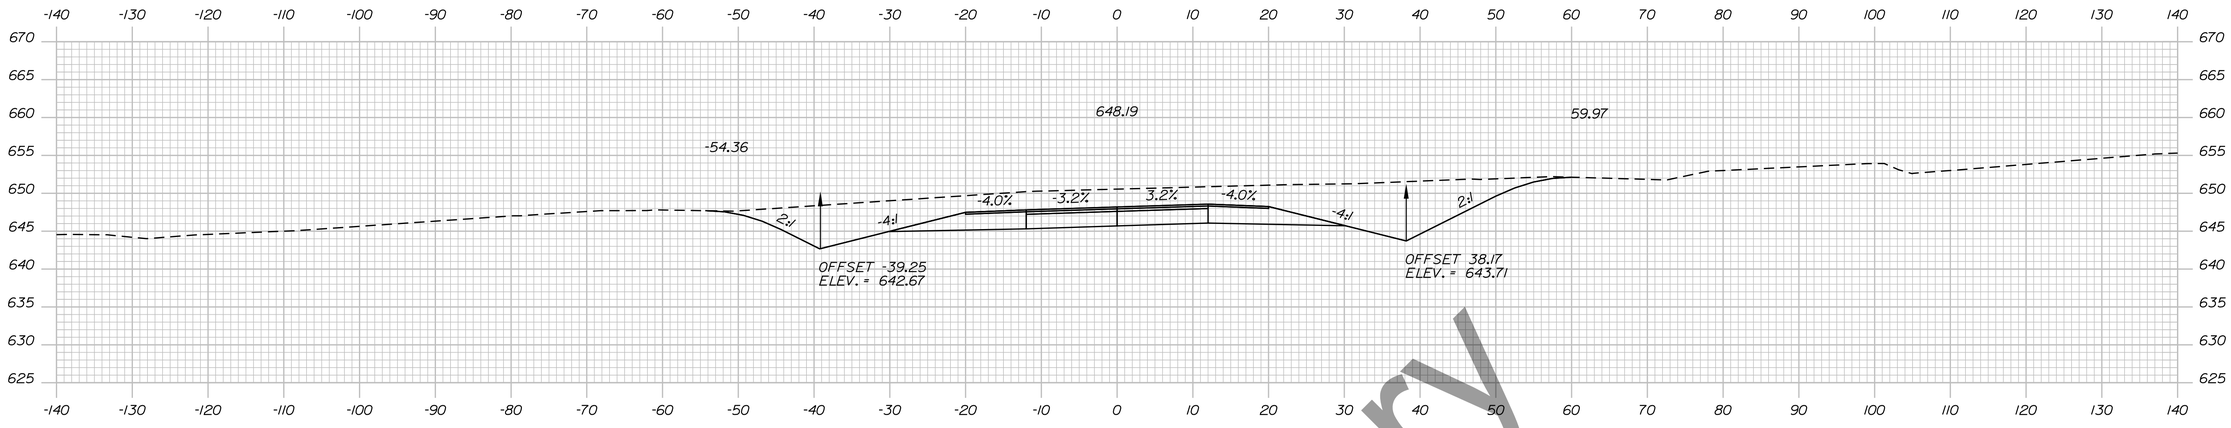

7600+00.00

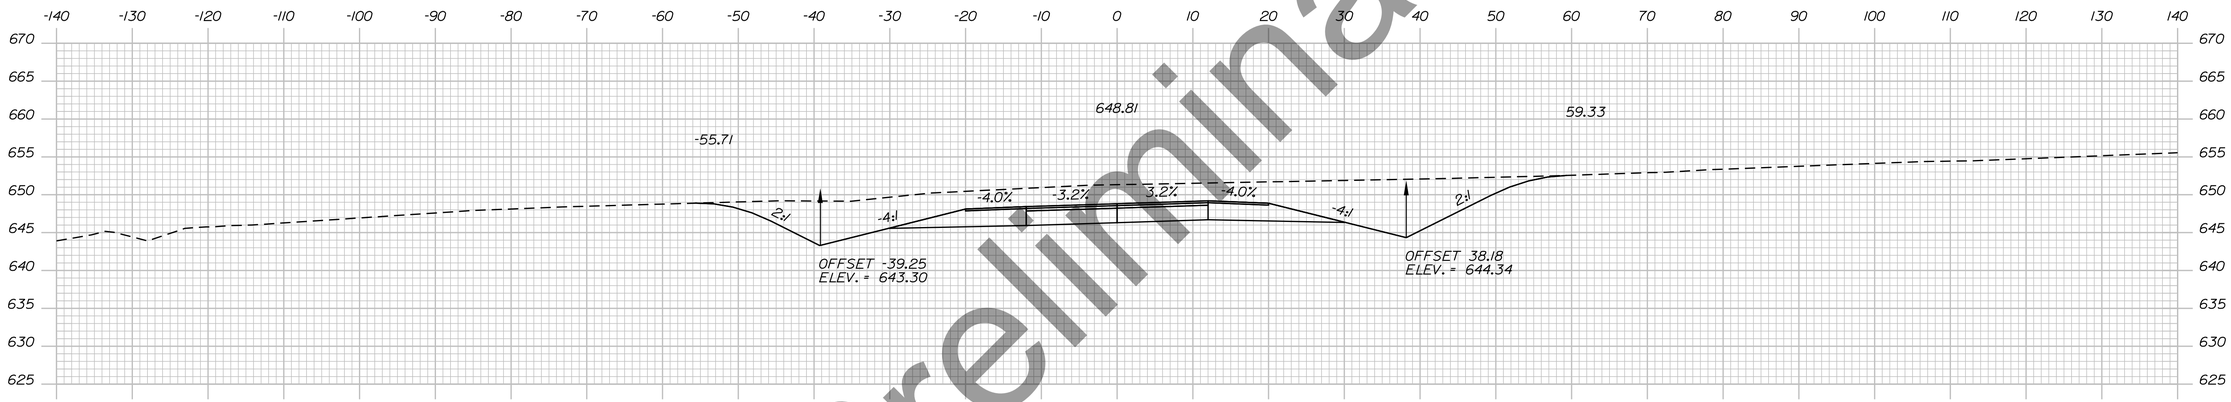

7599+50.00

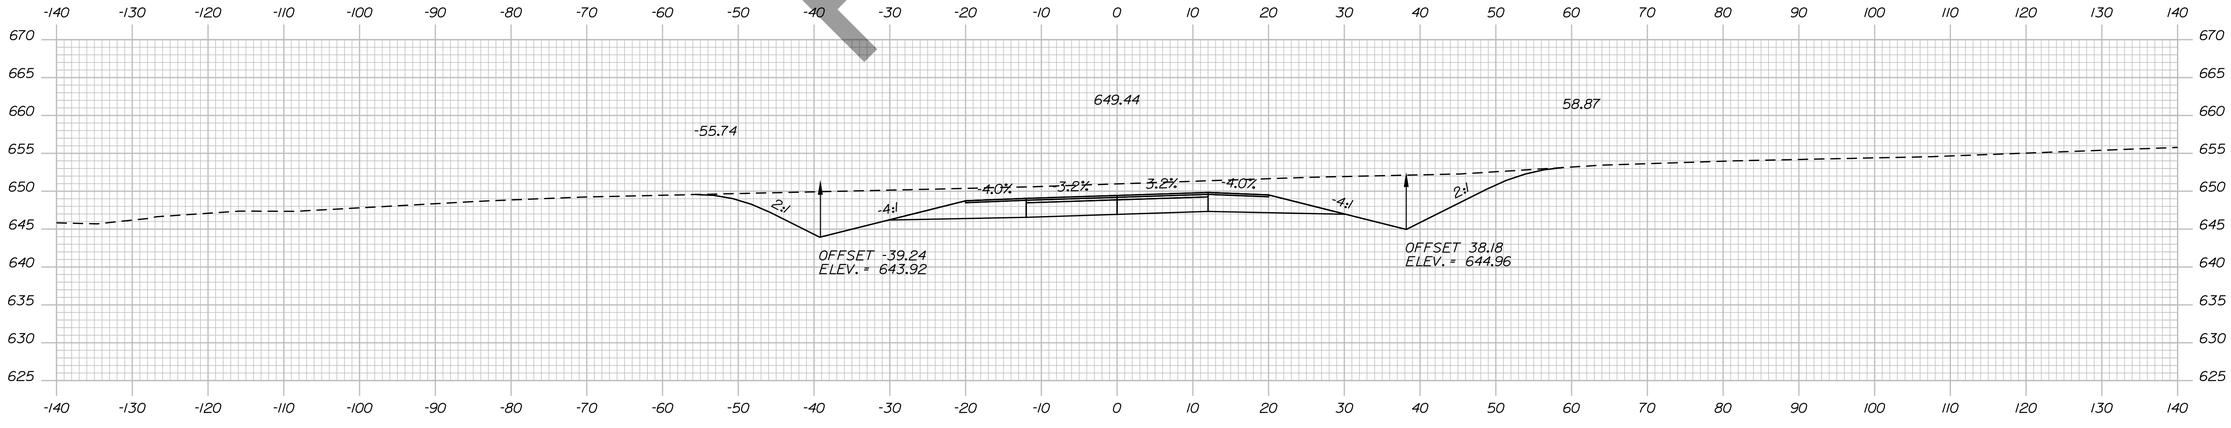

7599+00.00

Preliminary

STATE OF MAINE
DEPARTMENT OF TRANSPORTATION

HPP-6462(920)

WIN
WIN 6462.91

HIGHWAY PLANS

vhb

	DATE	BY
PROJ. MANAGER		R.M.
DESIGN-DETAILED		
CHECKED-REVIEWED		
DESIGN2-DETAILED2		
DESIGN3-DETAILED3		
REVISIONS 1		
REVISIONS 2		
REVISIONS 3		
REVISIONS 4		
FIELD CHANGES		

PRESQUE ISLE
PRESQUE ISLE BYPASS

CROSS SECTIONS


SHEET NUMBER

324


OF 460

Filename: ...\H5_01_Xsects_PI_BYPASS.dgn Division: HIGHWAY Username: EFlynn Date:8/3/2023


Sta. 7599+00.00 to Sta. 7600+00.00

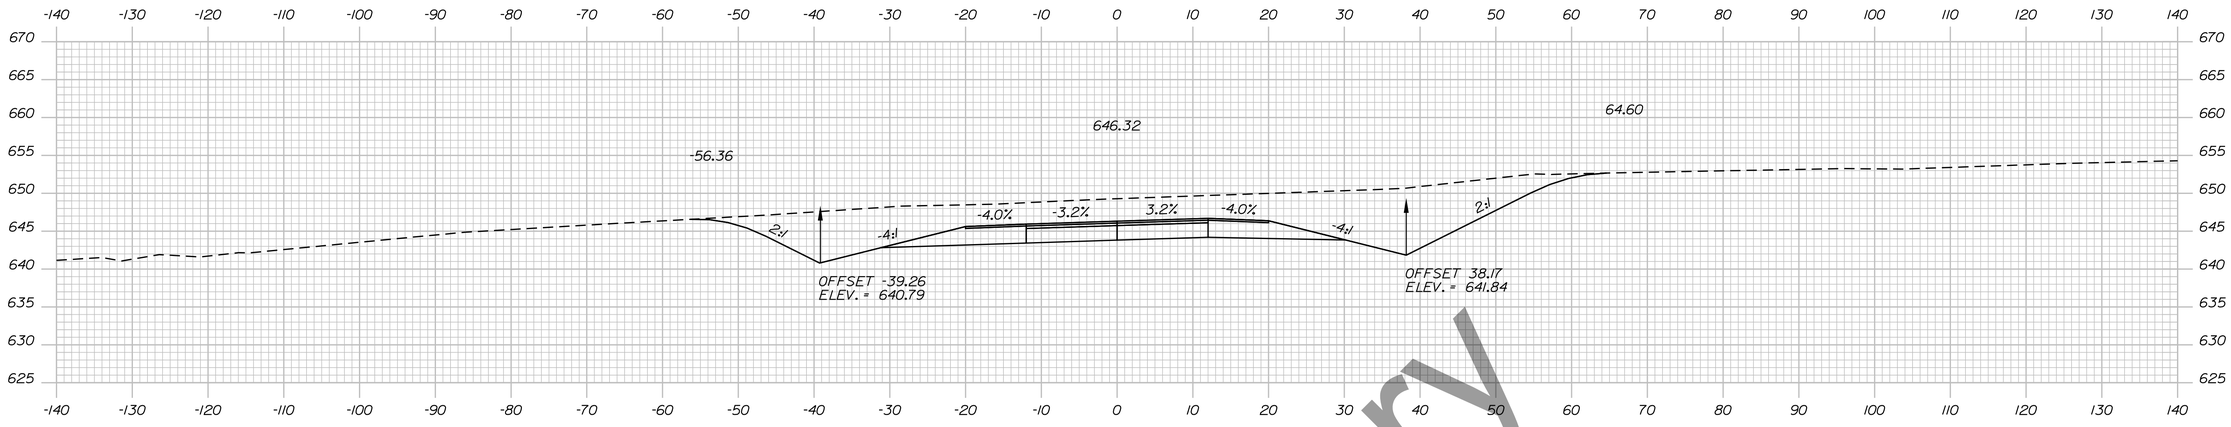

7601+50.00

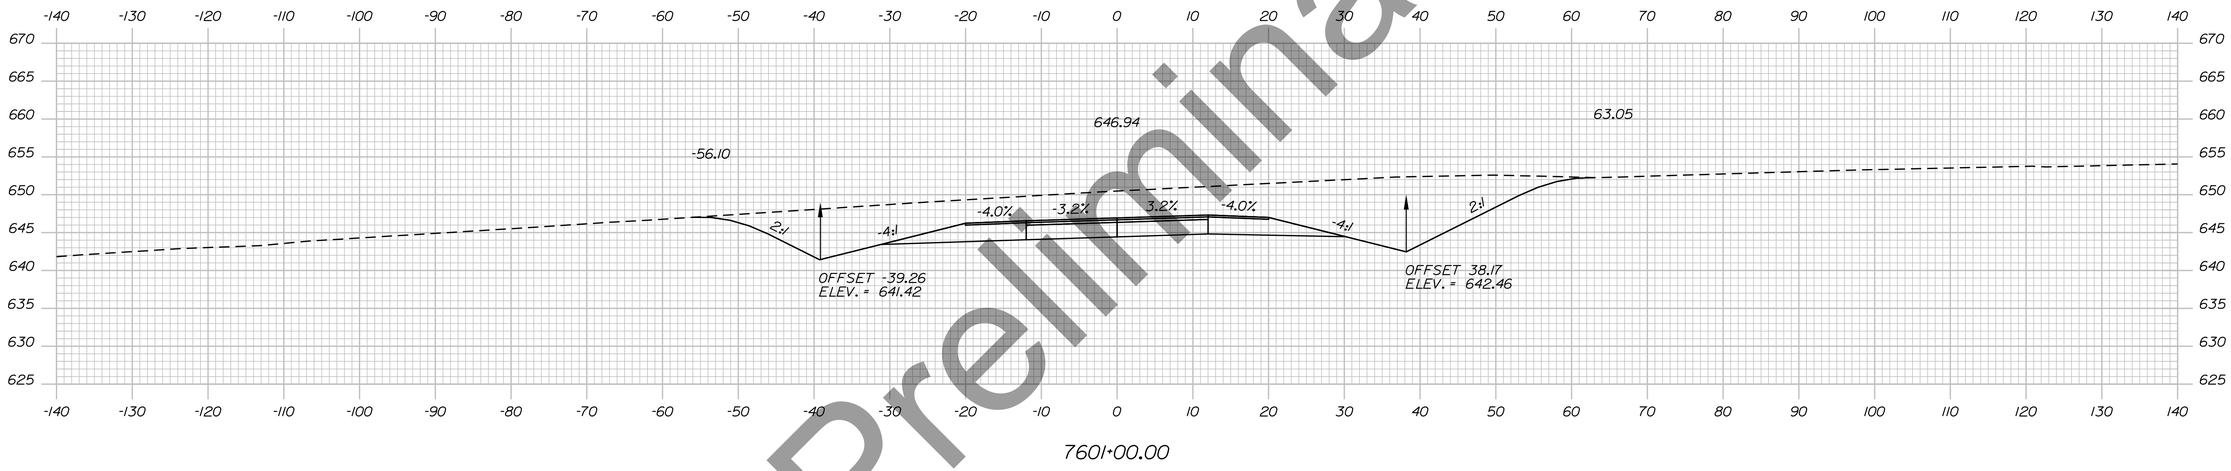

7601+00.00

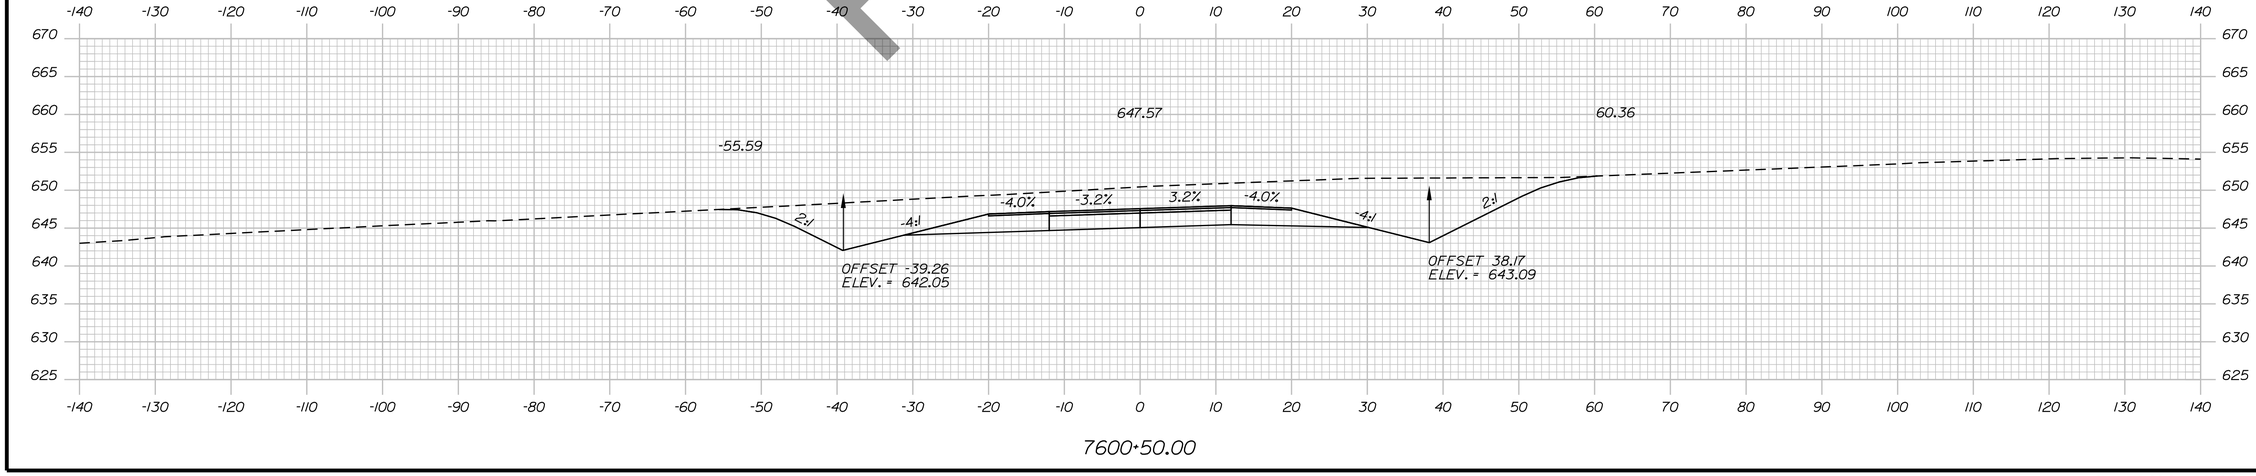

7600+50.00

Preliminary

STATE OF MAINE
DEPARTMENT OF TRANSPORTATION

HPP-6462(920)

WIN
WIN 6462.91

HIGHWAY PLANS

vhb

	DATE	BY
PROJ. MANAGER		R.M.
DESIGN-DETAILED		
CHECKED-REVIEWED		
DESIGN2-DETAILED2		
DESIGN3-DETAILED3		
REVISIONS 1		
REVISIONS 2		
REVISIONS 3		
REVISIONS 4		
FIELD CHANGES		

PRESQUE ISLE
PRESQUE ISLE BYPASS

CROSS SECTIONS


SHEET NUMBER

325

OF 460

Sta. 7600+50.00 to Sta. 7601+50.00

Filename: ...\H5_01_Xsects_PL_BYPASS.dgn Division: HIGHWAY Username: EFlynn Date:8/3/2023

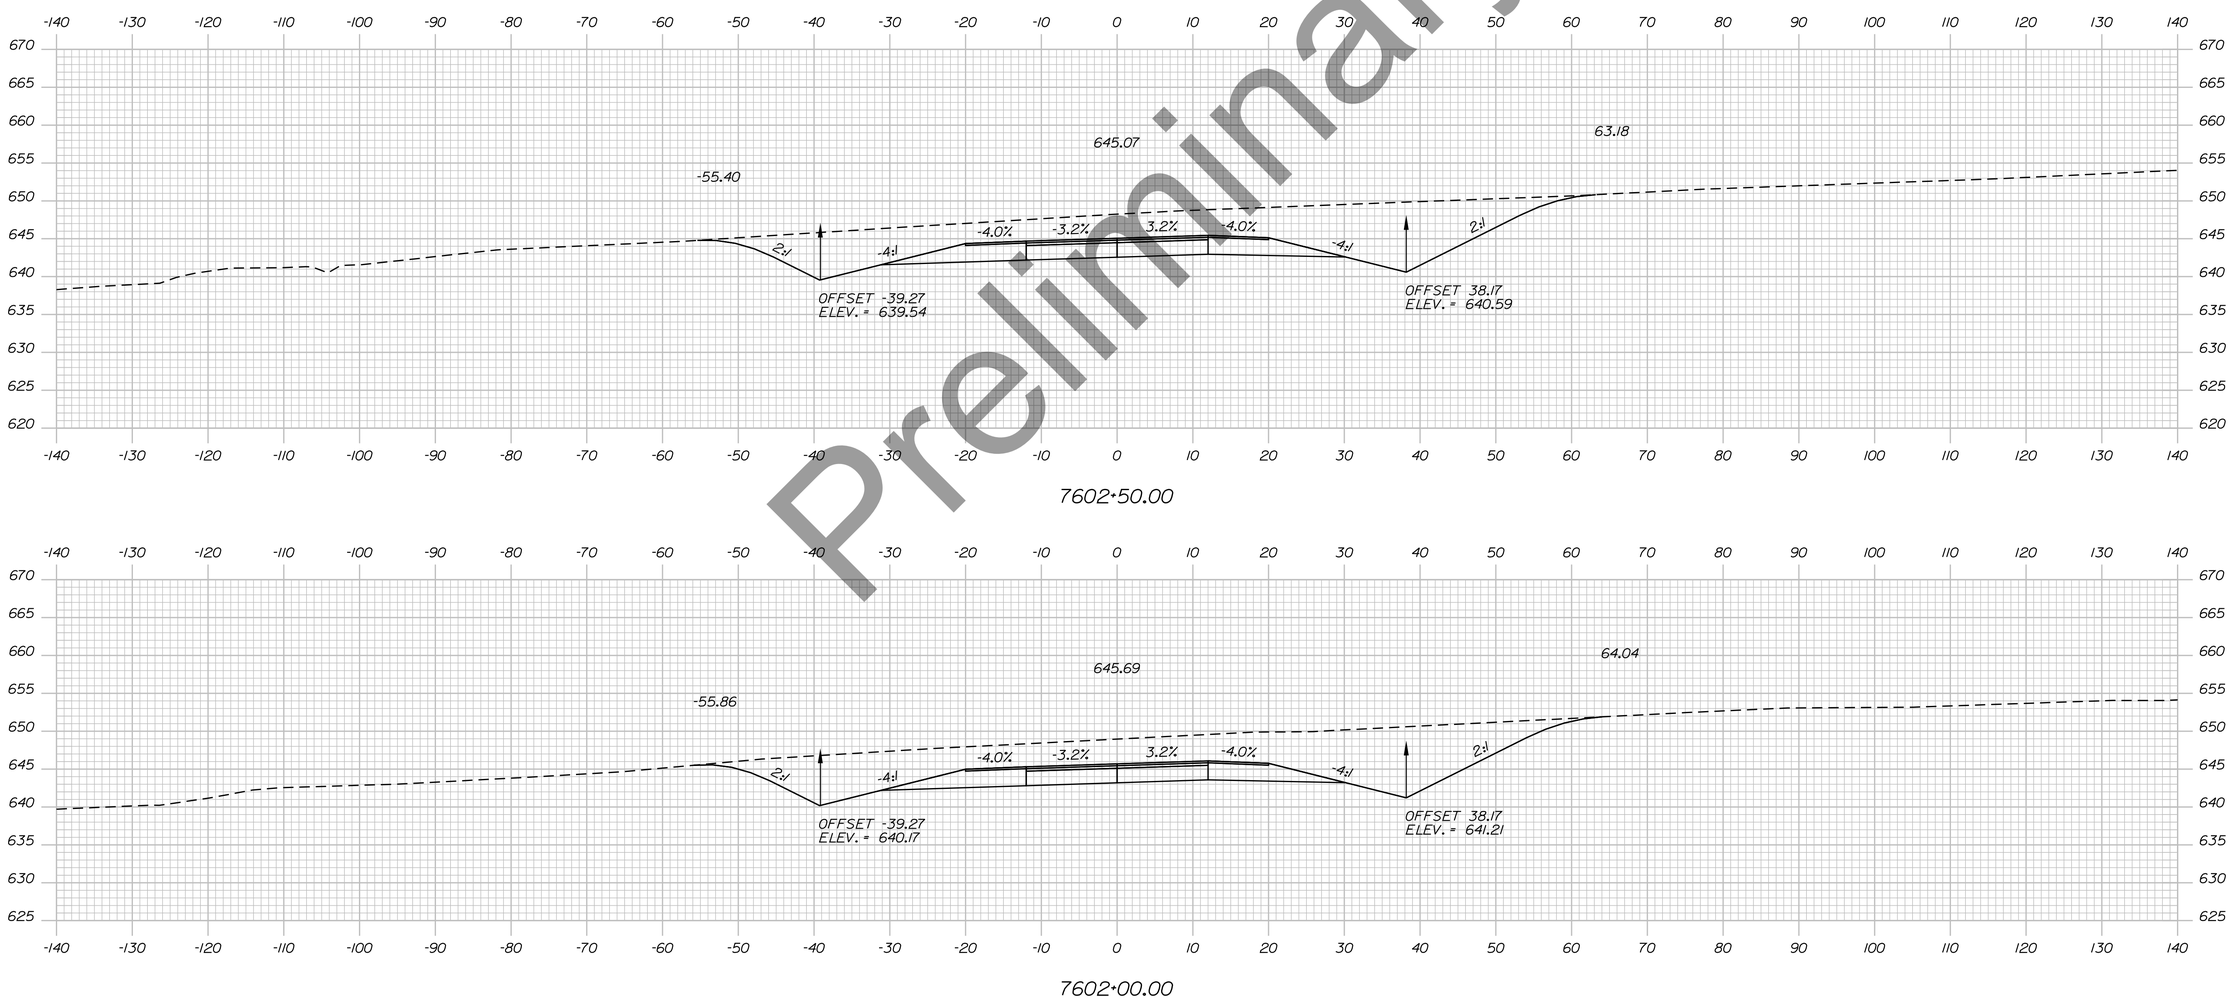

Preliminary

Filename: ...\H5_01_Xsects_PI_BYPASS.dgn Division: HIGHWAY Username: EFlynn Date:8/3/2023

STATE OF MAINE
DEPARTMENT OF TRANSPORTATION

HPP-6462(920)

WIN
WIN 6462.91

HIGHWAY PLANS

vhb

PROJ. MANAGER	R.M.	DATE
DESIGN-DETAILED		BY
CHECKED-REVIEWED		
DESIGN2-DETAILED2		
DESIGN3-DETAILED3		
REVISIONS 1		
REVISIONS 2		
REVISIONS 3		
REVISIONS 4		
FIELD CHANGES		

PRESQUE ISLE
PRESQUE ISLE BYPASS


CROSS SECTIONS

SHEET NUMBER

326

OF 460

Sta. 7602+00.00 to Sta. 7602+50.00

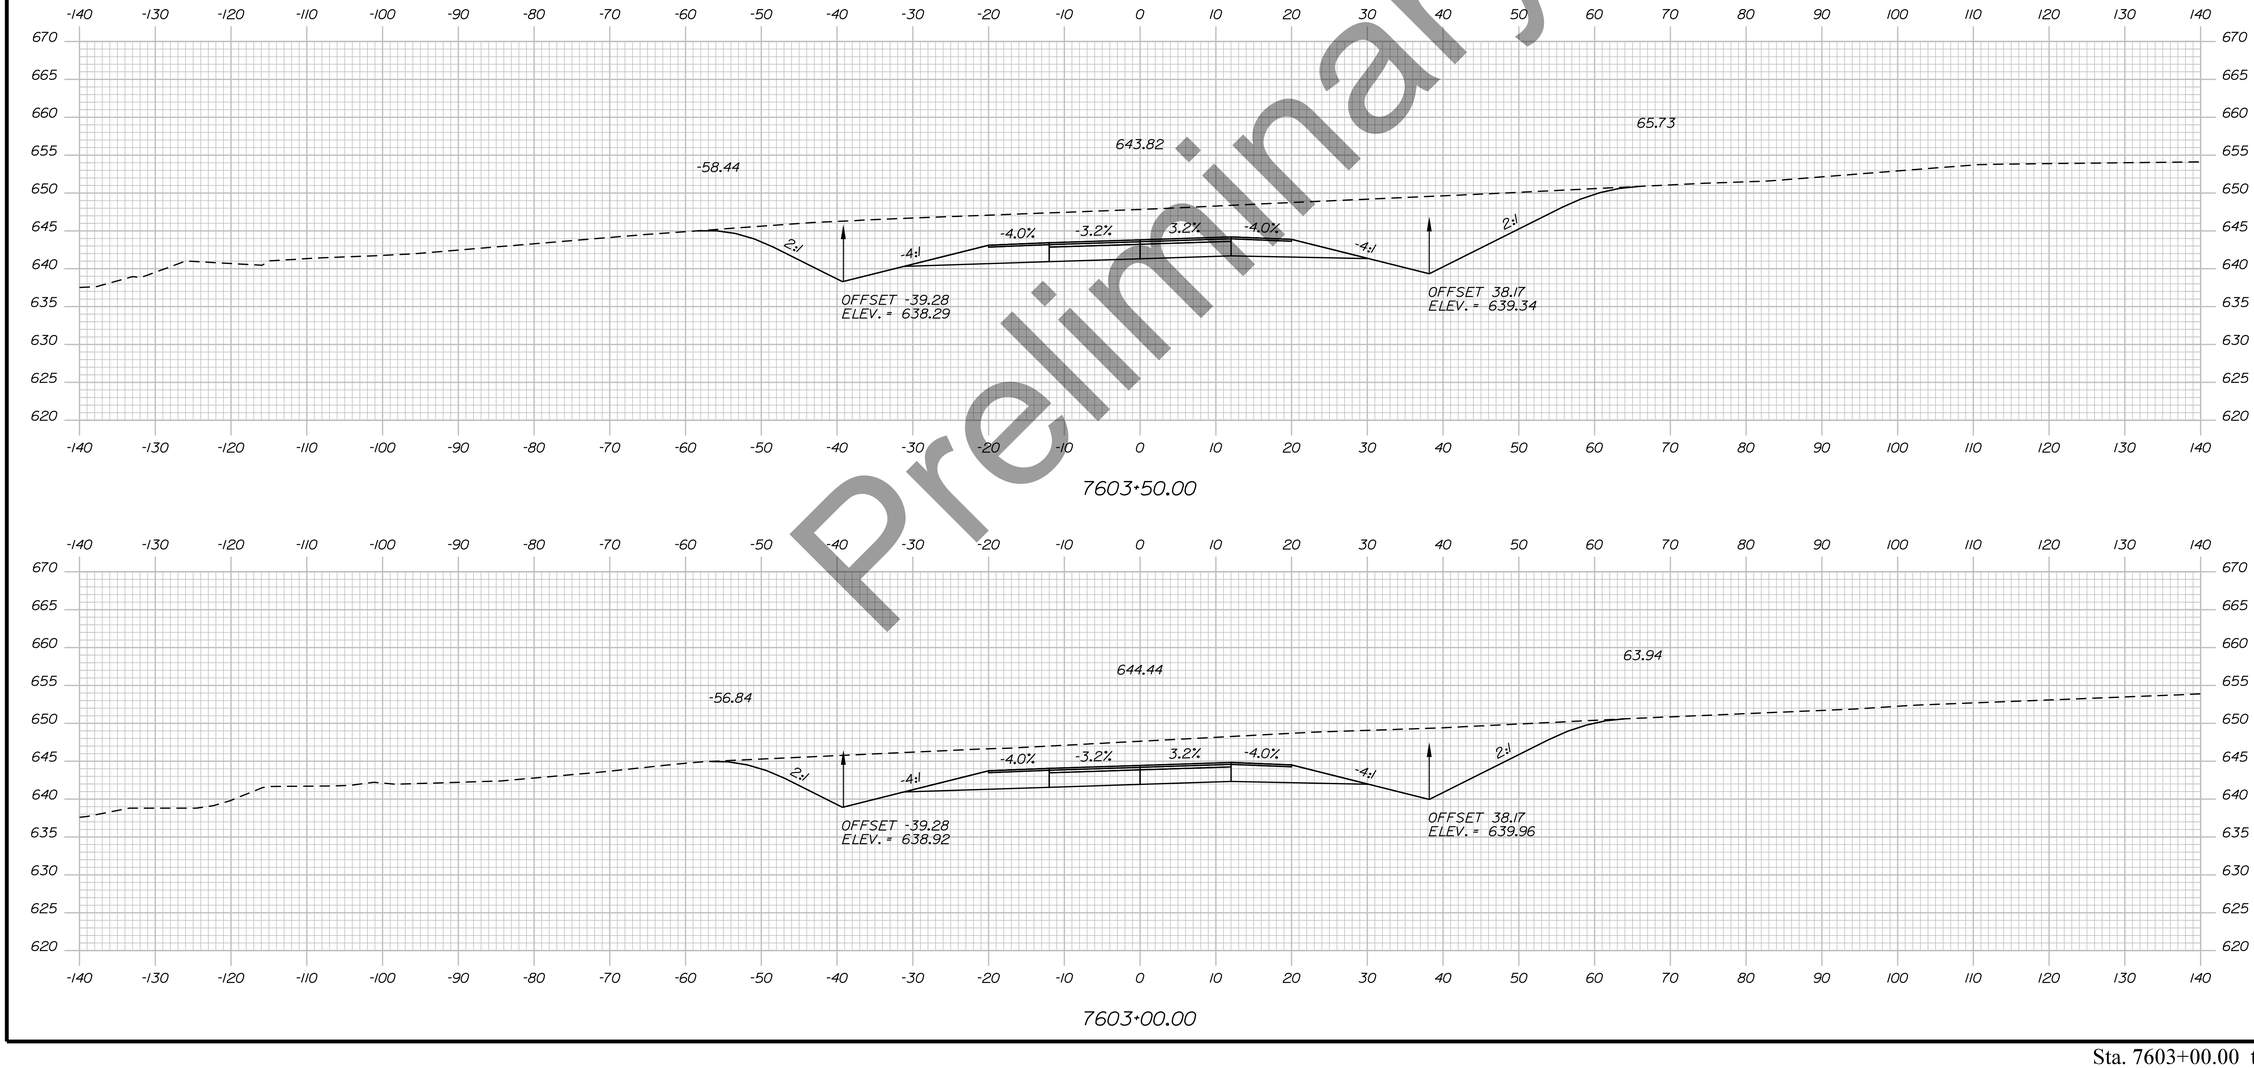

Preliminary

Filename: ...\H5_01_Xsects_PI_BYPASS.dgn Division: HIGHWAY Username: EFlynn Date:8/3/2023

STATE OF MAINE
DEPARTMENT OF TRANSPORTATION

HPP-6462(920)

WIN
WIN 6462.91

HIGHWAY PLANS

vhb

	BY	DATE
PROJ. MANAGER	R.M.	
DESIGN-DETAILED		
CHECKED-REVIEWED		
DESIGN2-DETAILED2		
DESIGN3-DETAILED3		
REVISIONS 1		
REVISIONS 2		
REVISIONS 3		
REVISIONS 4		
FIELD CHANGES		

PRESQUE ISLE
PRESQUE ISLE BYPASS


CROSS SECTIONS

SHEET NUMBER

327

OF 460

Sta. 7603+00.00 to Sta. 7603+50.00

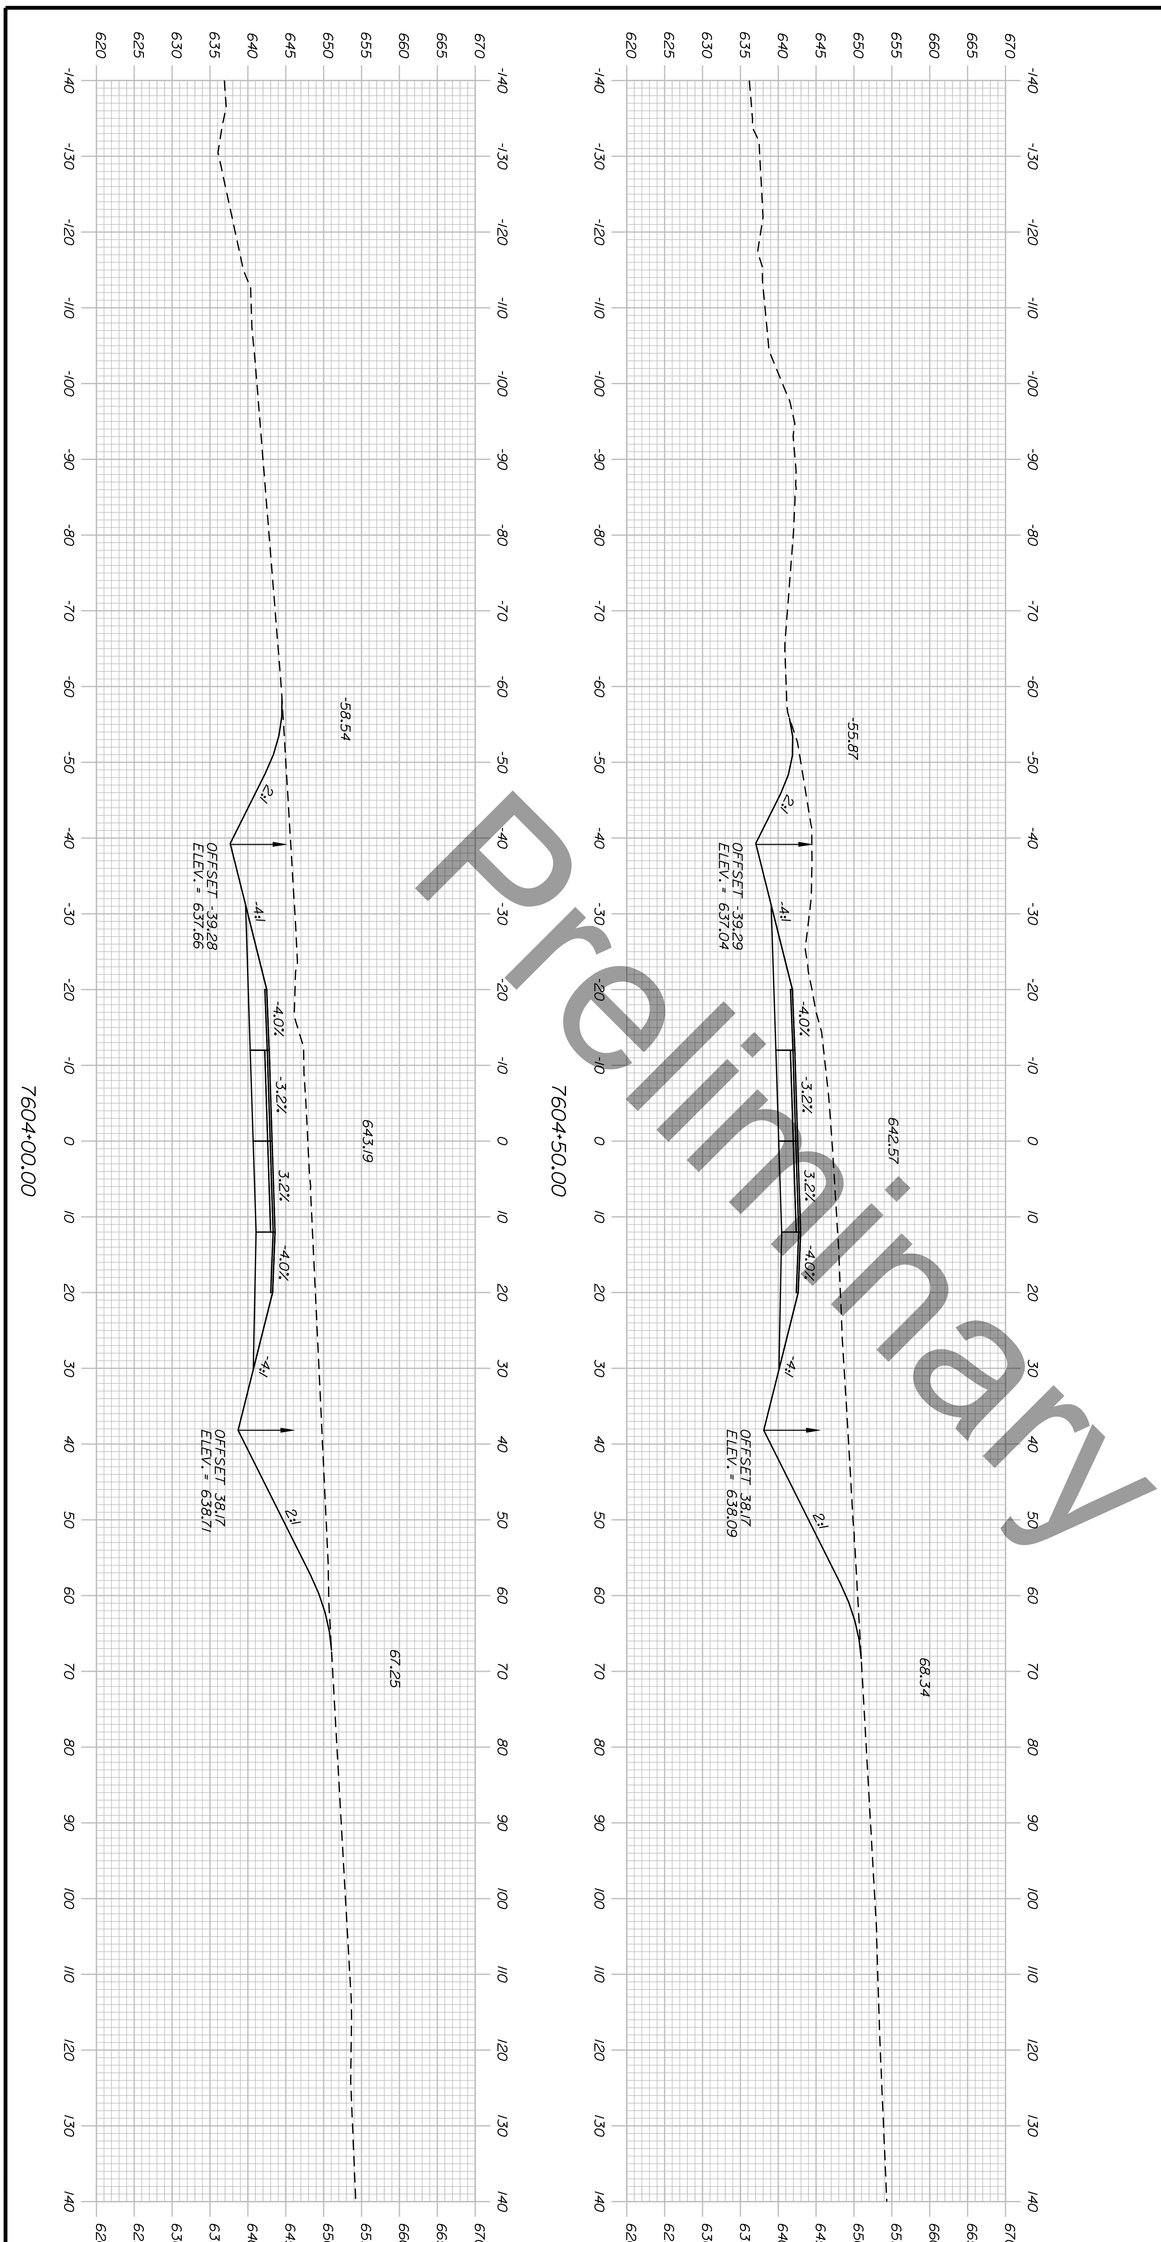

Sta. 7604+00.00 to Sta. 7604+50.00

PRESQUE ISLE
PRESQUE ISLE BYPASS

CROSS SECTIONS

PROJ. MANAGER	R.M.	BY	DATE
DESIGN-DETAILED			
CHECKED-REVIEWED			
DESIGN2-DETAILED2			
DESIGN3-DETAILED3			
REVISIONS 1			
REVISIONS 2			
REVISIONS 3			
REVISIONS 4			
FIELD CHANGES			

vhb


STATE OF MAINE
DEPARTMENT OF TRANSPORTATION

HPP-6462(920)

WIN
WIN 6462.91

HIGHWAY PLANS

SHEET NUMBER 328 OF 460

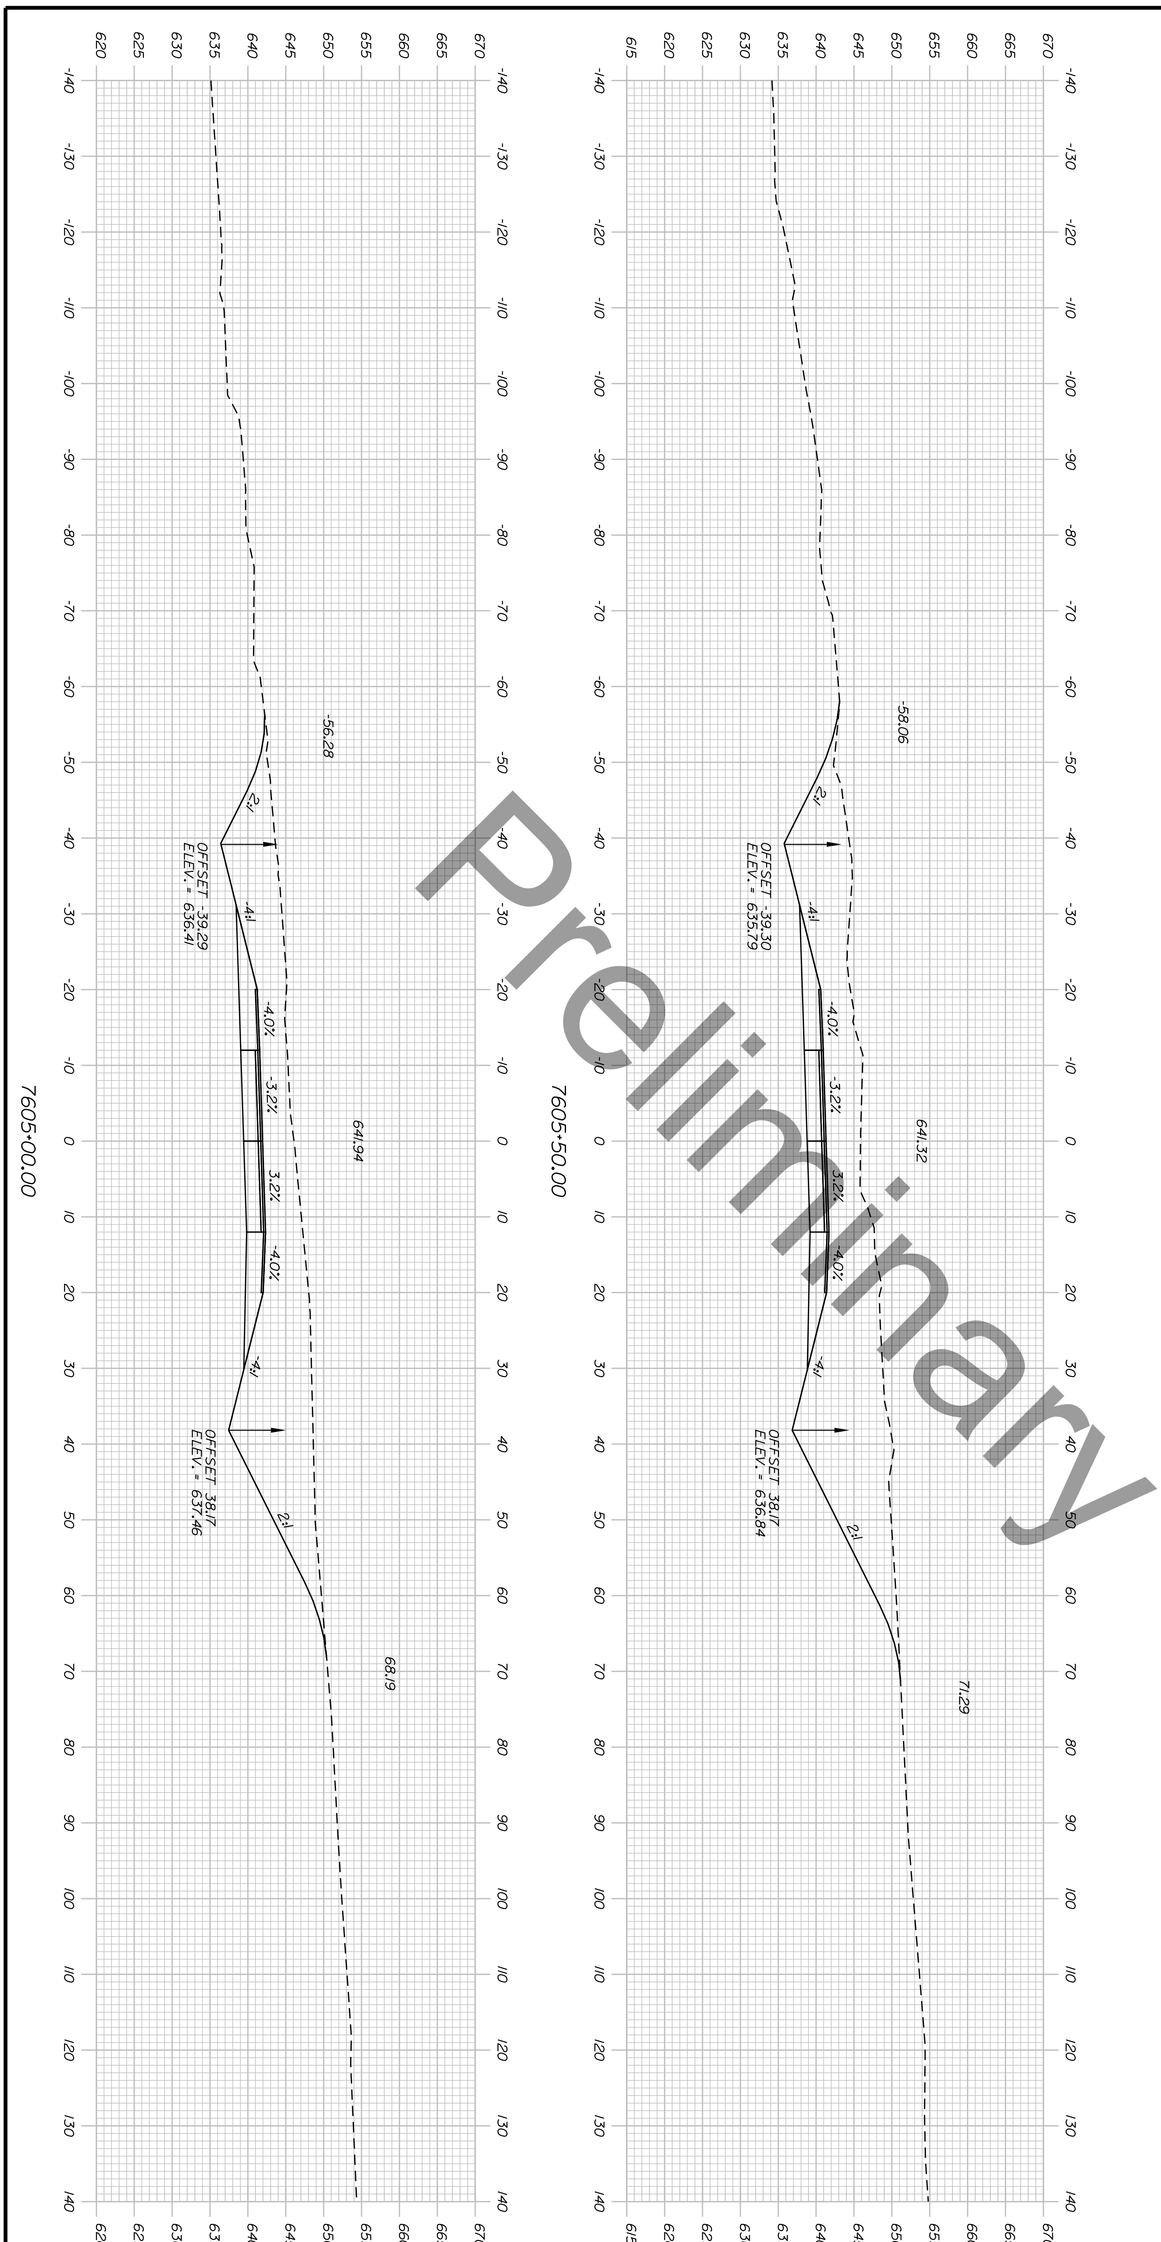

Preliminary

Sta. 7605+00.00 to Sta. 7605+50.00

PRESQUE ISLE
PRESQUE ISLE BYPASS

CROSS SECTIONS

PROJ. MANAGER	R.M.	BY	DATE
DESIGN-DETAILED			
CHECKED-REVIEWED			
DESIGN2-DETAILED2			
DESIGN3-DETAILED3			
REVISIONS 1			
REVISIONS 2			
REVISIONS 3			
REVISIONS 4			
FIELD CHANGES			


STATE OF MAINE
DEPARTMENT OF TRANSPORTATION

HPP-6462(920)

WIN
WIN 6462.91

HIGHWAY PLANS

SHEET NUMBER 329 OF 460

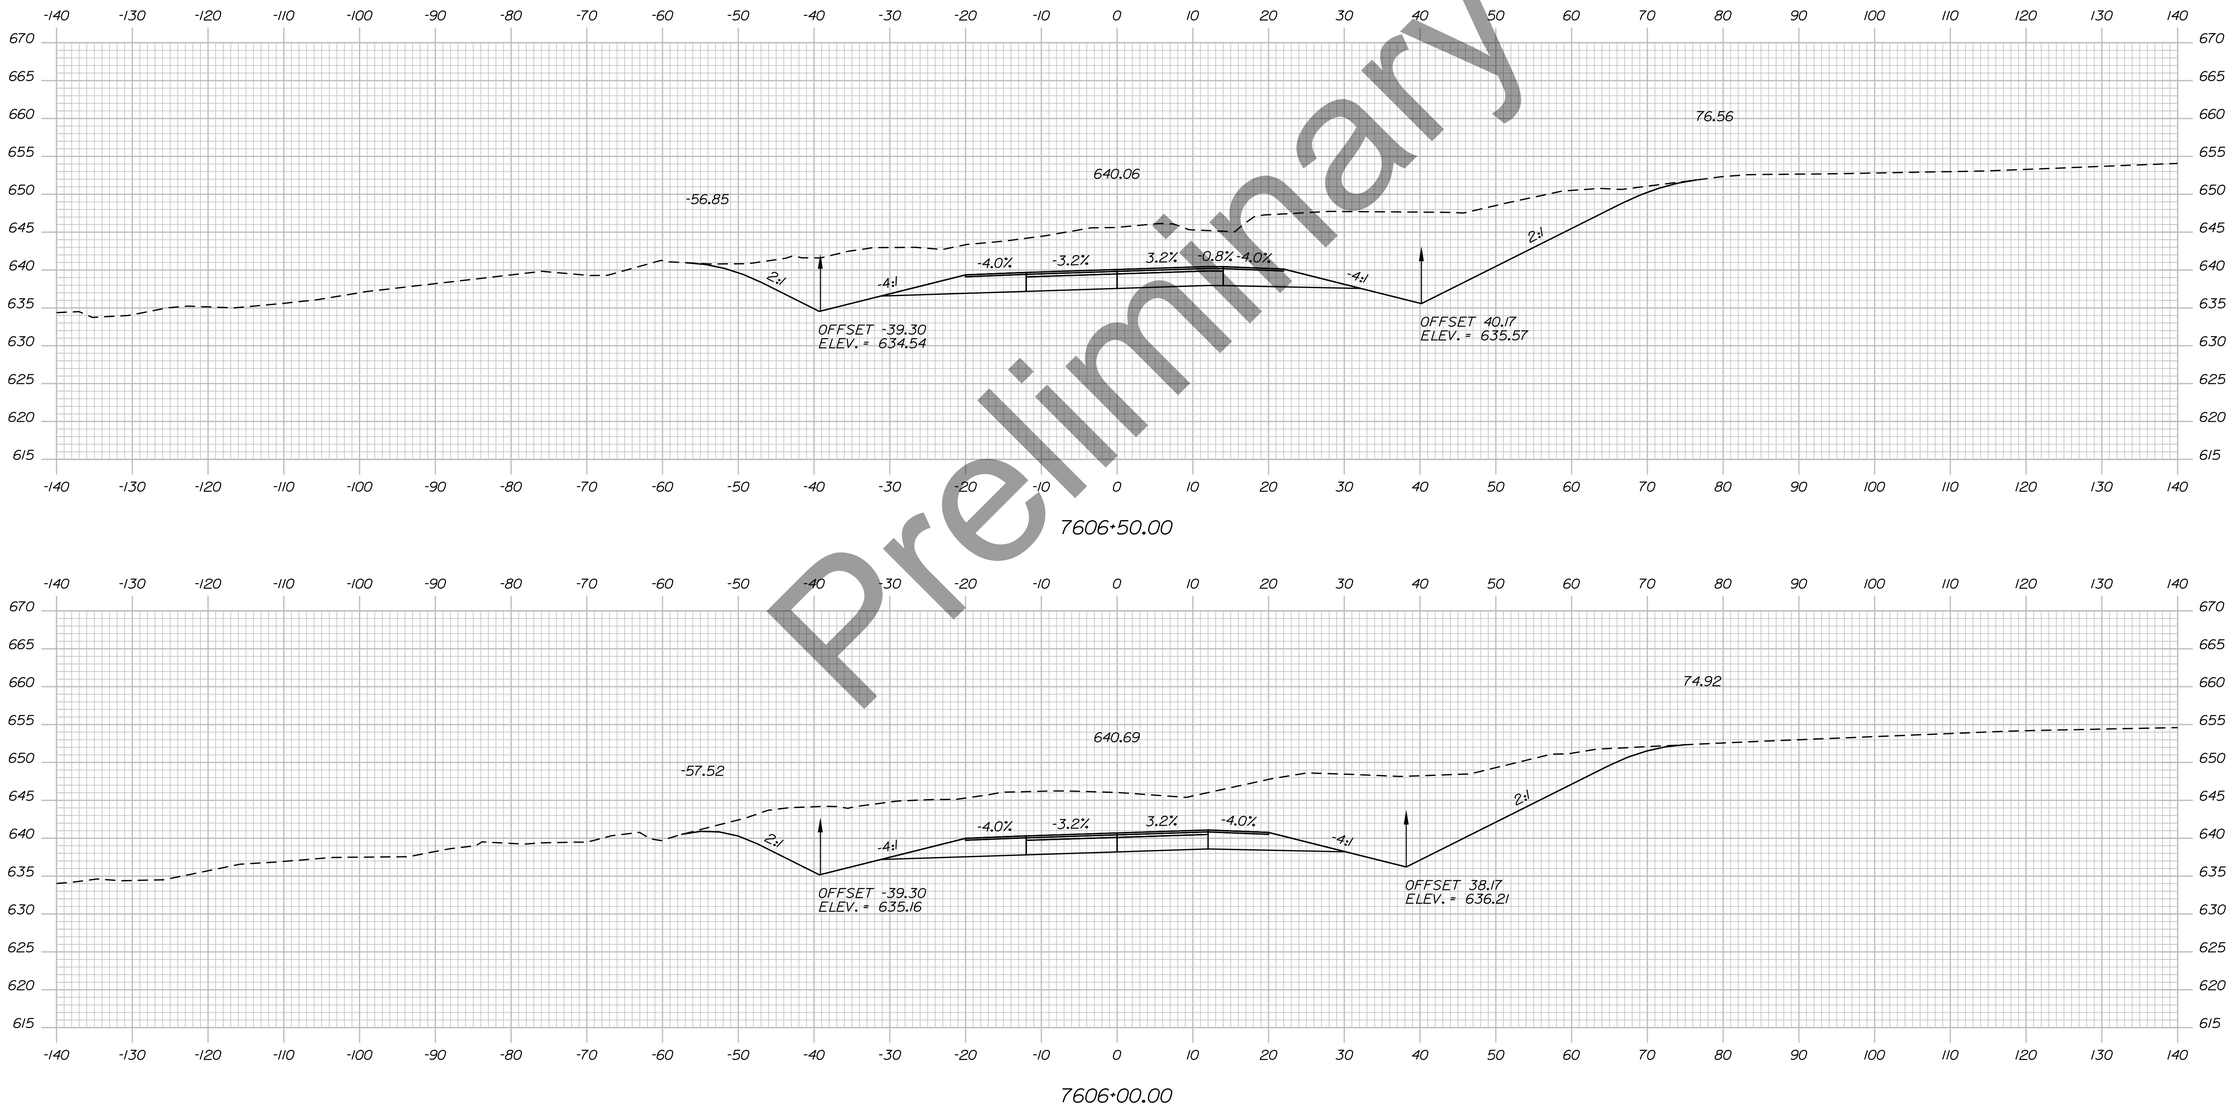

Preliminary

Username: EFlynn Date:8/3/2023

Division: HIGHWAY

Filename: ...\H5_01_Xsects_PI_BYPASS.dgn

STATE OF MAINE
DEPARTMENT OF TRANSPORTATION

HPP-6462(920)

WIN
WIN 6462.91

HIGHWAY PLANS

vhb

PROJ. MANAGER			
DESIGN-DETAILED	R.M.		
CHECKED-REVIEWED		BY	
DESIGN2-DETAILED2			
DESIGN3-DETAILED3			
REVISIONS 1			DATE
REVISIONS 2			
REVISIONS 3			
REVISIONS 4			
FIELD CHANGES			

PRESQUE ISLE
PRESQUE ISLE BYPASS


CROSS SECTIONS

SHEET NUMBER

330

OF 460

Sta. 7606+00.00 to Sta. 7606+50.00

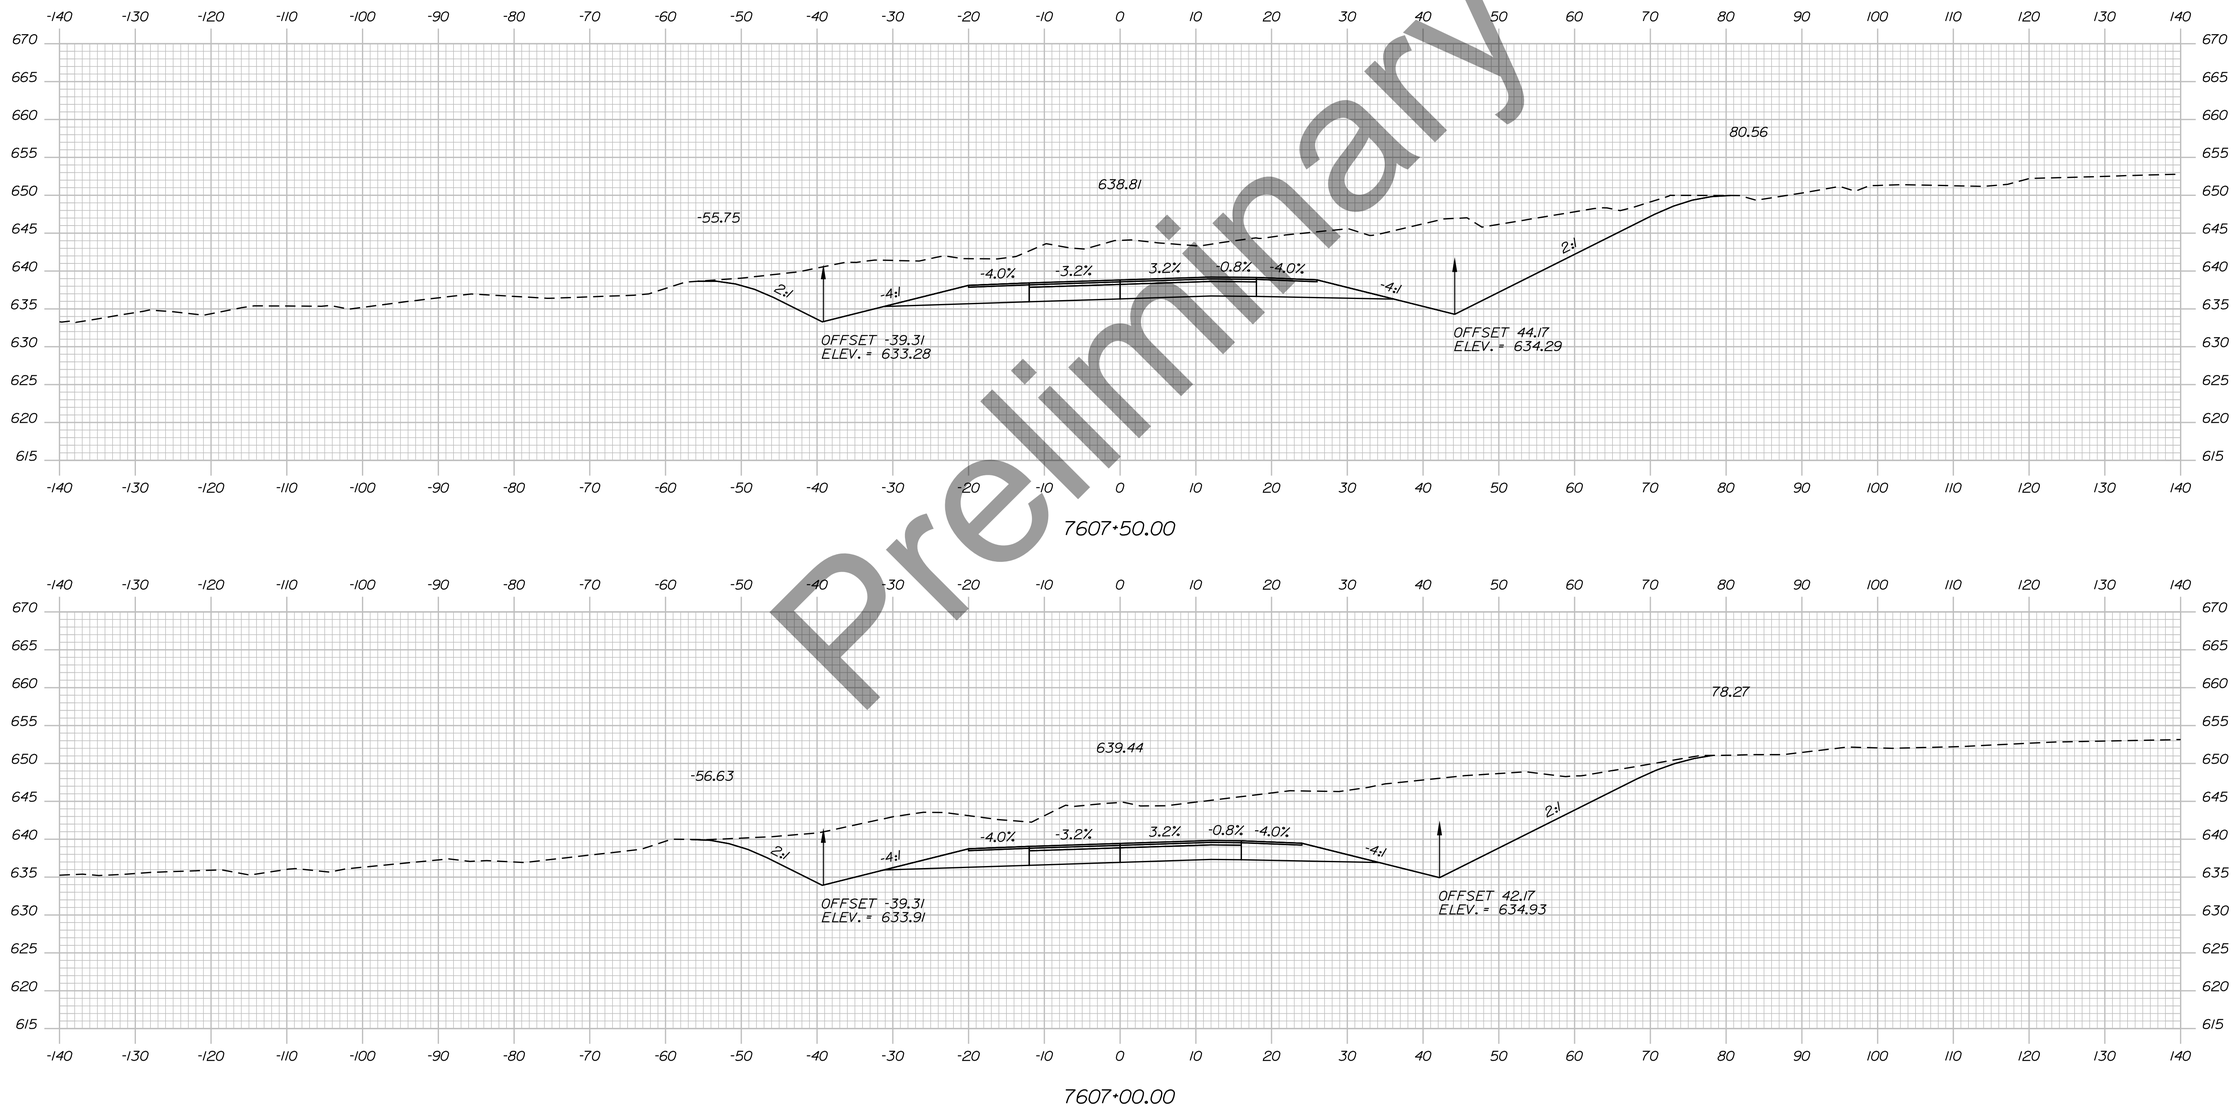

Preliminary

Filename: ...\H5_01_Xsects_PI_BYPASS.dgn Division: HIGHWAY Username: EFlynn Date:8/3/2023

STATE OF MAINE
DEPARTMENT OF TRANSPORTATION

HPP-6462(920)

WIN
WIN 6462.91

HIGHWAY PLANS

vhb

	DATE	BY
R.M.		
PROJ. MANAGER		
DESIGN-DETAILED		
CHECKED-REVIEWED		
DESIGN2-DETAILED2		
DESIGN3-DETAILED3		
REVISIONS 1		
REVISIONS 2		
REVISIONS 3		
REVISIONS 4		
FIELD CHANGES		

PRESQUE ISLE
PRESQUE ISLE BYPASS


CROSS SECTIONS

SHEET NUMBER

331

OF 460

Sta. 7607+00.00 to Sta. 7607+50.00

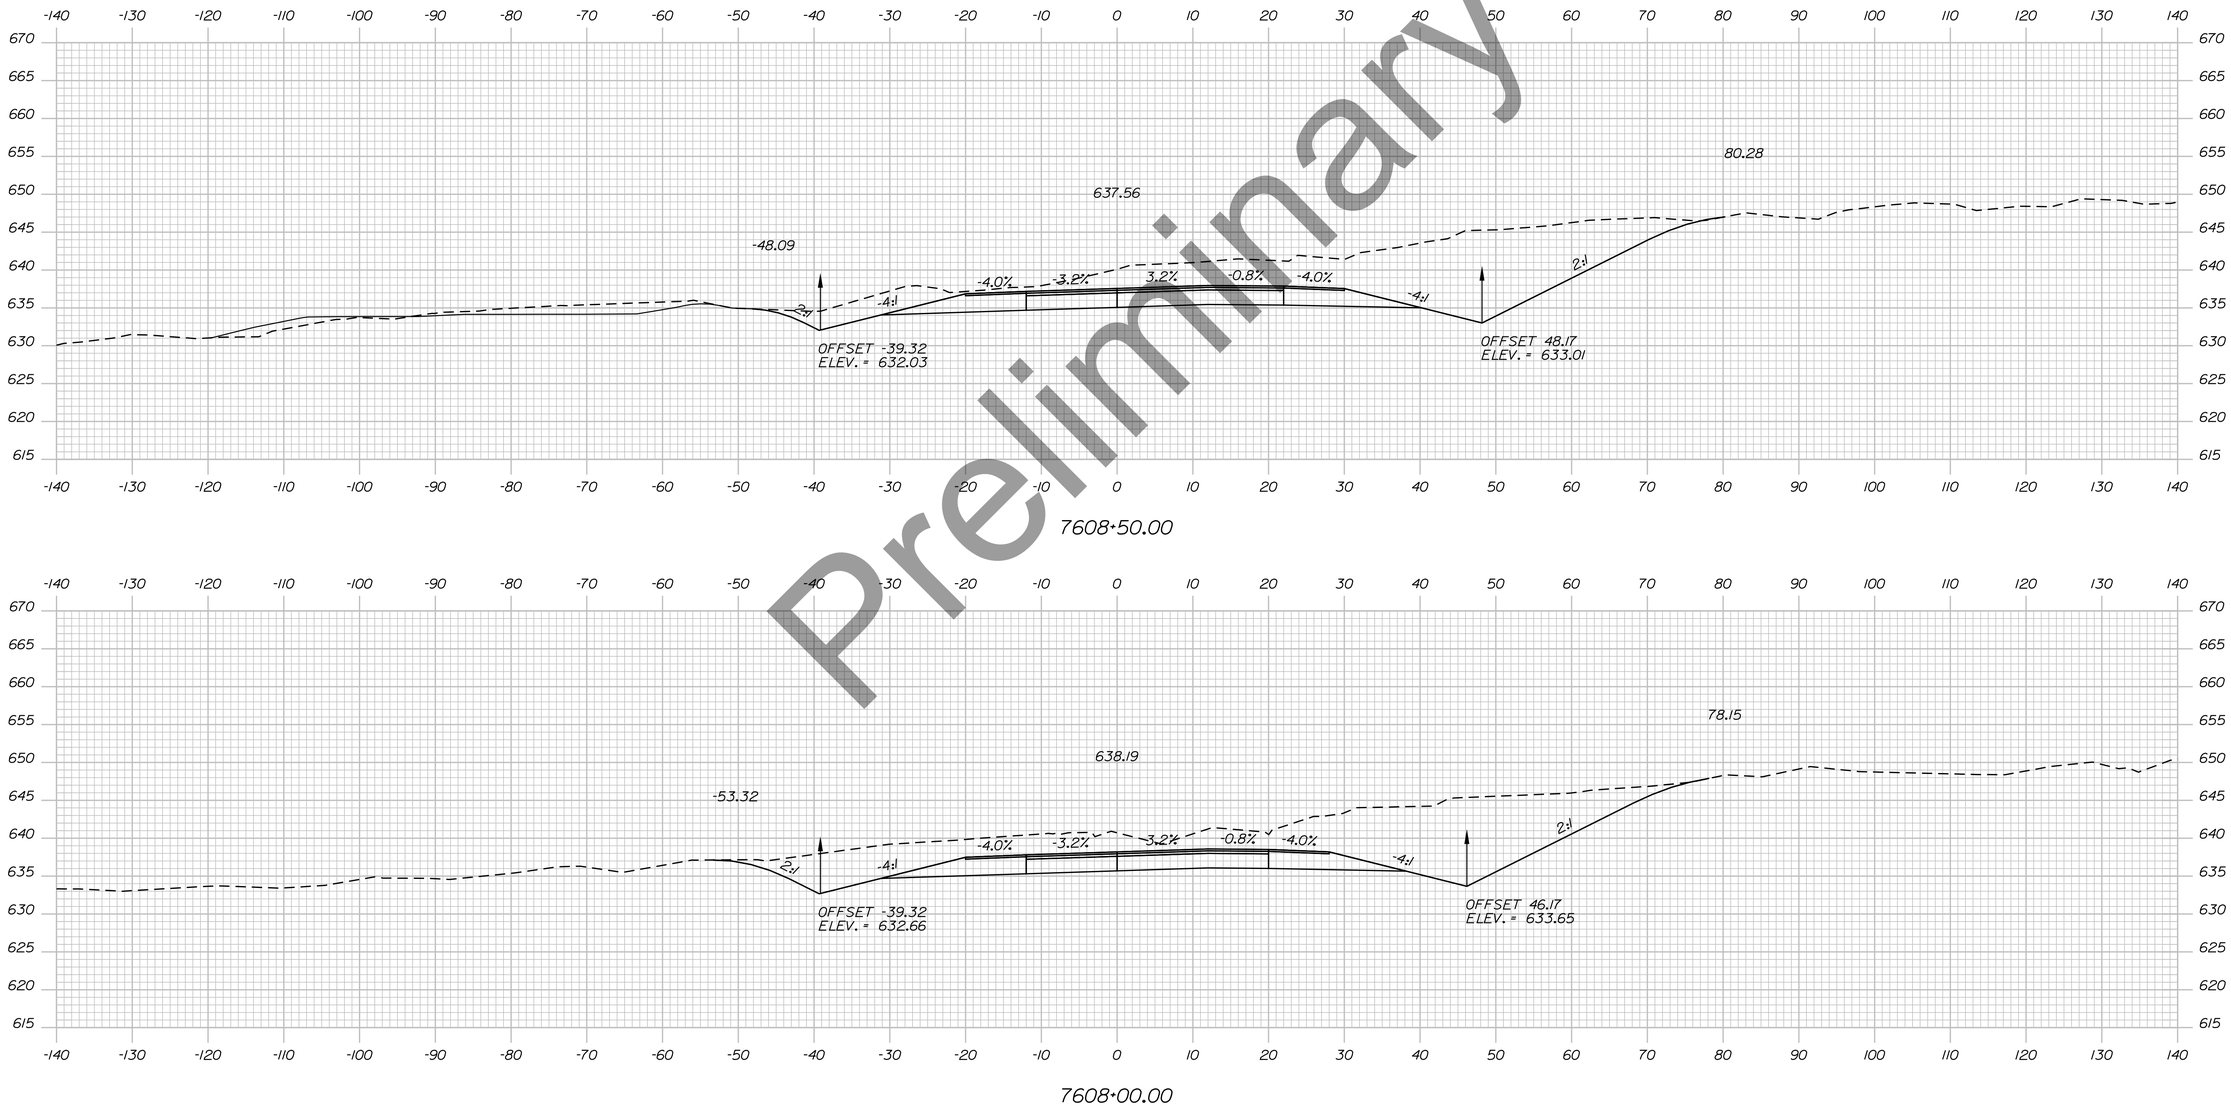

Preliminary

Filename: ...\H5_01_Xsects_PI_BYPASS.dgn Division: HIGHWAY Username: EFlynn Date:8/3/2023

STATE OF MAINE
DEPARTMENT OF TRANSPORTATION

HPP-6462(920)

WIN
WIN 6462.91

HIGHWAY PLANS

vhb

	BY	DATE
PROJ. MANAGER	R.M.	
DESIGN-DETAILED		
CHECKED-REVIEWED		
DESIGN2-DETAILED2		
DESIGN3-DETAILED3		
REVISIONS 1		
REVISIONS 2		
REVISIONS 3		
REVISIONS 4		
FIELD CHANGES		

PRESQUE ISLE
PRESQUE ISLE BYPASS


CROSS SECTIONS

SHEET NUMBER

332

OF 460

Sta. 7608+00.00 to Sta. 7608+50.00

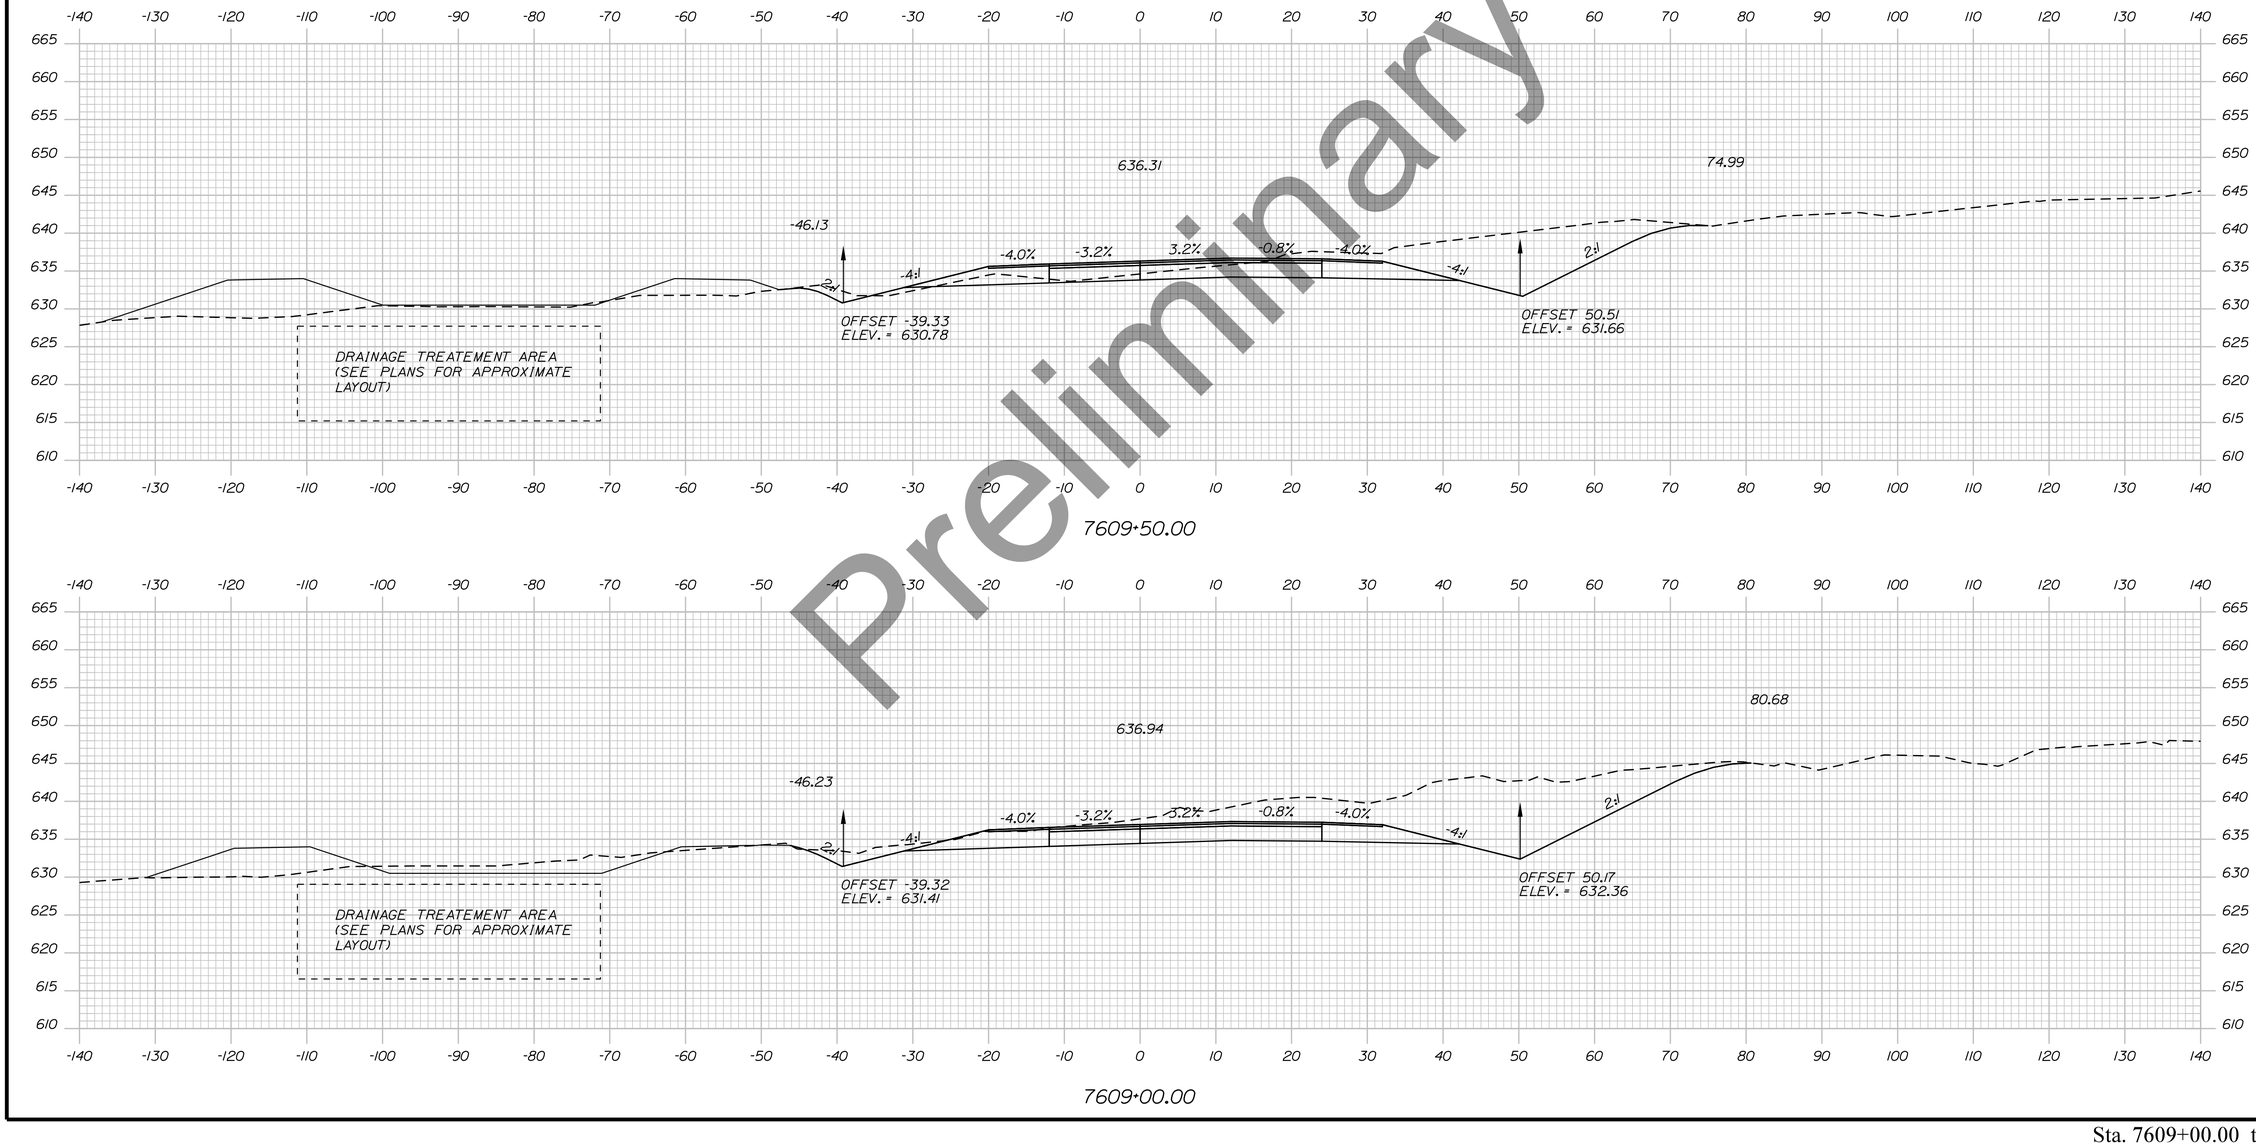

Preliminary

STATE OF MAINE
DEPARTMENT OF TRANSPORTATION

HPP-6462(920)

WIN
WIN 6462.91

HIGHWAY PLANS

vhb

	DATE	BY
PROJ. MANAGER		R.M.
DESIGN-DETAILED		
CHECKED-REVIEWED		
DESIGN2-DETAILED2		
DESIGN3-DETAILED3		
REVISIONS 1		
REVISIONS 2		
REVISIONS 3		
REVISIONS 4		
FIELD CHANGES		

PRESQUE ISLE
PRESQUE ISLE BYPASS

CROSS SECTIONS


SHEET NUMBER

333

OF 460

Sta. 7609+00.00 to Sta. 7609+50.00

Filename: ...\H5_01_Xsects_PI_BYPASS.dgn Division: HIGHWAY Username: EFlynn Date:8/3/2023

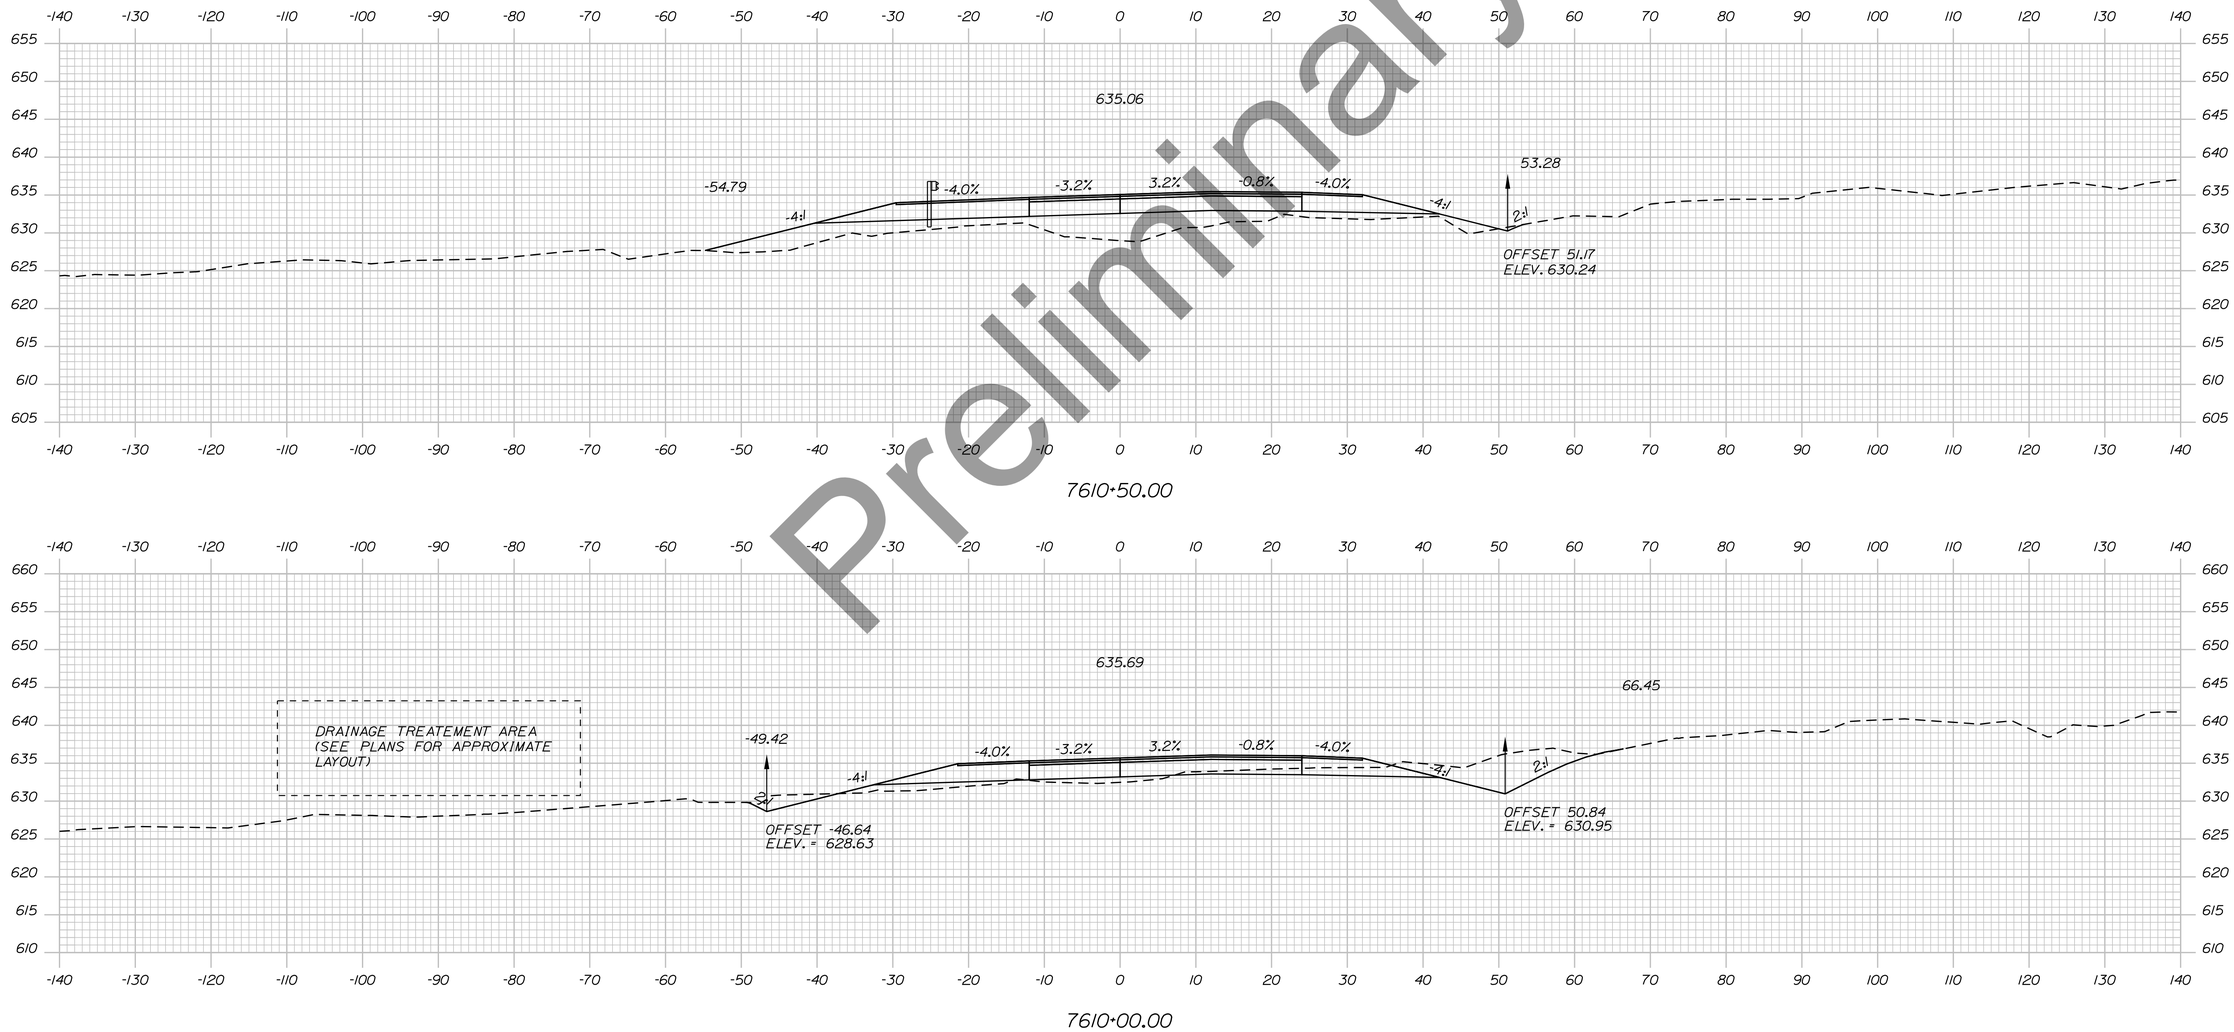

Preliminary

STATE OF MAINE
DEPARTMENT OF TRANSPORTATION

HPP-6462(920)

WIN
WIN 6462.91

HIGHWAY PLANS

vhb

	BY	DATE
PROJ. MANAGER	R.M.	
DESIGN-DETAILED		
CHECKED-REVIEWED		
DESIGN2-DETAILED2		
DESIGN3-DETAILED3		
REVISIONS 1		
REVISIONS 2		
REVISIONS 3		
REVISIONS 4		
FIELD CHANGES		

PRESQUE ISLE
PRESQUE ISLE BYPASS

CROSS SECTIONS

SHEET NUMBER

334


OF 460

Sta. 7610+00.00 to Sta. 7610+50.00

Username: EFlynn Date:8/3/2023

Division: HIGHWAY

Filename: ...\H5_01_Xsects_PI_BYPASS.dgn

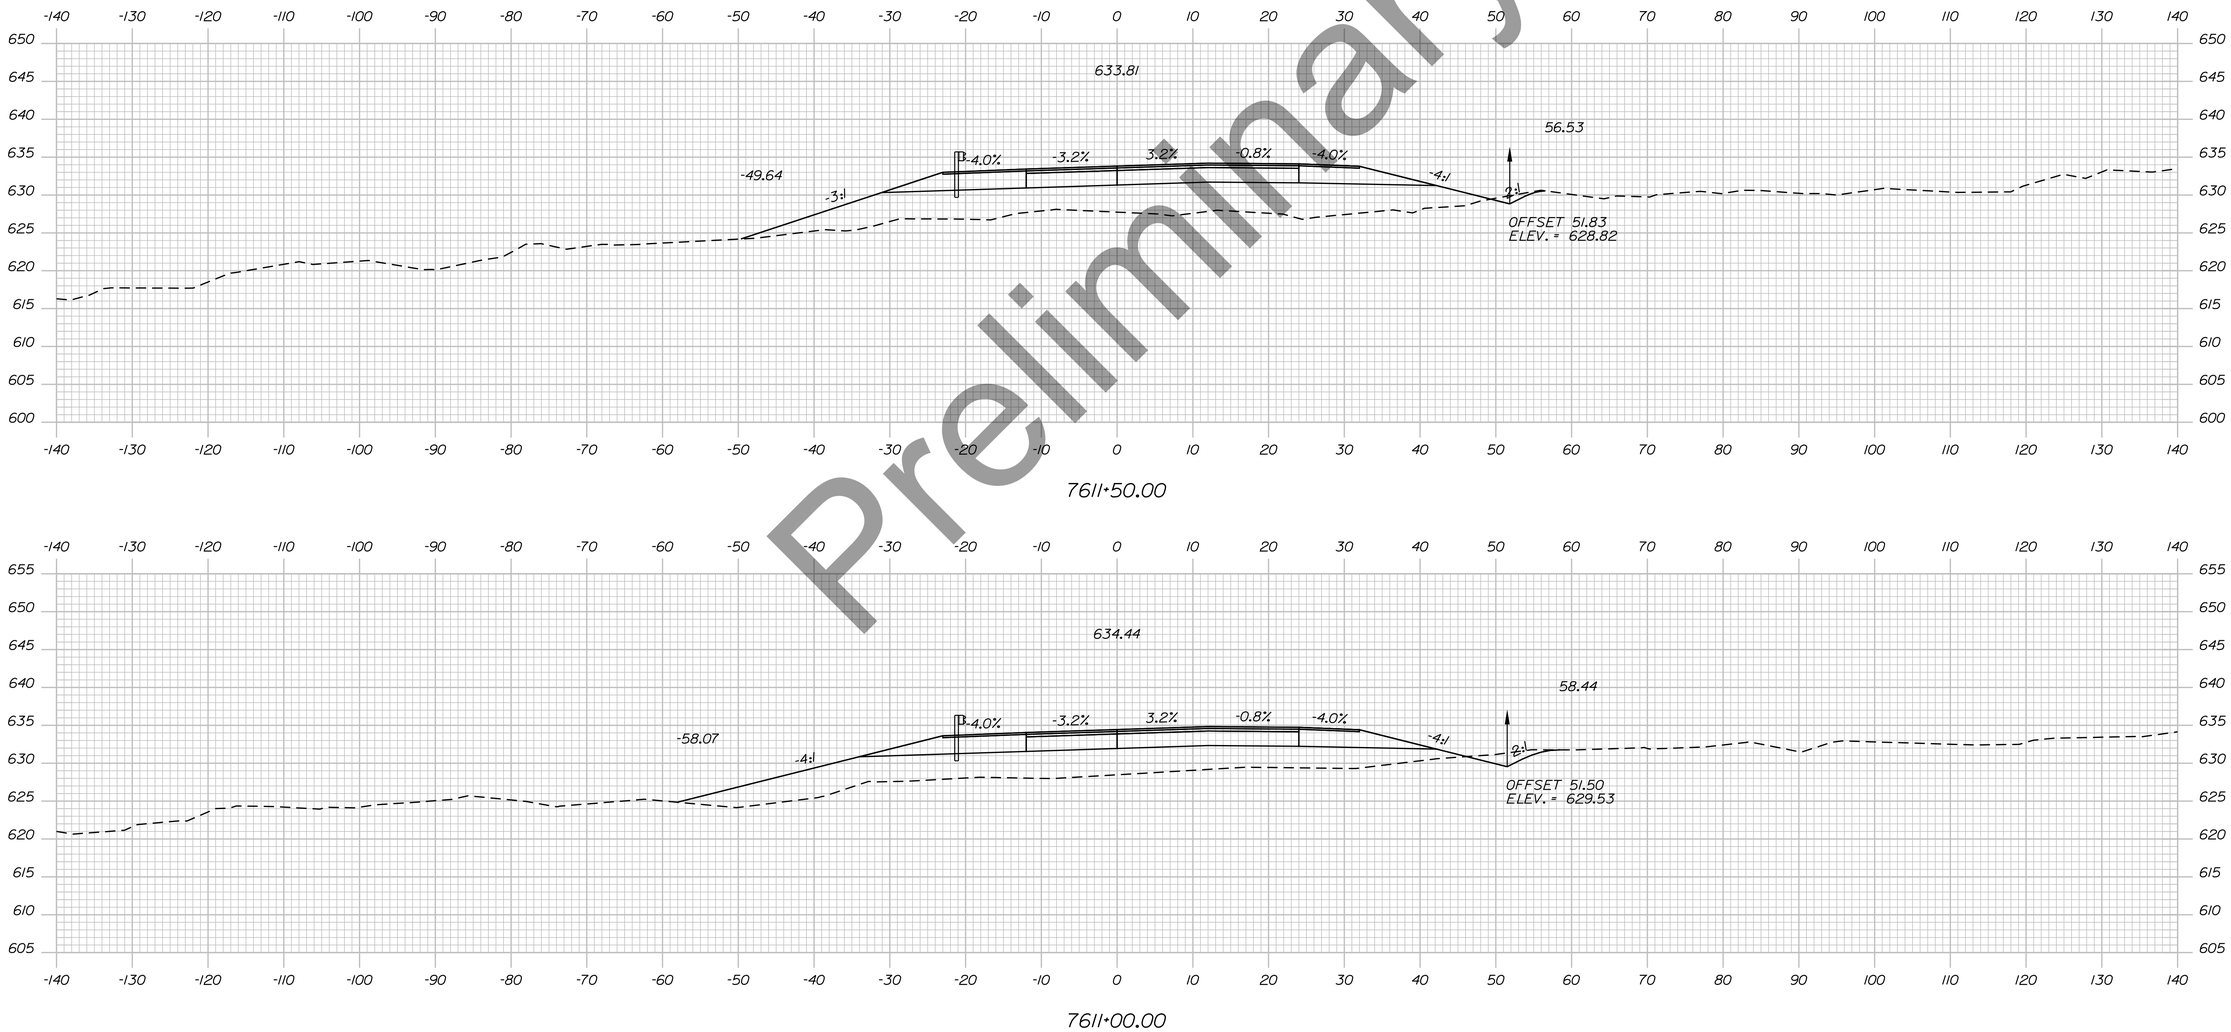

Preliminary

Filename: ...\H5_01_Xsects_PI_BYPASS.dgn Division: HIGHWAY Username: EFlynn Date:8/3/2023

STATE OF MAINE
DEPARTMENT OF TRANSPORTATION

HPP-6462(920)

WIN
WIN 6462.91

HIGHWAY PLANS

vhb

PROJ. MANAGER			
DESIGN-DETAILED	R.M.	BY	DATE
CHECKED-REVIEWED			
DESIGN2-DETAILED2			
DESIGN3-DETAILED3			
REVISIONS 1			
REVISIONS 2			
REVISIONS 3			
REVISIONS 4			
FIELD CHANGES			

PRESQUE ISLE
PRESQUE ISLE BYPASS


CROSS SECTIONS

SHEET NUMBER

335

OF 460

Sta. 7611+00.00 to Sta. 7611+50.00

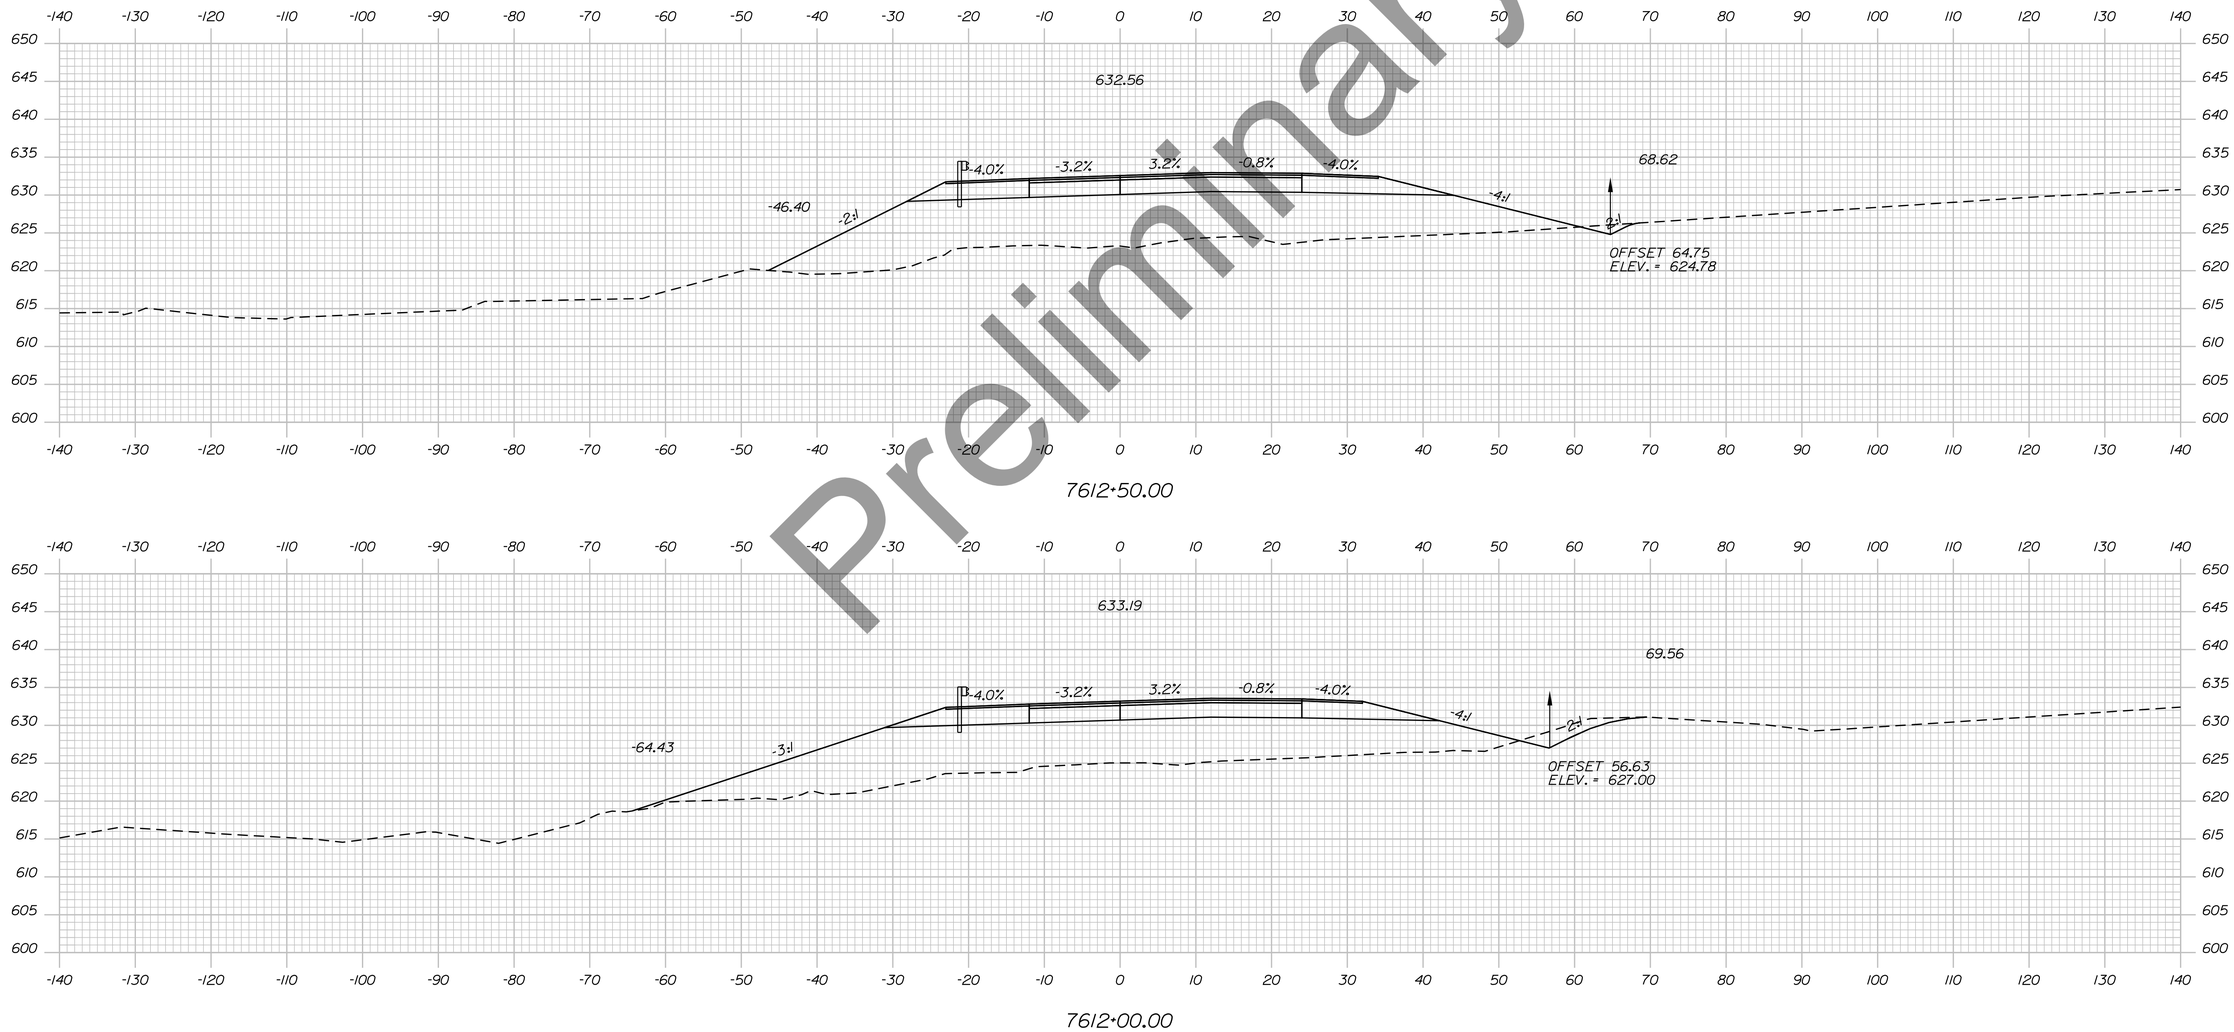

Preliminary

STATE OF MAINE
DEPARTMENT OF TRANSPORTATION

HPP-6462(920)

WIN
WIN 6462.91

HIGHWAY PLANS

vhb

	R.M.	BY	DATE
PROJ. MANAGER			
DESIGN-DETAILED			
CHECKED-REVIEWED			
DESIGN2-DETAILED2			
DESIGN3-DETAILED3			
REVISIONS 1			
REVISIONS 2			
REVISIONS 3			
REVISIONS 4			
FIELD CHANGES			

PRESQUE ISLE
PRESQUE ISLE BYPASS

CROSS SECTIONS

SHEET NUMBER

336


OF 460

Sta. 7612+00.00 to Sta. 7612+50.00

Username: EFlynn Date:8/3/2023

Division: HIGHWAY

Filename: ...\H5_01_Xsects_PI_BYPASS.dgn

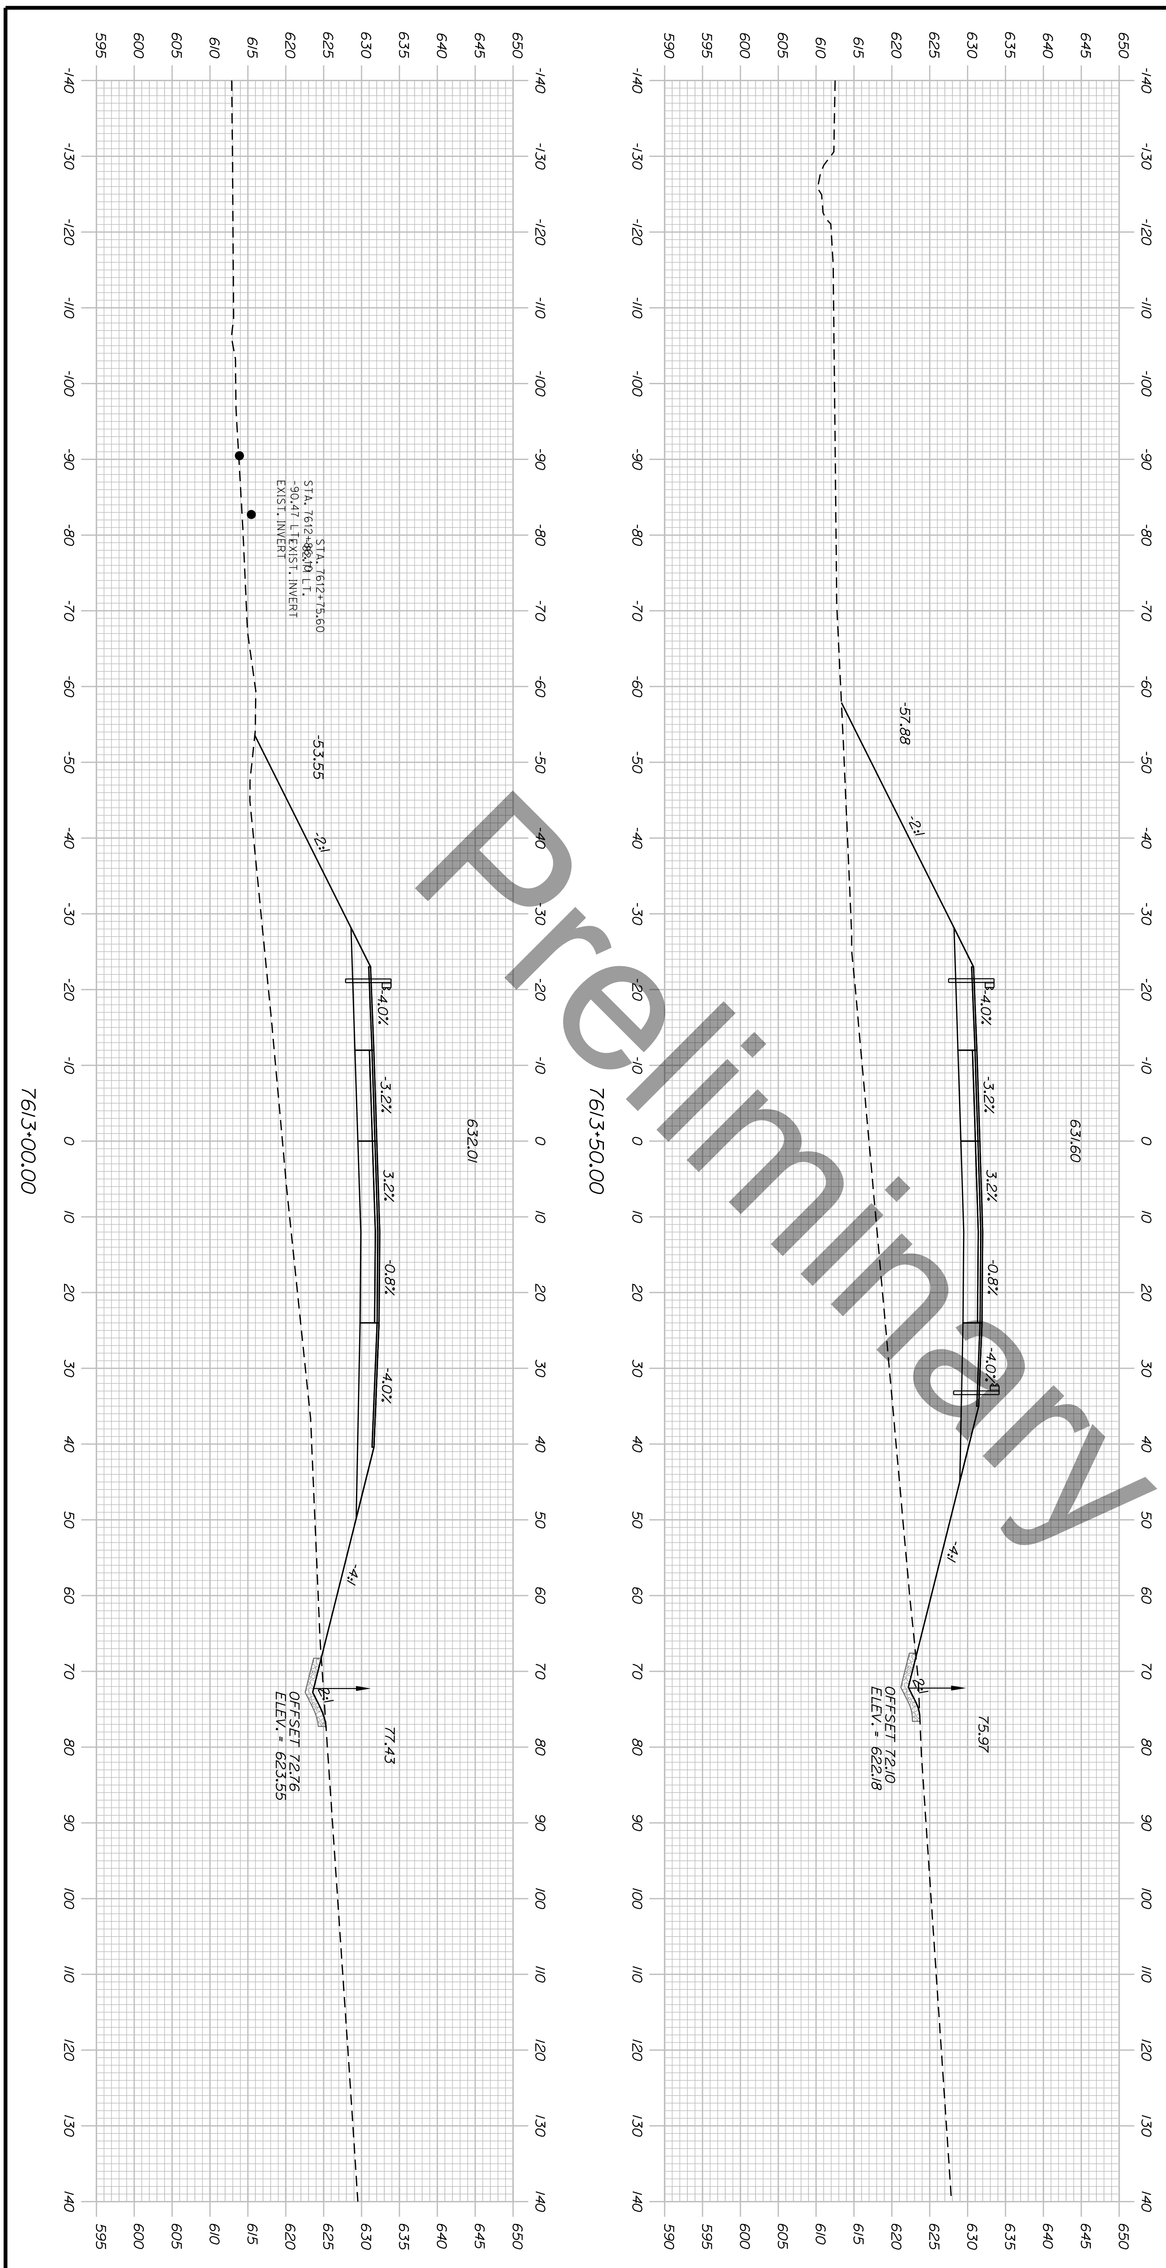

Sta. 7613+00.00 to Sta. 7613+50.00

PRESQUE ISLE
PRESQUE ISLE BYPASS

CROSS SECTIONS

PROJ. MANAGER	R.M.	BY	DATE
DESIGN-DETAILED			
CHECKED-REVIEWED			
DESIGN2-DETAILED2			
DESIGN3-DETAILED3			
REVISIONS 1			
REVISIONS 2			
REVISIONS 3			
REVISIONS 4			
FIELD CHANGES			

vhb

STATE OF MAINE
DEPARTMENT OF TRANSPORTATION


HPP-6462(920)

WIN
WIN 6462.91

HIGHWAY PLANS

SHEET NUMBER 337 OF 460

Filename: ...\H5_01_Xsects_PI_BYPASS.dgn Division: HIGHWAY Username: EFlynn Date:8/3/2023

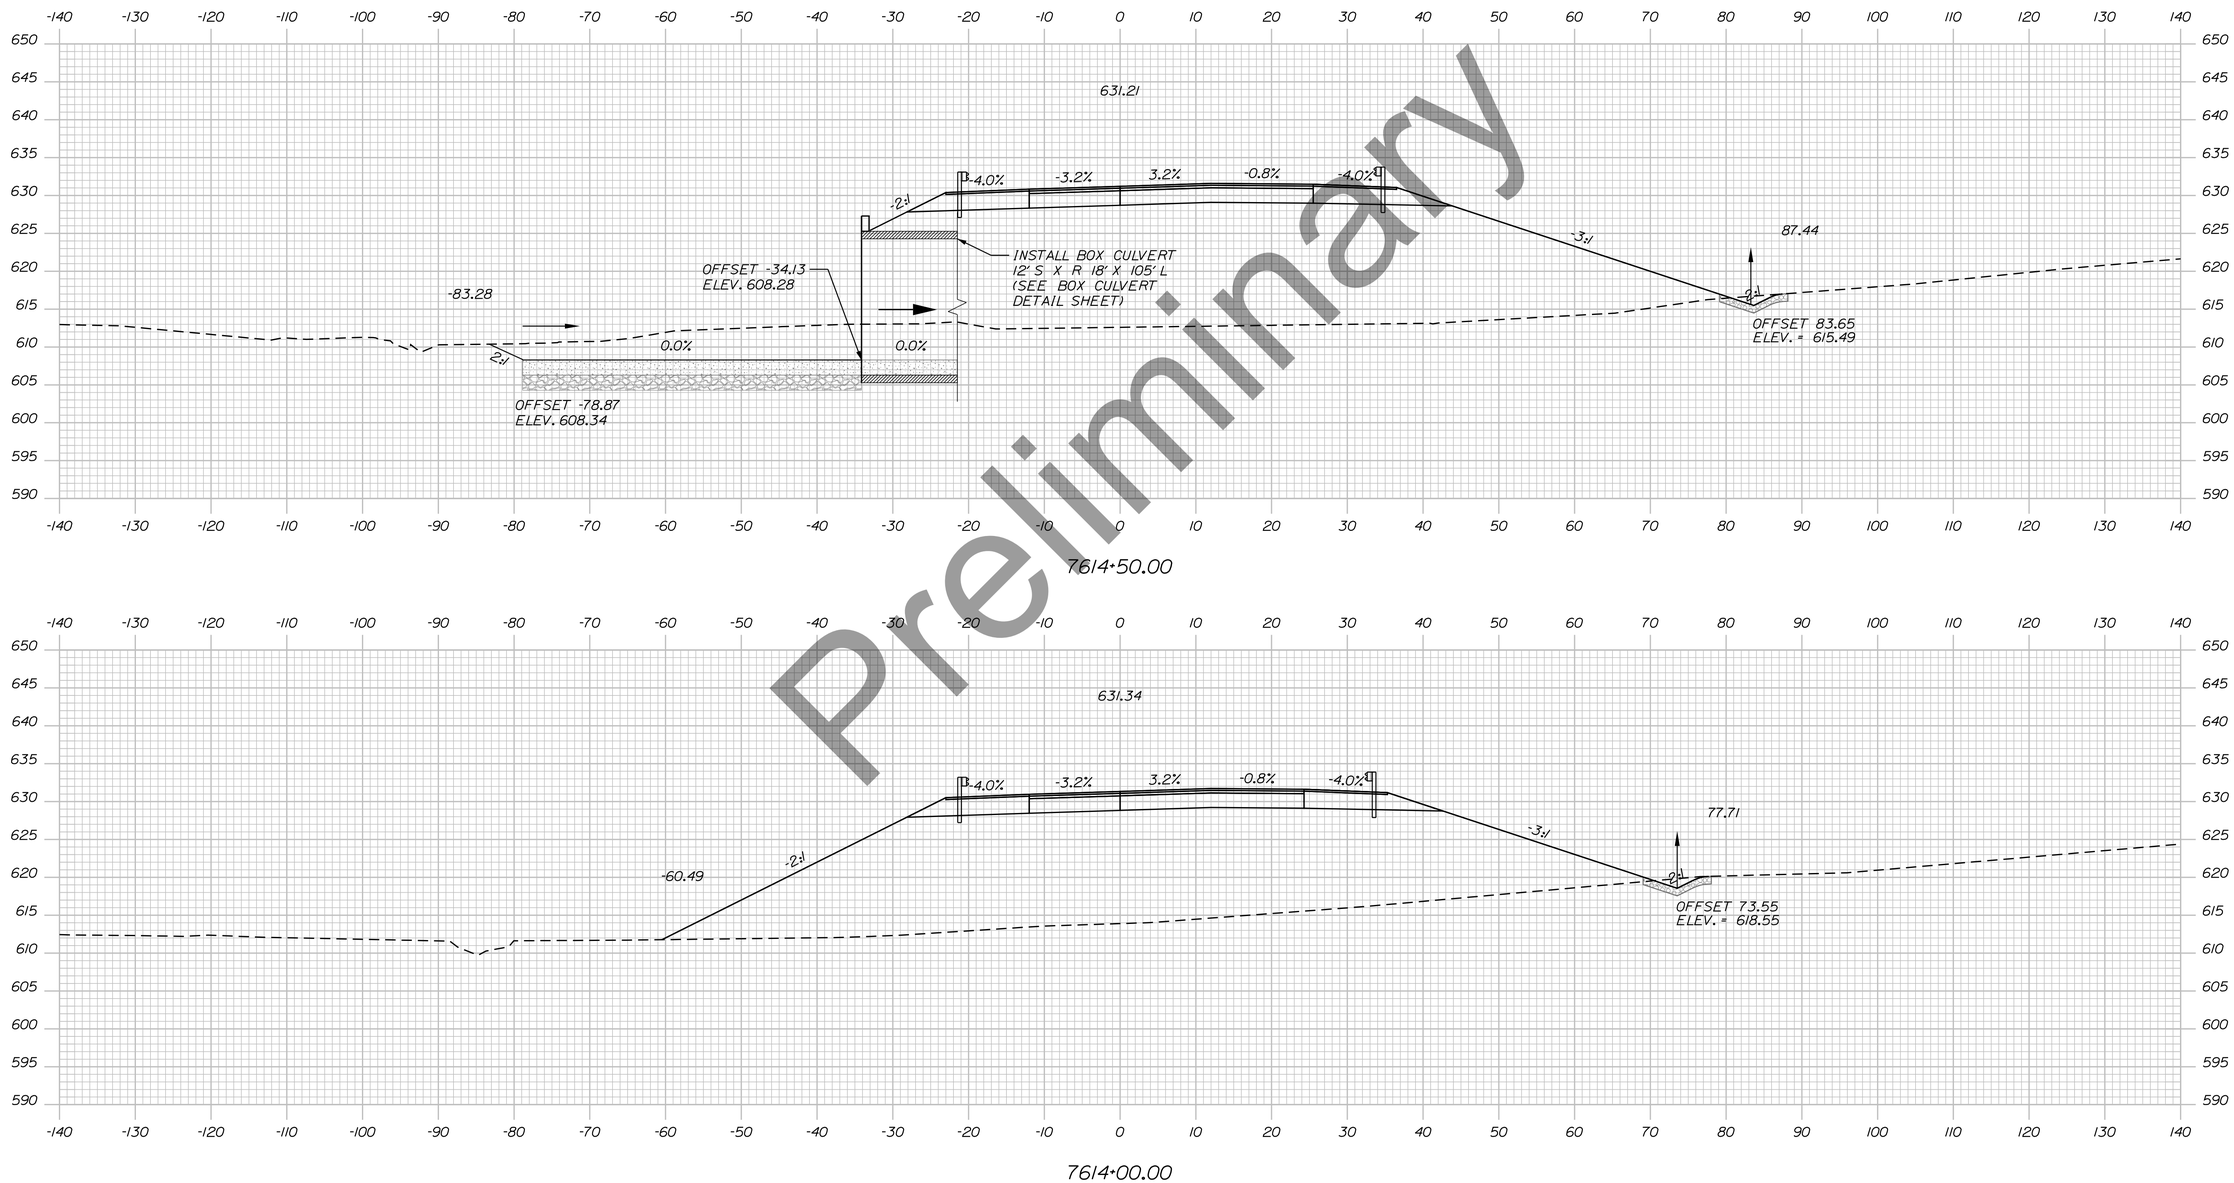

Preliminary

STATE OF MAINE
DEPARTMENT OF TRANSPORTATION

HPP-6462(920)

WIN
WIN 6462.91

HIGHWAY PLANS

vhb

	DATE	BY
PROJ. MANAGER		R.M.
DESIGN-DETAILED		
CHECKED-REVIEWED		
DESIGN2-DETAILED2		
DESIGN3-DETAILED3		
REVISIONS 1		
REVISIONS 2		
REVISIONS 3		
REVISIONS 4		
FIELD CHANGES		

PRESQUE ISLE
PRESQUE ISLE BYPASS

CROSS SECTIONS


SHEET NUMBER

338

OF 460

Sta. 7614+00.00 to Sta. 7614+50.00

Preliminary

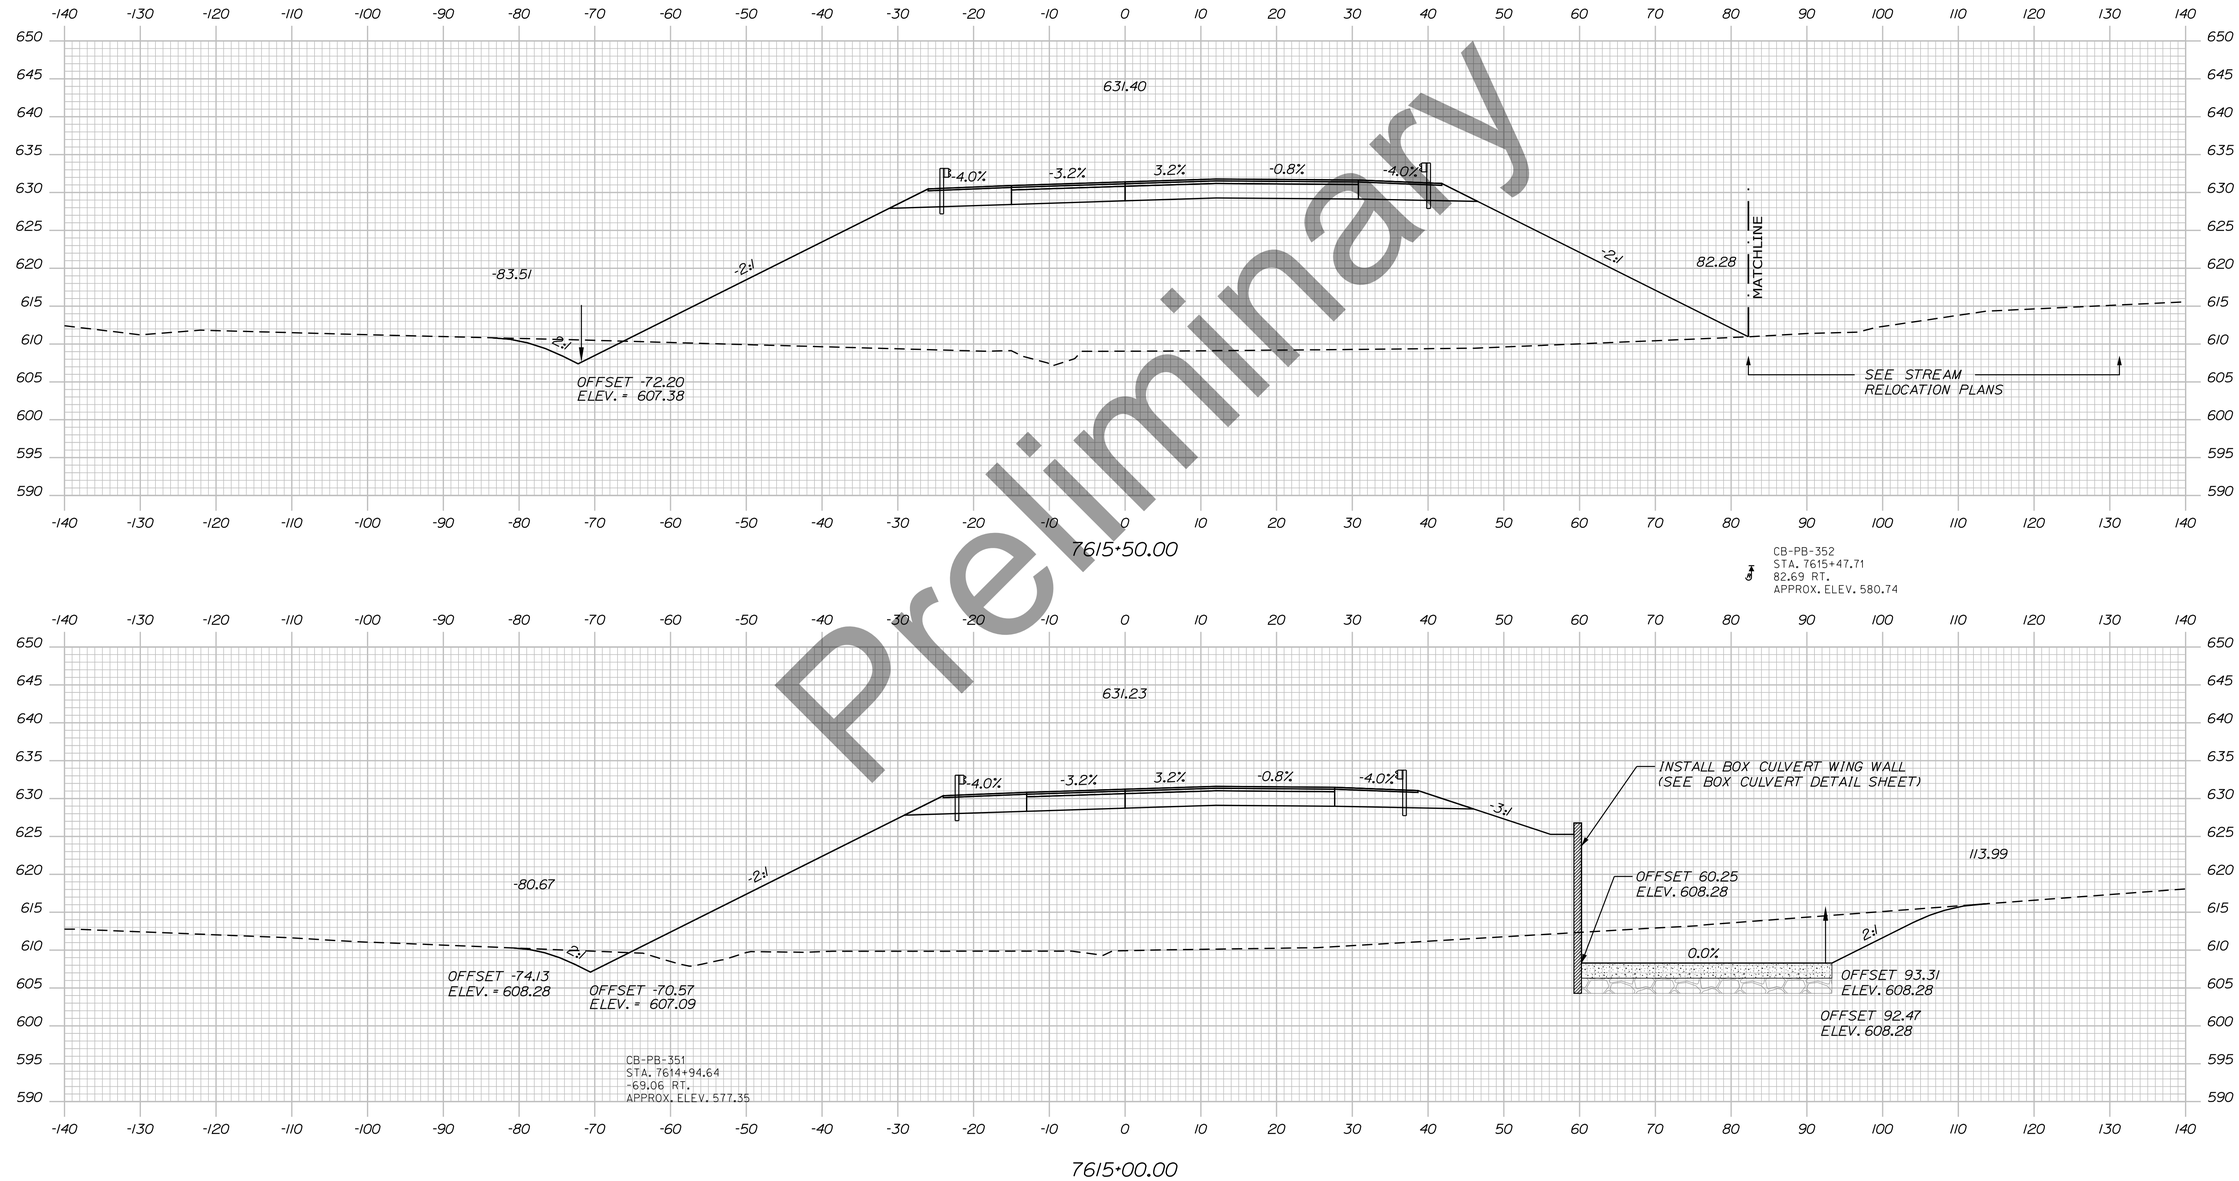

STATE OF MAINE
DEPARTMENT OF TRANSPORTATION

HPP-6462(920)

WIN
WIN 6462.91

HIGHWAY PLANS

vhb

	R.M.	BY	DATE
PROJ. MANAGER			
DESIGN-DETAILED			
CHECKED-REVIEWED			
DESIGN2-DETAILED2			
DESIGN3-DETAILED3			
REVISIONS 1			
REVISIONS 2			
REVISIONS 3			
REVISIONS 4			
FIELD CHANGES			

PRESQUE ISLE
PRESQUE ISLE BYPASS

CROSS SECTIONS


SHEET NUMBER

339

OF 460

Sta. 7615+00.48 to Sta. 7615+50.00

Username: EFlynn Date:8/3/2023
Division: HIGHWAY
Filename: ...\H5_01_Xsects_PI_BYPASS.dgn

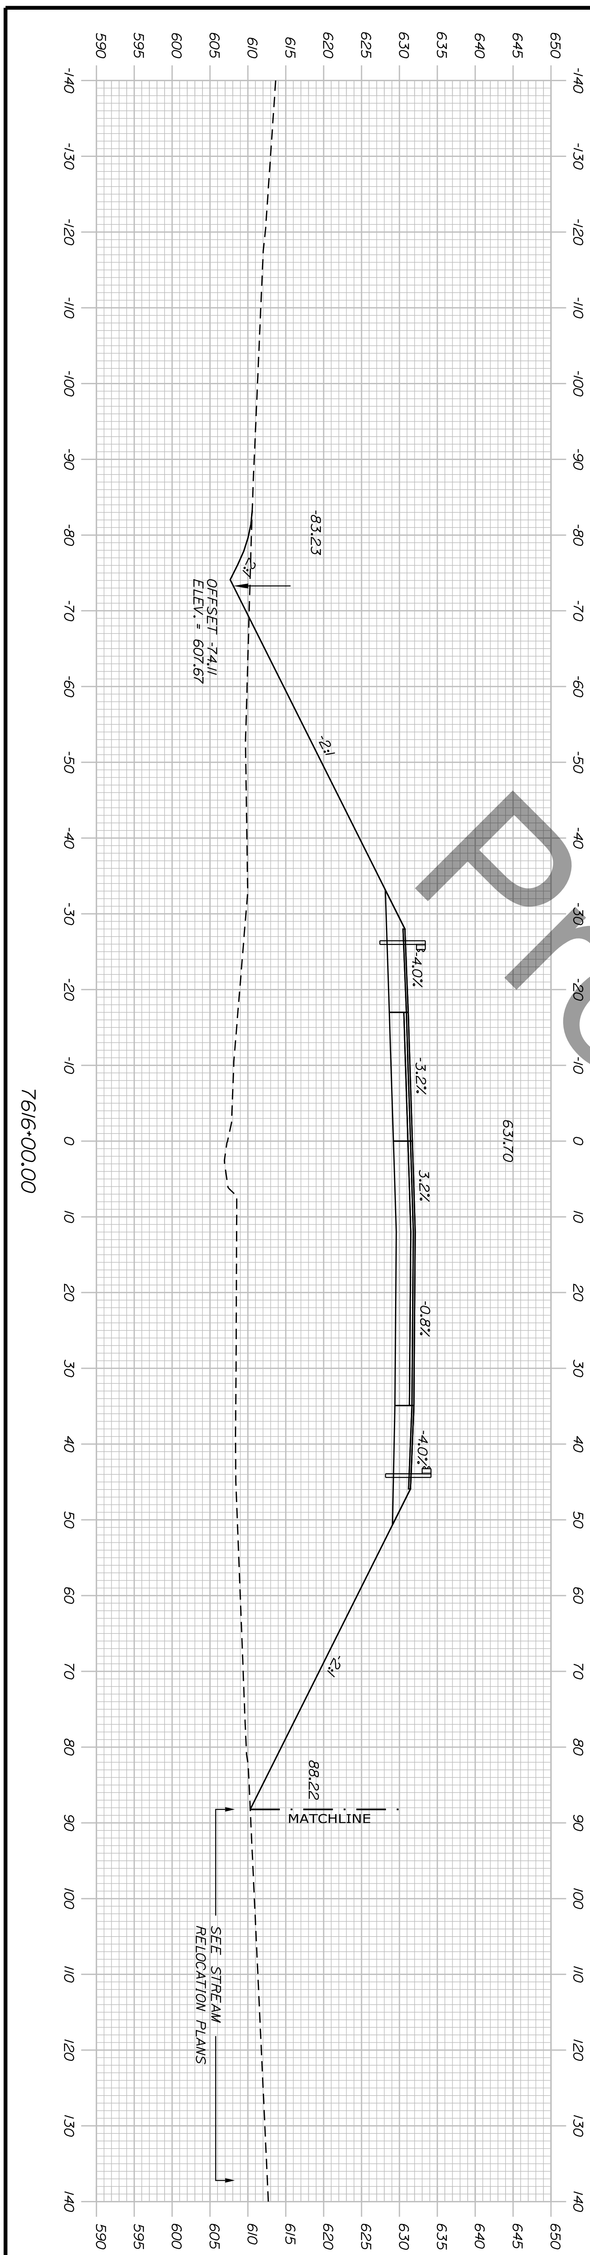

Preliminary

Sta. 7616+00.00 to Sta. 7616+00.00

SHEET NUMBER 340 OF 460

PRESQUE ISLE
PRESQUE ISLE BYPASS

CROSS SECTIONS

PROJ. MANAGER	R.M.	BY	DATE
DESIGN-DETAILED			
CHECKED-REVIEWED			
DESIGN2-DETAILED2			
DESIGN3-DETAILED3			
REVISIONS 1			
REVISIONS 2			
REVISIONS 3			
REVISIONS 4			
FIELD CHANGES			


vhb

STATE OF MAINE
DEPARTMENT OF TRANSPORTATION

HPP-6462(920)

WIN
WIN 6462.91

HIGHWAY PLANS

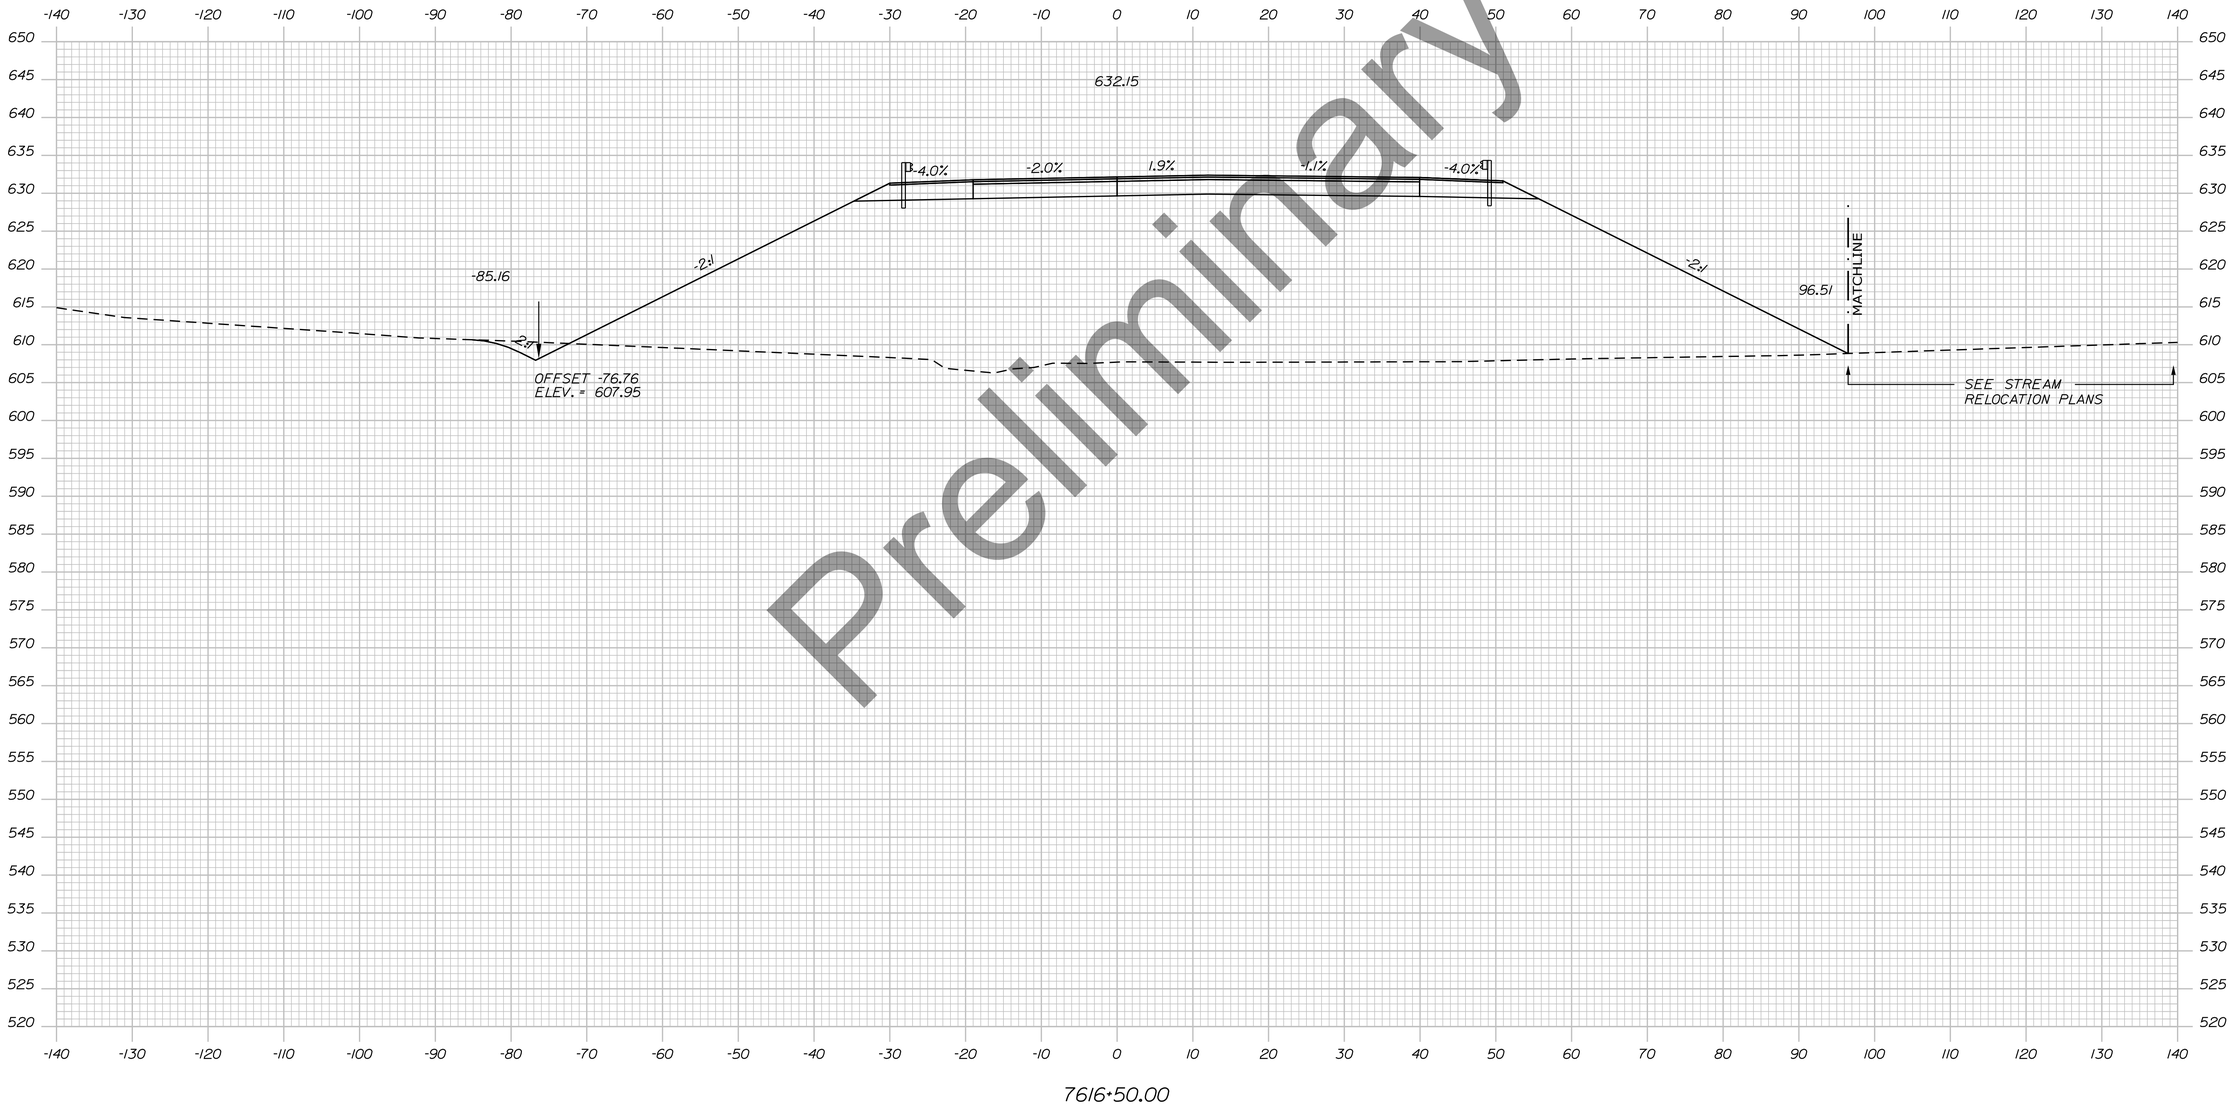

Preliminary

STATE OF MAINE
DEPARTMENT OF TRANSPORTATION

HPP-6462(920)

WIN
WIN 6462.91

HIGHWAY PLANS

vhb

	DATE	BY
PROJ. MANAGER		R.M.
DESIGN-DETAILED		
CHECKED-REVIEWED		
DESIGN2-DETAILED2		
DESIGN3-DETAILED3		
REVISIONS 1		
REVISIONS 2		
REVISIONS 3		
REVISIONS 4		
FIELD CHANGES		

PRESQUE ISLE
PRESQUE ISLE BYPASS

CROSS SECTIONS


SHEET NUMBER

341

OF 460

Sta. 7616+50.00 to Sta. 7616+50.00

Filename: ...\H5_01_Xsects_PI_BYPASS.dgn Division: HIGHWAY Username: EFlynn Date:8/3/2023

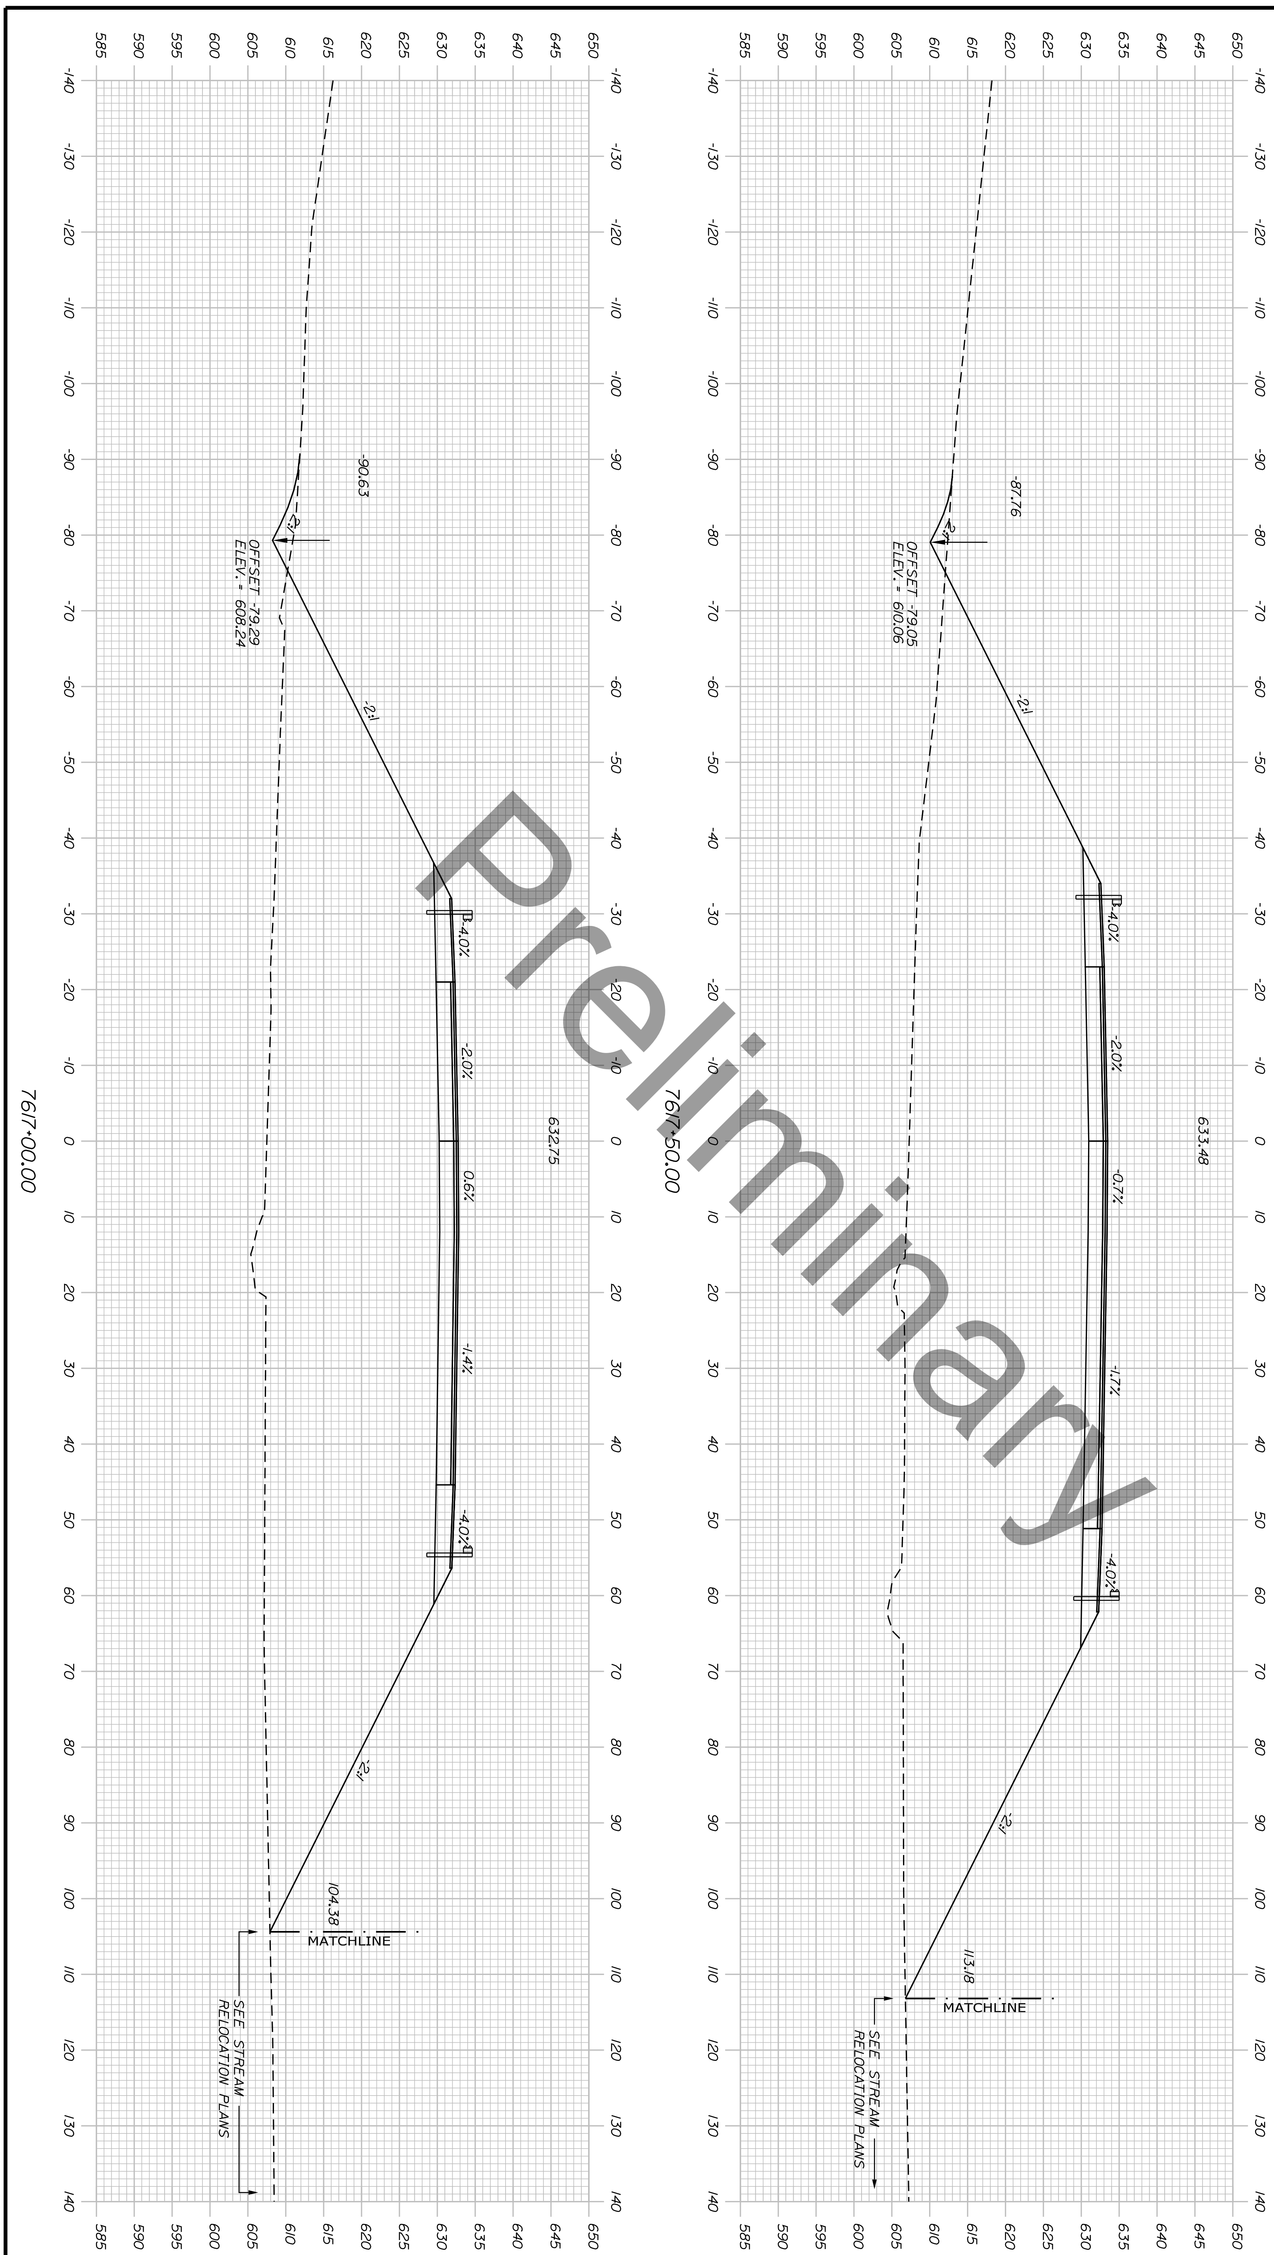

Sta. 7617+00.00 to Sta. 7617+50.00

PRESQUE ISLE
PRESQUE ISLE BYPASS

CROSS SECTIONS

PROJ. MANAGER	R.M.	BY	DATE
DESIGN-DETAILED			
CHECKED-REVIEWED			
DESIGN2-DETAILED2			
DESIGN3-DETAILED3			
REVISIONS 1			
REVISIONS 2			
REVISIONS 3			
REVISIONS 4			
FIELD CHANGES			


STATE OF MAINE
DEPARTMENT OF TRANSPORTATION

HPP-6462(920)

WIN
WIN 6462.91

HIGHWAY PLANS

SHEET NUMBER 342 OF 460

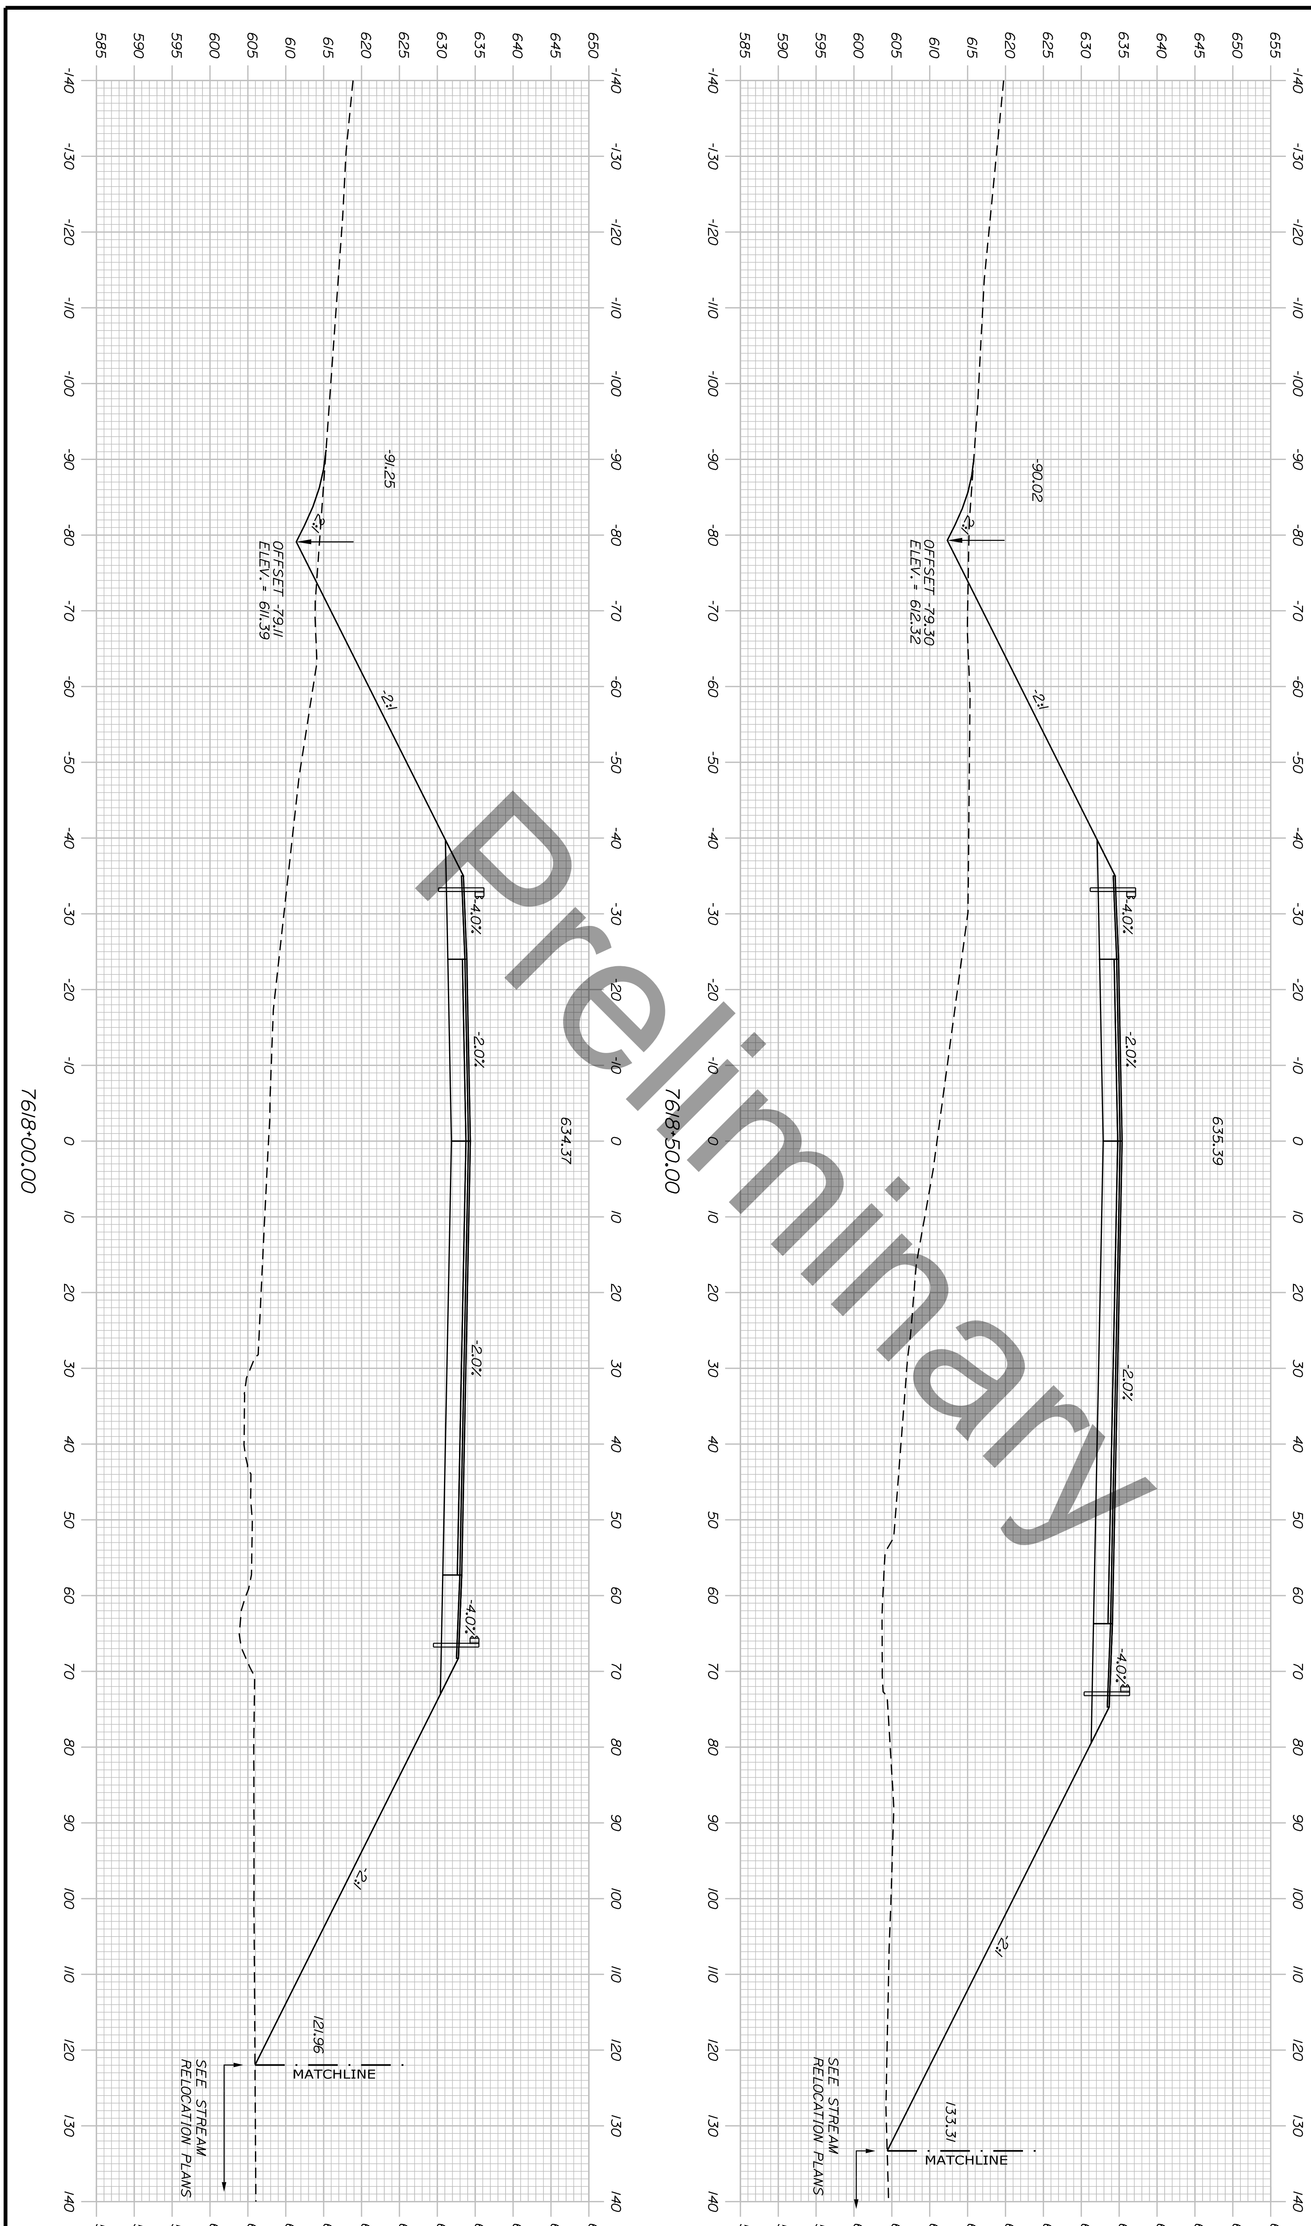

Preliminary

Sta. 7618+00.00 to Sta. 7618+50.00

SHEET NUMBER 343 OF 460

PRESQUE ISLE
PRESQUE ISLE BYPASS

CROSS SECTIONS

PROJ. MANAGER	R.M.	BY	DATE
DESIGN-DETAILED			
CHECKED-REVIEWED			
DESIGN2-DETAILED2			
DESIGN3-DETAILED3			
REVISIONS 1			
REVISIONS 2			
REVISIONS 3			
REVISIONS 4			
FIELD CHANGES			


vhb

STATE OF MAINE
DEPARTMENT OF TRANSPORTATION

HPP-6462(920)

WIN
WIN 6462.91

HIGHWAY PLANS

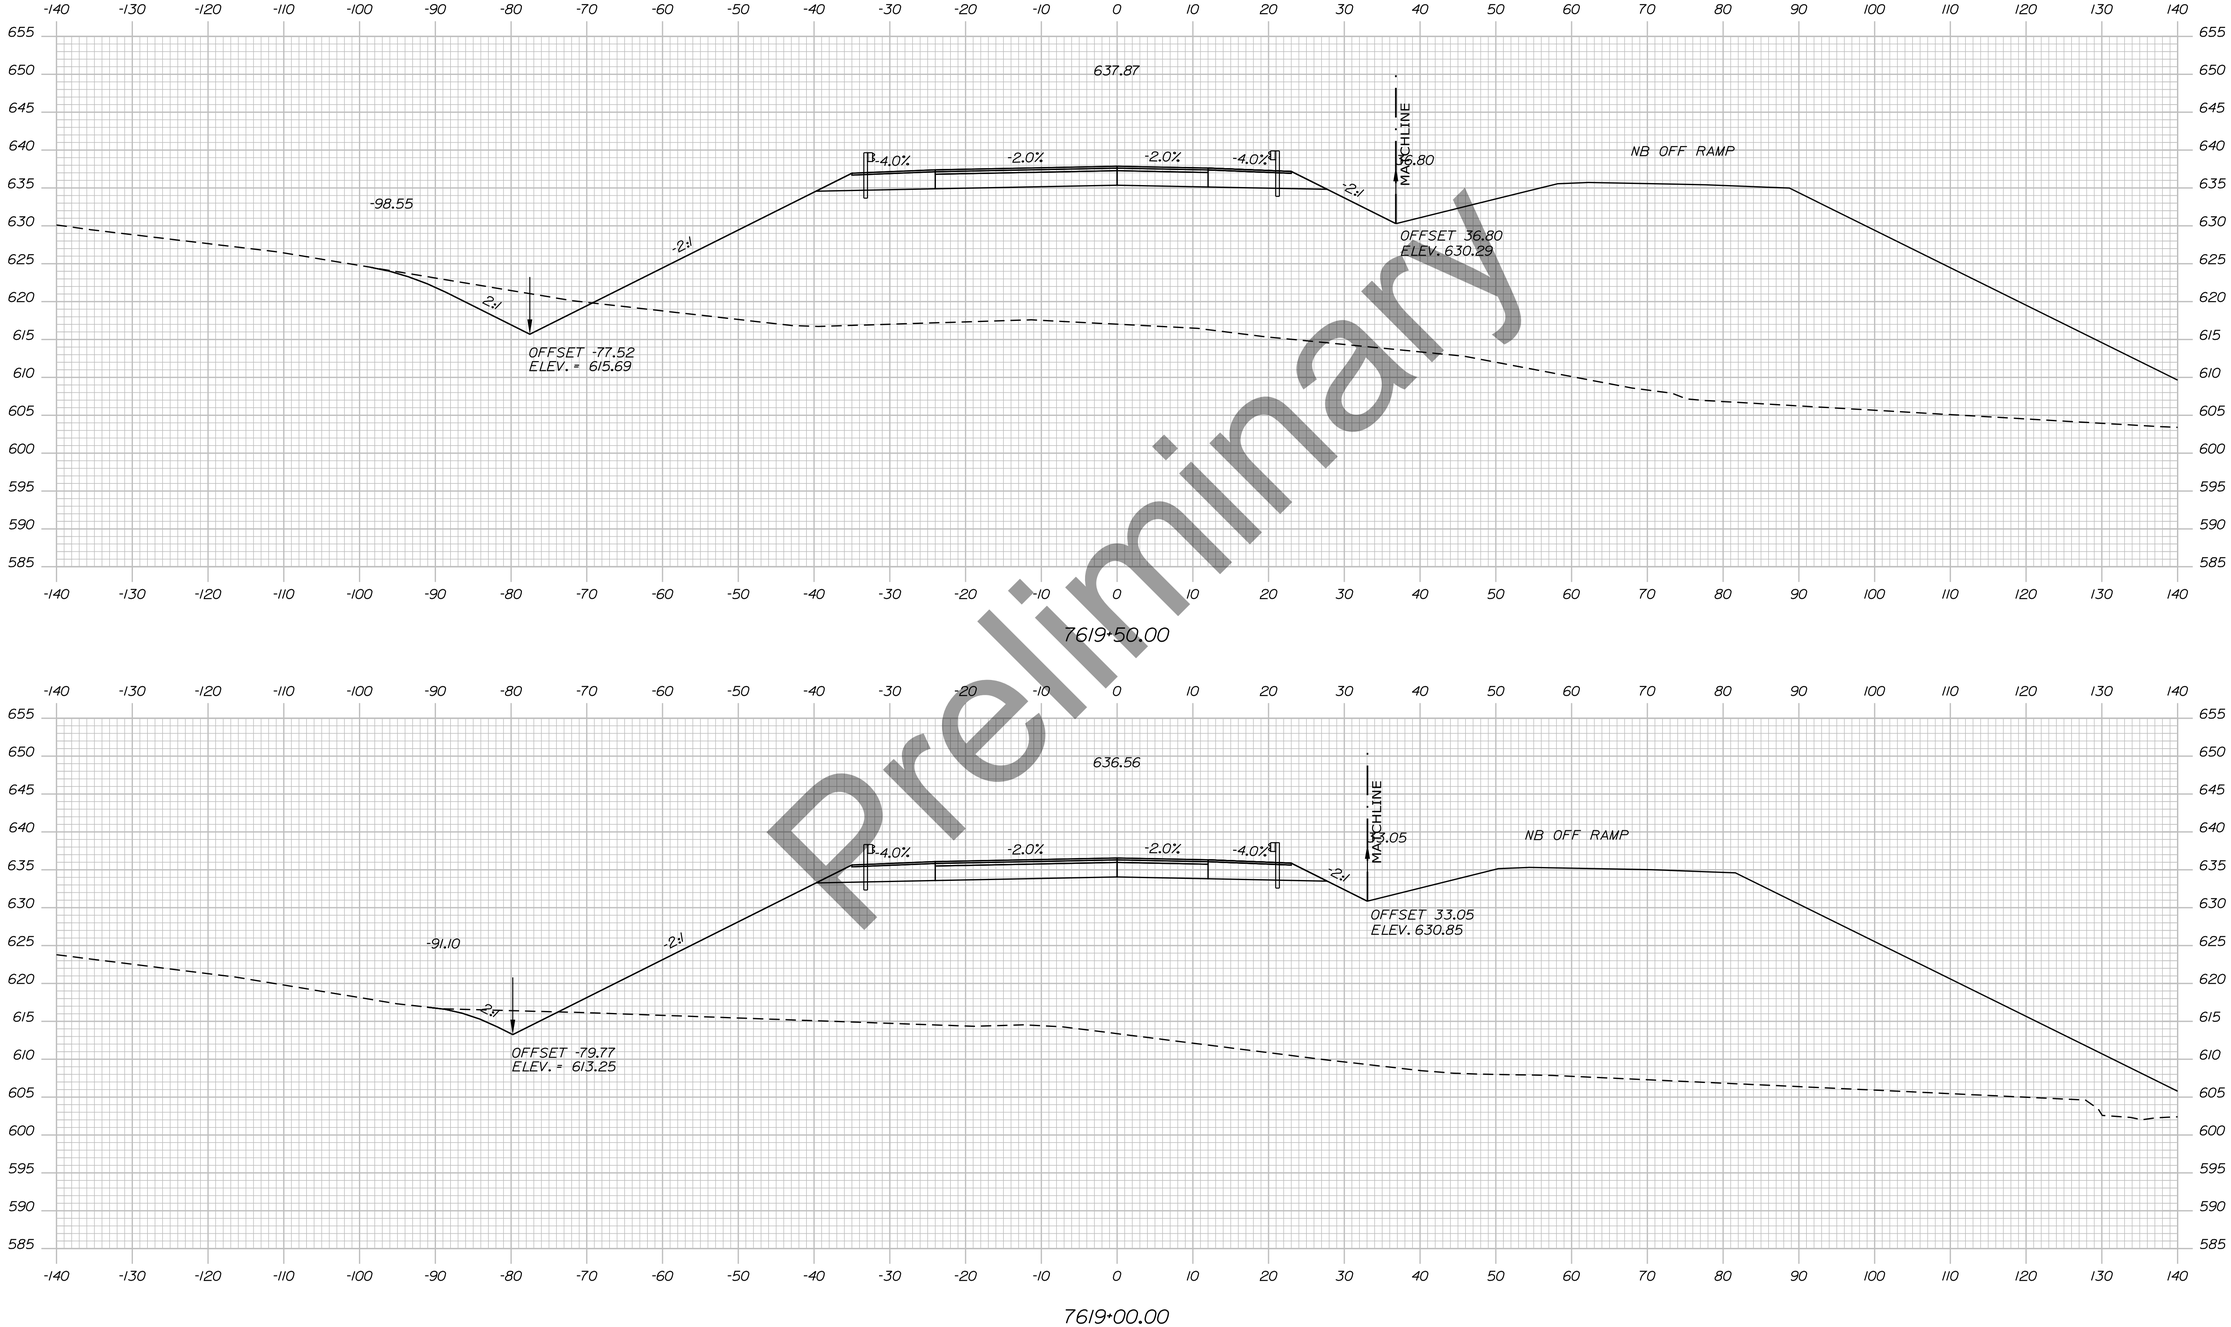

Preliminary

STATE OF MAINE
DEPARTMENT OF TRANSPORTATION

HPP-6462(920)

WIN
WIN 6462.91

HIGHWAY PLANS

vhb

	DATE	BY
R.M.		
PROJ. MANAGER		
DESIGN-DETAILED		
CHECKED-REVIEWED		
DESIGN2-DETAILED2		
DESIGN3-DETAILED3		
REVISIONS 1		
REVISIONS 2		
REVISIONS 3		
REVISIONS 4		
FIELD CHANGES		

PRESQUE ISLE
PRESQUE ISLE BYPASS

CROSS SECTIONS


SHEET NUMBER

344

OF 460

Sta. 7619+00.00 to Sta. 7619+50.00

Filename: ...\H5_01_Xsects_PI_BYPASS.dgn Division: HIGHWAY Username: EFlynn Date:8/3/2023

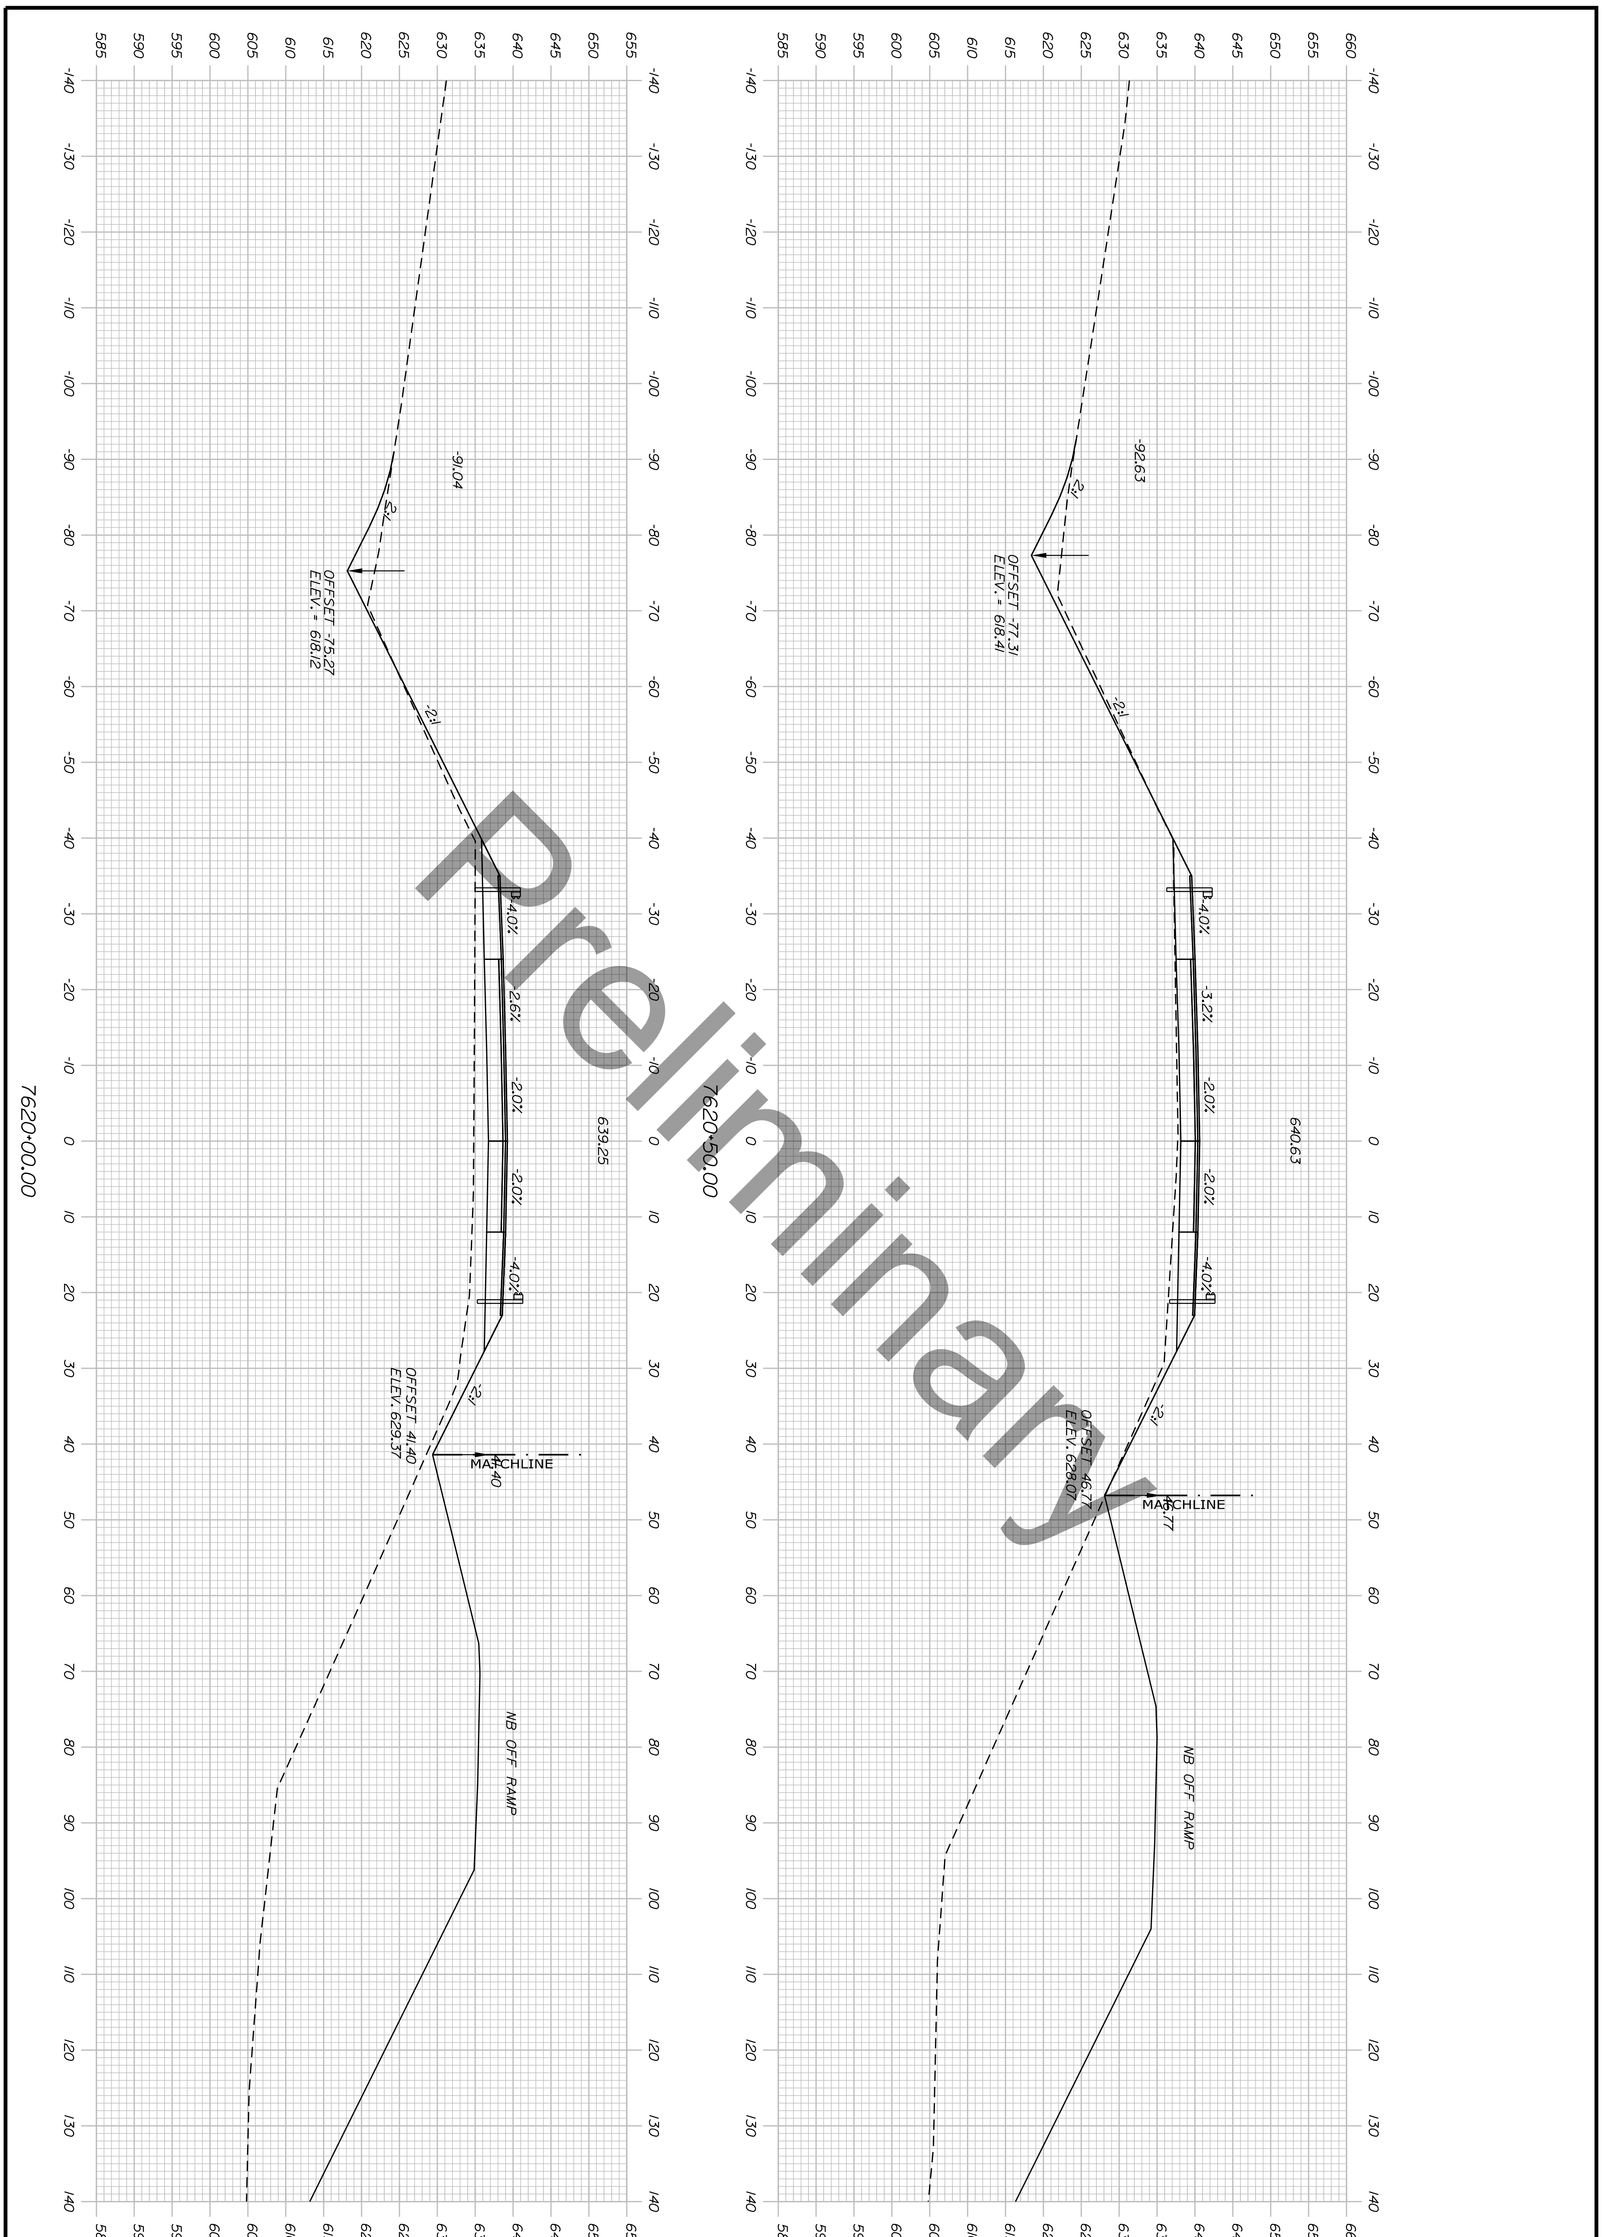

Preliminary

Sta. 7620+00.00 to Sta. 7620+50.00

SHEET NUMBER 345 OF 460

PRESQUE ISLE
PRESQUE ISLE BYPASS

CROSS SECTIONS

PROJ. MANAGER	R.M.	BY	DATE
DESIGN-DETAILED			
CHECKED-REVIEWED			
DESIGN2-DETAILED2			
DESIGN3-DETAILED3			
REVISIONS 1			
REVISIONS 2			
REVISIONS 3			
REVISIONS 4			
FIELD CHANGES			


vhb


STATE OF MAINE
DEPARTMENT OF TRANSPORTATION

HPP-6462(920)

WIN
WIN 6462.91

HIGHWAY PLANS

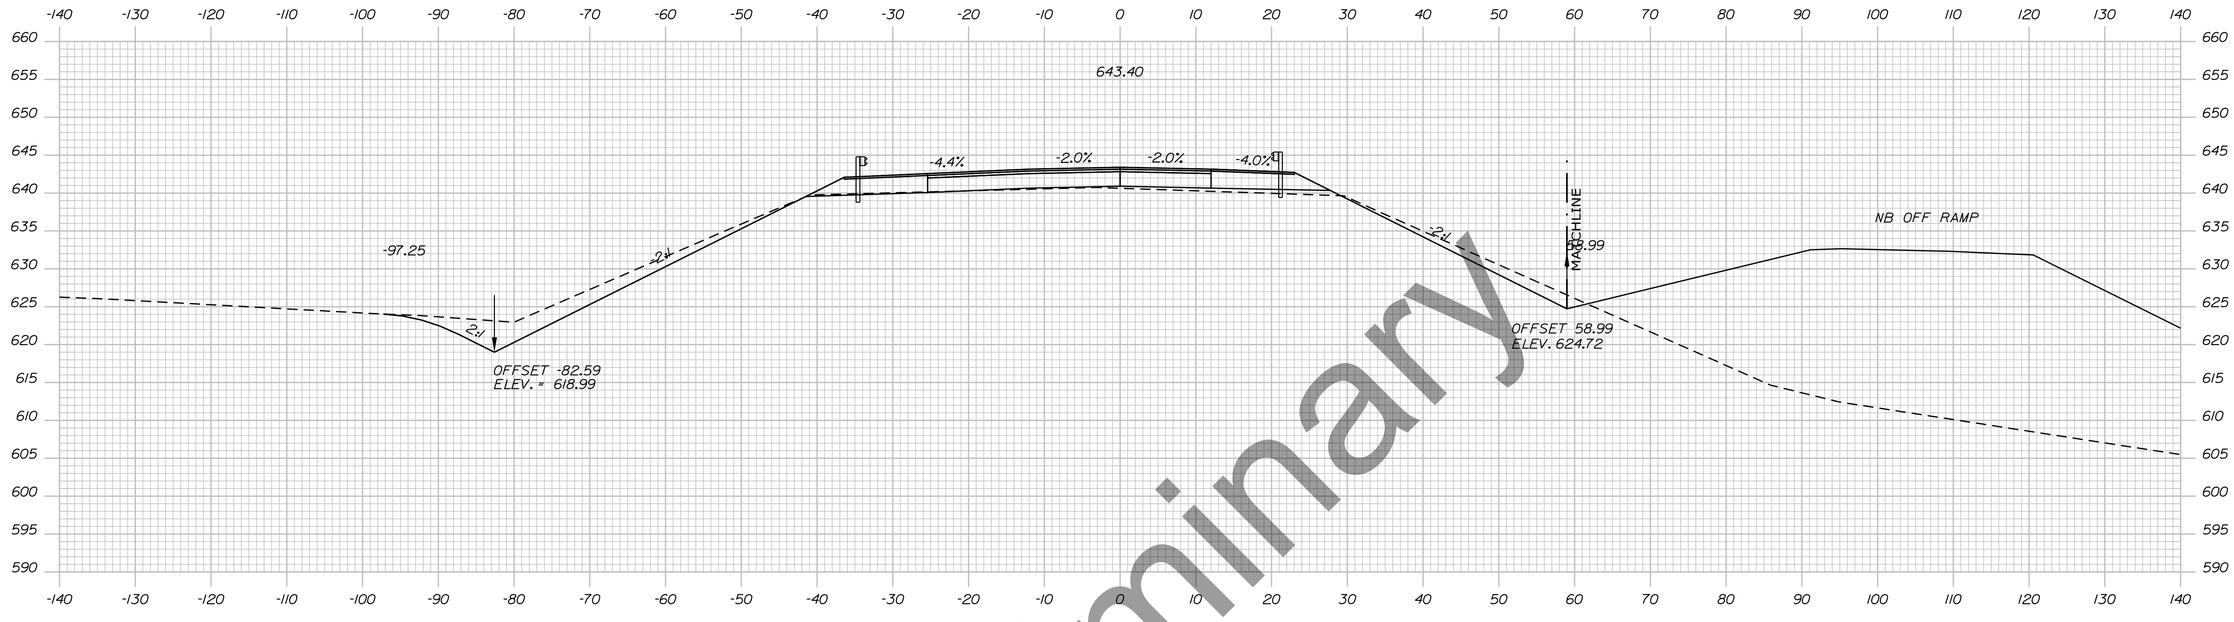

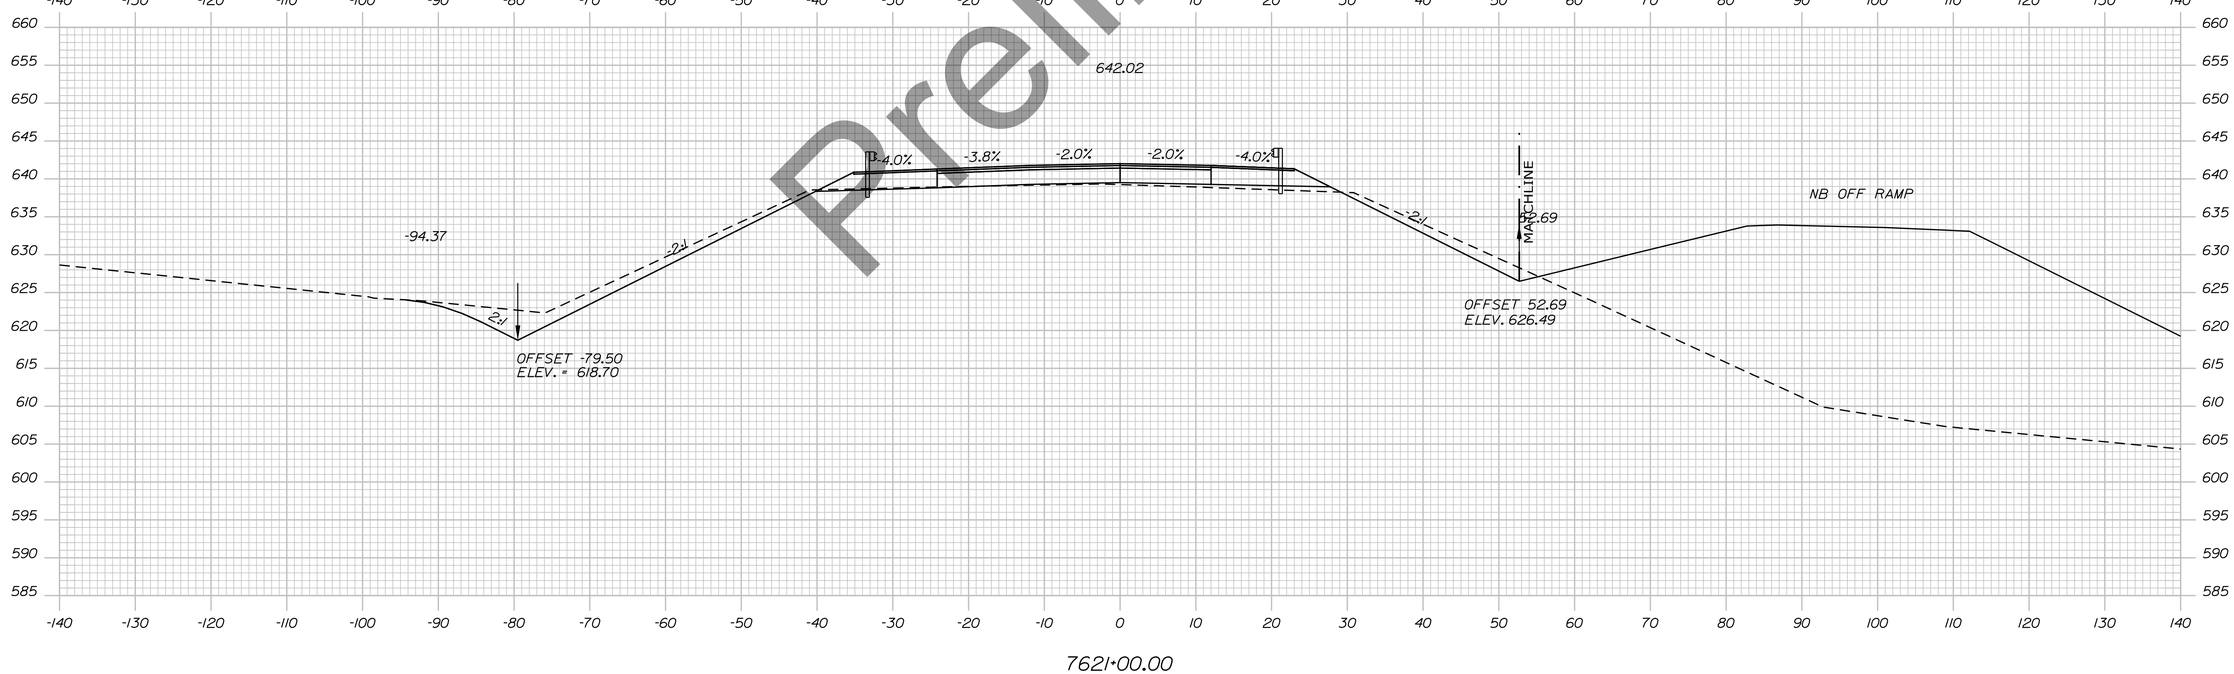

Preliminary

STATE OF MAINE
DEPARTMENT OF TRANSPORTATION

HPP-6462(920)

WIN
WIN 6462.91

HIGHWAY PLANS

vhb

	R.M.	BY	DATE
PROJ. MANAGER			
DESIGN-DETAILED			
CHECKED-REVIEWED			
DESIGN2-DETAILED2			
DESIGN3-DETAILED3			
REVISIONS 1			
REVISIONS 2			
REVISIONS 3			
REVISIONS 4			
FIELD CHANGES			

PRESQUE ISLE
PRESQUE ISLE BYPASS

CROSS SECTIONS


SHEET NUMBER

346


OF 460

Sta. 7621+00.00 to Sta. 7621+50.00

Filename: ...\H5_01_Xsects_PI_BYPASS.dgn Division: HIGHWAY Username: EFlynn Date:8/3/2023

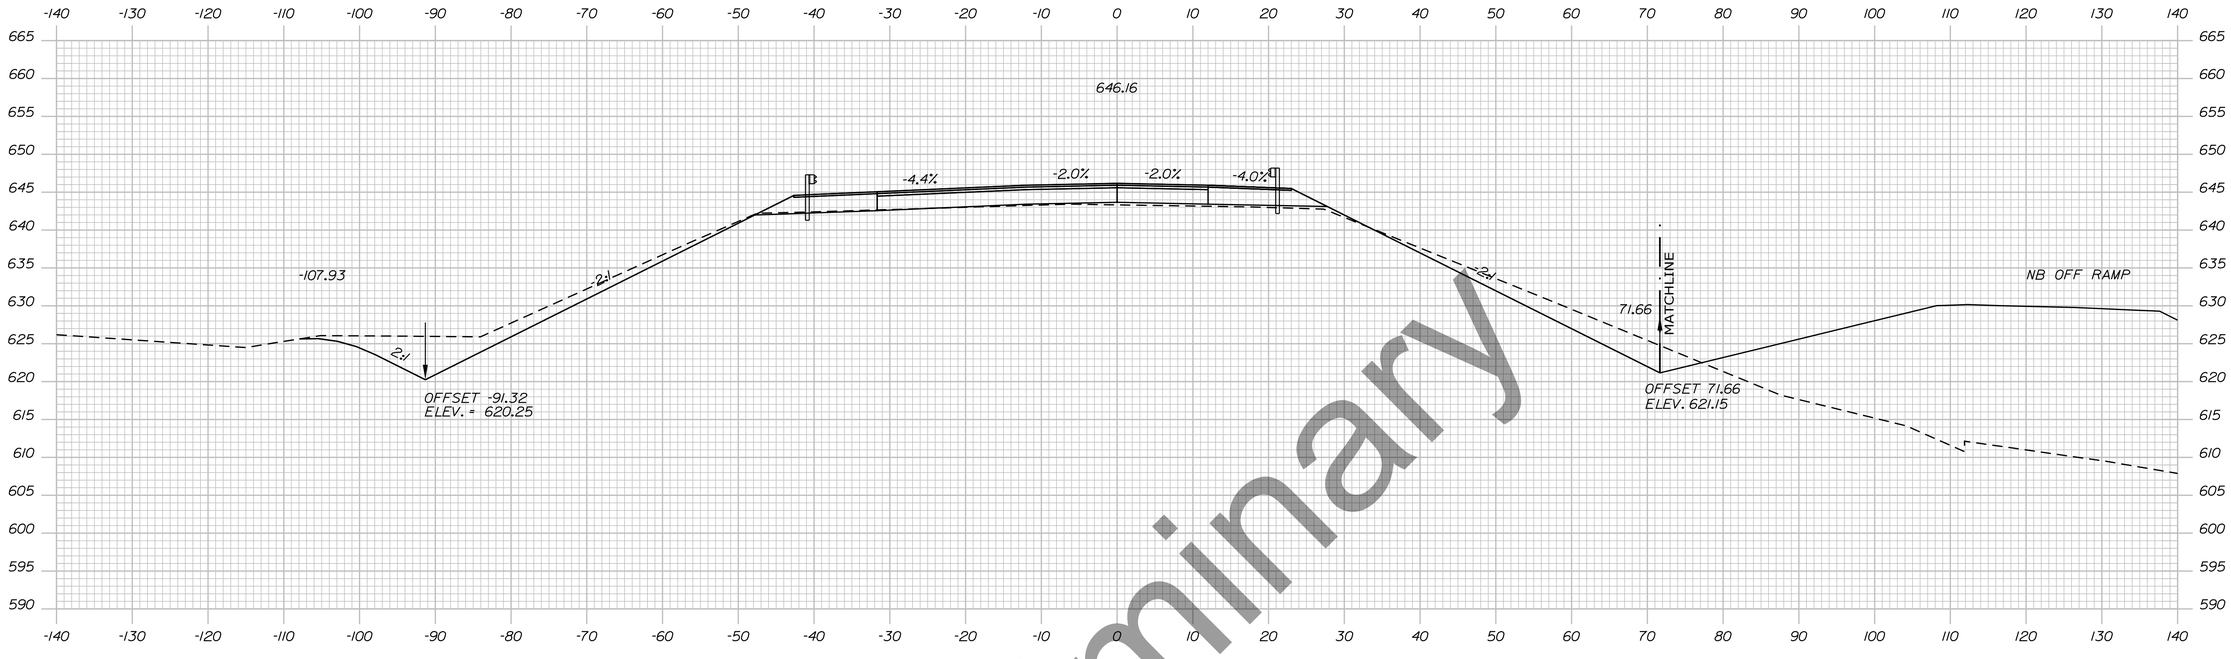

7622+50.00

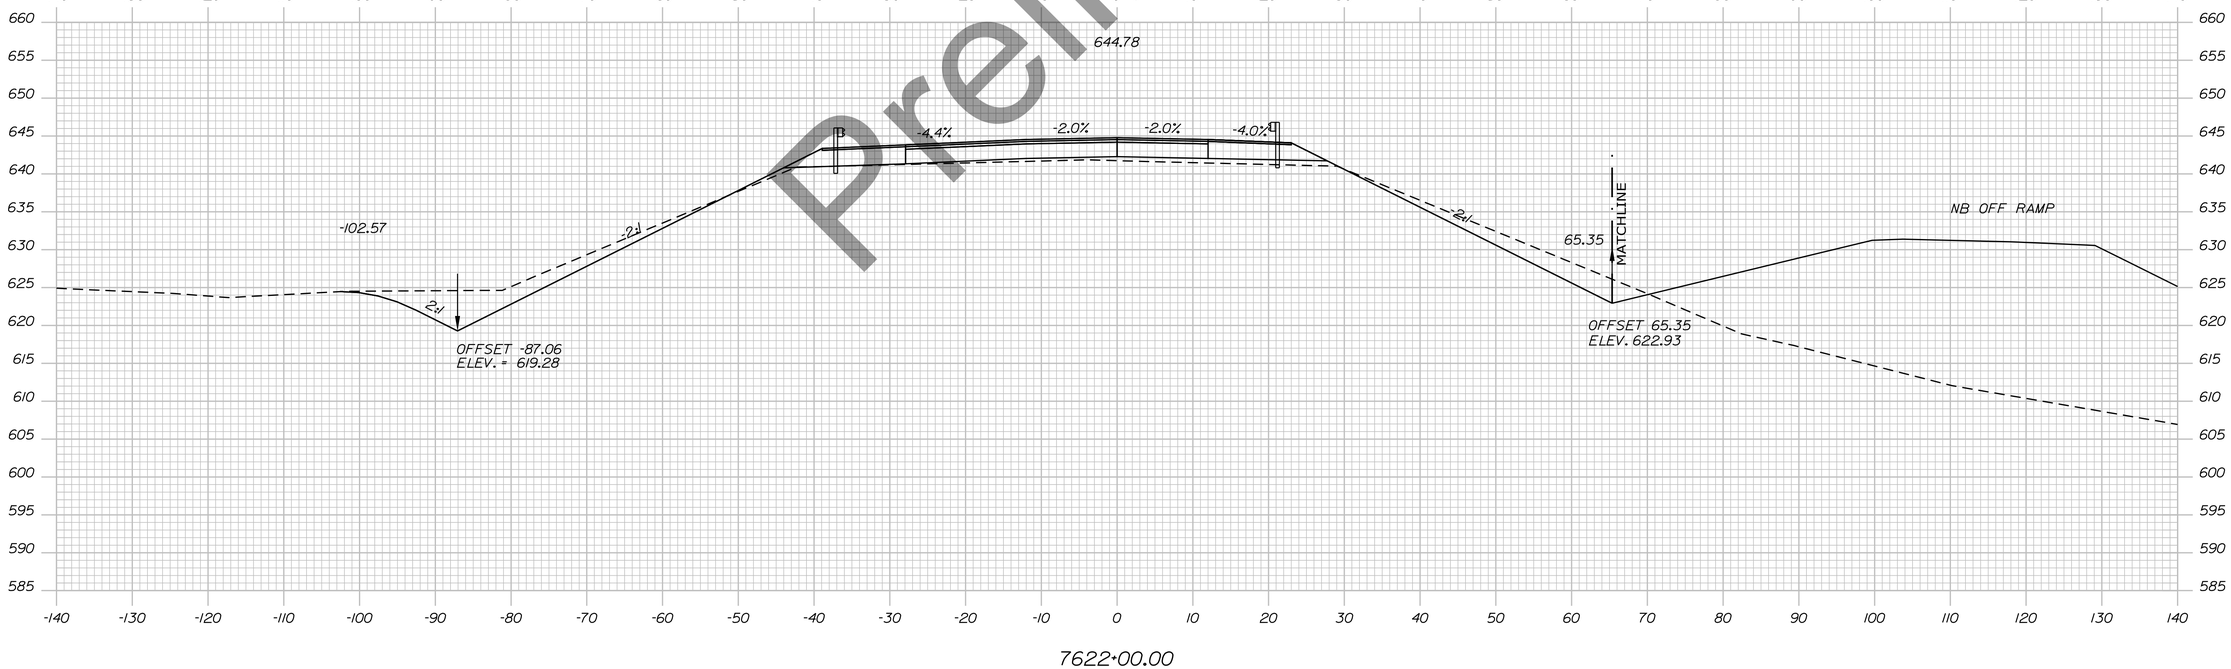

7622+00.00

Preliminary

STATE OF MAINE
DEPARTMENT OF TRANSPORTATION

HPP-6462(920)

WIN
WIN 6462.91

HIGHWAY PLANS

vhb

	R.M.	BY	DATE
PROJ. MANAGER			
DESIGN-DETAILED			
CHECKED-REVIEWED			
DESIGN2-DETAILED2			
DESIGN3-DETAILED3			
REVISIONS 1			
REVISIONS 2			
REVISIONS 3			
REVISIONS 4			
FIELD CHANGES			

PRESQUE ISLE
PRESQUE ISLE BYPASS

CROSS SECTIONS


SHEET NUMBER

347

OF 460

Sta. 7622+00.00 to Sta. 7622+50.00

Filename: ...\H5_01_Xsects_PI_BYPASS.dgn Division: HIGHWAY Username: EFlynn Date:8/3/2023

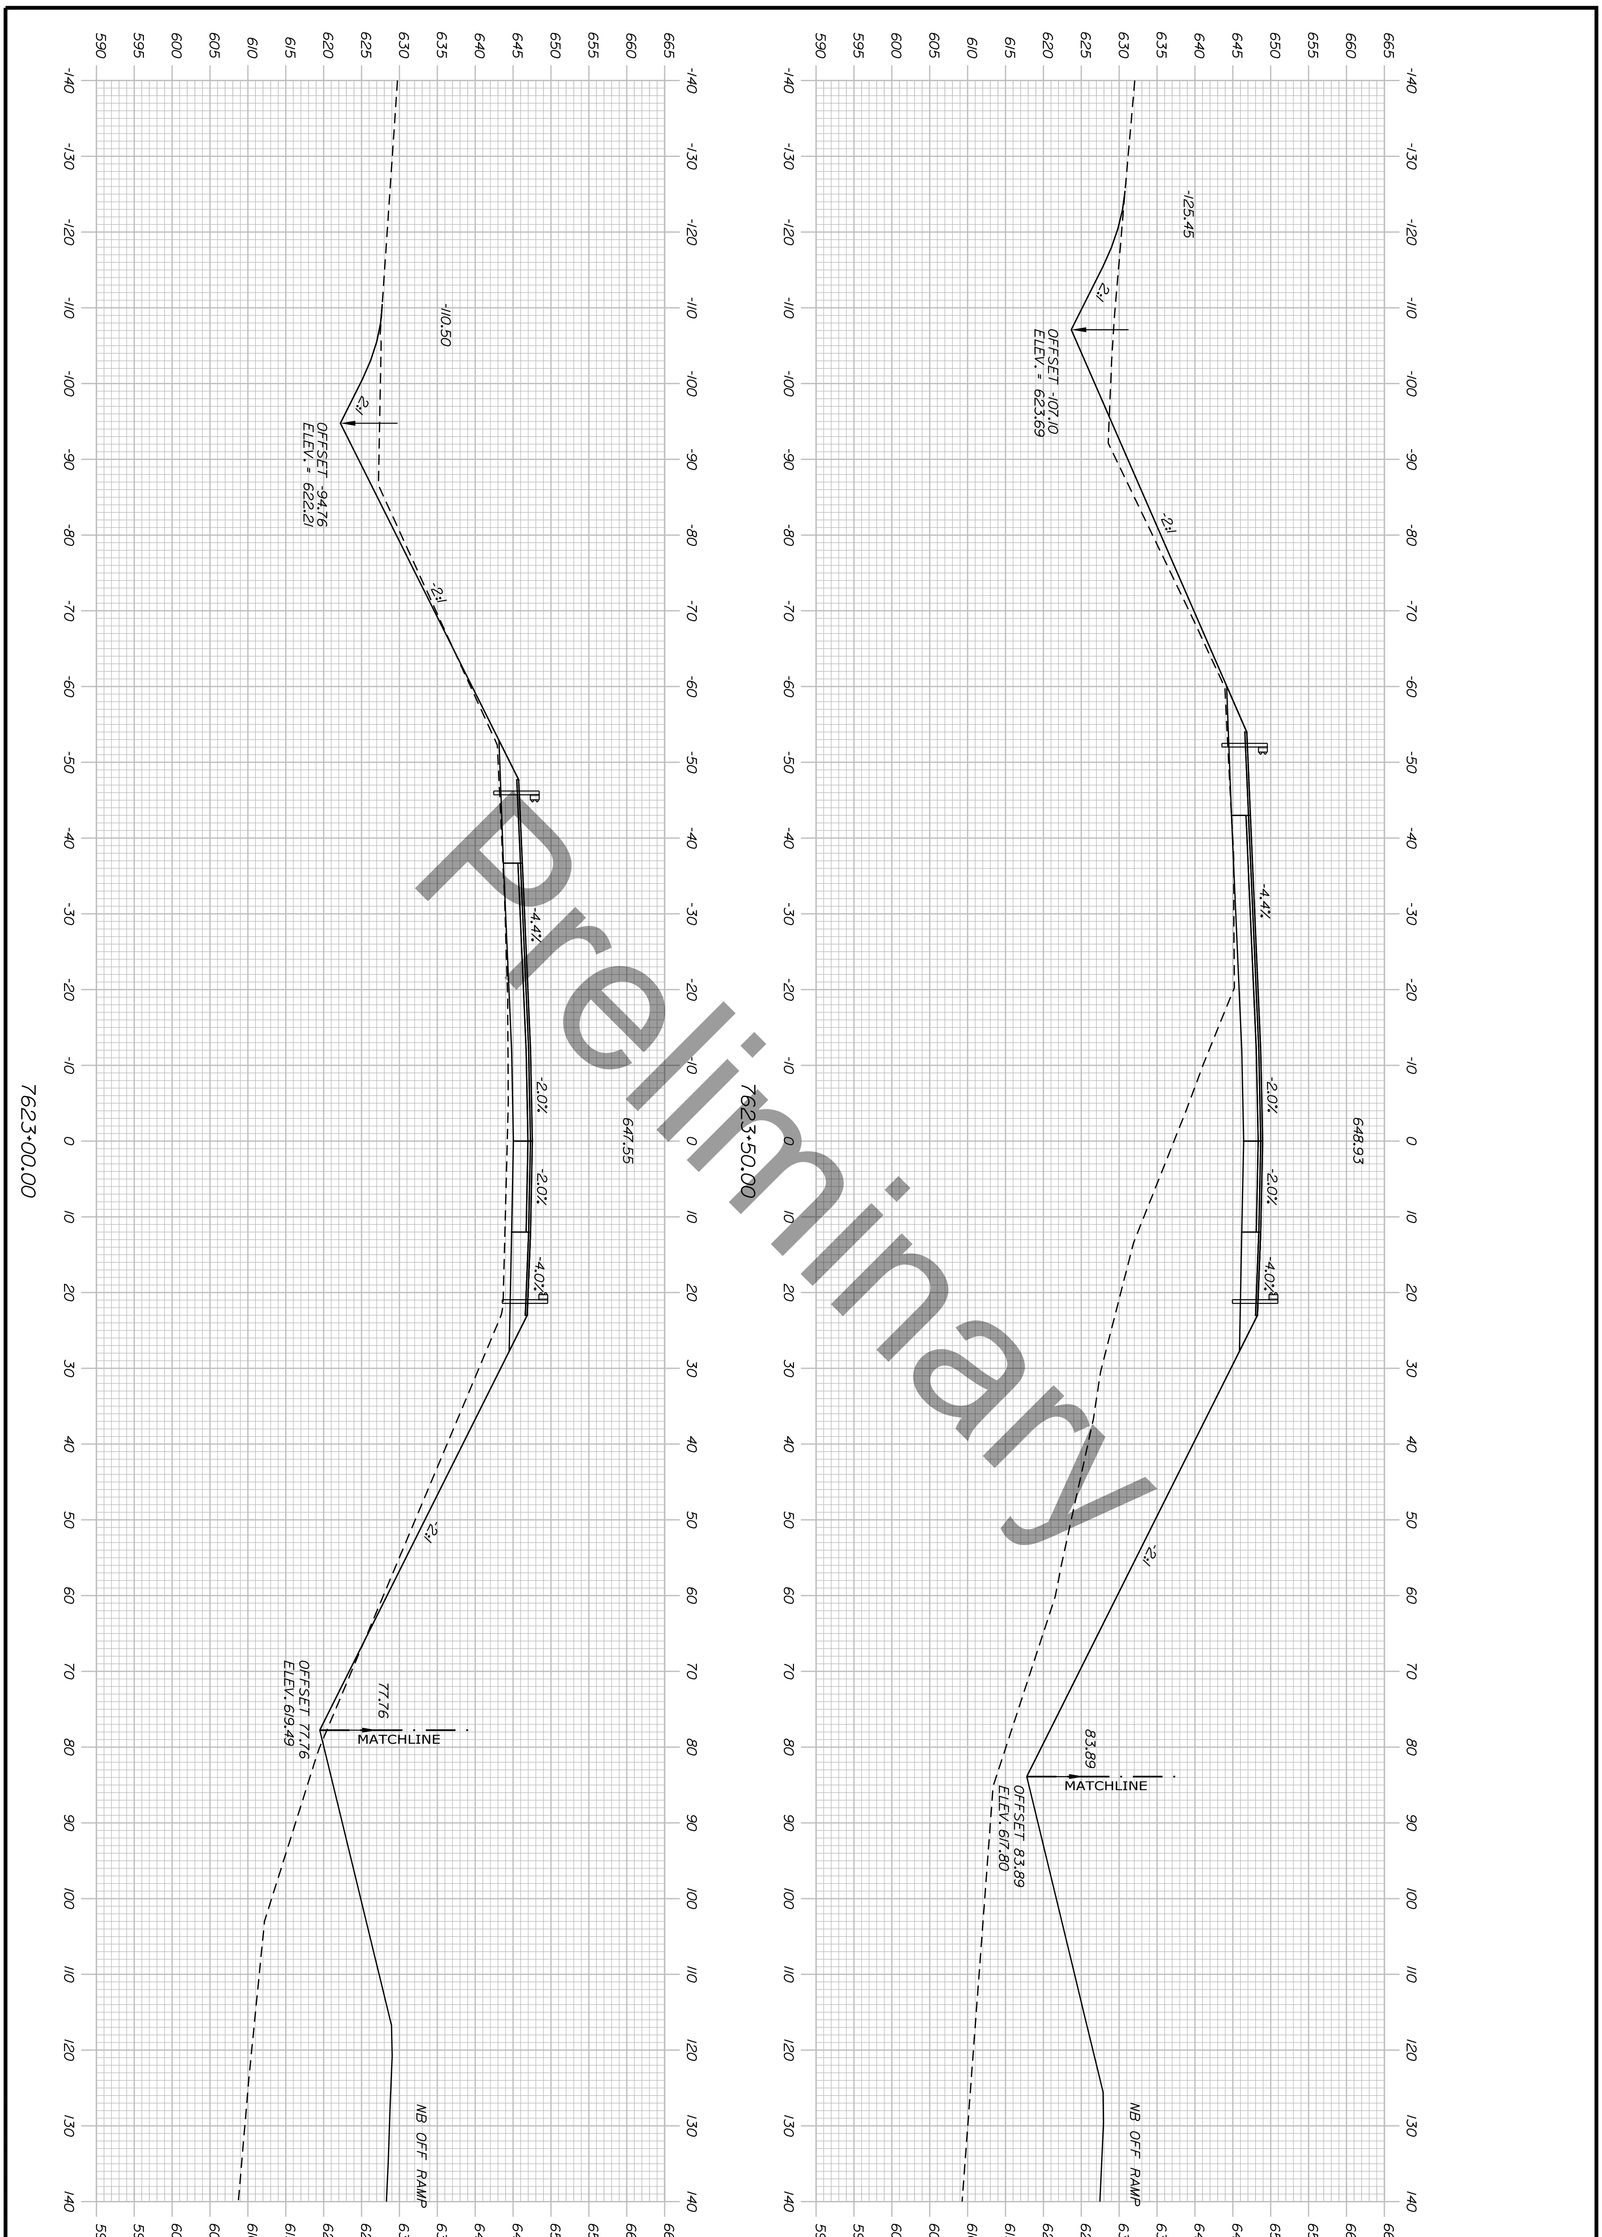

Sta. 7623+00.00 to Sta. 7623+50.00

PRESQUE ISLE
PRESQUE ISLE BYPASS

CROSS SECTIONS

PROJ. MANAGER	R.M.	BY	DATE
DESIGN-DETAILED			
CHECKED-REVIEWED			
DESIGN2-DETAILED2			
DESIGN3-DETAILED3			
REVISIONS 1			
REVISIONS 2			
REVISIONS 3			
REVISIONS 4			
FIELD CHANGES			


STATE OF MAINE
DEPARTMENT OF TRANSPORTATION


HPP-6462(920)

WIN
WIN 6462.91

HIGHWAY PLANS

SHEET NUMBER 348 OF 460

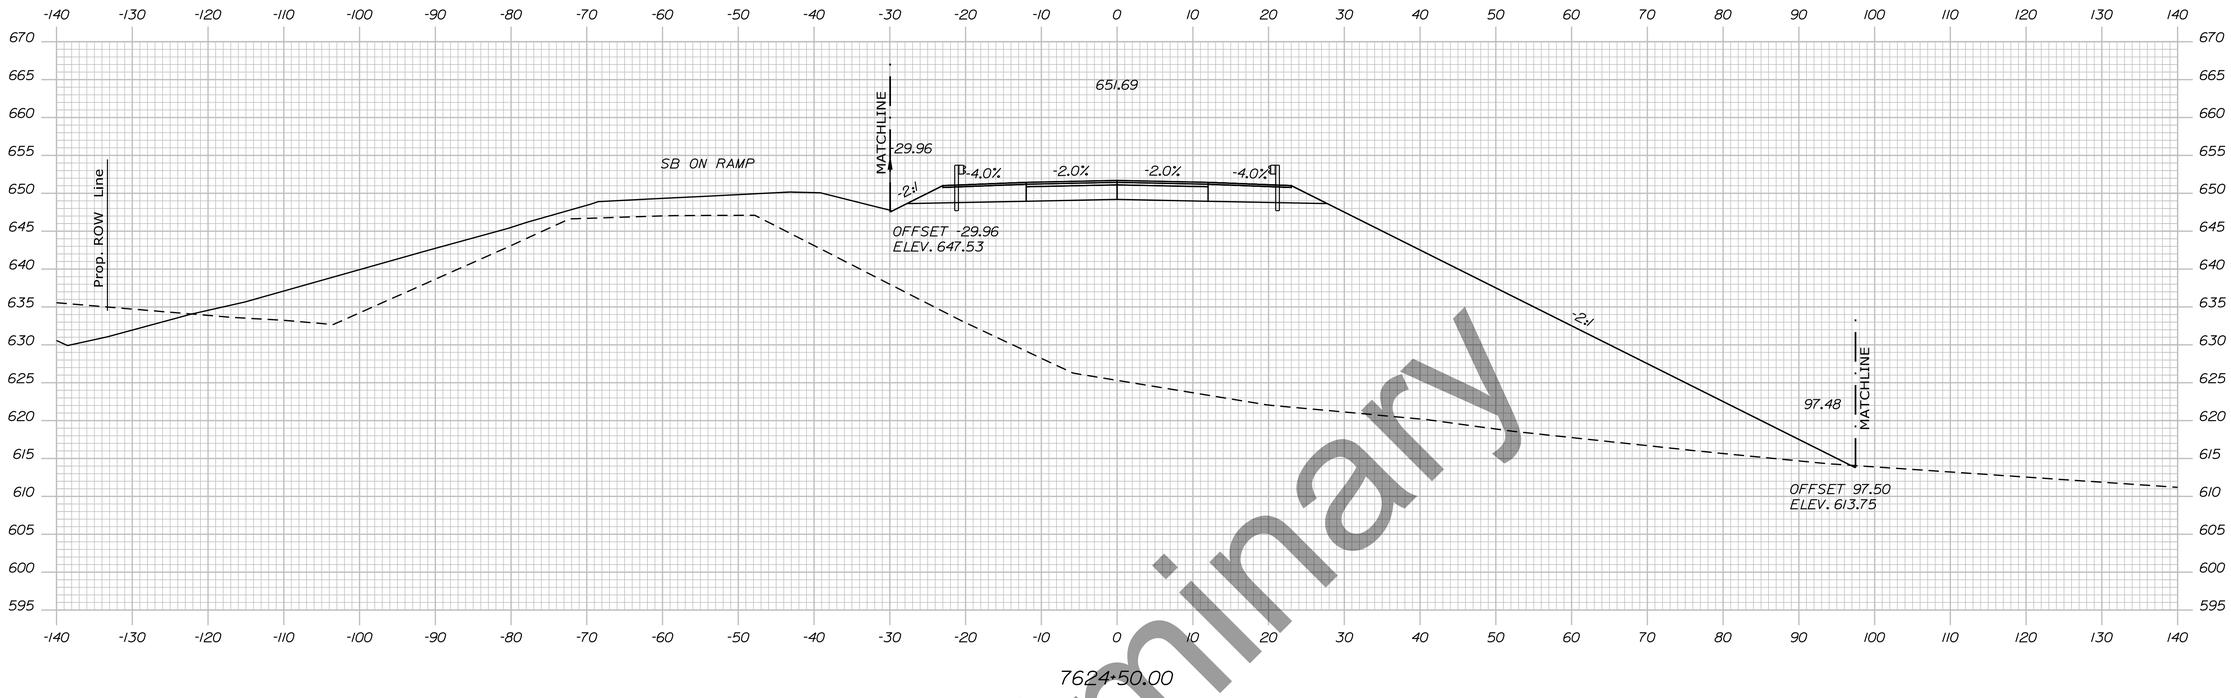

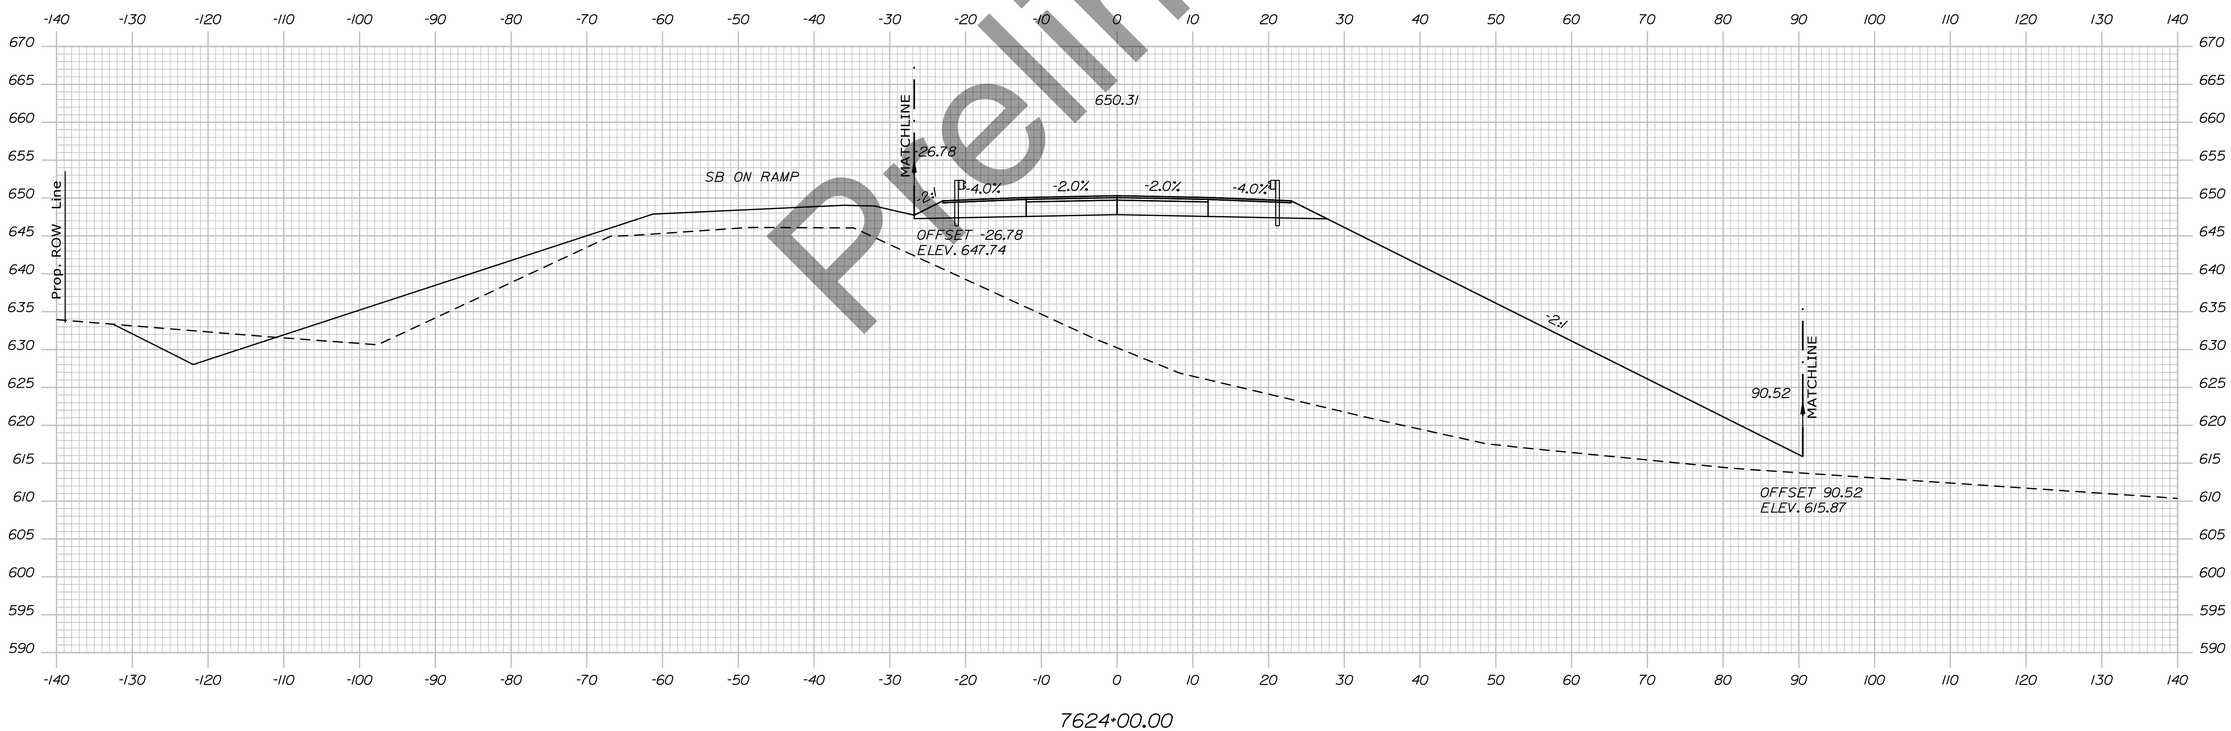

Preliminary

STATE OF MAINE
DEPARTMENT OF TRANSPORTATION

HPP-6462(920)

WIN
WIN 6462.91

HIGHWAY PLANS

vhb

	R.M.	BY	DATE
PROJ. MANAGER			
DESIGN-DETAILED			
CHECKED-REVIEWED			
DESIGN2-DETAILED2			
DESIGN3-DETAILED3			
REVISIONS 1			
REVISIONS 2			
REVISIONS 3			
REVISIONS 4			
FIELD CHANGES			

PRESQUE ISLE
PRESQUE ISLE BYPASS

CROSS SECTIONS


SHEET NUMBER


349

OF 460

Sta. 7624+00.00 to Sta. 7624+50.00

Filename: ...\H5_01_Xsects_PI_BYPASS.dgn Division: HIGHWAY Username: EFlynn Date:8/3/2023

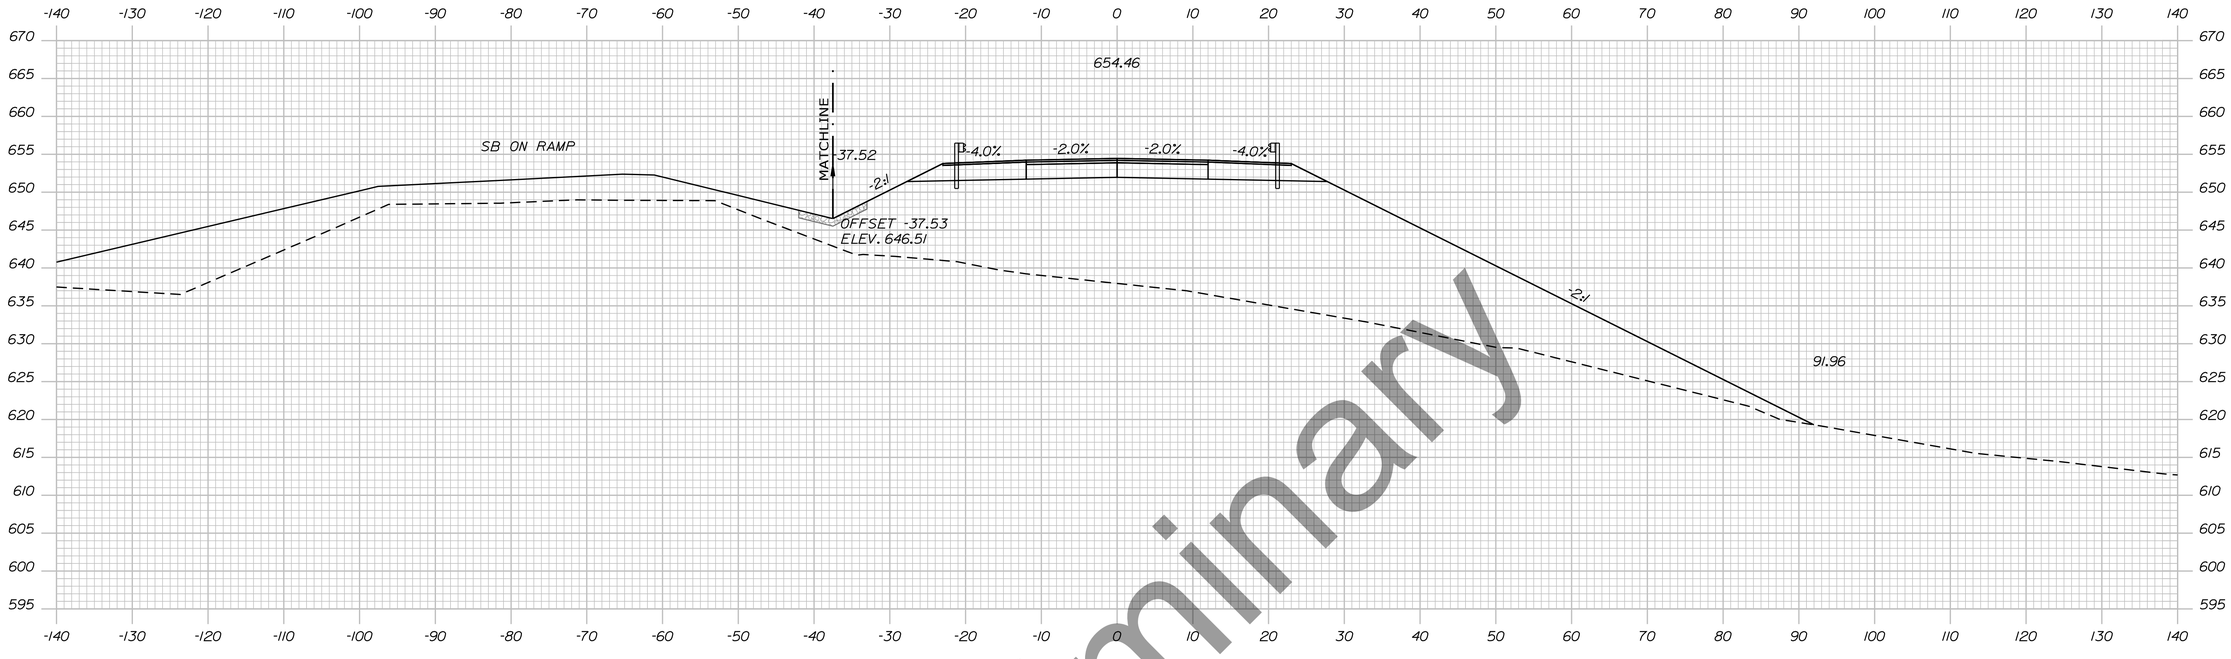

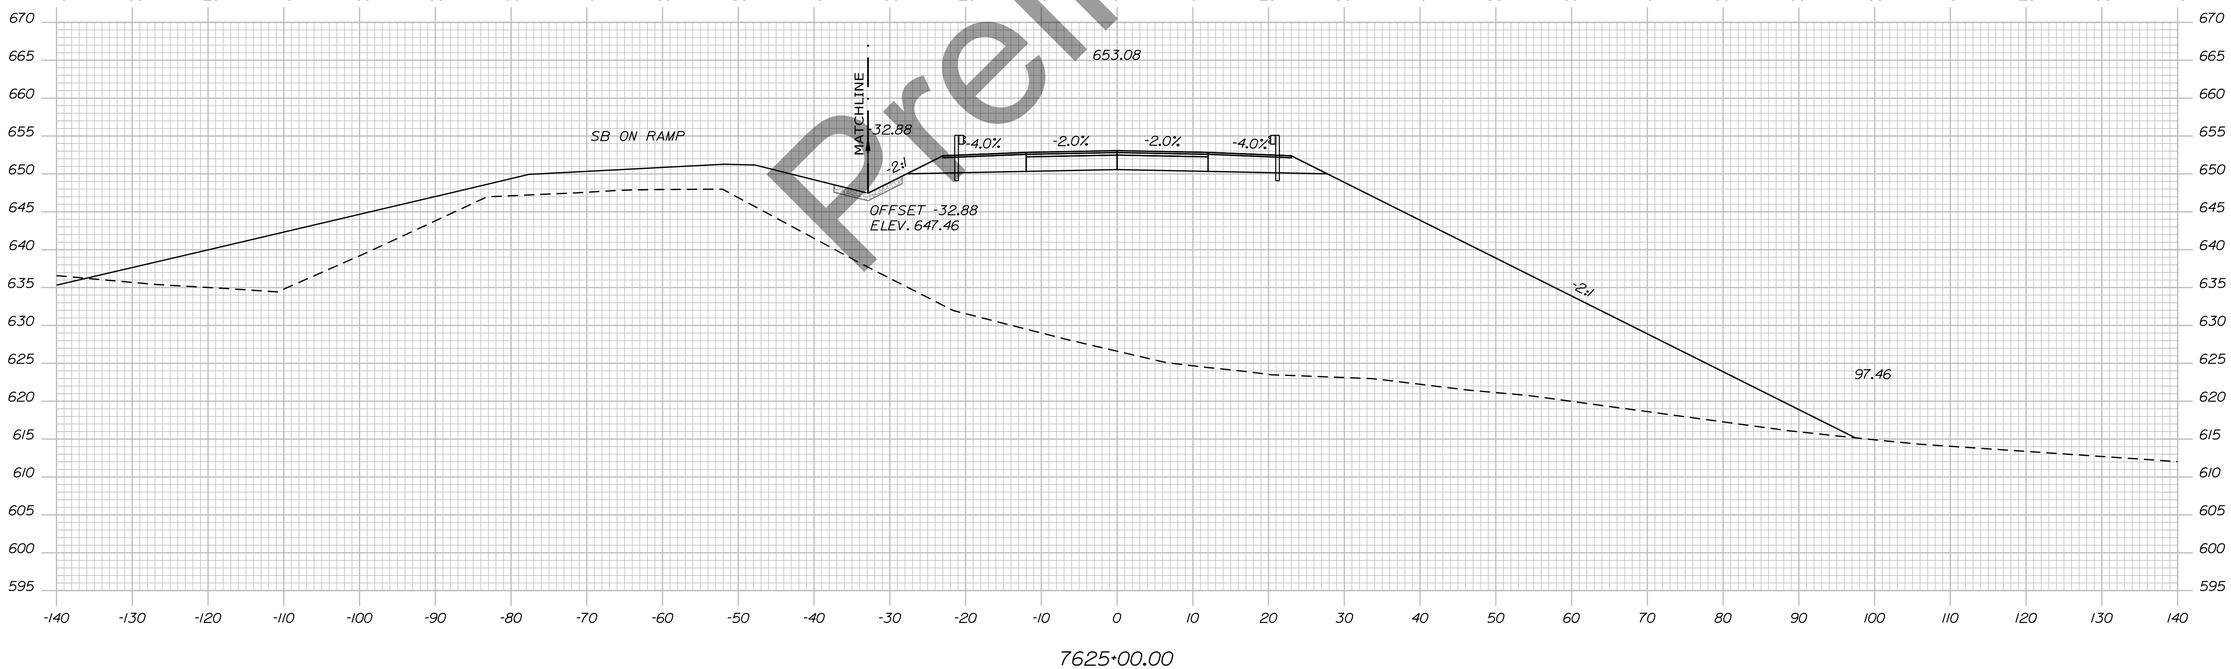

Preliminary

STATE OF MAINE
DEPARTMENT OF TRANSPORTATION

HPP-6462(920)

WIN
WIN 6462.91

HIGHWAY PLANS

vhb

	R.M.	BY	DATE
PROJ. MANAGER			
DESIGN-DETAILED			
CHECKED-REVIEWED			
DESIGN2-DETAILED2			
DESIGN3-DETAILED3			
REVISIONS 1			
REVISIONS 2			
REVISIONS 3			
REVISIONS 4			
FIELD CHANGES			

PRESQUE ISLE
PRESQUE ISLE BYPASS

CROSS SECTIONS


SHEET NUMBER

350

OF 460

Sta. 7625+00.00 to Sta. 7625+50.00

Filename: ...\H5_01_Xsects_PI_BYPASS.dgn Division: HIGHWAY Username: EFlynn Date:8/3/2023

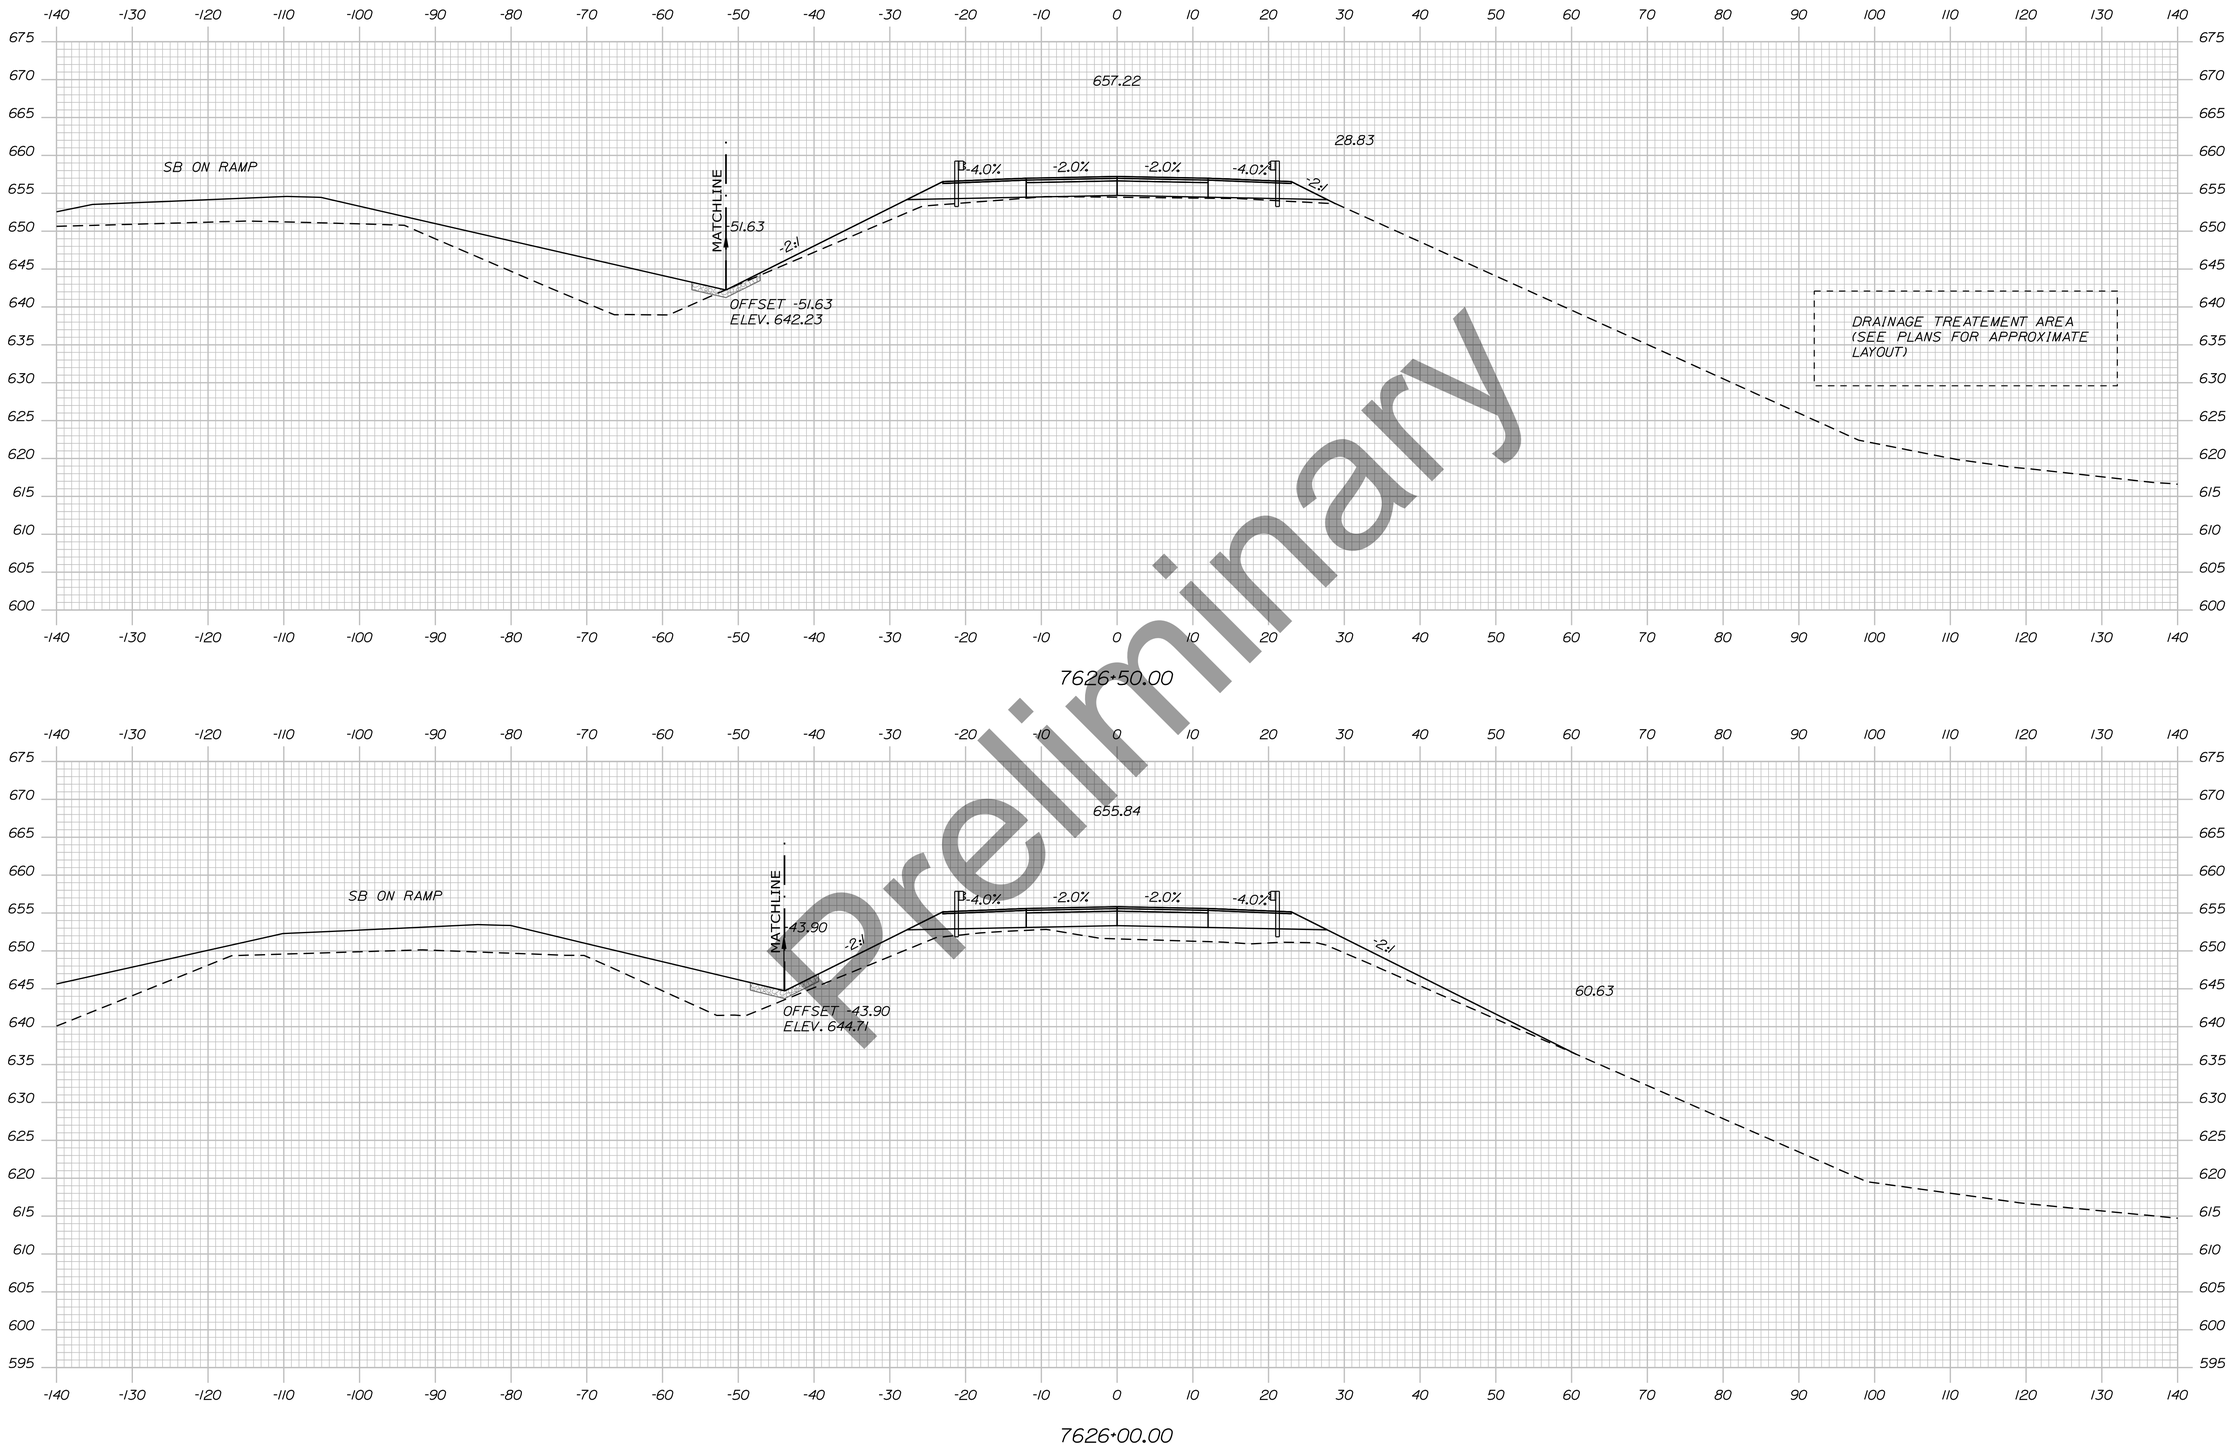

Preliminary

STATE OF MAINE
DEPARTMENT OF TRANSPORTATION

HPP-6462(920)

WIN
WIN 6462.91

HIGHWAY PLANS

vhb

	R.M.	BY	DATE
PROJ. MANAGER			
DESIGN-DETAILED			
CHECKED-REVIEWED			
DESIGN2-DETAILED2			
DESIGN3-DETAILED3			
REVISIONS 1			
REVISIONS 2			
REVISIONS 3			
REVISIONS 4			
FIELD CHANGES			

PRESQUE ISLE
PRESQUE ISLE BYPASS

CROSS SECTIONS


SHEET NUMBER

351

OF 460

Sta. 7626+00.00 to Sta. 7626+50.00

Filename: ...\H5_01_Xsects_PI_BYPASS.dgn Division: HIGHWAY Username: EFlynn Date:8/3/2023

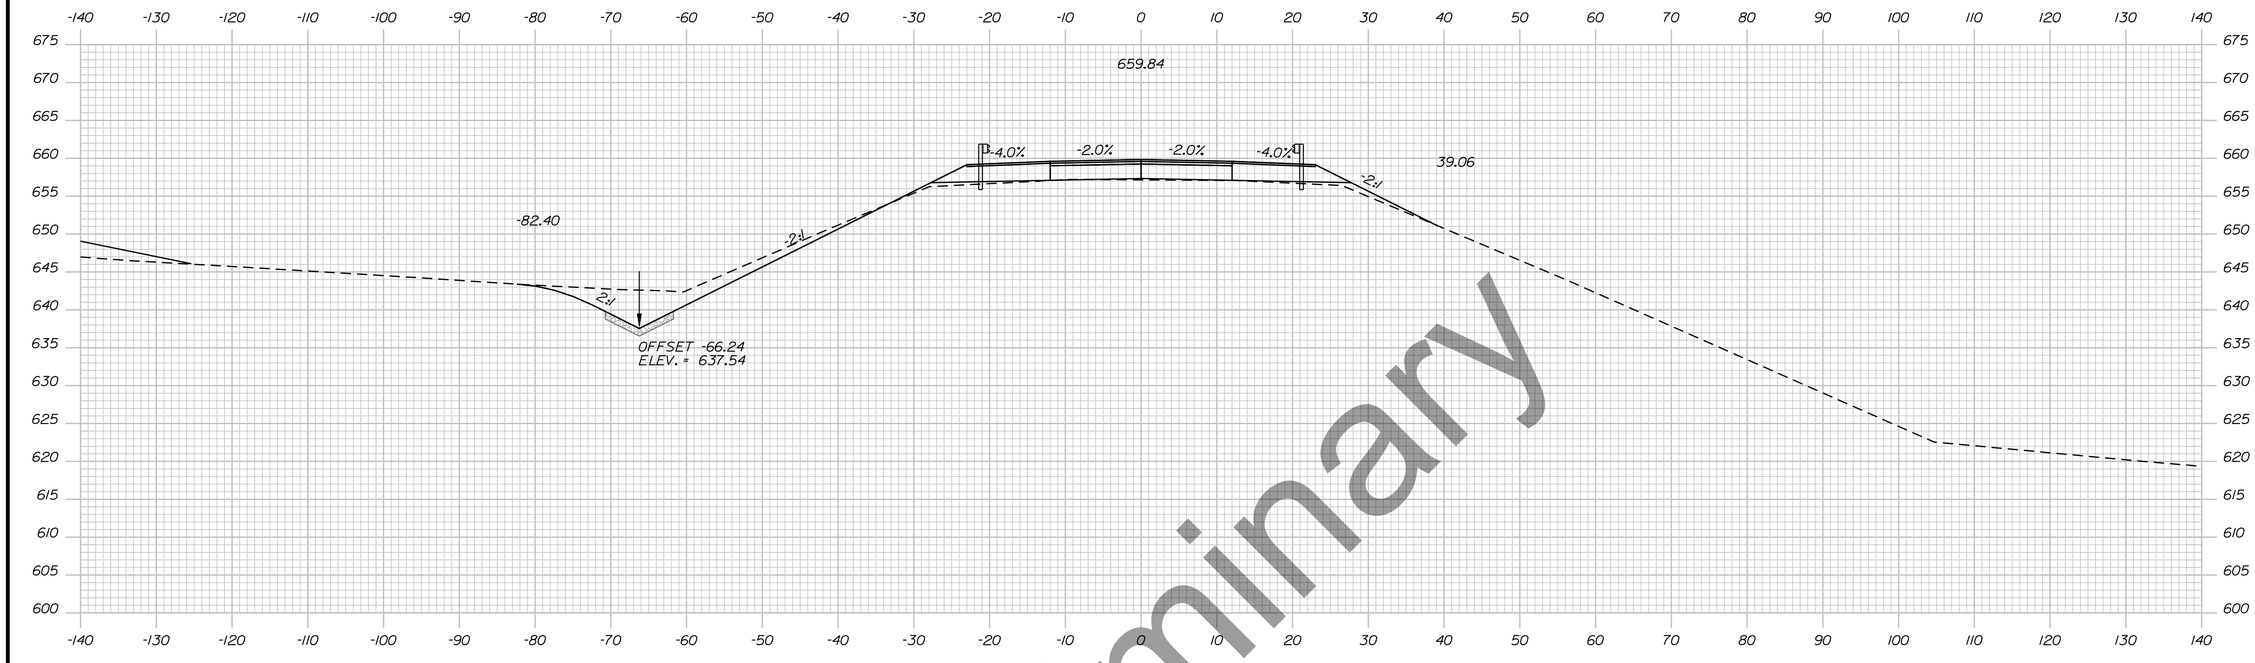

Preliminary

STATE OF MAINE
DEPARTMENT OF TRANSPORTATION

HPP-6462(920)

WIN
WIN 6462.91

HIGHWAY PLANS

vhb

	R.M.	BY	DATE
PROJ. MANAGER			
DESIGN-DETAILED			
CHECKED-REVIEWED			
DESIGN2-DETAILED2			
DESIGN3-DETAILED3			
REVISIONS 1			
REVISIONS 2			
REVISIONS 3			
REVISIONS 4			
FIELD CHANGES			

PRESQUE ISLE
PRESQUE ISLE BYPASS

CROSS SECTIONS


SHEET NUMBER

352

OF 460

Sta. 7627+00.00 to Sta. 7627+50.00

Filename: ...\H5_01_Xsects_PI_BYPASS.dgn Division: HIGHWAY Username: EFlynn Date:8/3/2023

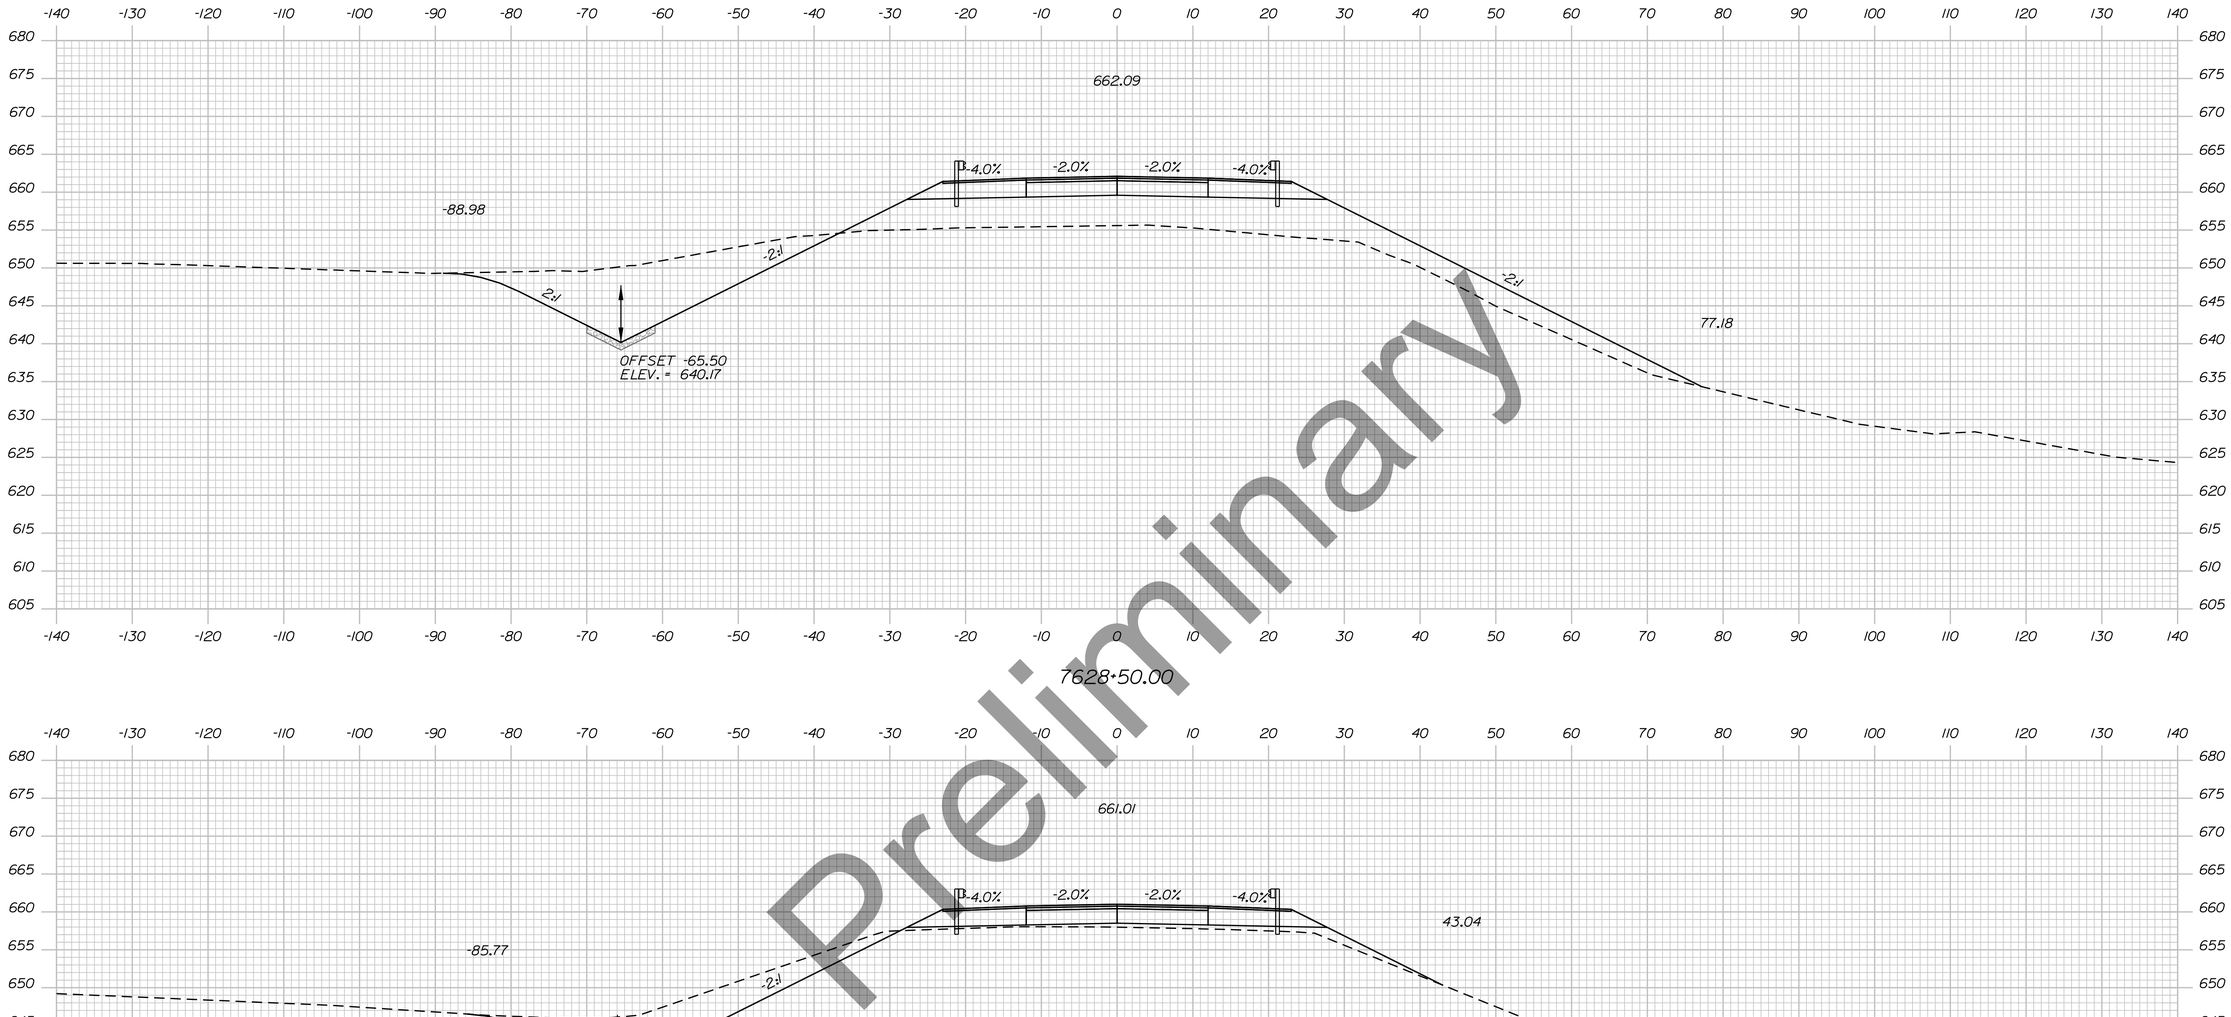

Preliminary

STATE OF MAINE
DEPARTMENT OF TRANSPORTATION

HPP-6462(920)

WIN
WIN 6462.91

HIGHWAY PLANS

vhb

	DATE	BY
PROJ. MANAGER		R.M.
DESIGN-DETAILED		
CHECKED-REVIEWED		
DESIGN2-DETAILED2		
DESIGN3-DETAILED3		
REVISIONS 1		
REVISIONS 2		
REVISIONS 3		
REVISIONS 4		
FIELD CHANGES		

PRESQUE ISLE
PRESQUE ISLE BYPASS

CROSS SECTIONS


SHEET NUMBER

353

OF 460

Sta. 7628+00.00 to Sta. 7628+50.00

Filename: ...\H5_01_Xsects_PI_BYPASS.dgn Division: HIGHWAY Username: EFlynn Date:8/3/2023

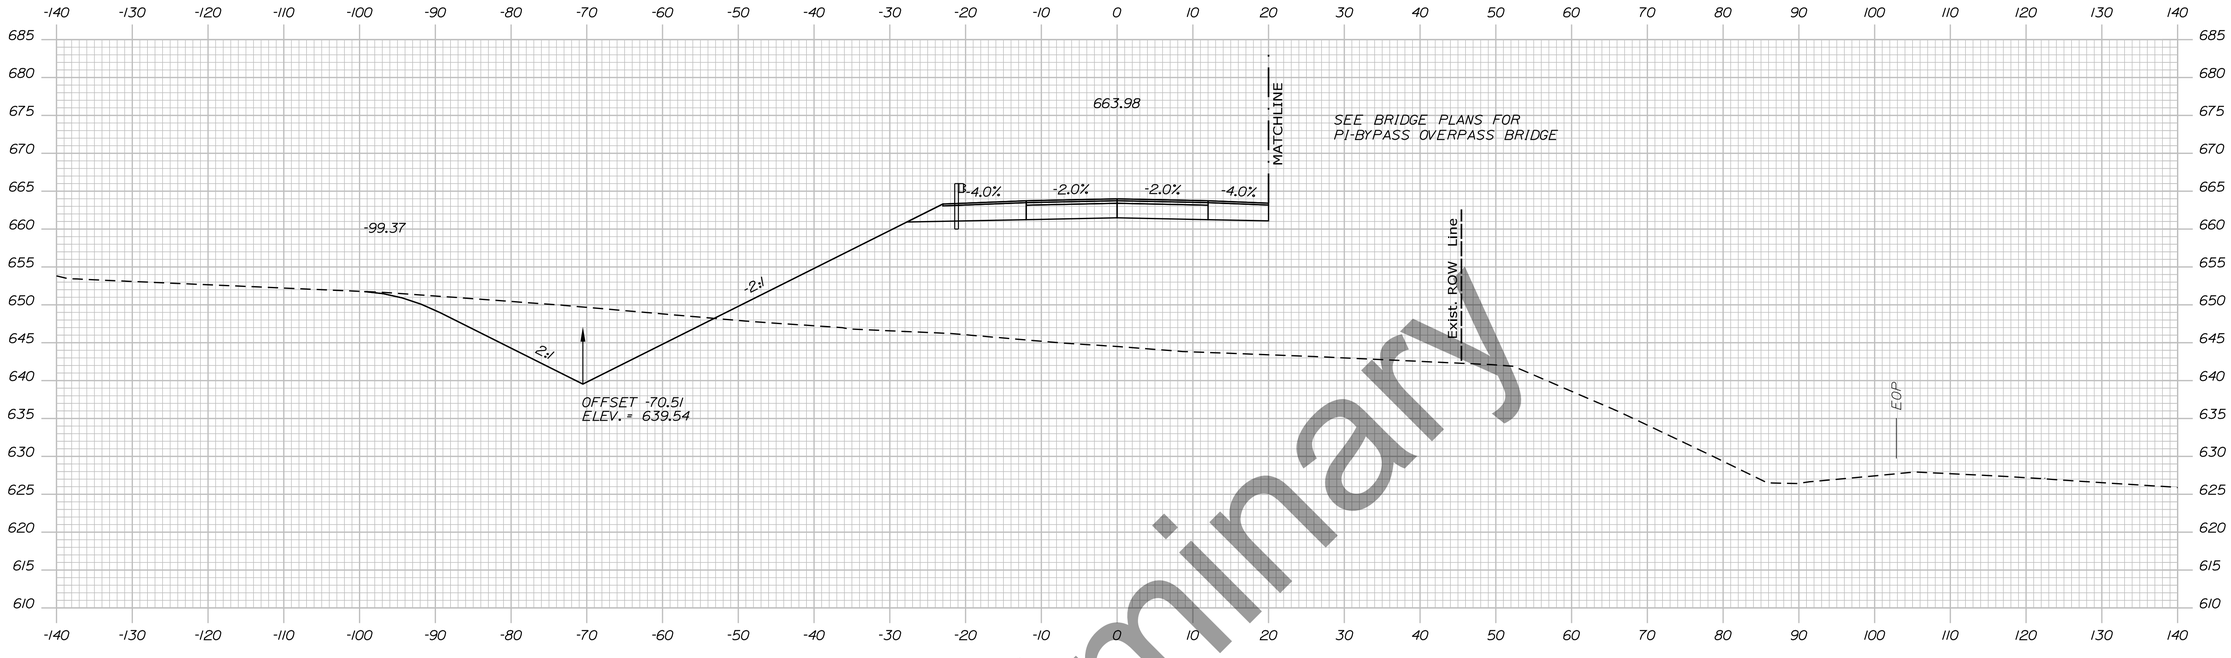

Preliminary

Sta. 7629+00.00 to Sta. 7629+50.00

STATE OF MAINE
DEPARTMENT OF TRANSPORTATION

HPP-6462(920)

WIN
WIN 6462.91

HIGHWAY PLANS

vhb

	DATE	BY
PROJ. MANAGER		R.M.
DESIGN-DETAILED		
CHECKED-REVIEWED		
DESIGN2-DETAILED2		
DESIGN3-DETAILED3		
REVISIONS 1		
REVISIONS 2		
REVISIONS 3		
REVISIONS 4		
FIELD CHANGES		

PRESQUE ISLE
PRESQUE ISLE BYPASS


CROSS SECTIONS

SHEET NUMBER

354

OF 460

Filename: ...\H5_01_Xsects_PI_BYPASS.dgn Division: HIGHWAY Username: EFlynn Date:8/3/2023

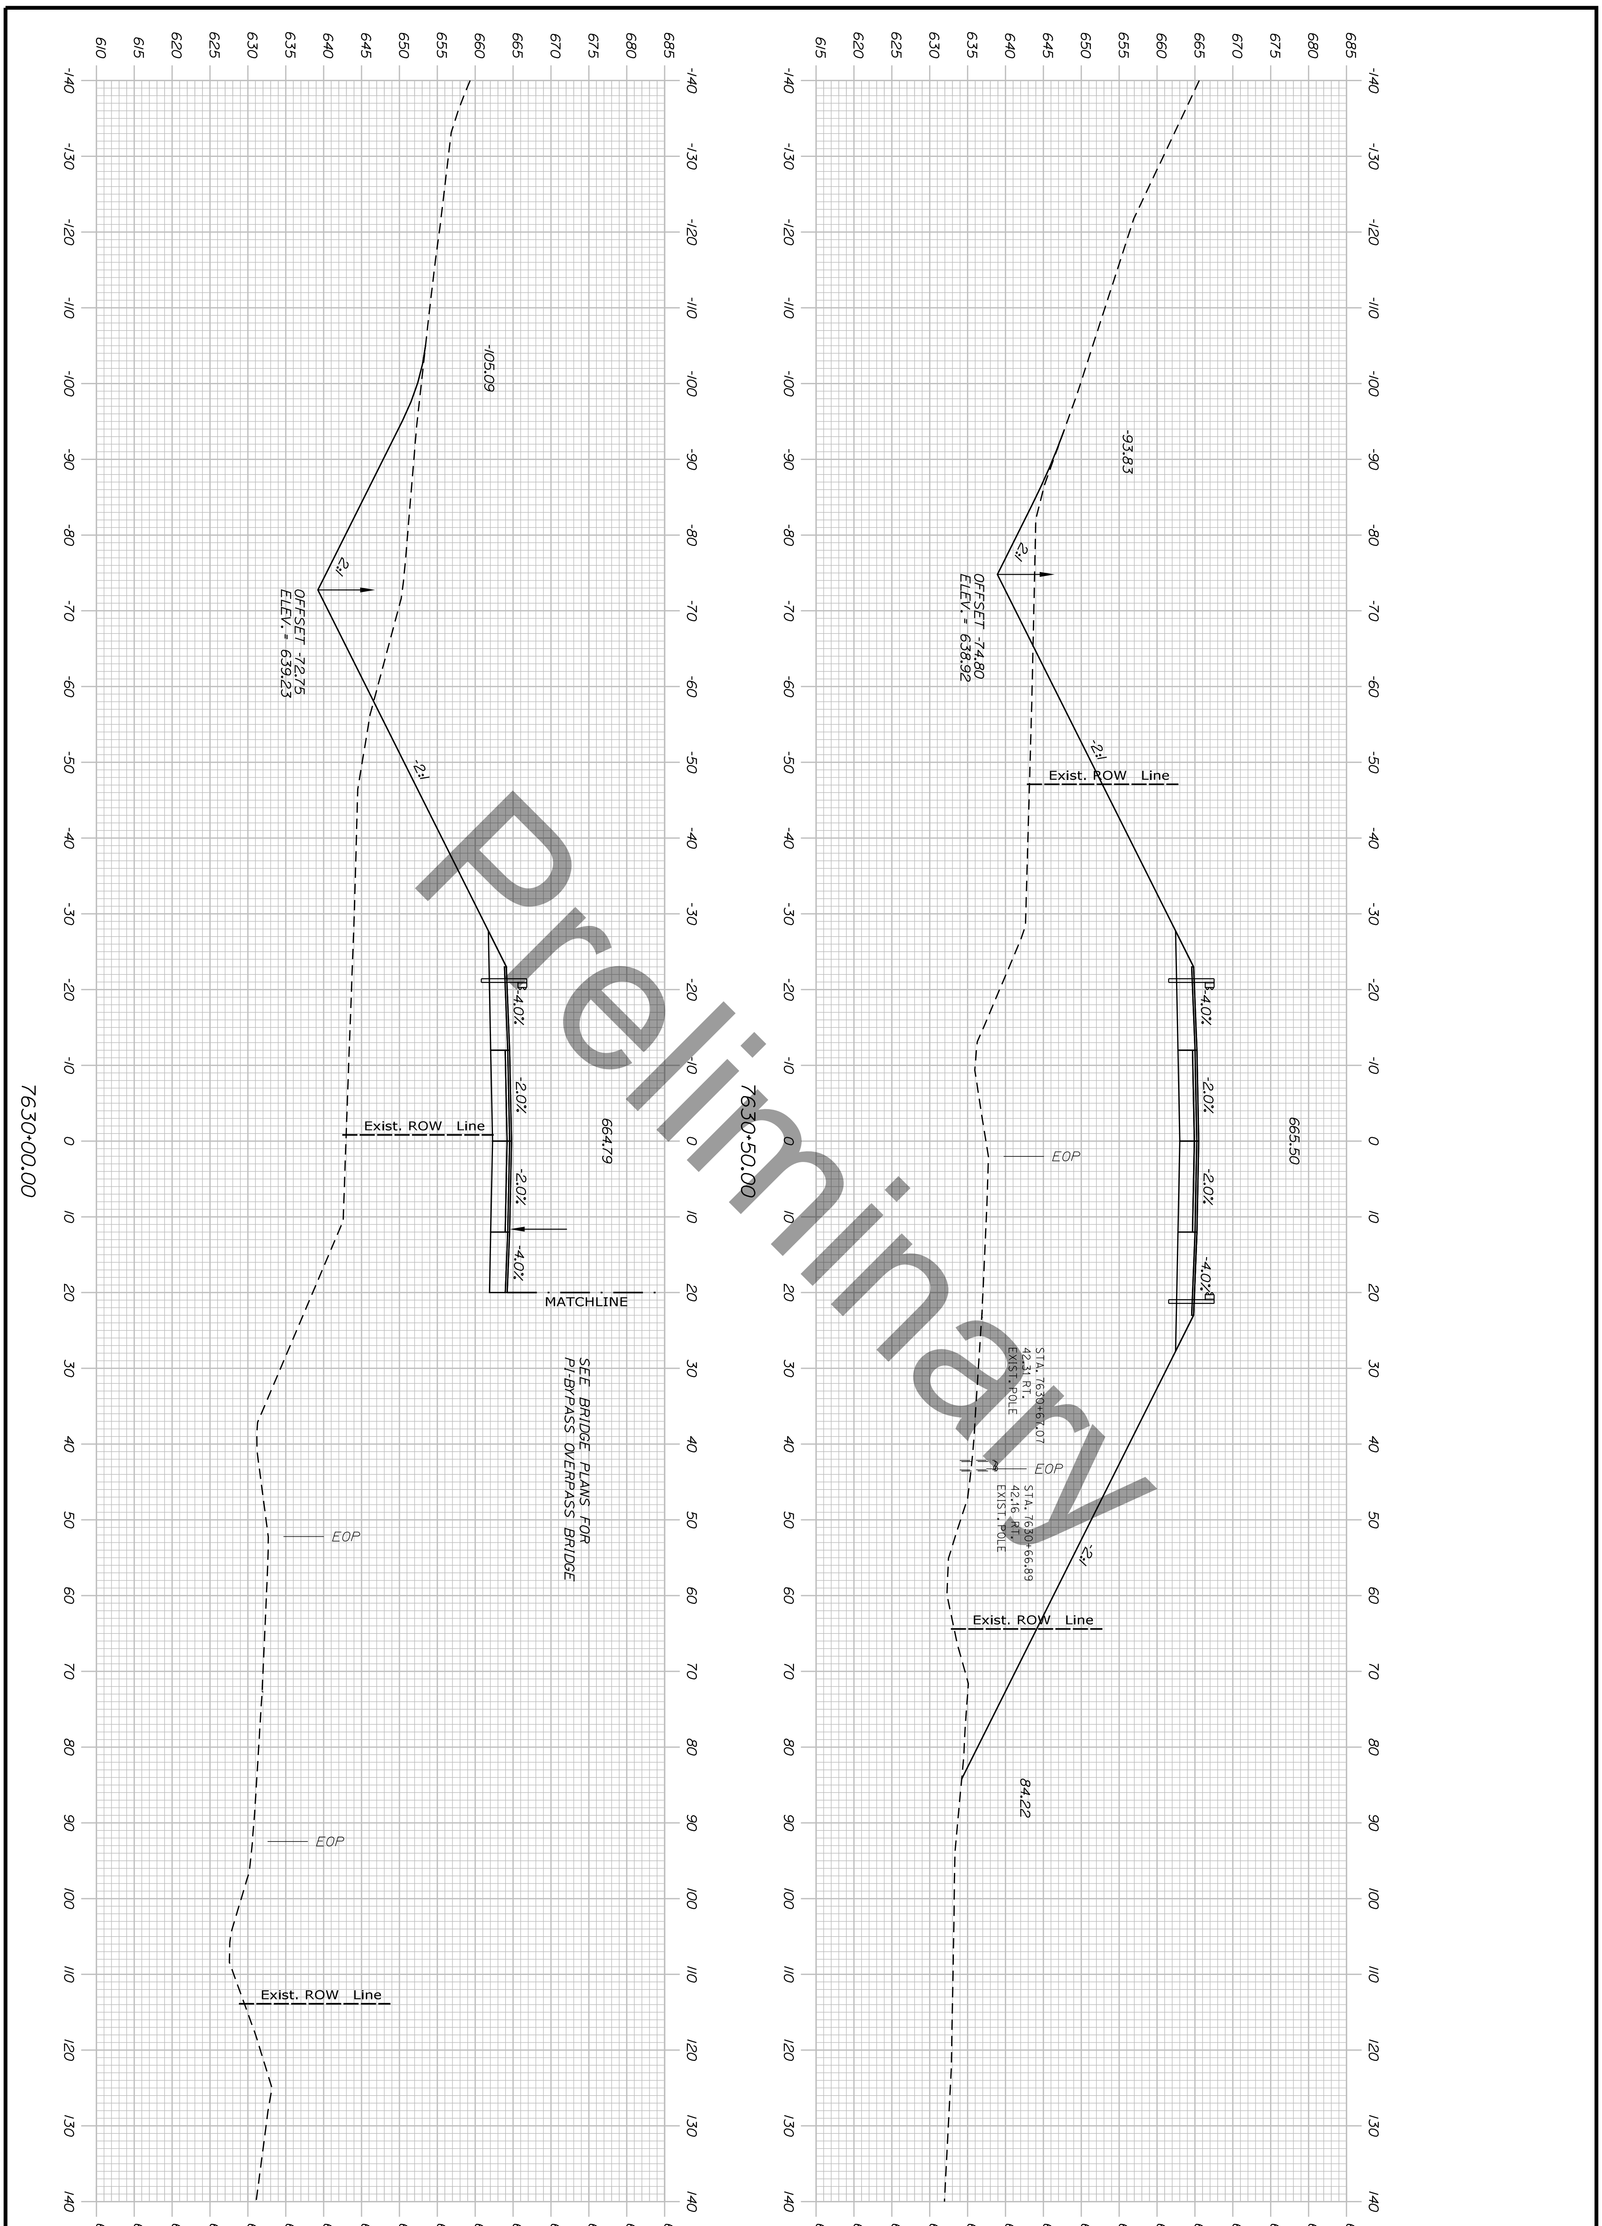

Preliminary

Sta. 7630+00.00 to Sta. 7630+50.00

PRESQUE ISLE
PRESQUE ISLE BYPASS

CROSS SECTIONS

PROJ. MANAGER	R.M.	BY	DATE
DESIGN-DETAILED			
CHECKED-REVIEWED			
DESIGN2-DETAILED2			
DESIGN3-DETAILED3			
REVISIONS 1			
REVISIONS 2			
REVISIONS 3			
REVISIONS 4			
FIELD CHANGES			


STATE OF MAINE
DEPARTMENT OF TRANSPORTATION

HPP-6462(920)

WIN
WIN 6462.91

HIGHWAY PLANS

SHEET NUMBER 355 OF 460

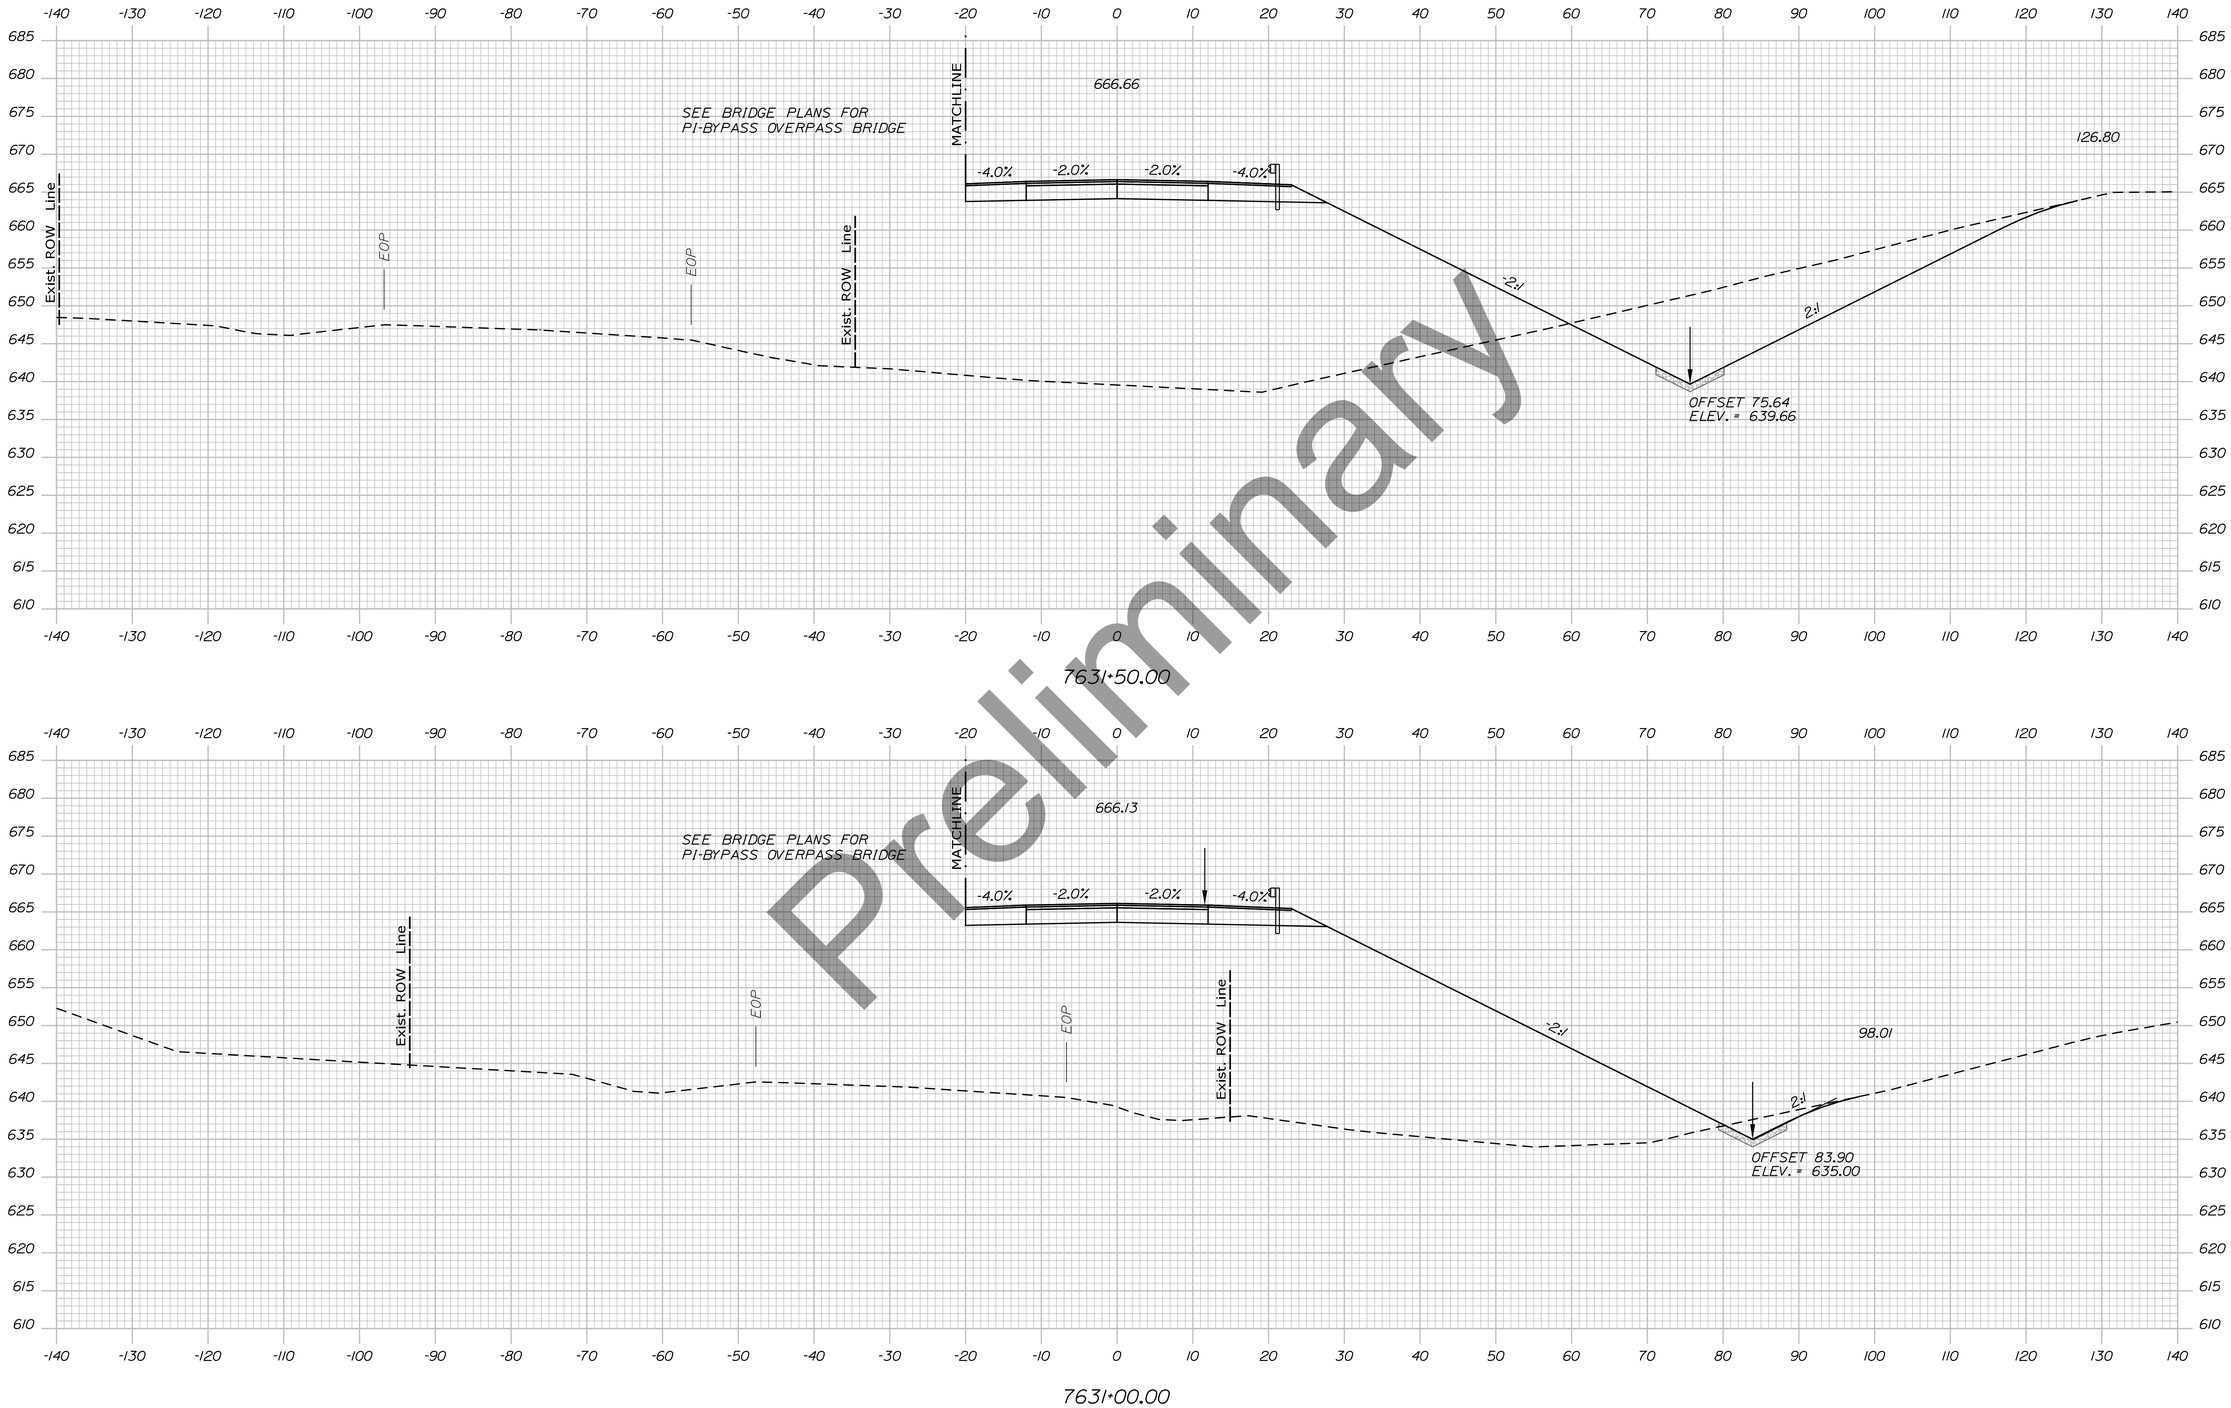

Preliminary

STATE OF MAINE
DEPARTMENT OF TRANSPORTATION

HPP-6462(920)

WIN
WIN 6462.91

HIGHWAY PLANS

vhb

	R.M.	BY	DATE
PROJ. MANAGER			
DESIGN-DETAILED			
CHECKED-REVIEWED			
DESIGN2-DETAILED2			
DESIGN3-DETAILED3			
REVISIONS 1			
REVISIONS 2			
REVISIONS 3			
REVISIONS 4			
FIELD CHANGES			

PRESQUE ISLE
PRESQUE ISLE BYPASS

CROSS SECTIONS


SHEET NUMBER

356

OF 460

Sta. 7631+00.00 to Sta. 7631+50.00

Filename: ...\H5_01_Xsects_PI_BYPASS.dgn Division: HIGHWAY Username: EFlynn Date:8/3/2023

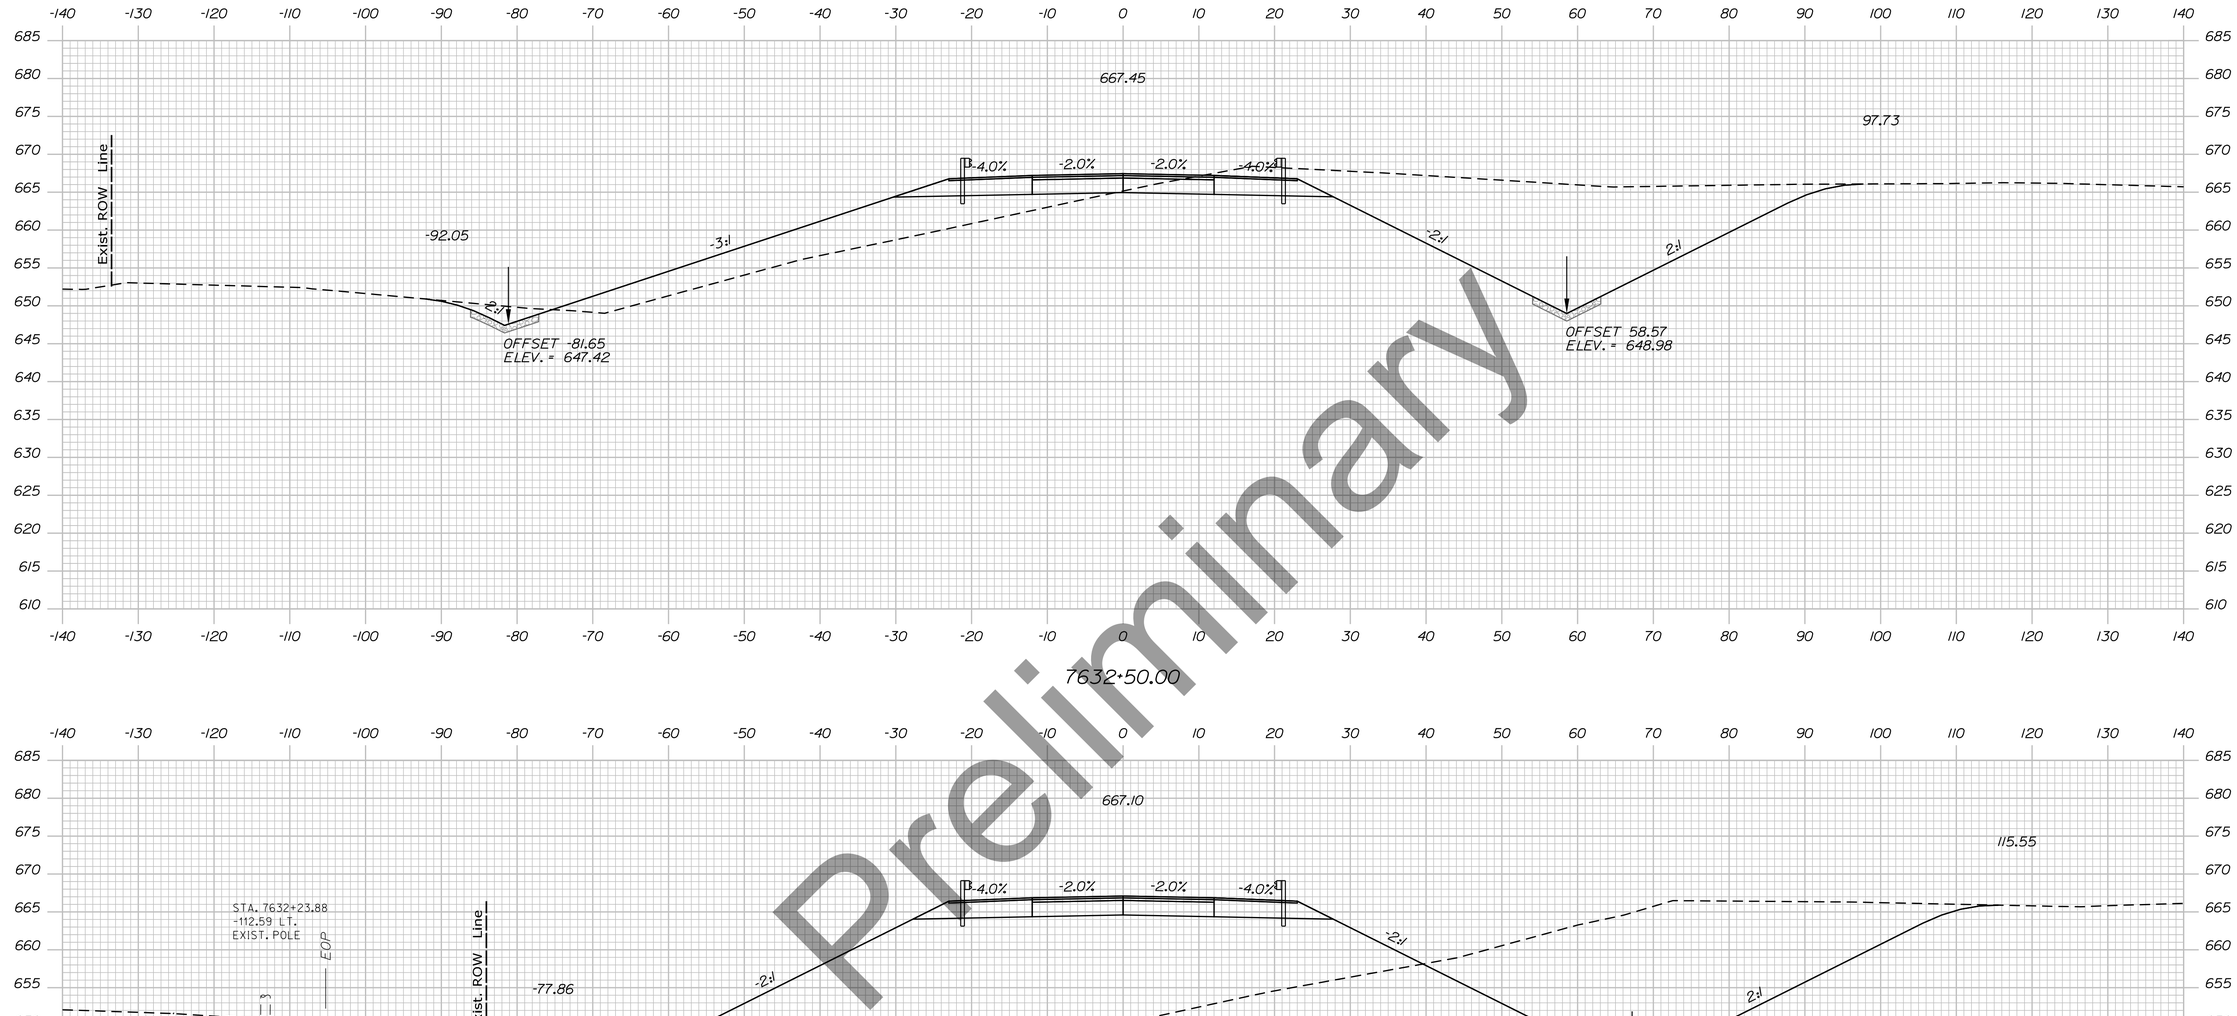

Preliminary

STATE OF MAINE
DEPARTMENT OF TRANSPORTATION

HPP-6462(920)

WIN
WIN 6462.91

HIGHWAY PLANS

vhb

	R.M.	BY	DATE
PROJ. MANAGER			
DESIGN-DETAILED			
CHECKED-REVIEWED			
DESIGN2-DETAILED2			
DESIGN3-DETAILED3			
REVISIONS 1			
REVISIONS 2			
REVISIONS 3			
REVISIONS 4			
FIELD CHANGES			

PRESQUE ISLE
PRESQUE ISLE BYPASS

CROSS SECTIONS


SHEET NUMBER

357

OF 460

Sta. 7632+00.00 to Sta. 7632+50.00

Filename: ...\H5_01_Xsects_PI_BYPASS.dgn Division: HIGHWAY Username: EFlynn Date:8/3/2023

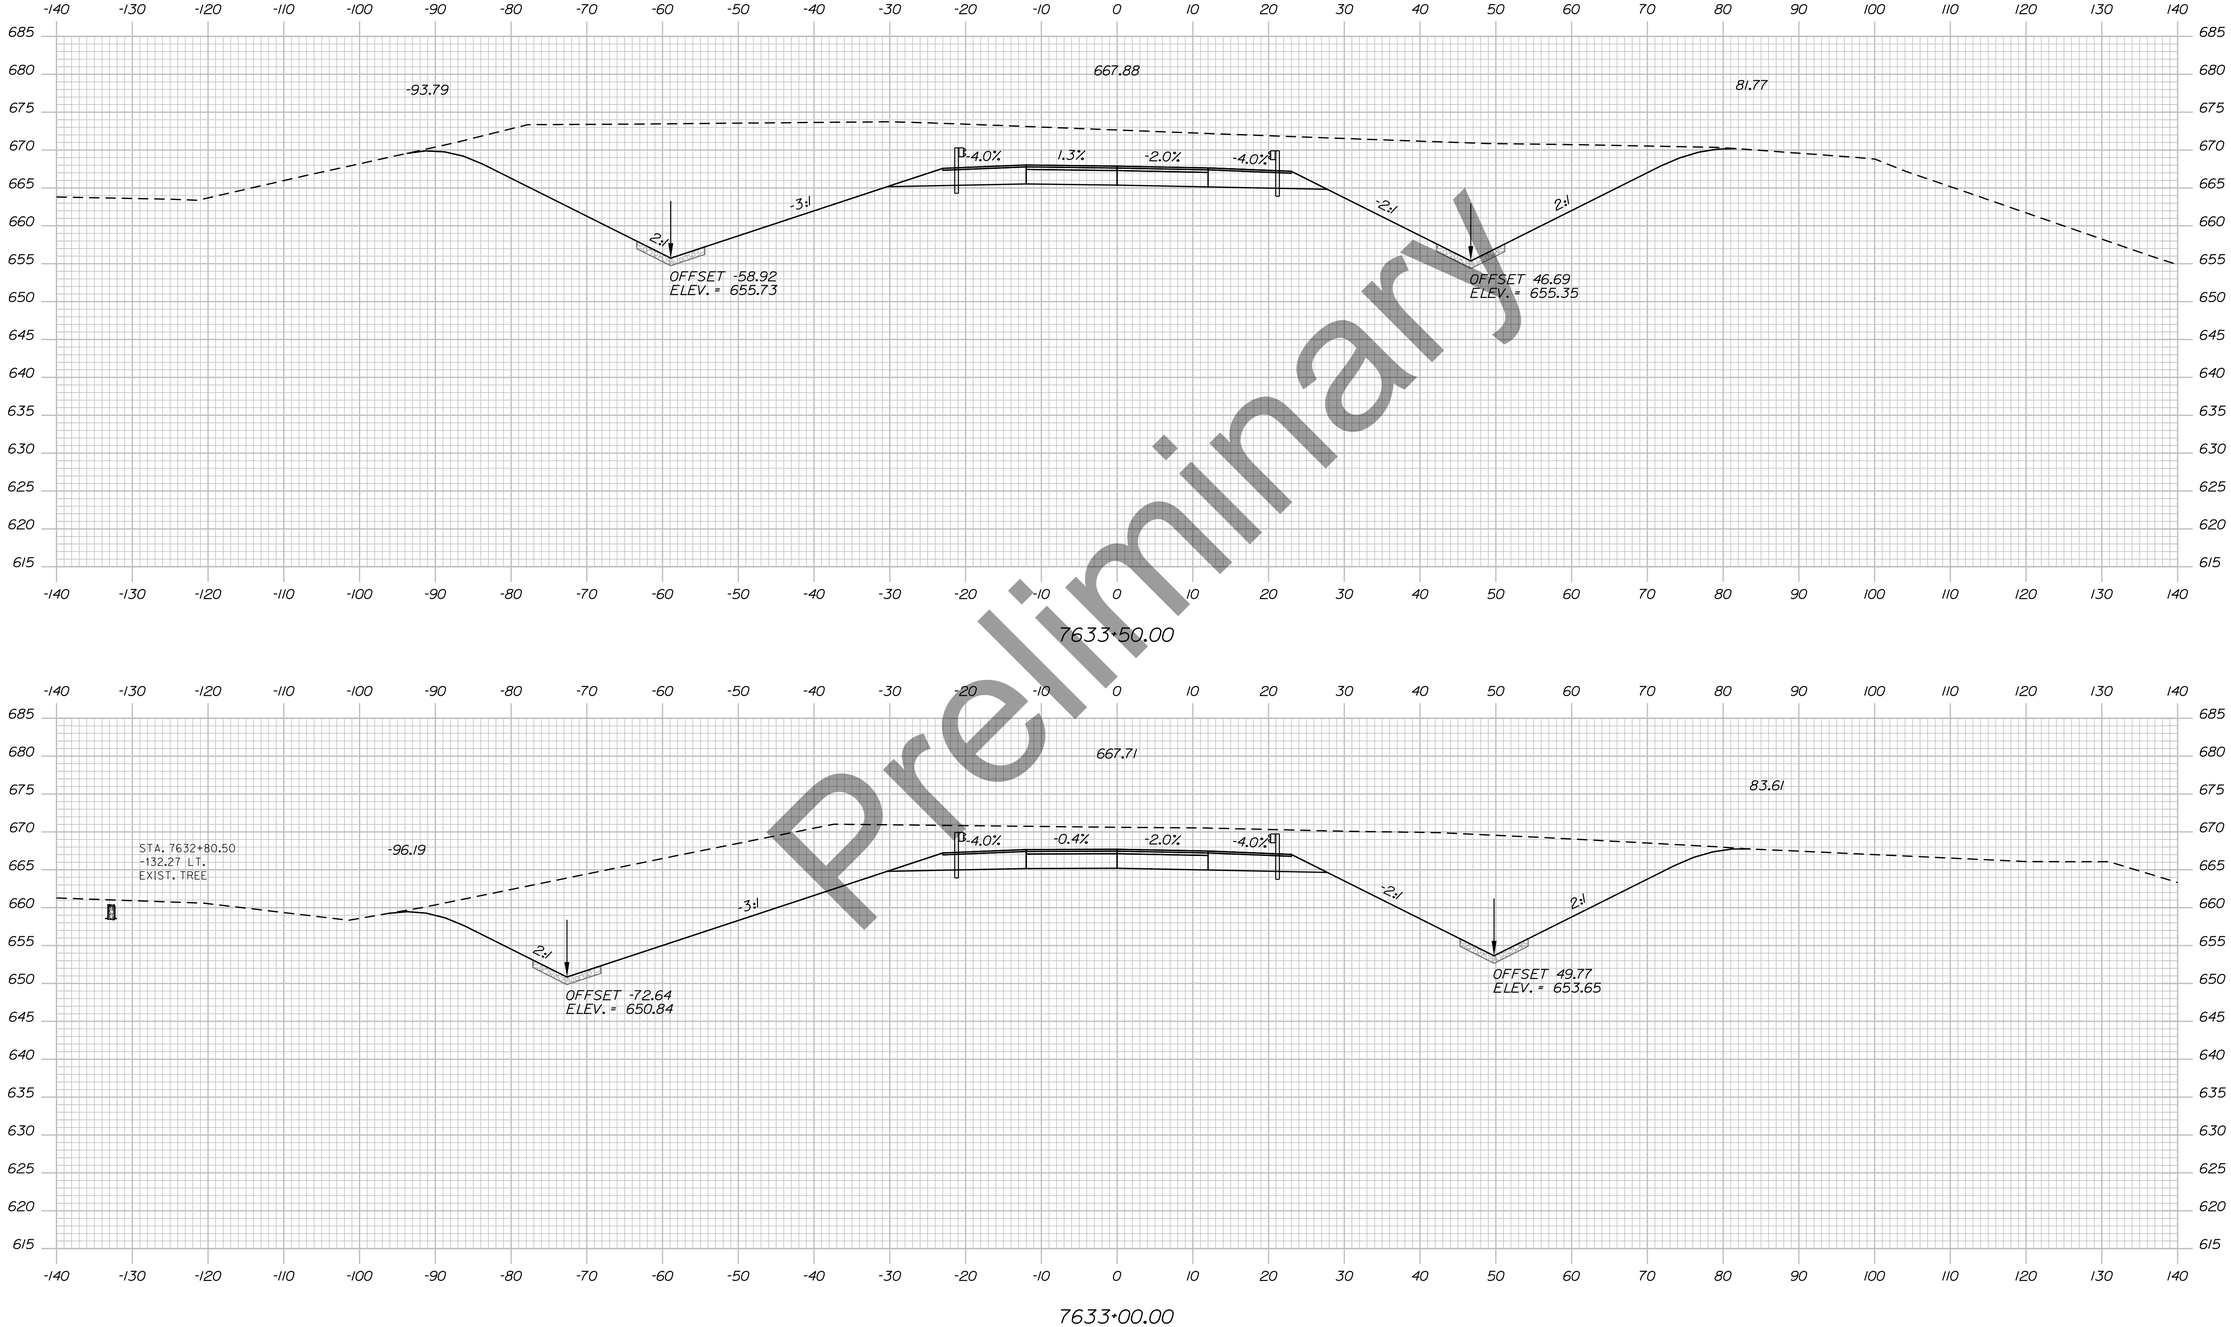

Preliminary

Filename: ...\H5_01_Xsects_PI_BYPASS.dgn Division: HIGHWAY Username: EFlynn Date:8/3/2023

STATE OF MAINE
DEPARTMENT OF TRANSPORTATION

HPP-6462(920)

WIN
WIN 6462.91

HIGHWAY PLANS

vhb

	DATE	BY
PROJ. MANAGER		R.M.
DESIGN-DETAILED		
CHECKED-REVIEWED		
DESIGN2-DETAILED2		
DESIGN3-DETAILED3		
REVISIONS 1		
REVISIONS 2		
REVISIONS 3		
REVISIONS 4		
FIELD CHANGES		

PRESQUE ISLE
PRESQUE ISLE BYPASS


CROSS SECTIONS

SHEET NUMBER

358

OF 460

Sta. 7633+00.00 to Sta. 7633+50.00

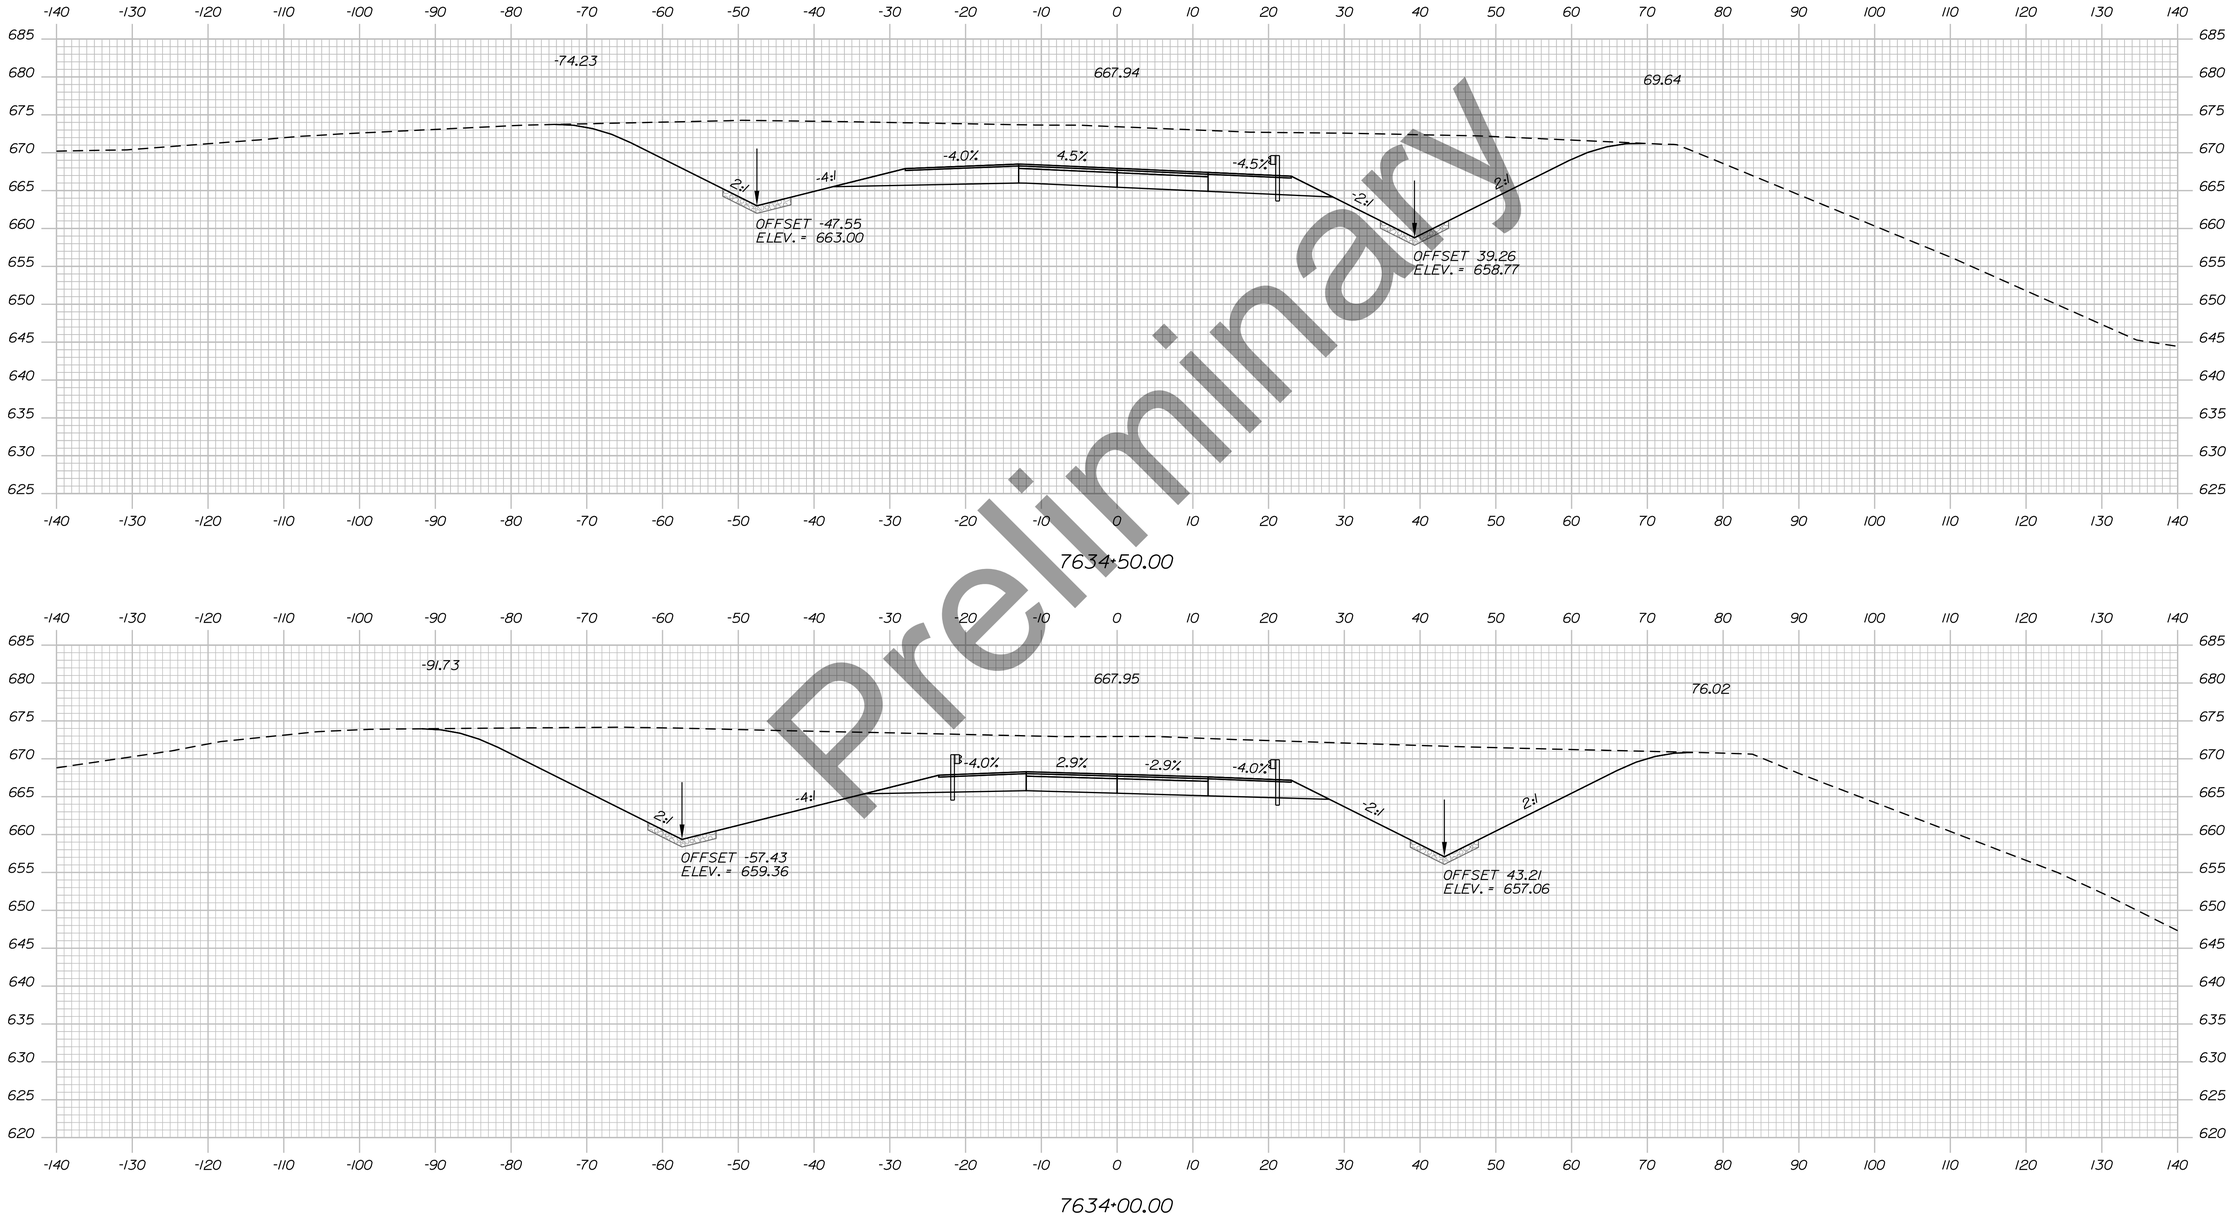

Preliminary

Filename: ...\H5_01_Xsects_PI_BYPASS.dgn Division: HIGHWAY Username: EFlynn Date:8/3/2023

STATE OF MAINE
DEPARTMENT OF TRANSPORTATION

HPP-6462(920)

WIN
WIN 6462.91

HIGHWAY PLANS

vhb

	DATE	BY
PROJ. MANAGER		R.M.
DESIGN-DETAILED		
CHECKED-REVIEWED		
DESIGN2-DETAILED2		
DESIGN3-DETAILED3		
REVISIONS 1		
REVISIONS 2		
REVISIONS 3		
REVISIONS 4		
FIELD CHANGES		

PRESQUE ISLE
PRESQUE ISLE BYPASS


CROSS SECTIONS

SHEET NUMBER

359

OF 460

Sta. 7634+00.00 to Sta. 7634+50.00

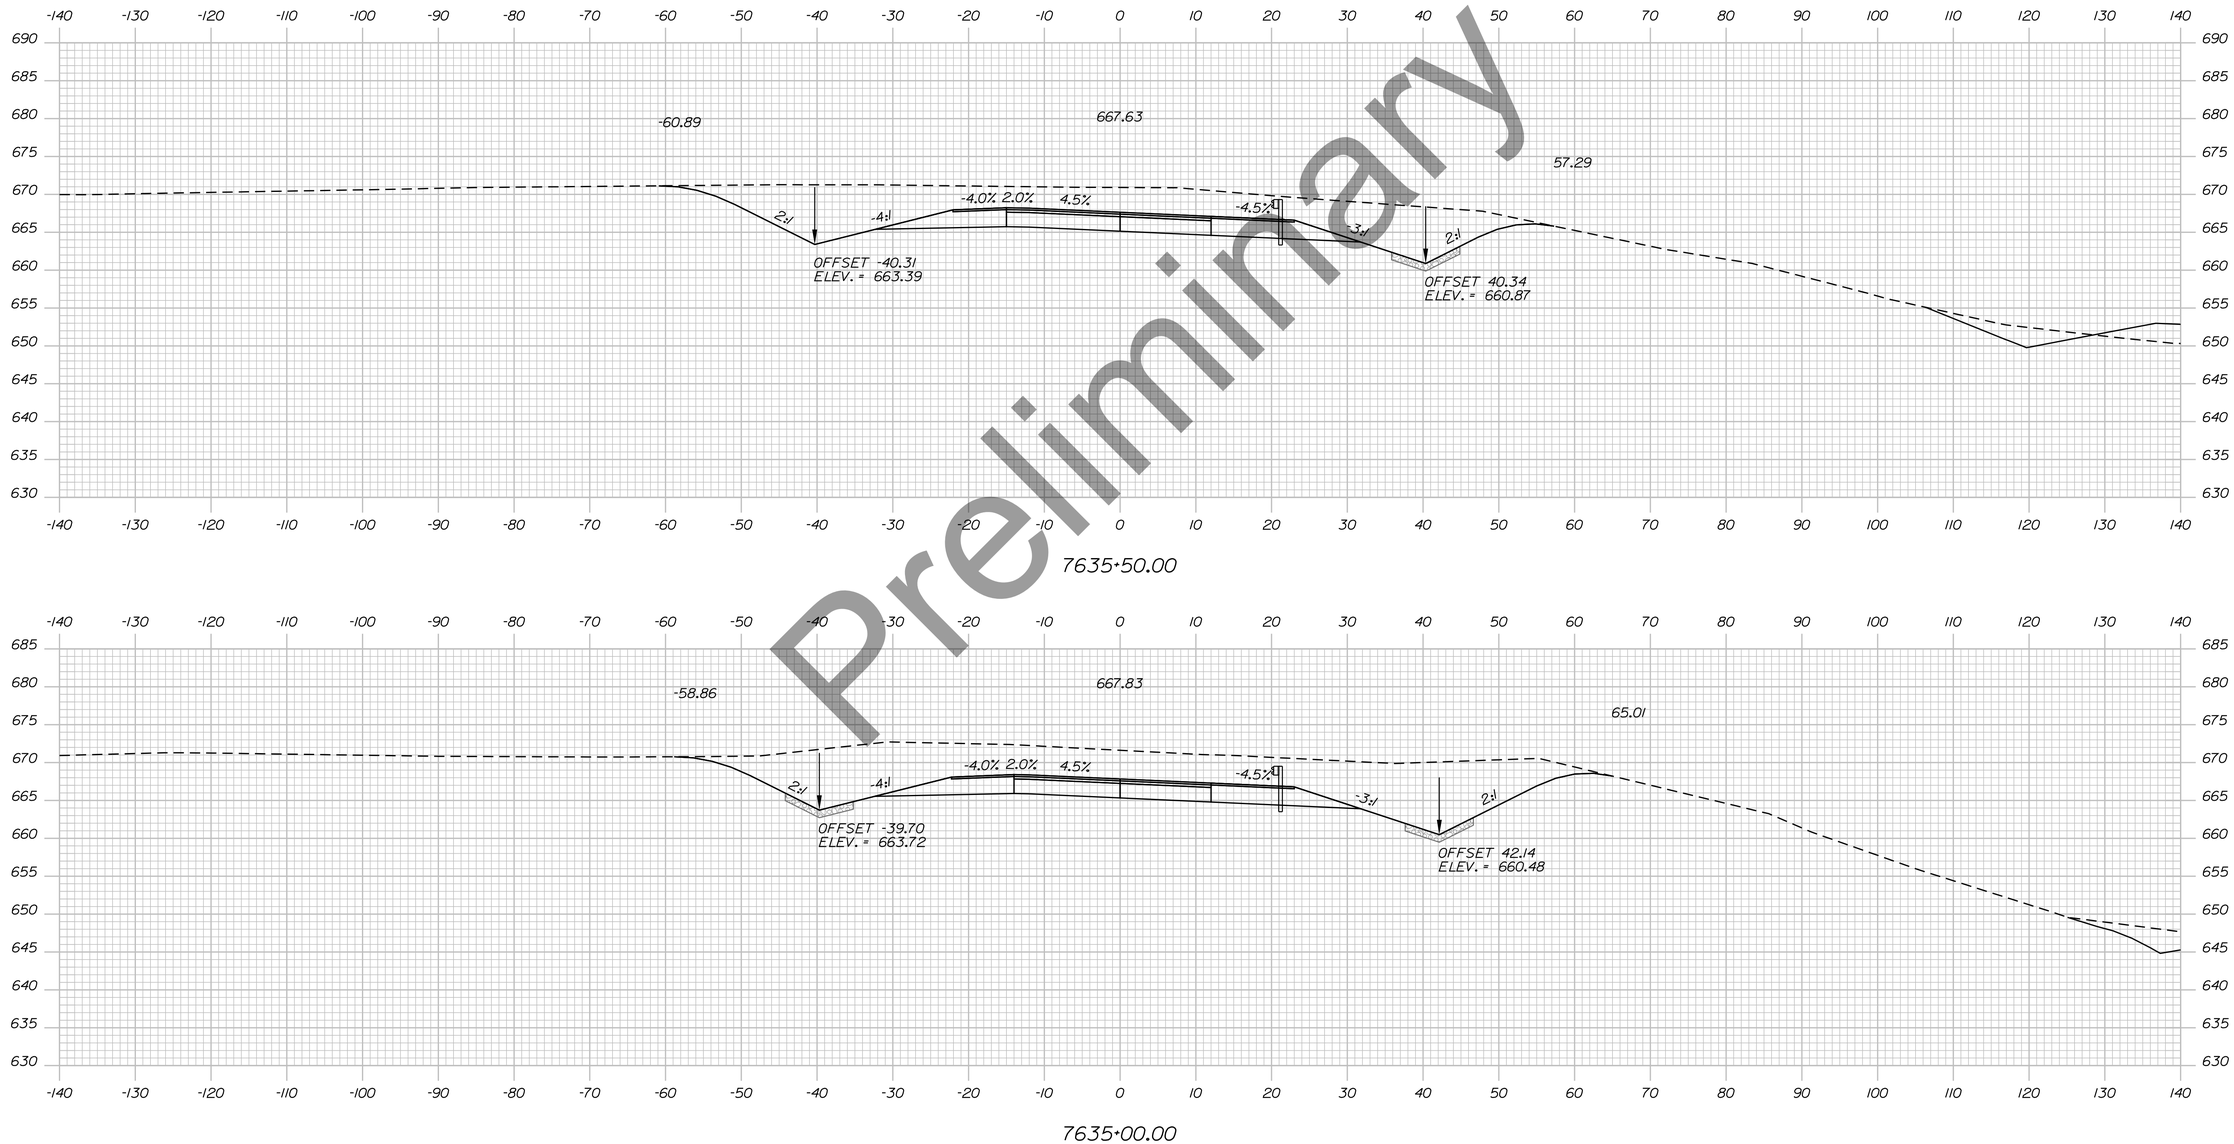

Preliminary

STATE OF MAINE
DEPARTMENT OF TRANSPORTATION

HPP-6462(920)

WIN
WIN 6462.91

HIGHWAY PLANS

vhb

	DATE	BY
PROJ. MANAGER		R.M.
DESIGN-DETAILED		
CHECKED-REVIEWED		
DESIGN2-DETAILED2		
DESIGN3-DETAILED3		
REVISIONS 1		
REVISIONS 2		
REVISIONS 3		
REVISIONS 4		
FIELD CHANGES		

PRESQUE ISLE
PRESQUE ISLE BYPASS

CROSS SECTIONS

SHEET NUMBER


360

OF 460

Sta. 7635+00.00 to Sta. 7635+50.00

Filename: ...\H5_01_Xsects_PI_BYPASS.dgn Division: HIGHWAY Username: EFlynn Date:8/3/2023

Username: EFlynn
Date:8/3/2023
Division: HIGHWAY
Filename: ...\H5_01_Xsects_PI_BYPASS.dgn

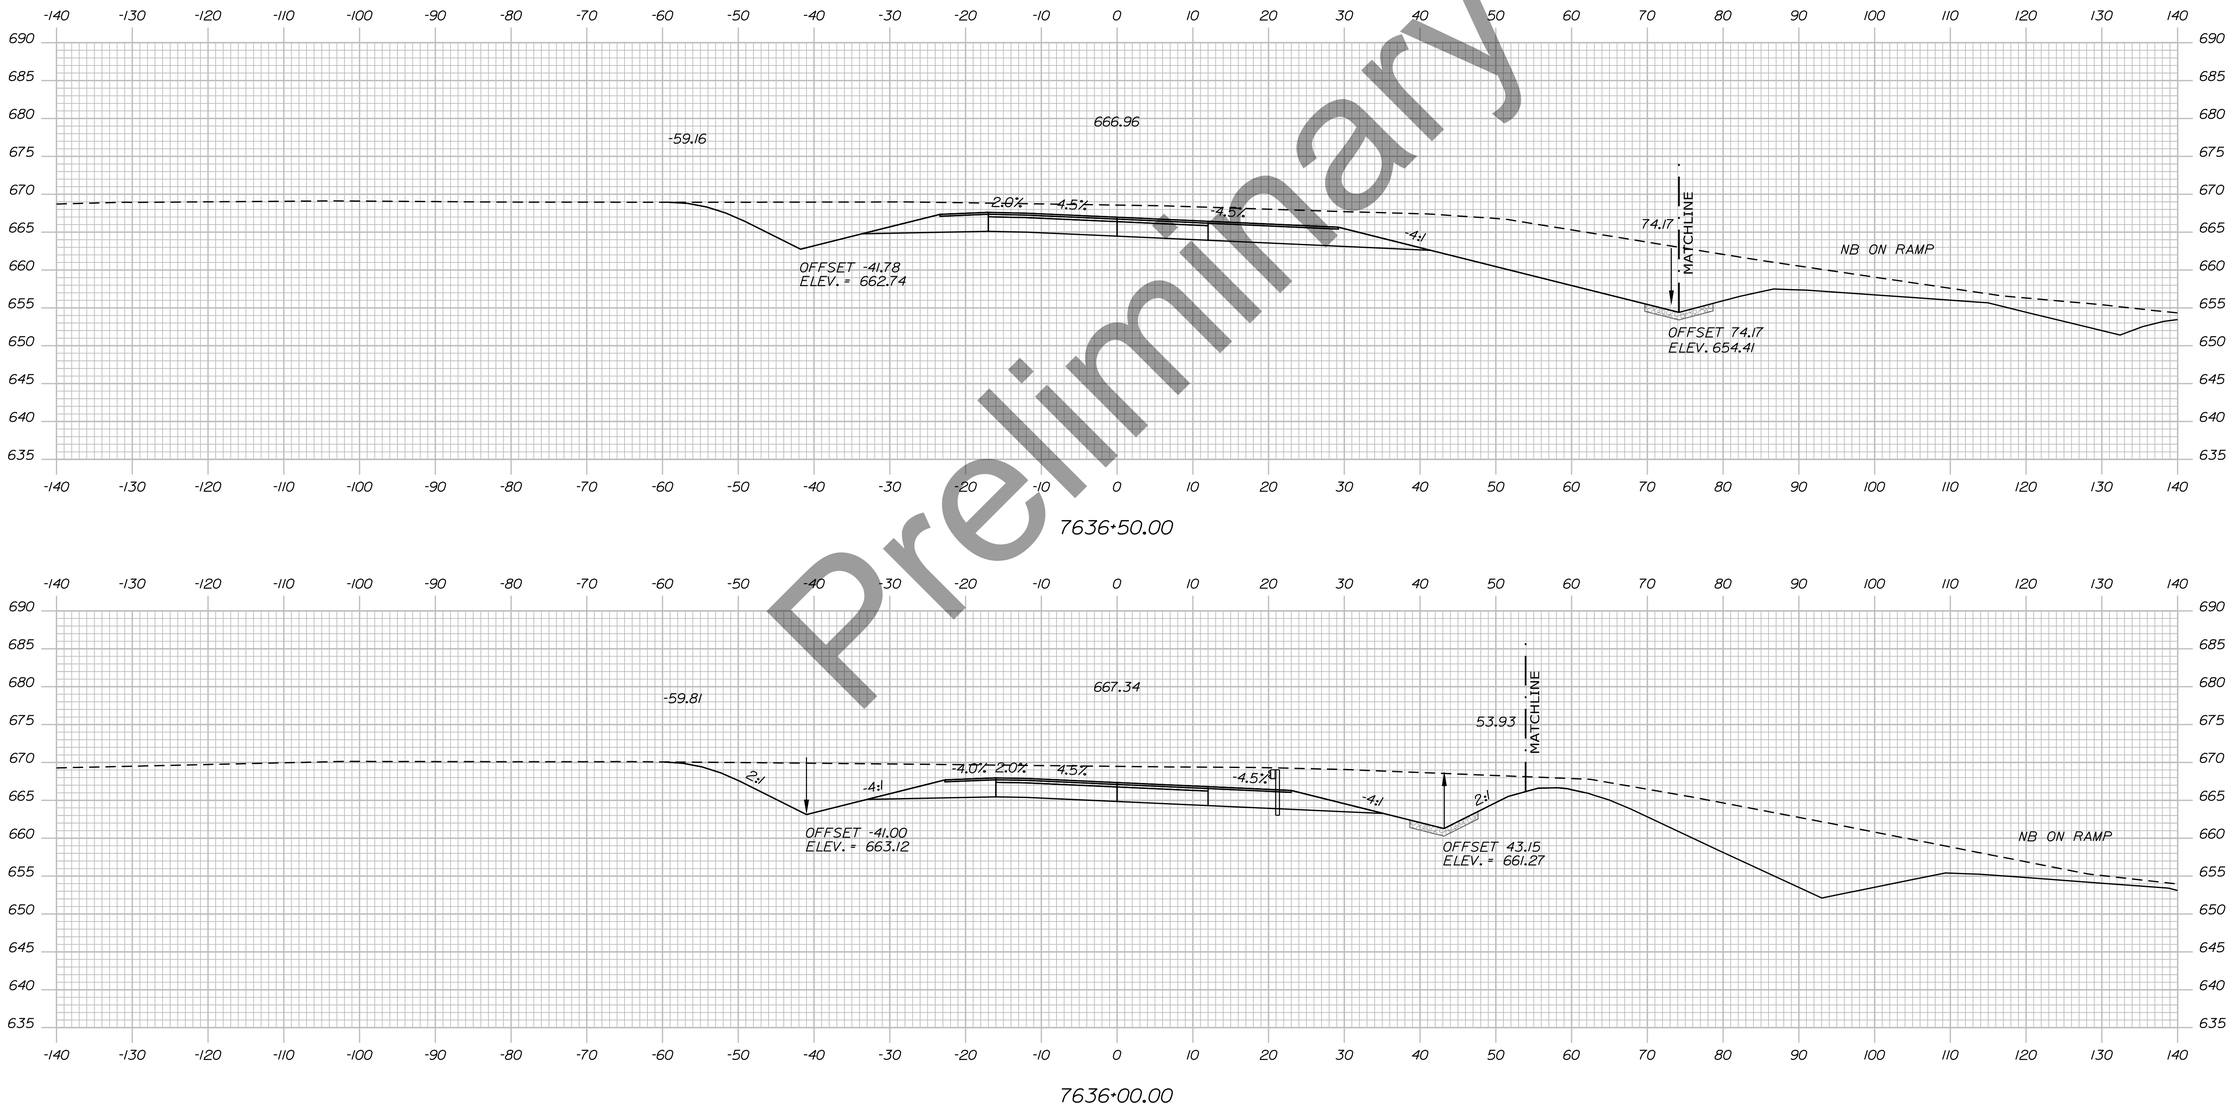

Preliminary

STATE OF MAINE
DEPARTMENT OF TRANSPORTATION

HPP-6462(920)

WIN
WIN 6462.91

HIGHWAY PLANS

vhb

PROJ. MANAGER			
DESIGN-DETAILED	R.M.	BY	DATE
CHECKED-REVIEWED			
DESIGN2-DETAILED2			
DESIGN3-DETAILED3			
REVISIONS 1			
REVISIONS 2			
REVISIONS 3			
REVISIONS 4			
FIELD CHANGES			

PRESQUE ISLE
PRESQUE ISLE BYPASS


CROSS SECTIONS

SHEET NUMBER

361

OF 460

Sta. 7636+00.00 to Sta. 7636+50.00

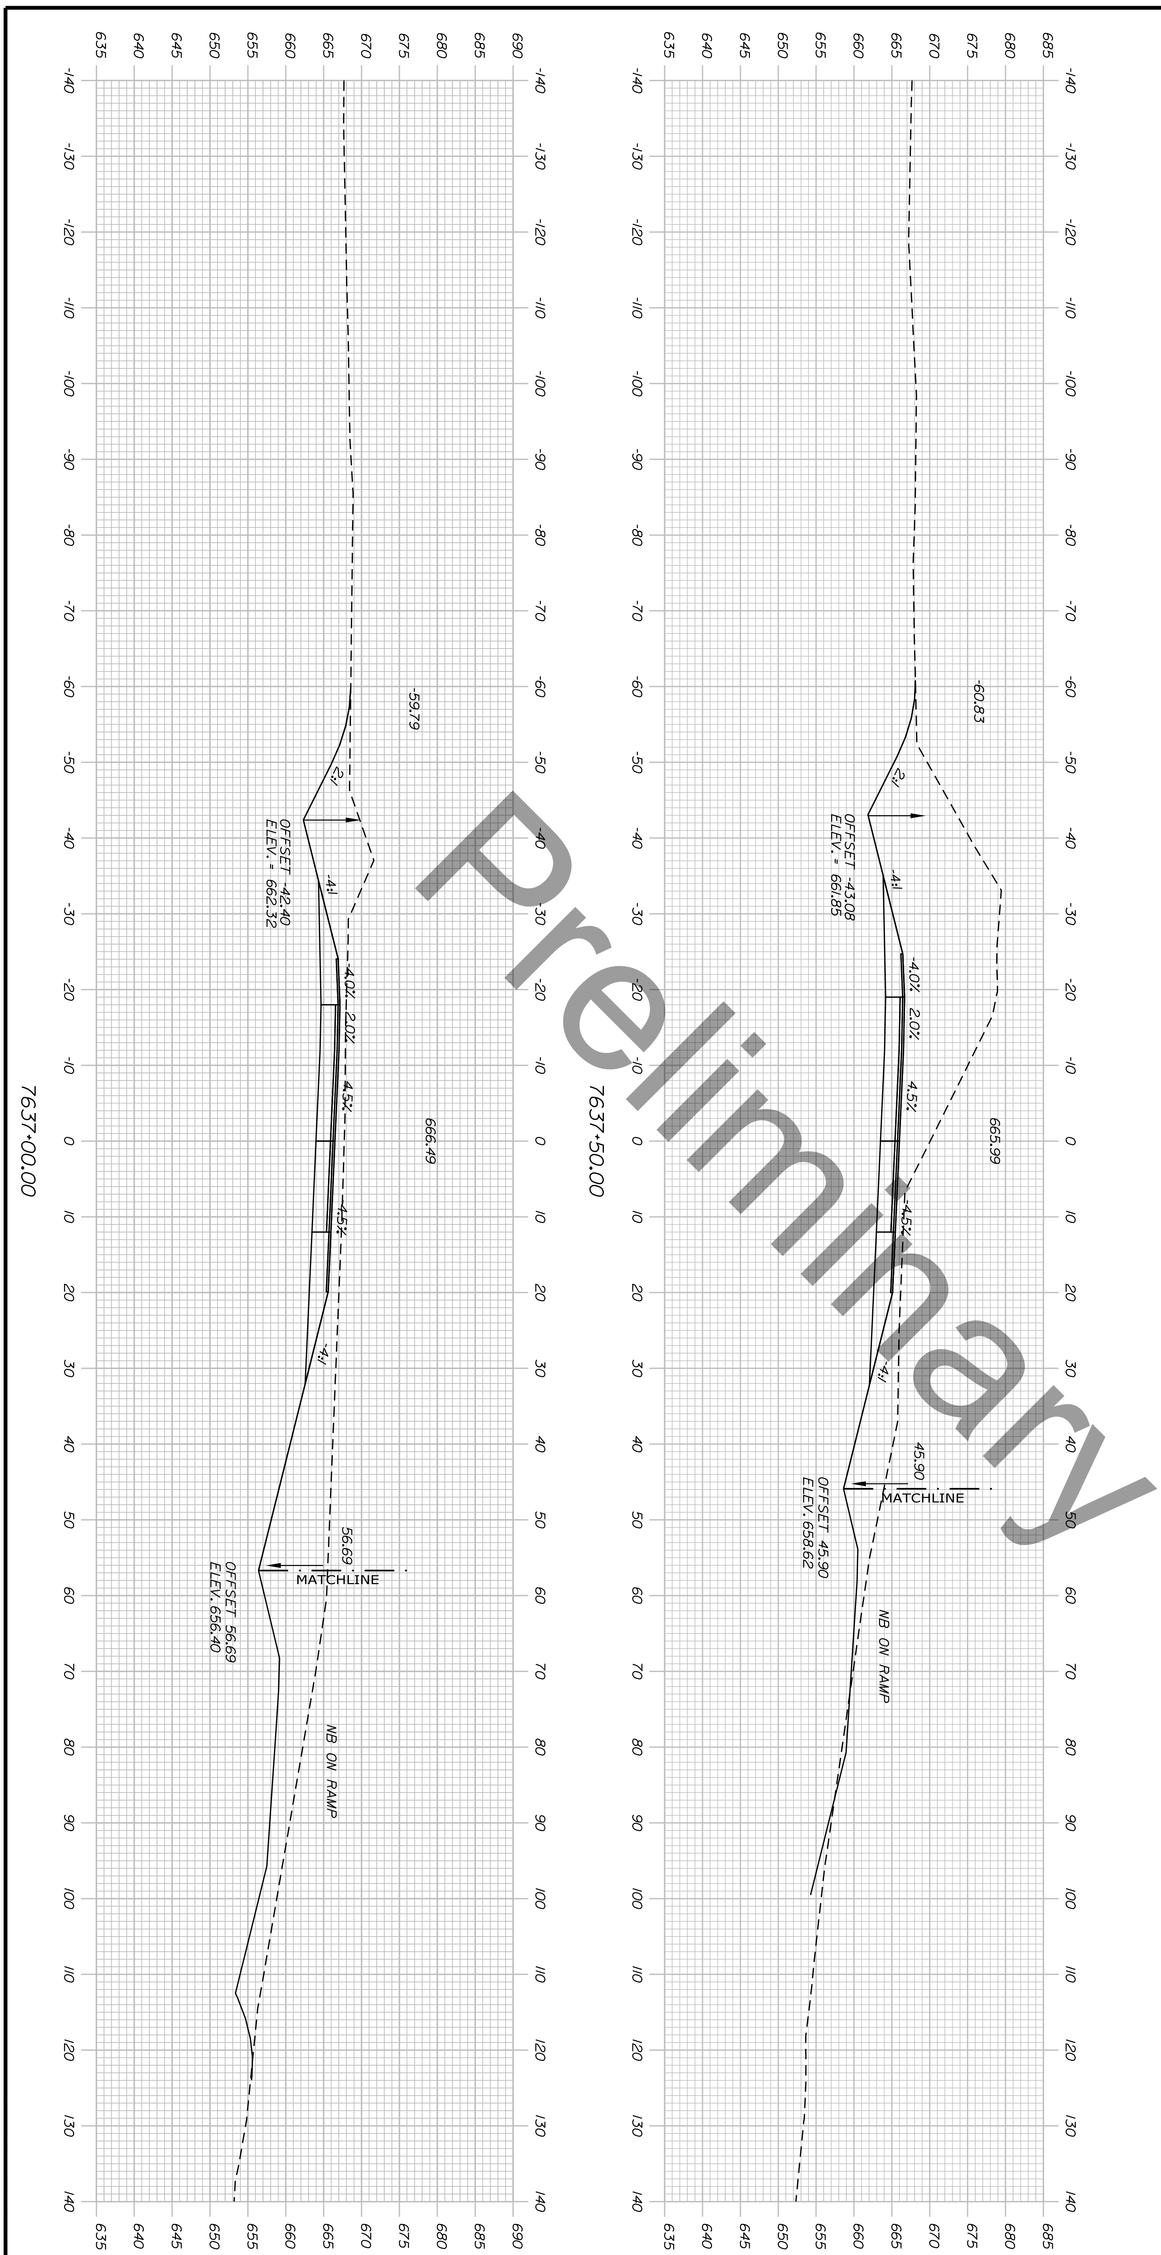

Preliminary

Sta. 7637+00.00 to Sta. 7637+50.00

SHEET NUMBER 362 OF 460

PRESQUE ISLE
PRESQUE ISLE BYPASS

CROSS SECTIONS

PROJ. MANAGER	R.M.	BY	DATE
DESIGN-DETAILED			
CHECKED-REVIEWED			
DESIGN2-DETAILED2			
DESIGN3-DETAILED3			
REVISIONS 1			
REVISIONS 2			
REVISIONS 3			
REVISIONS 4			
FIELD CHANGES			

vhb


STATE OF MAINE
DEPARTMENT OF TRANSPORTATION

HPP-6462(920)

WIN
WIN 6462.91

HIGHWAY PLANS

Filename: ...\H5_01_Xsects_PI_BYPASS.dgn Division: HIGHWAY Username: EFlynn Date:8/3/2023

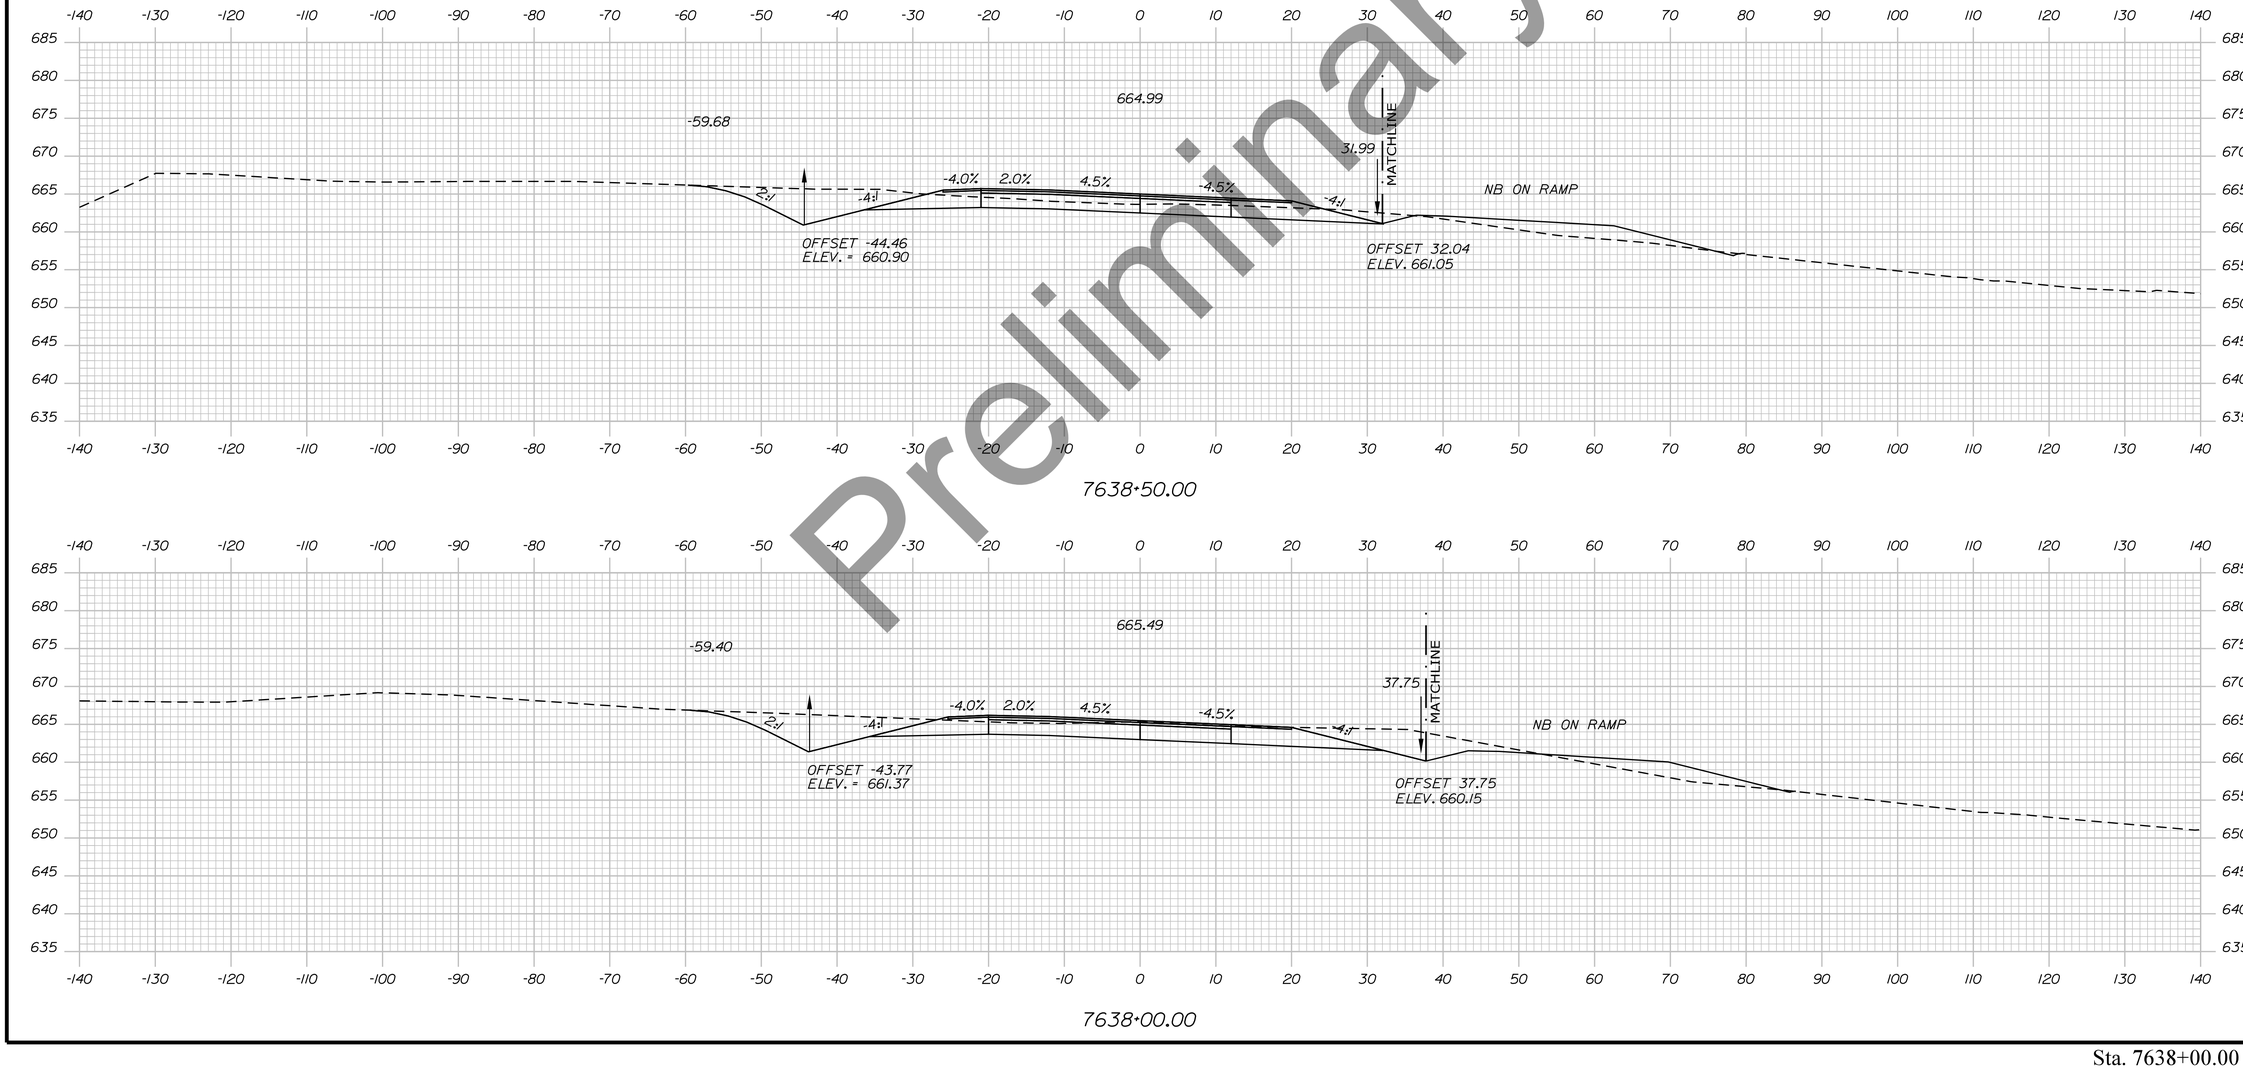

Preliminary

STATE OF MAINE
DEPARTMENT OF TRANSPORTATION

HPP-6462(920)

WIN
WIN 6462.91

HIGHWAY PLANS

vhb

	BY	DATE
PROJ. MANAGER	R.M.	
DESIGN-DETAILED		
CHECKED-REVIEWED		
DESIGN2-DETAILED2		
DESIGN3-DETAILED3		
REVISIONS 1		
REVISIONS 2		
REVISIONS 3		
REVISIONS 4		
FIELD CHANGES		

PRESQUE ISLE
PRESQUE ISLE BYPASS


CROSS SECTIONS

SHEET NUMBER

363

OF 460

Sta. 7638+00.00 to Sta. 7638+50.00

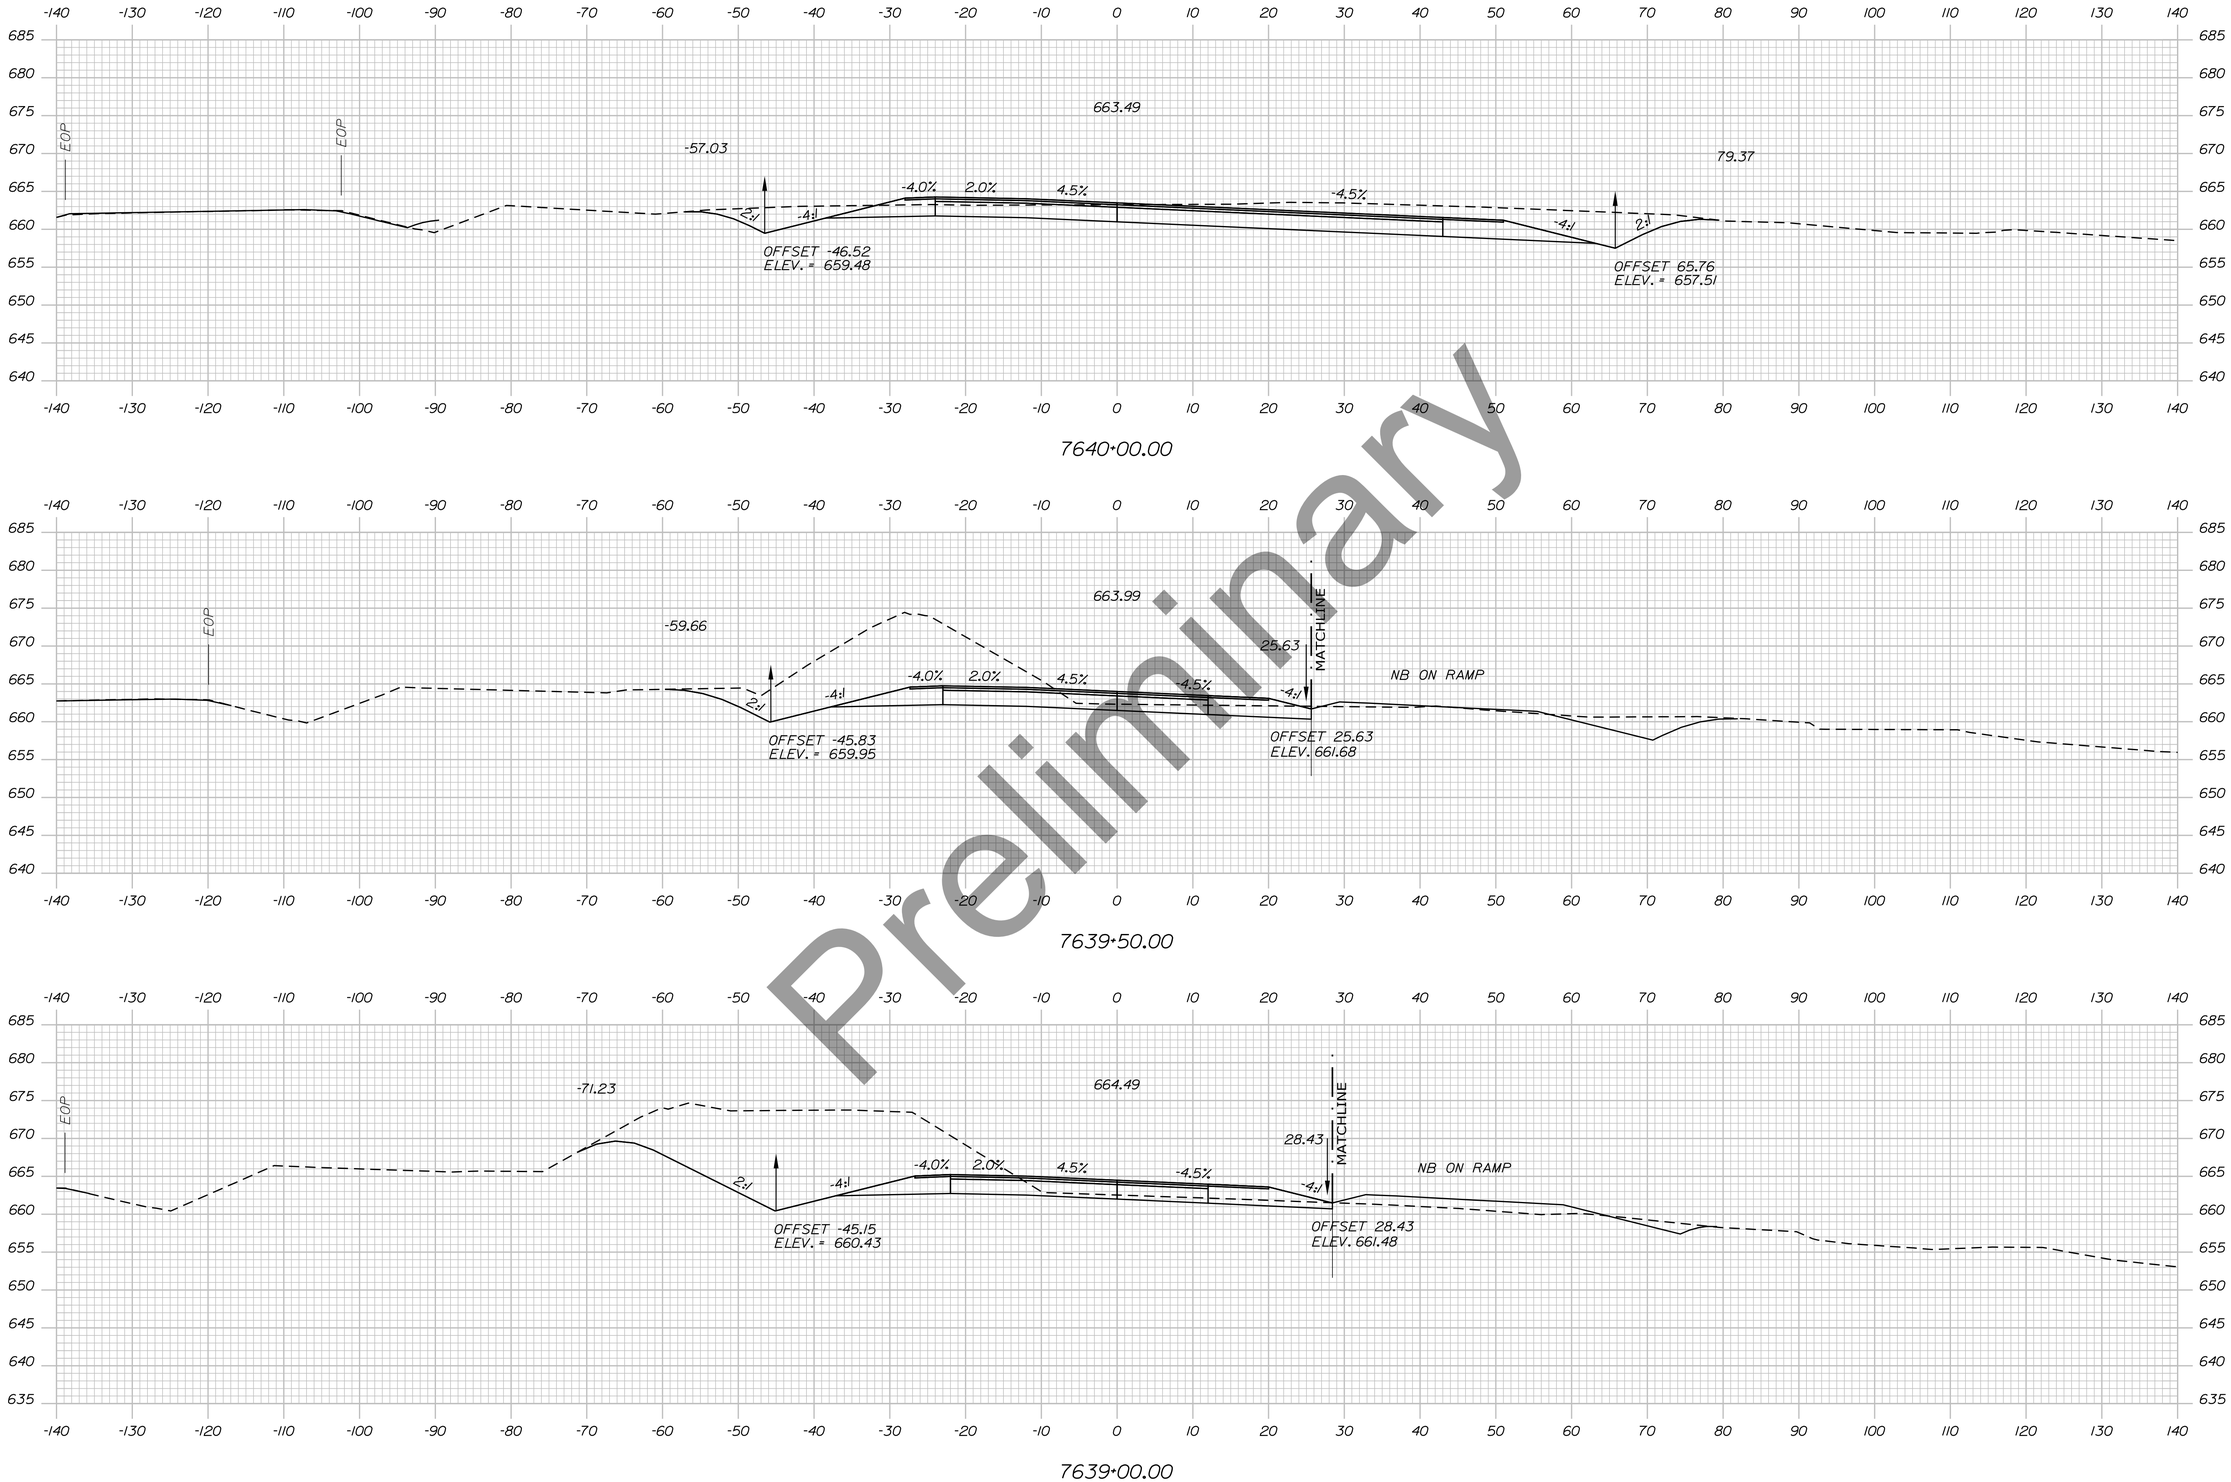

Preliminary

Filename: ...\H5_01_Xsects_PI_BYPASS.dgn Division: HIGHWAY Username: EFlynn Date:8/3/2023

STATE OF MAINE
DEPARTMENT OF TRANSPORTATION

HPP-6462(920)

WIN
WIN 6462.91

HIGHWAY PLANS

vhb

	BY	DATE
PROJ. MANAGER	R.M.	
DESIGN-DETAILED		
CHECKED-REVIEWED		
DESIGN2-DETAILED2		
DESIGN3-DETAILED3		
REVISIONS 1		
REVISIONS 2		
REVISIONS 3		
REVISIONS 4		
FIELD CHANGES		

PRESQUE ISLE
PRESQUE ISLE BYPASS


CROSS SECTIONS

SHEET NUMBER


364

OF 460


Sta. 7639+00.00 to Sta. 7640+00.00

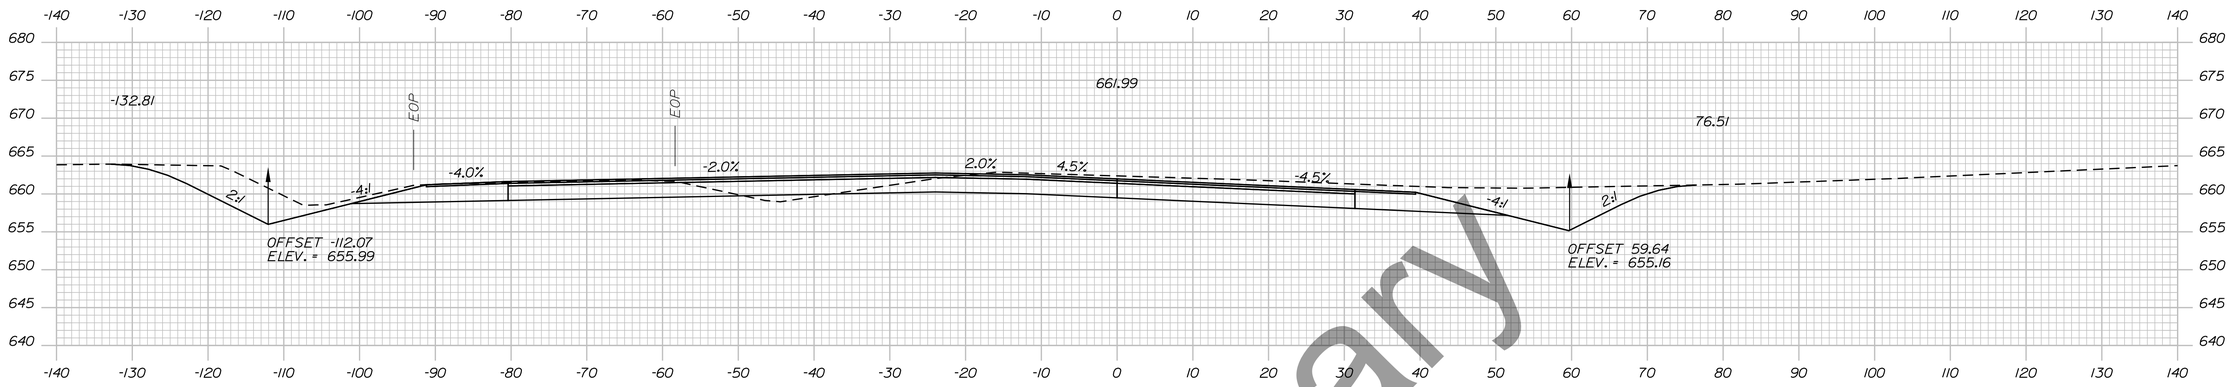

7641+50.00

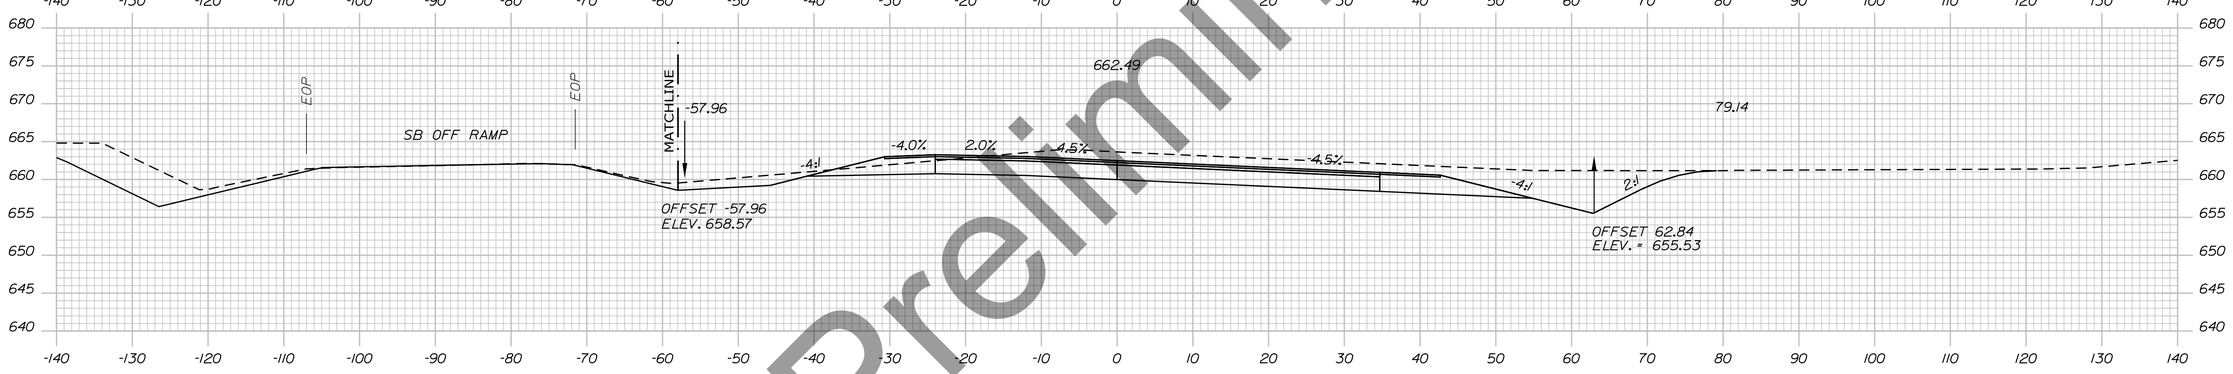

7641+00.00

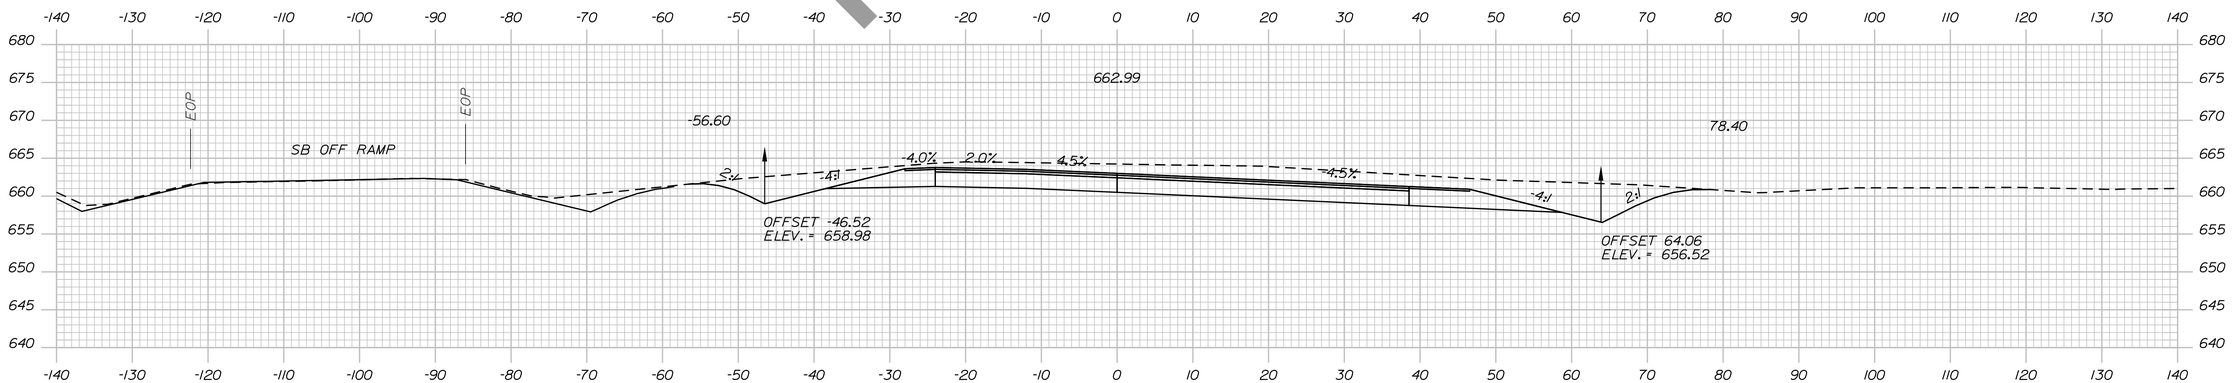

7640+50.00

Preliminary

STATE OF MAINE
DEPARTMENT OF TRANSPORTATION

HPP-6462(920)

WIN
WIN 6462.91

HIGHWAY PLANS

vhb

	DATE	BY
PROJ. MANAGER		R.M.
DESIGN-DETAILED		
CHECKED-REVIEWED		
DESIGN2-DETAILED2		
DESIGN3-DETAILED3		
REVISIONS 1		
REVISIONS 2		
REVISIONS 3		
REVISIONS 4		
FIELD CHANGES		

PRESQUE ISLE
PRESQUE ISLE BYPASS

CROSS SECTIONS


SHEET NUMBER

365

OF 460

Sta. 7640+50.00 to Sta. 7641+50.00

Filename: ...\H5_01_Xsects_PL_BYPASS.dgn Division: HIGHWAY Username: EFlynn Date:8/3/2023

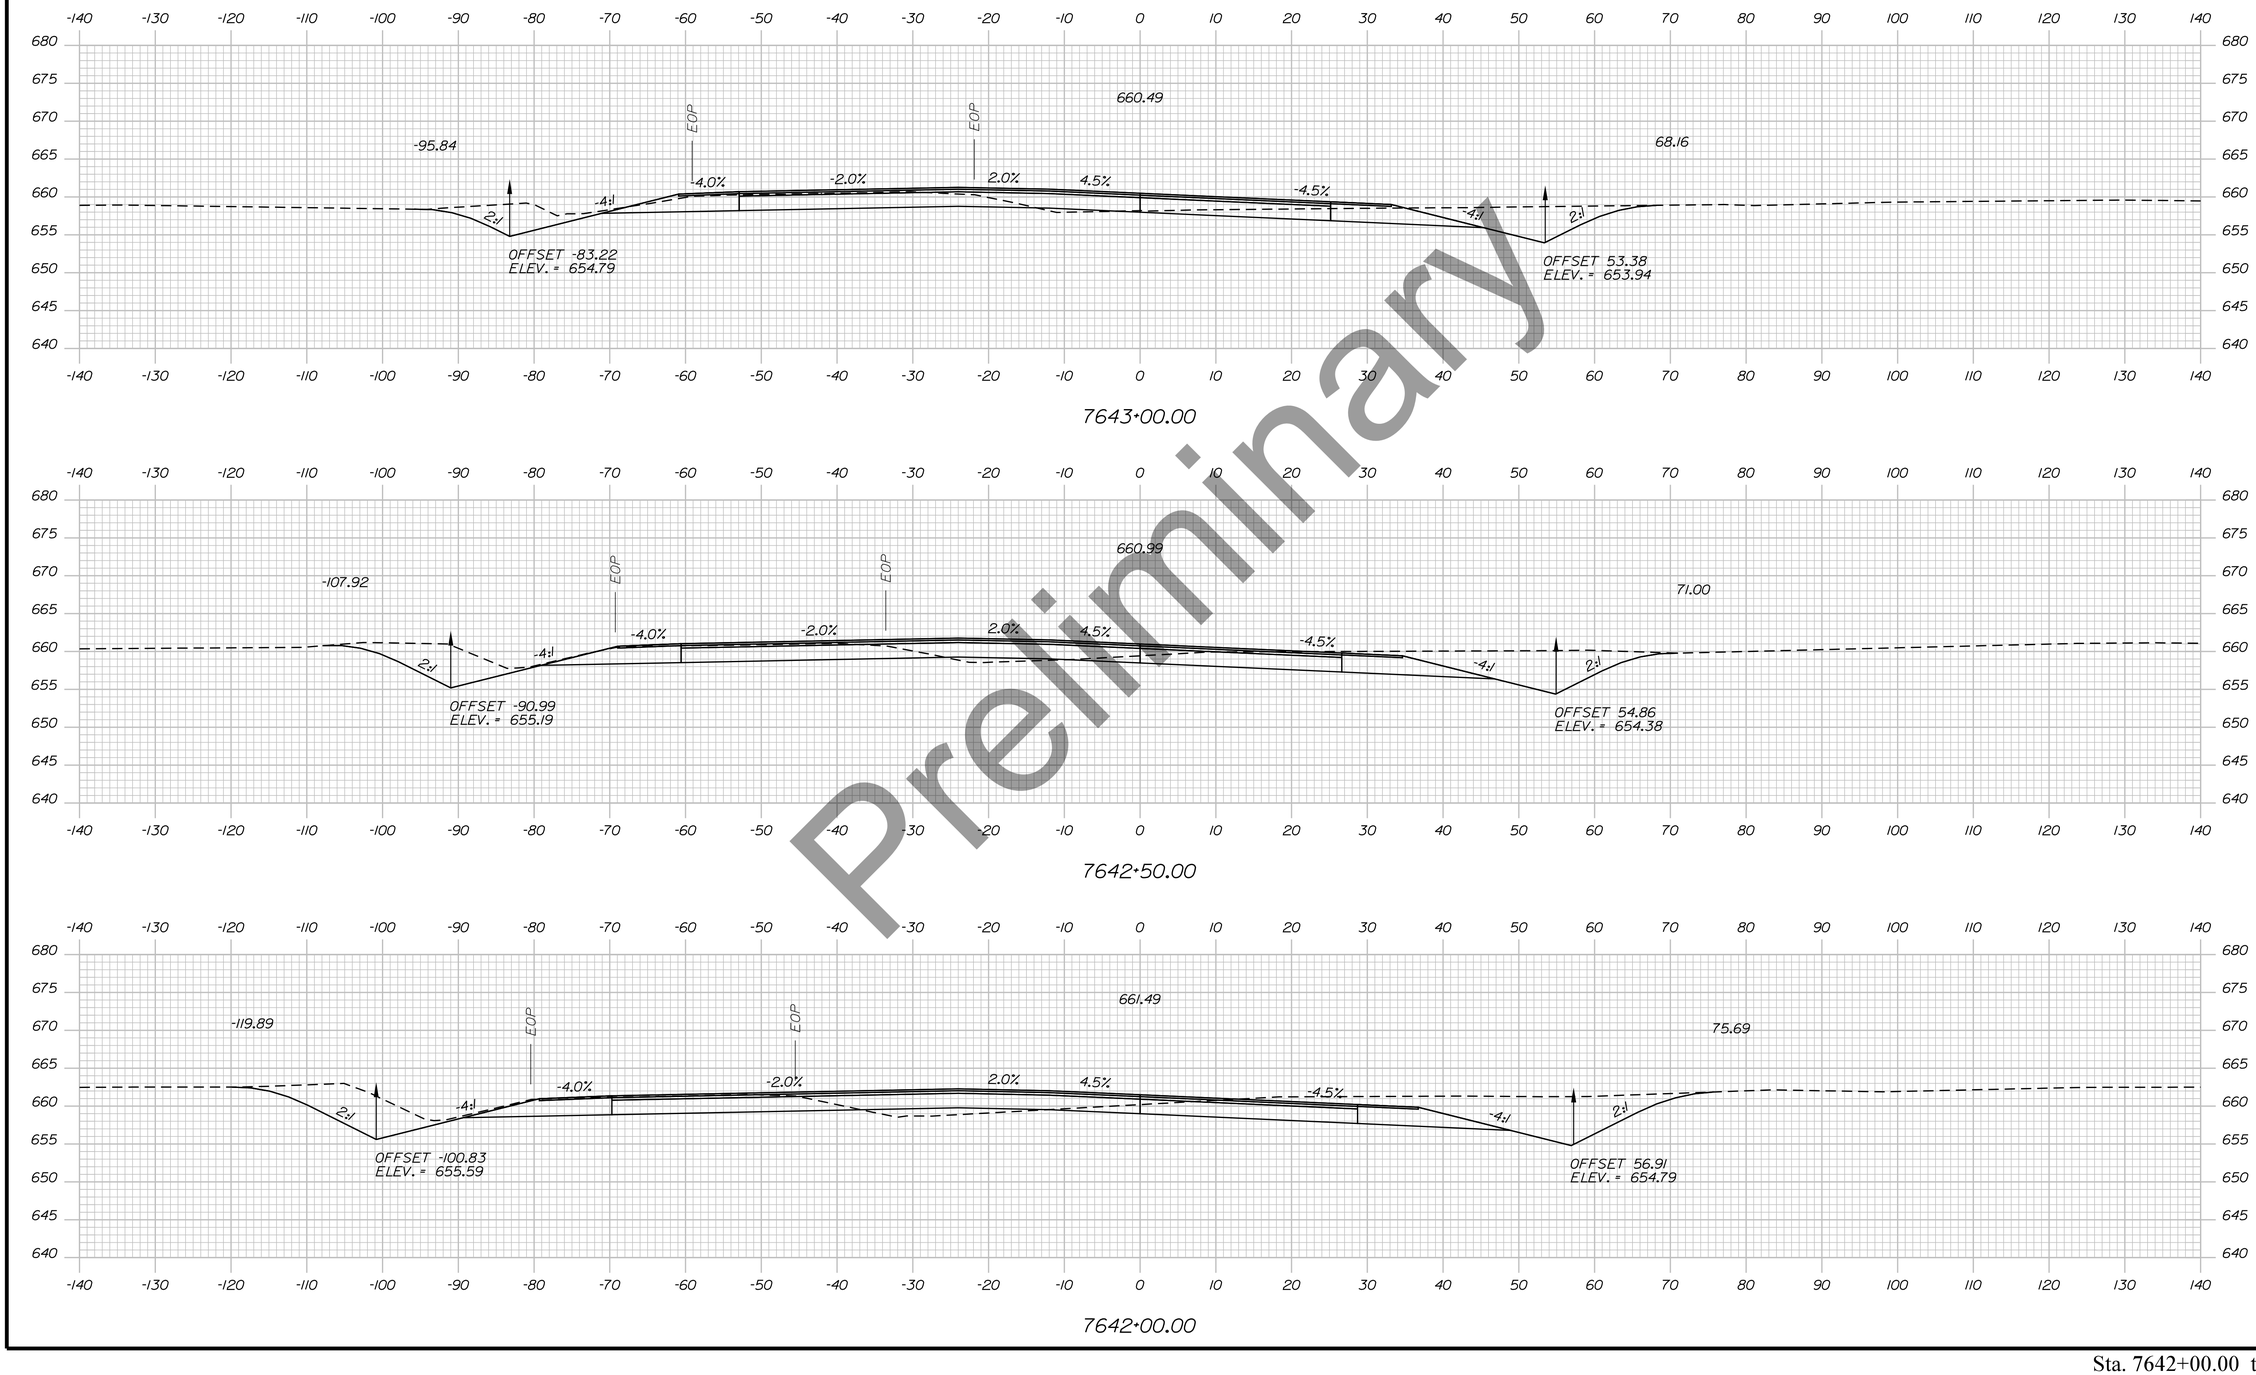

Preliminary

STATE OF MAINE
DEPARTMENT OF TRANSPORTATION

HPP-6462(920)

WIN
WIN 6462.91

HIGHWAY PLANS

vhb

	DATE	BY
PROJ. MANAGER		R.M.
DESIGN-DETAILED		
CHECKED-REVIEWED		
DESIGN2-DETAILED2		
DESIGN3-DETAILED3		
REVISIONS 1		
REVISIONS 2		
REVISIONS 3		
REVISIONS 4		
FIELD CHANGES		

PRESQUE ISLE
PRESQUE ISLE BYPASS

CROSS SECTIONS


SHEET NUMBER

366

OF 460

Sta. 7642+00.00 to Sta. 7643+00.00

Filename: ...\H5_01_Xsects_PL_BYPASS.dgn Division: HIGHWAY Username: EFlynn Date:8/3/2023

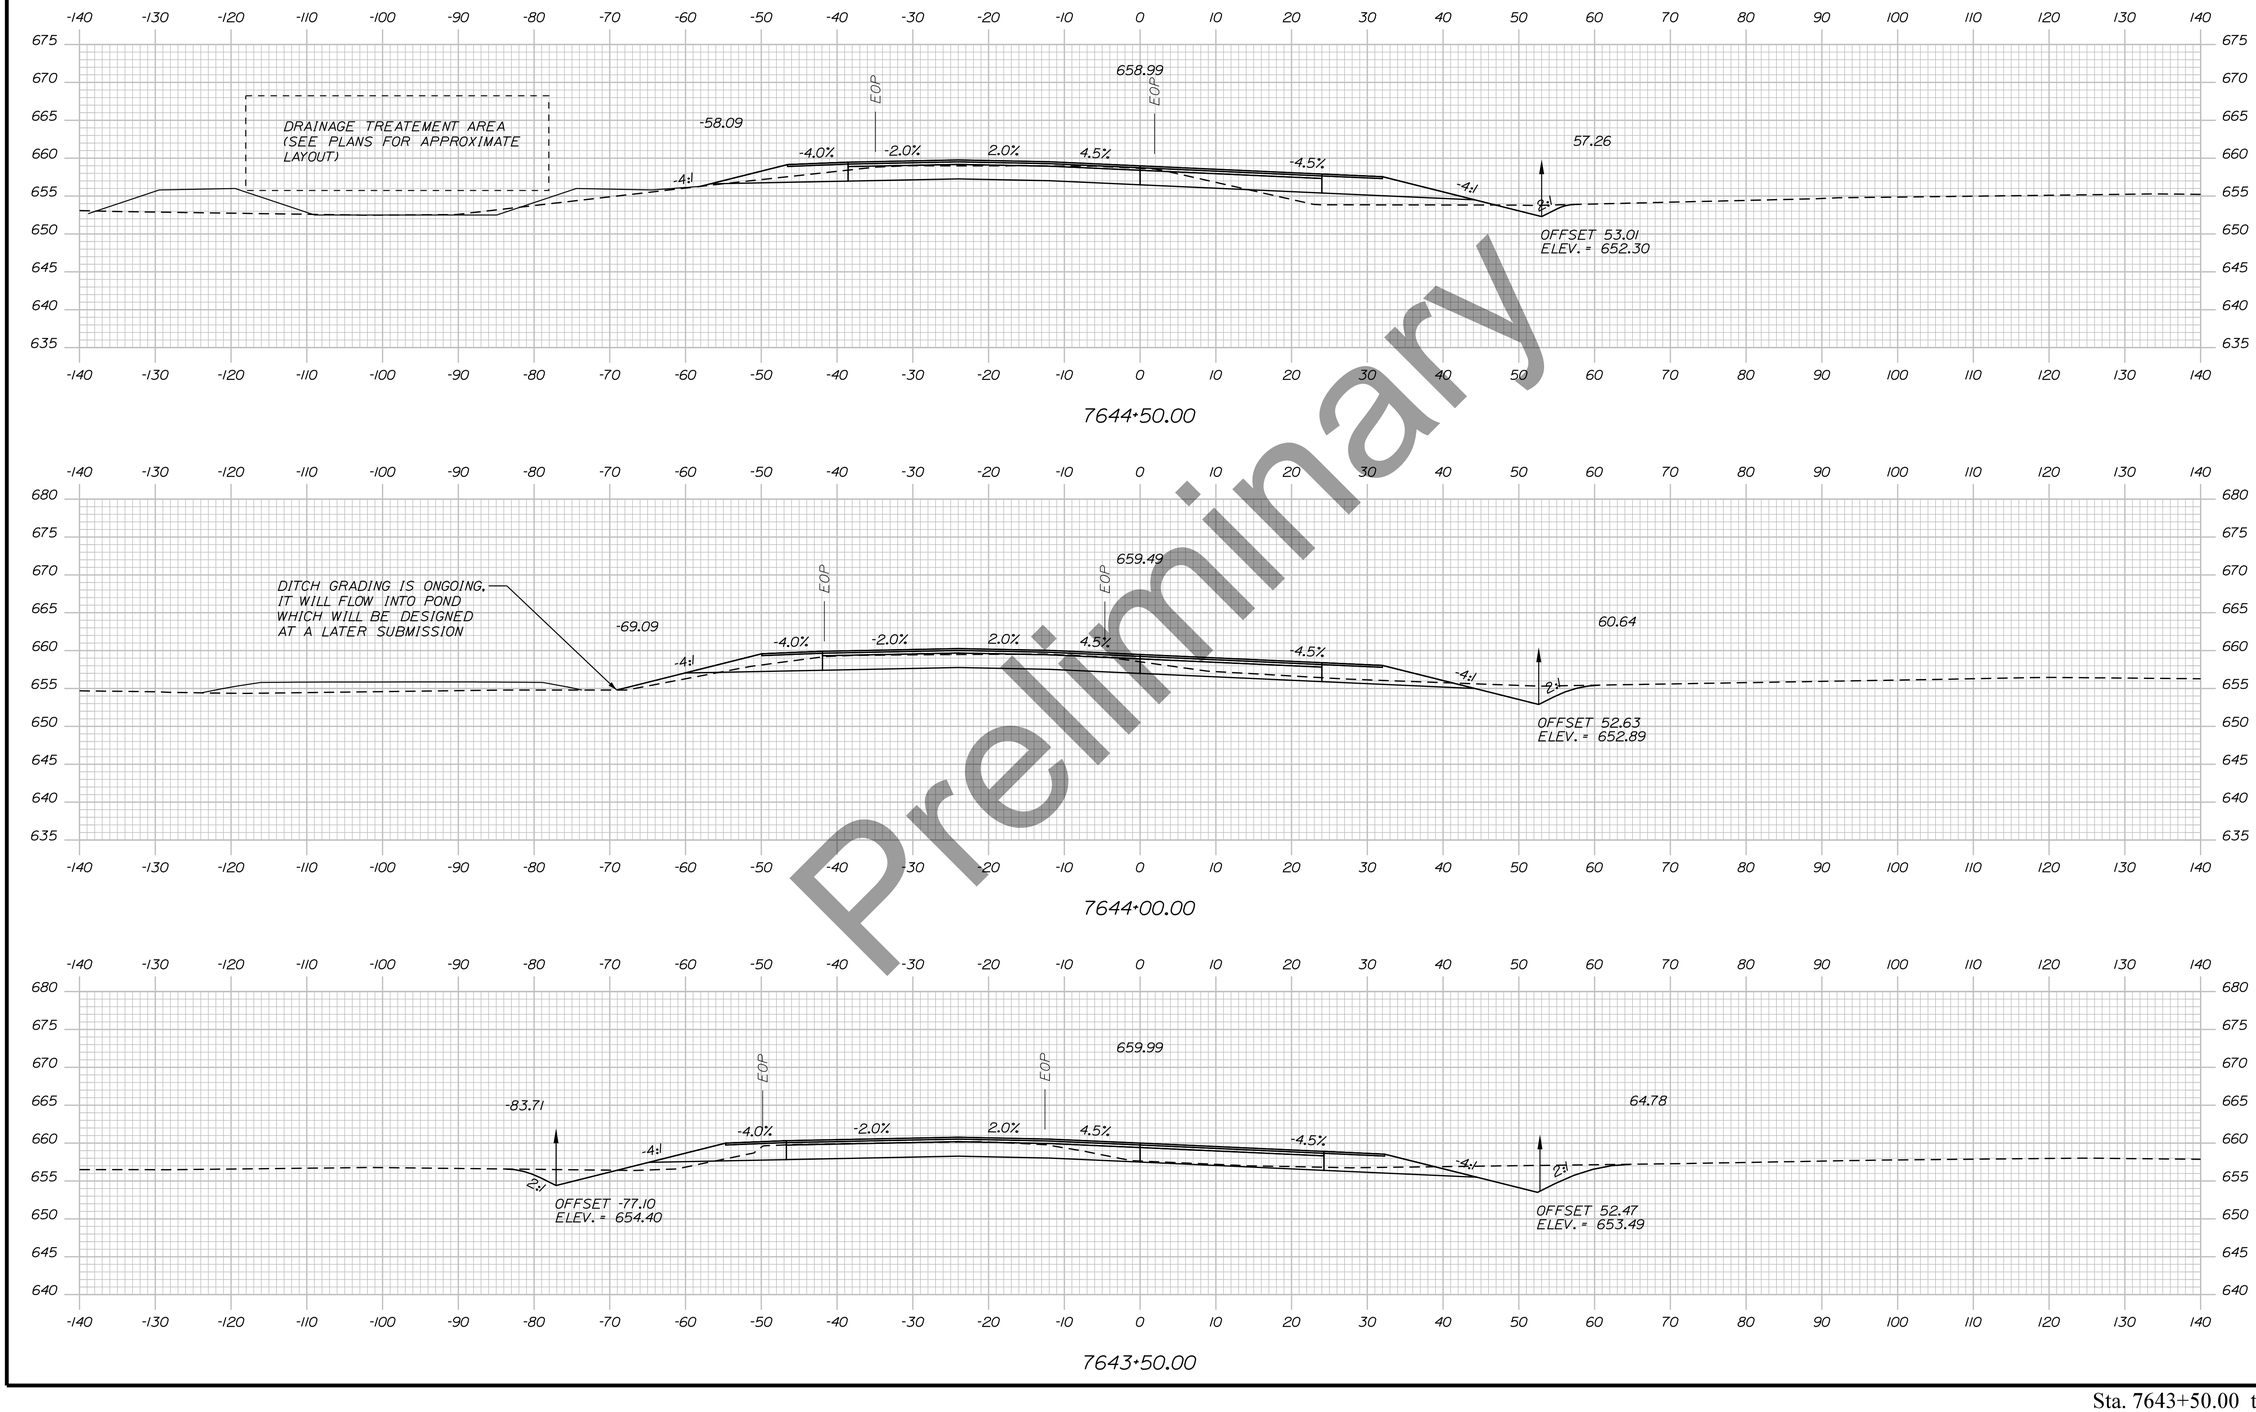

Preliminary

STATE OF MAINE
DEPARTMENT OF TRANSPORTATION

HPP-6462(920)

WIN
WIN 6462.91

HIGHWAY PLANS

vhb

	DATE
	BY
R.M.	
PROJ. MANAGER	
DESIGN-DETAILED	
CHECKED-REVIEWED	
DESIGN2-DETAILED2	
DESIGN3-DETAILED3	
REVISIONS 1	
REVISIONS 2	
REVISIONS 3	
REVISIONS 4	
FIELD CHANGES	

PRESQUE ISLE
PRESQUE ISLE BYPASS

CROSS SECTIONS


SHEET NUMBER

367


OF 460

Sta. 7643+50.00 to Sta. 7644+50.00


Filename: ...\H5_01_Xsects_PL_BYPASS.dgn Division: HIGHWAY Username: EFlynn Date:8/3/2023

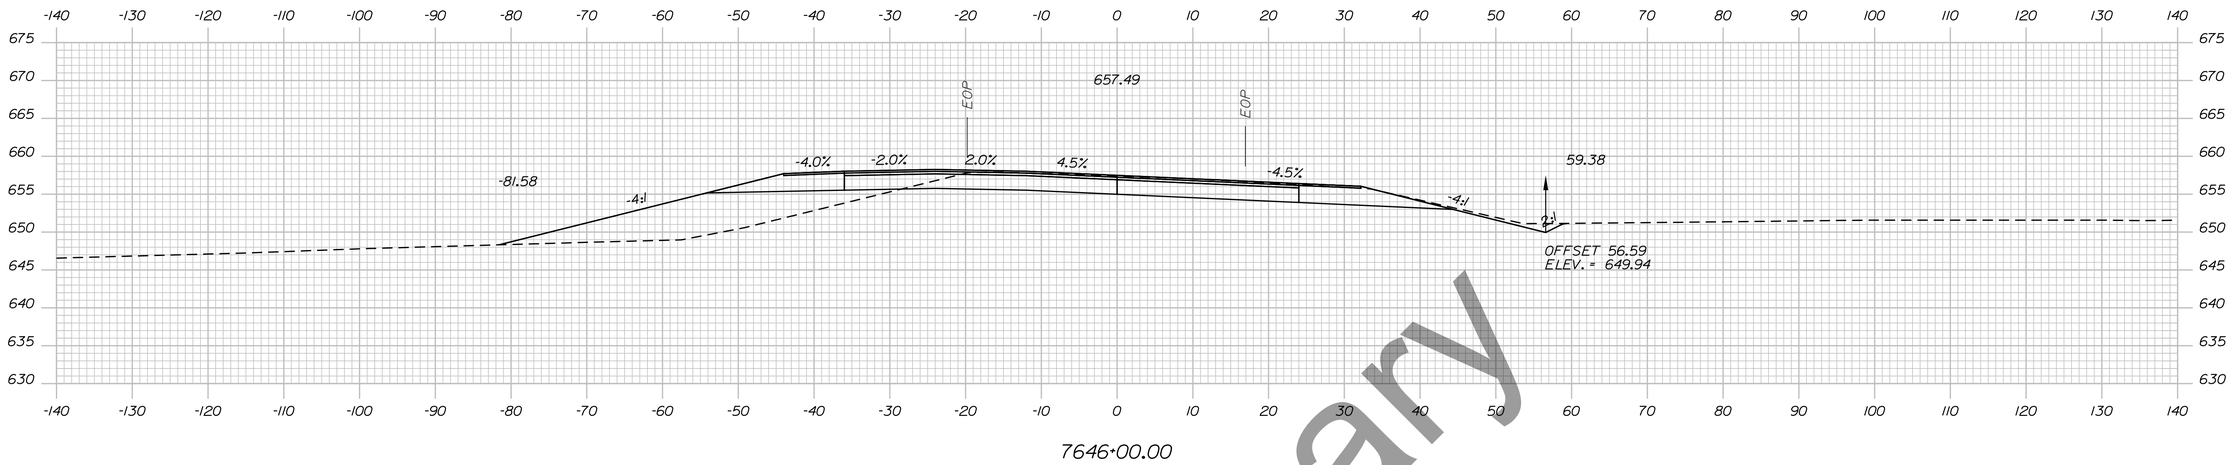

7646+00.00

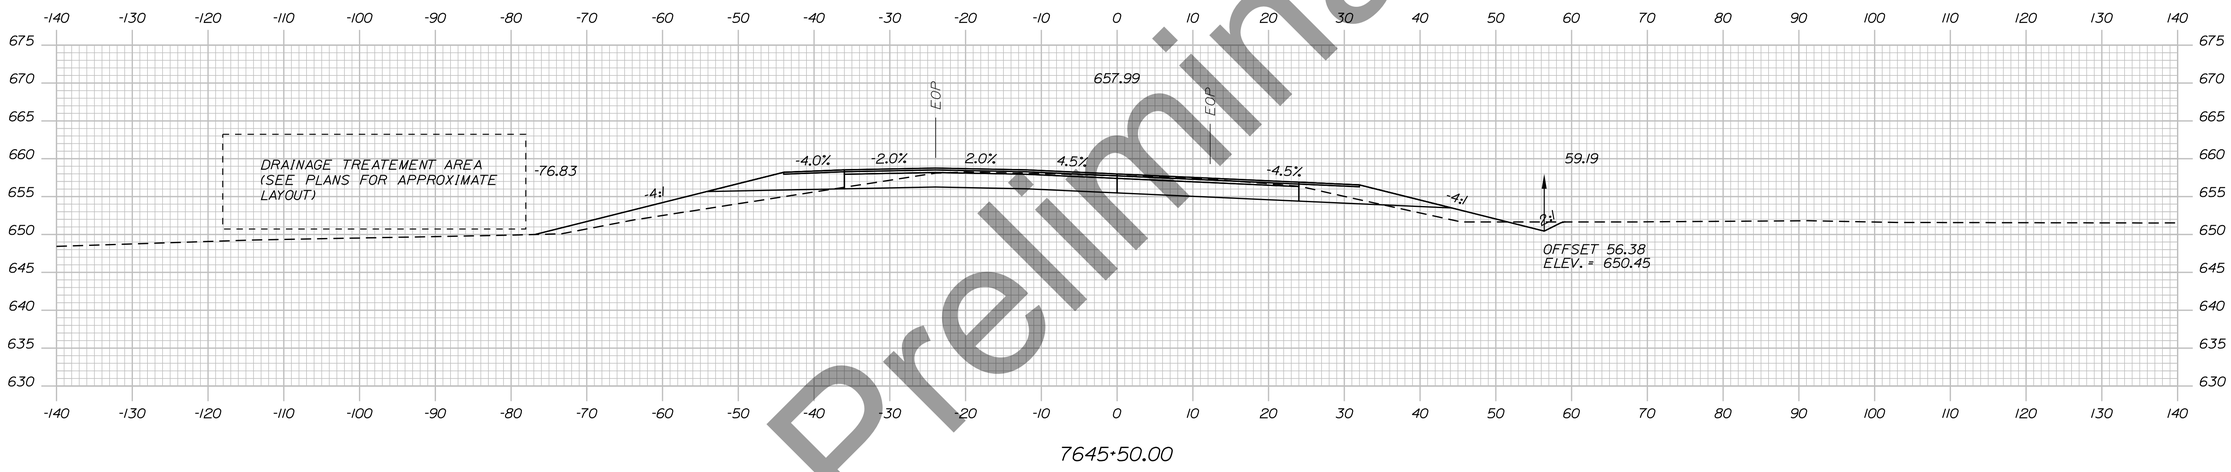

7645+50.00

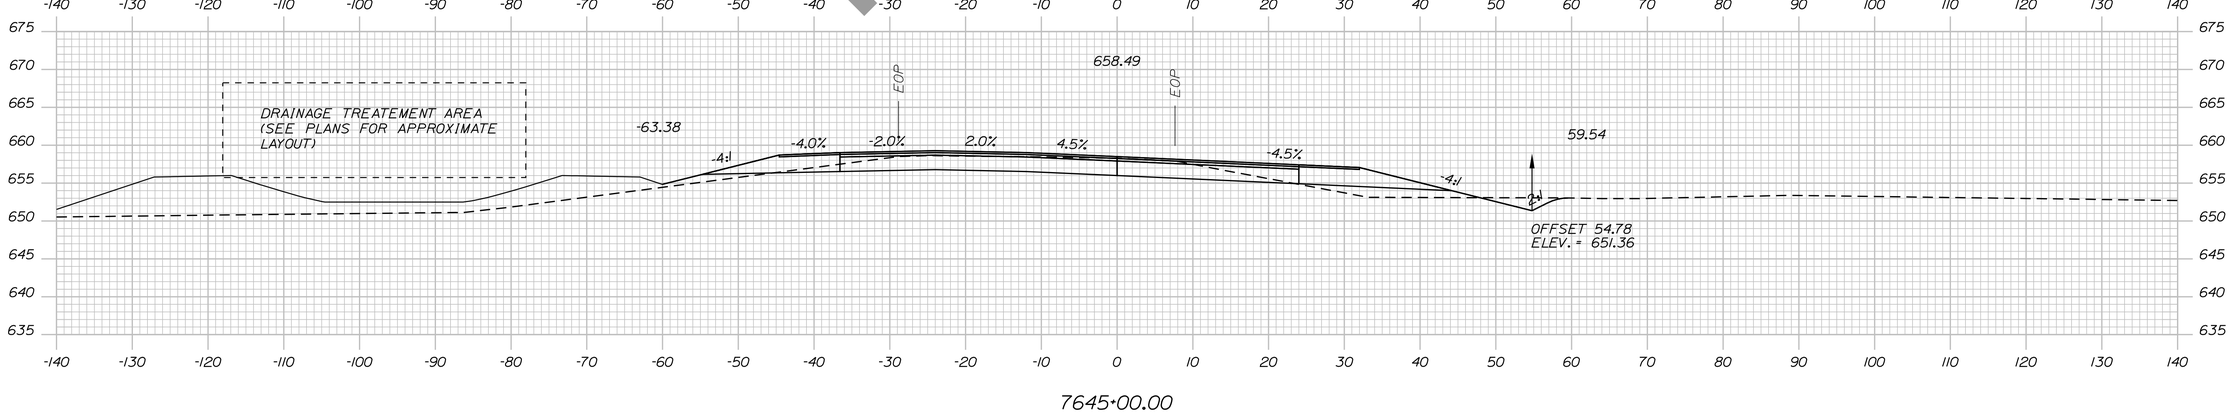

7645+00.00

Preliminary

Sta. 7645+00.00 to Sta. 7646+00.00

STATE OF MAINE
DEPARTMENT OF TRANSPORTATION

HPP-6462(920)

WIN
WIN 6462.91

HIGHWAY PLANS

vhb

	DATE	BY
PROJ. MANAGER		R.M.
DESIGN-DETAILED		
CHECKED-REVIEWED		
DESIGN2-DETAILED2		
DESIGN3-DETAILED3		
REVISIONS 1		
REVISIONS 2		
REVISIONS 3		
REVISIONS 4		
FIELD CHANGES		

PRESQUE ISLE
PRESQUE ISLE BYPASS


CROSS SECTIONS

SHEET NUMBER

368

OF 460

Filename: ...\H5_01_Xsects_PI_BYPASS.dgn Division: HIGHWAY Username: EFlynn Date:8/3/2023

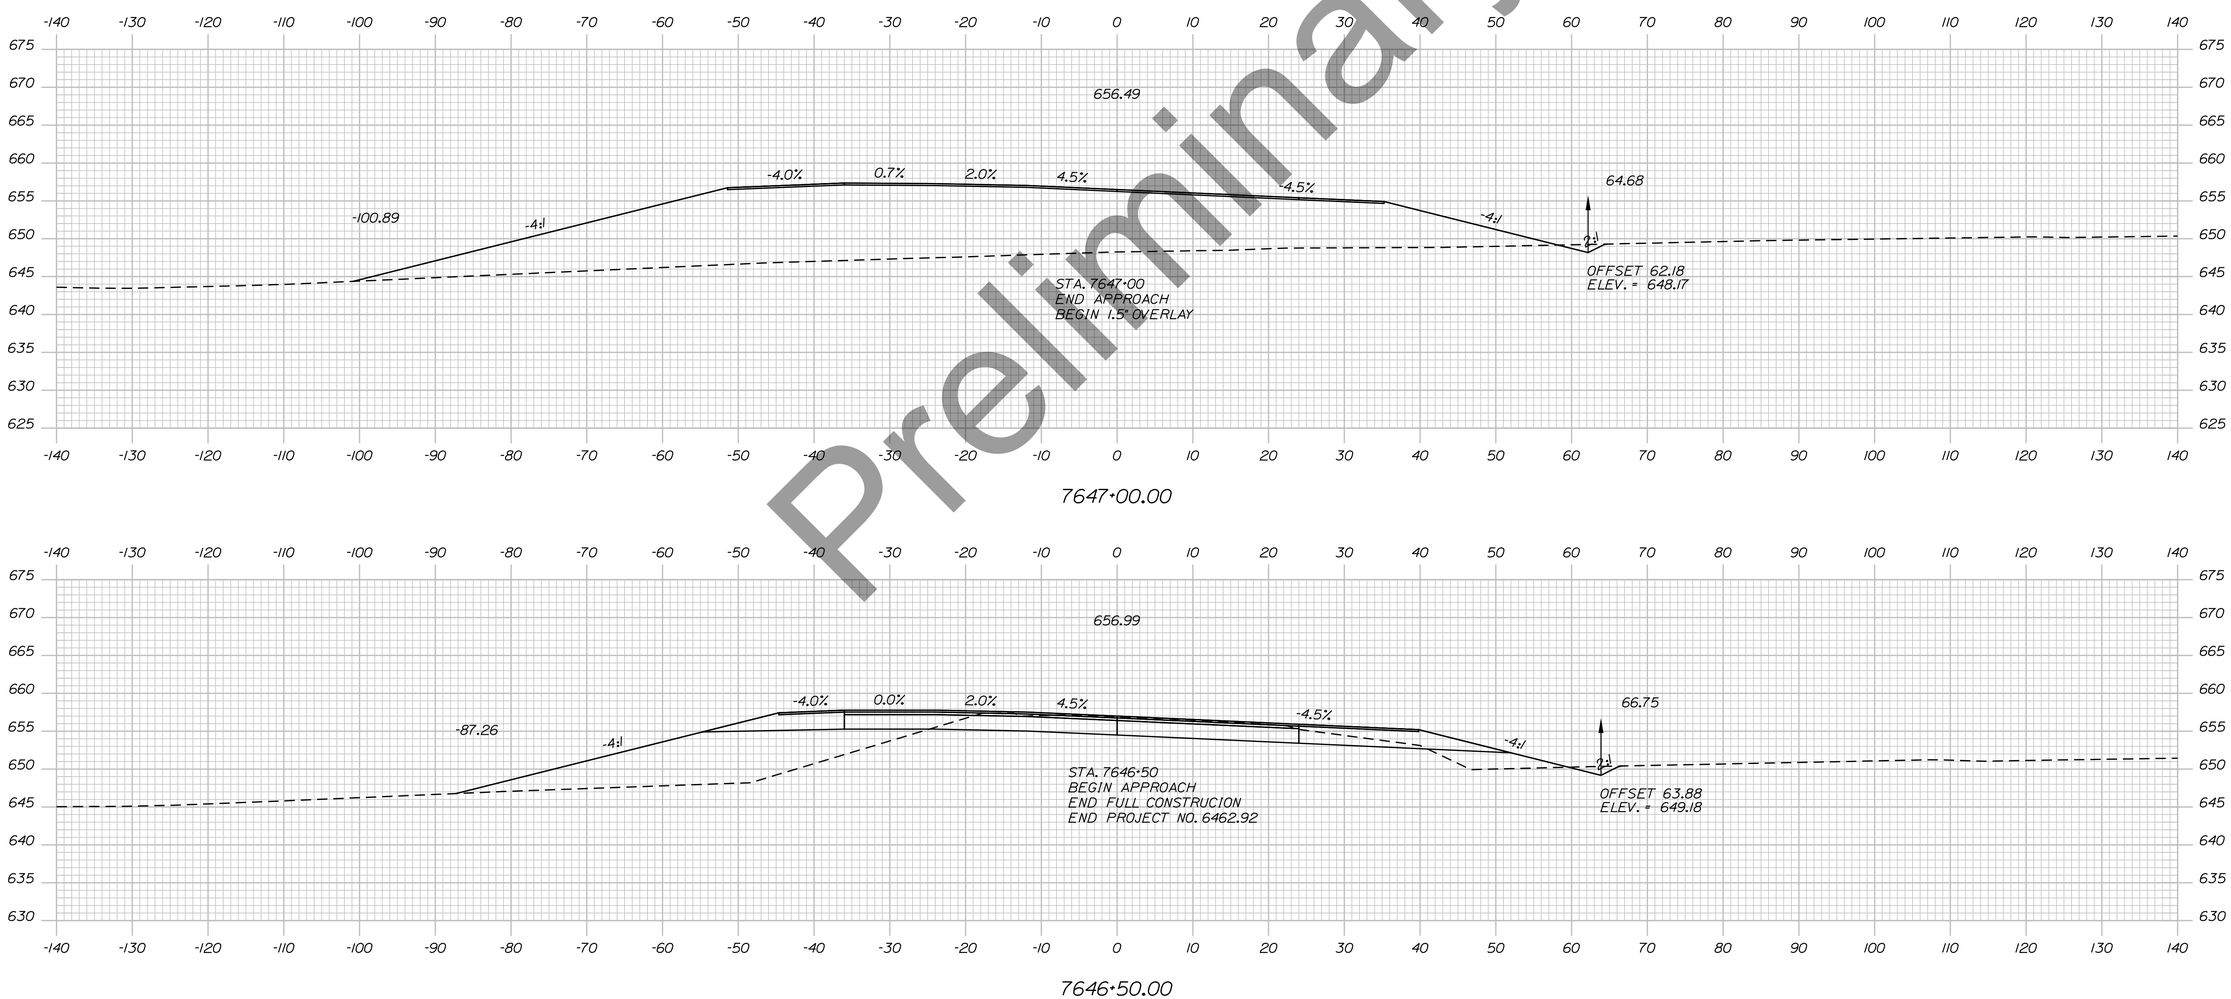

Preliminary

Filename: ...\H5_01_Xsects_PI_BYPASS.dgn Division: HIGHWAY Username: EFlynn Date:8/3/2023

STATE OF MAINE
DEPARTMENT OF TRANSPORTATION

HPP-6462(920)

WIN
WIN 6462.91

HIGHWAY PLANS

vhb

PROJ. MANAGER	
DESIGN-DETAILED	
CHECKED-REVIEWED	
DESIGN2-DETAILED2	
DESIGN3-DETAILED3	
REVISIONS 1	
REVISIONS 2	
REVISIONS 3	
REVISIONS 4	
FIELD CHANGES	

	R.M.	BY	DATE

PRESQUE ISLE
PRESQUE ISLE BYPASS

CROSS SECTIONS


SHEET NUMBER

369

OF 460

Sta. 7646+50.00 to Sta. 7647+00.00

Filename: ...\H5_01_Xsects_PI_BYPASS.dgn Division: HIGHWAY Username: EFlynn Date:8/3/2023

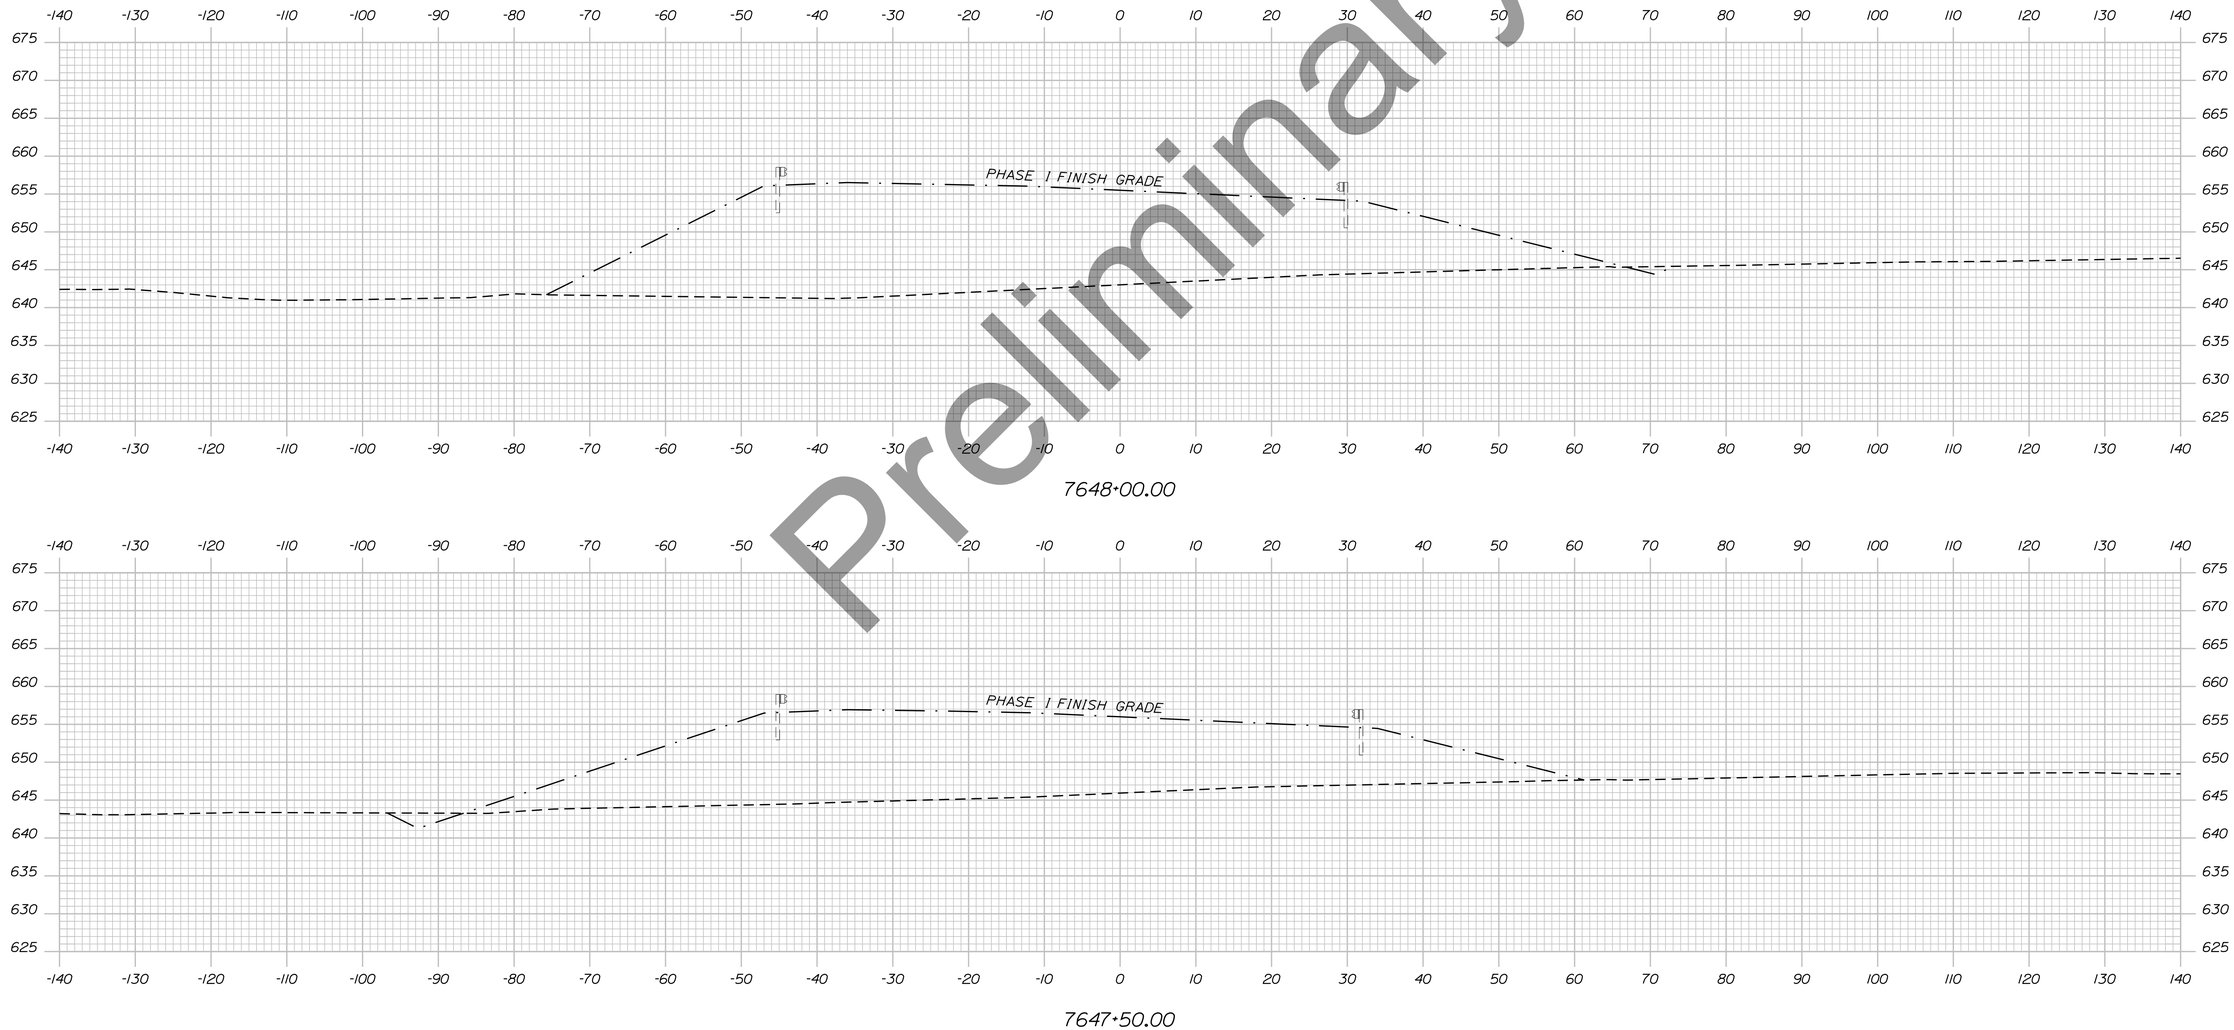

Preliminary

STATE OF MAINE
DEPARTMENT OF TRANSPORTATION

HPP-6462(920)

WIN
WIN 6462.91

HIGHWAY PLANS

vhb

	R.M.	BY	DATE
PROJ. MANAGER			
DESIGN-DETAILED			
CHECKED-REVIEWED			
DESIGN2-DETAILED2			
DESIGN3-DETAILED3			
REVISIONS 1			
REVISIONS 2			
REVISIONS 3			
REVISIONS 4			
FIELD CHANGES			

PRESQUE ISLE
PRESQUE ISLE BYPASS


CROSS SECTIONS

SHEET NUMBER

370

OF 460

Sta. 7647+50.00 to Sta. 7648+00.00

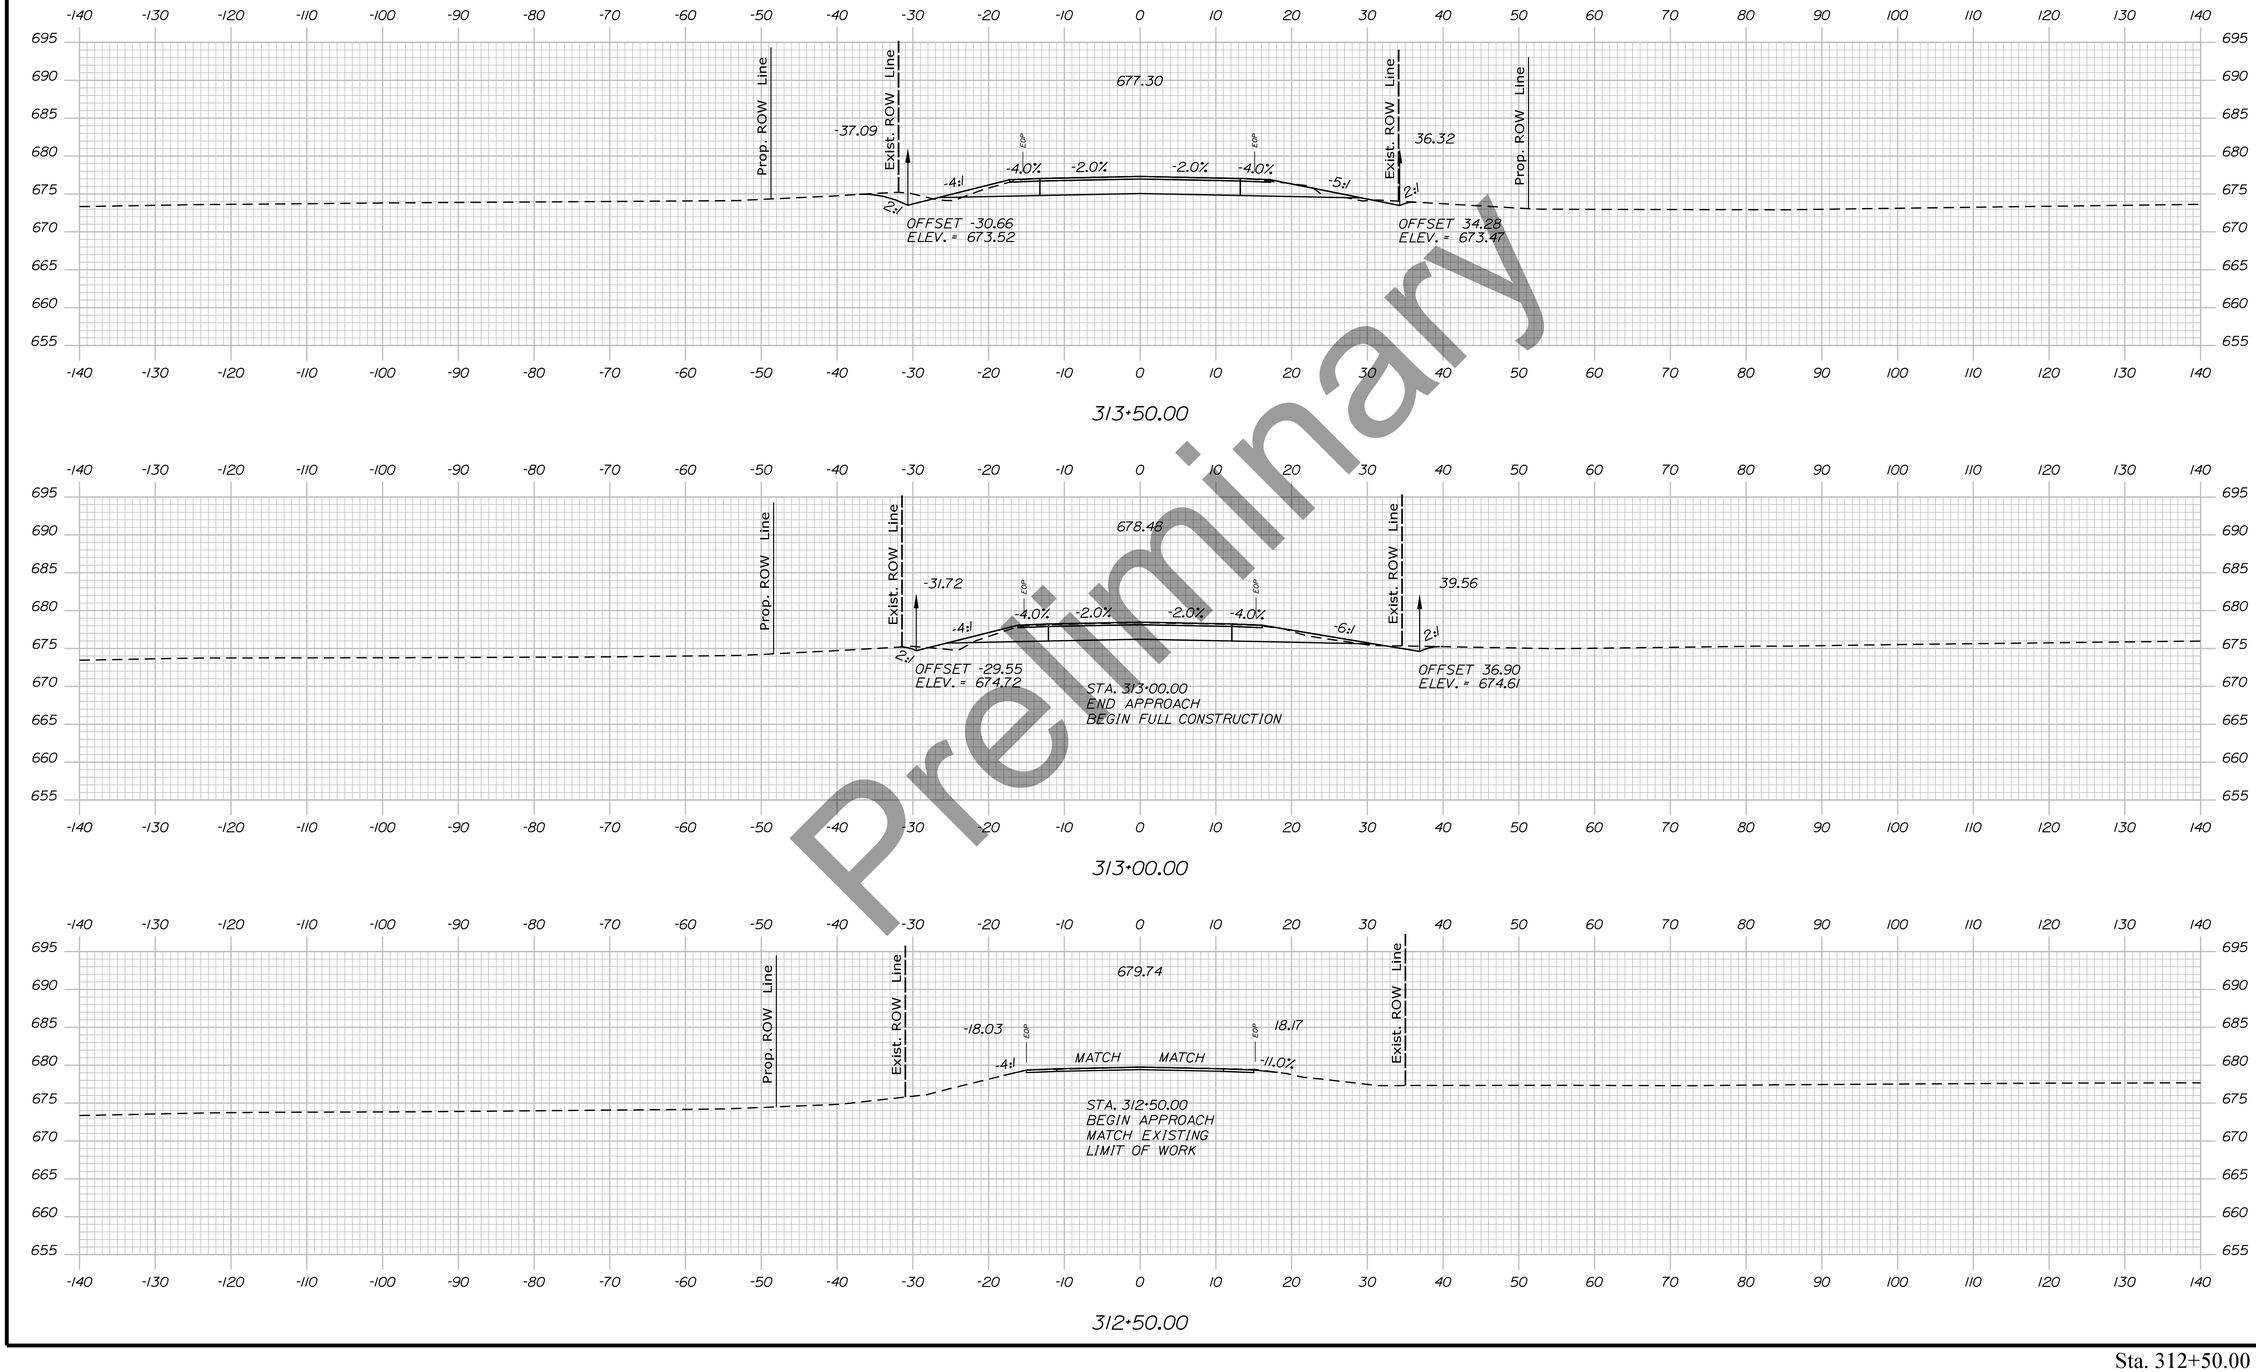

Preliminary

Sta. 312+50.00 to Sta. 313+50.00

STATE OF MAINE
DEPARTMENT OF TRANSPORTATION

HPP-6462(920)

PIN
WIN 6462.91

HIGHWAY PLANS

SIGNATURE

P.E. NUMBER

DATE

	BY	DATE
R.M.		
PROJ. MANAGER		
DESIGN-DETAILED		
CHECKED-REVIEWED		
DESIGN2-DETAILED2		
DESIGN3-DETAILED3		
REVISIONS 1		
REVISIONS 2		
REVISIONS 3		
REVISIONS 4		
FIELD CHANGES		

PRESQUE ISLE
CONANT ROAD


CROSS SECTIONS

SHEET NUMBER

371

OF 460

Filename: ...\H5_02_Xsects_Conant_Rd.dgn Division: HIGHWAY Username: EFlynn Date:8/3/2023

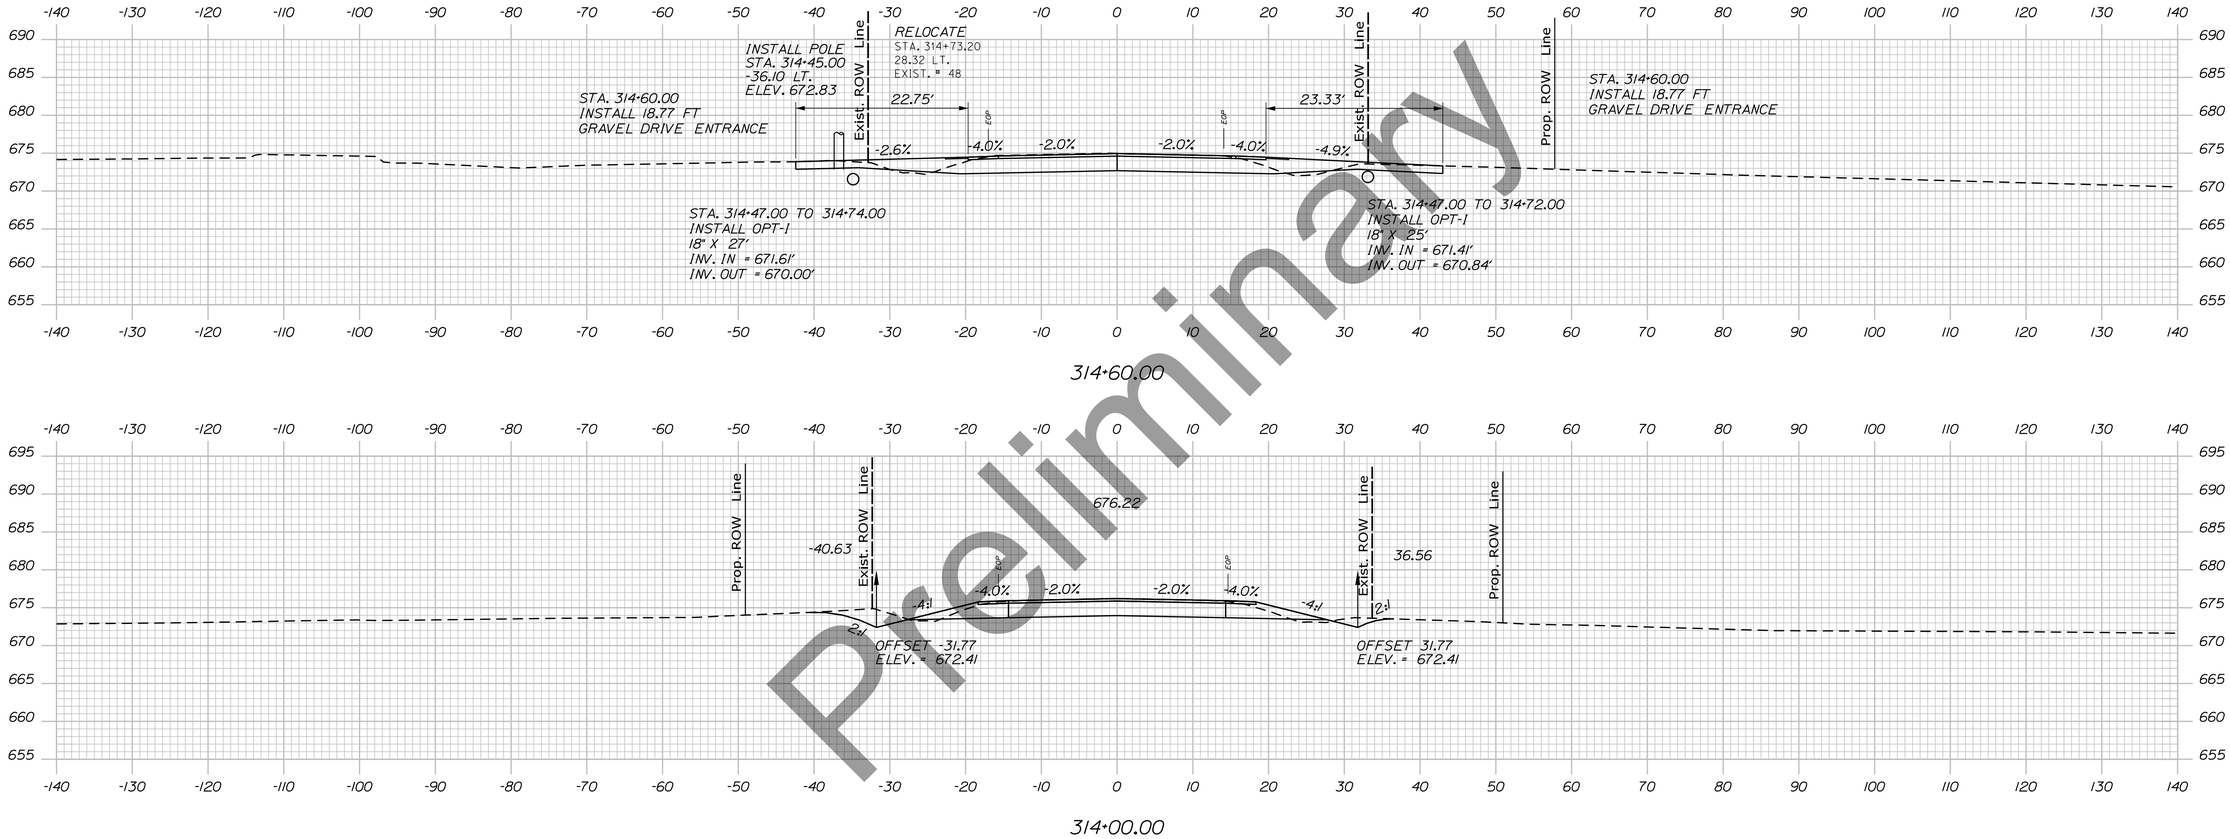

Preliminary

Filename: ...\H5_02_Xsects_Conant_Rd.dgn Division: HIGHWAY Username: EFlynn Date:8/3/2023

STATE OF MAINE
DEPARTMENT OF TRANSPORTATION

HPP-6462(920)

PIN
WIN 6462.91

HIGHWAY PLANS

SIGNATURE

P.E. NUMBER

DATE

	DATE	BY
R.M.		

PROJ. MANAGER	
DESIGN-DETAILED	
CHECKED-REVIEWED	
DESIGN2-DETAILED2	
DESIGN3-DETAILED3	
REVISIONS 1	
REVISIONS 2	
REVISIONS 3	
REVISIONS 4	
FIELD CHANGES	

PRESQUE ISLE
CONANT ROAD


CROSS SECTIONS

SHEET NUMBER

372

OF 460

Sta. 314+00.00 to Sta. 314+60.00

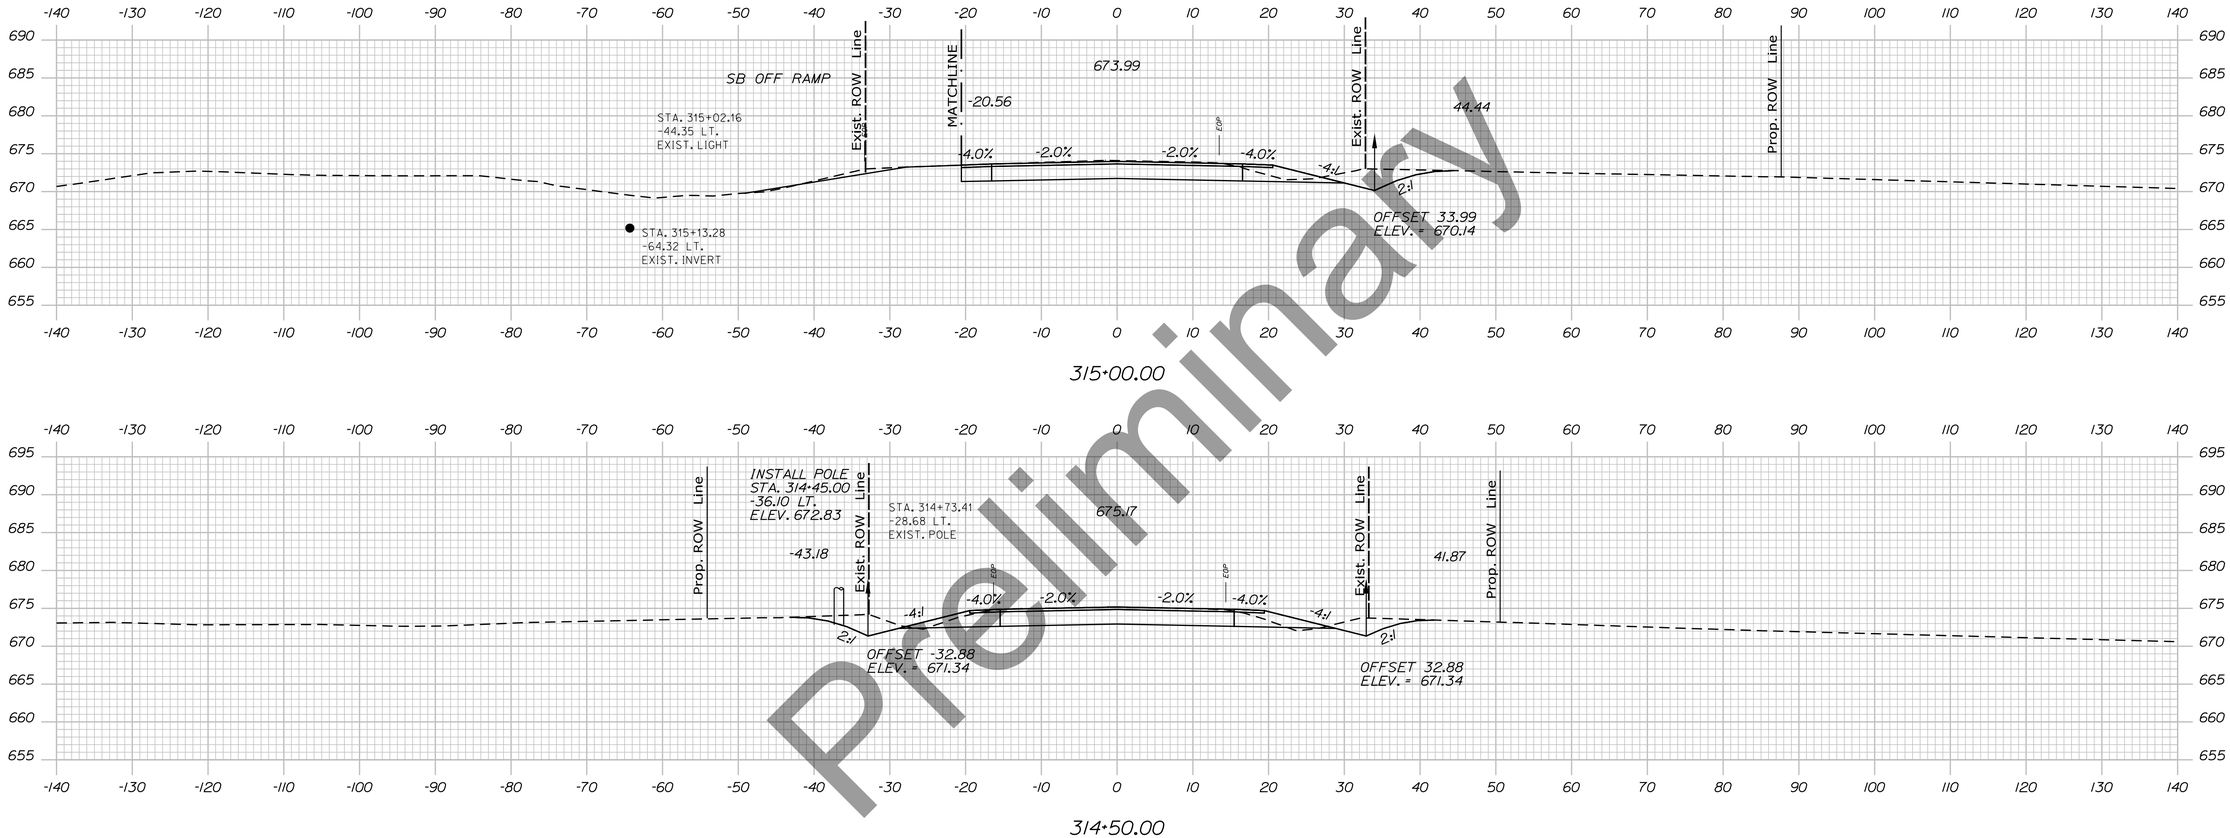

Preliminary

STATE OF MAINE
DEPARTMENT OF TRANSPORTATION

HPP-6462(920)

PIN
WIN 6462.91

HIGHWAY PLANS

	R.M.	BY	DATE
PROJ. MANAGER			
DESIGN-DETAILED			
CHECKED-REVIEWED			
DESIGN2-DETAILED2			
DESIGN3-DETAILED3			
REVISIONS 1			
REVISIONS 2			
REVISIONS 3			
REVISIONS 4			
FIELD CHANGES			

SIGNATURE

P.E. NUMBER

DATE

PRESQUE ISLE
CONANT ROAD

CROSS SECTIONS


SHEET NUMBER

373

OF 460

Sta. 314+50.00 to Sta. 315+00.00

Filename: ...\H5_02_Xsects_Conant_Rd.dgn Division: HIGHWAY Username: EFlynn Date:8/3/2023

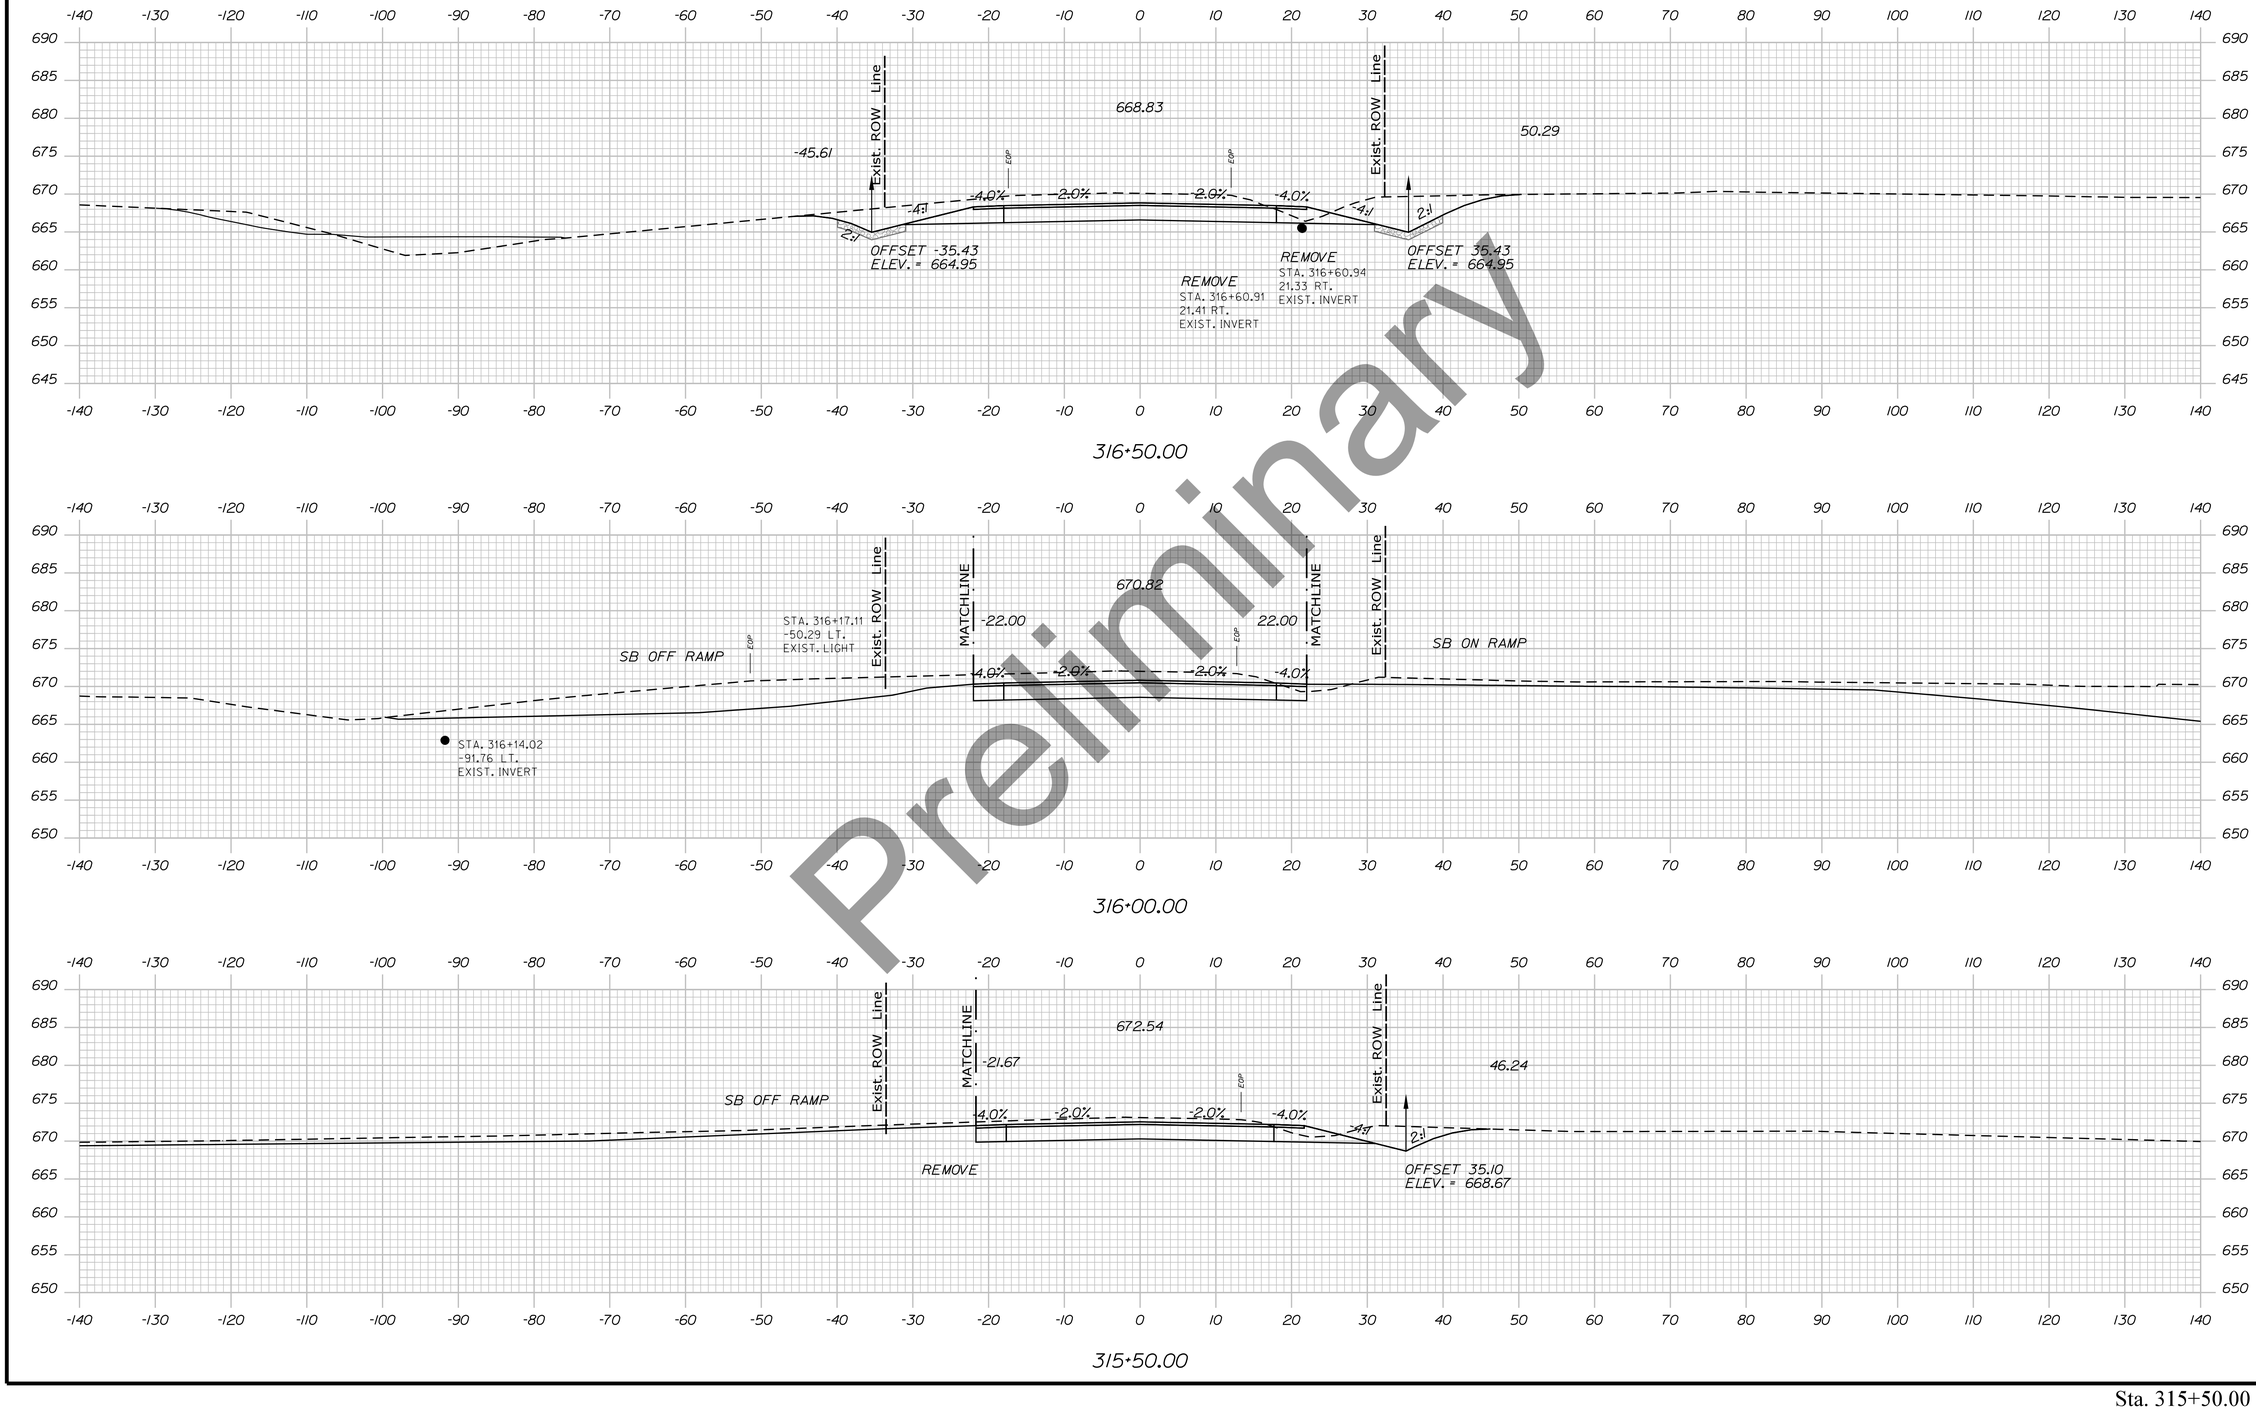

Preliminary

Filename: ...\H5_02_Xsects_Conant_Rd.dgn Division: HIGHWAY Username: EFlynn Date:8/3/2023

STATE OF MAINE
DEPARTMENT OF TRANSPORTATION

HPP-6462(920)

PIN
WIN 6462.91

HIGHWAY PLANS

SIGNATURE

P.E. NUMBER

DATE

	BY	DATE
R.M.		
PROJ. MANAGER		
DESIGN-DETAILED		
CHECKED-REVIEWED		
DESIGN2-DETAILED2		
DESIGN3-DETAILED3		
REVISIONS 1		
REVISIONS 2		
REVISIONS 3		
REVISIONS 4		
FIELD CHANGES		

PRESQUE ISLE
CONANT ROAD

CROSS SECTIONS


SHEET NUMBER

374


OF 460

Sta. 315+50.00 to Sta. 316+50.00


Filename: ...\H5_02_Xsects_Conant_Rd.dgn Division: HIGHWAY Username: EFlynn Date:8/3/2023

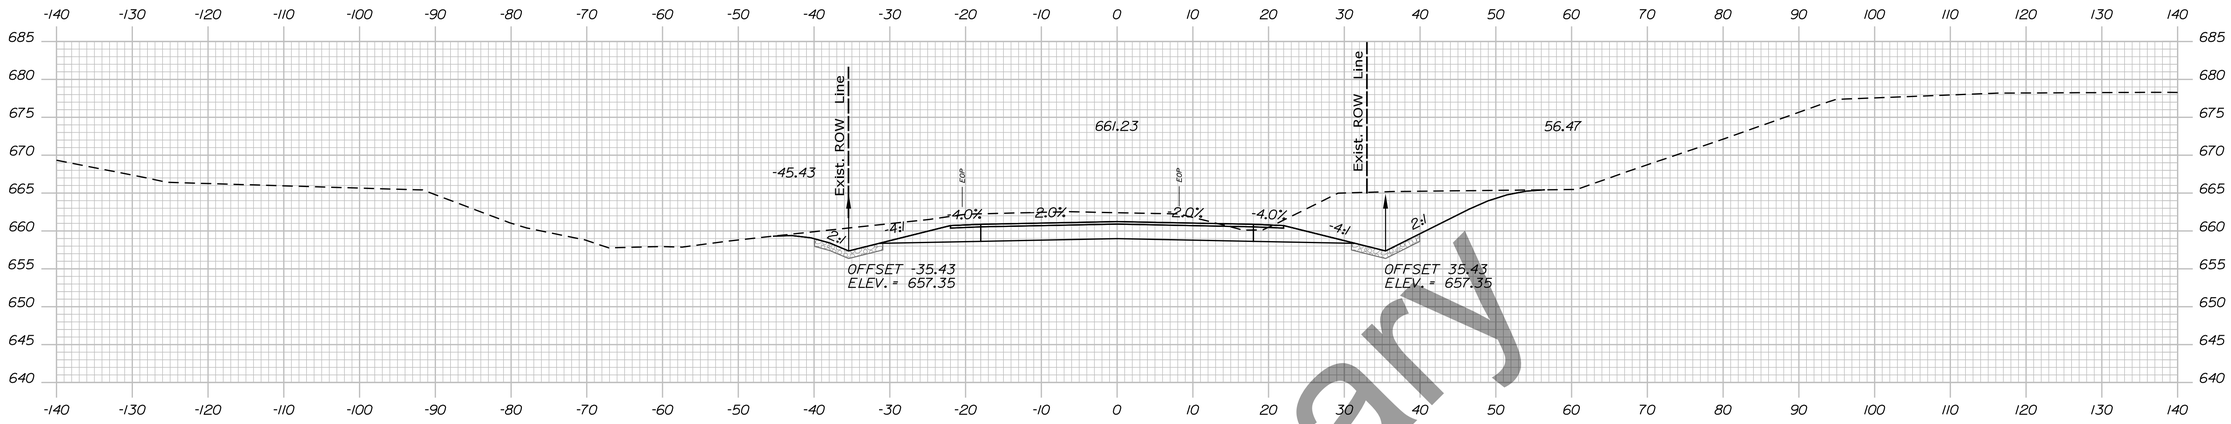

318+00.00

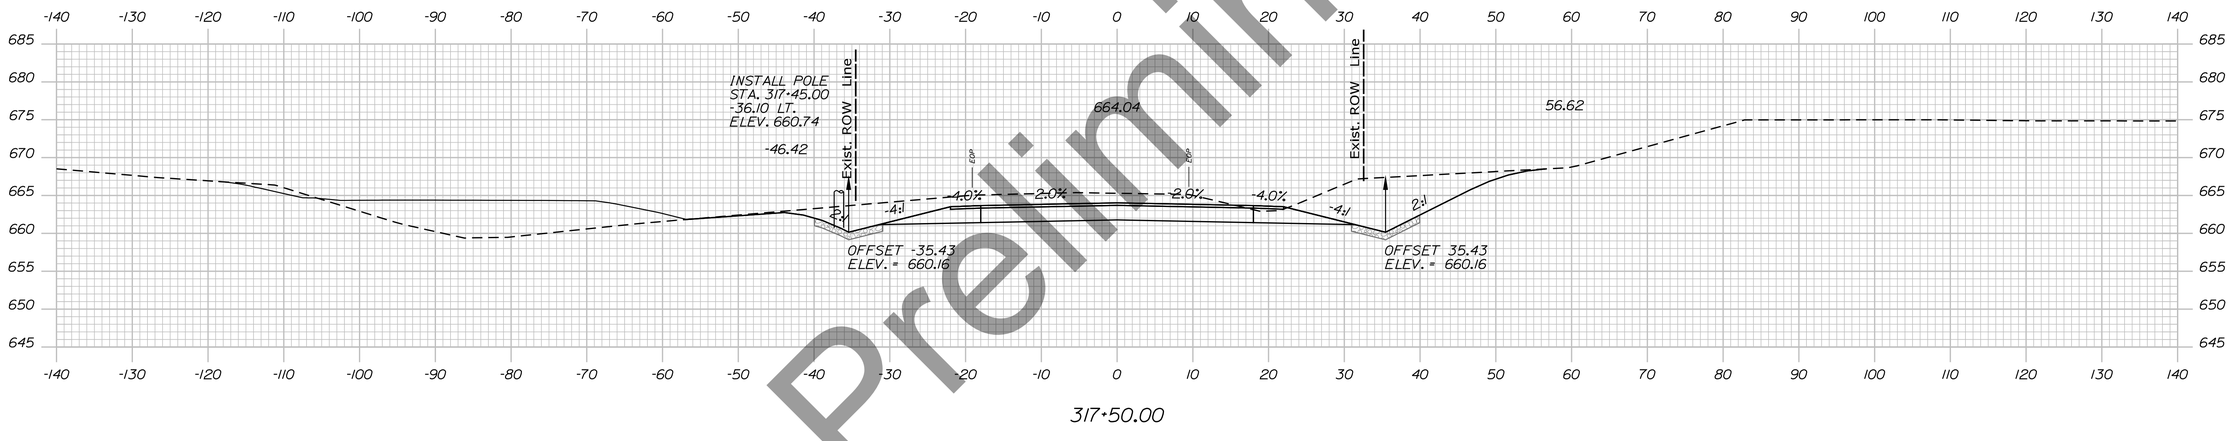

317+50.00

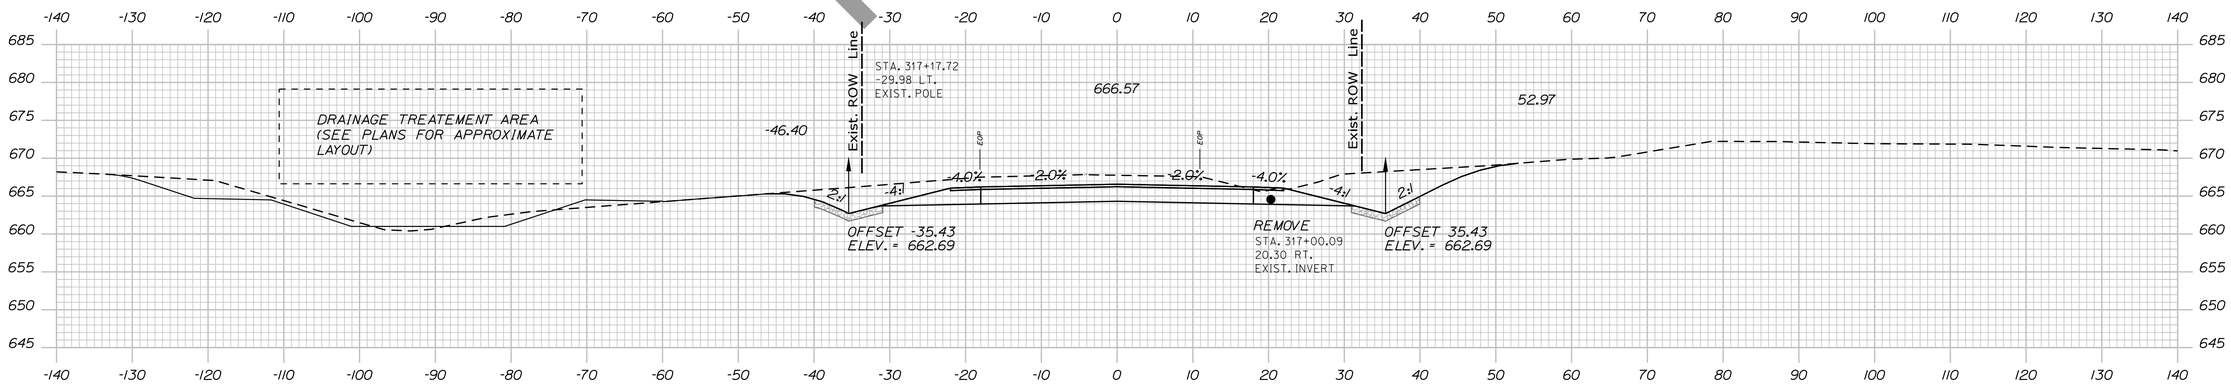

317+00.00

Preliminary

STATE OF MAINE
DEPARTMENT OF TRANSPORTATION

HPP-6462(920)

PIN
WIN 6462.91

HIGHWAY PLANS

	BY	DATE
PROJ. MANAGER	R.M.	
DESIGN-DETAILED		
CHECKED-REVIEWED		
DESIGN2-DETAILED2		
DESIGN3-DETAILED3		
REVISIONS 1		
REVISIONS 2		
REVISIONS 3		
REVISIONS 4		
FIELD CHANGES		

SIGNATURE

P.E. NUMBER

DATE

PRESQUE ISLE
CONANT ROAD


CROSS SECTIONS

SHEET NUMBER

375

OF 460

Sta. 317+00.00 to Sta. 318+00.00

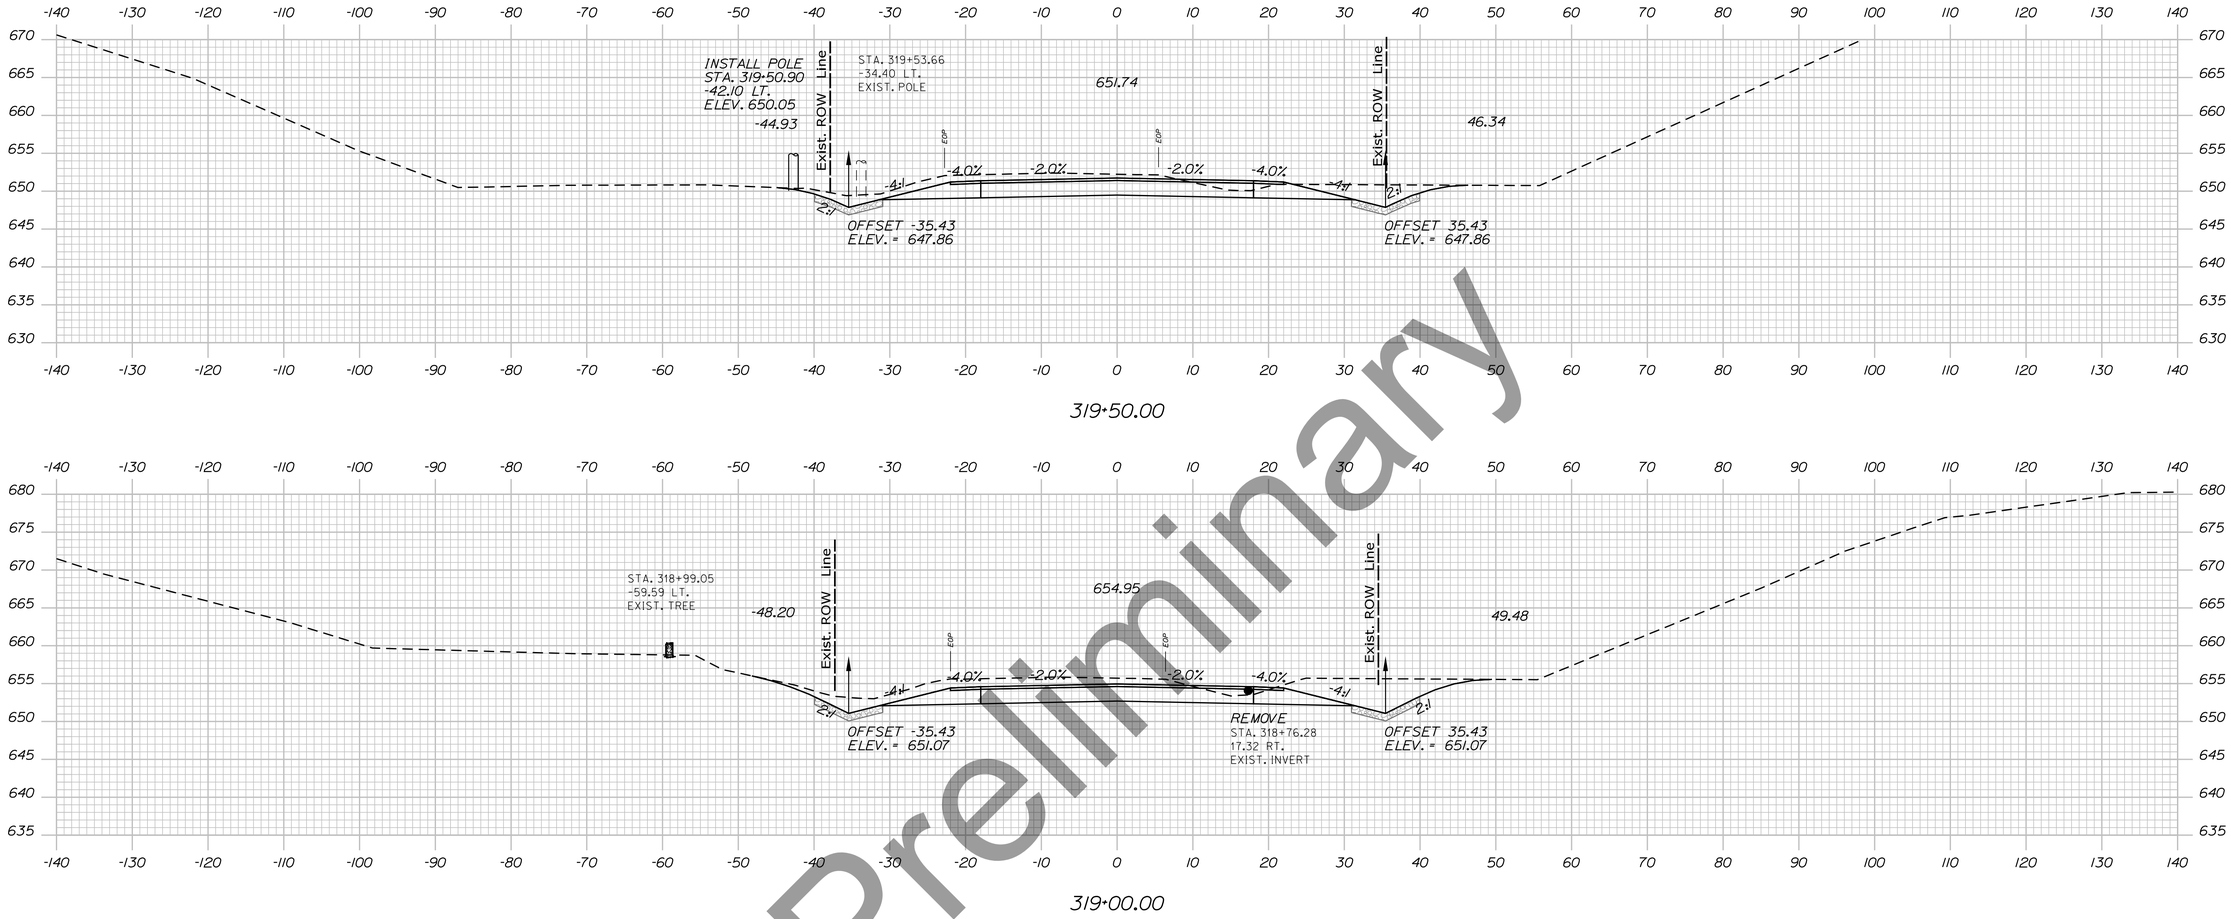

Preliminary

STATE OF MAINE
DEPARTMENT OF TRANSPORTATION

HPP-6462(920)

PIN
WIN 6462.91

HIGHWAY PLANS

SIGNATURE

P.E. NUMBER

DATE

	DATE	BY
PROJ. MANAGER		R.M.
DESIGN-DETAILED		
CHECKED-REVIEWED		
DESIGN2-DETAILED2		
DESIGN3-DETAILED3		
REVISIONS 1		
REVISIONS 2		
REVISIONS 3		
REVISIONS 4		
FIELD CHANGES		

PRESQUE ISLE
CONANT ROAD

CROSS SECTIONS

SHEET NUMBER


376

OF 460


Sta. 318+50.00 to Sta. 319+50.00

Filename: ...\H5_02_Xsects_Conant_Rd.dgn Division: HIGHWAY Username: EFlynn Date:8/3/2023


SEE BRIDGE PLANS
FOR ABUTMENT LOCATIONS

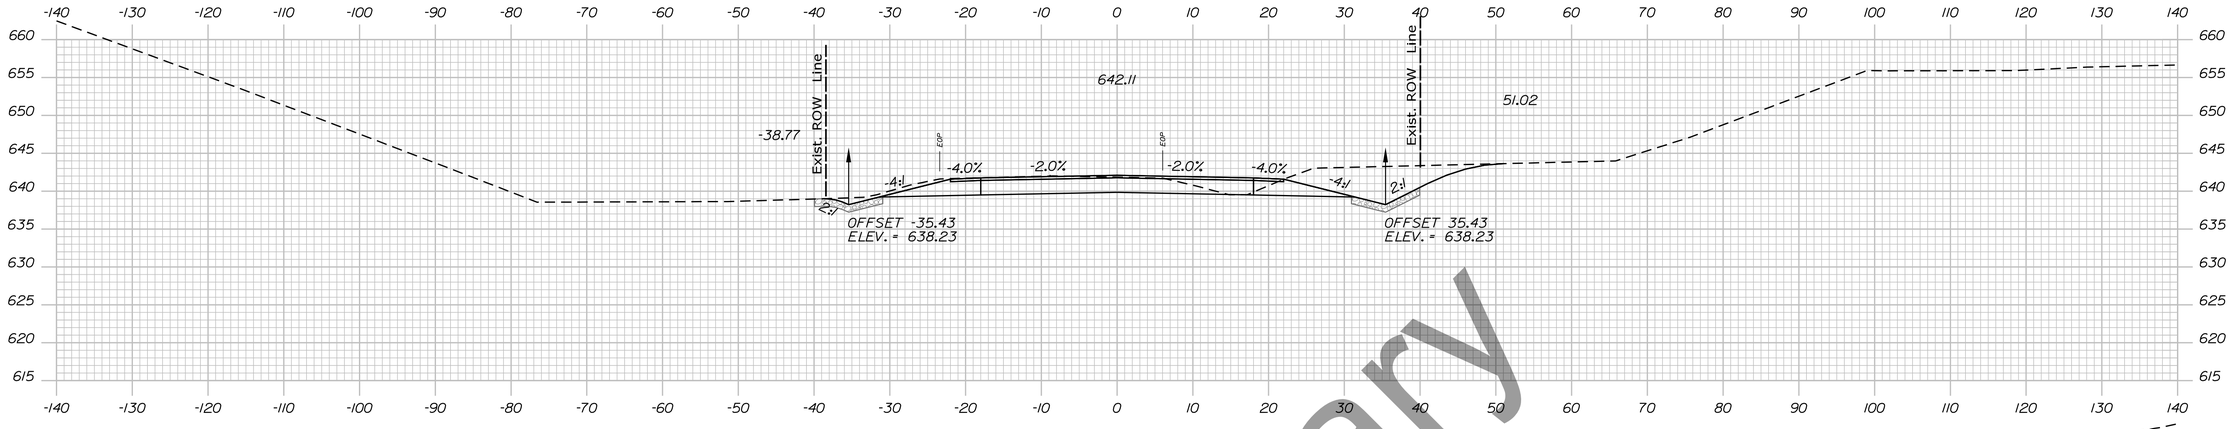

321+00.00

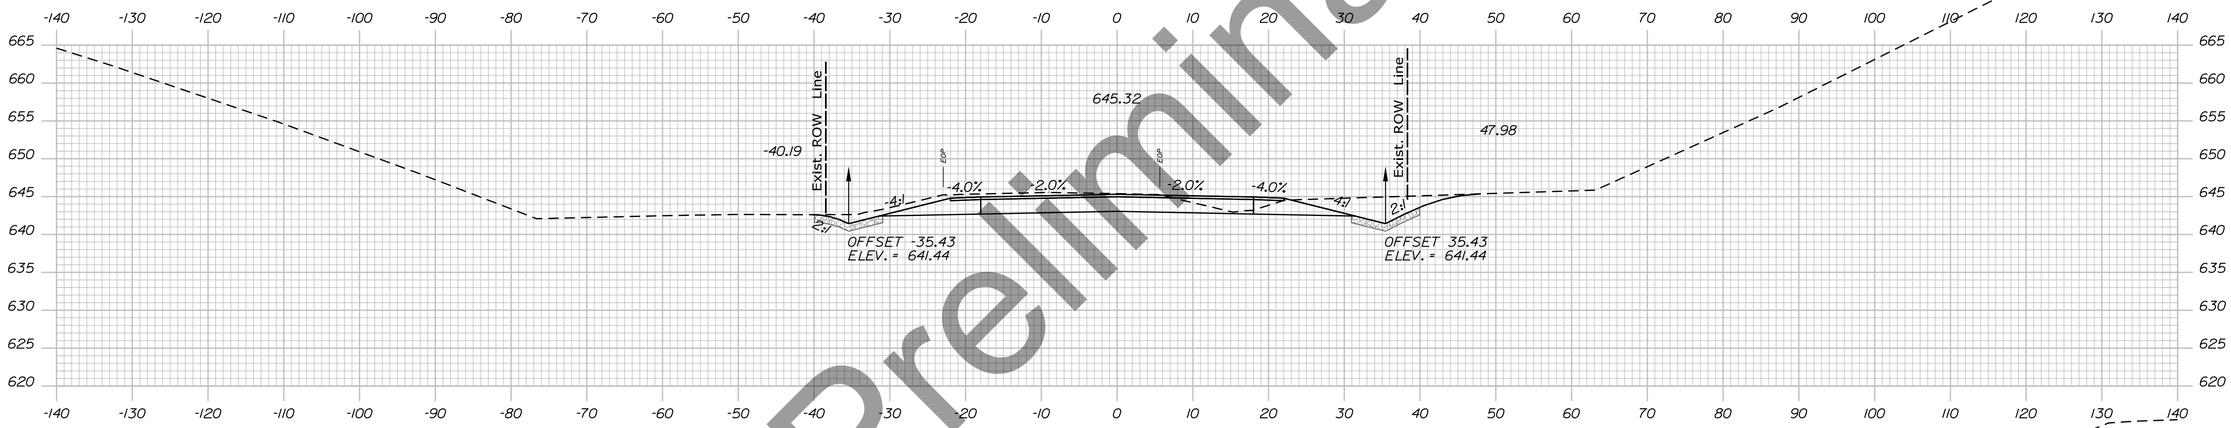

320+50.00

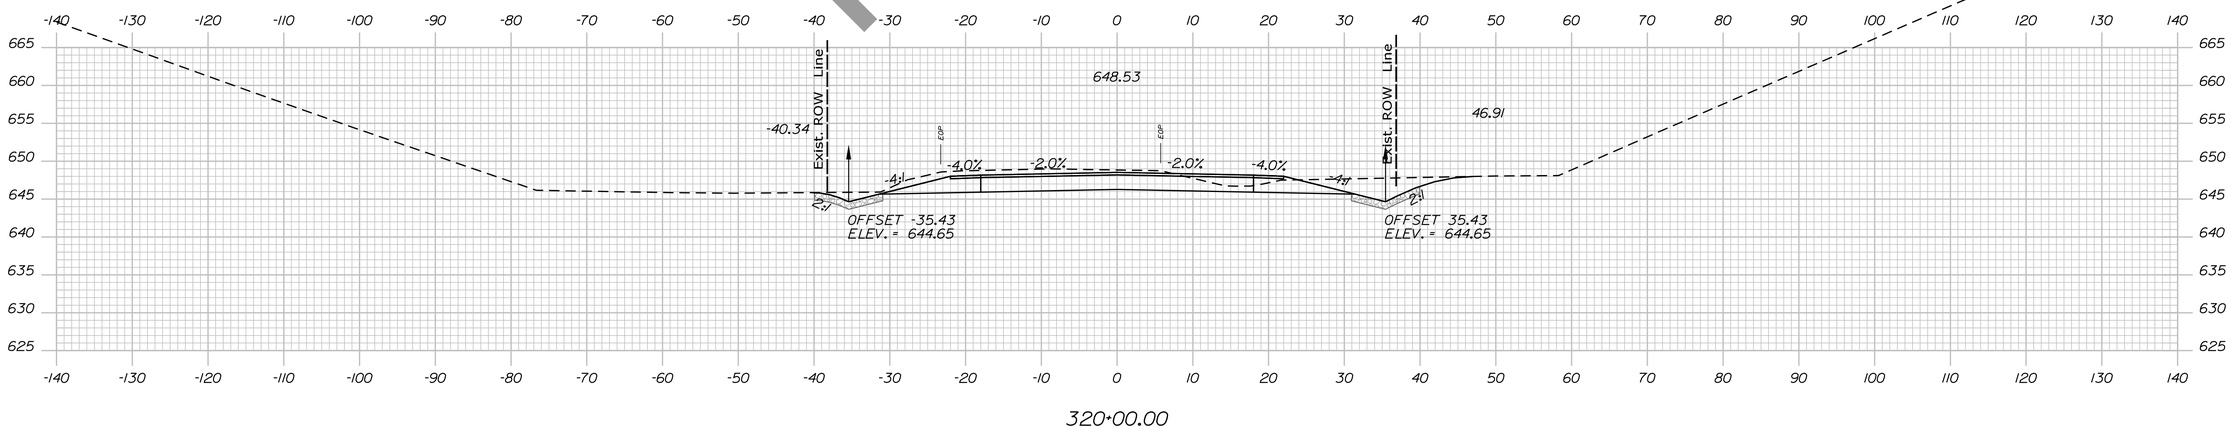

320+00.00

Preliminary

STATE OF MAINE
DEPARTMENT OF TRANSPORTATION

HPP-6462(920)

PIN
WIN 6462.91

HIGHWAY PLANS

SIGNATURE

P.E. NUMBER

DATE

	BY	DATE
PROJ. MANAGER	R.M.	
DESIGN-DETAILED		
CHECKED-REVIEWED		
DESIGN2-DETAILED2		
DESIGN3-DETAILED3		
REVISIONS 1		
REVISIONS 2		
REVISIONS 3		
REVISIONS 4		
FIELD CHANGES		

PRESQUE ISLE
CONANT ROAD

CROSS SECTIONS

SHEET NUMBER


377

OF 460

Sta. 320+00.00 to Sta. 321+00.00

Filename: ...\H5_02_Xsects_Conant_Rd.dgn Division: HIGHWAY Username: EFlynn Date:8/3/2023

Username: EFlynn Date:8/3/2023
Division: HIGHWAY
Filename: ...\H5_02_Xsects_Conant_Rd.dgn

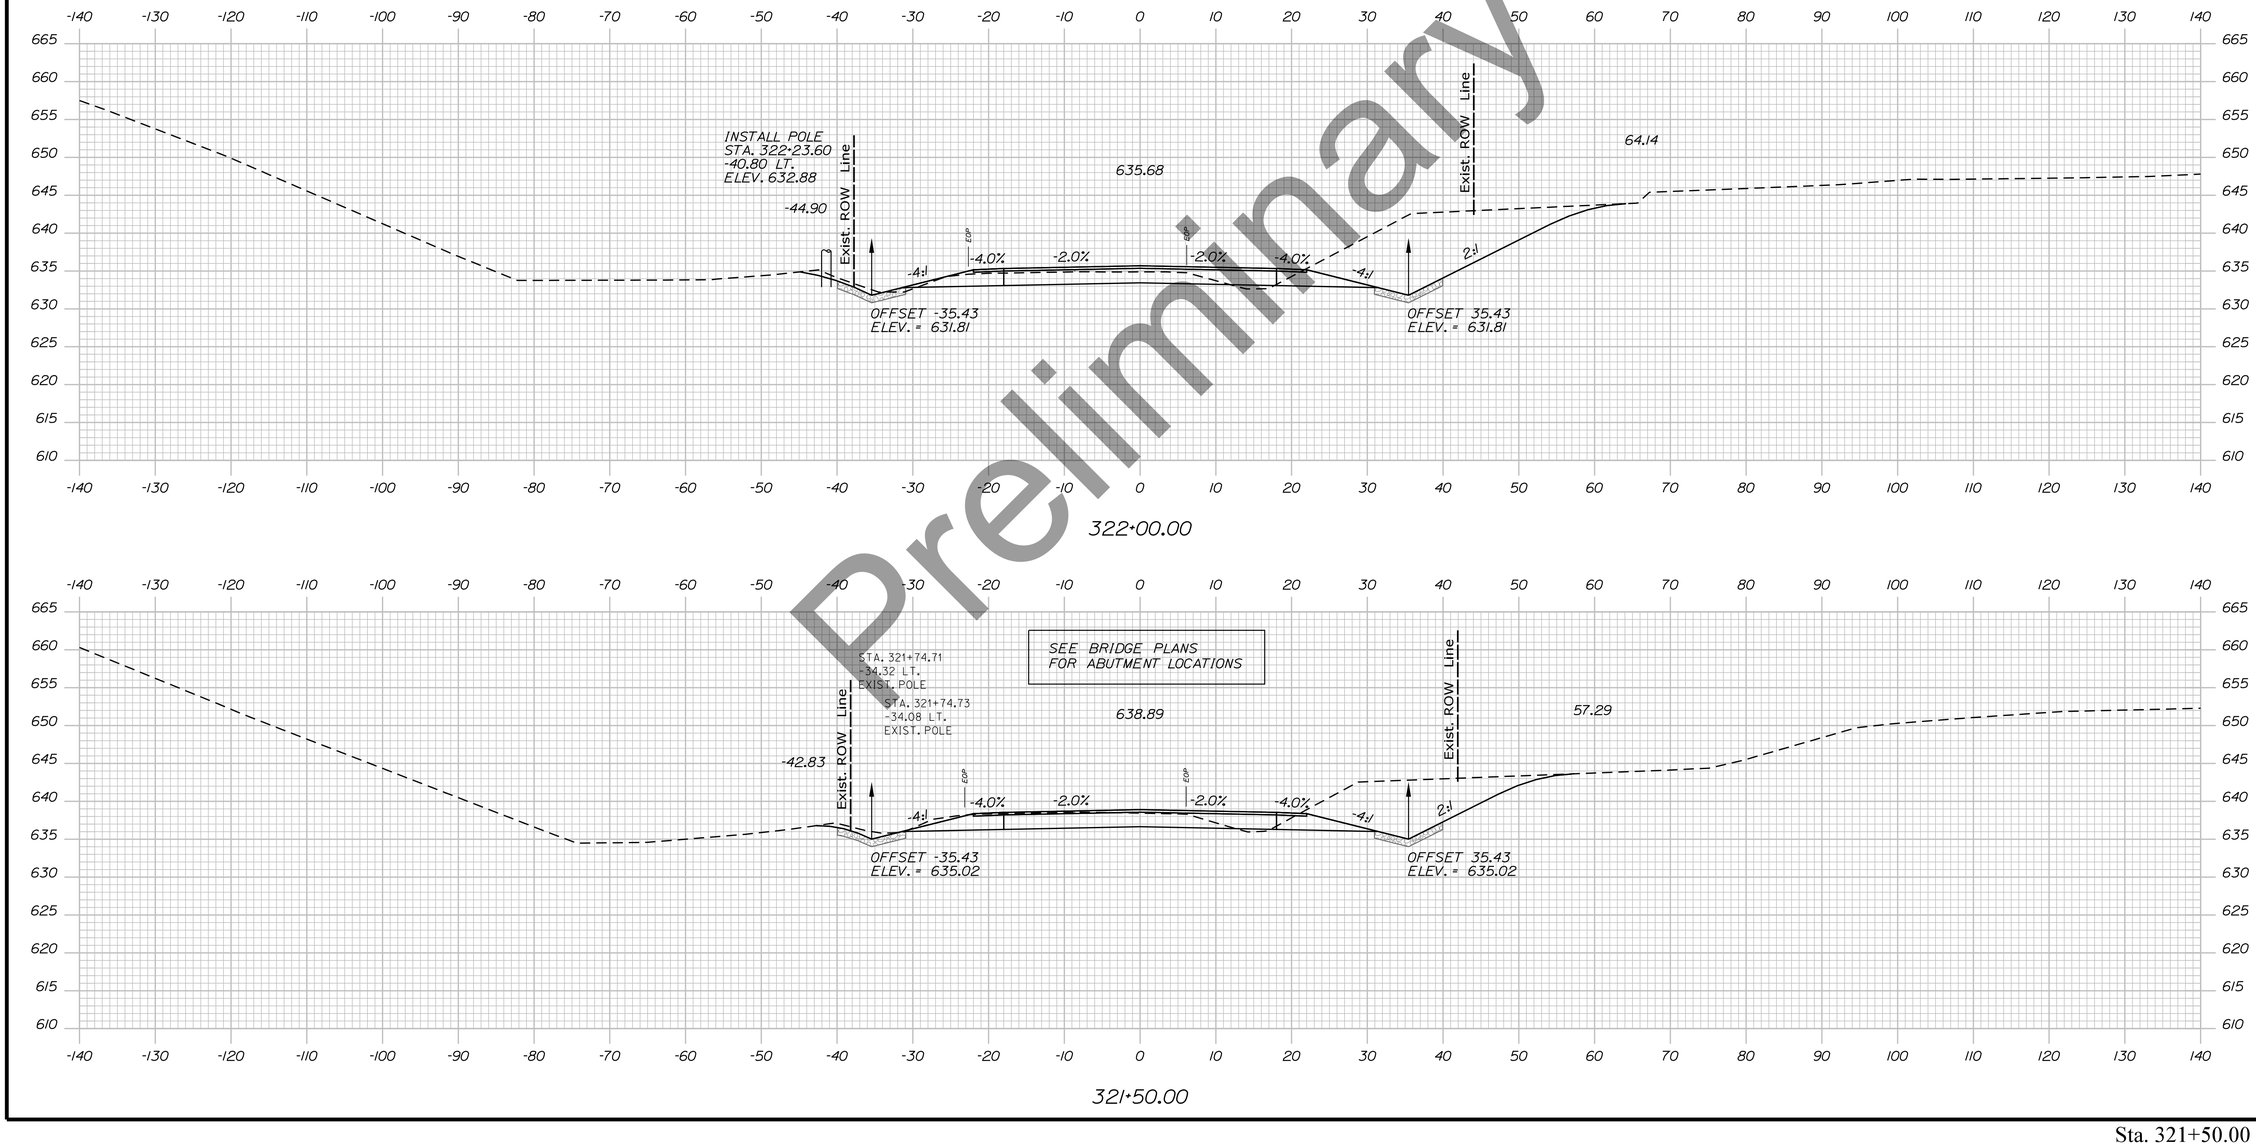

Preliminary

STATE OF MAINE
DEPARTMENT OF TRANSPORTATION

HPP-6462(920)

PIN
WIN 6462.91

HIGHWAY PLANS

	R.M.	BY	DATE
PROJ. MANAGER			
DESIGN-DETAILED			
CHECKED-REVIEWED			
DESIGN2-DETAILED2			
DESIGN3-DETAILED3			
REVISIONS 1			
REVISIONS 2			
REVISIONS 3			
REVISIONS 4			
FIELD CHANGES			

SIGNATURE

P.E. NUMBER

DATE

PRESQUE ISLE
CONANT ROAD


CROSS SECTIONS


SHEET NUMBER

378

OF 460

Sta. 321+50.00 to Sta. 322+00.00

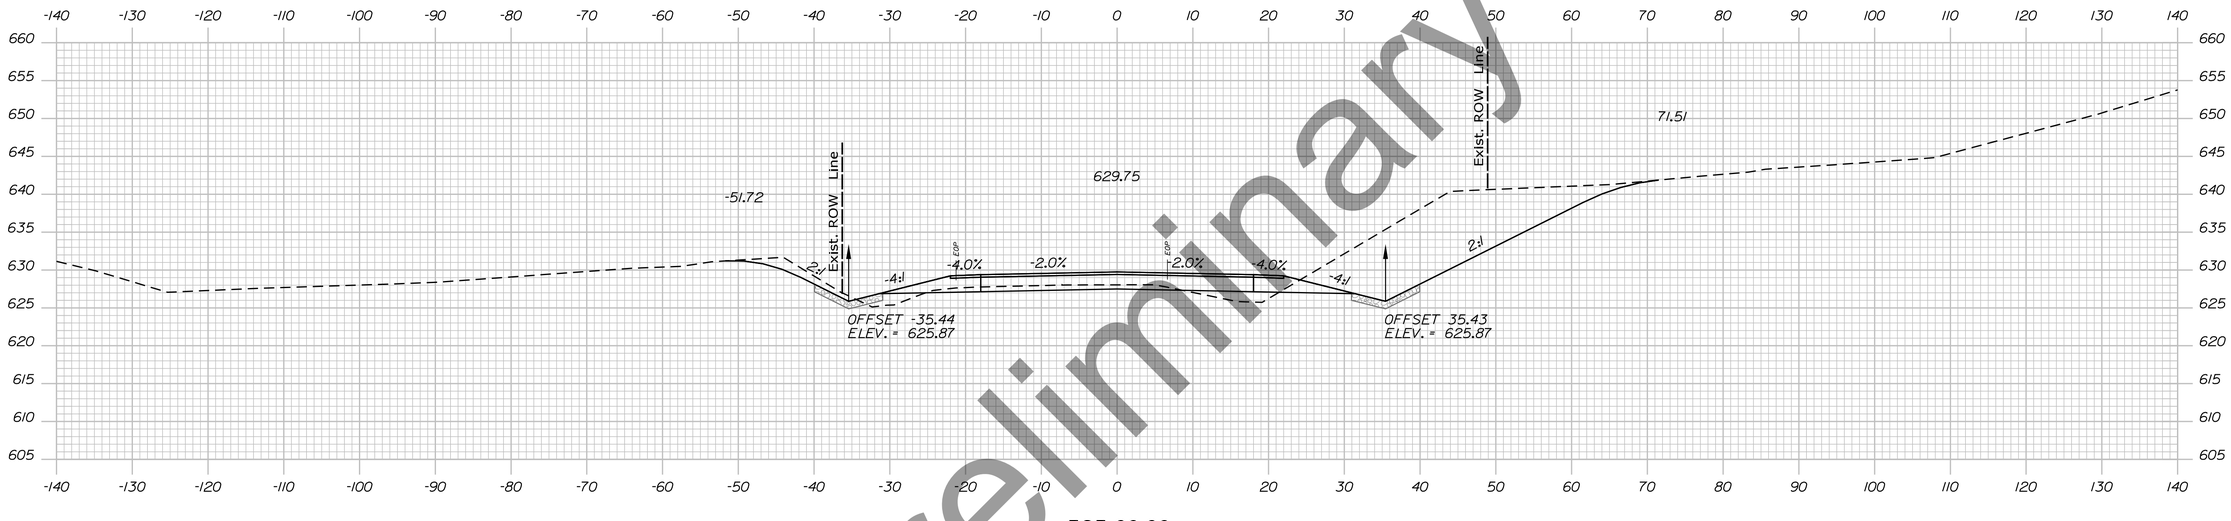

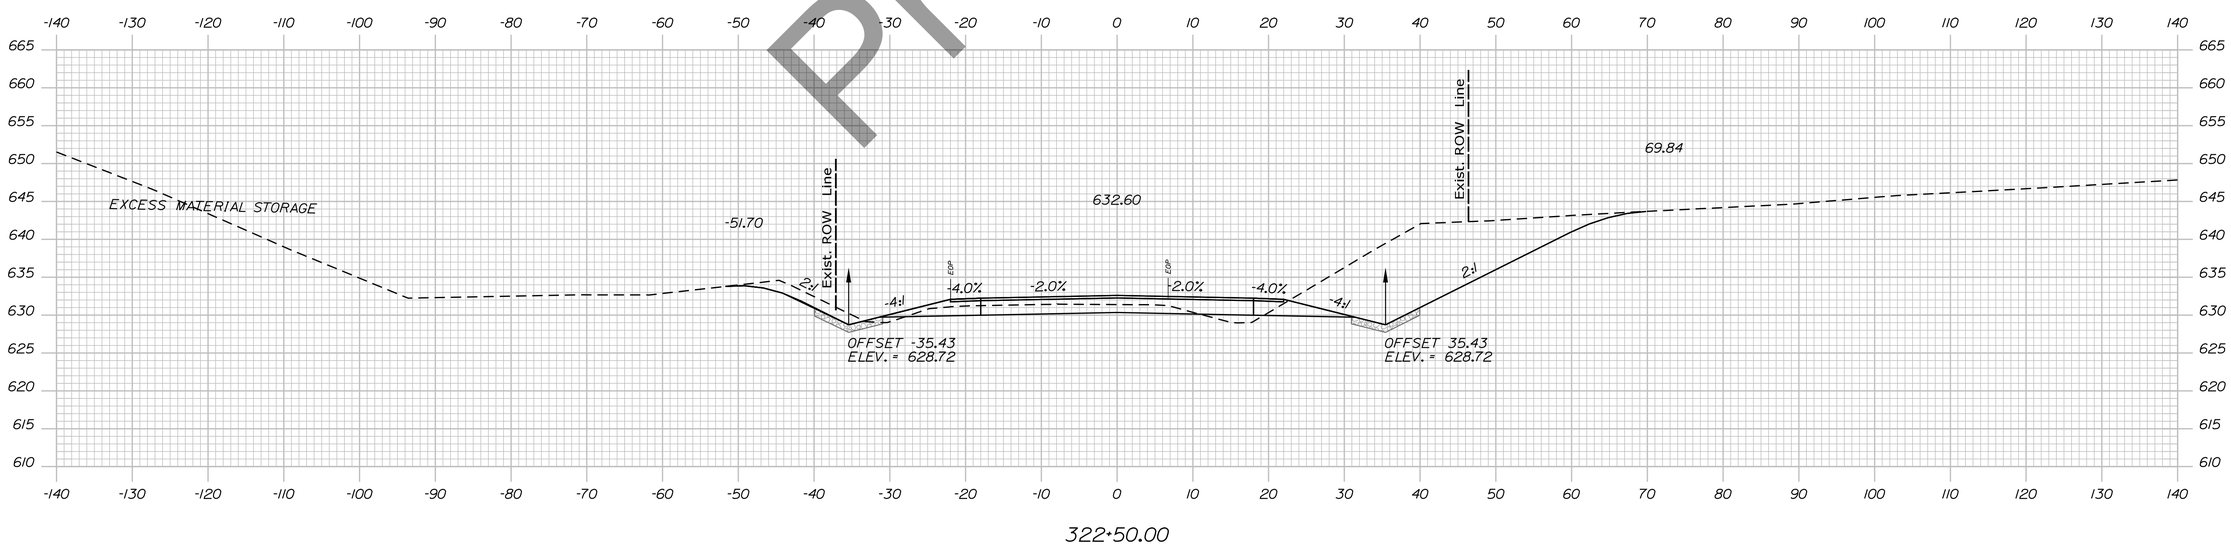

Preliminary

STATE OF MAINE
DEPARTMENT OF TRANSPORTATION

HPP-6462(920)

PIN
WIN 6462.91

HIGHWAY PLANS

	R.M.	BY	DATE
PROJ. MANAGER			
DESIGN-DETAILED			
CHECKED-REVIEWED			
DESIGN2-DETAILED2			
DESIGN3-DETAILED3			
REVISIONS 1			
REVISIONS 2			
REVISIONS 3			
REVISIONS 4			
FIELD CHANGES			

SIGNATURE

P.E. NUMBER

DATE

PRESQUE ISLE
CONANT ROAD

CROSS SECTIONS

SHEET NUMBER

379


OF 460

Sta. 322+50.00 to Sta. 323+00.00

Username: EFlynn Date:8/3/2023

Division: HIGHWAY

Filename: ...\H5_02_Xsects_Conant_Rd.dgn

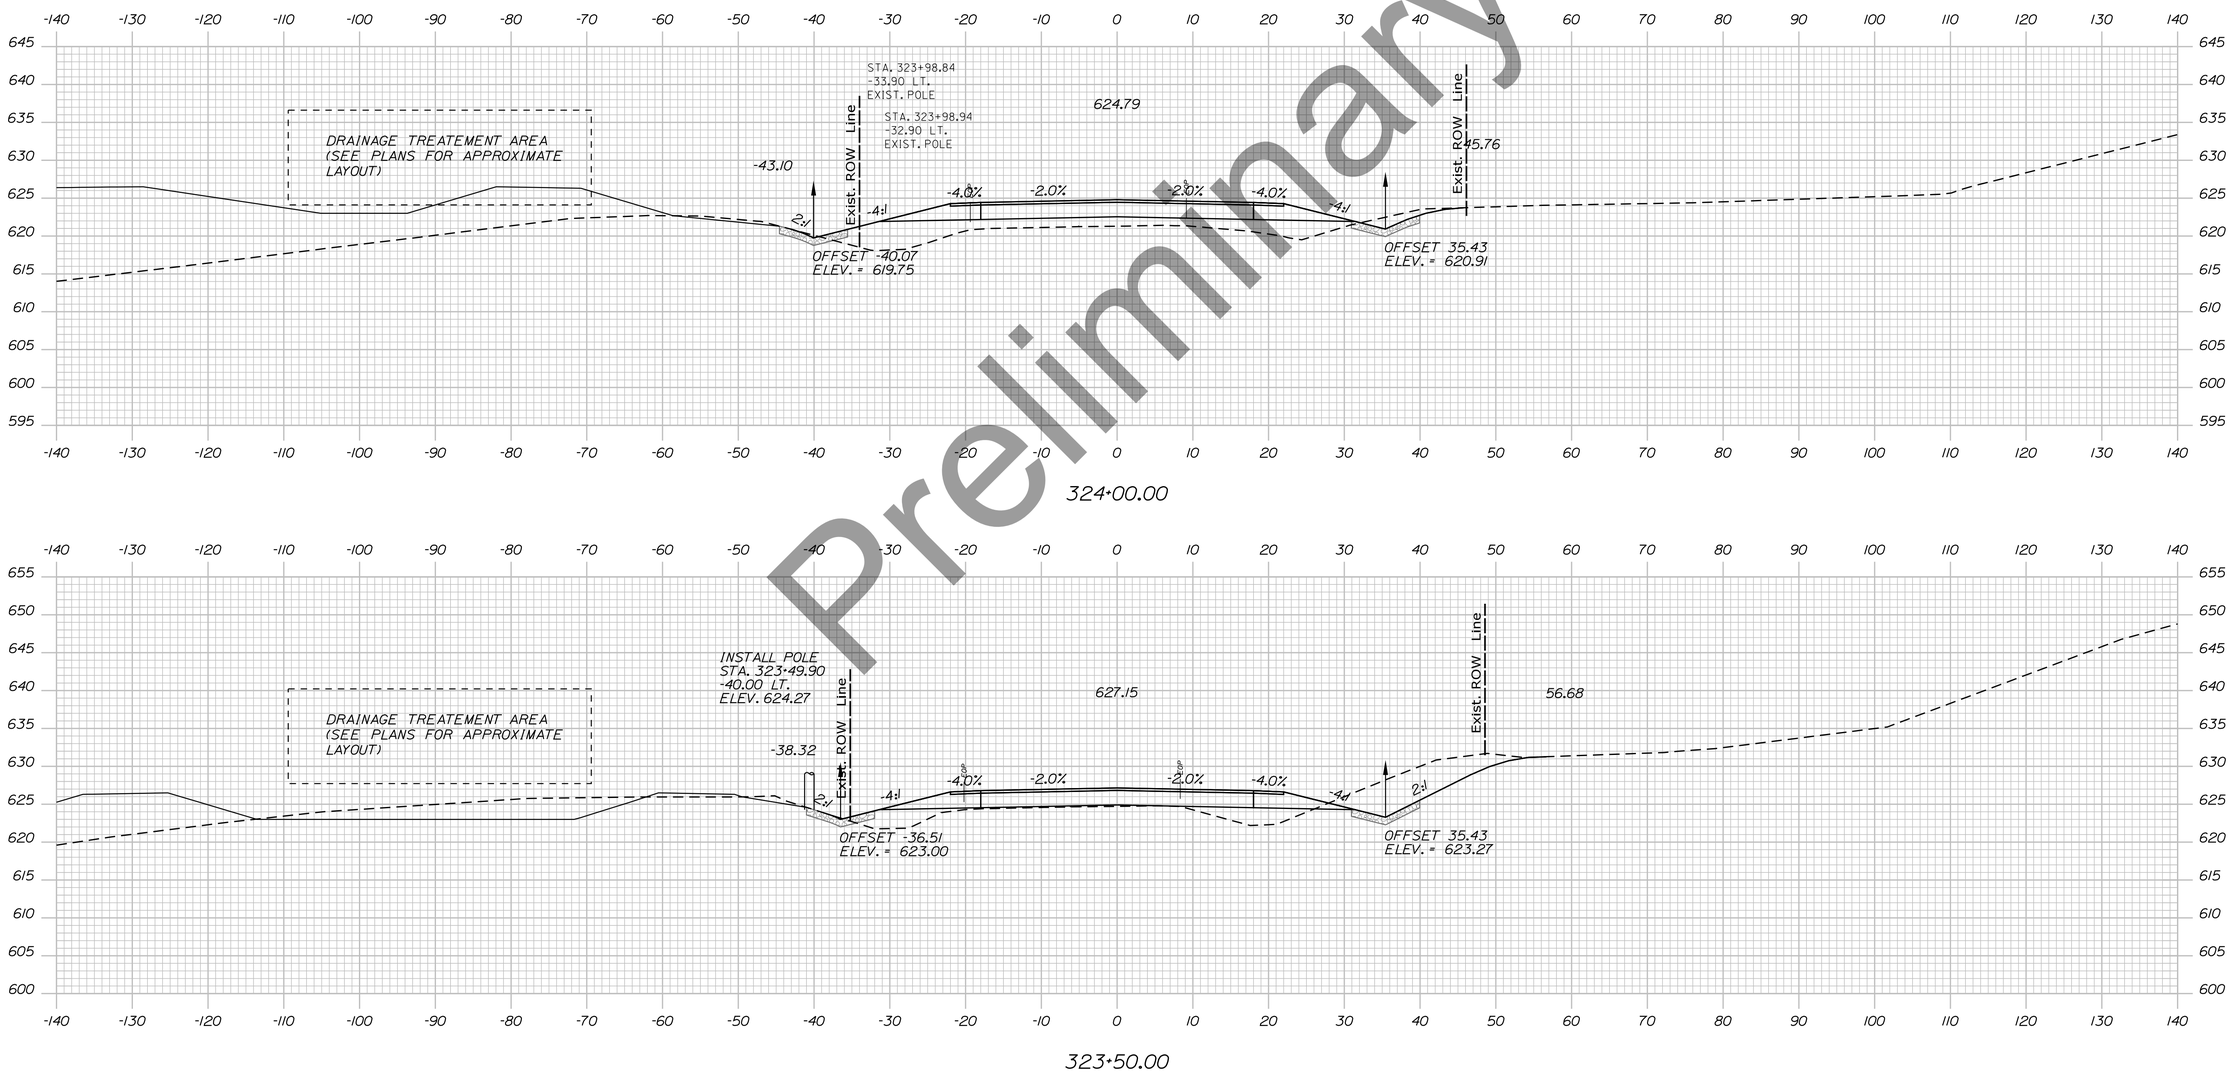

Preliminary

STATE OF MAINE
DEPARTMENT OF TRANSPORTATION

HPP-6462(920)

PIN
WIN 6462.91

HIGHWAY PLANS

SIGNATURE

P.E. NUMBER

DATE

	R.M.	BY	DATE
PROJ. MANAGER			
DESIGN-DETAILED			
CHECKED-REVIEWED			
DESIGN2-DETAILED2			
DESIGN3-DETAILED3			
REVISIONS 1			
REVISIONS 2			
REVISIONS 3			
REVISIONS 4			
FIELD CHANGES			

PRESQUE ISLE
CONANT ROAD

CROSS SECTIONS

SHEET NUMBER


380

OF 460

Sta. 323+50.00 to Sta. 324+00.00

Filename: ...\H5_02_Xsects_Conant_Rd.dgn Division: HIGHWAY Username: EFlynn Date:8/3/2023

Filename: ...\H5_02_Xsects_Conant_Rd.dgn Division: HIGHWAY Username: EFlynn Date:8/3/2023

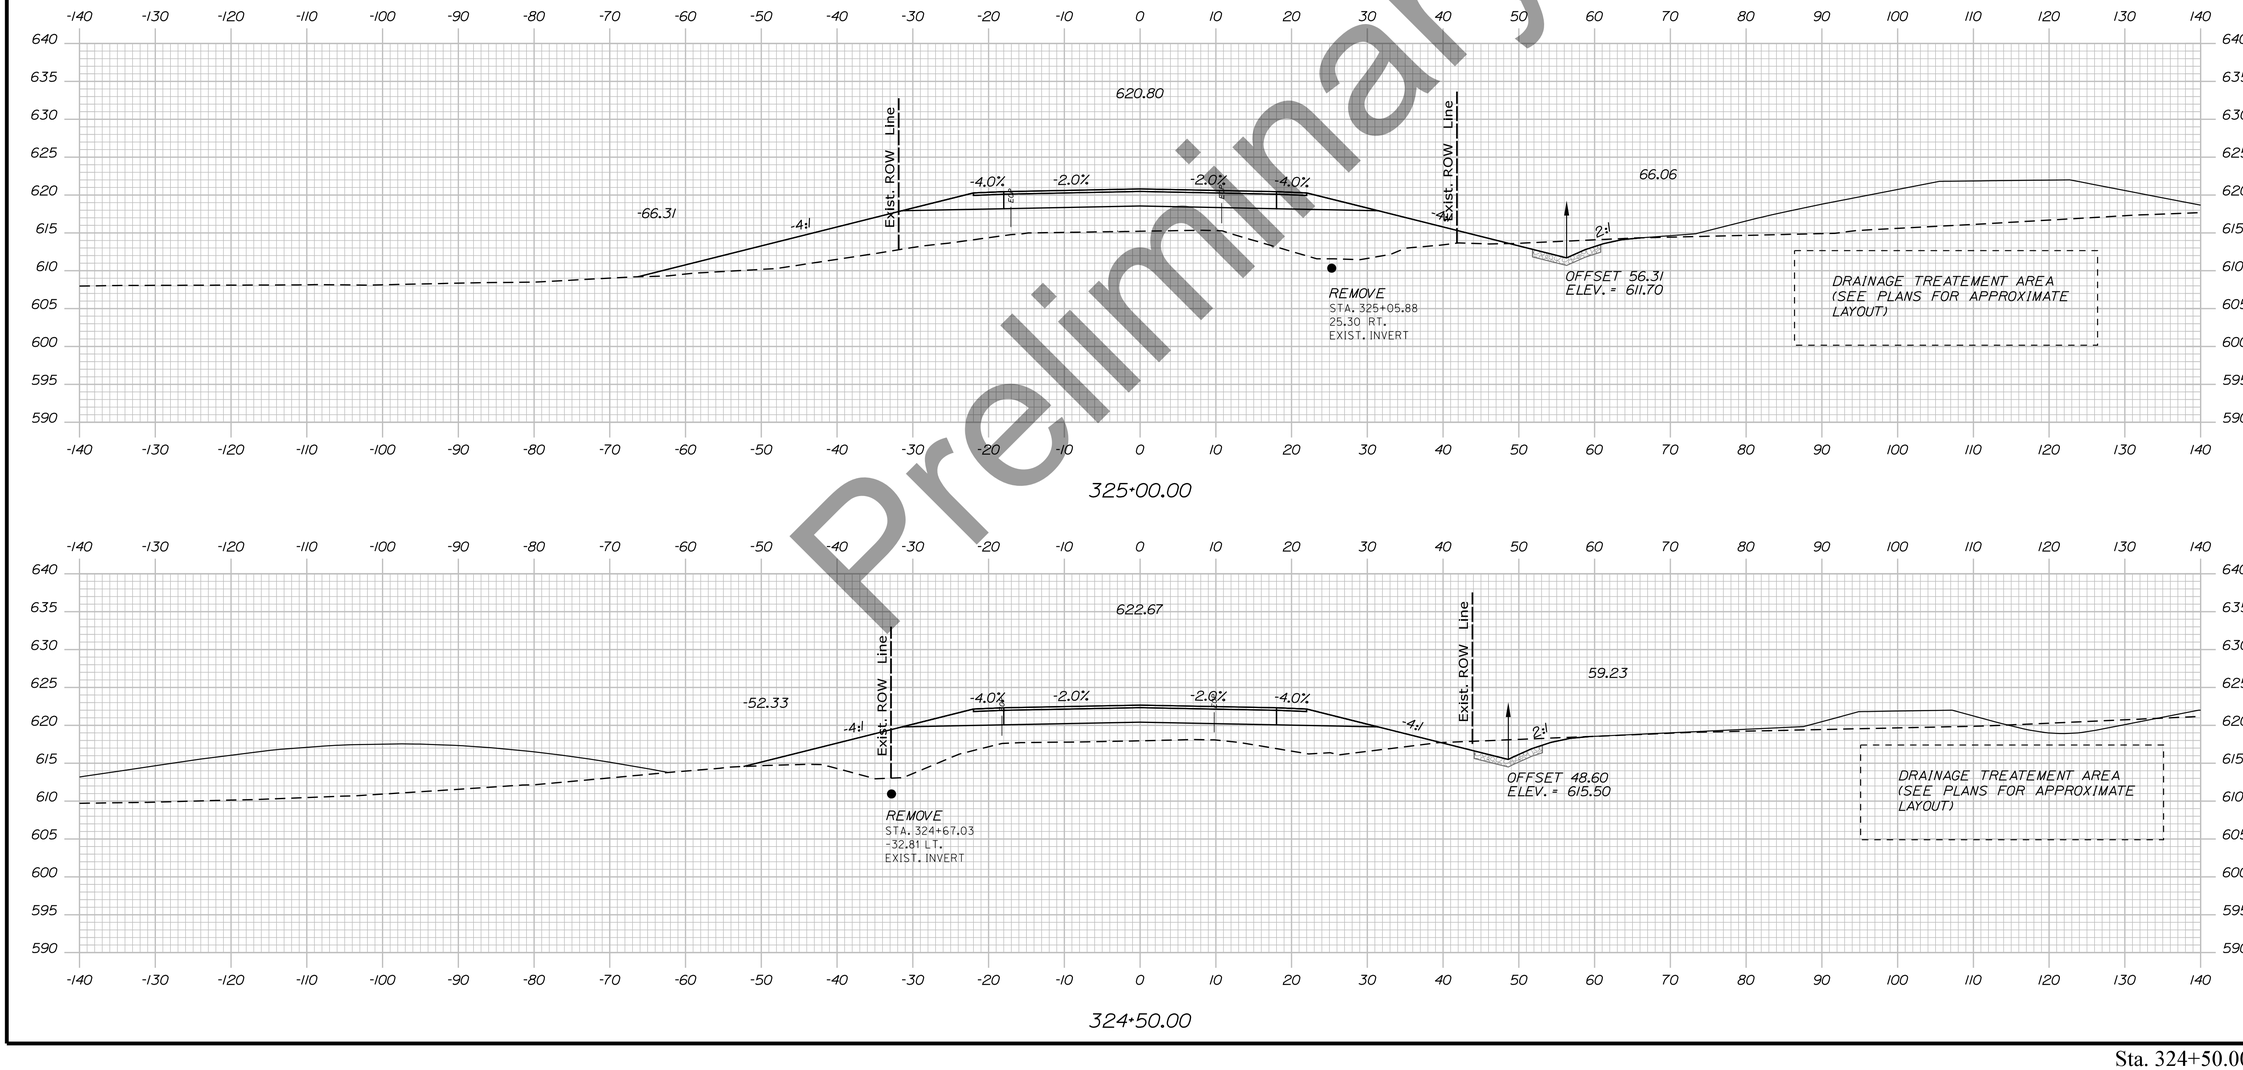

Preliminary

STATE OF MAINE
DEPARTMENT OF TRANSPORTATION

HPP-6462(920)

PIN
WIN 6462.91

HIGHWAY PLANS

	R.M.	BY	DATE
PROJ. MANAGER			
DESIGN-DETAILED			
CHECKED-REVIEWED			
DESIGN2-DETAILED2			
DESIGN3-DETAILED3			
REVISIONS 1			
REVISIONS 2			
REVISIONS 3			
REVISIONS 4			
FIELD CHANGES			

SIGNATURE

P.E. NUMBER

DATE

PRESQUE ISLE
CONANT ROAD

CROSS SECTIONS


SHEET NUMBER

381

OF 460

Sta. 324+50.00 to Sta. 325+00.00

Filename: ...\H5_02_Xsects_Conant_Rd.dgn Division: HIGHWAY Username: EFlynn Date:8/3/2023

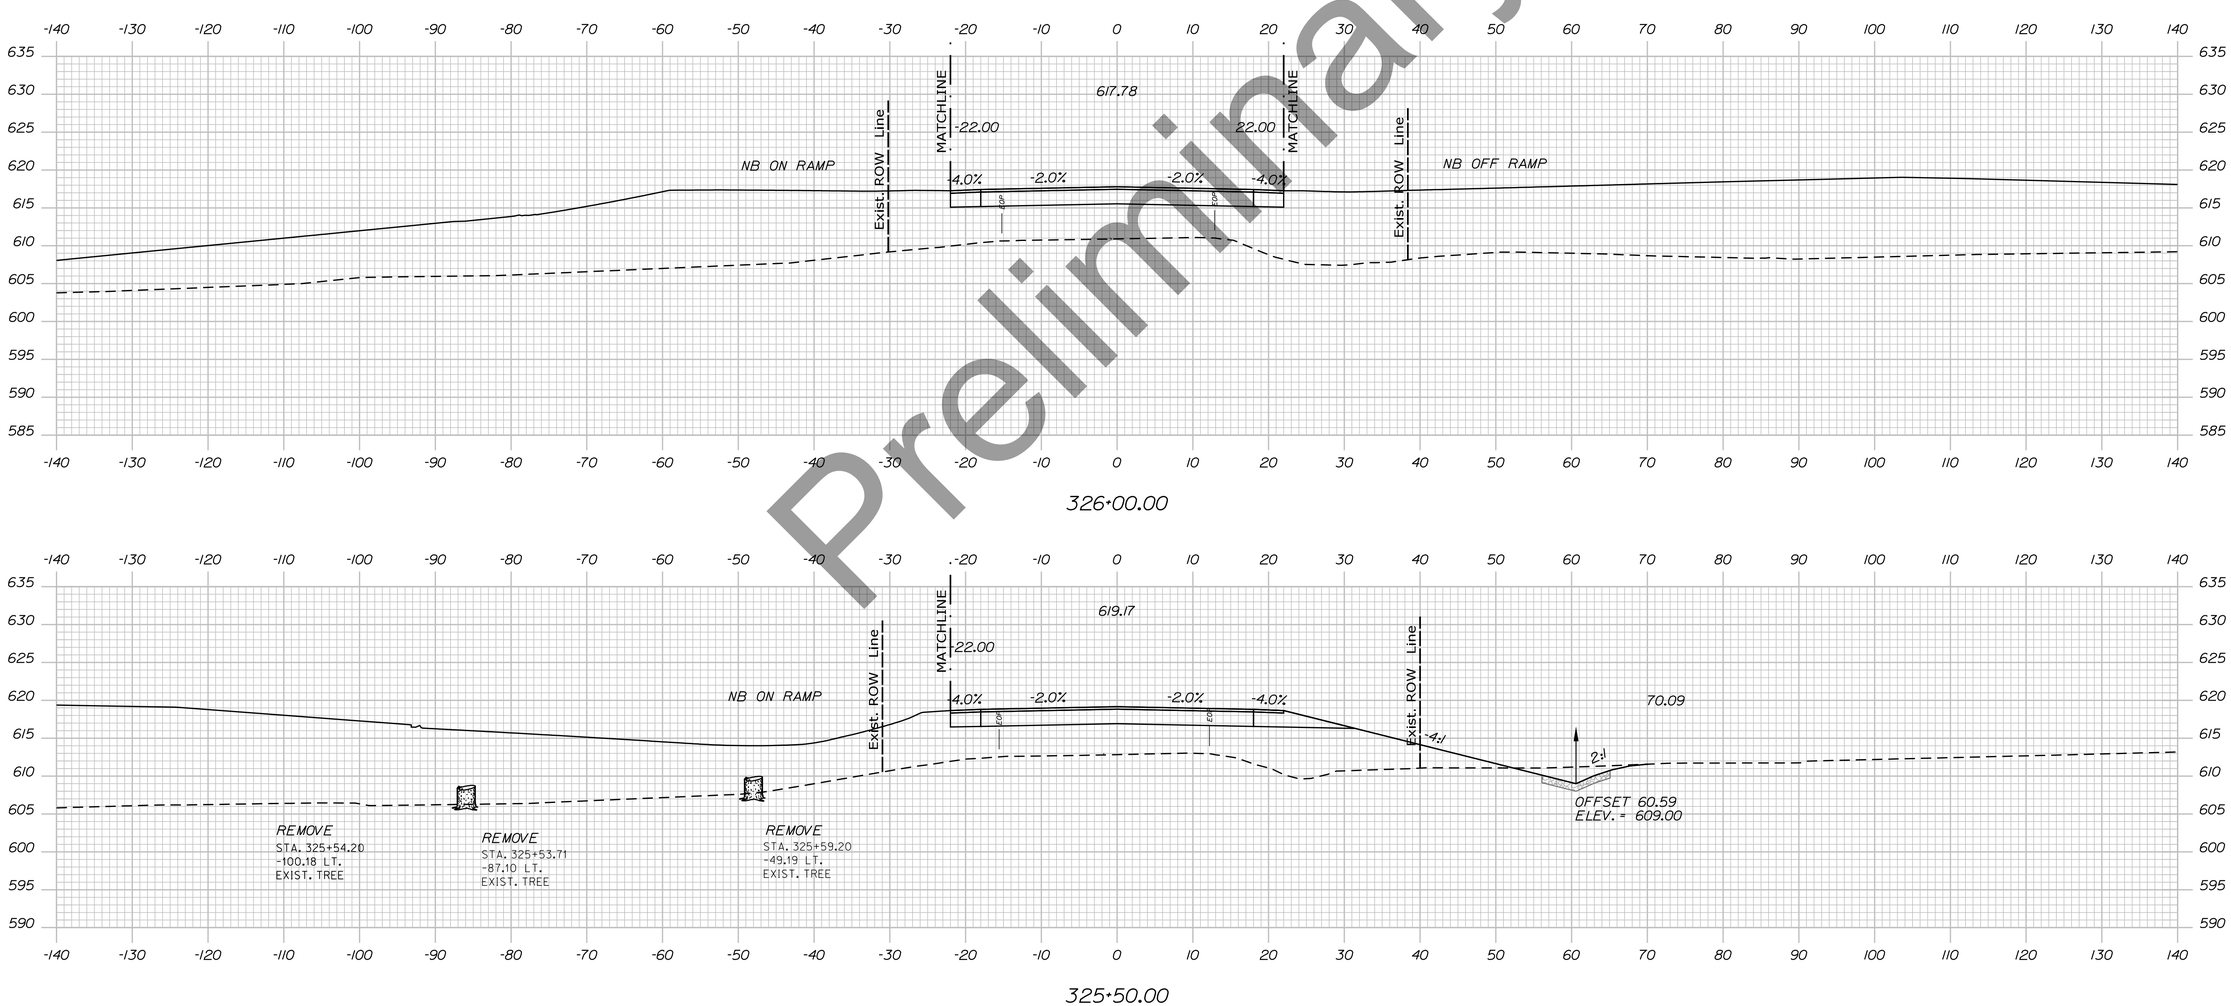

Preliminary

STATE OF MAINE
DEPARTMENT OF TRANSPORTATION

HPP-6462(920)

PIN
WIN 6462.91

HIGHWAY PLANS

	BY	DATE
PROJ. MANAGER	R.M.	
DESIGN-DETAILED		
CHECKED-REVIEWED		
DESIGN2-DETAILED2		
DESIGN3-DETAILED3		
REVISIONS 1		
REVISIONS 2		
REVISIONS 3		
REVISIONS 4		
FIELD CHANGES		

SIGNATURE

P.E. NUMBER

DATE

PRESQUE ISLE
CONANT ROAD


CROSS SECTIONS

SHEET NUMBER

382

OF 460

Sta. 325+50.00 to Sta. 326+00.00

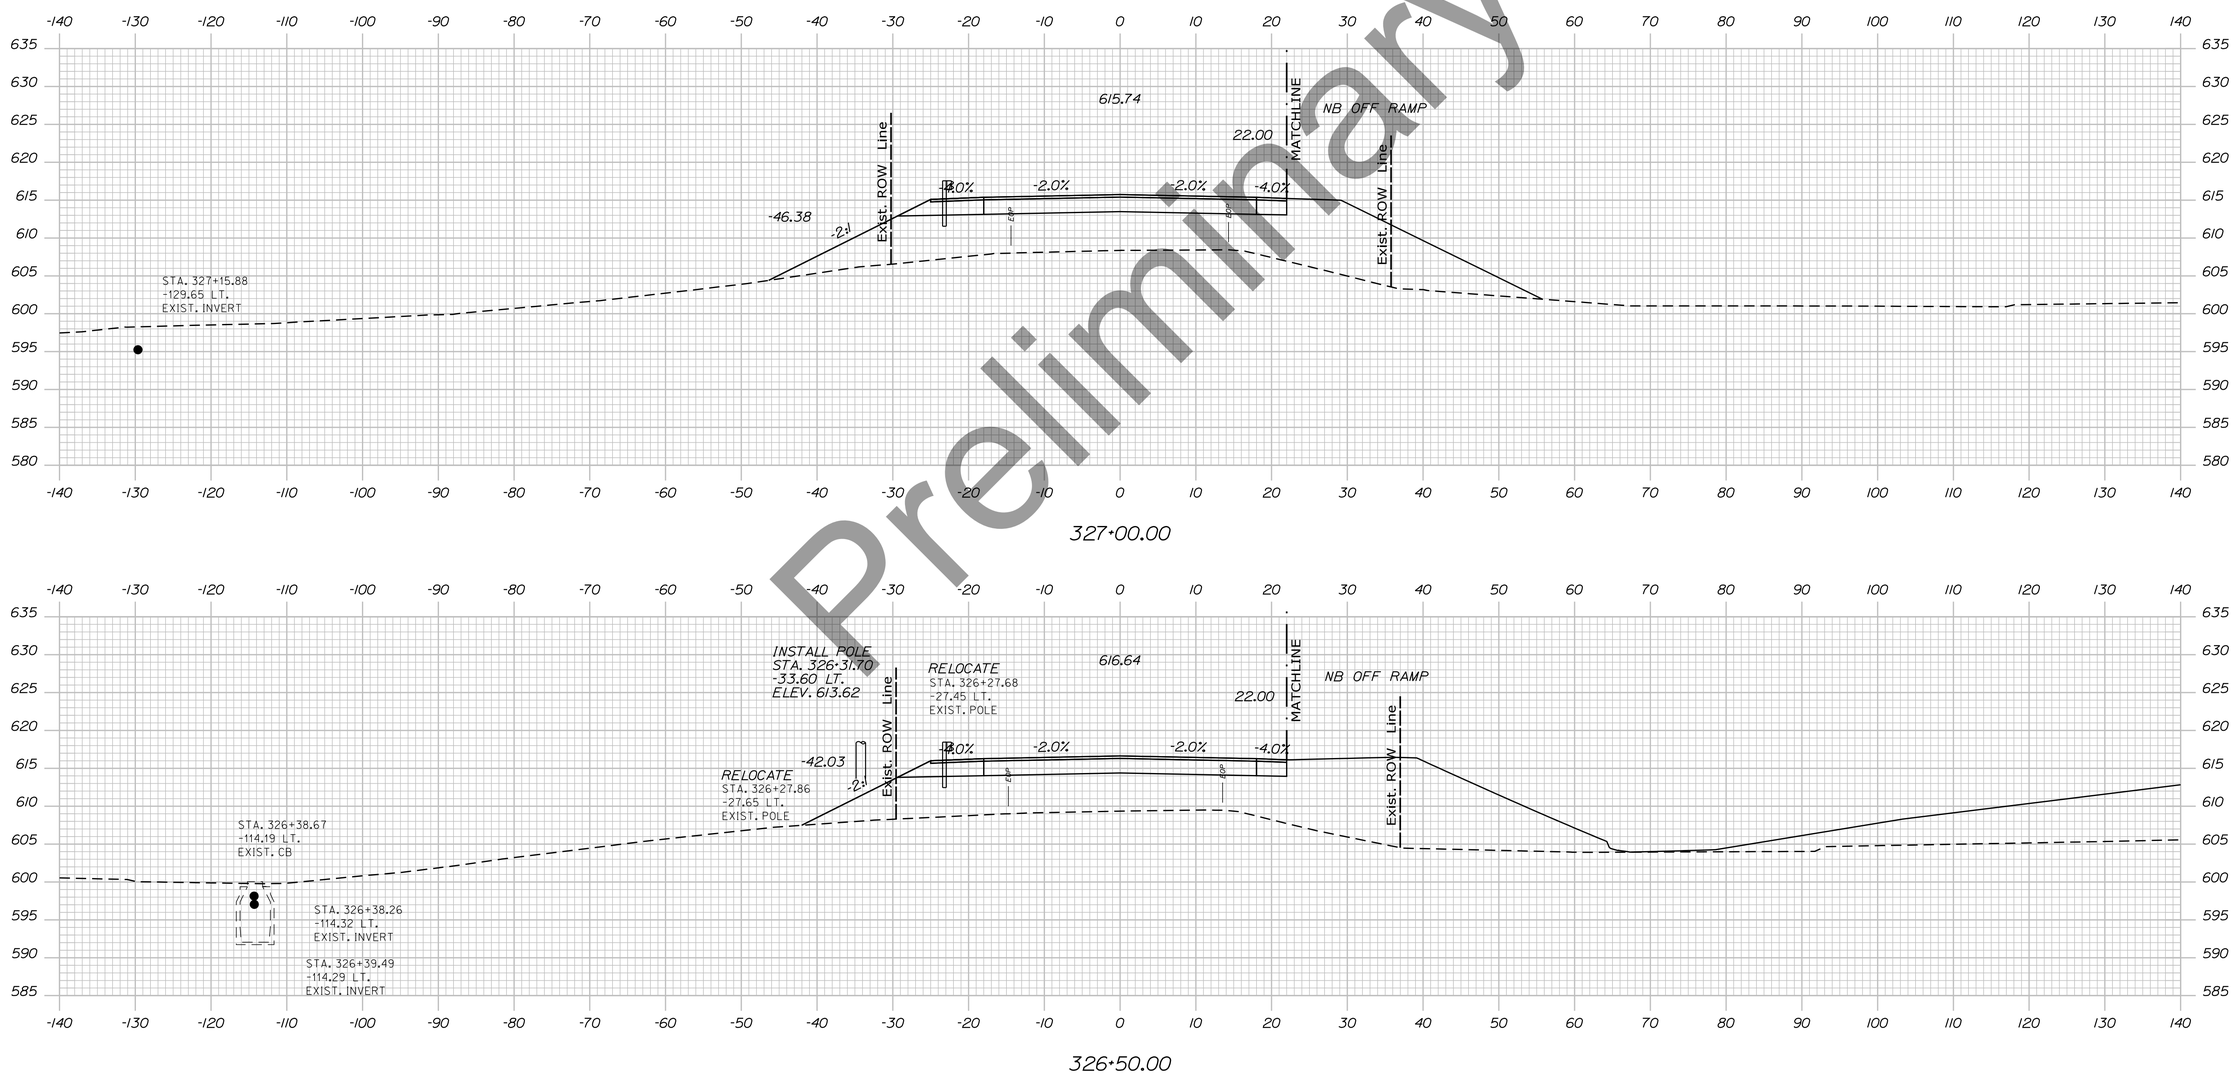

Preliminary

STATE OF MAINE
DEPARTMENT OF TRANSPORTATION

HPP-6462(920)

PIN
WIN 6462.91

HIGHWAY PLANS

	R.M.	BY	DATE
PROJ. MANAGER			
DESIGN-DETAILED			
CHECKED-REVIEWED			
DESIGN2-DETAILED2			
DESIGN3-DETAILED3			
REVISIONS 1			
REVISIONS 2			
REVISIONS 3			
REVISIONS 4			
FIELD CHANGES			

SIGNATURE

P.E. NUMBER

DATE

PRESQUE ISLE
CONANT ROAD

CROSS SECTIONS


SHEET NUMBER

383

OF 460

Sta. 326+50.00 to Sta. 327+00.00

Filename: ...\H5_02_Xsects_Conant_Rd.dgn Division: HIGHWAY Username: EFlynn Date:8/3/2023

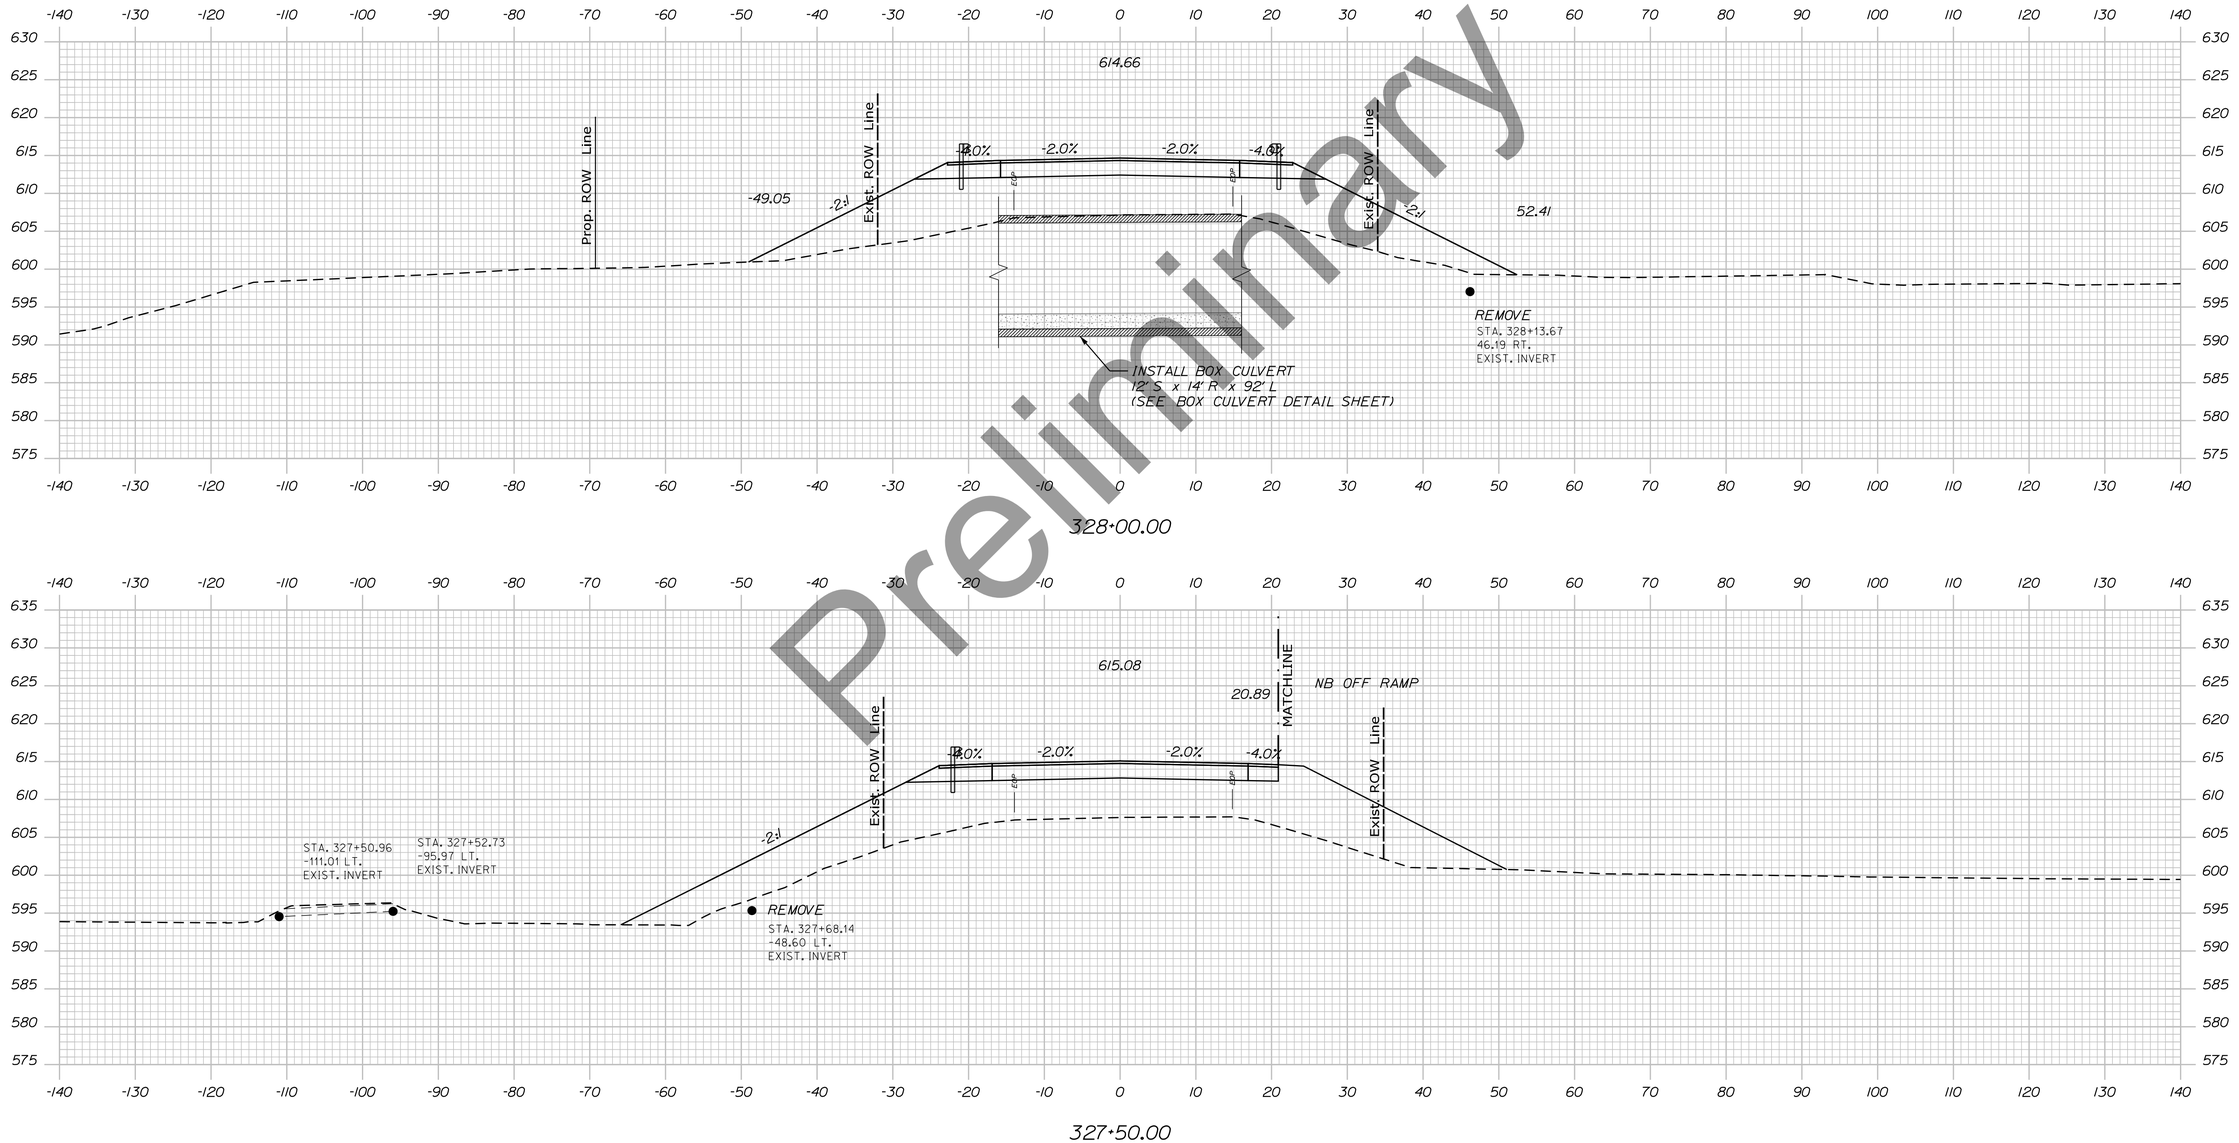

Preliminary

Sta. 327+50.00 to Sta. 328+00.00

STATE OF MAINE
DEPARTMENT OF TRANSPORTATION

HPP-6462(920)

PIN
WIN 6462.91

HIGHWAY PLANS

	R.M.	BY	DATE
PROJ. MANAGER			
DESIGN-DETAILED			
CHECKED-REVIEWED			
DESIGN2-DETAILED2			
DESIGN3-DETAILED3			
REVISIONS 1			
REVISIONS 2			
REVISIONS 3			
REVISIONS 4			
FIELD CHANGES			

SIGNATURE

P.E. NUMBER

DATE

PRESQUE ISLE
CONANT ROAD

CROSS SECTIONS


SHEET NUMBER

384

OF 460

Filename: ...\H5_02_Xsects_Conant_Rd.dgn Division: HIGHWAY Username: EFlynn Date:8/3/2023

Filename: ...\H5_02_Xsects_Conant_Rd.dgn Division: HIGHWAY Username: EFlynn Date:8/3/2023

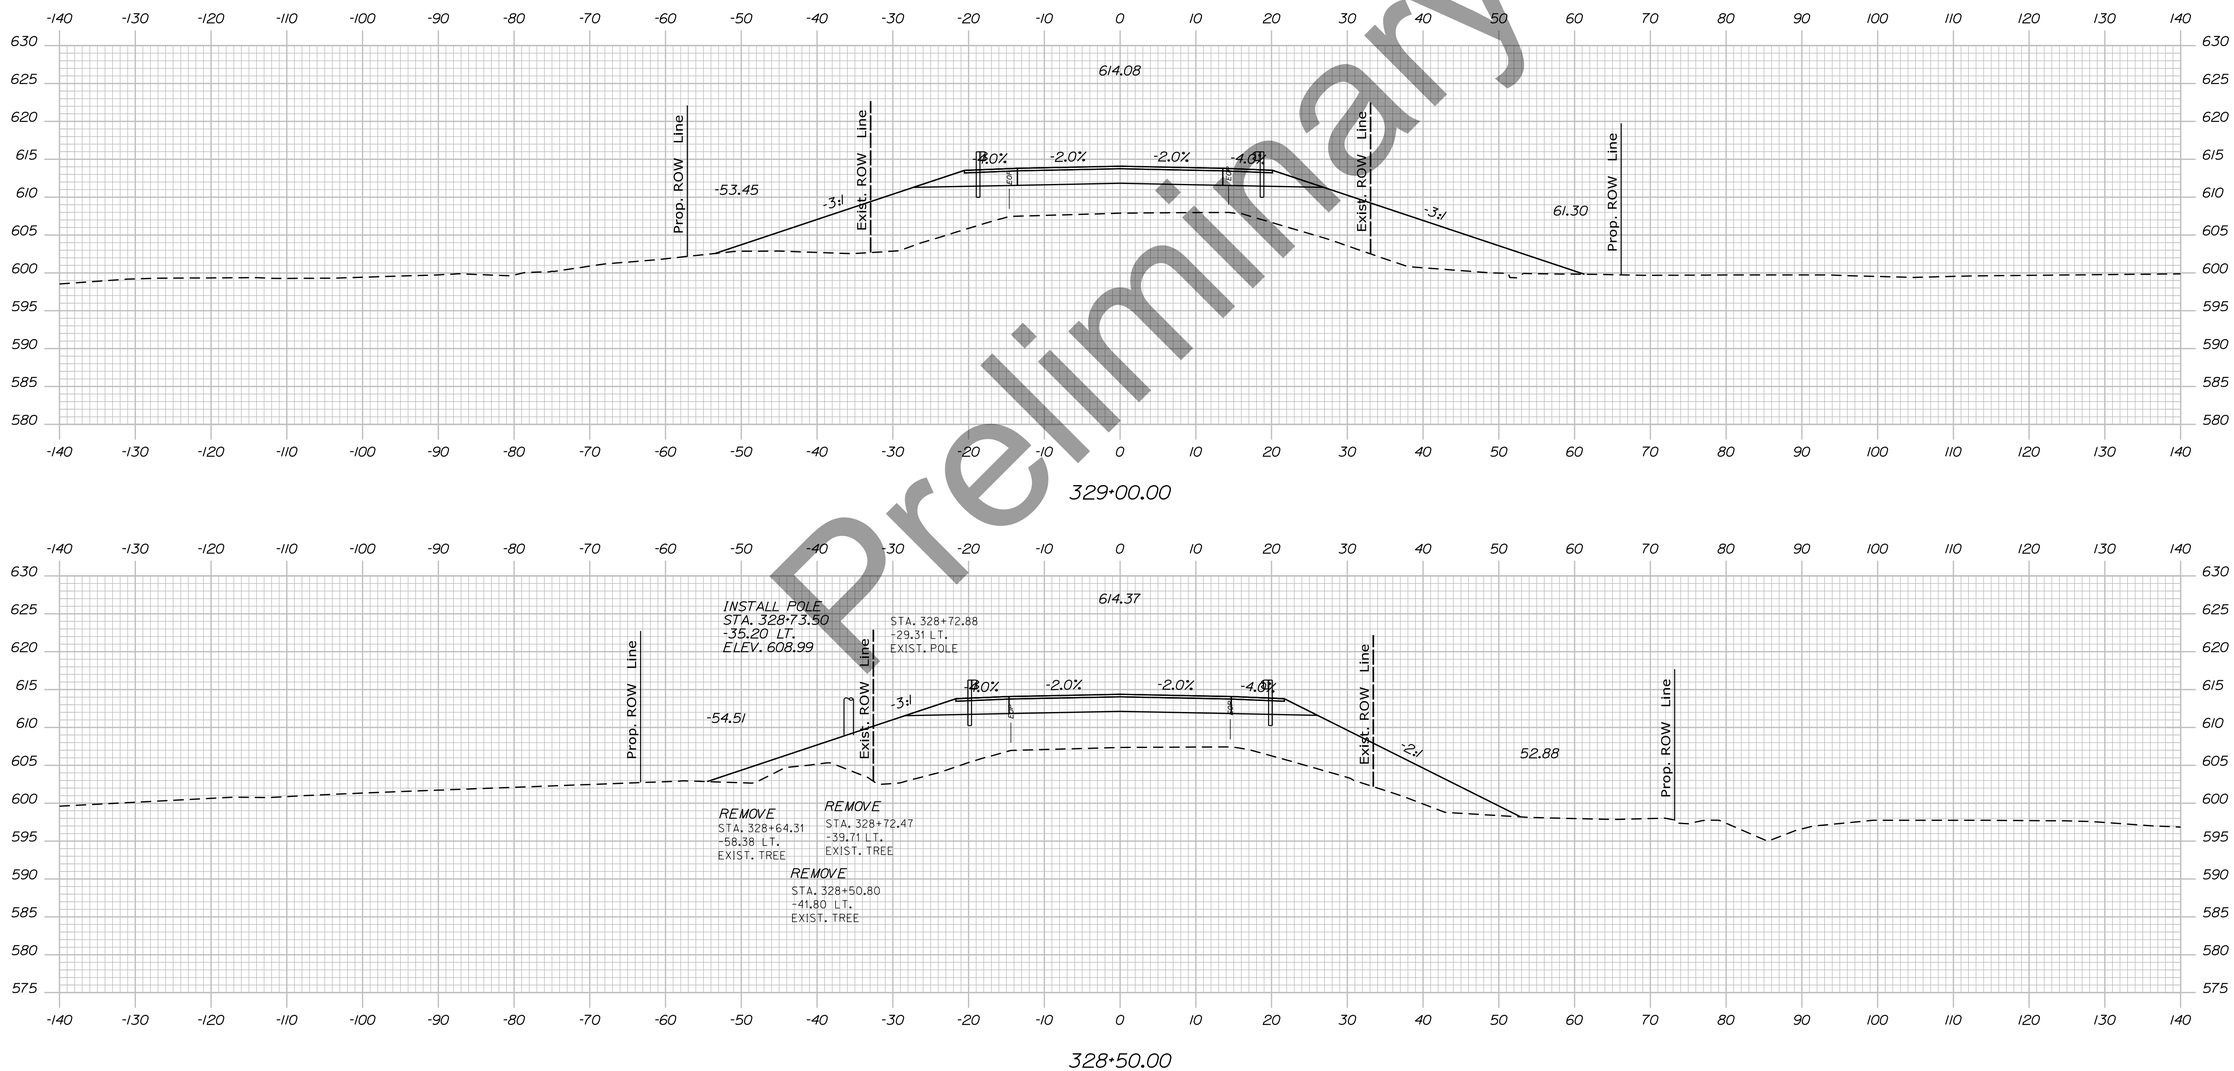

Preliminary

STATE OF MAINE
DEPARTMENT OF TRANSPORTATION

HPP-6462(920)

PIN
WIN 6462.91

HIGHWAY PLANS

	R.M.	BY	DATE
PROJ. MANAGER			
DESIGN-DETAILED			
CHECKED-REVIEWED			
DESIGN2-DETAILED2			
DESIGN3-DETAILED3			
REVISIONS 1			
REVISIONS 2			
REVISIONS 3			
REVISIONS 4			
FIELD CHANGES			

SIGNATURE

P.E. NUMBER

DATE

PRESQUE ISLE
CONANT ROAD


CROSS SECTIONS

SHEET NUMBER


385

OF 460


Sta. 328+50.00 to Sta. 329+00.00

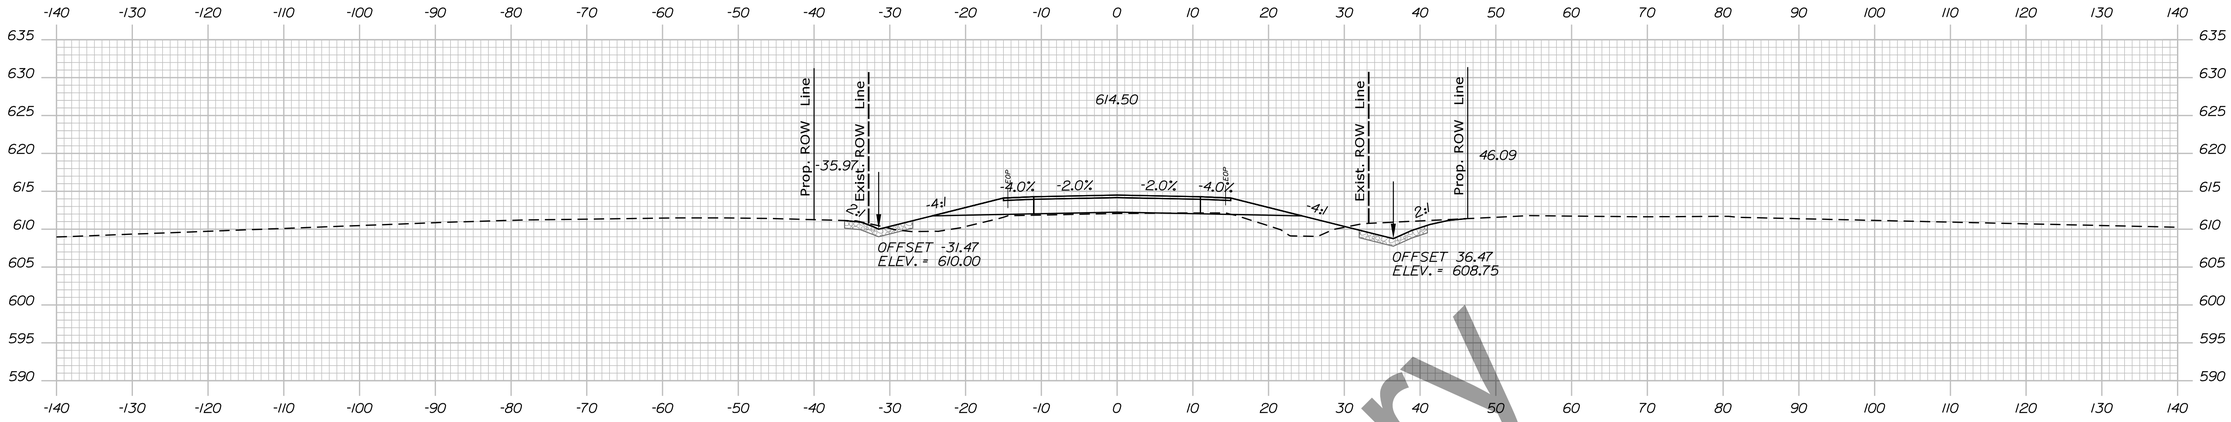

330+50.00

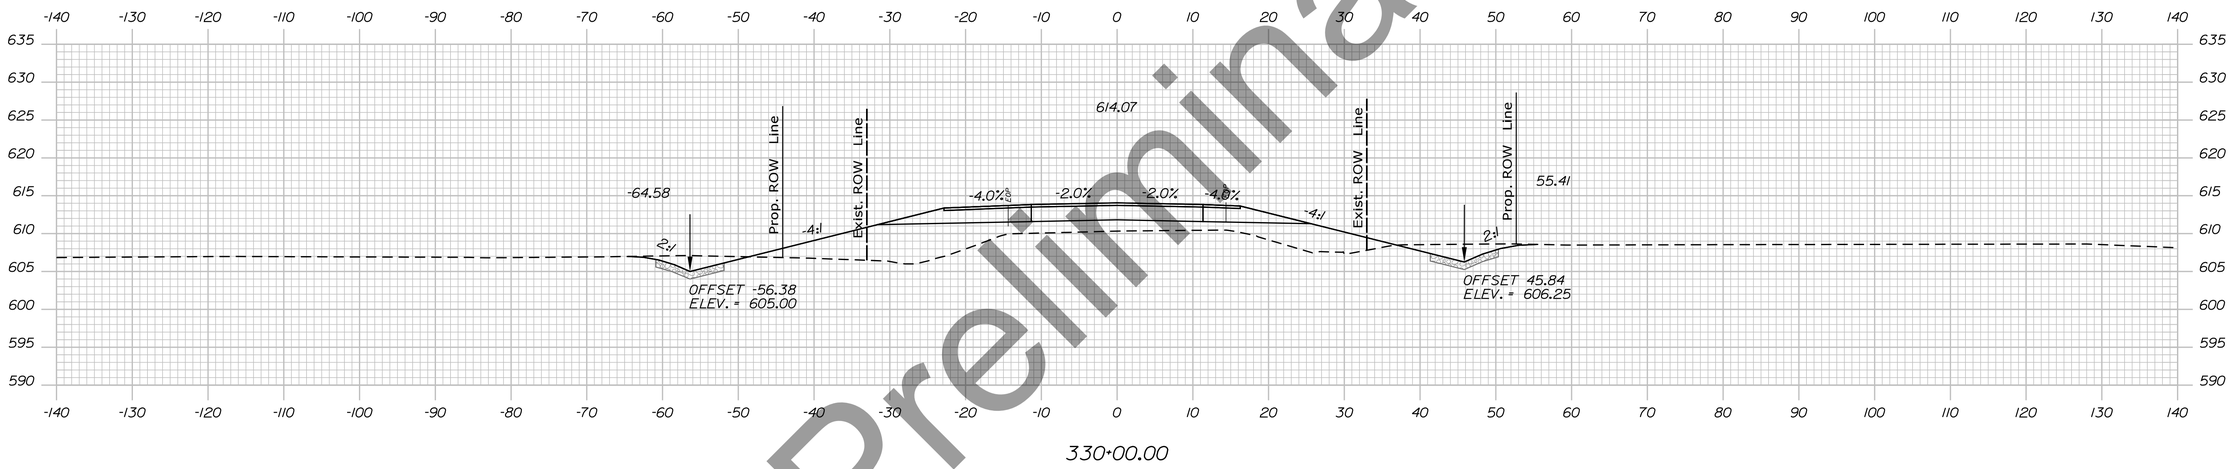

330+00.00

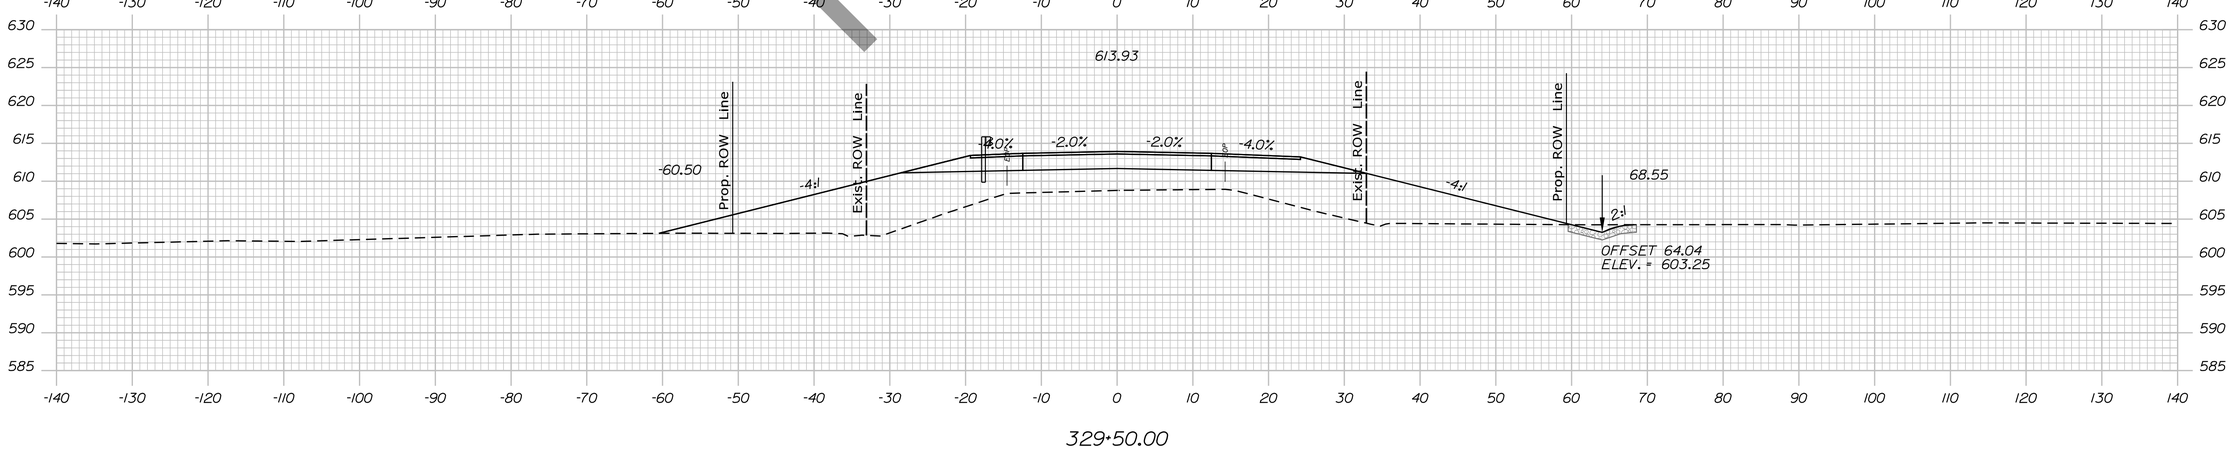

329+50.00

Preliminary

STATE OF MAINE
DEPARTMENT OF TRANSPORTATION

HPP-6462(920)

PIN
WIN 6462.91

HIGHWAY PLANS

SIGNATURE

P.E. NUMBER

DATE

	R.M.	BY	DATE
PROJ. MANAGER			
DESIGN-DETAILED			
CHECKED-REVIEWED			
DESIGN2-DETAILED2			
DESIGN3-DETAILED3			
REVISIONS 1			
REVISIONS 2			
REVISIONS 3			
REVISIONS 4			
FIELD CHANGES			

PRESQUE ISLE
CONANT ROAD

CROSS SECTIONS


SHEET NUMBER

386


OF 460

Sta. 329+50.00 to Sta. 330+50.00


Filename: ...\H5_02_Xsects_Conant_Rd.dgn Division: HIGHWAY Username: EFlynn Date:8/3/2023

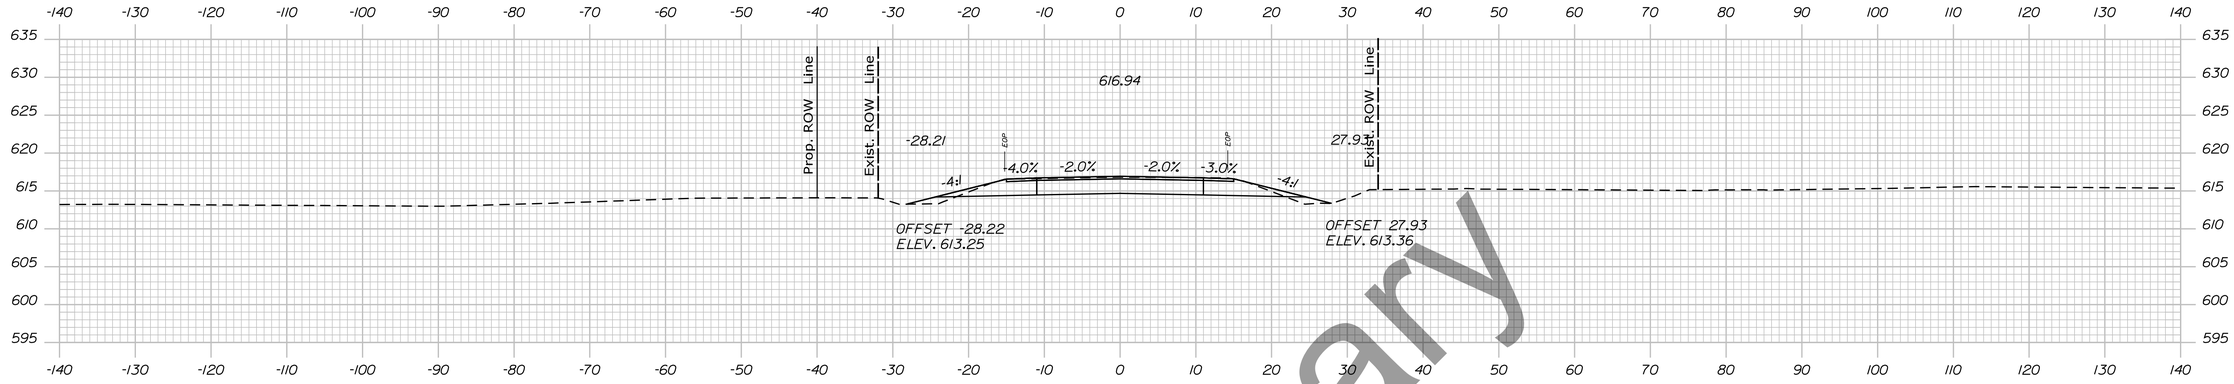

332+00.00

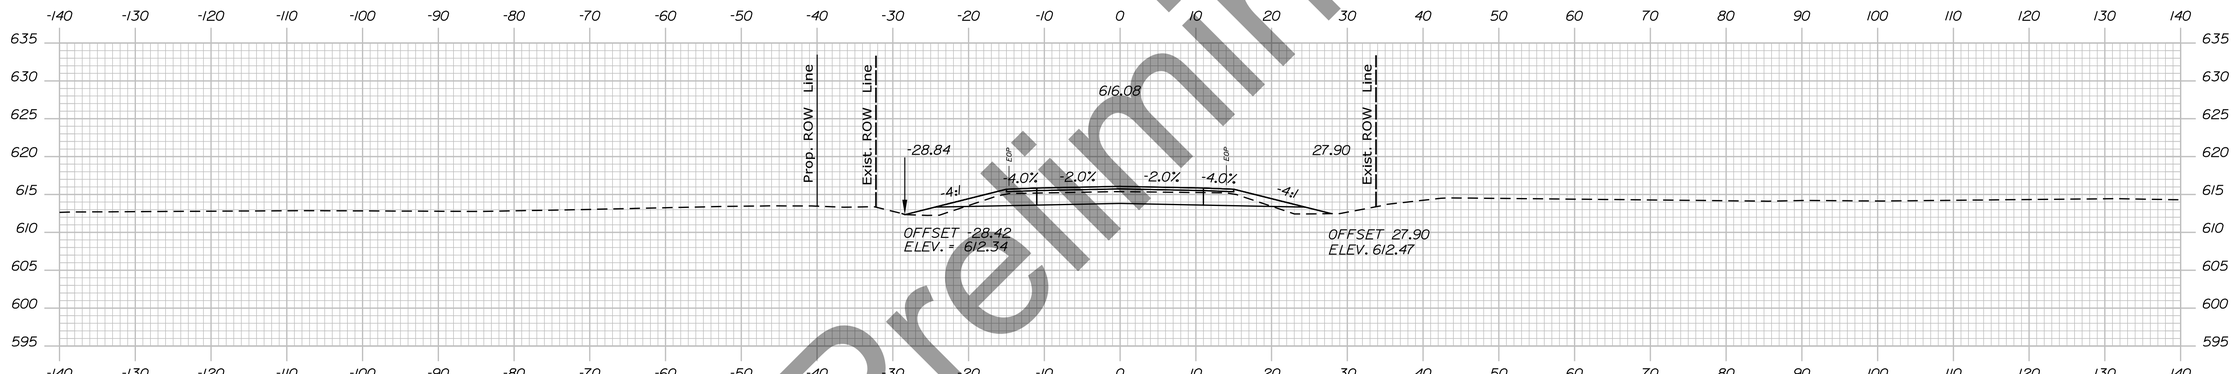

331+50.00

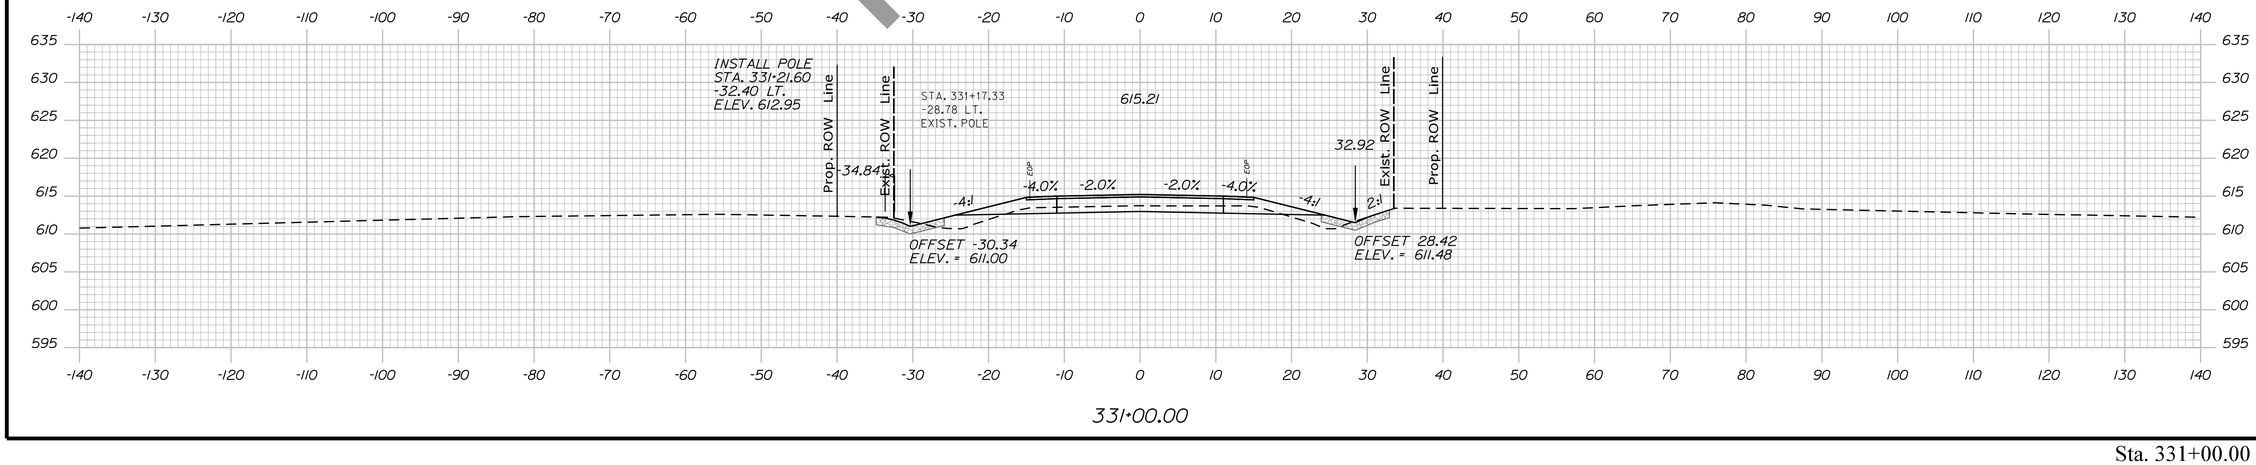

331+00.00

Preliminary

STATE OF MAINE
DEPARTMENT OF TRANSPORTATION

HPP-6462(920)

PIN
WIN 6462.91

HIGHWAY PLANS

SIGNATURE

P.E. NUMBER

DATE

	R.M.	BY	DATE
PROJ. MANAGER			
DESIGN-DETAILED			
CHECKED-REVIEWED			
DESIGN2-DETAILED2			
DESIGN3-DETAILED3			
REVISIONS 1			
REVISIONS 2			
REVISIONS 3			
REVISIONS 4			
FIELD CHANGES			

PRESQUE ISLE
CONANT ROAD

CROSS SECTIONS


SHEET NUMBER


387

OF 460

Sta. 331+00.00 to Sta. 332+00.00

Filename: ...\H5_02_Xsects_Conant_Rd.dgn Division: HIGHWAY Username: EFlynn Date:8/3/2023

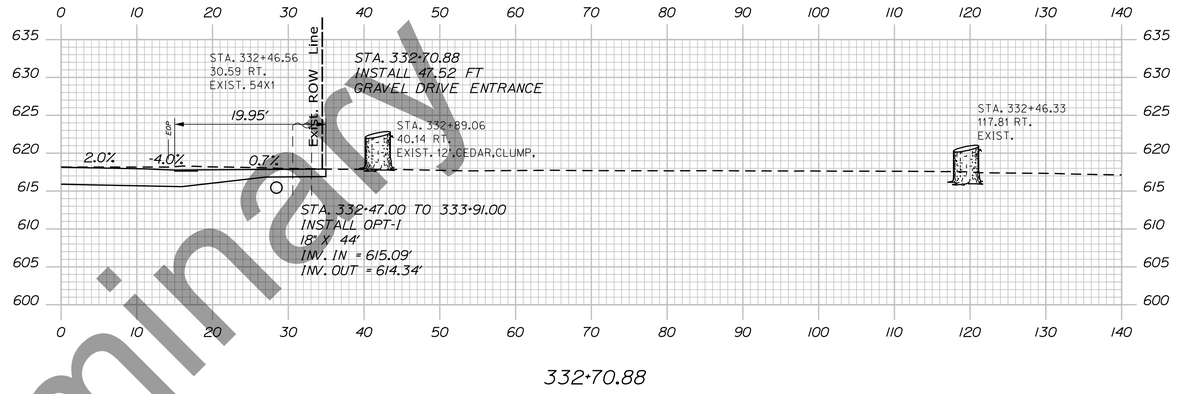

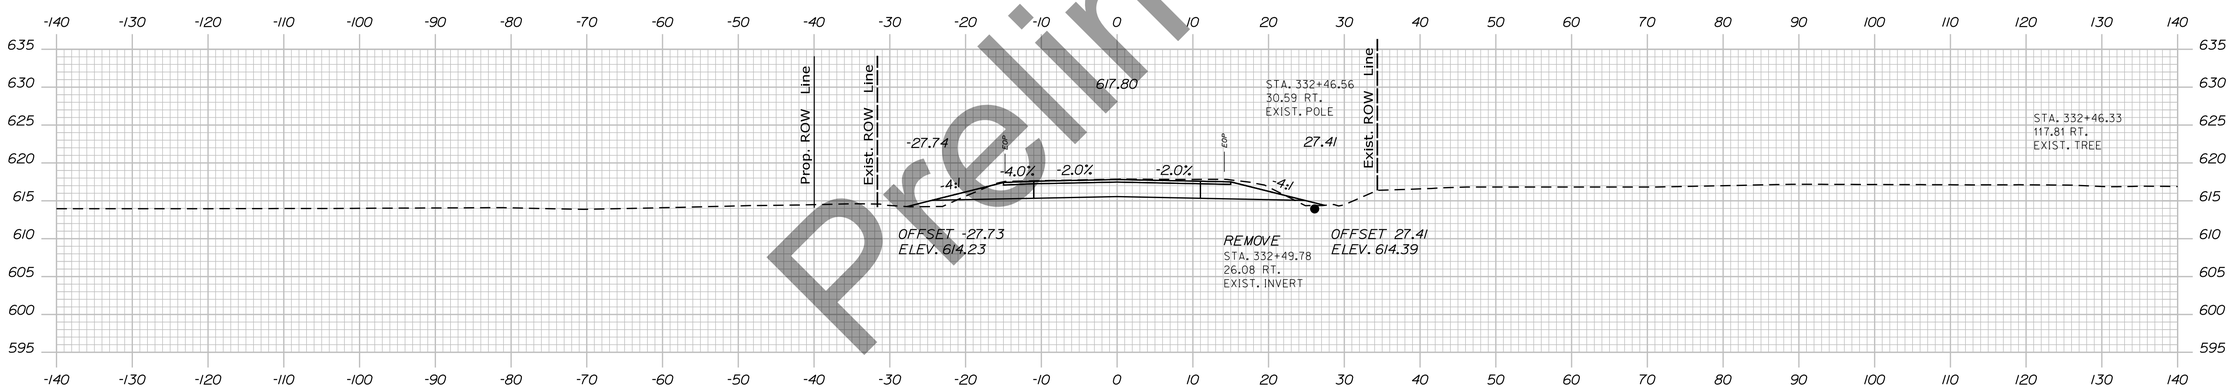

Preliminary

STATE OF MAINE
DEPARTMENT OF TRANSPORTATION

HPP-6462(920)

PIN
WIN 6462.91

HIGHWAY PLANS

	R.M.	BY	DATE
PROJ. MANAGER			
DESIGN-DETAILED			
CHECKED-REVIEWED			
DESIGN2-DETAILED2			
DESIGN3-DETAILED3			
REVISIONS 1			
REVISIONS 2			
REVISIONS 3			
REVISIONS 4			
FIELD CHANGES			

SIGNATURE

P.E. NUMBER

DATE

PRESQUE ISLE
CONANT ROAD

CROSS SECTIONS


SHEET NUMBER

388

OF 460

Sta. 332+50.00 to Sta. 332+70.88

Filename: ...\H5_02_Xsects_Conant_Rd.dgn Division: HIGHWAY Username: EFlynn Date:8/3/2023

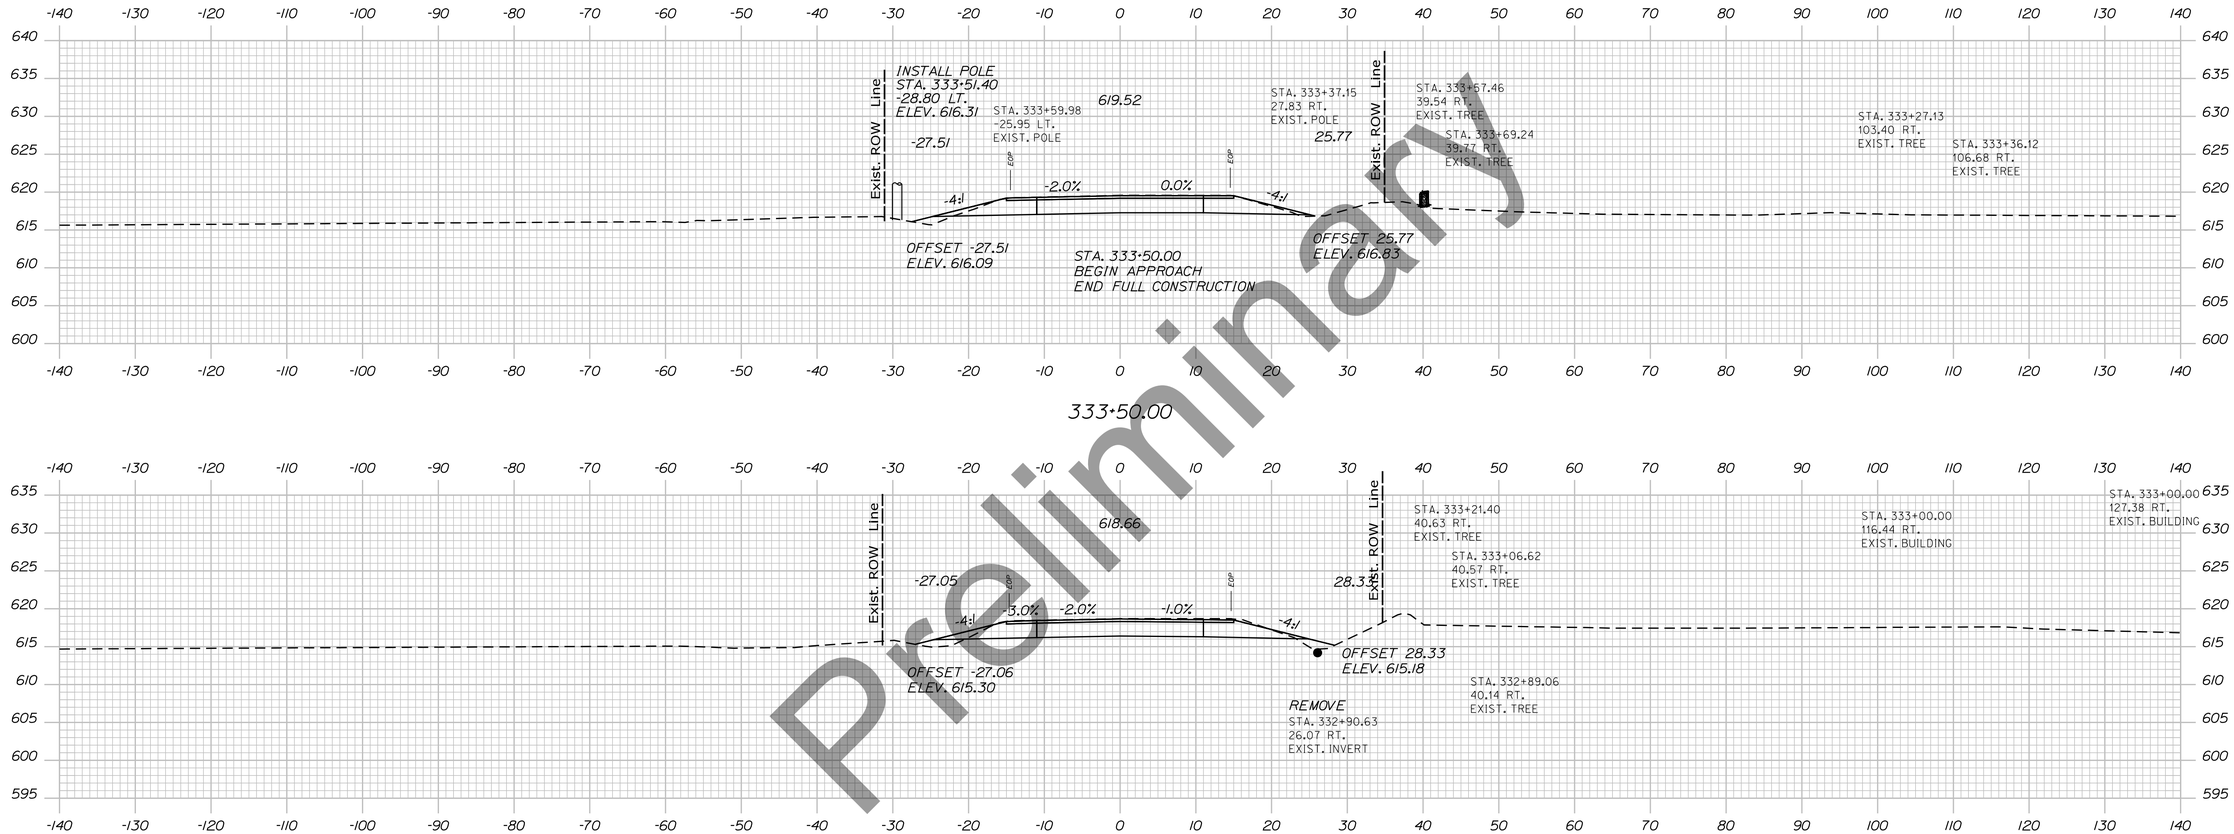

Preliminary

STATE OF MAINE
DEPARTMENT OF TRANSPORTATION

HPP-6462(920)

PIN
WIN 6462.91

HIGHWAY PLANS

	R.M.	BY	DATE
PROJ. MANAGER			
DESIGN-DETAILED			
CHECKED-REVIEWED			
DESIGN2-DETAILED2			
DESIGN3-DETAILED3			
REVISIONS 1			
REVISIONS 2			
REVISIONS 3			
REVISIONS 4			
FIELD CHANGES			

SIGNATURE

P.E. NUMBER

DATE

PRESQUE ISLE
CONANT ROAD

CROSS SECTIONS


SHEET NUMBER

389

OF 460

Sta. 333+00.00 to Sta. 333+50.00

Filename: ...\H5_02_Xsects_Conant_Rd.dgn Division: HIGHWAY Username: EFlynn Date:8/3/2023

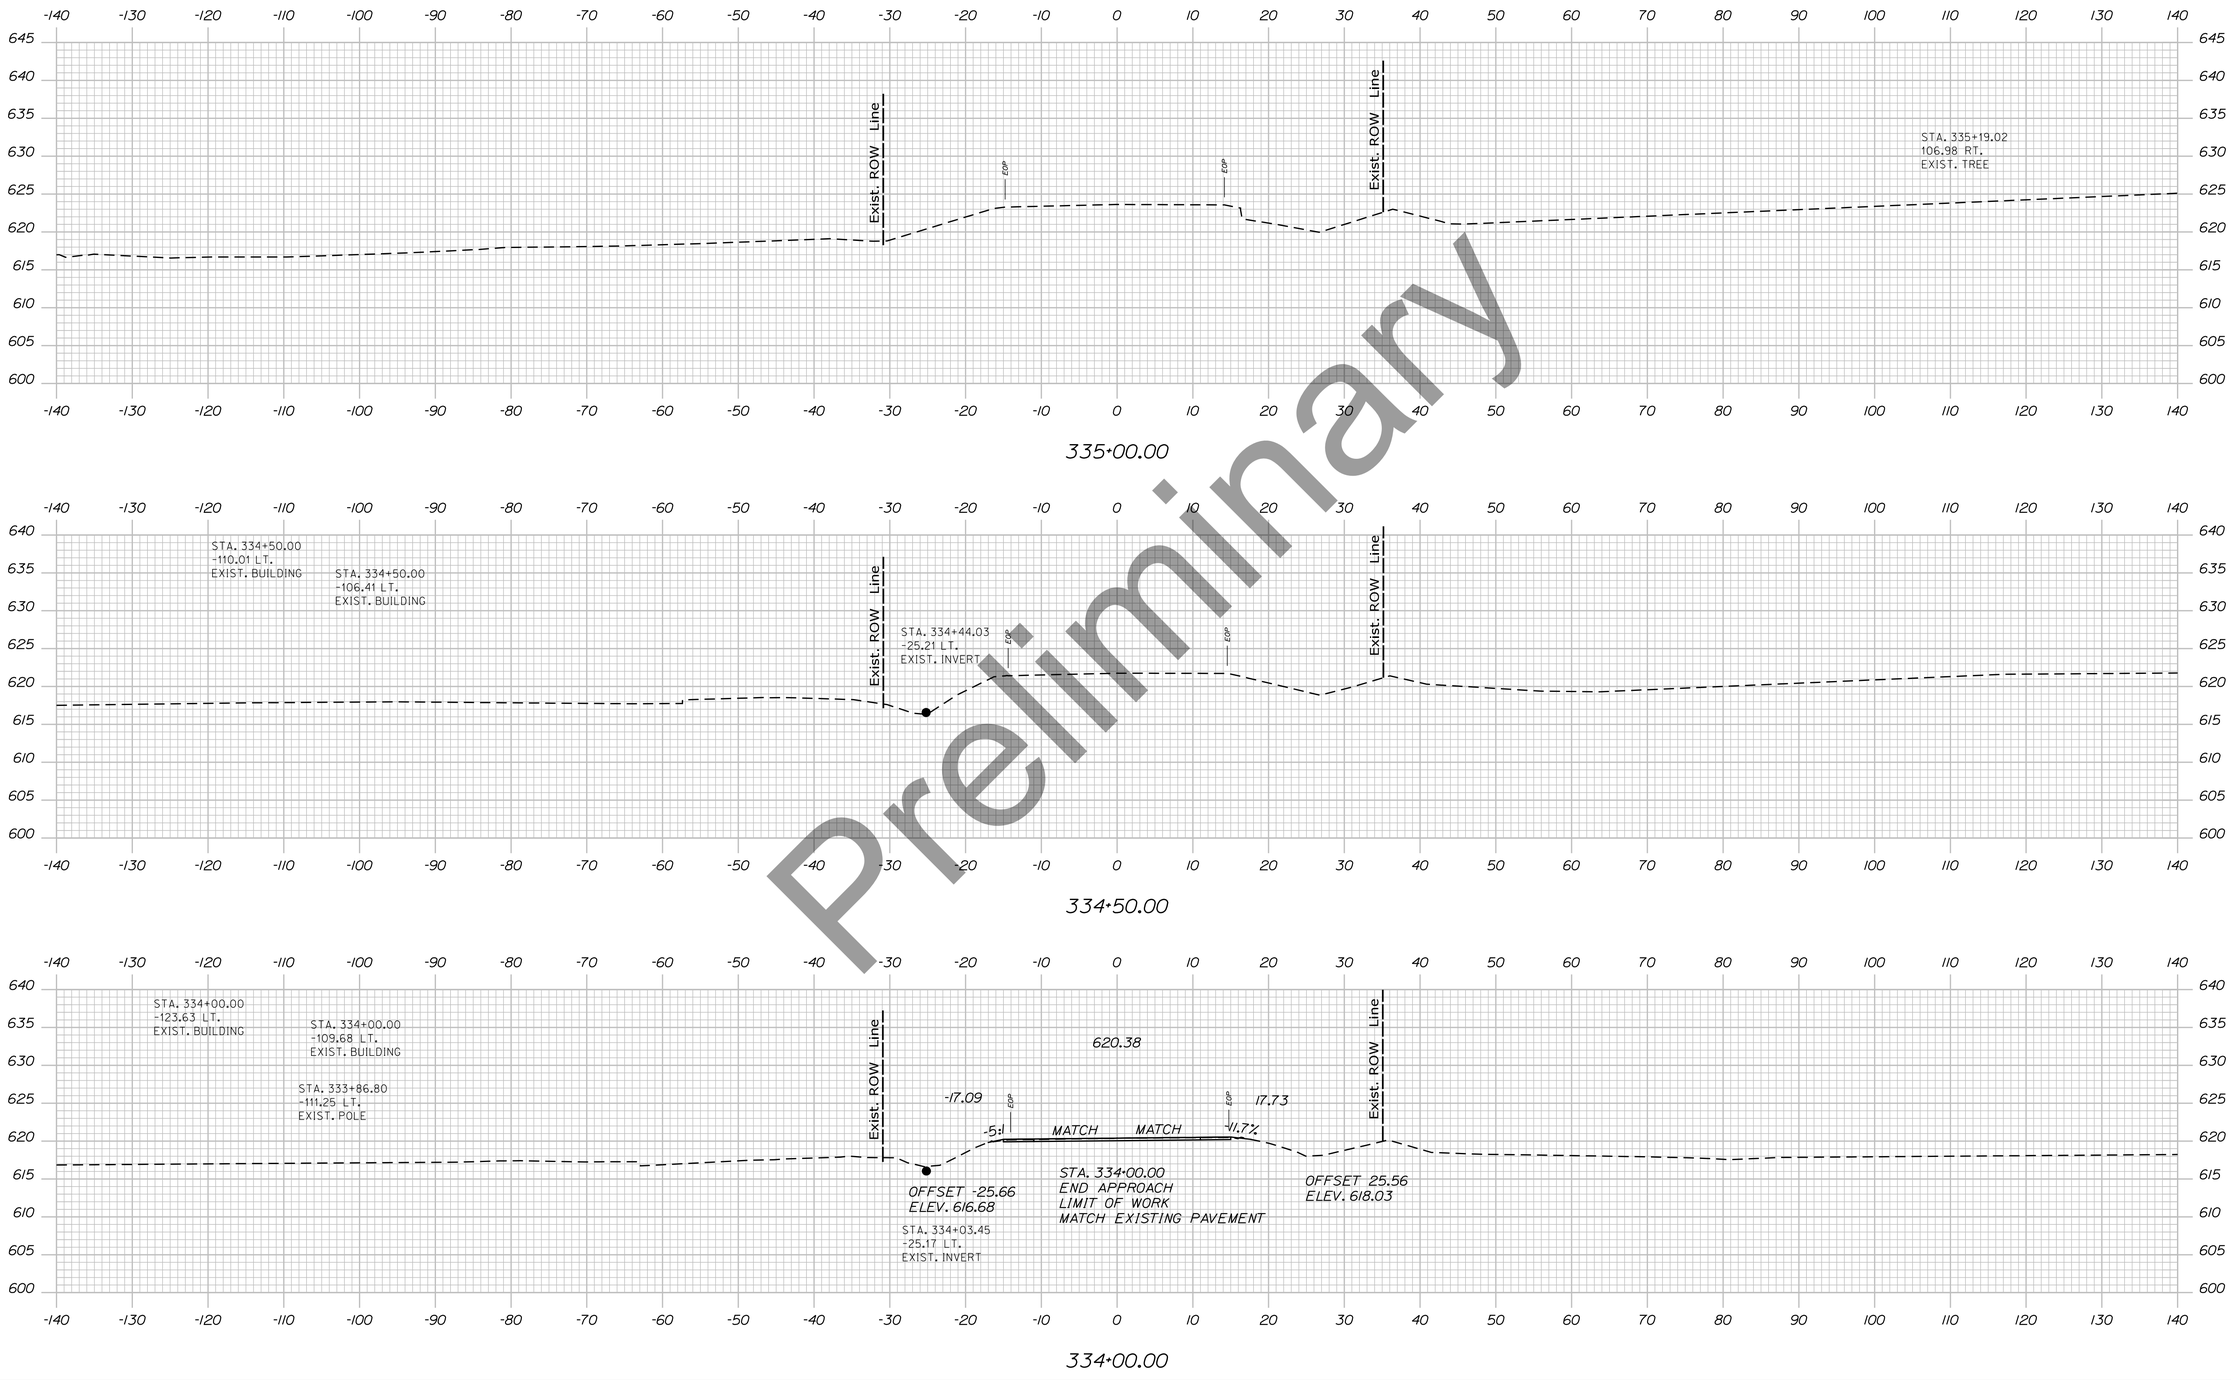

Preliminary

STATE OF MAINE
DEPARTMENT OF TRANSPORTATION

HPP-6462(920)

PIN
WIN 6462.91

HIGHWAY PLANS

SIGNATURE

P.E. NUMBER

DATE

	R.M.	BY	DATE
PROJ. MANAGER			
DESIGN-DETAILED			
CHECKED-REVIEWED			
DESIGN2-DETAILED2			
DESIGN3-DETAILED3			
REVISIONS 1			
REVISIONS 2			
REVISIONS 3			
REVISIONS 4			
FIELD CHANGES			

PRESQUE ISLE
CONANT ROAD

CROSS SECTIONS


SHEET NUMBER

390

OF 460

Sta. 334+00.00 to Sta. 335+00.00

Filename: ...\H5_02_Xsects_Conant_Rd.dgn Division: HIGHWAY Username: EFlynn Date:8/3/2023

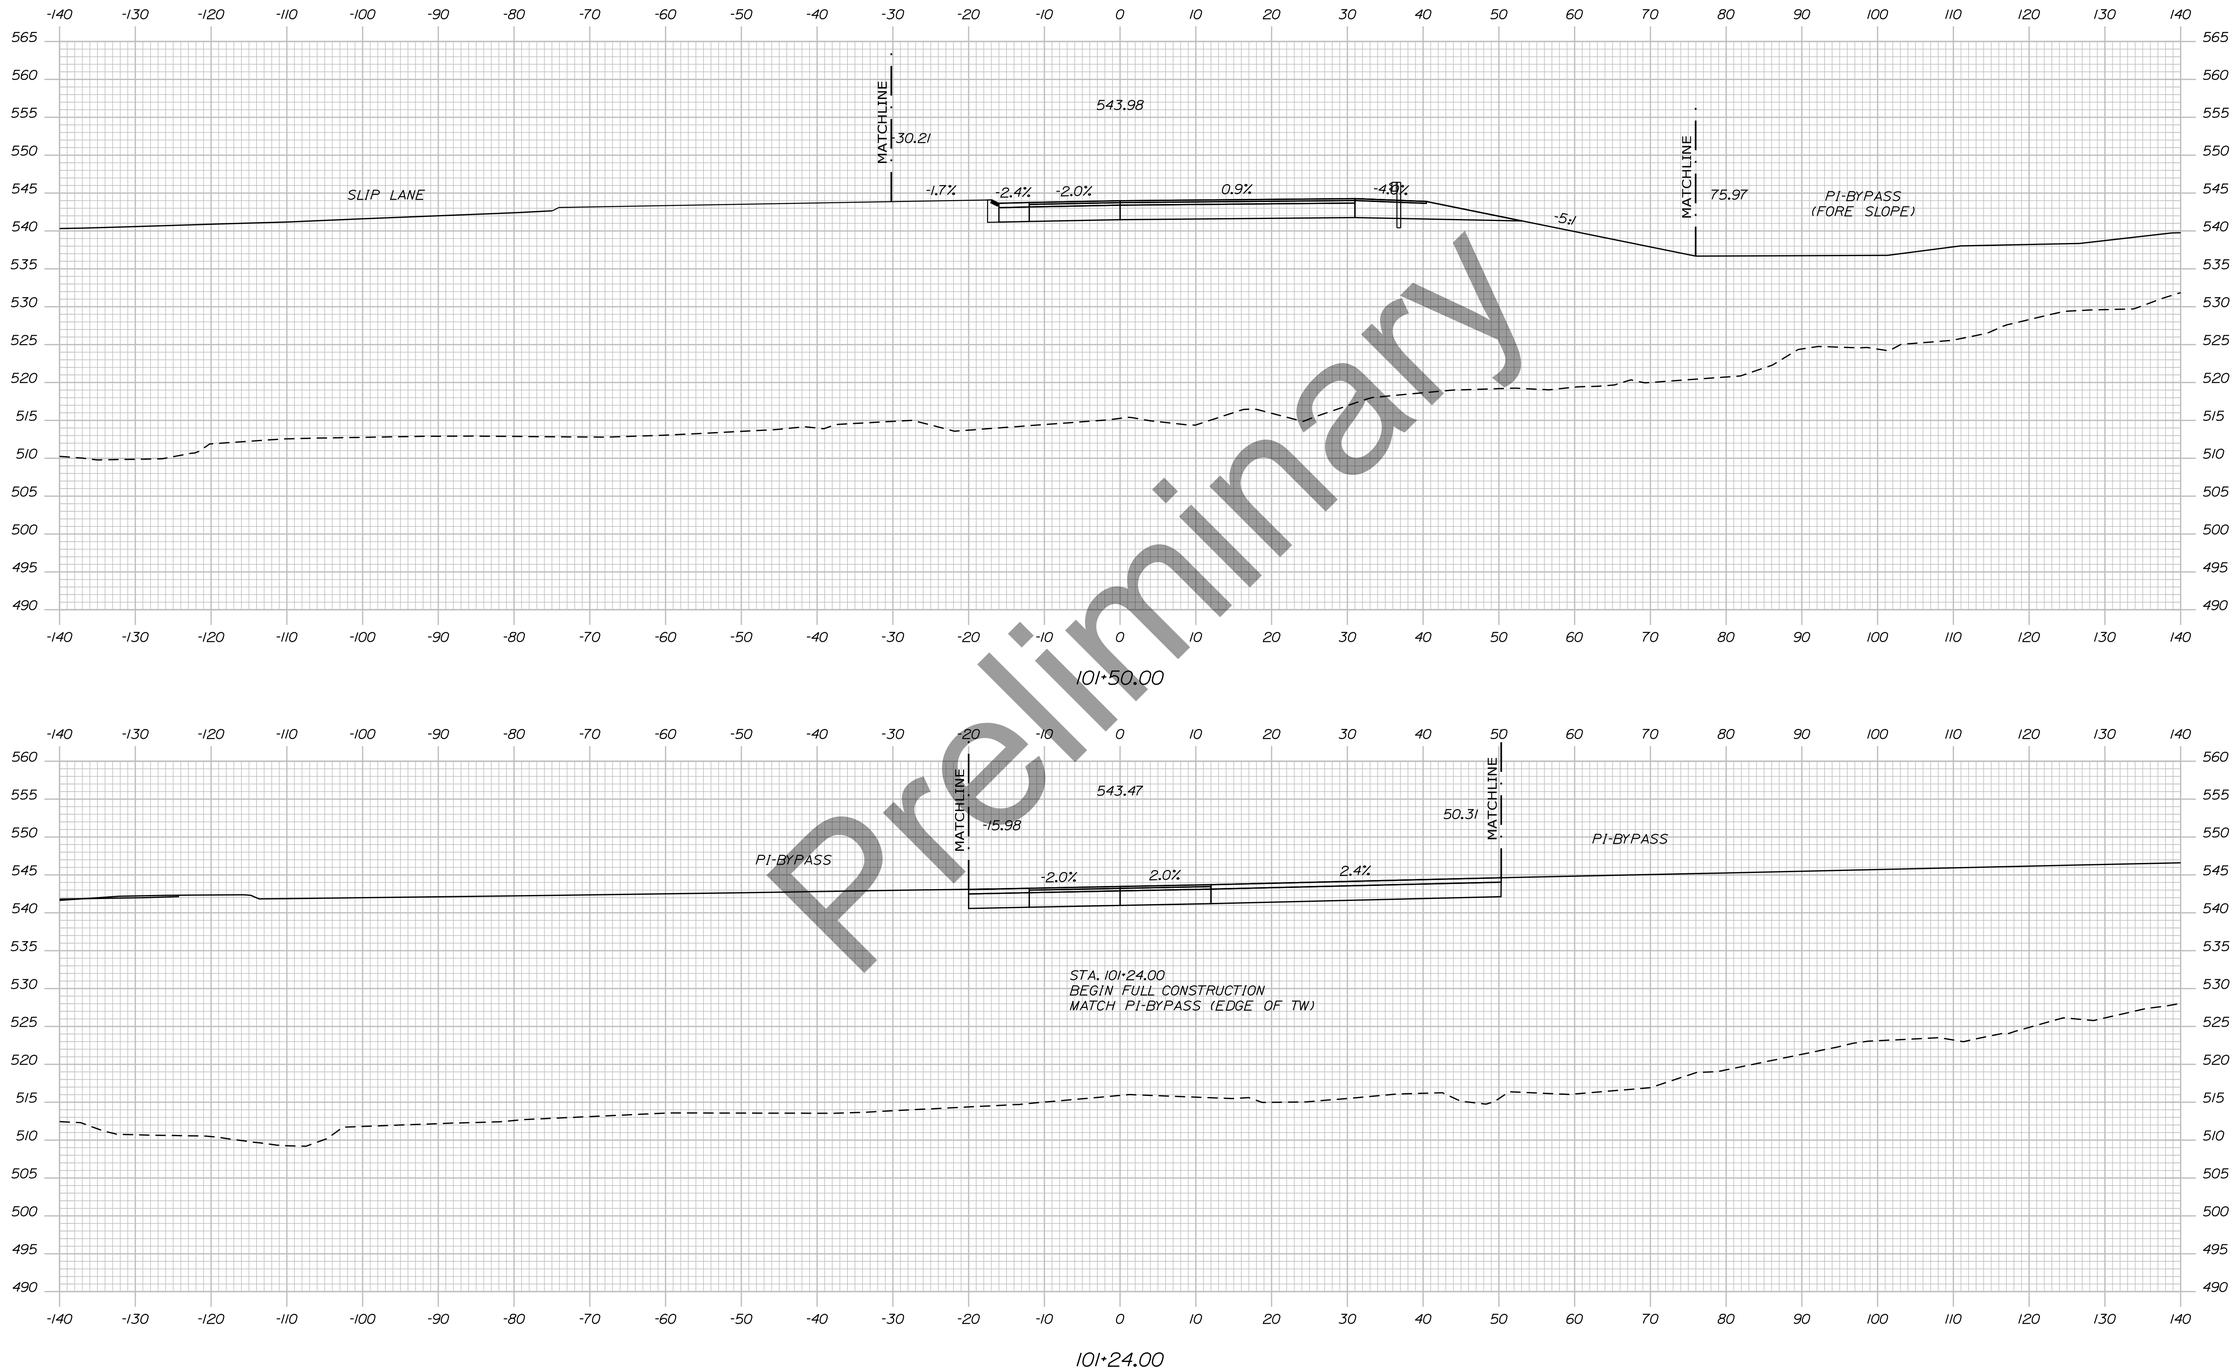

Preliminary

STATE OF MAINE
DEPARTMENT OF TRANSPORTATION

HPP-6462(920)

PIN
WIN 6462.91

HIGHWAY PLANS

SIGNATURE

P.E. NUMBER

DATE

	BY	DATE
PROJ. MANAGER	R.M.	
DESIGN-DETAILED		
CHECKED-REVIEWED		
DESIGN2-DETAILED2		
DESIGN3-DETAILED3		
REVISIONS 1		
REVISIONS 2		
REVISIONS 3		
REVISIONS 4		
FIELD CHANGES		

PRESQUE ISLE
SOUTHERN CONNECTOR

CROSS SECTIONS


SHEET NUMBER

391

OF

Sta. 101+24.00 to Sta. 101+50.00

Filename: ...\H5_03_SouthernConnector.dgn Division: HIGHWAY Username: EFlynn Date:8/3/2023

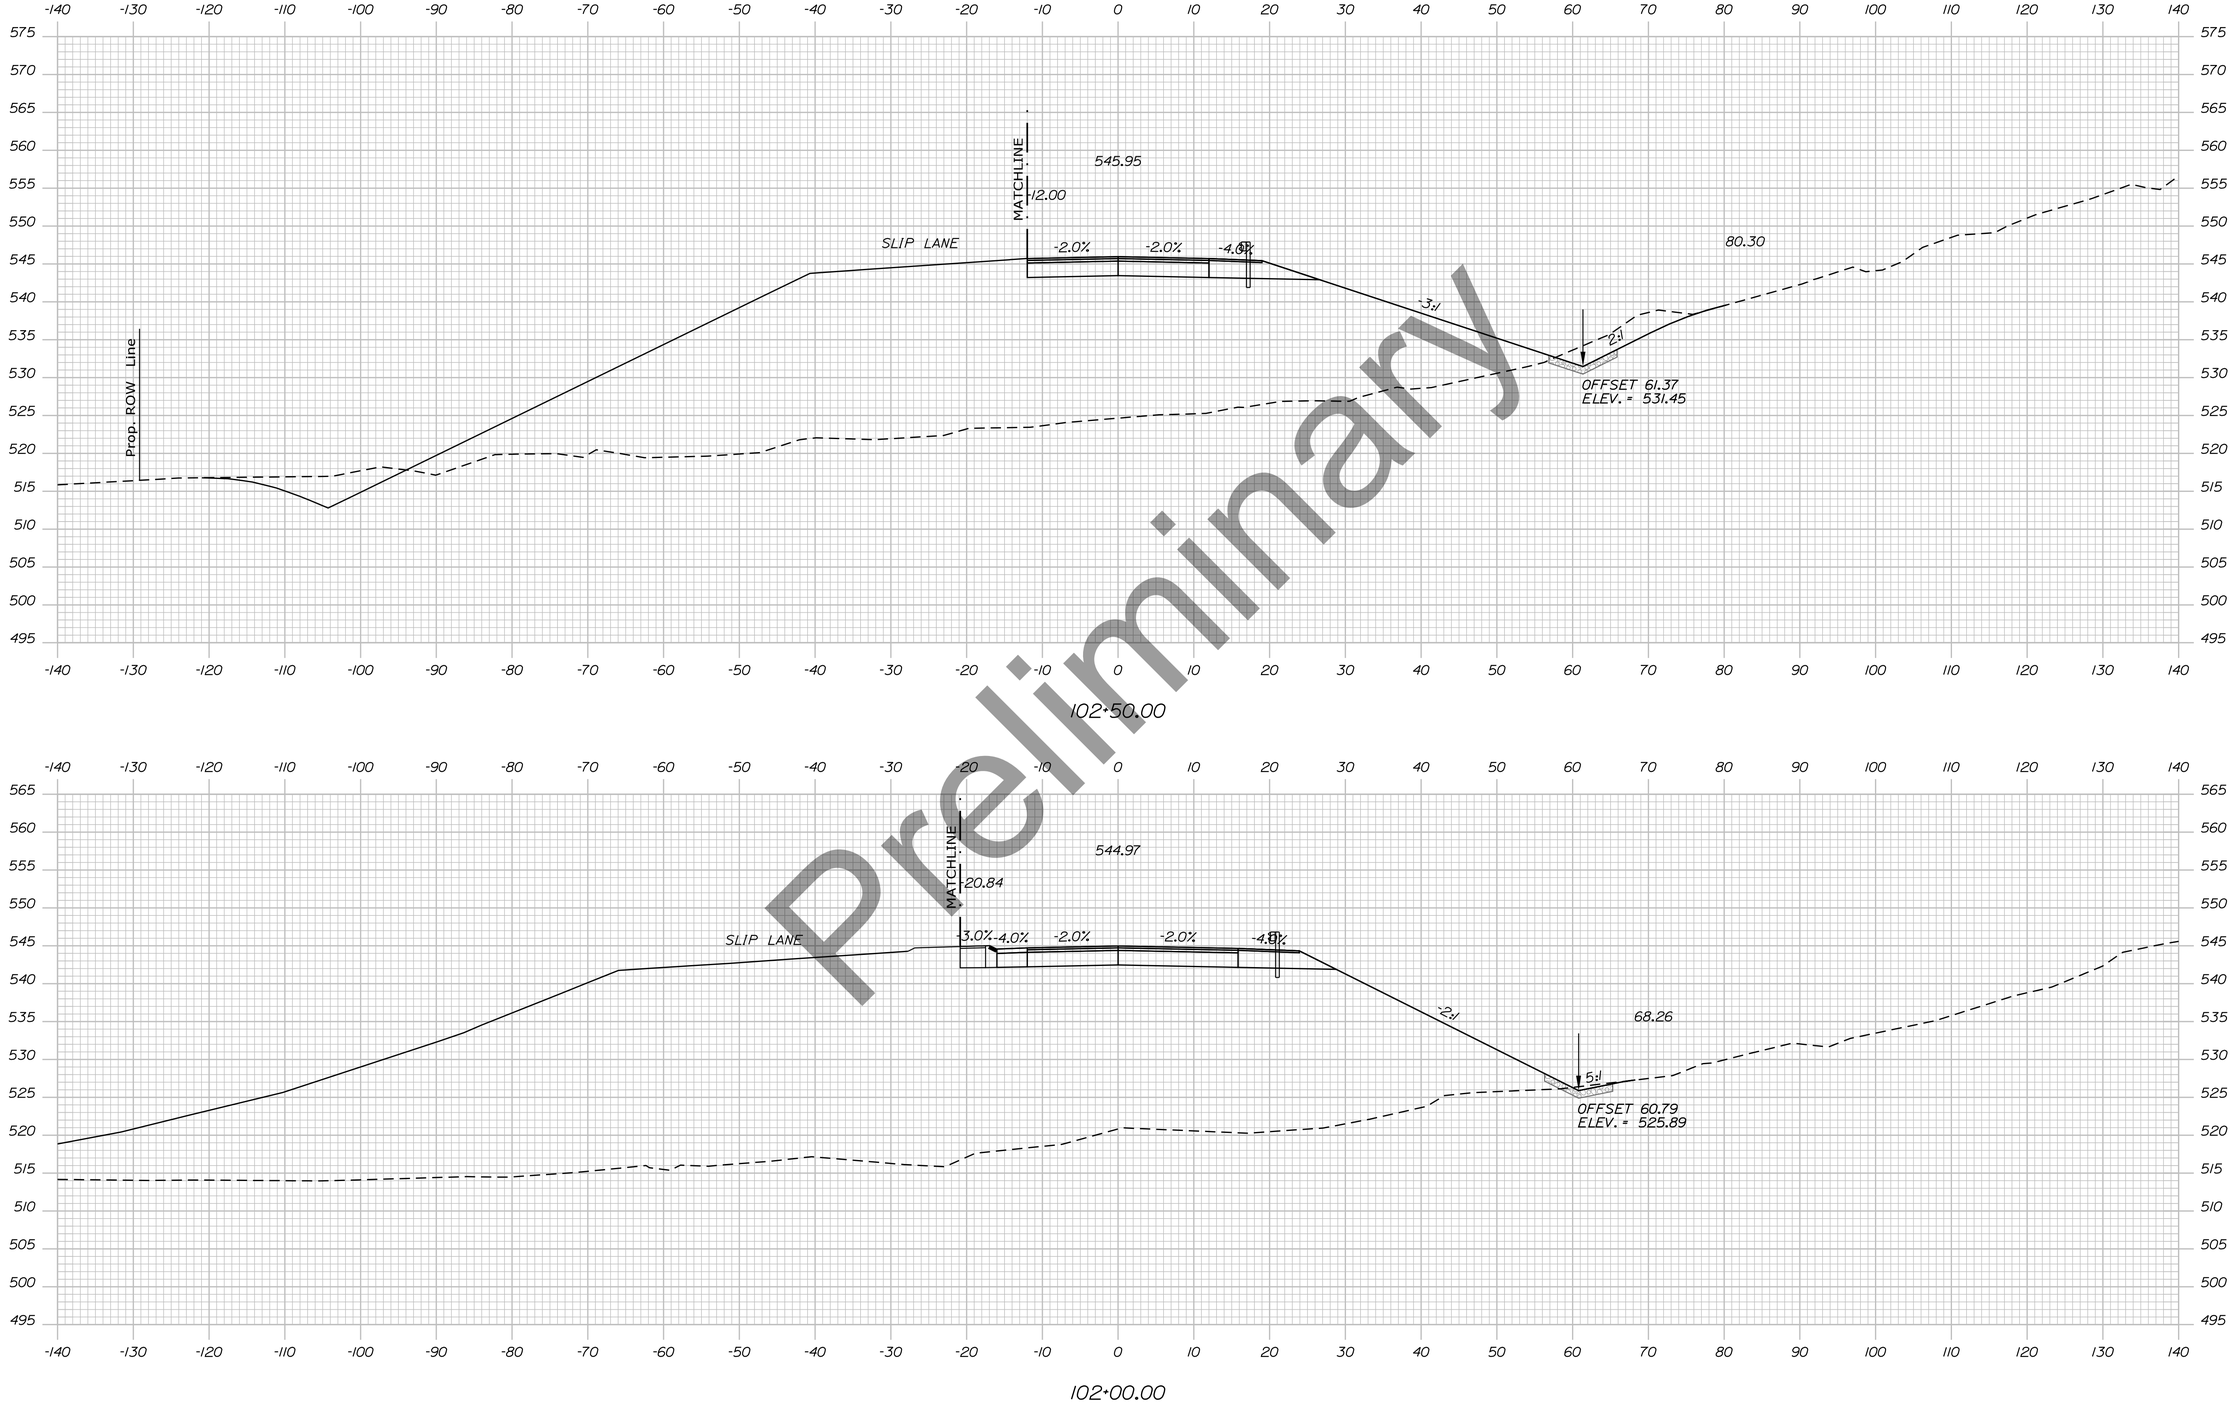

Preliminary

Sta. 102+00.00 to Sta. 102+50.00

STATE OF MAINE
DEPARTMENT OF TRANSPORTATION

HPP-6462(920)

PIN
WIN 6462.91

HIGHWAY PLANS

SIGNATURE

P.E. NUMBER

DATE

	BY	DATE
PROJ. MANAGER	R.M.	
DESIGN-DETAILED		
CHECKED-REVIEWED		
DESIGN2-DETAILED2		
DESIGN3-DETAILED3		
REVISIONS 1		
REVISIONS 2		
REVISIONS 3		
REVISIONS 4		
FIELD CHANGES		

PRESQUE ISLE
SOUTHERN CONNECTOR


CROSS SECTIONS

SHEET NUMBER

392

OF

Filename: ...\H5_03_SouthernConnector.dgn Division: HIGHWAY Username: EFlynn Date:8/3/2023

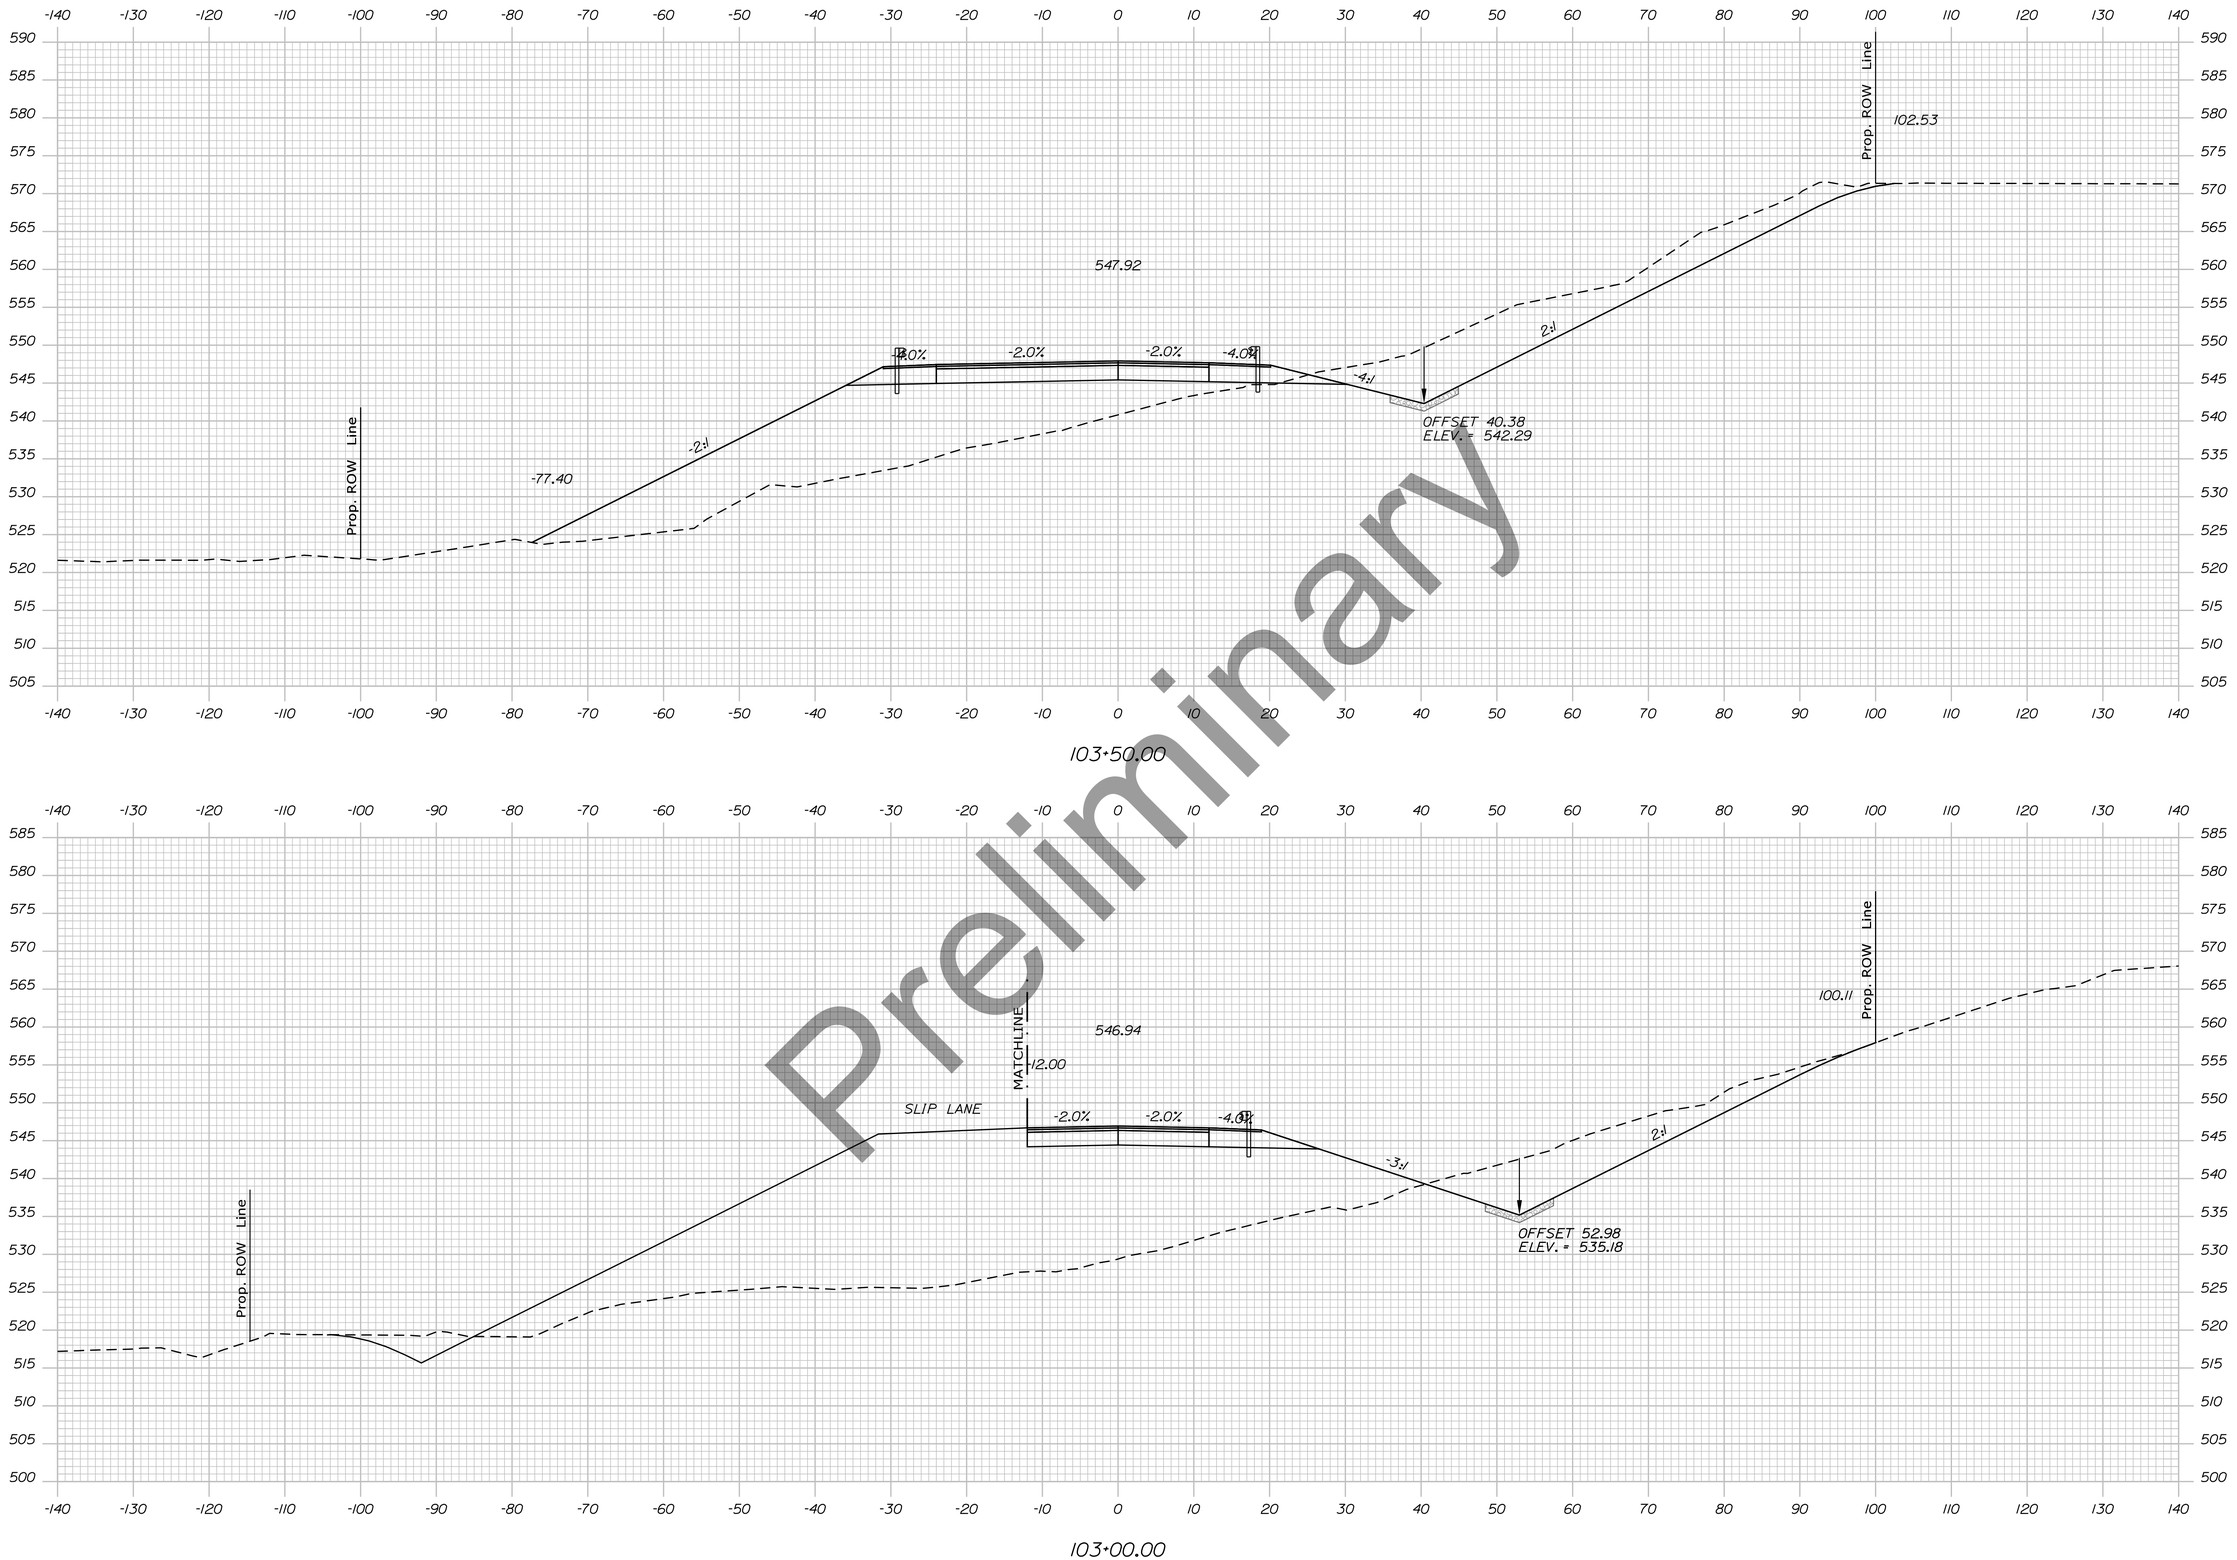

Preliminary

Sta. 103+00.00 to Sta. 103+50.00

STATE OF MAINE
DEPARTMENT OF TRANSPORTATION

HPP-6462(920)

PIN
WIN 6462.91

HIGHWAY PLANS

SIGNATURE

P.E. NUMBER

DATE

	R.M.	BY	DATE
PROJ. MANAGER			
DESIGN-DETAILED			
CHECKED-REVIEWED			
DESIGN2-DETAILED2			
DESIGN3-DETAILED3			
REVISIONS 1			
REVISIONS 2			
REVISIONS 3			
REVISIONS 4			
FIELD CHANGES			

PRESQUE ISLE
SOUTHERN CONNECTOR

CROSS SECTIONS


SHEET NUMBER

393

OF

Filename: ...\H5_03_SouthernConnector.dgn Division: HIGHWAY Username: EFlynn Date:8/3/2023

Username: EFlynn Date:8/3/2023
Division: HIGHWAY
Filename: ...\H5_03_SouthernConnector.dgn

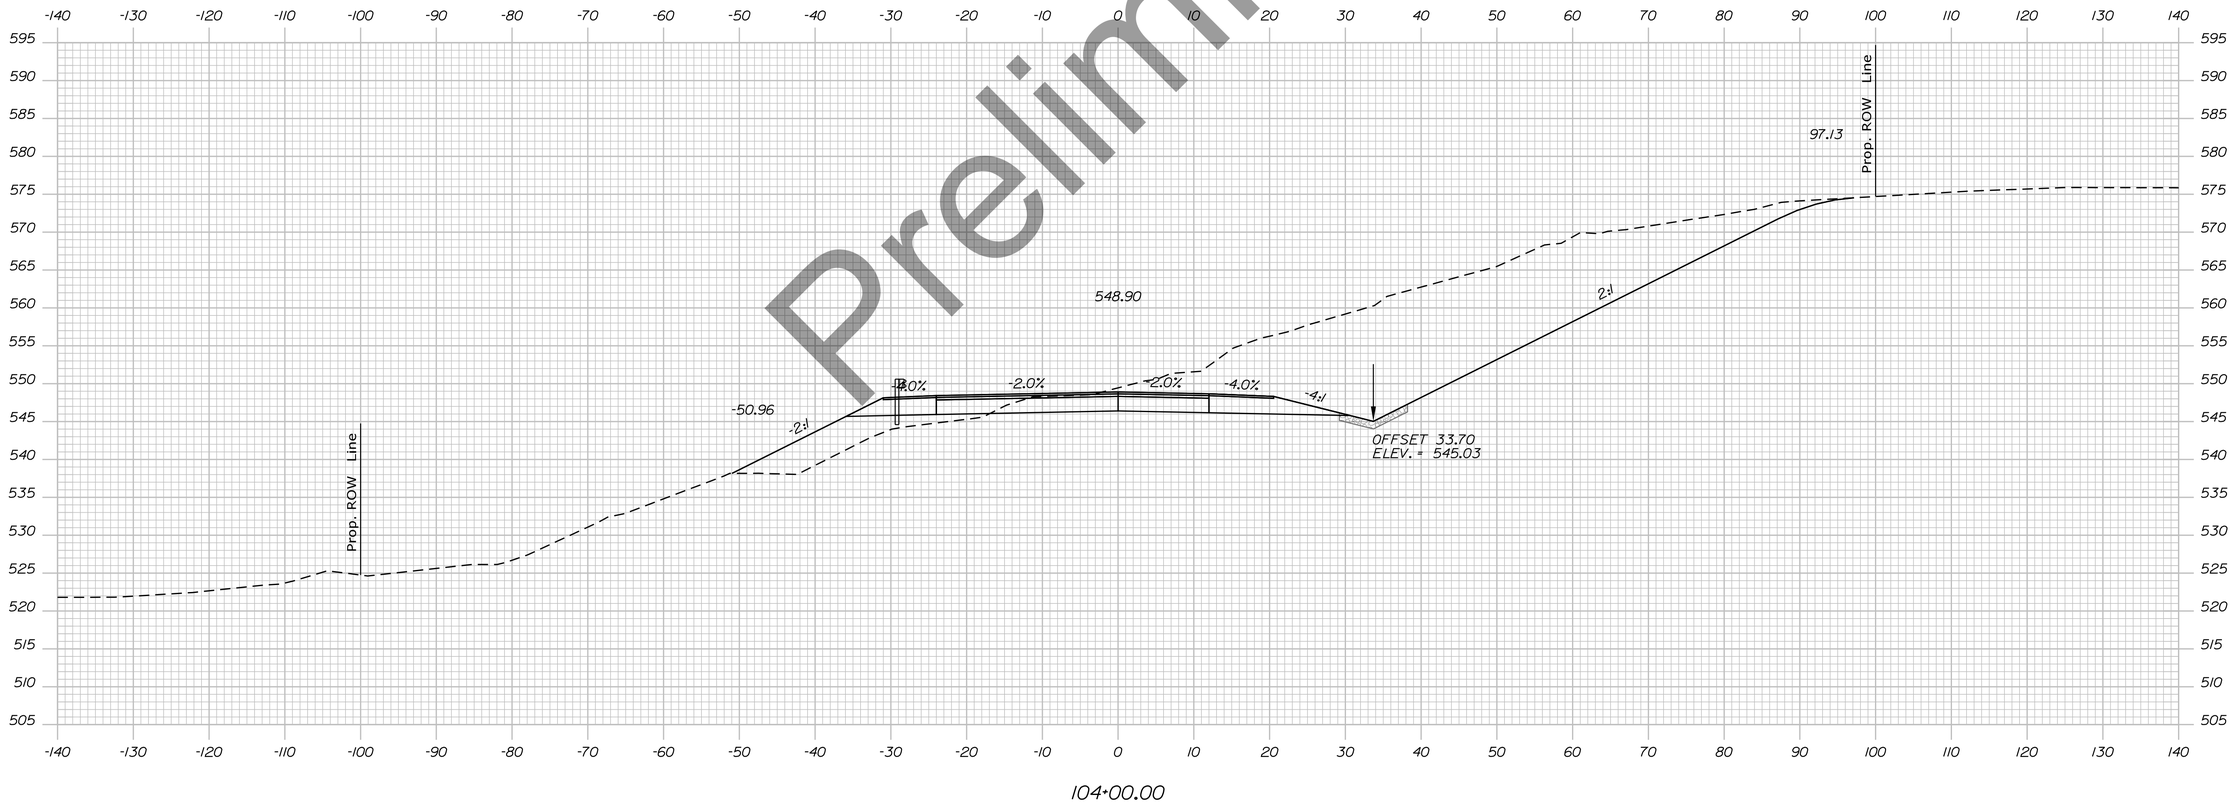

Preliminary

PROJ. MANAGER	R.M.	BY	DATE
DESIGN-DETAILED			
CHECKED-REVIEWED			SIGNATURE
DESIGN2-DETAILED2			
DESIGN3-DETAILED3			P.E. NUMBER
REVISIONS 1			
REVISIONS 2			
REVISIONS 3			DATE
REVISIONS 4			
FIELD CHANGES			

STATE OF MAINE
DEPARTMENT OF TRANSPORTATION

HPP-6462(920)

PIN
WIN 6462.91

HIGHWAY PLANS

PRESQUE ISLE
SOUTHERN CONNECTOR

CROSS SECTIONS

SHEET NUMBER

394


OF

Sta. 104+00.00 to Sta. 104+00.00

Username: EFlynn Date:8/3/2023

Division: HIGHWAY

Filename: ...\H5_03_SouthernConnector.dgn

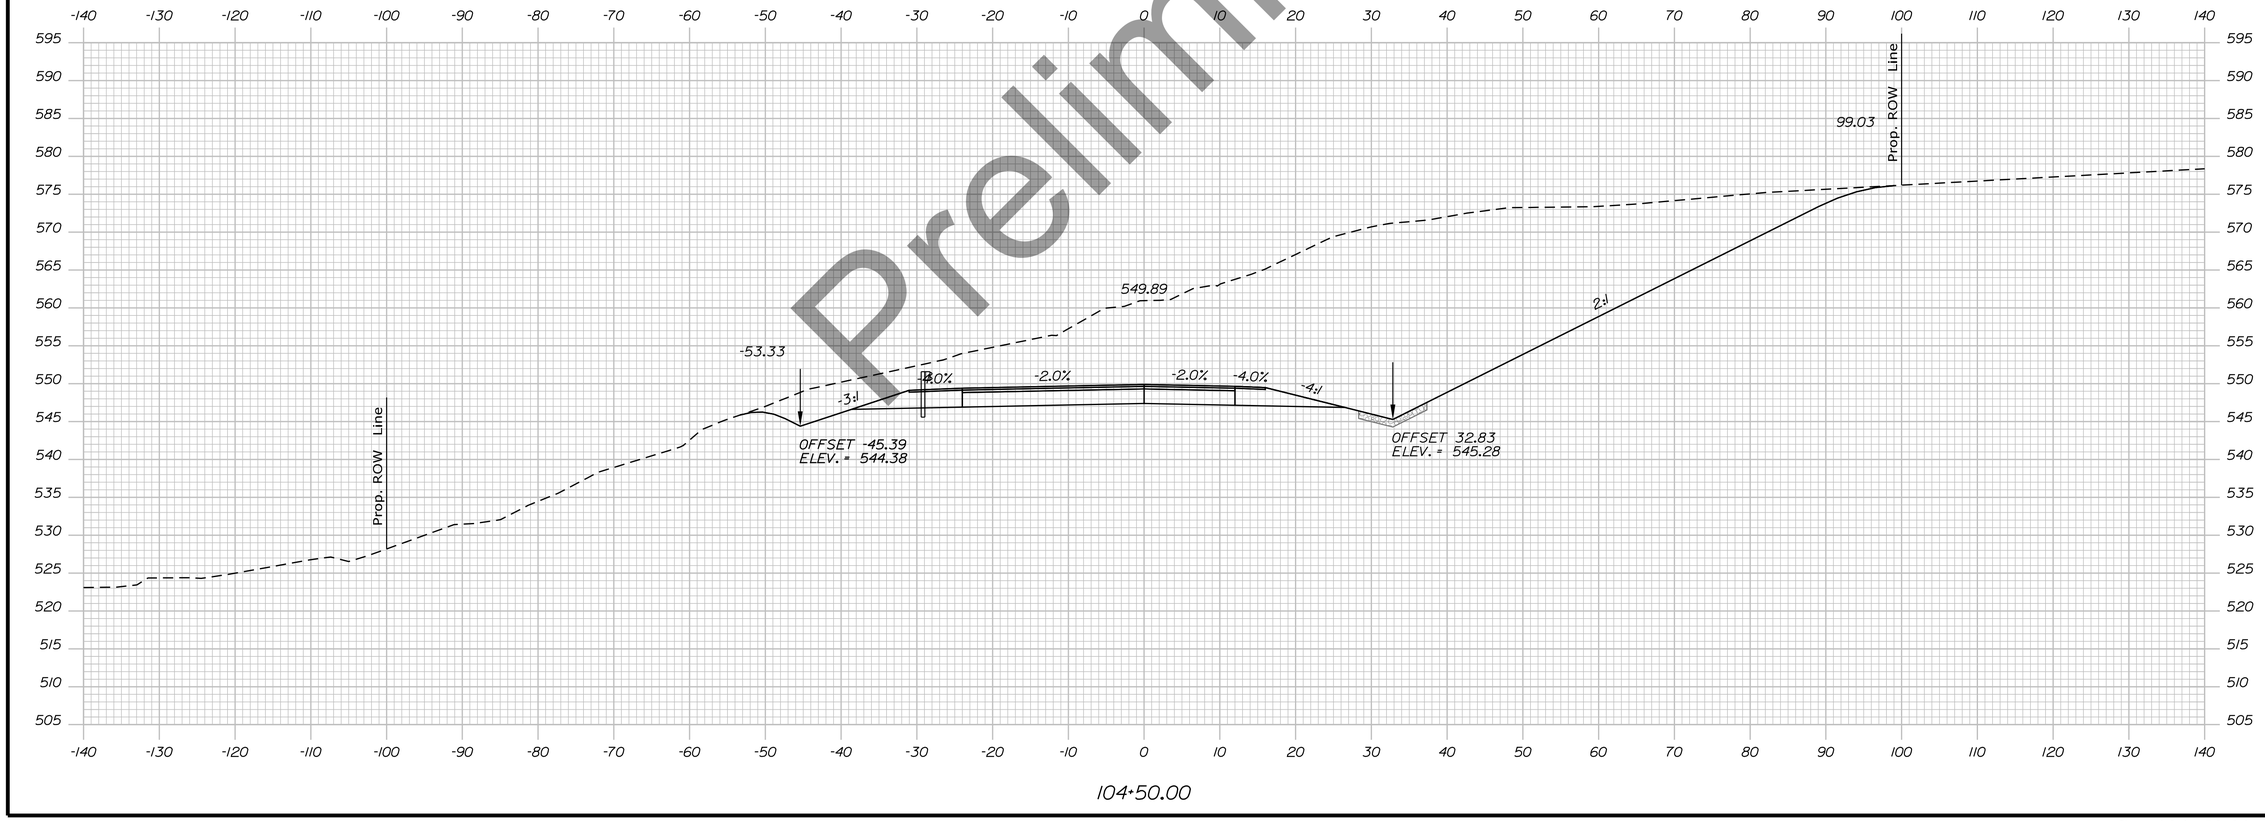

Preliminary

PROJ. MANAGER	R.M.	BY	DATE
DESIGN-DETAILED			
CHECKED-REVIEWED			SIGNATURE
DESIGN2-DETAILED2			
DESIGN3-DETAILED3			P.E. NUMBER
REVISIONS 1			
REVISIONS 2			
REVISIONS 3			DATE
REVISIONS 4			
FIELD CHANGES			

STATE OF MAINE
DEPARTMENT OF TRANSPORTATION

HPP-6462(920)

PIN
WIN 6462.91

HIGHWAY PLANS

PRESQUE ISLE
SOUTHERN CONNECTOR

CROSS SECTIONS


SHEET NUMBER

395

OF

Sta. 104+50.00 to Sta. 104+50.00

Username: EFlynn Date:8/3/2023
Division: HIGHWAY
Filename: ...\H5_03_SouthernConnector.dgn

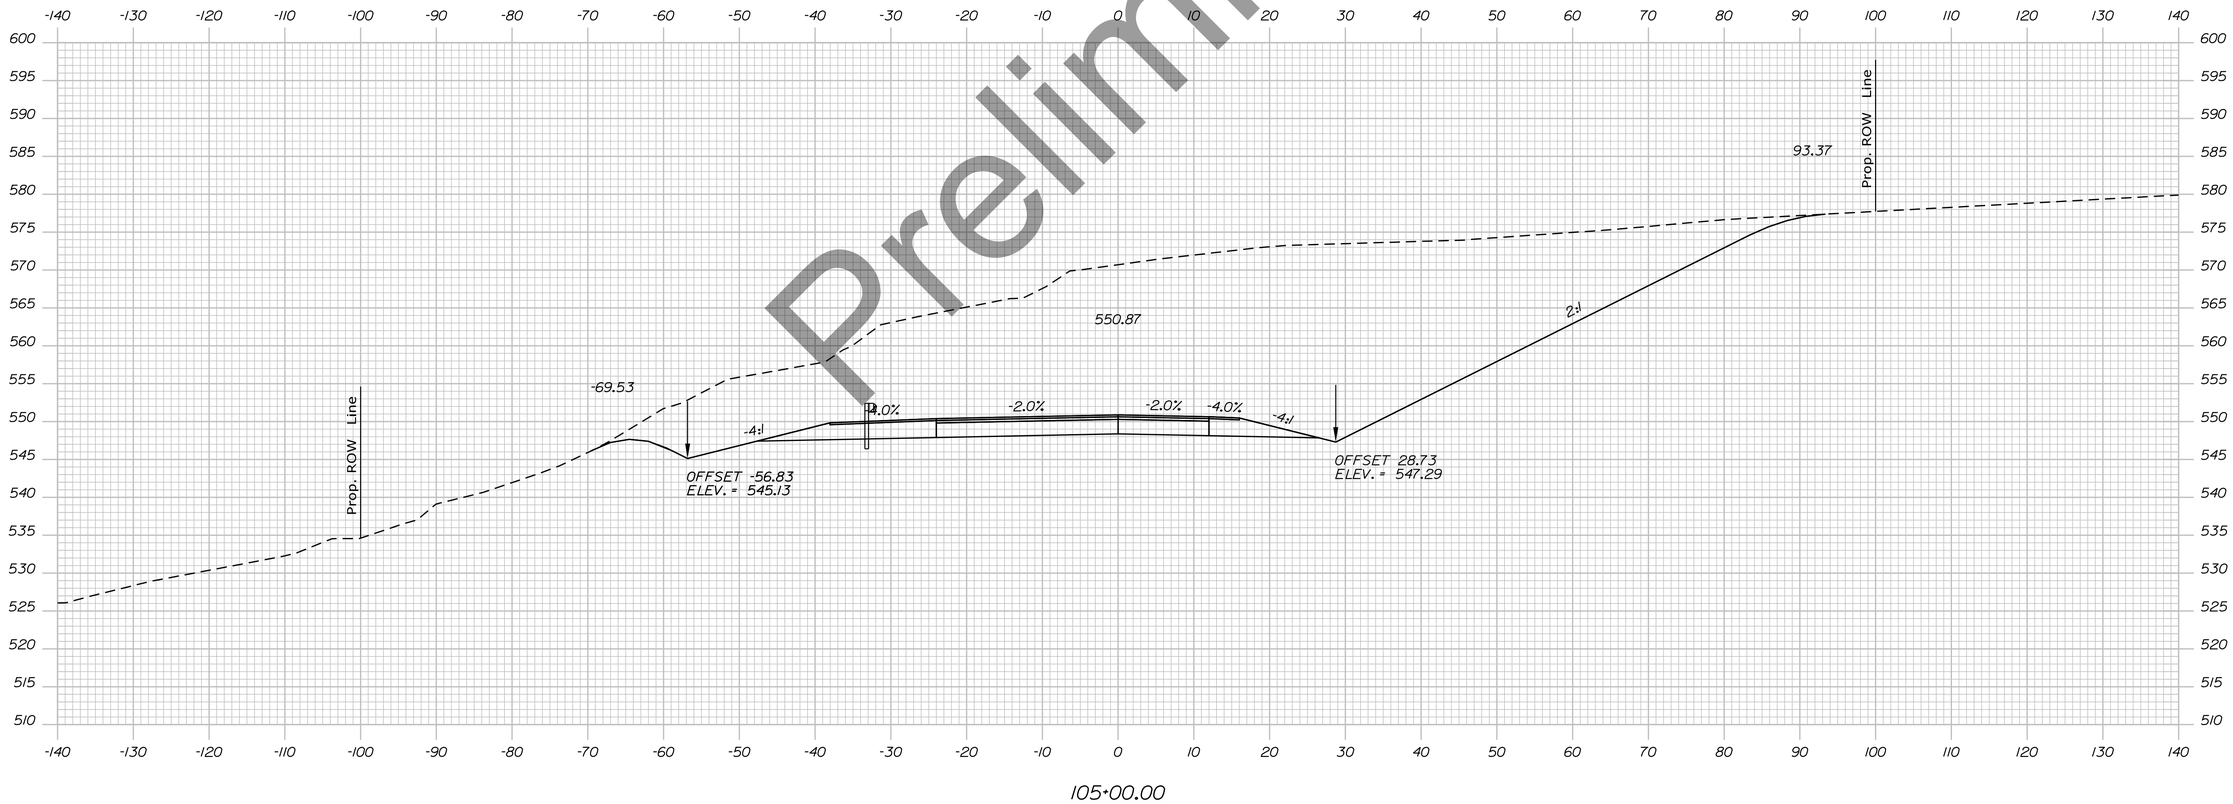

Preliminary

STATE OF MAINE
DEPARTMENT OF TRANSPORTATION

HPP-6462(920)

PIN
WIN 6462.91

HIGHWAY PLANS

	R.M.	BY	DATE
PROJ. MANAGER			
DESIGN-DETAILED			
CHECKED-REVIEWED			
DESIGN2-DETAILED2			
DESIGN3-DETAILED3			
REVISIONS 1			
REVISIONS 2			
REVISIONS 3			
REVISIONS 4			
FIELD CHANGES			

SIGNATURE

P.E. NUMBER

DATE

PRESQUE ISLE
SOUTHERN CONNECTOR

CROSS SECTIONS

SHEET NUMBER

396


OF

Sta. 105+00.00 to Sta. 105+00.00

Username: EFlynn Date:8/3/2023

Division: HIGHWAY

Filename: ...\H5_03_SouthernConnector.dgn

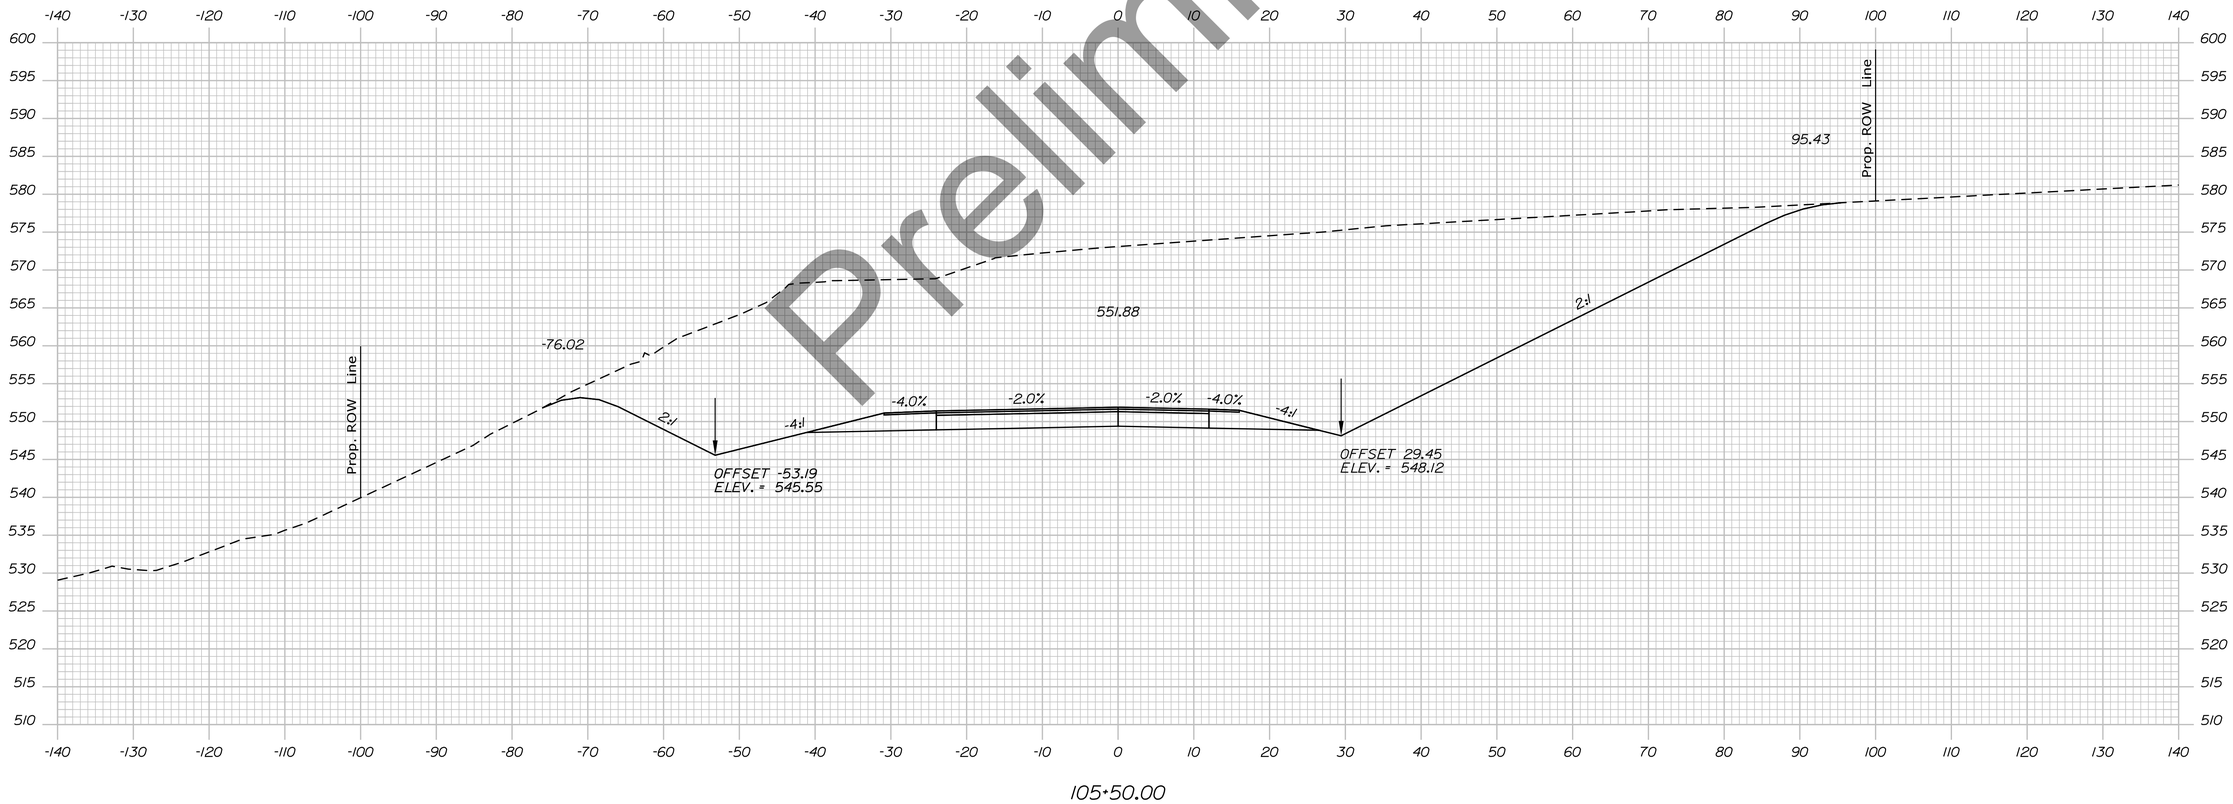

Preliminary

PROJ. MANAGER	R.M.	BY	DATE
DESIGN-DETAILED			
CHECKED-REVIEWED			SIGNATURE
DESIGN2-DETAILED2			
DESIGN3-DETAILED3			P.E. NUMBER
REVISIONS 1			
REVISIONS 2			
REVISIONS 3			DATE
REVISIONS 4			
FIELD CHANGES			

STATE OF MAINE
DEPARTMENT OF TRANSPORTATION

HPP-6462(920)

PIN
WIN 6462.91

HIGHWAY PLANS

PRESQUE ISLE
SOUTHERN CONNECTOR


CROSS SECTIONS

SHEET NUMBER

397

OF

Sta. 105+50.00 to Sta. 105+50.00

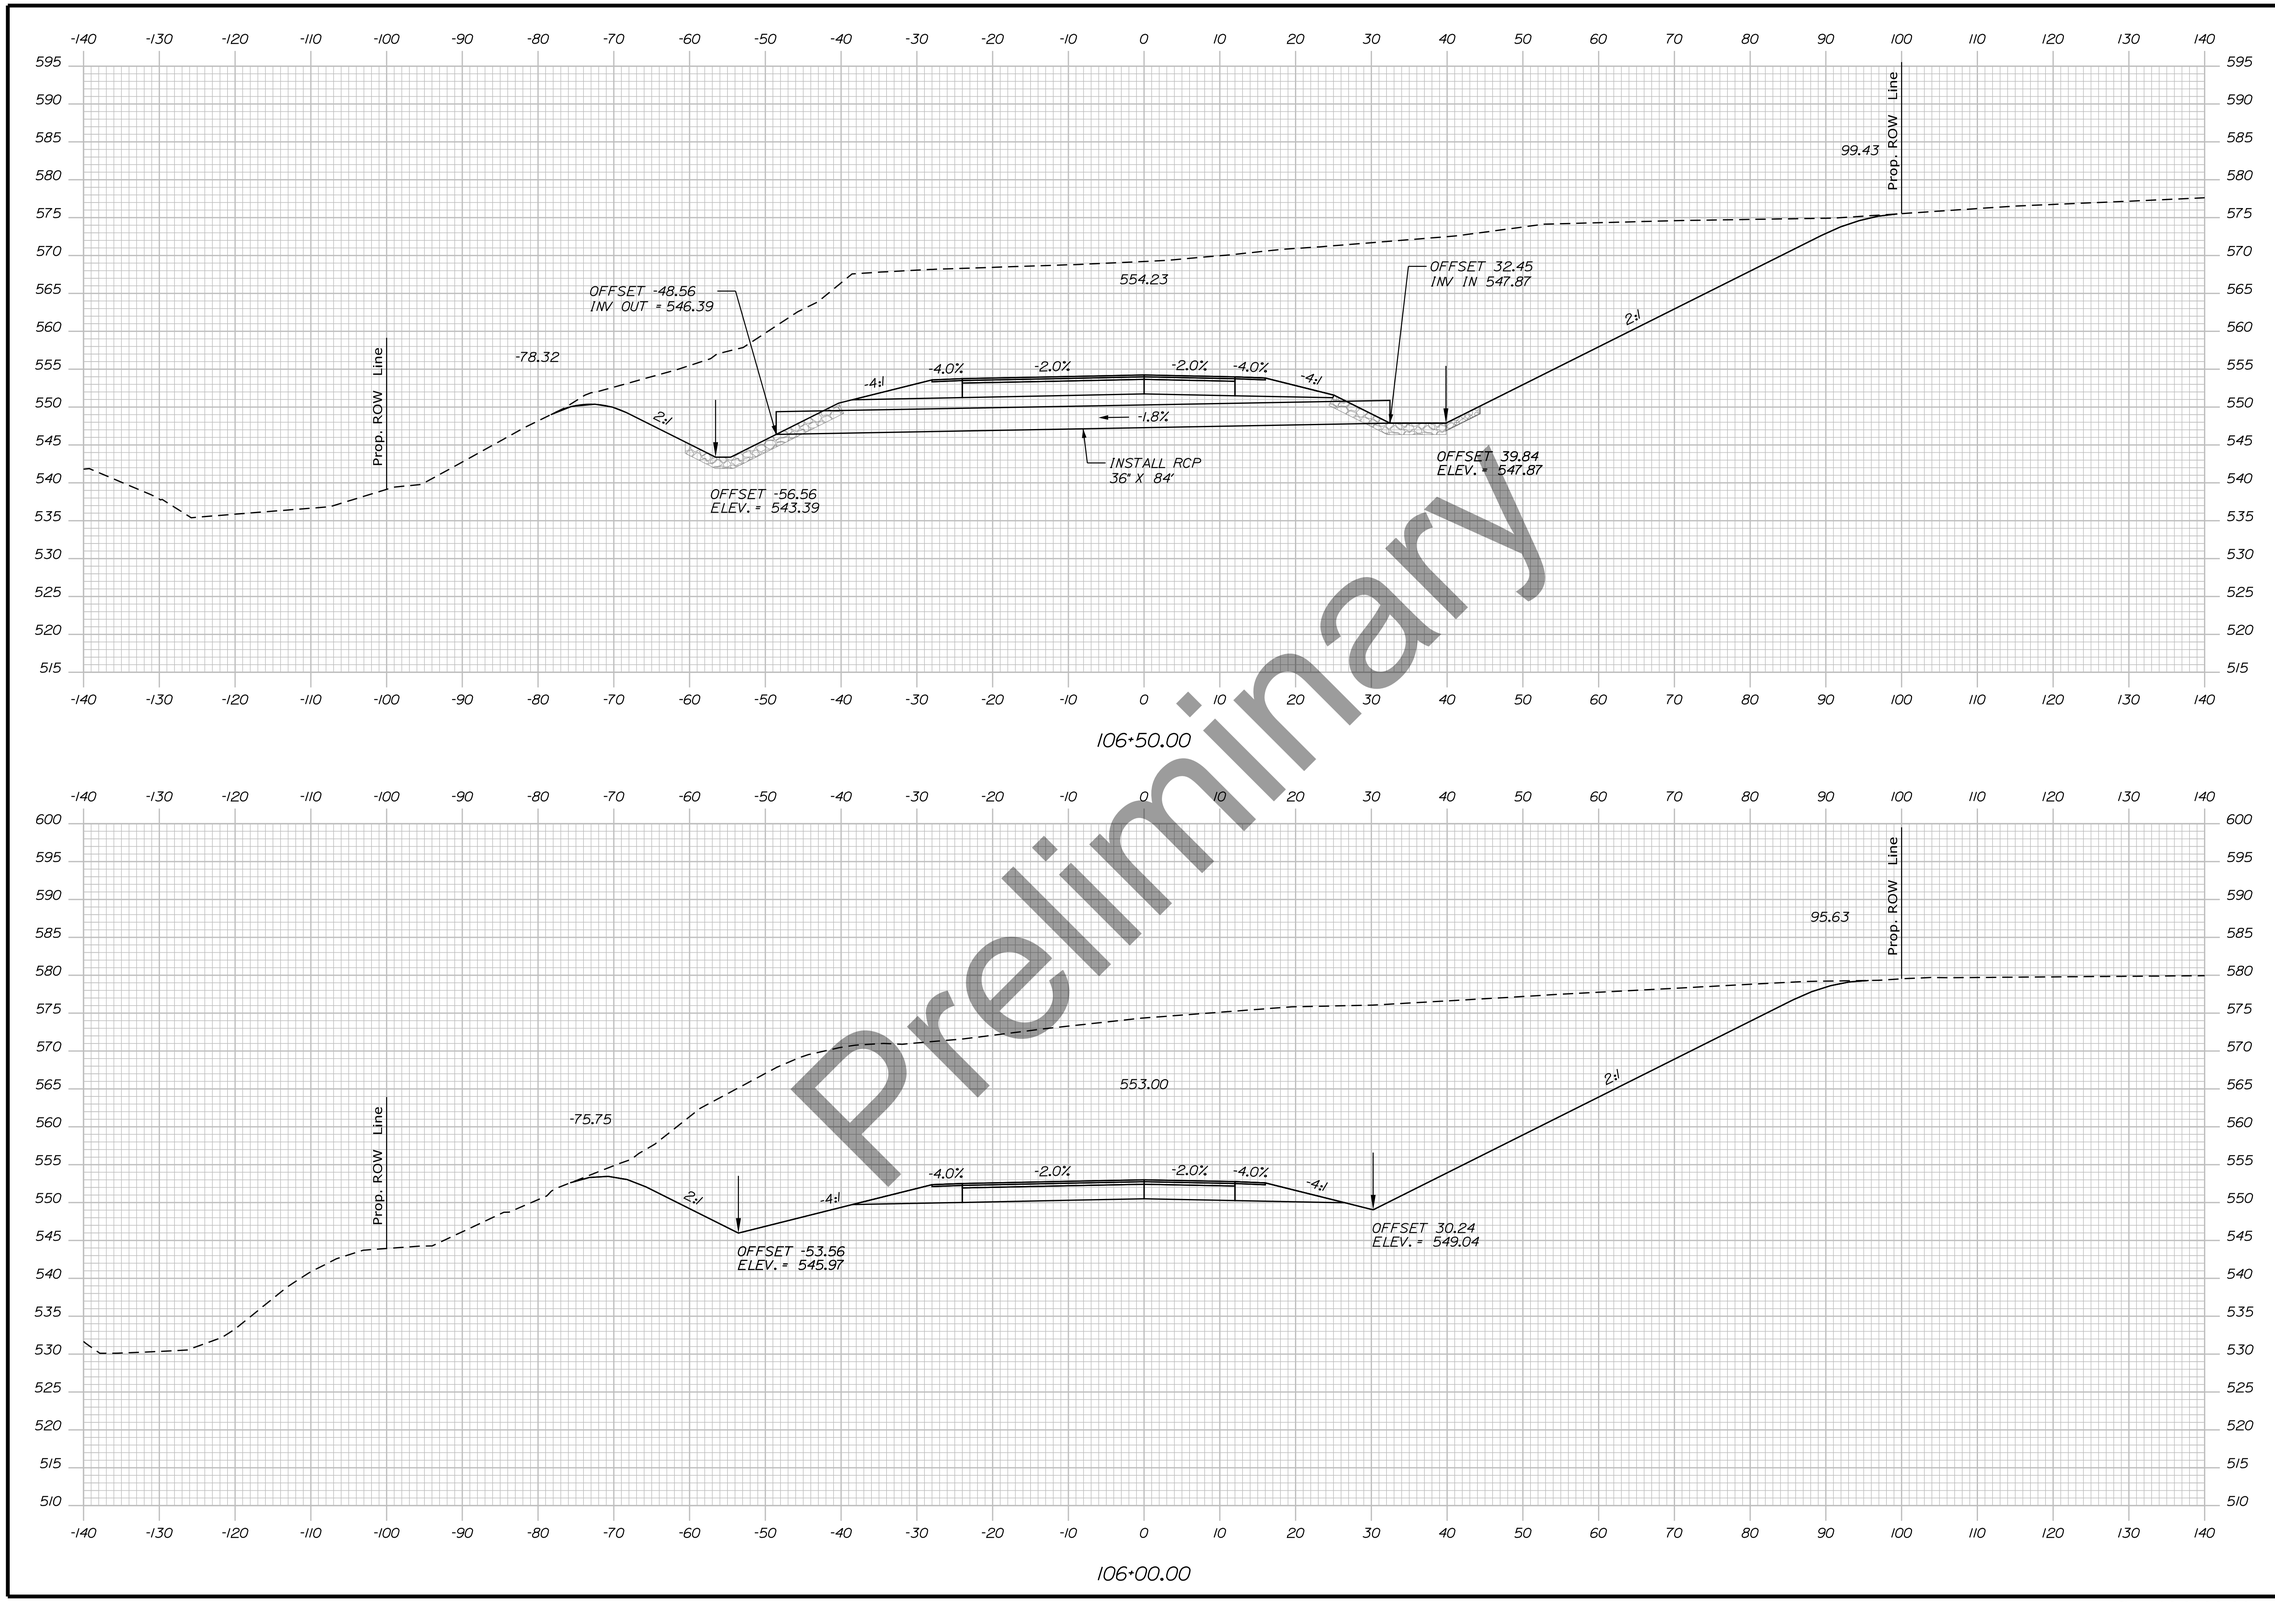

Preliminary

Date:8/3/2023

Username: EFlynn

Division: HIGHWAY

Filename: ...\H5_03_SouthernConnector.dgn

STATE OF MAINE
DEPARTMENT OF TRANSPORTATION

HPP-6462(920)

PIN
WIN 6462.91

HIGHWAY PLANS

	R.M.	BY	DATE
PROJ. MANAGER			
DESIGN-DETAILED			
CHECKED-REVIEWED			
DESIGN2-DETAILED2			
DESIGN3-DETAILED3			
REVISIONS 1			
REVISIONS 2			
REVISIONS 3			
REVISIONS 4			
FIELD CHANGES			

SIGNATURE

P.E. NUMBER

DATE

PRESQUE ISLE
SOUTHERN CONNECTOR


CROSS SECTIONS

SHEET NUMBER

398

OF

Sta. 106+00.00 to Sta. 106+50.00

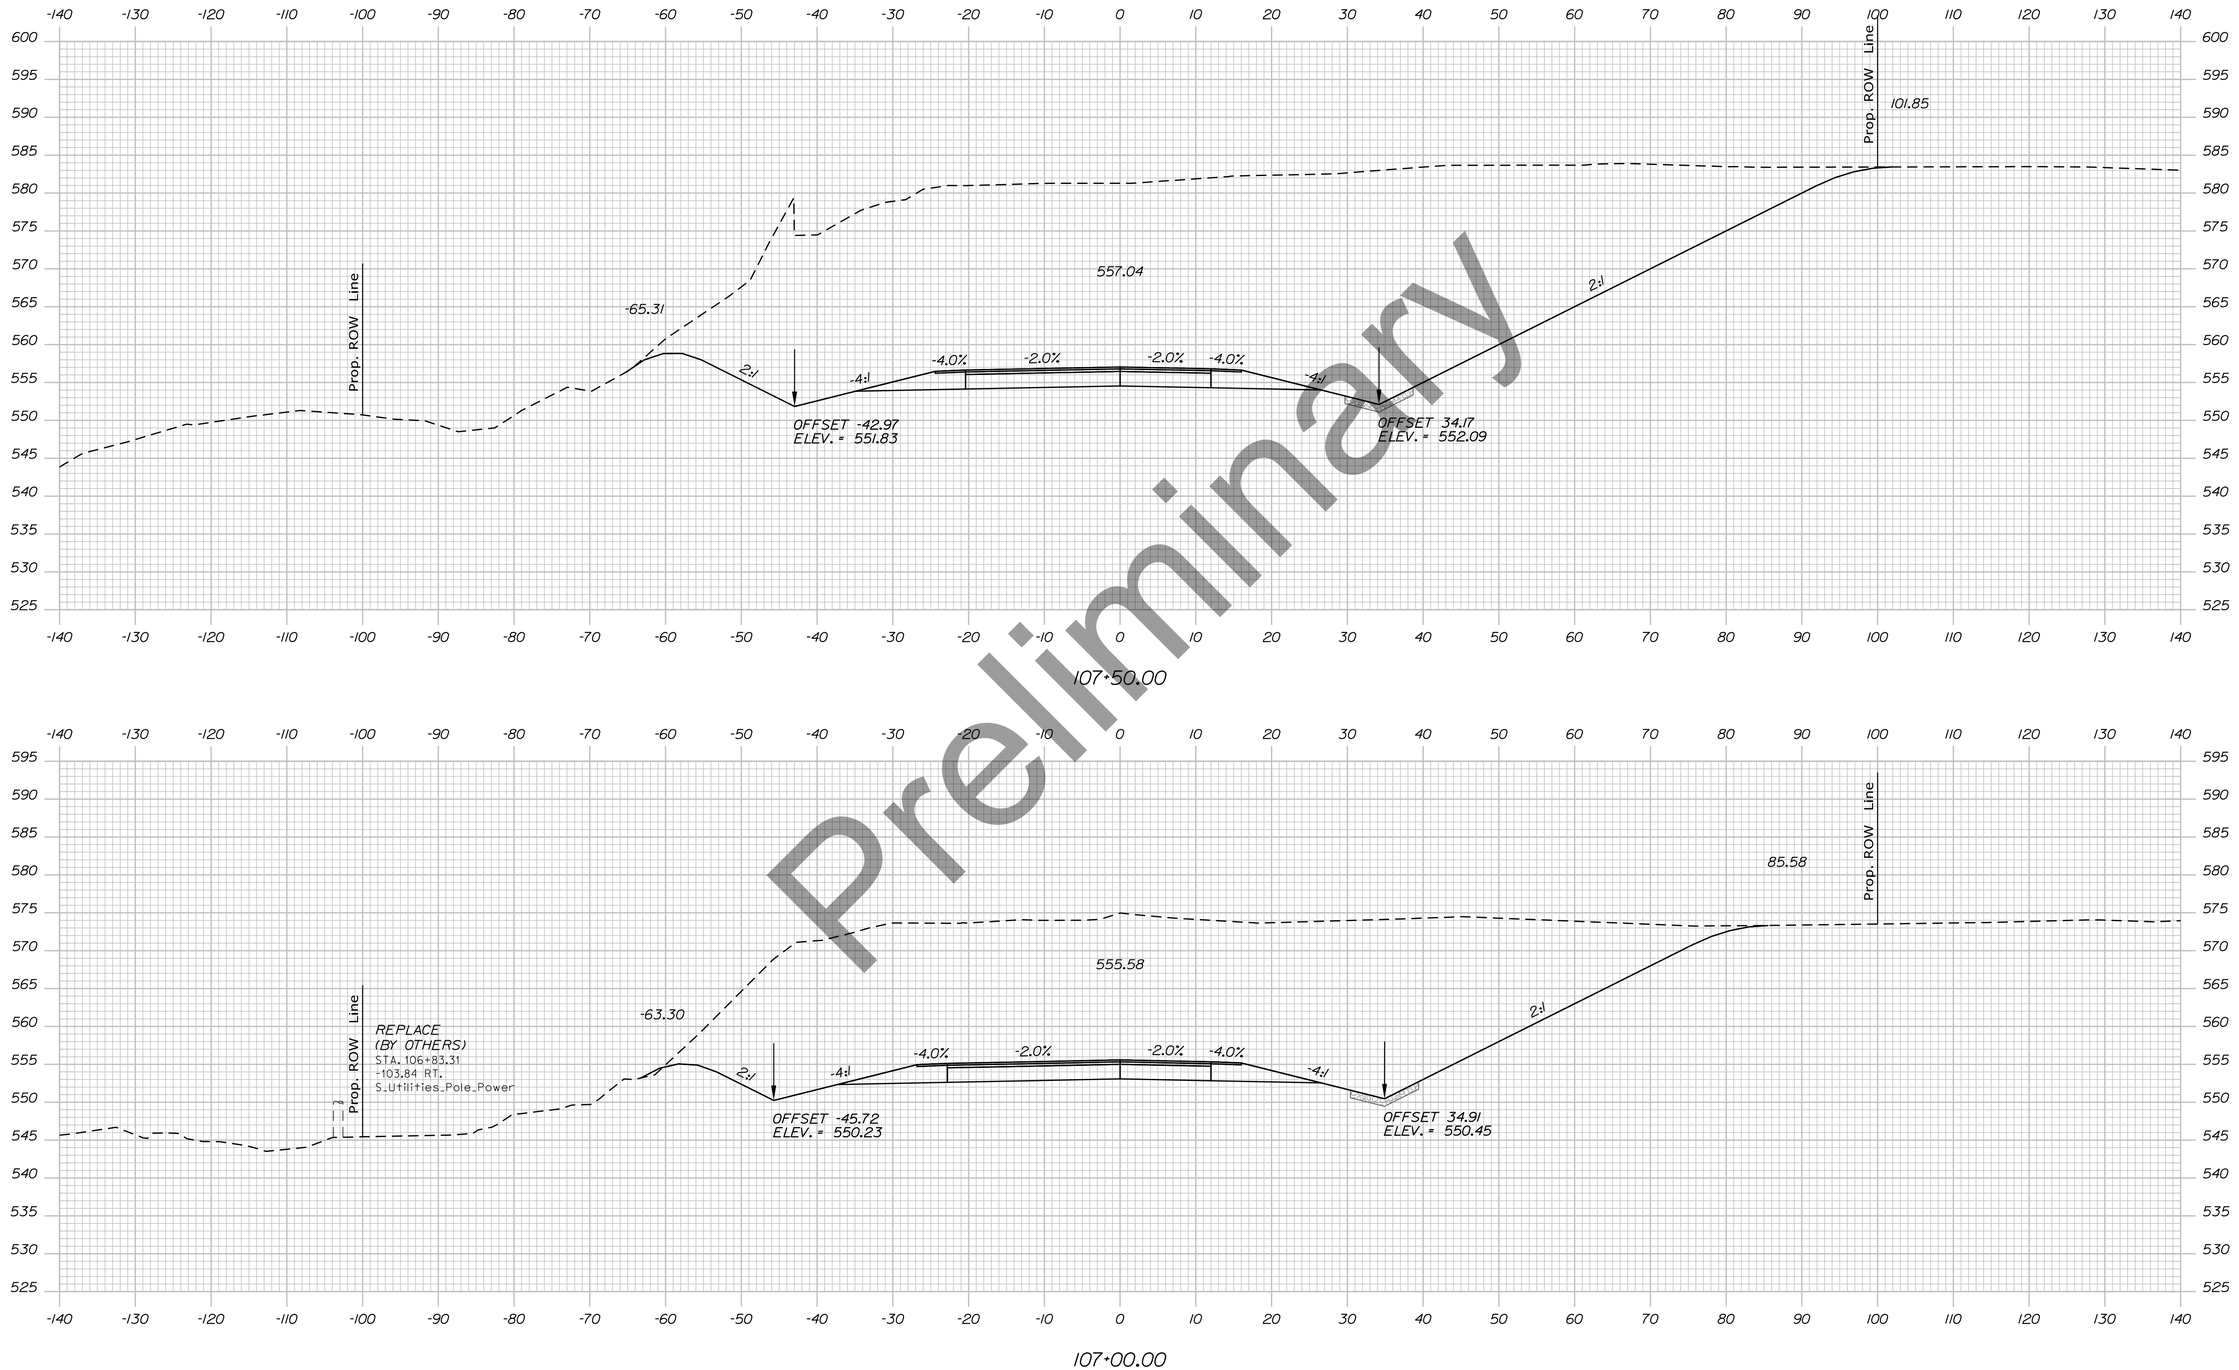

Preliminary

Filename: ...\H5_03_SouthernConnector.dgn Division: HIGHWAY Username: EFlynn Date:8/3/2023

STATE OF MAINE
DEPARTMENT OF TRANSPORTATION

HPP-6462(920)

PIN
WIN 6462.91

HIGHWAY PLANS

SIGNATURE

P.E. NUMBER

DATE

	R.M.	BY	DATE
PROJ. MANAGER			
DESIGN-DETAILED			
CHECKED-REVIEWED			
DESIGN2-DETAILED2			
DESIGN3-DETAILED3			
REVISIONS 1			
REVISIONS 2			
REVISIONS 3			
REVISIONS 4			
FIELD CHANGES			

PRESQUE ISLE
SOUTHERN CONNECTOR

CROSS SECTIONS


SHEET NUMBER

399

OF

Sta. 107+00.00 to Sta. 107+50.00

Username: EFlynn
Date:8/3/2023
Division: HIGHWAY
Filename: ...\H5_03_SouthernConnector.dgn

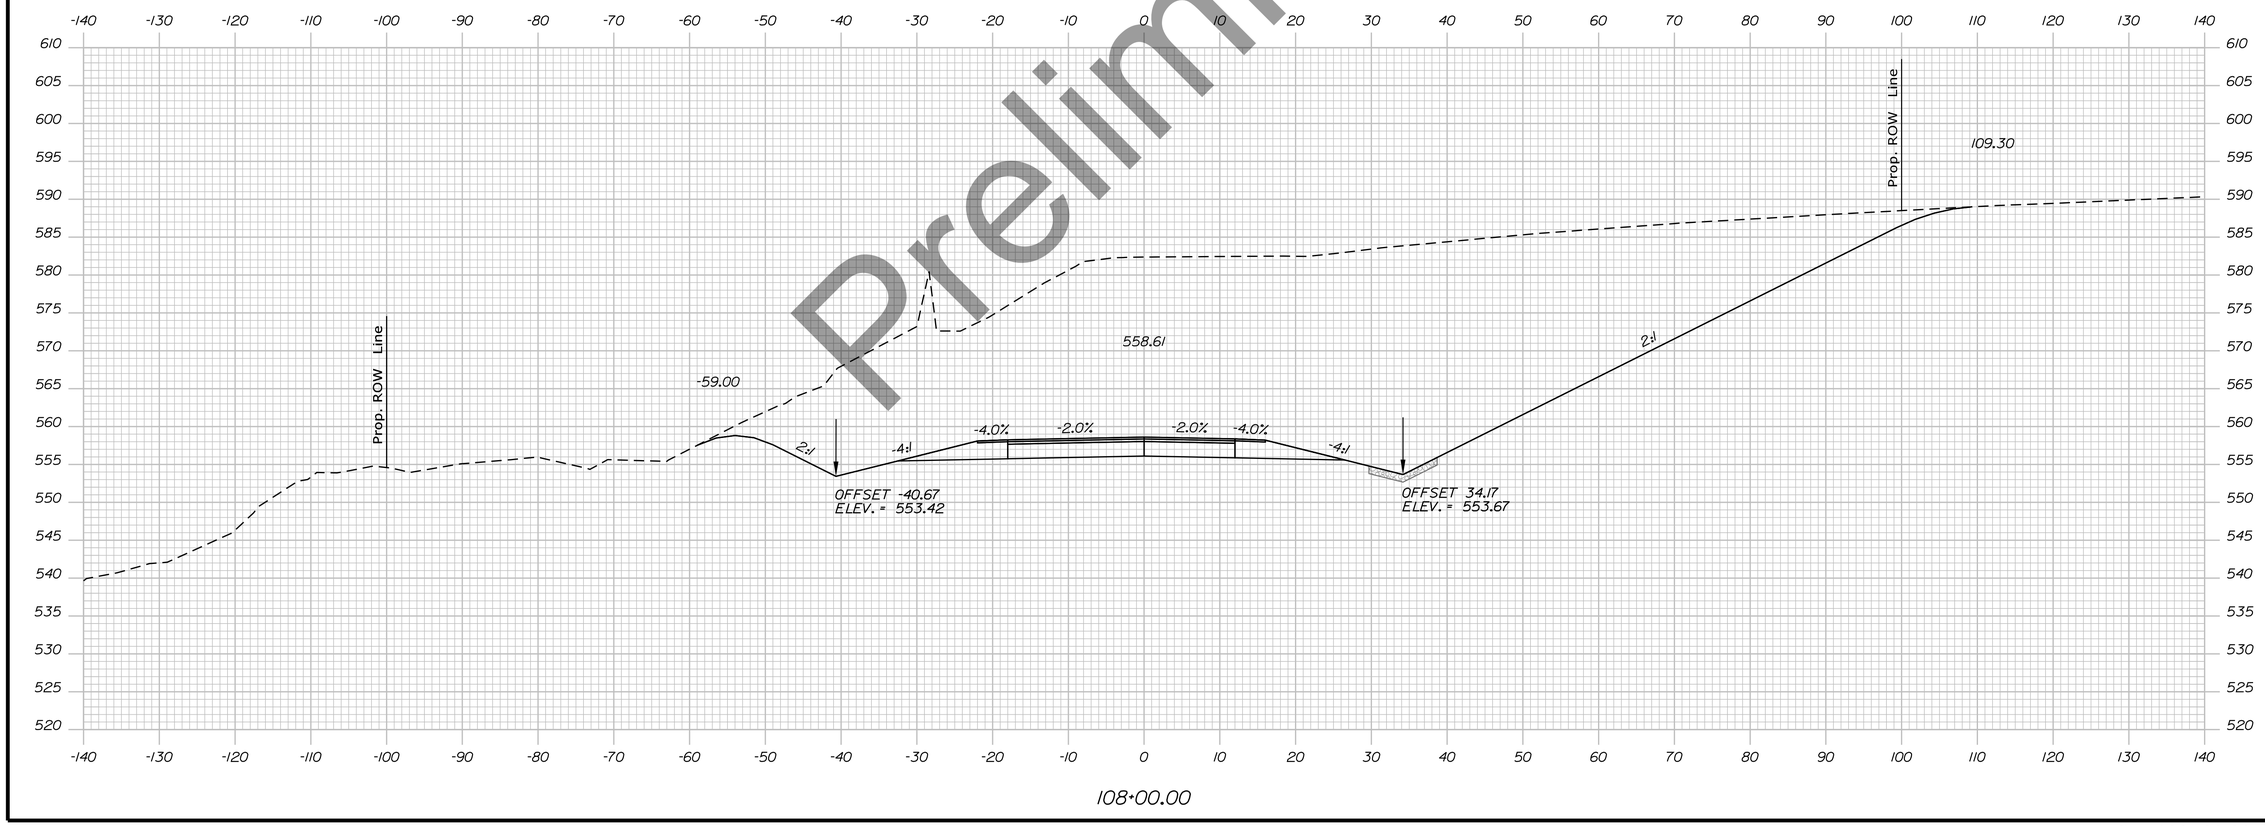

Preliminary

STATE OF MAINE
DEPARTMENT OF TRANSPORTATION

HPP-6462(920)

PIN
WIN 6462.91

HIGHWAY PLANS

	R.M.	BY	DATE
PROJ. MANAGER			
DESIGN-DETAILED			
CHECKED-REVIEWED			
DESIGN2-DETAILED2			
DESIGN3-DETAILED3			
REVISIONS 1			
REVISIONS 2			
REVISIONS 3			
REVISIONS 4			
FIELD CHANGES			

SIGNATURE

P.E. NUMBER

DATE

PRESQUE ISLE
SOUTHERN CONNECTOR

CROSS SECTIONS

SHEET NUMBER


400

OF

Sta. 108+00.00 to Sta. 108+00.00

Filename: ...\H5_03_SouthernConnector.dgn Division: HIGHWAY Username: EFlynn Date:8/3/2023

Preliminary

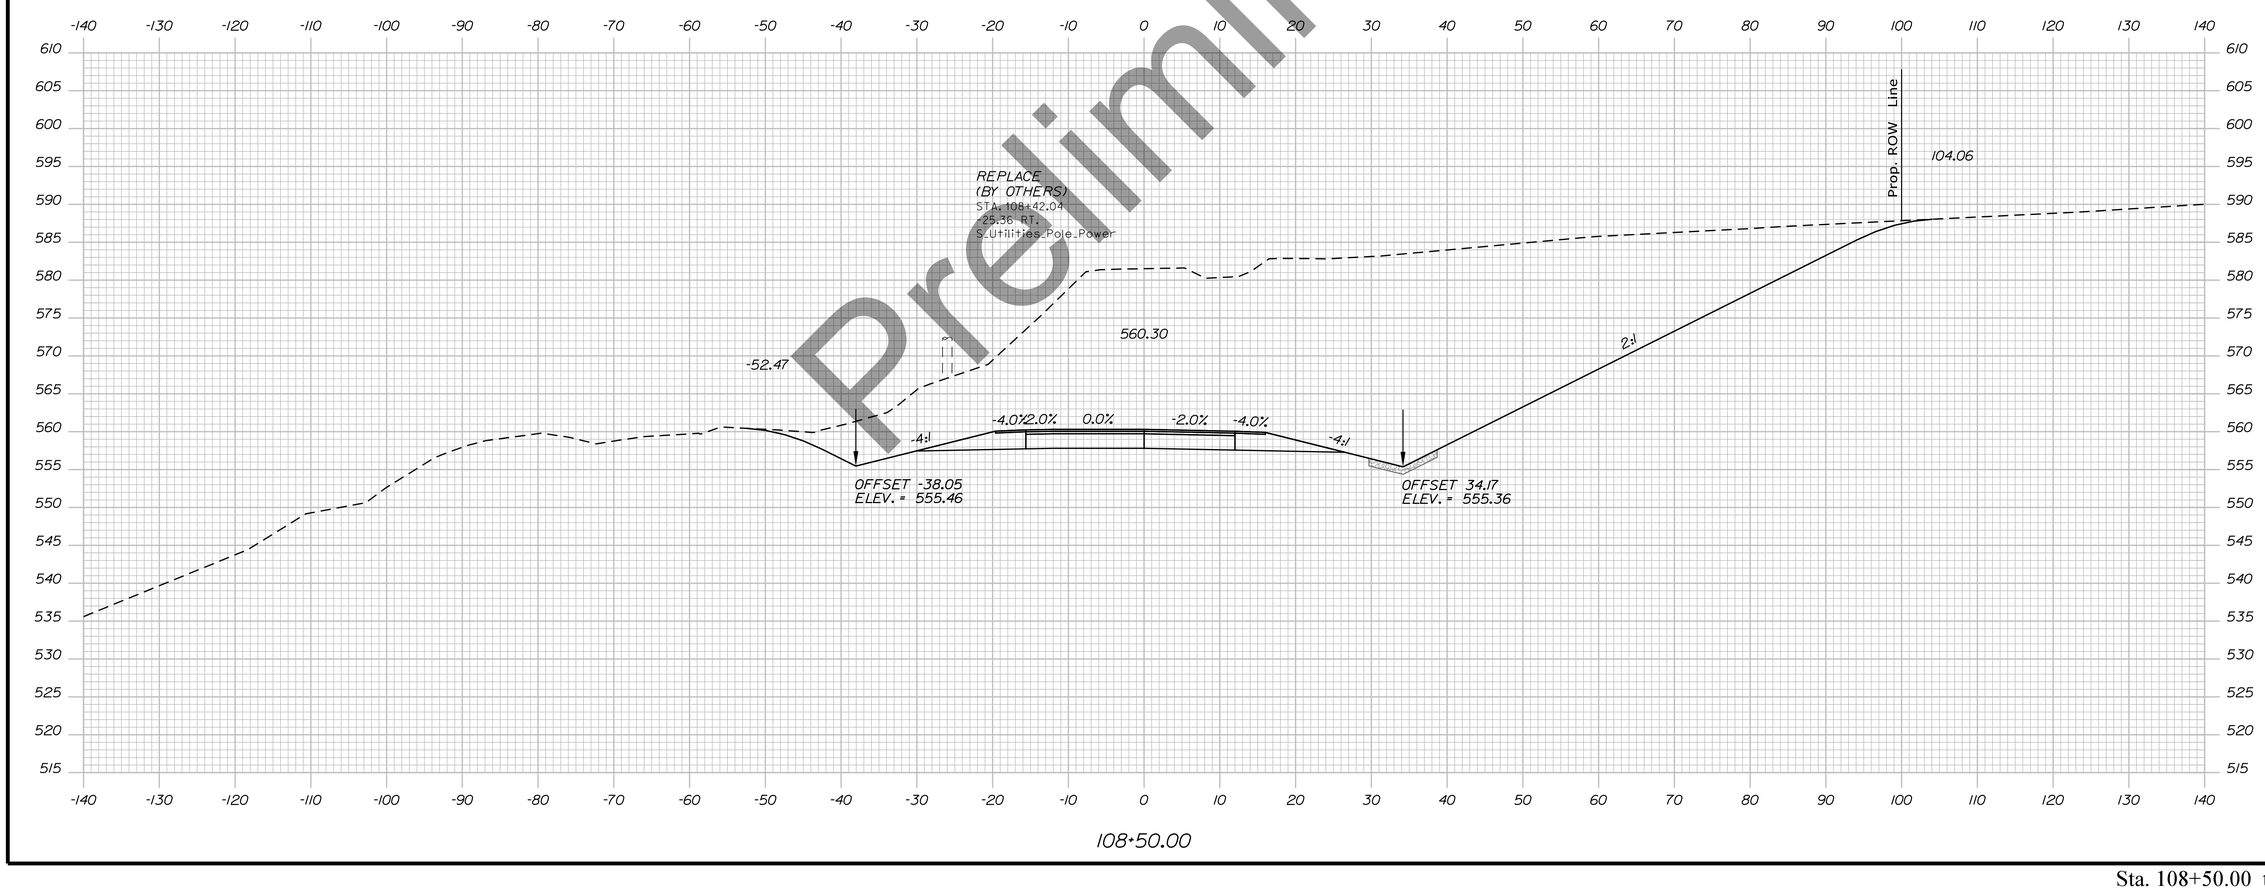

STATE OF MAINE
DEPARTMENT OF TRANSPORTATION

HPP-6462(920)

PIN
WIN 6462.91

HIGHWAY PLANS

R.M.	BY	DATE

SIGNATURE

P.E. NUMBER

DATE

PROJ. MANAGER
DESIGN-DETAILED
CHECKED-REVIEWED
DESIGN2-DETAILED2
DESIGN3-DETAILED3
REVISIONS 1
REVISIONS 2
REVISIONS 3
REVISIONS 4
FIELD CHANGES

PRESQUE ISLE
SOUTHERN CONNECTOR


CROSS SECTIONS

SHEET NUMBER

401

OF

Sta. 108+50.00 to Sta. 108+50.00

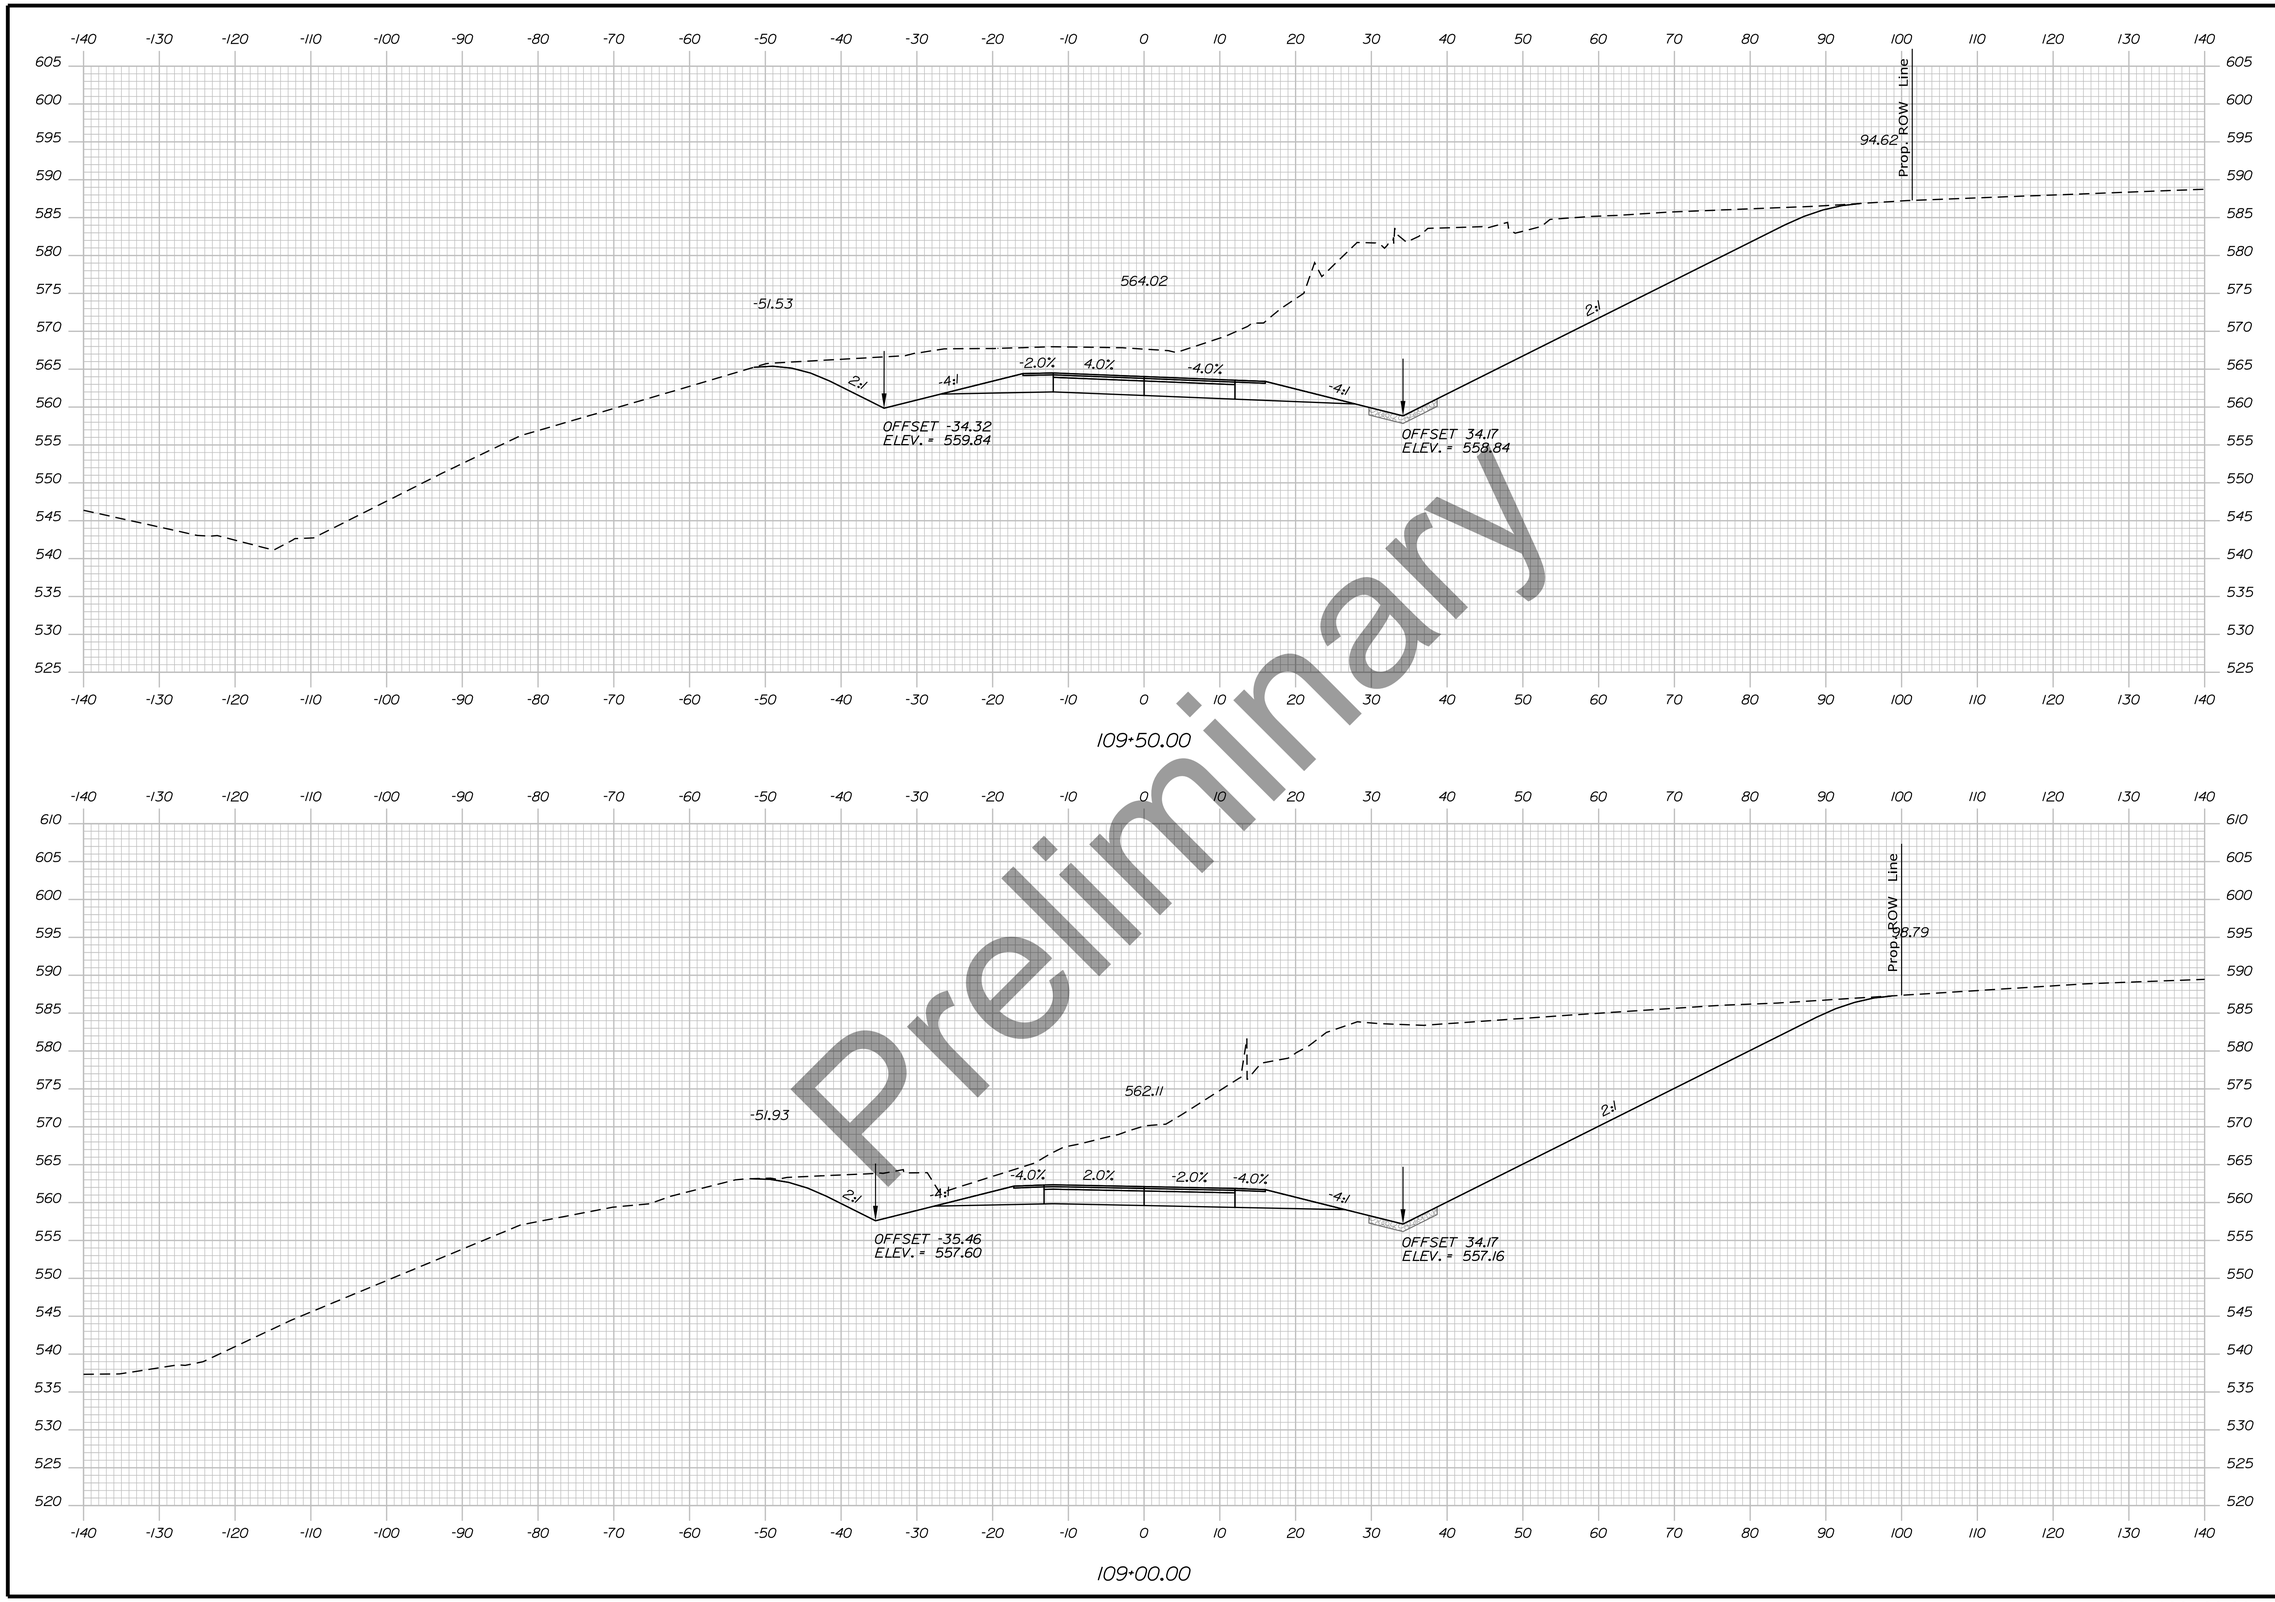

Preliminary

STATE OF MAINE
DEPARTMENT OF TRANSPORTATION

HPP-6462(920)

PIN
WIN 6462.91

HIGHWAY PLANS

	R.M.	BY	DATE
PROJ. MANAGER			
DESIGN-DETAILED			
CHECKED-REVIEWED			
DESIGN2-DETAILED2			
DESIGN3-DETAILED3			
REVISIONS 1			
REVISIONS 2			
REVISIONS 3			
REVISIONS 4			
FIELD CHANGES			

SIGNATURE

P.E. NUMBER

DATE

PRESQUE ISLE
SOUTHERN CONNECTOR

CROSS SECTIONS

SHEET NUMBER

402

OF


Sta. 109+00.00 to Sta. 109+50.00


Date:8/3/2023

Username: EFlynn

Division: HIGHWAY

Filename: ...\H5_03_SouthernConnector.dgn

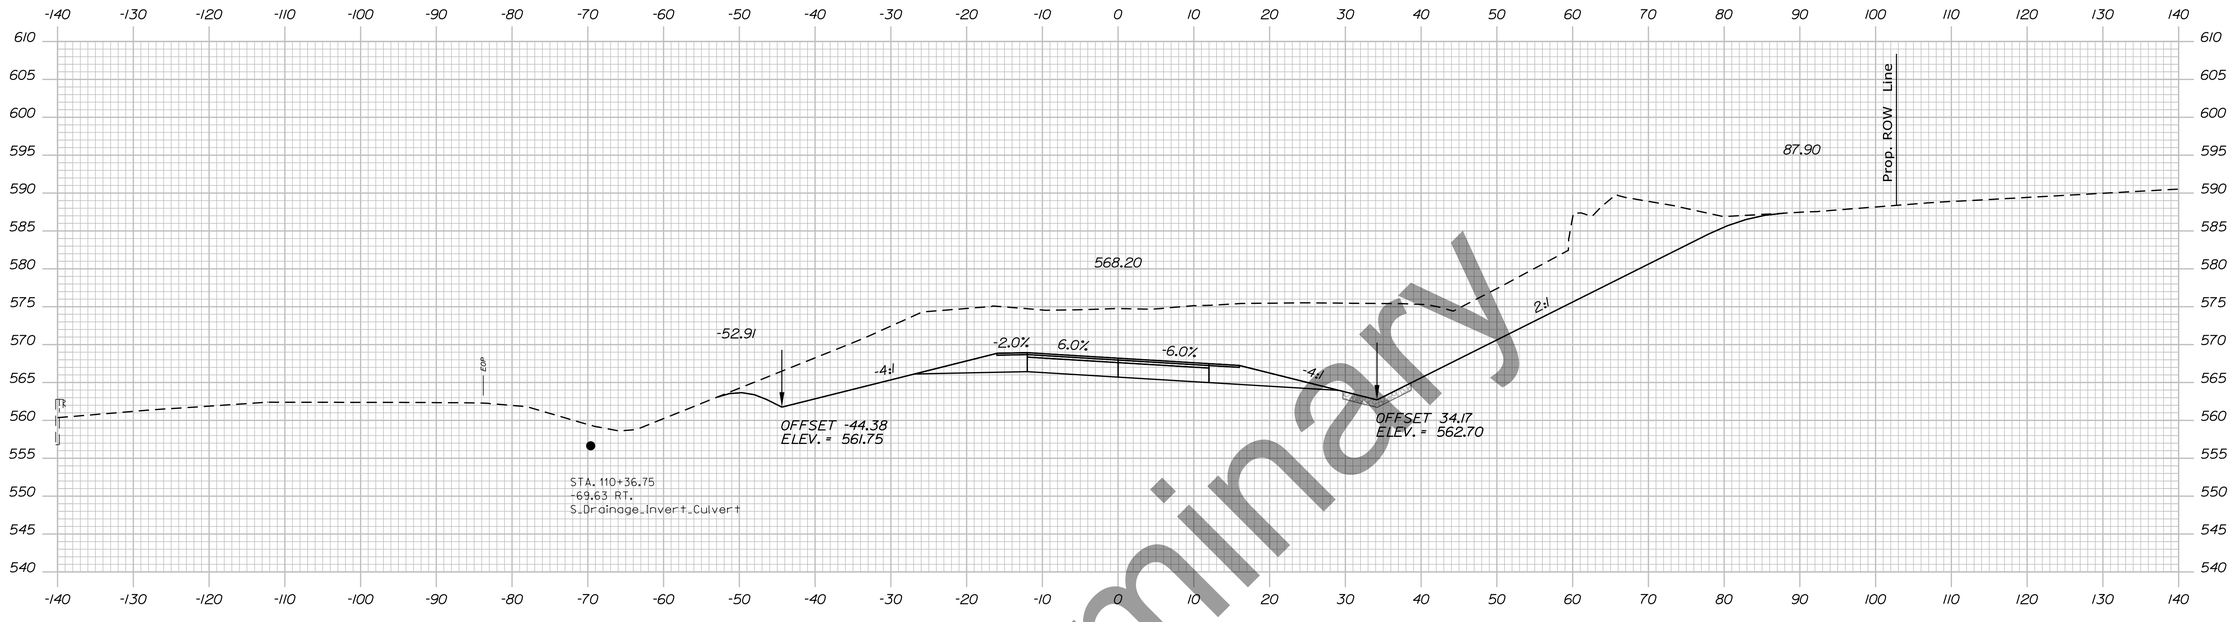

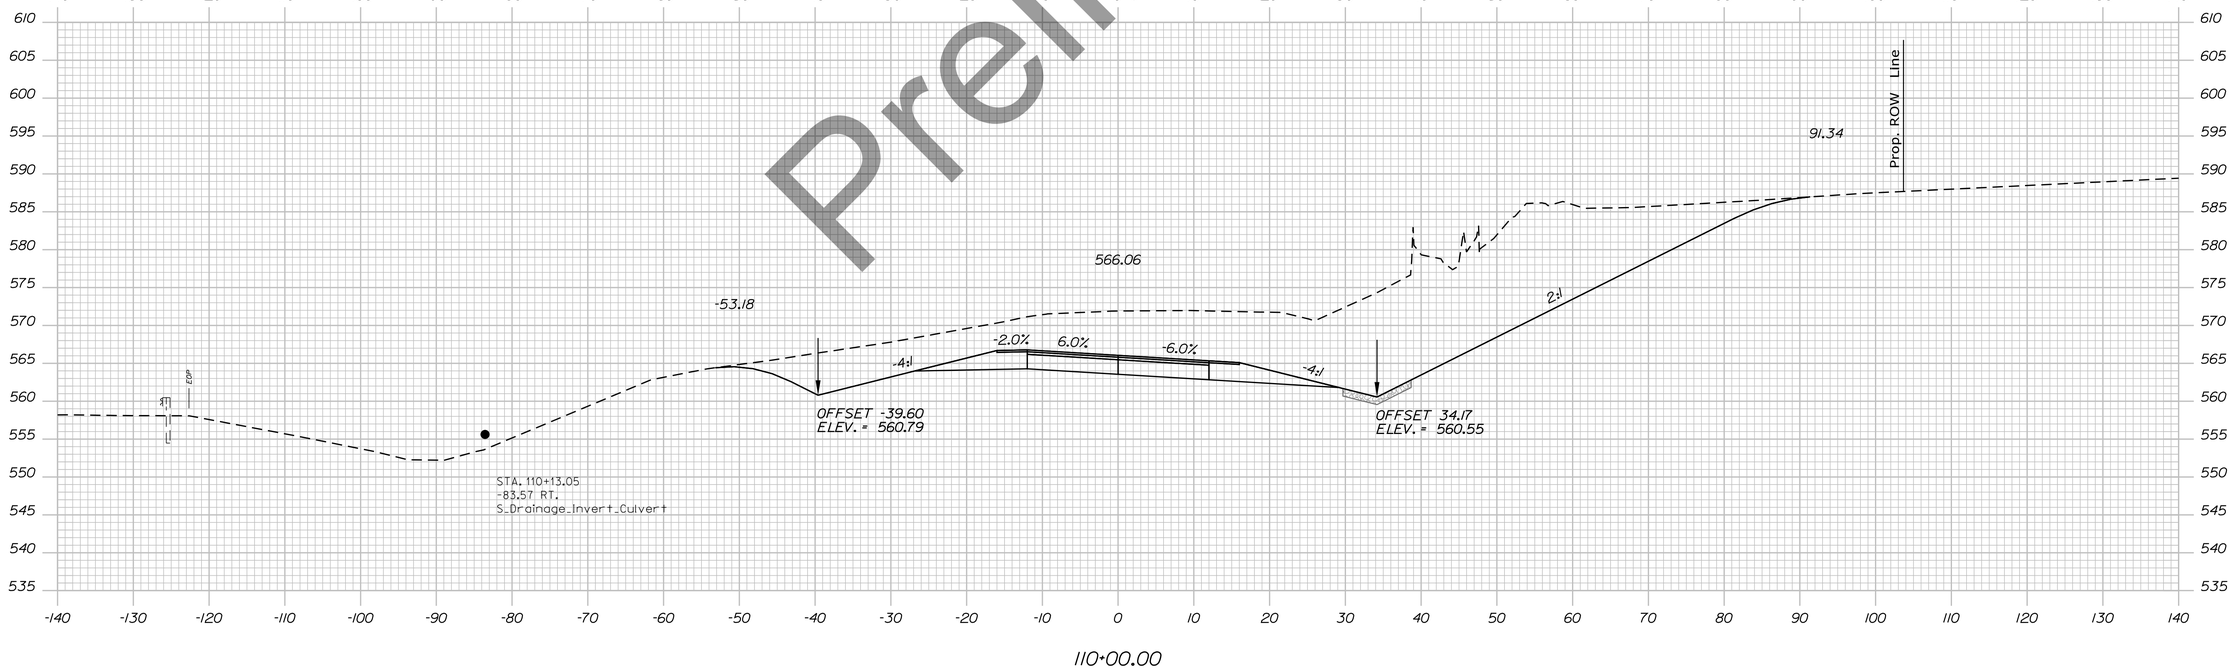

Preliminary

Filename: ...\H5_03_SouthernConnector.dgn Division: HIGHWAY Username: EFlynn Date:8/3/2023

STATE OF MAINE
DEPARTMENT OF TRANSPORTATION

HPP-6462(920)

PIN
WIN 6462.91

HIGHWAY PLANS

	R.M.	BY	DATE
PROJ. MANAGER			
DESIGN-DETAILED			
CHECKED-REVIEWED			
DESIGN2-DETAILED2			
DESIGN3-DETAILED3			
REVISIONS 1			
REVISIONS 2			
REVISIONS 3			
REVISIONS 4			
FIELD CHANGES			

SIGNATURE

P.E. NUMBER

DATE

PRESQUE ISLE
SOUTHERN CONNECTOR


CROSS SECTIONS


SHEET NUMBER

403

OF

Sta. 110+00.00 to Sta. 110+50.00

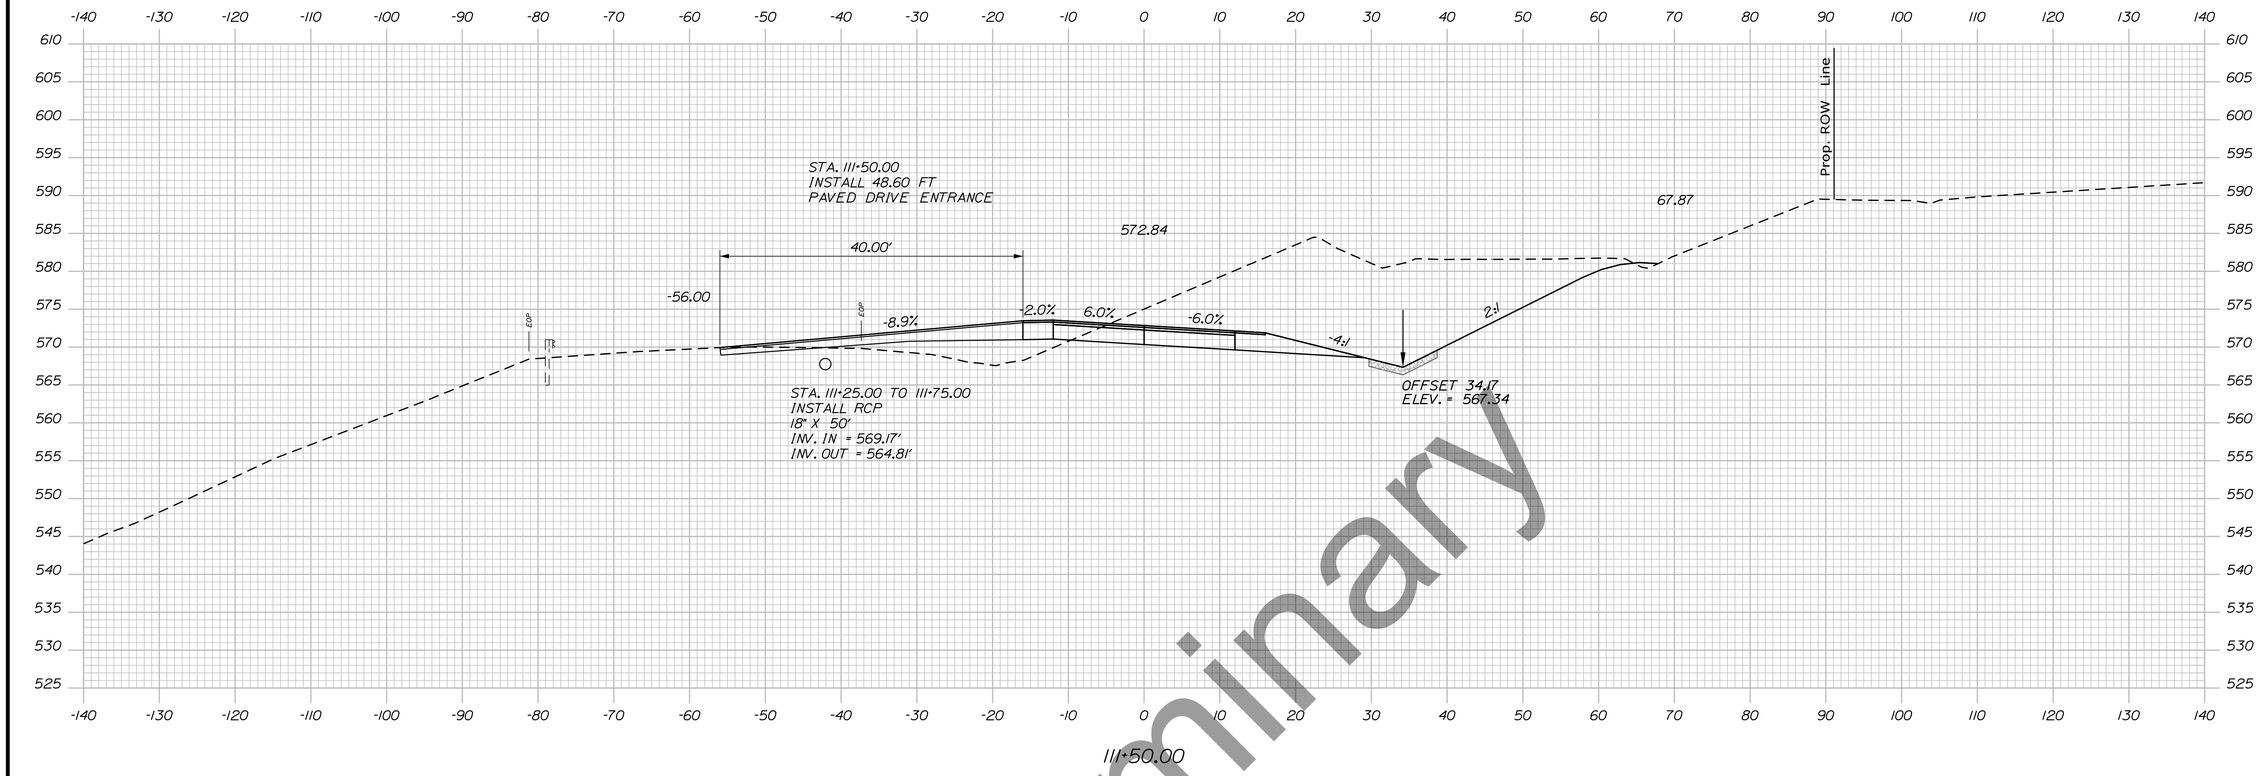

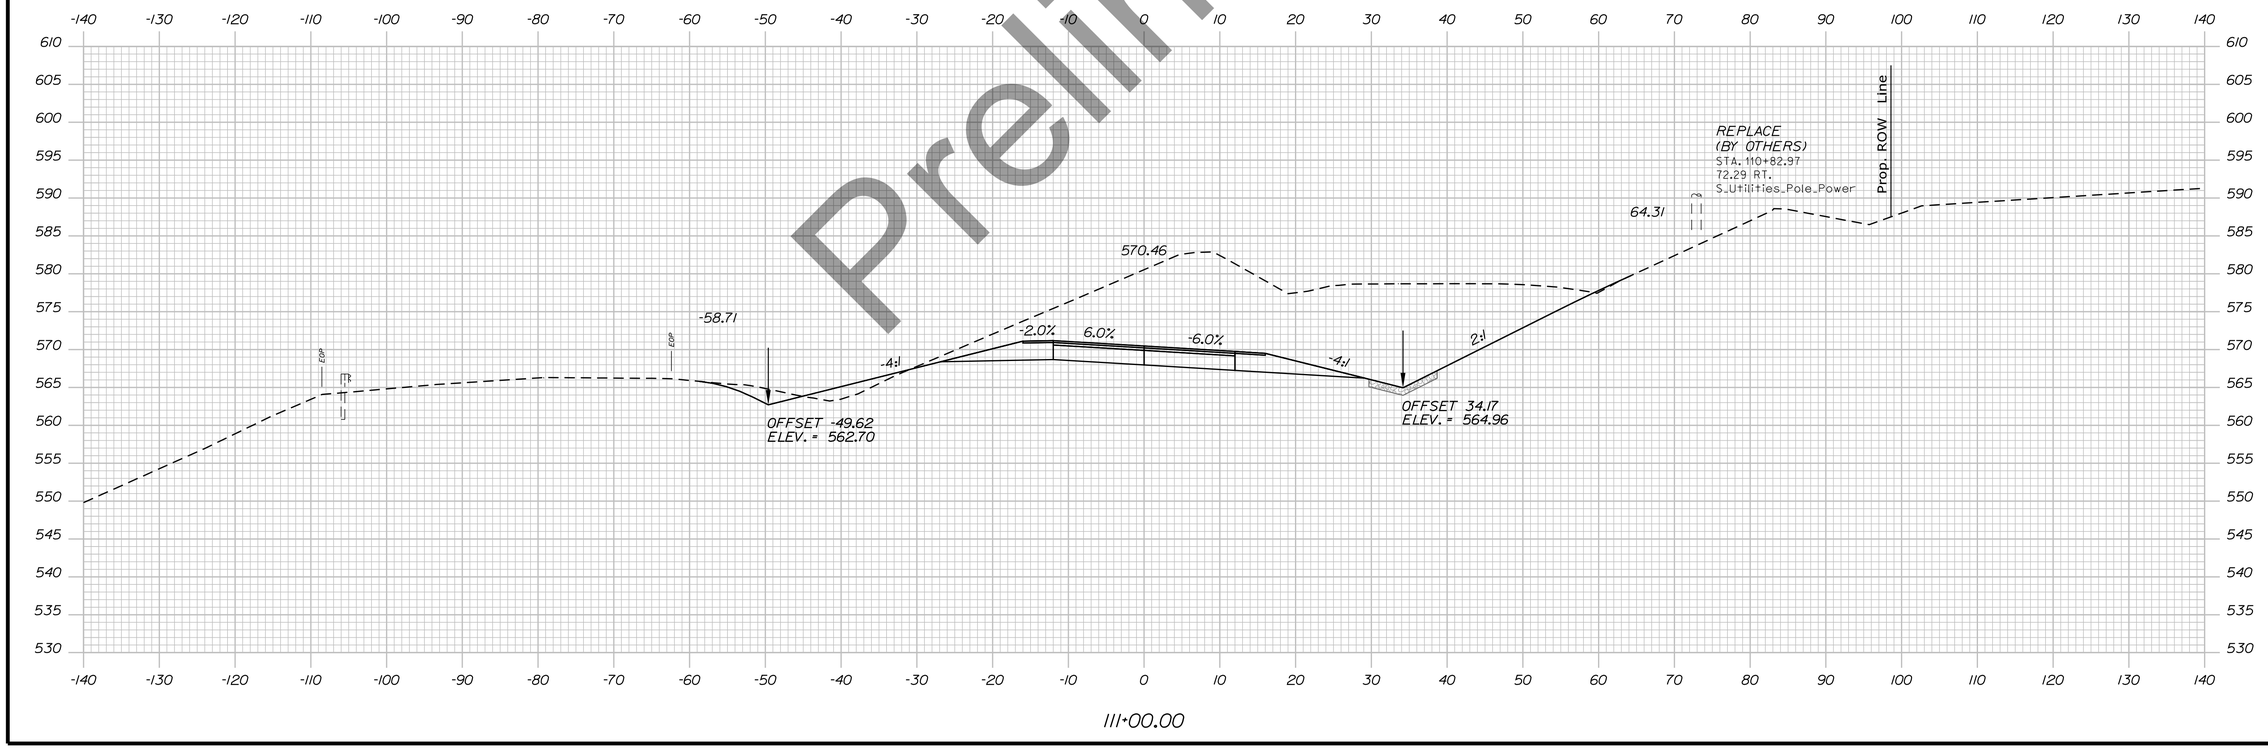

Preliminary

Sta. 111+00.00 to Sta. 111+50.00

STATE OF MAINE
DEPARTMENT OF TRANSPORTATION

HPP-6462(920)

PIN
WIN 6462.91

HIGHWAY PLANS

	R.M.	BY	DATE
PROJ. MANAGER			
DESIGN-DETAILED			
CHECKED-REVIEWED			
DESIGN2-DETAILED2			
DESIGN3-DETAILED3			
REVISIONS 1			
REVISIONS 2			
REVISIONS 3			
REVISIONS 4			
FIELD CHANGES			

SIGNATURE

P.E. NUMBER

DATE

PRESQUE ISLE
SOUTHERN CONNECTOR


CROSS SECTIONS

SHEET NUMBER

404

OF

Filename: ...\H5_03_SouthernConnector.dgn Division: HIGHWAY Username: EFlynn Date:8/3/2023

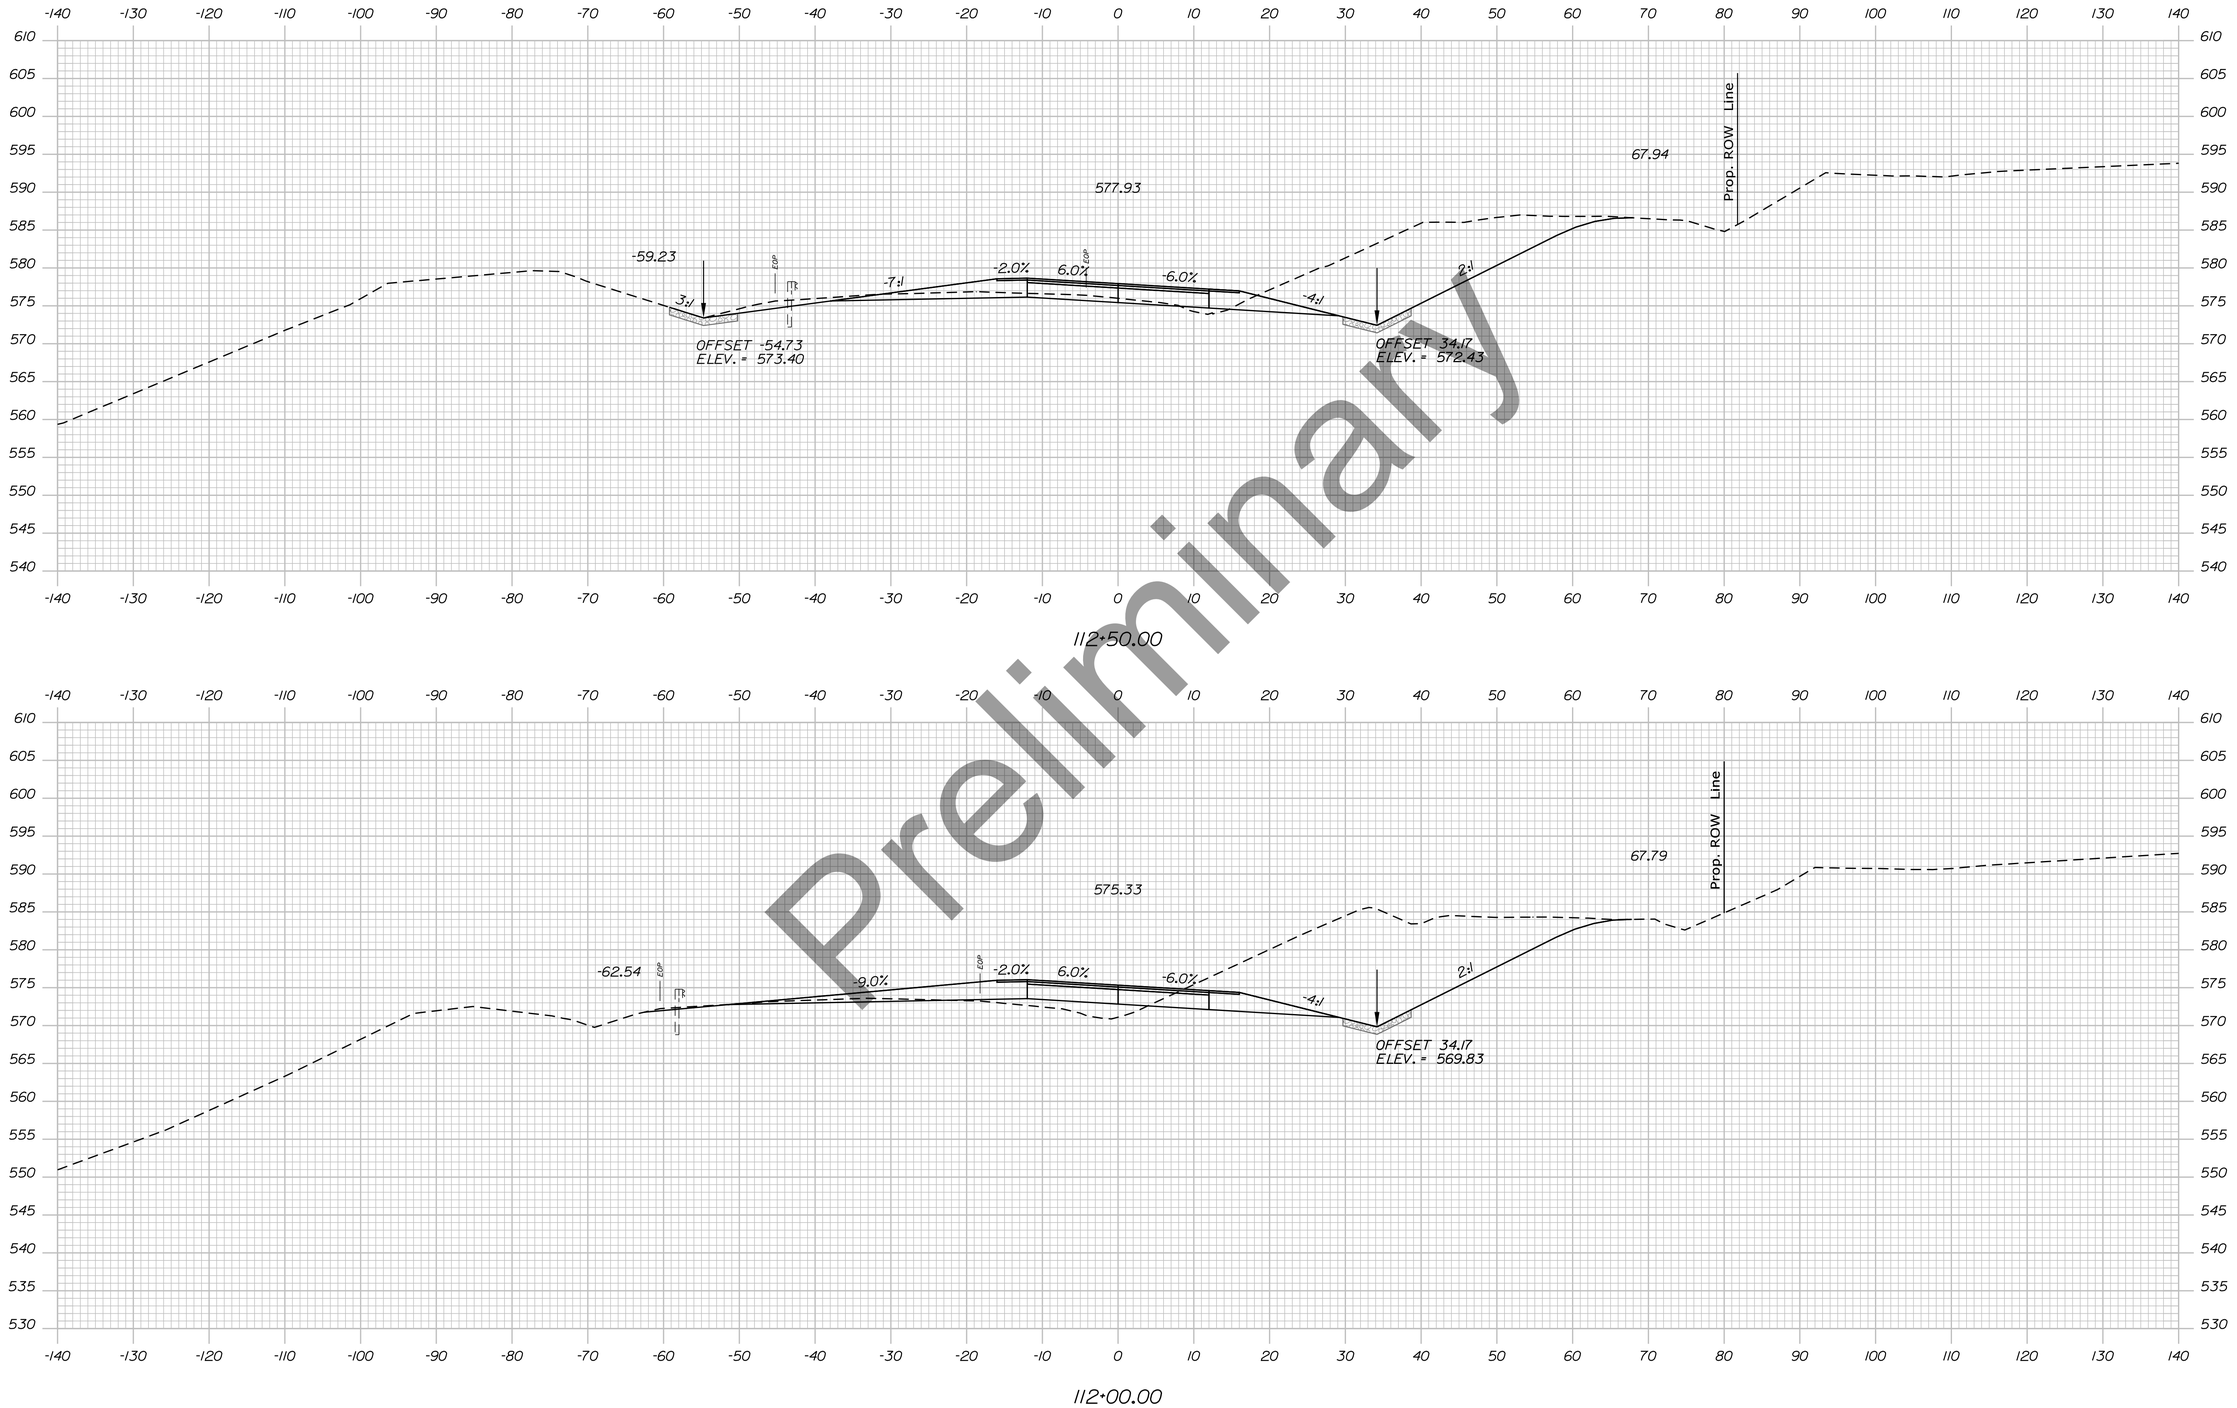

Preliminary

STATE OF MAINE
DEPARTMENT OF TRANSPORTATION

HPP-6462(920)

PIN
WIN 6462.91

HIGHWAY PLANS

	R.M.	BY	DATE
PROJ. MANAGER			
DESIGN-DETAILED			
CHECKED-REVIEWED			
DESIGN2-DETAILED2			
DESIGN3-DETAILED3			
REVISIONS 1			
REVISIONS 2			
REVISIONS 3			
REVISIONS 4			
FIELD CHANGES			

SIGNATURE

P.E. NUMBER

DATE

PRESQUE ISLE
SOUTHERN CONNECTOR

CROSS SECTIONS

SHEET NUMBER


405

OF

Sta. 112+00.00 to Sta. 112+50.00

Filename: ...\H5_03_SouthernConnector.dgn Division: HIGHWAY Username: EFlynn Date:8/3/2023

Preliminary

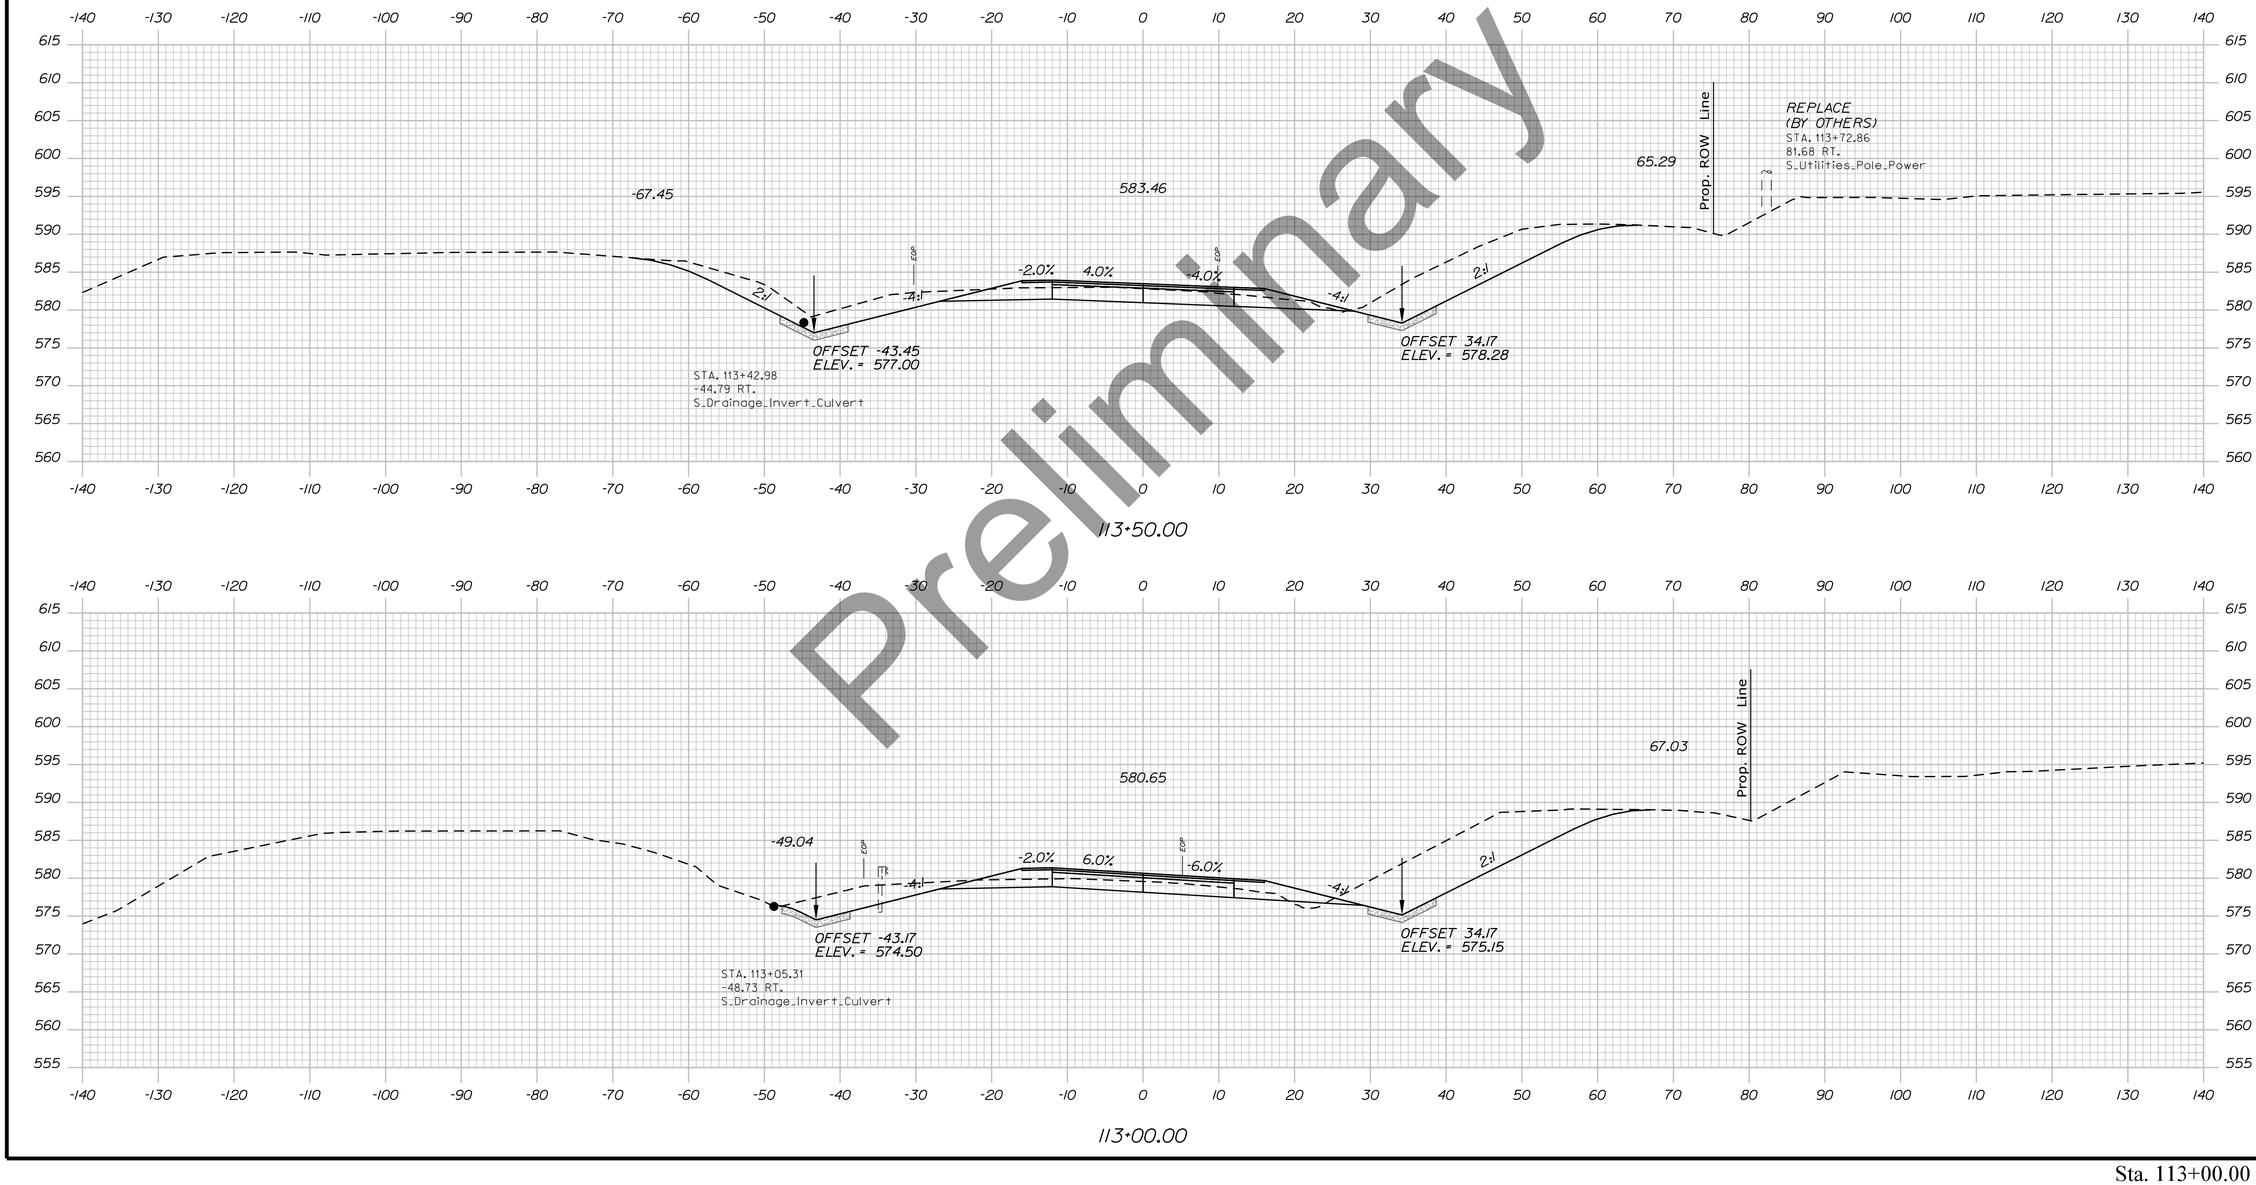

STATE OF MAINE
DEPARTMENT OF TRANSPORTATION

HPP-6462(920)

PIN
WIN 6462.91

HIGHWAY PLANS

	R.M.	BY	DATE
PROJ. MANAGER			
DESIGN-DETAILED			
CHECKED-REVIEWED			
DESIGN2-DETAILED2			
DESIGN3-DETAILED3			
REVISIONS 1			
REVISIONS 2			
REVISIONS 3			
REVISIONS 4			
FIELD CHANGES			

SIGNATURE

P.E. NUMBER

DATE

PRESQUE ISLE
SOUTHERN CONNECTOR

CROSS SECTIONS

SHEET NUMBER

406


OF


Sta. 113+00.00 to Sta. 113+50.00


Username: EFlynn Date:8/3/2023

Division: HIGHWAY

Filename: ...\H5_03_SouthernConnector.dgn

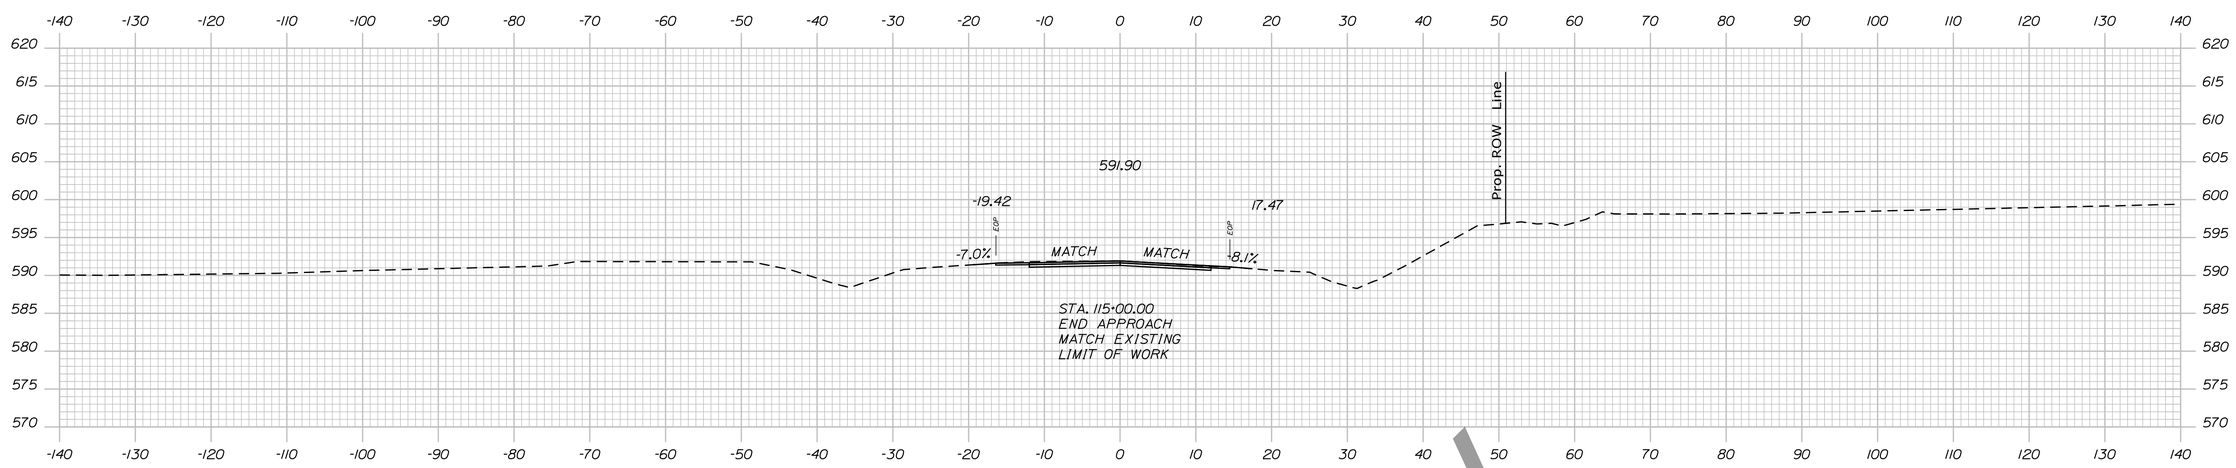

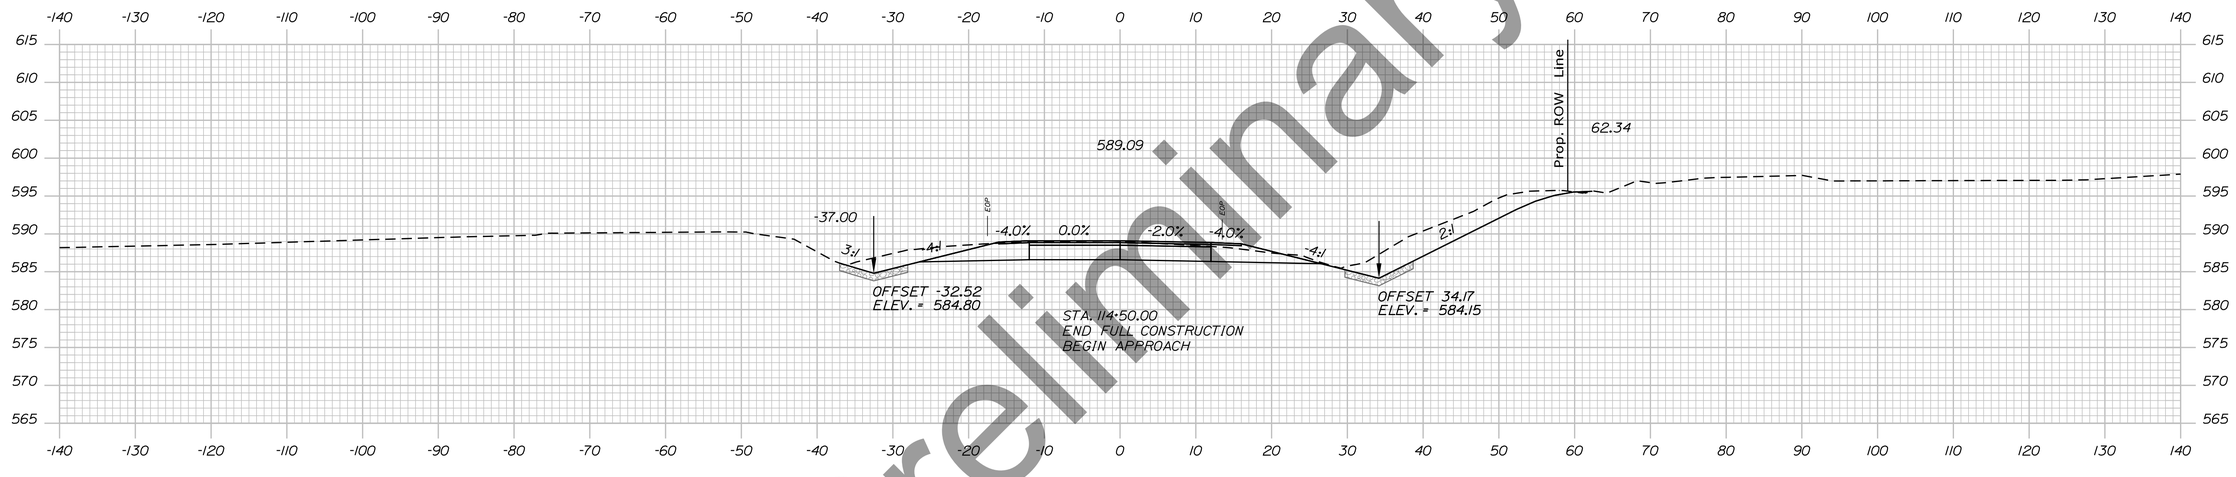

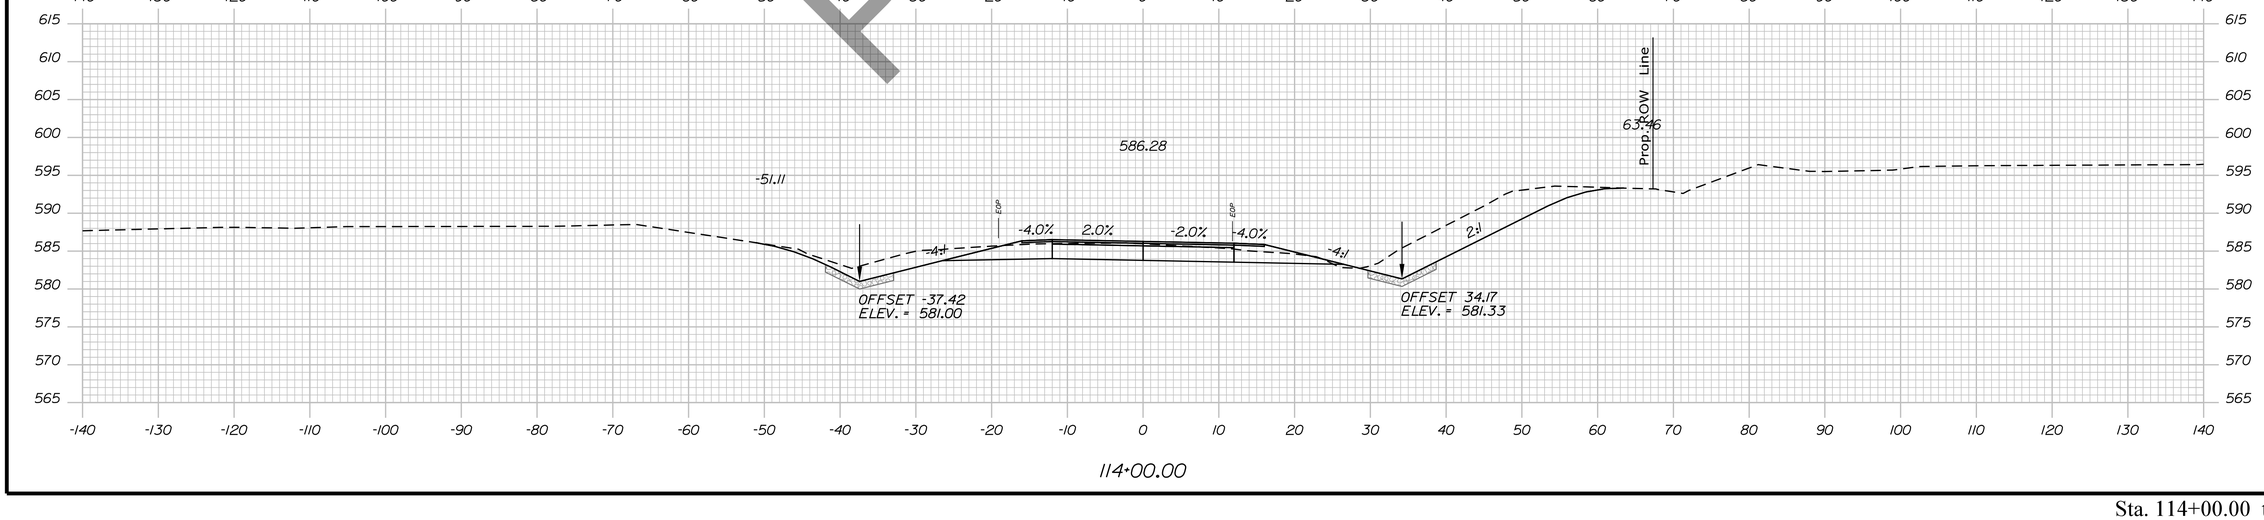

Preliminary

STATE OF MAINE
DEPARTMENT OF TRANSPORTATION

HPP-6462(920)

PIN
WIN 6462.91

HIGHWAY PLANS

	DATE	BY
PROJ. MANAGER		R.M.
DESIGN-DETAILED		
CHECKED-REVIEWED		
DESIGN2-DETAILED2		
DESIGN3-DETAILED3		
REVISIONS 1		
REVISIONS 2		
REVISIONS 3		
REVISIONS 4		
FIELD CHANGES		

SIGNATURE

P.E. NUMBER

DATE

PRESQUE ISLE
SOUTHERN CONNECTOR

CROSS SECTIONS

SHEET NUMBER

407


OF

Filename: ...\H5_03_SouthernConnector.dgn Division: HIGHWAY Username: EFlynn Date:8/3/2023

Sta. 114+00.00 to Sta. 115+00.00

Filename: ...\H5_03_SouthernConnector.dgn Division: HIGHWAY Username: EFlynn Date:8/3/2023

Preliminary

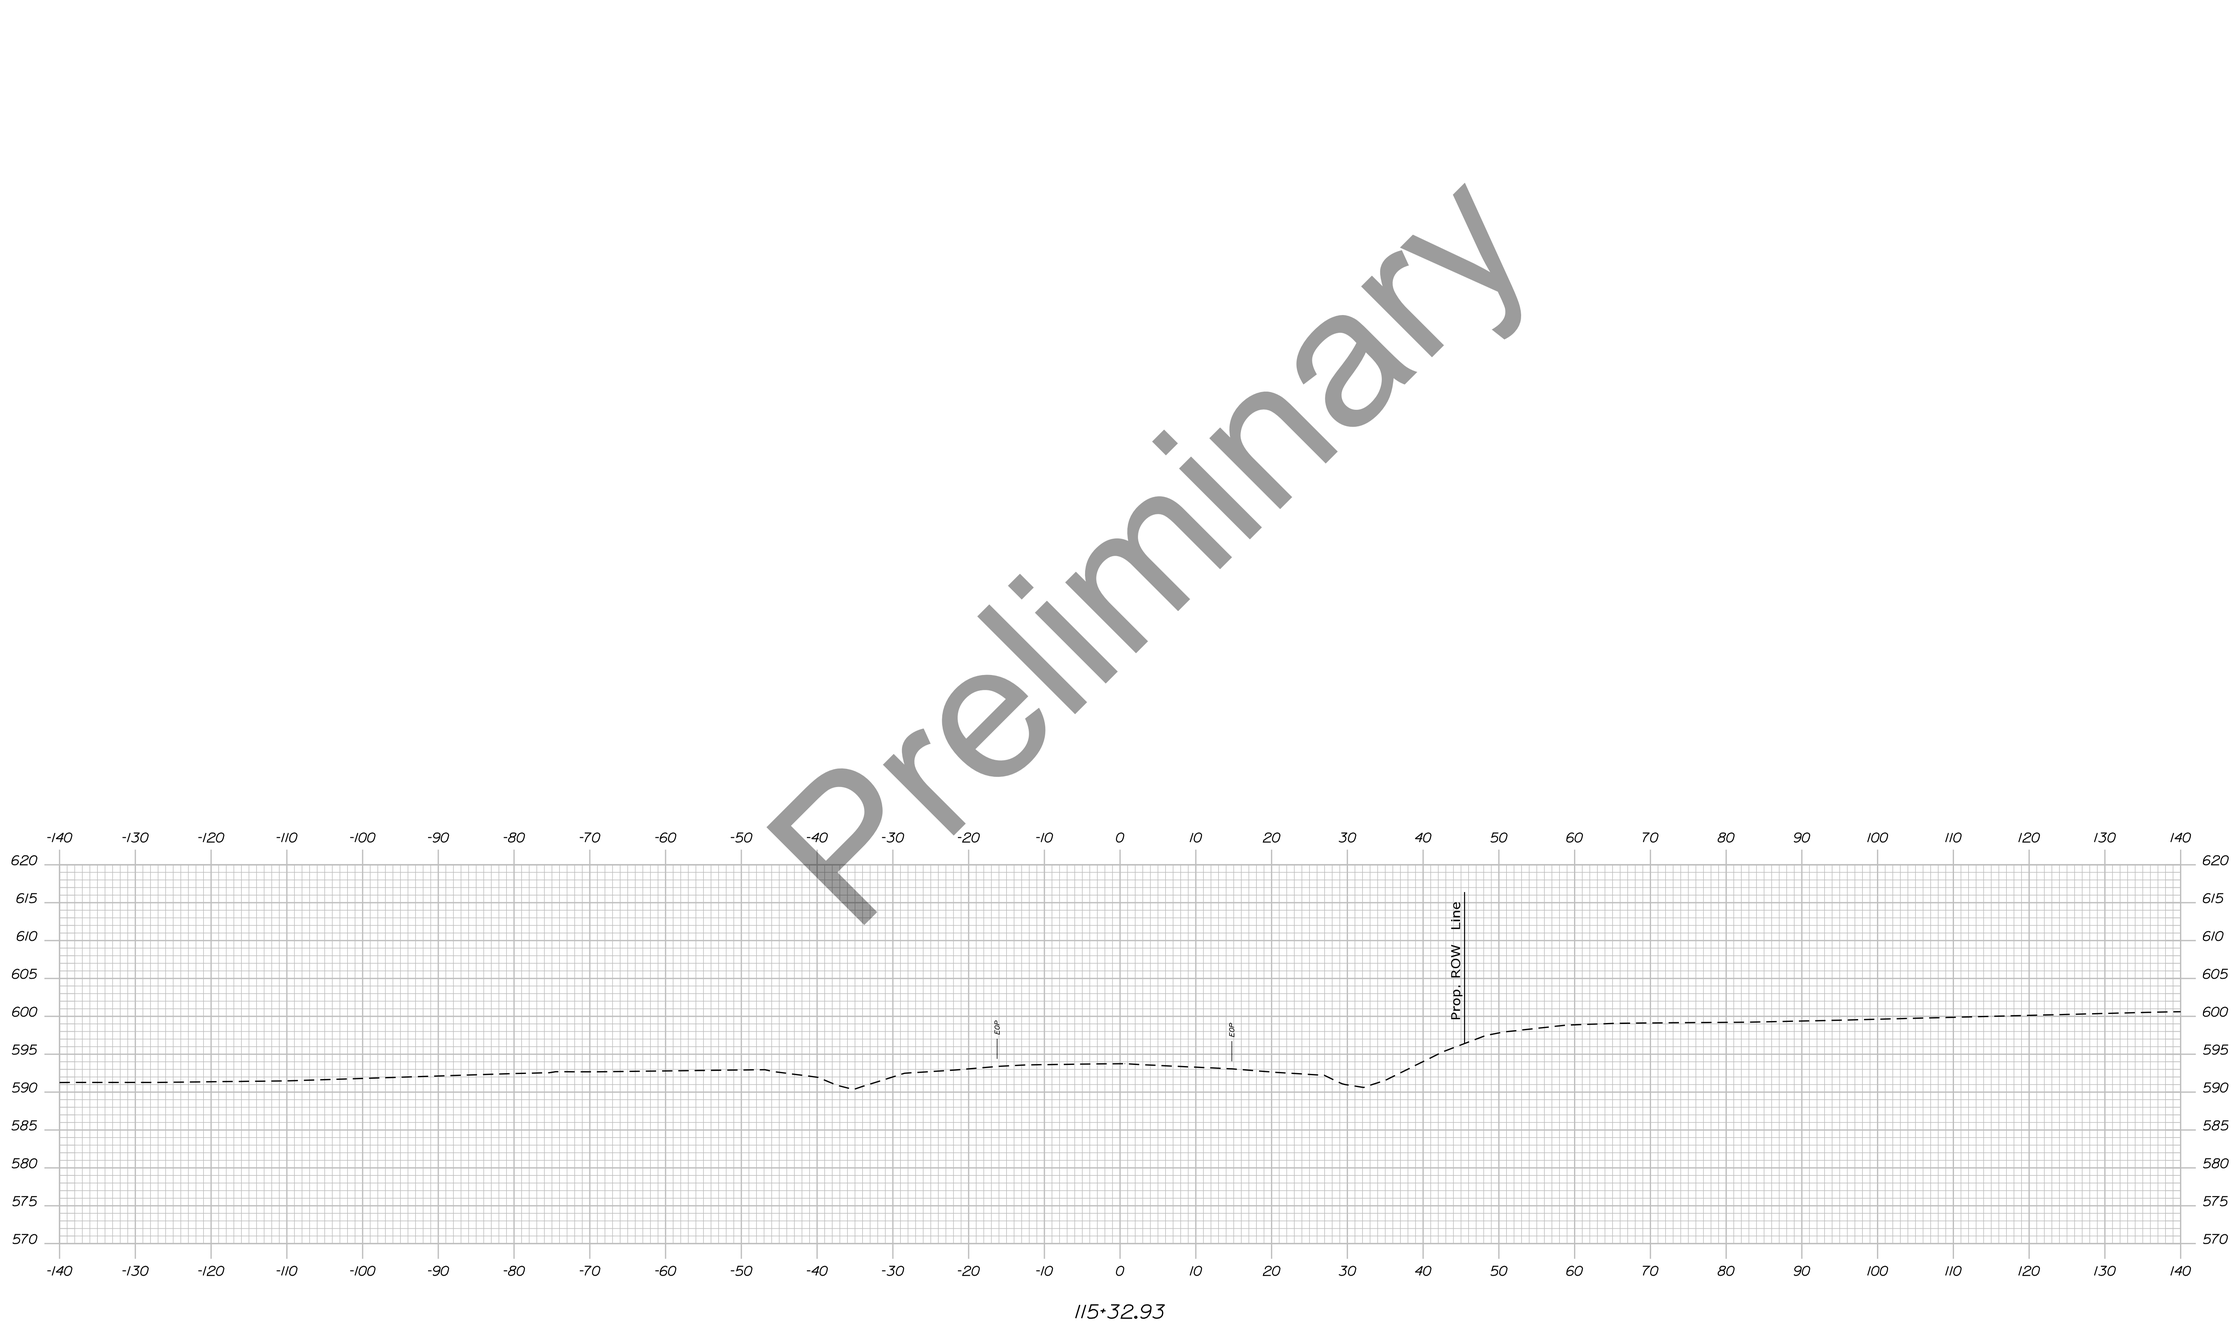

PROJ. MANAGER	R.M.	BY	DATE
DESIGN-DETAILED			
CHECKED-REVIEWED			
DESIGN2-DETAILED2			
DESIGN3-DETAILED3			
REVISIONS 1			
REVISIONS 2			
REVISIONS 3			
REVISIONS 4			
FIELD CHANGES			

STATE OF MAINE
DEPARTMENT OF TRANSPORTATION

SIGNATURE

P.E. NUMBER

DATE

HPP-6462(920)

PIN
WIN 6462.91

HIGHWAY PLANS

PRESQUE ISLE
SOUTHERN CONNECTOR


CROSS SECTIONS

SHEET NUMBER

408

OF

Sta. 115+32.93 to Sta. 115+32.93

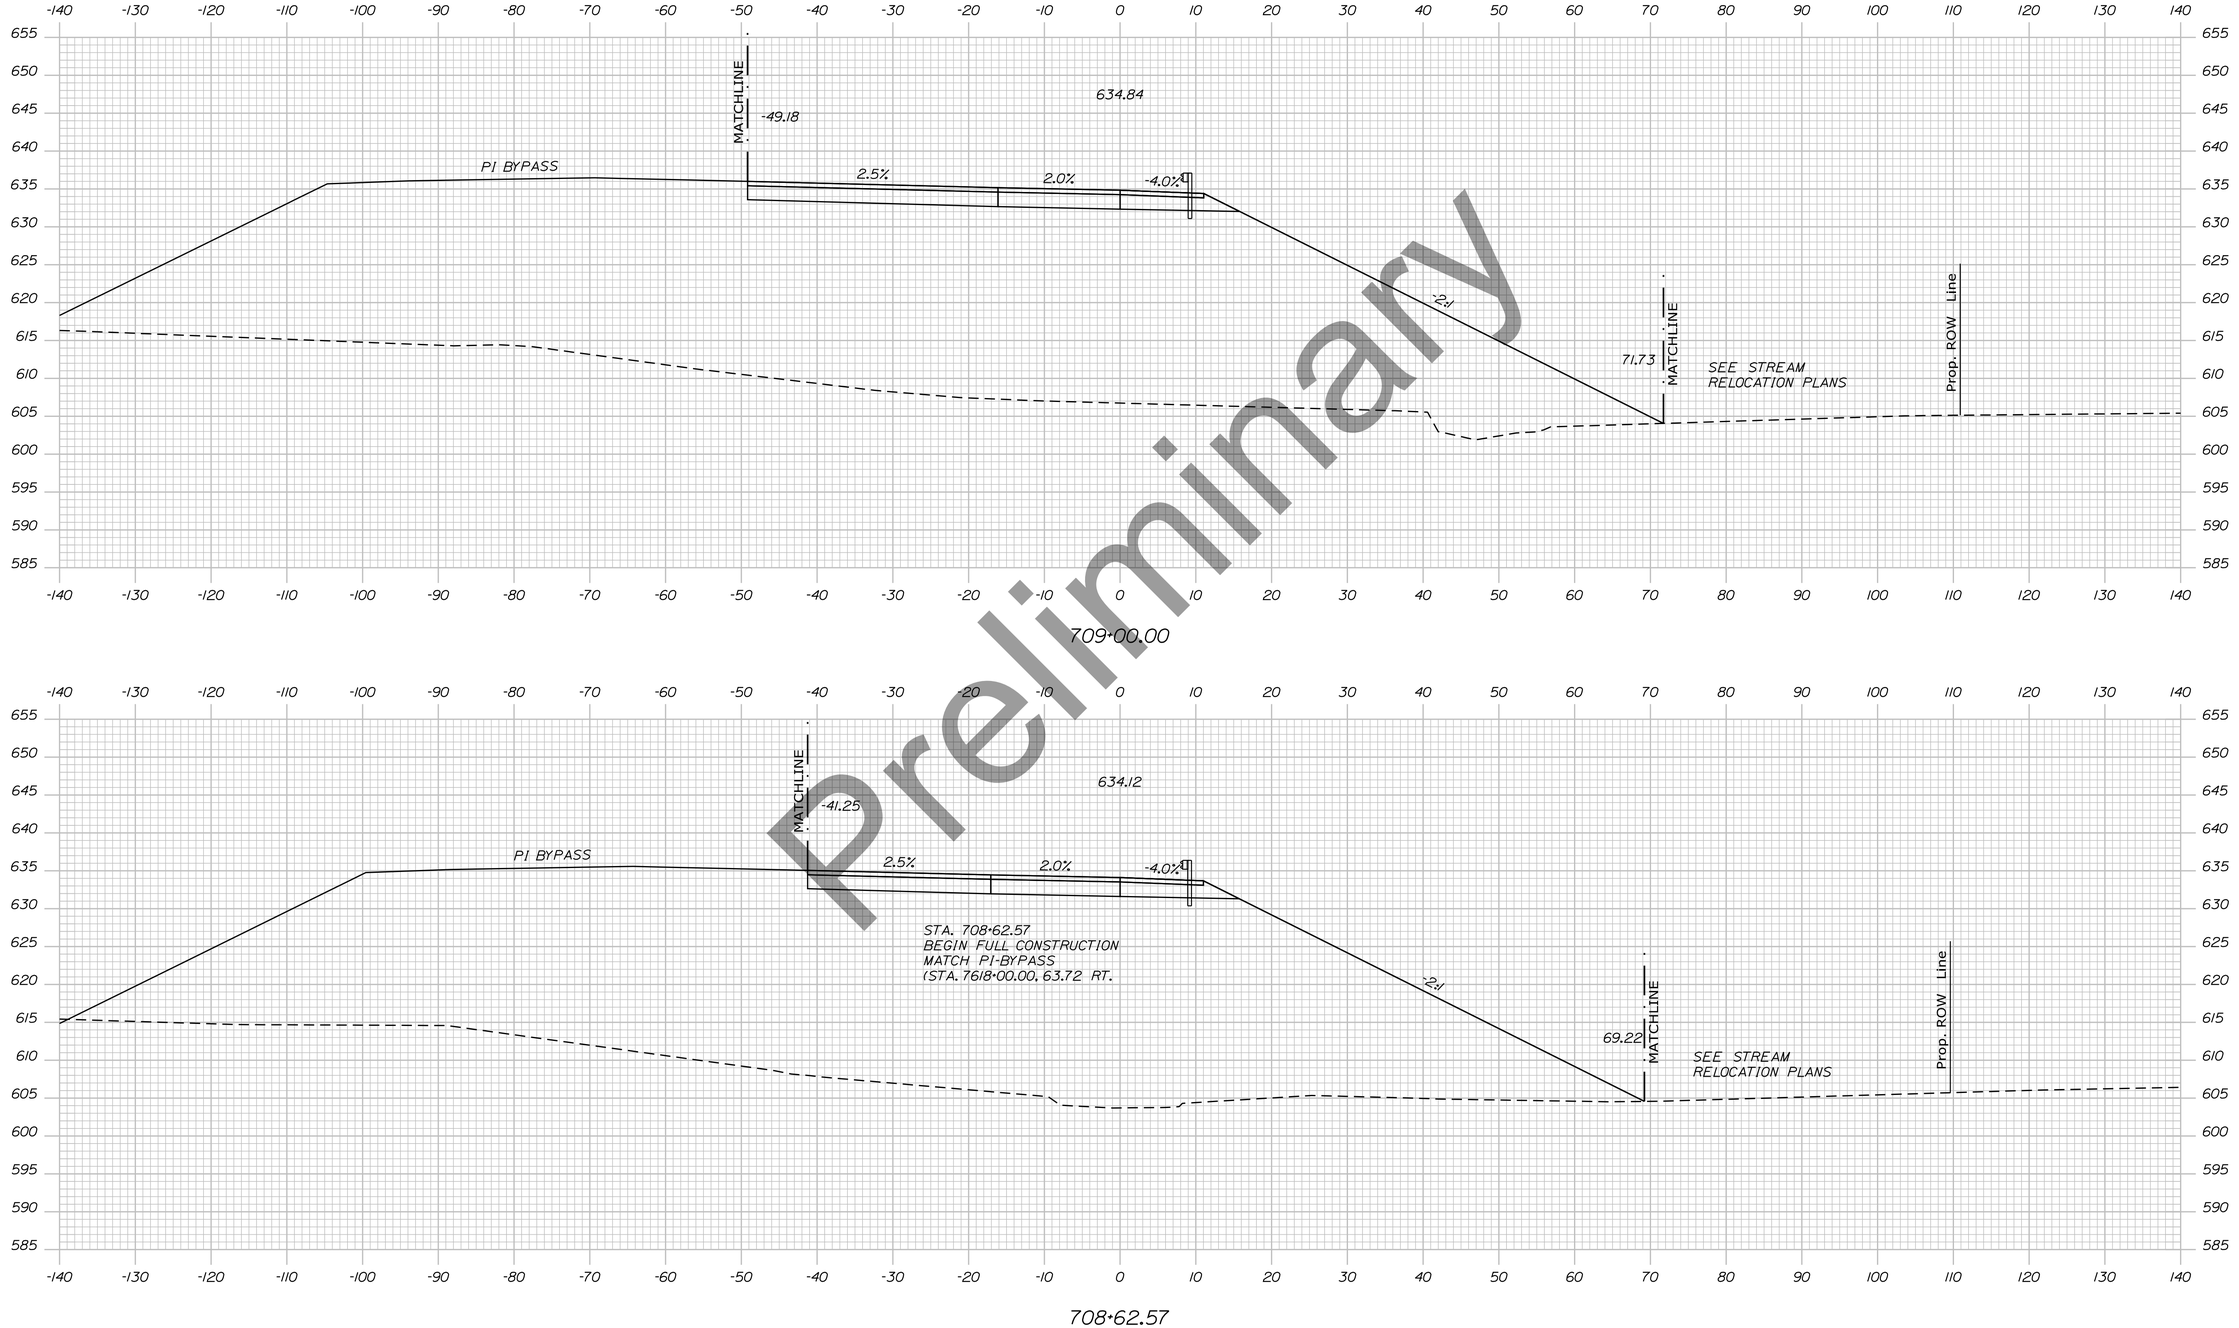

Preliminary

Filename: ...\Planset\H5_04_Xsect_Ramps.dgn Division: HIGHWAY Username: EFlynn Date:8/3/2023

STATE OF MAINE
DEPARTMENT OF TRANSPORTATION

HPP-6462(920)

PIN
WIN 6462.91

HIGHWAY PLANS

SIGNATURE

P.E. NUMBER

DATE

	BY	DATE
PROJ. MANAGER	R.M.	
DESIGN-DETAILED		
CHECKED-REVIEWED		
DESIGN2-DETAILED2		
DESIGN3-DETAILED3		
REVISIONS 1		
REVISIONS 2		
REVISIONS 3		
REVISIONS 4		
FIELD CHANGES		

PRESQUE ISLE
NORTHBOUND OFF RAMP


CROSS SECTIONS

SHEET NUMBER

409

OF

Sta. 708+62.57 to Sta. 709+00.00

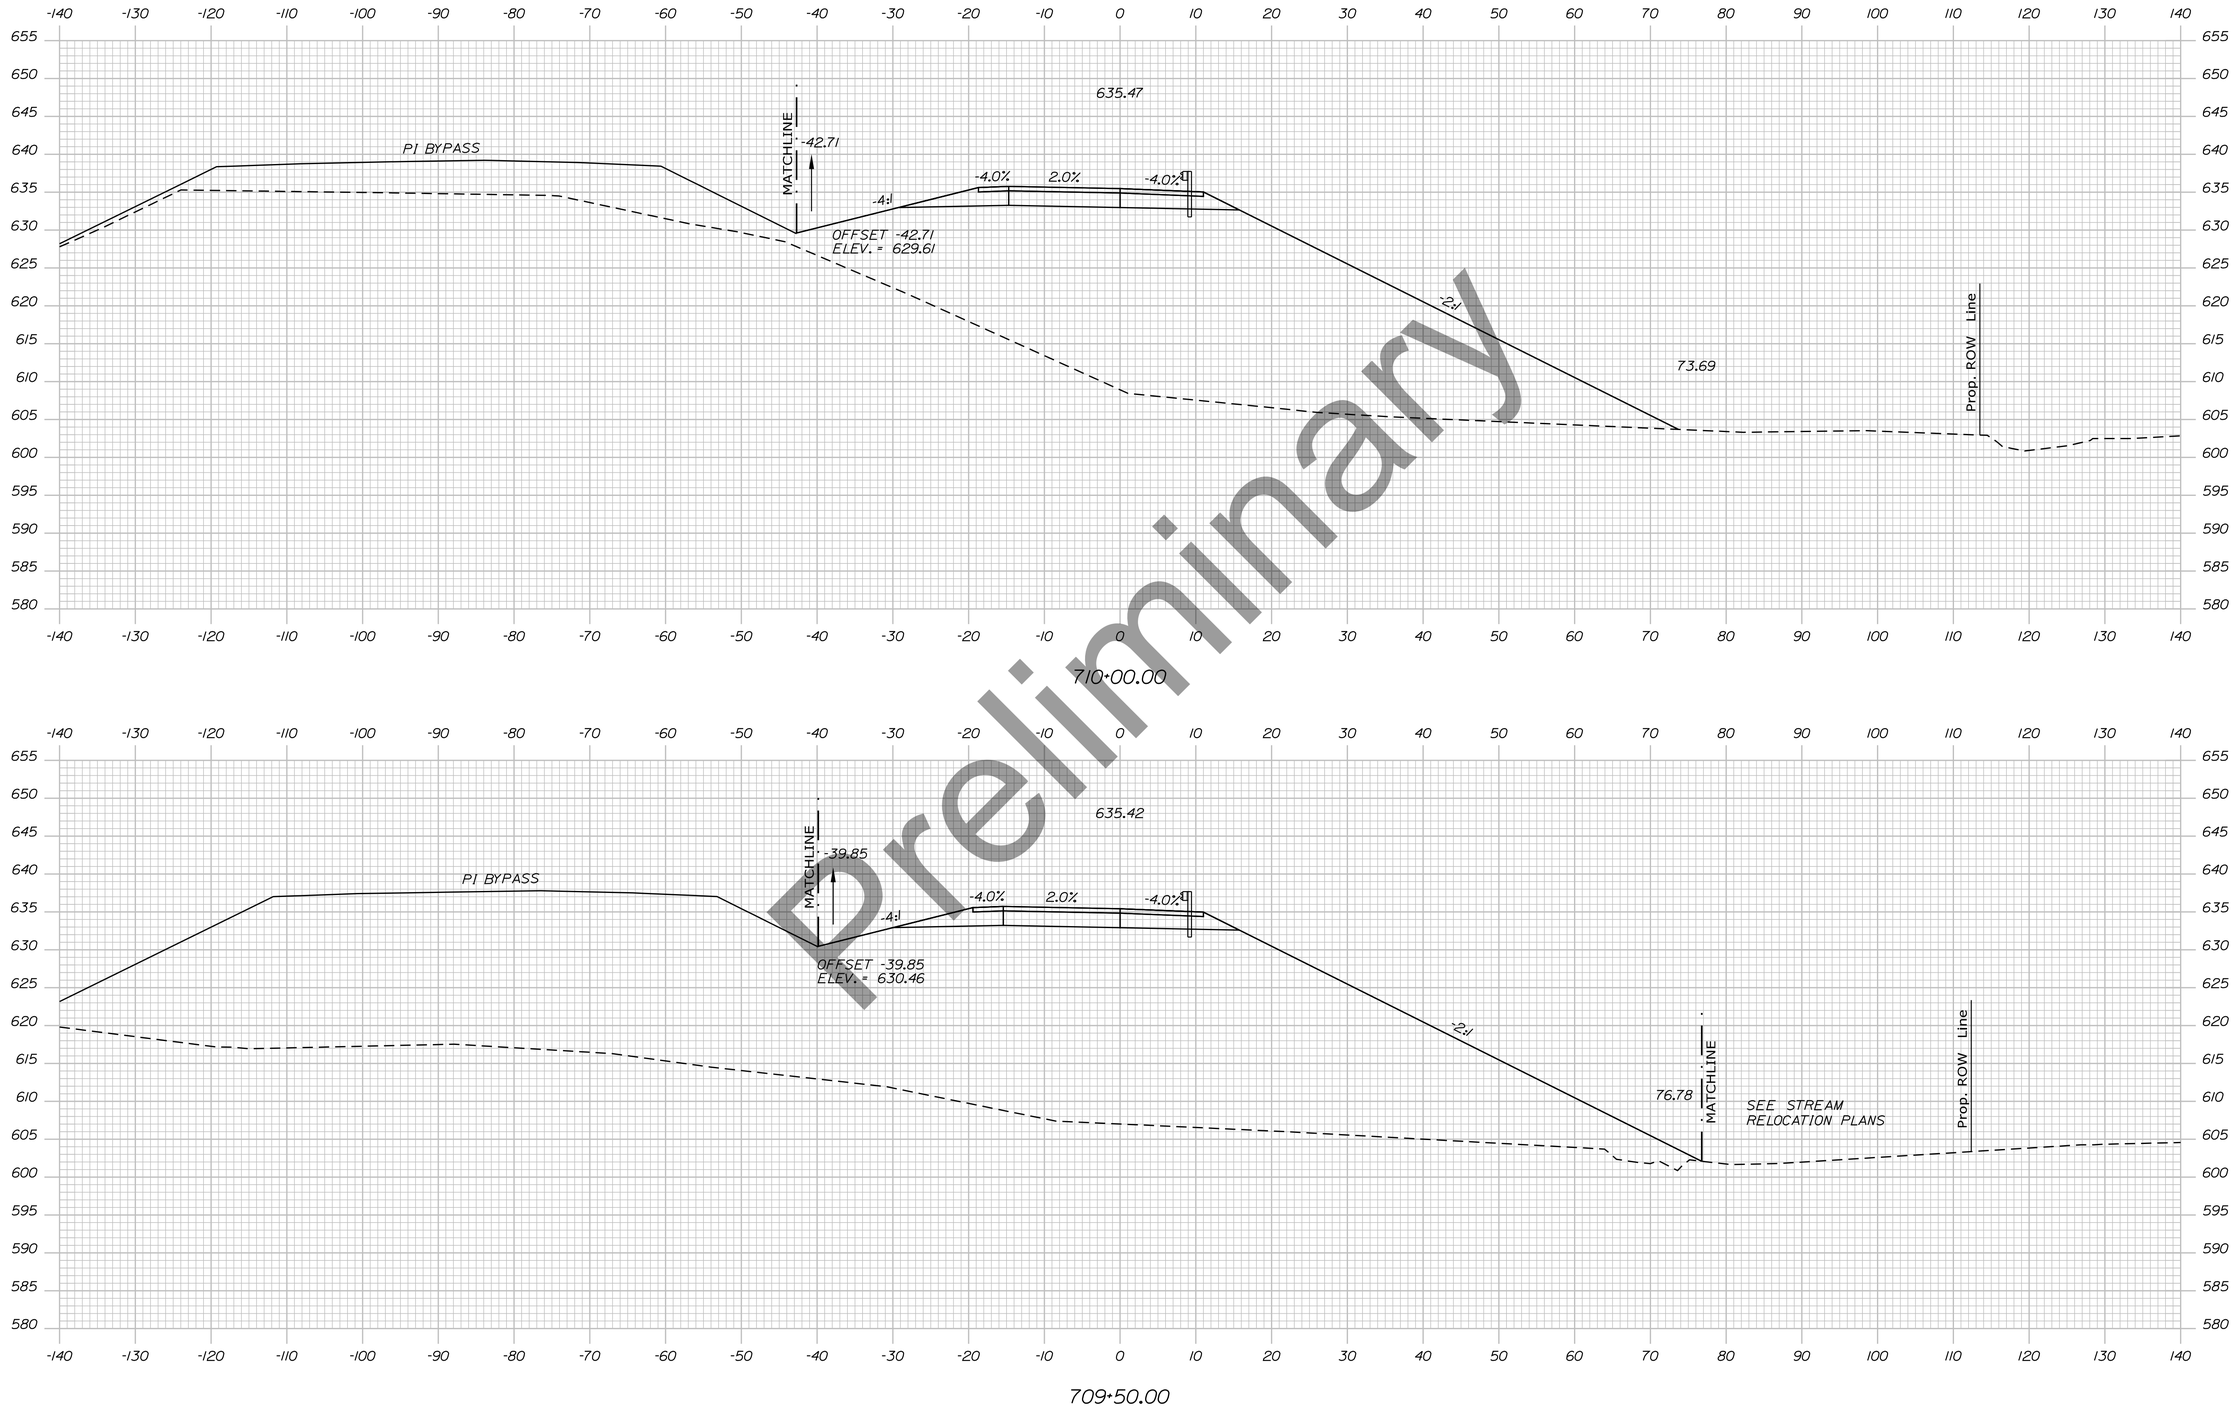

Preliminary

Filename: ...\Planset\H5_04_Xsect_Ramps.dgn Division: HIGHWAY Username: EFlynn Date:8/3/2023

STATE OF MAINE
DEPARTMENT OF TRANSPORTATION

HPP-6462(920)

PIN
WIN 6462.91

HIGHWAY PLANS

	R.M.	BY	DATE
PROJ. MANAGER			
DESIGN-DETAILED			
CHECKED-REVIEWED			
DESIGN2-DETAILED2			
DESIGN3-DETAILED3			
REVISIONS 1			
REVISIONS 2			
REVISIONS 3			
REVISIONS 4			
FIELD CHANGES			

SIGNATURE

P.E. NUMBER

DATE

PRESQUE ISLE
NORTHBOUND OFF RAMP


CROSS SECTIONS


SHEET NUMBER

410

OF

Sta. 709+50.00 to Sta. 710+00.00

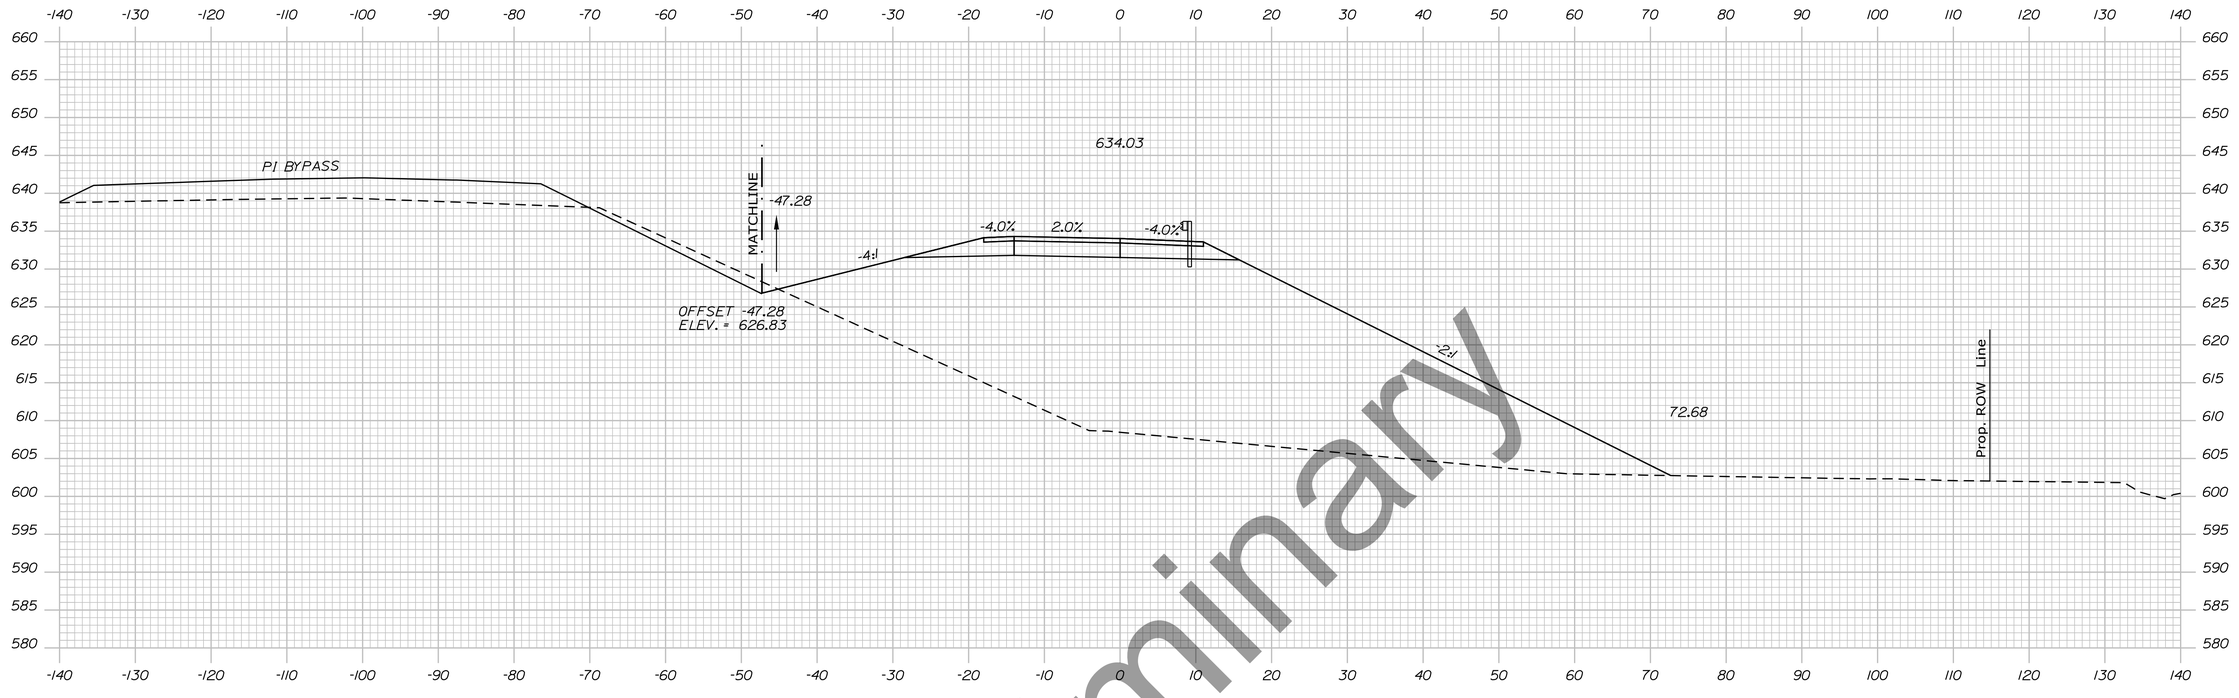

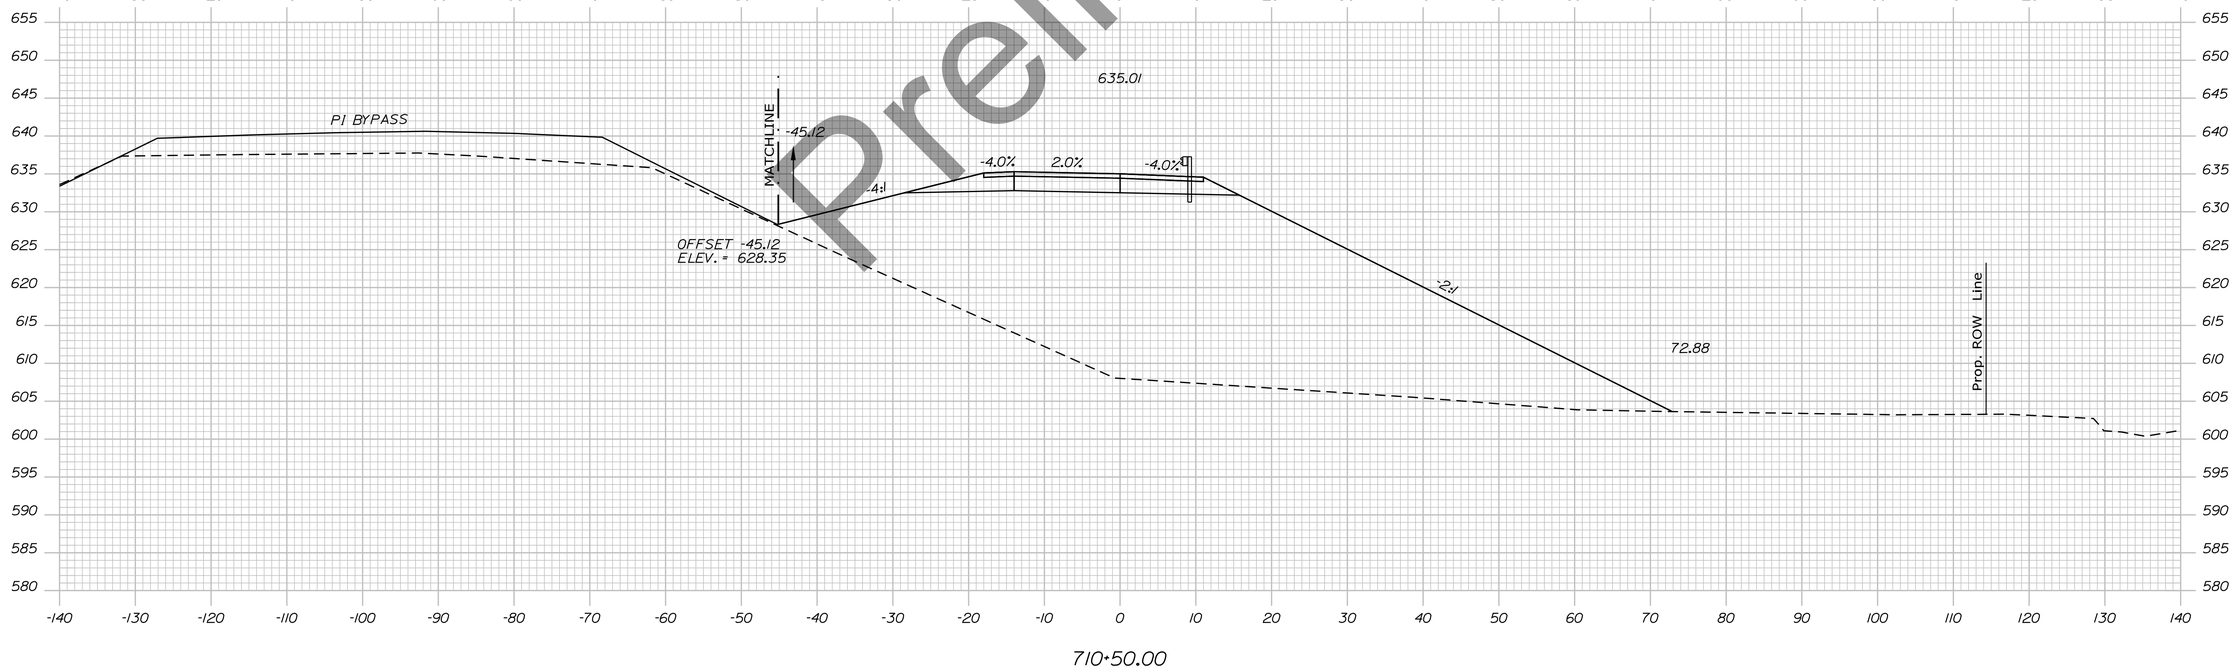

Preliminary

STATE OF MAINE
DEPARTMENT OF TRANSPORTATION

HPP-6462(920)

PIN
WIN 6462.91

HIGHWAY PLANS

	R.M.	BY	DATE
PROJ. MANAGER			
DESIGN-DETAILED			
CHECKED-REVIEWED			
DESIGN2-DETAILED2			
DESIGN3-DETAILED3			
REVISIONS 1			
REVISIONS 2			
REVISIONS 3			
REVISIONS 4			
FIELD CHANGES			

SIGNATURE

P.E. NUMBER

DATE

PRESQUE ISLE
NORTHBOUND OFF RAMP

CROSS SECTIONS


SHEET NUMBER

411

OF

Sta. 710+50.00 to Sta. 711+00.00

Filename: ...\Planset\H5_04_Xsect_Ramps.dgn Division: HIGHWAY Username: EFlynn Date:8/3/2023

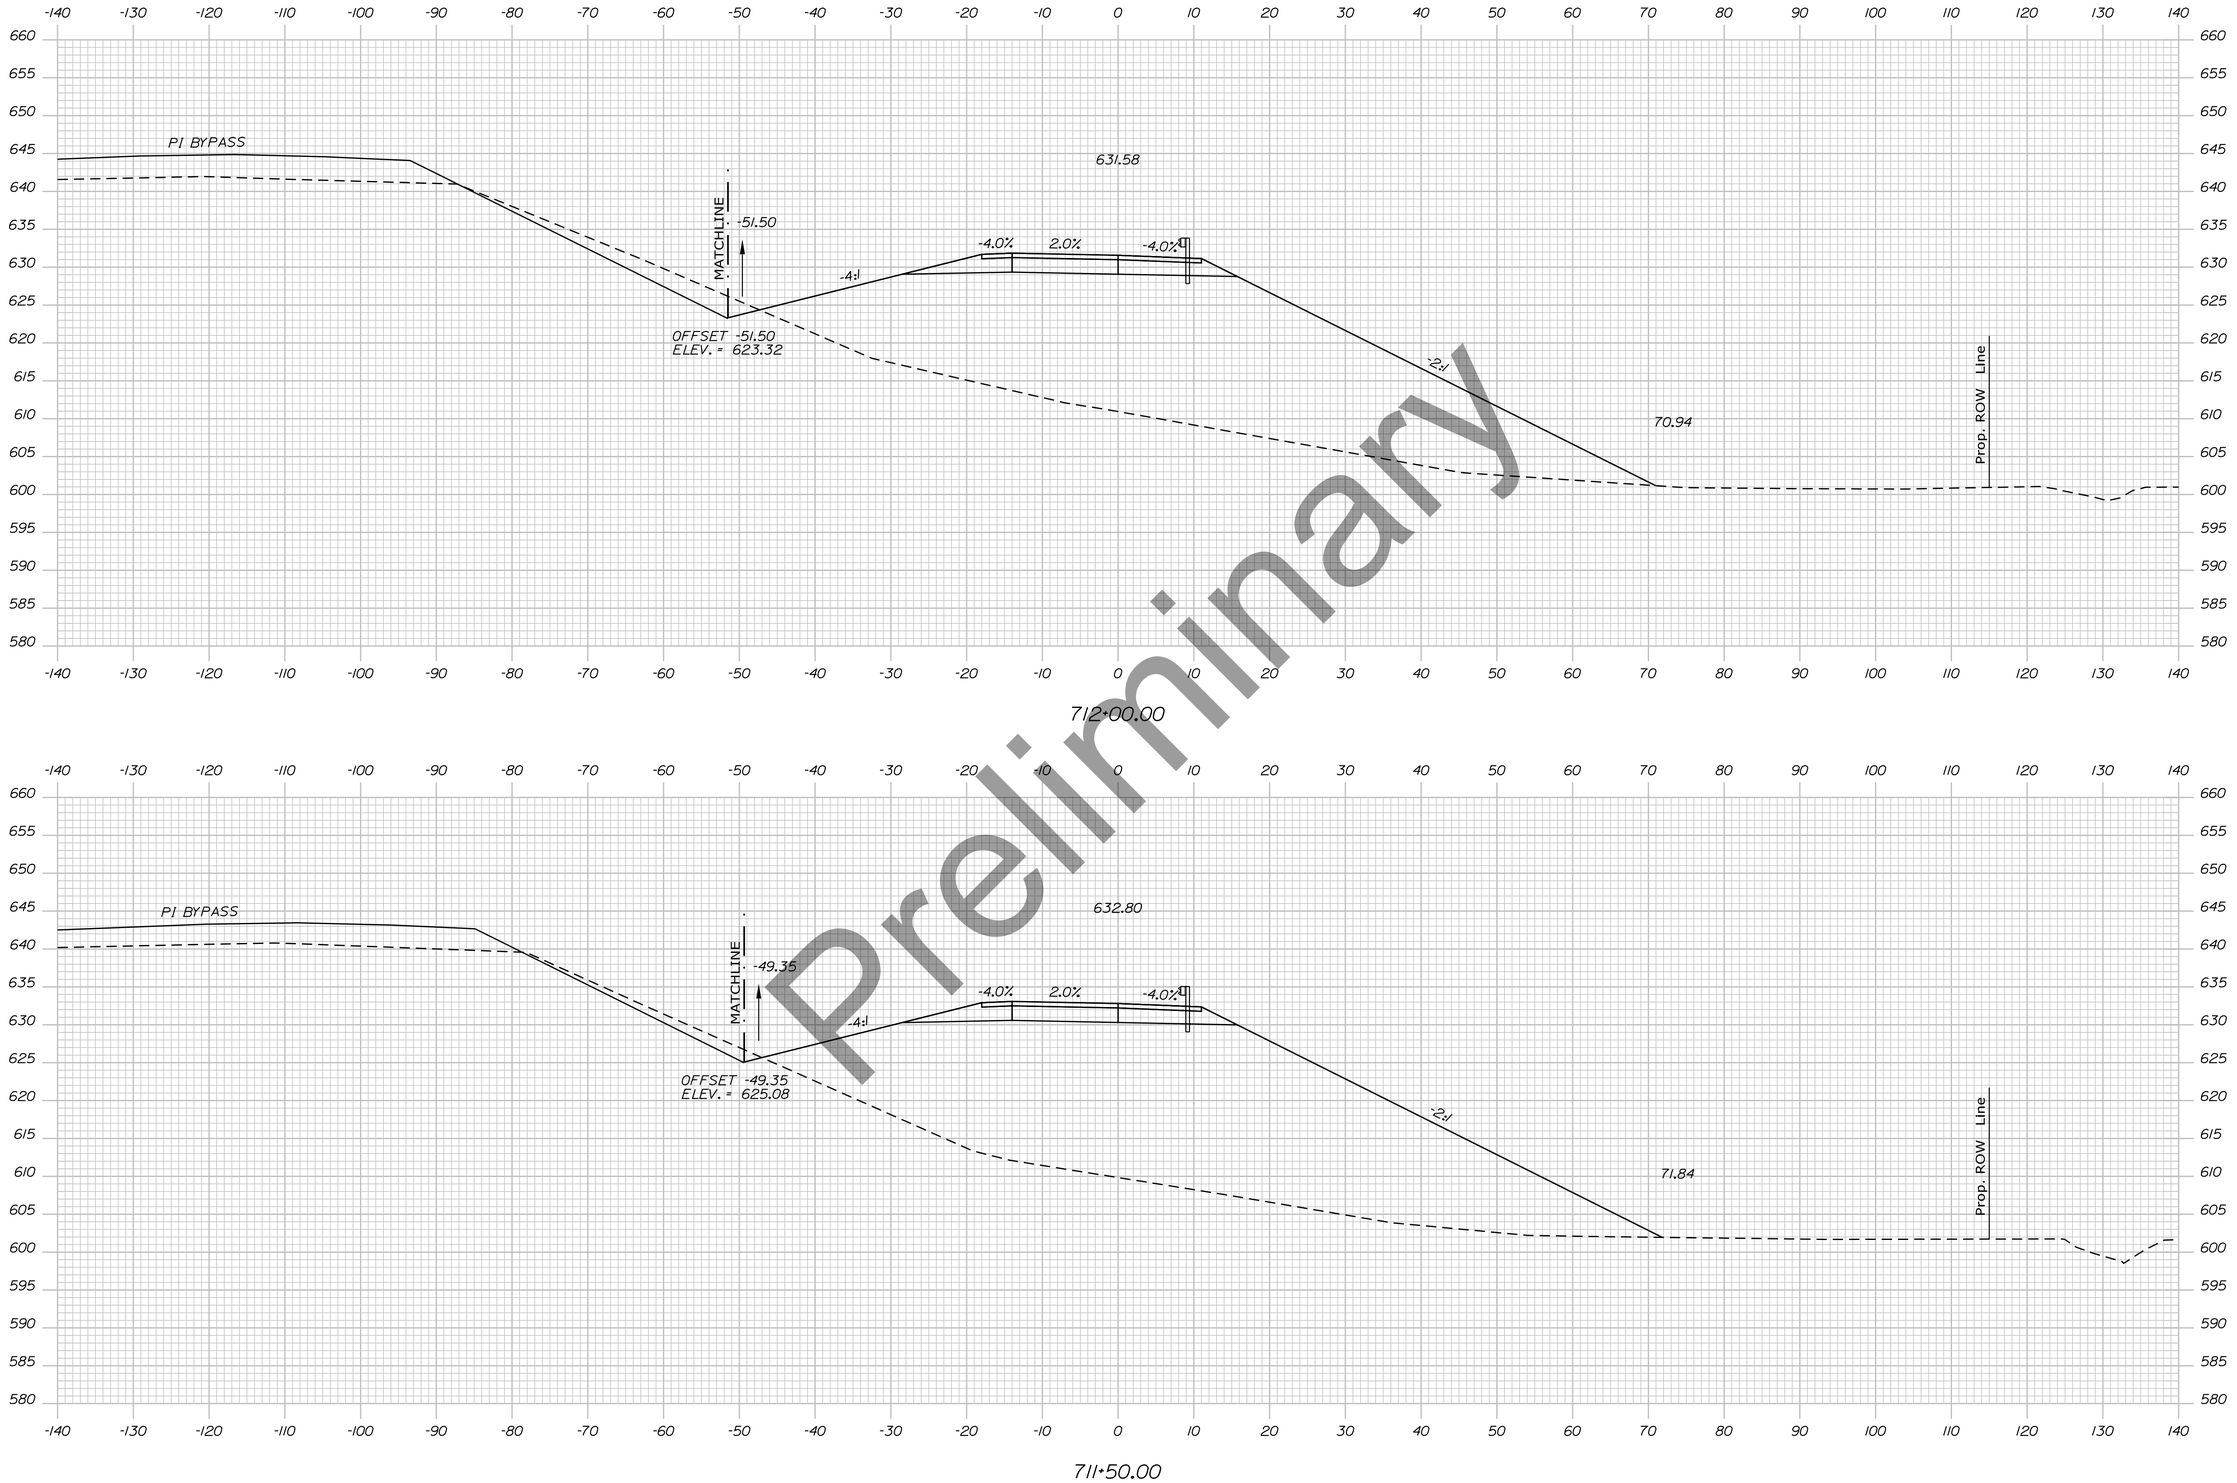

Preliminary

Sta. 711+50.00 to Sta. 712+00.00

STATE OF MAINE
DEPARTMENT OF TRANSPORTATION

HPP-6462(920)

PIN
WIN 6462.91

HIGHWAY PLANS

	R.M.	BY	DATE
PROJ. MANAGER			
DESIGN-DETAILED			
CHECKED-REVIEWED			
DESIGN2-DETAILED2			
DESIGN3-DETAILED3			
REVISIONS 1			
REVISIONS 2			
REVISIONS 3			
REVISIONS 4			
FIELD CHANGES			

SIGNATURE

P.E. NUMBER

DATE

PRESQUE ISLE
NORTHBOUND OFF RAMP

CROSS SECTIONS


SHEET NUMBER

412

OF

Filename: ...\Planset\H5_04_Xsect_Ramps.dgn Division: HIGHWAY Username: EFlynn Date:8/3/2023

Filename: ...\Planset\H5_04_Xsect_Ramps.dgn Division: HIGHWAY Username: EFlynn Date:8/3/2023

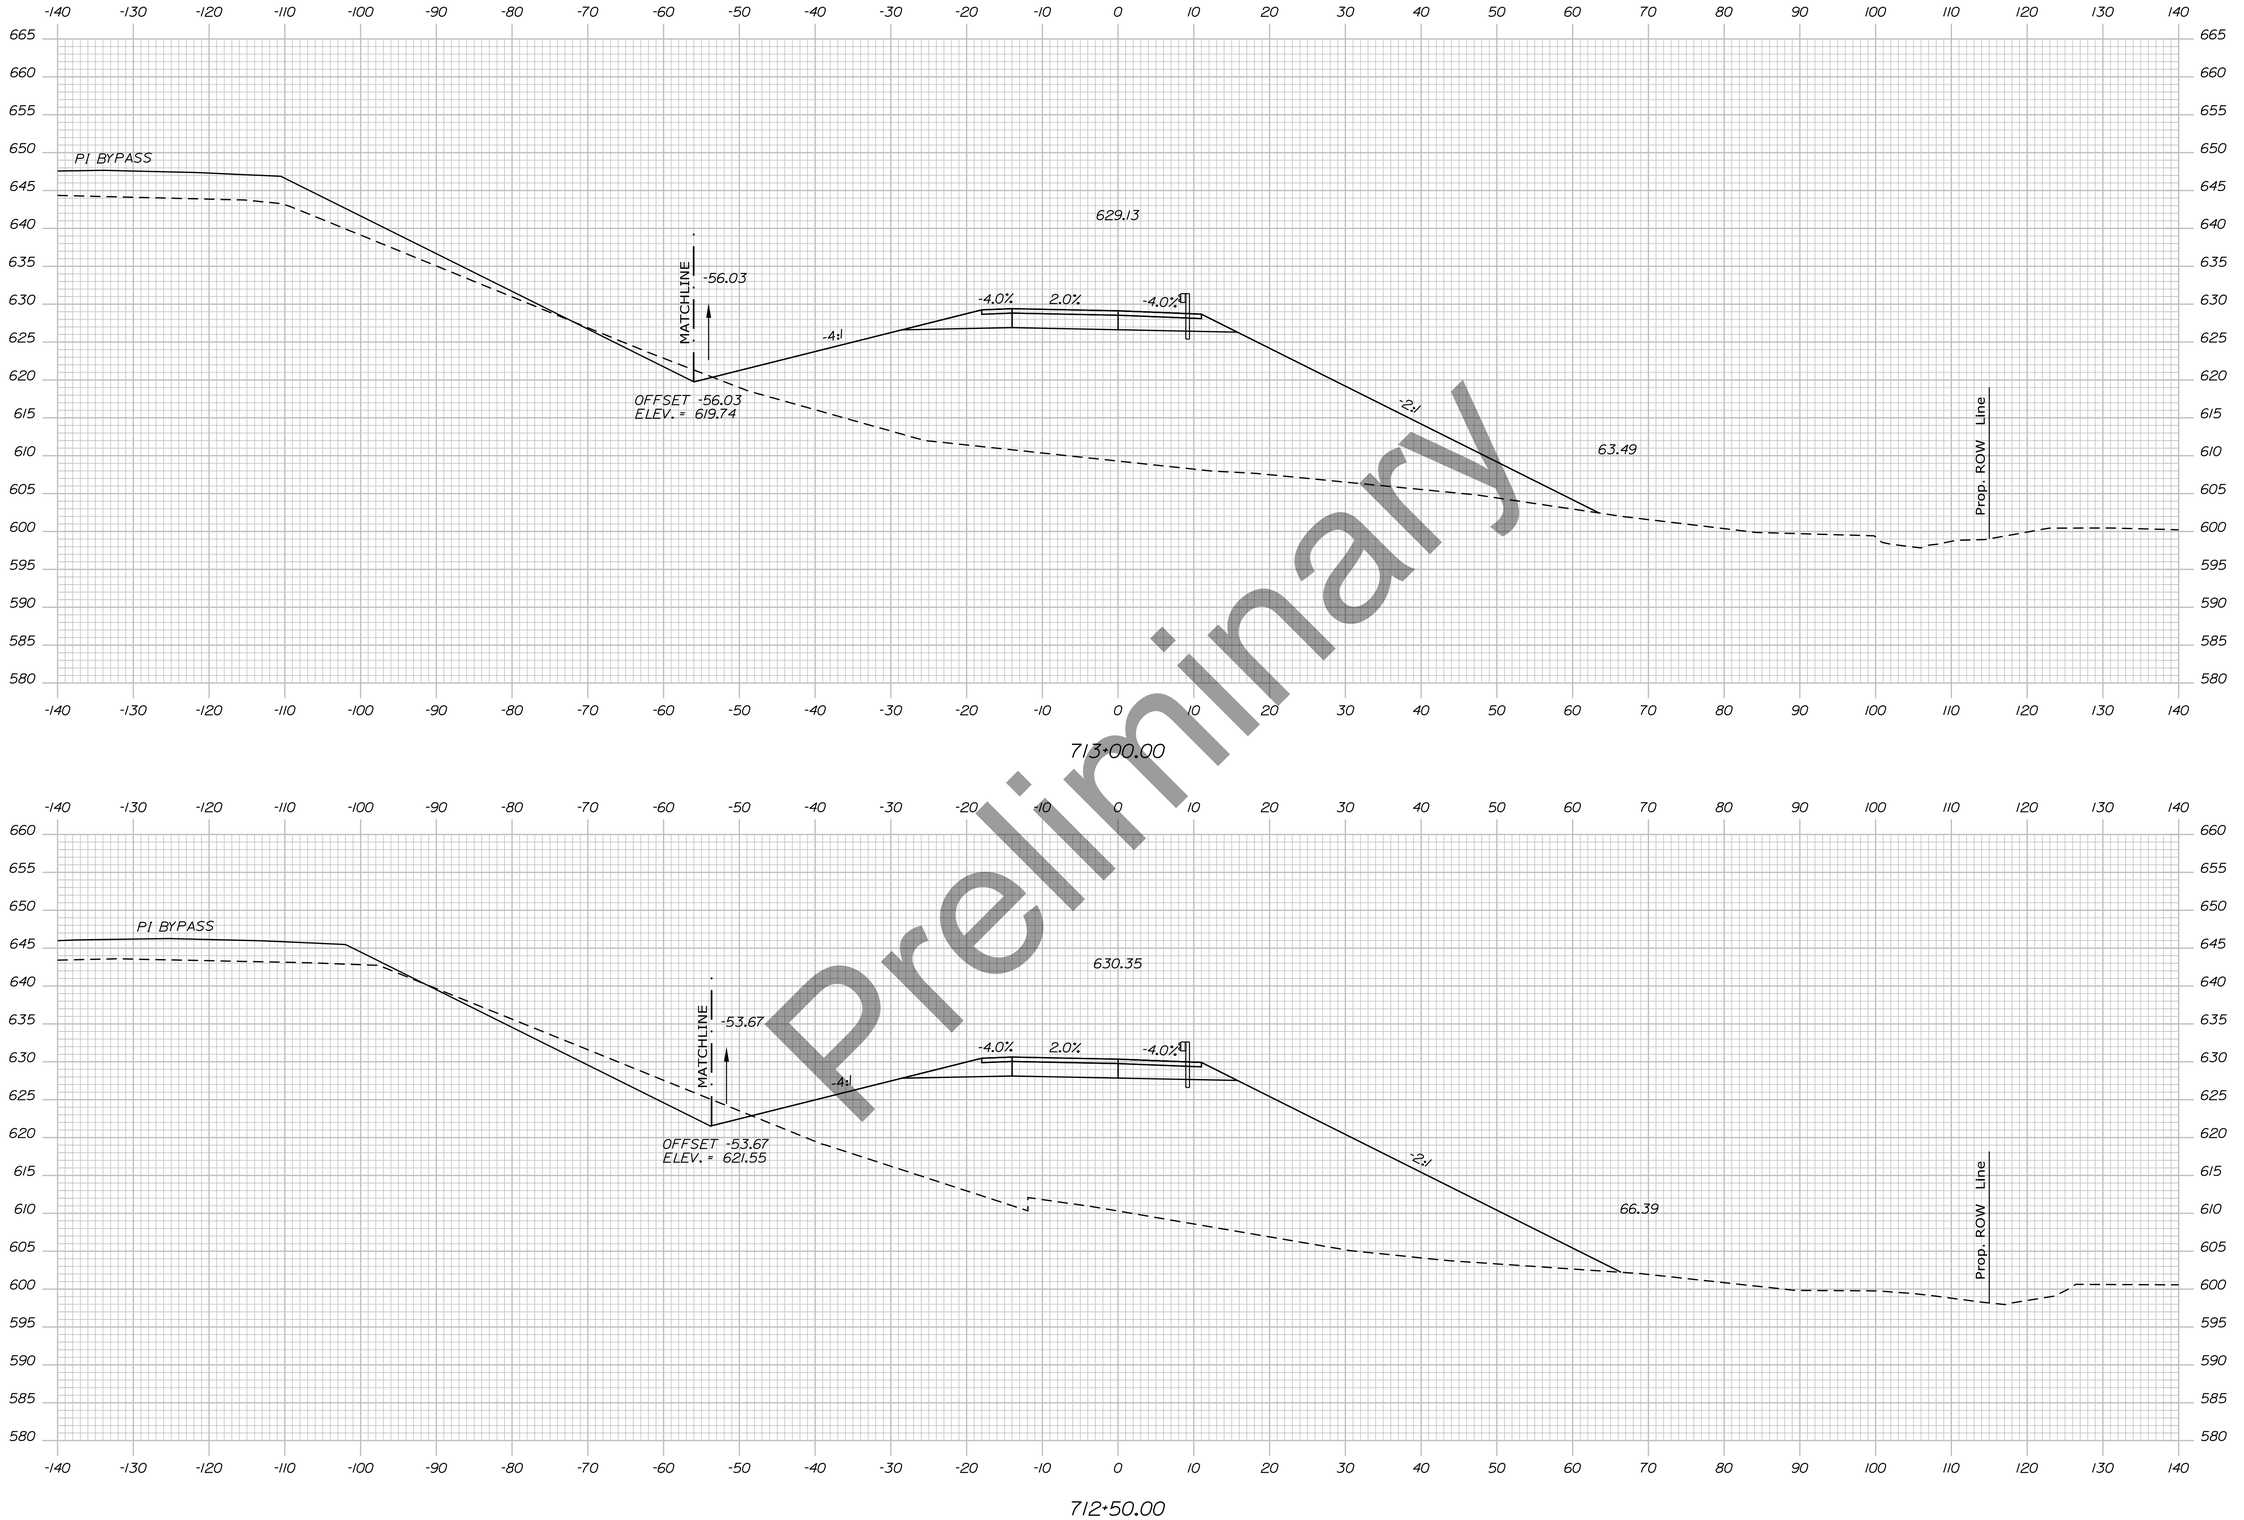

Preliminary

STATE OF MAINE
DEPARTMENT OF TRANSPORTATION

HPP-6462(920)

PIN
WIN 6462.91

HIGHWAY PLANS

	R.M.	BY	DATE
PROJ. MANAGER			
DESIGN-DETAILED			
CHECKED-REVIEWED			
DESIGN2-DETAILED2			
DESIGN3-DETAILED3			
REVISIONS 1			
REVISIONS 2			
REVISIONS 3			
REVISIONS 4			
FIELD CHANGES			

SIGNATURE

P.E. NUMBER

DATE

PRESQUE ISLE
NORTHBOUND OFF RAMP


CROSS SECTIONS

SHEET NUMBER

413

OF

Sta. 712+50.00 to Sta. 713+00.00

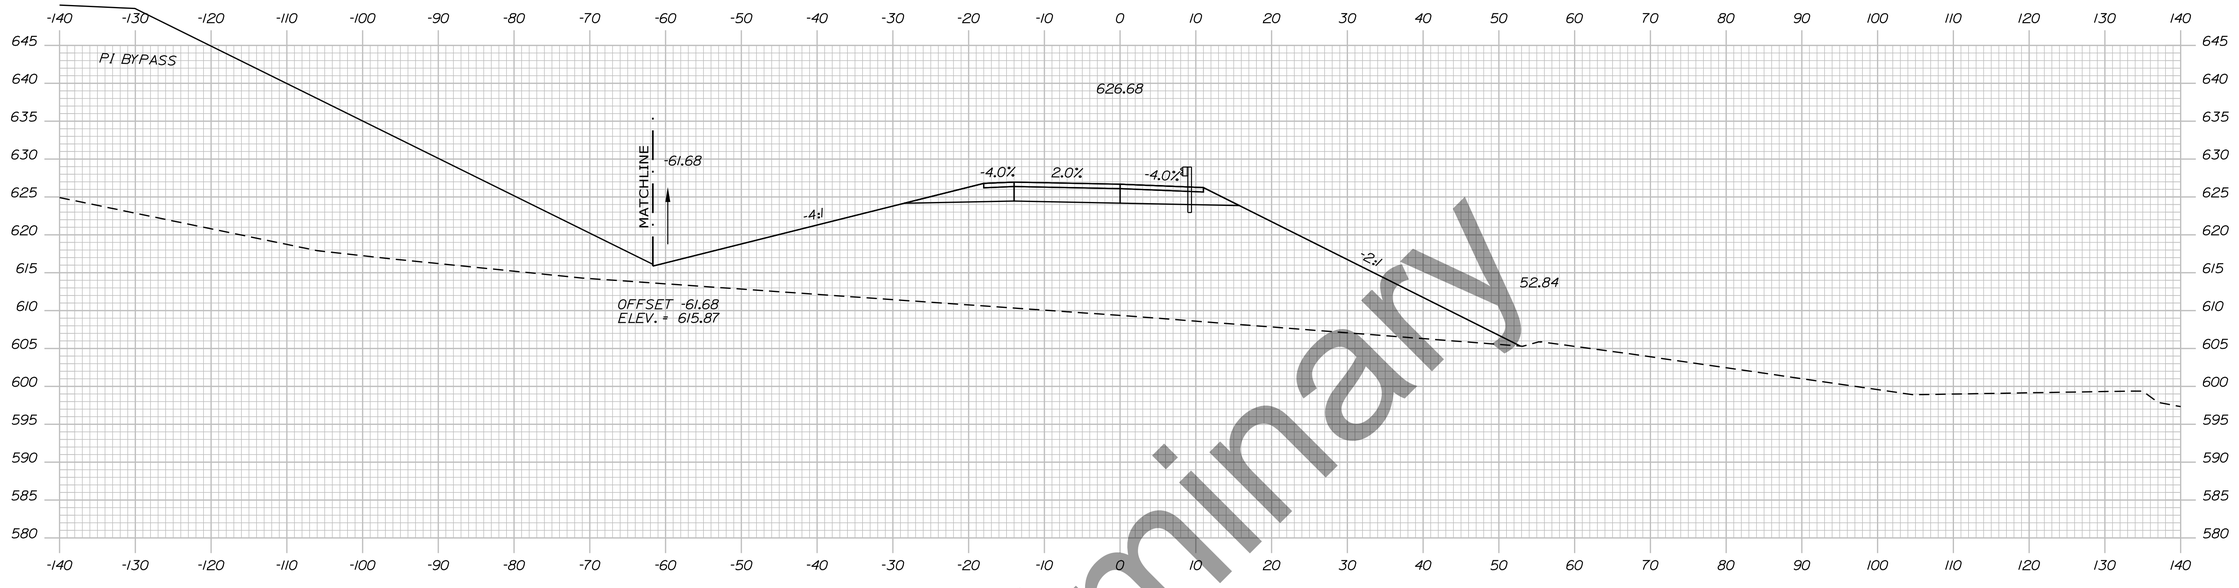

Preliminary

Filename: ...\Planset\H5_04_Xsect_Ramps.dgn Division: HIGHWAY Username: EFlynn Date:8/3/2023

STATE OF MAINE
DEPARTMENT OF TRANSPORTATION

HPP-6462(920)

PIN
WIN 6462.91

HIGHWAY PLANS

	R.M.	BY	DATE
PROJ. MANAGER			
DESIGN-DETAILED			
CHECKED-REVIEWED			
DESIGN2-DETAILED2			
DESIGN3-DETAILED3			
REVISIONS 1			
REVISIONS 2			
REVISIONS 3			
REVISIONS 4			
FIELD CHANGES			

SIGNATURE

P.E. NUMBER

DATE

PRESQUE ISLE
NORTHBOUND OFF RAMP


CROSS SECTIONS

SHEET NUMBER

414

OF

Sta. 713+50.00 to Sta. 714+00.00

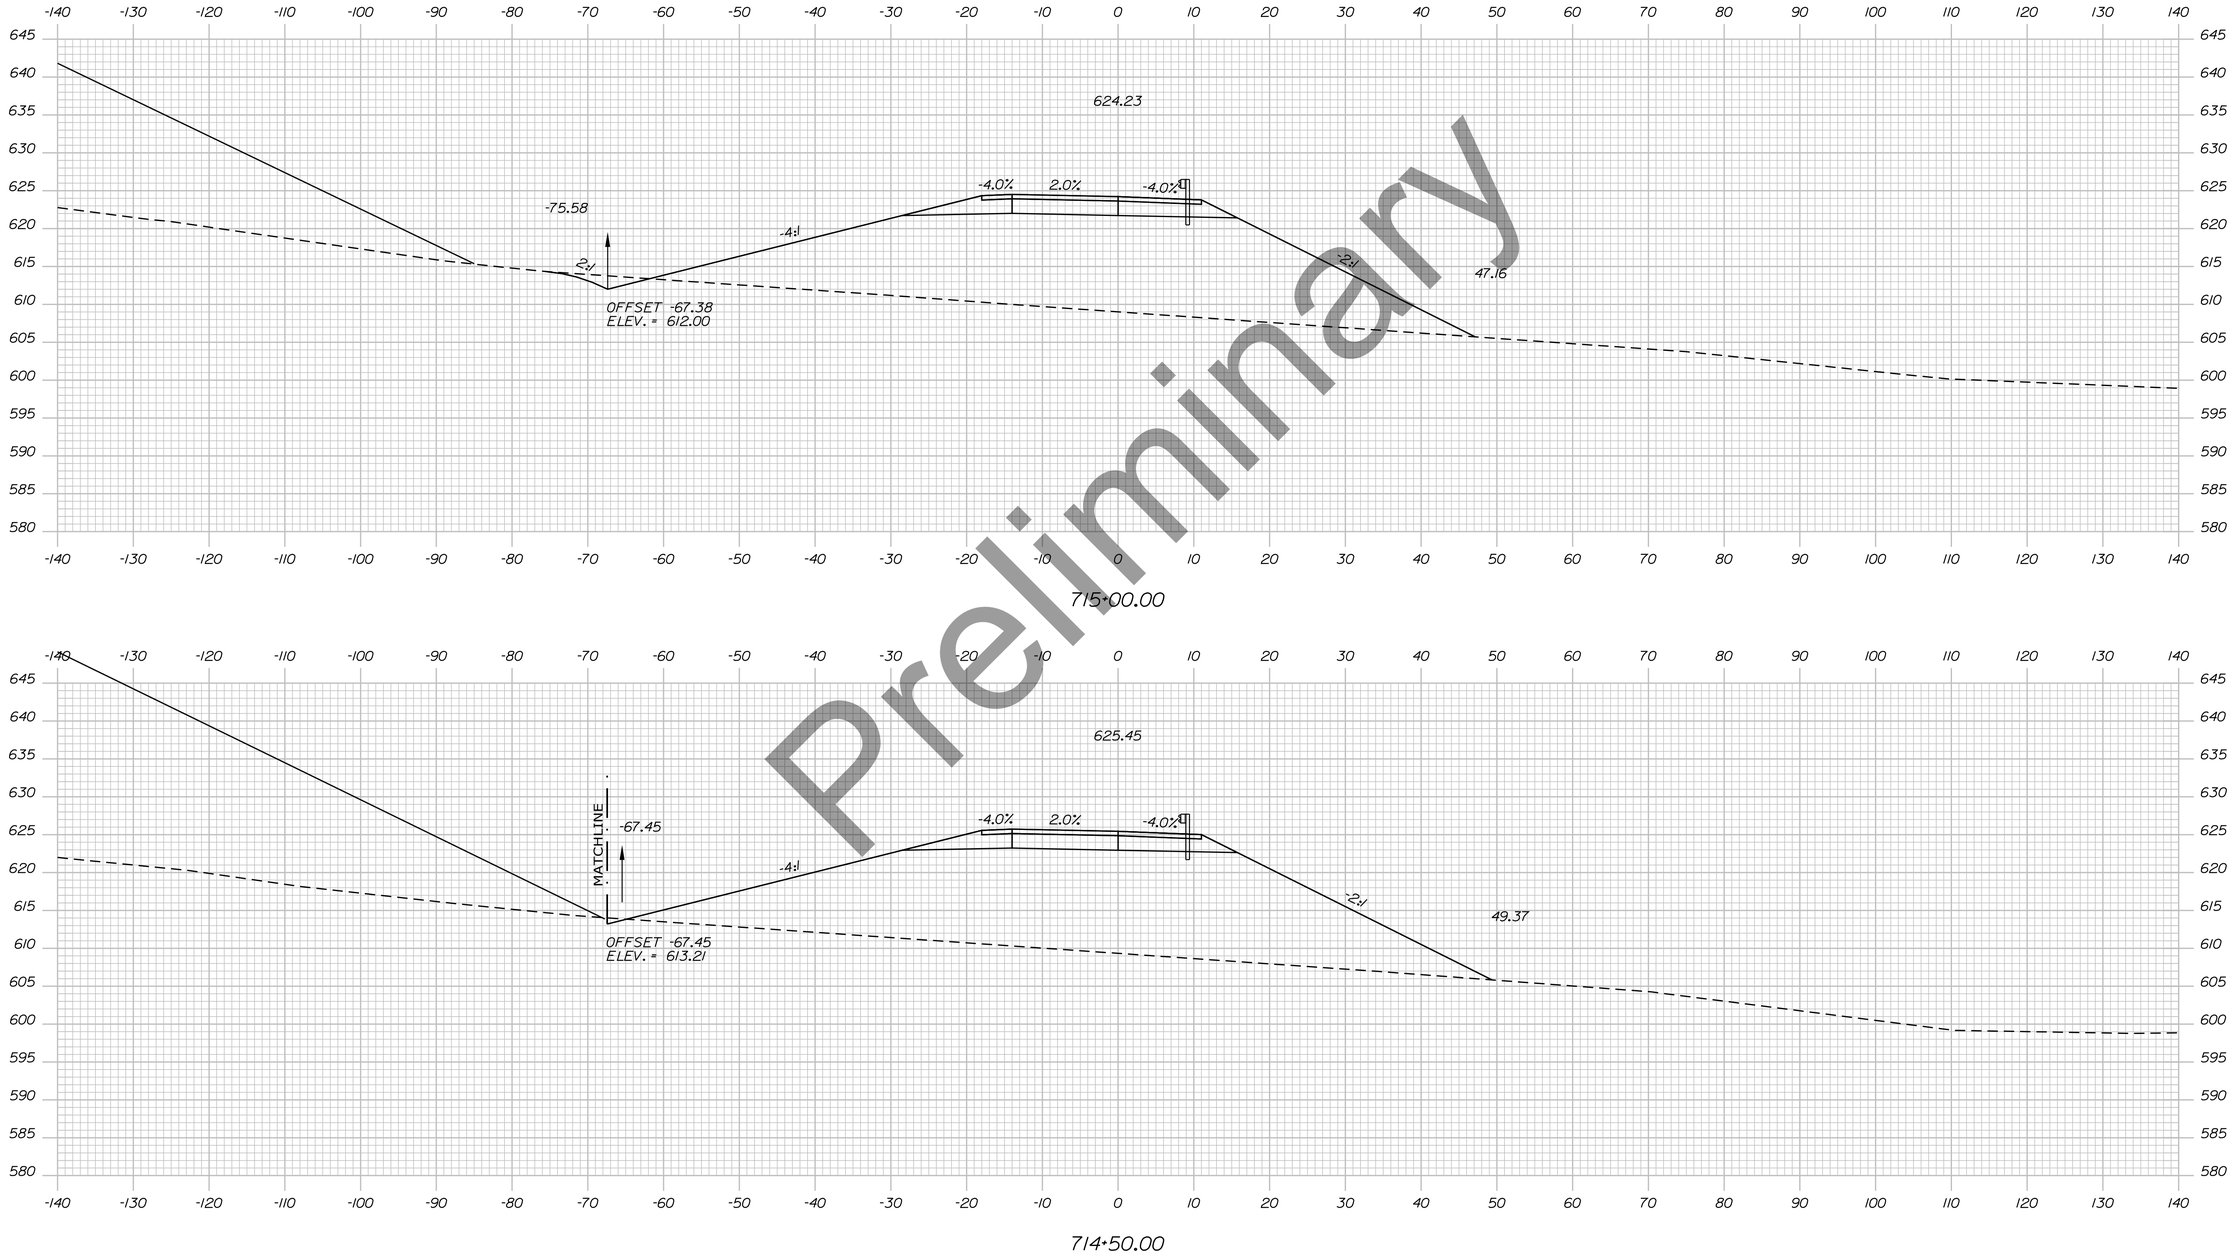

Preliminary

STATE OF MAINE
DEPARTMENT OF TRANSPORTATION

HPP-6462(920)

PIN
WIN 6462.91

HIGHWAY PLANS

R.M.	BY	DATE
PROJ. MANAGER		
DESIGN-DETAILED		
CHECKED-REVIEWED		
DESIGN2-DETAILED2		
DESIGN3-DETAILED3		
REVISIONS 1		
REVISIONS 2		
REVISIONS 3		
REVISIONS 4		
FIELD CHANGES		

SIGNATURE

P.E. NUMBER

DATE

PRESQUE ISLE
NORTHBOUND OFF RAMP

CROSS SECTIONS


SHEET NUMBER

415

OF

Sta. 714+50.00 to Sta. 715+00.00

Filename: ...\Planset\H5_04_Xsect_Ramps.dgn Division: HIGHWAY Username: EFlynn Date:8/3/2023

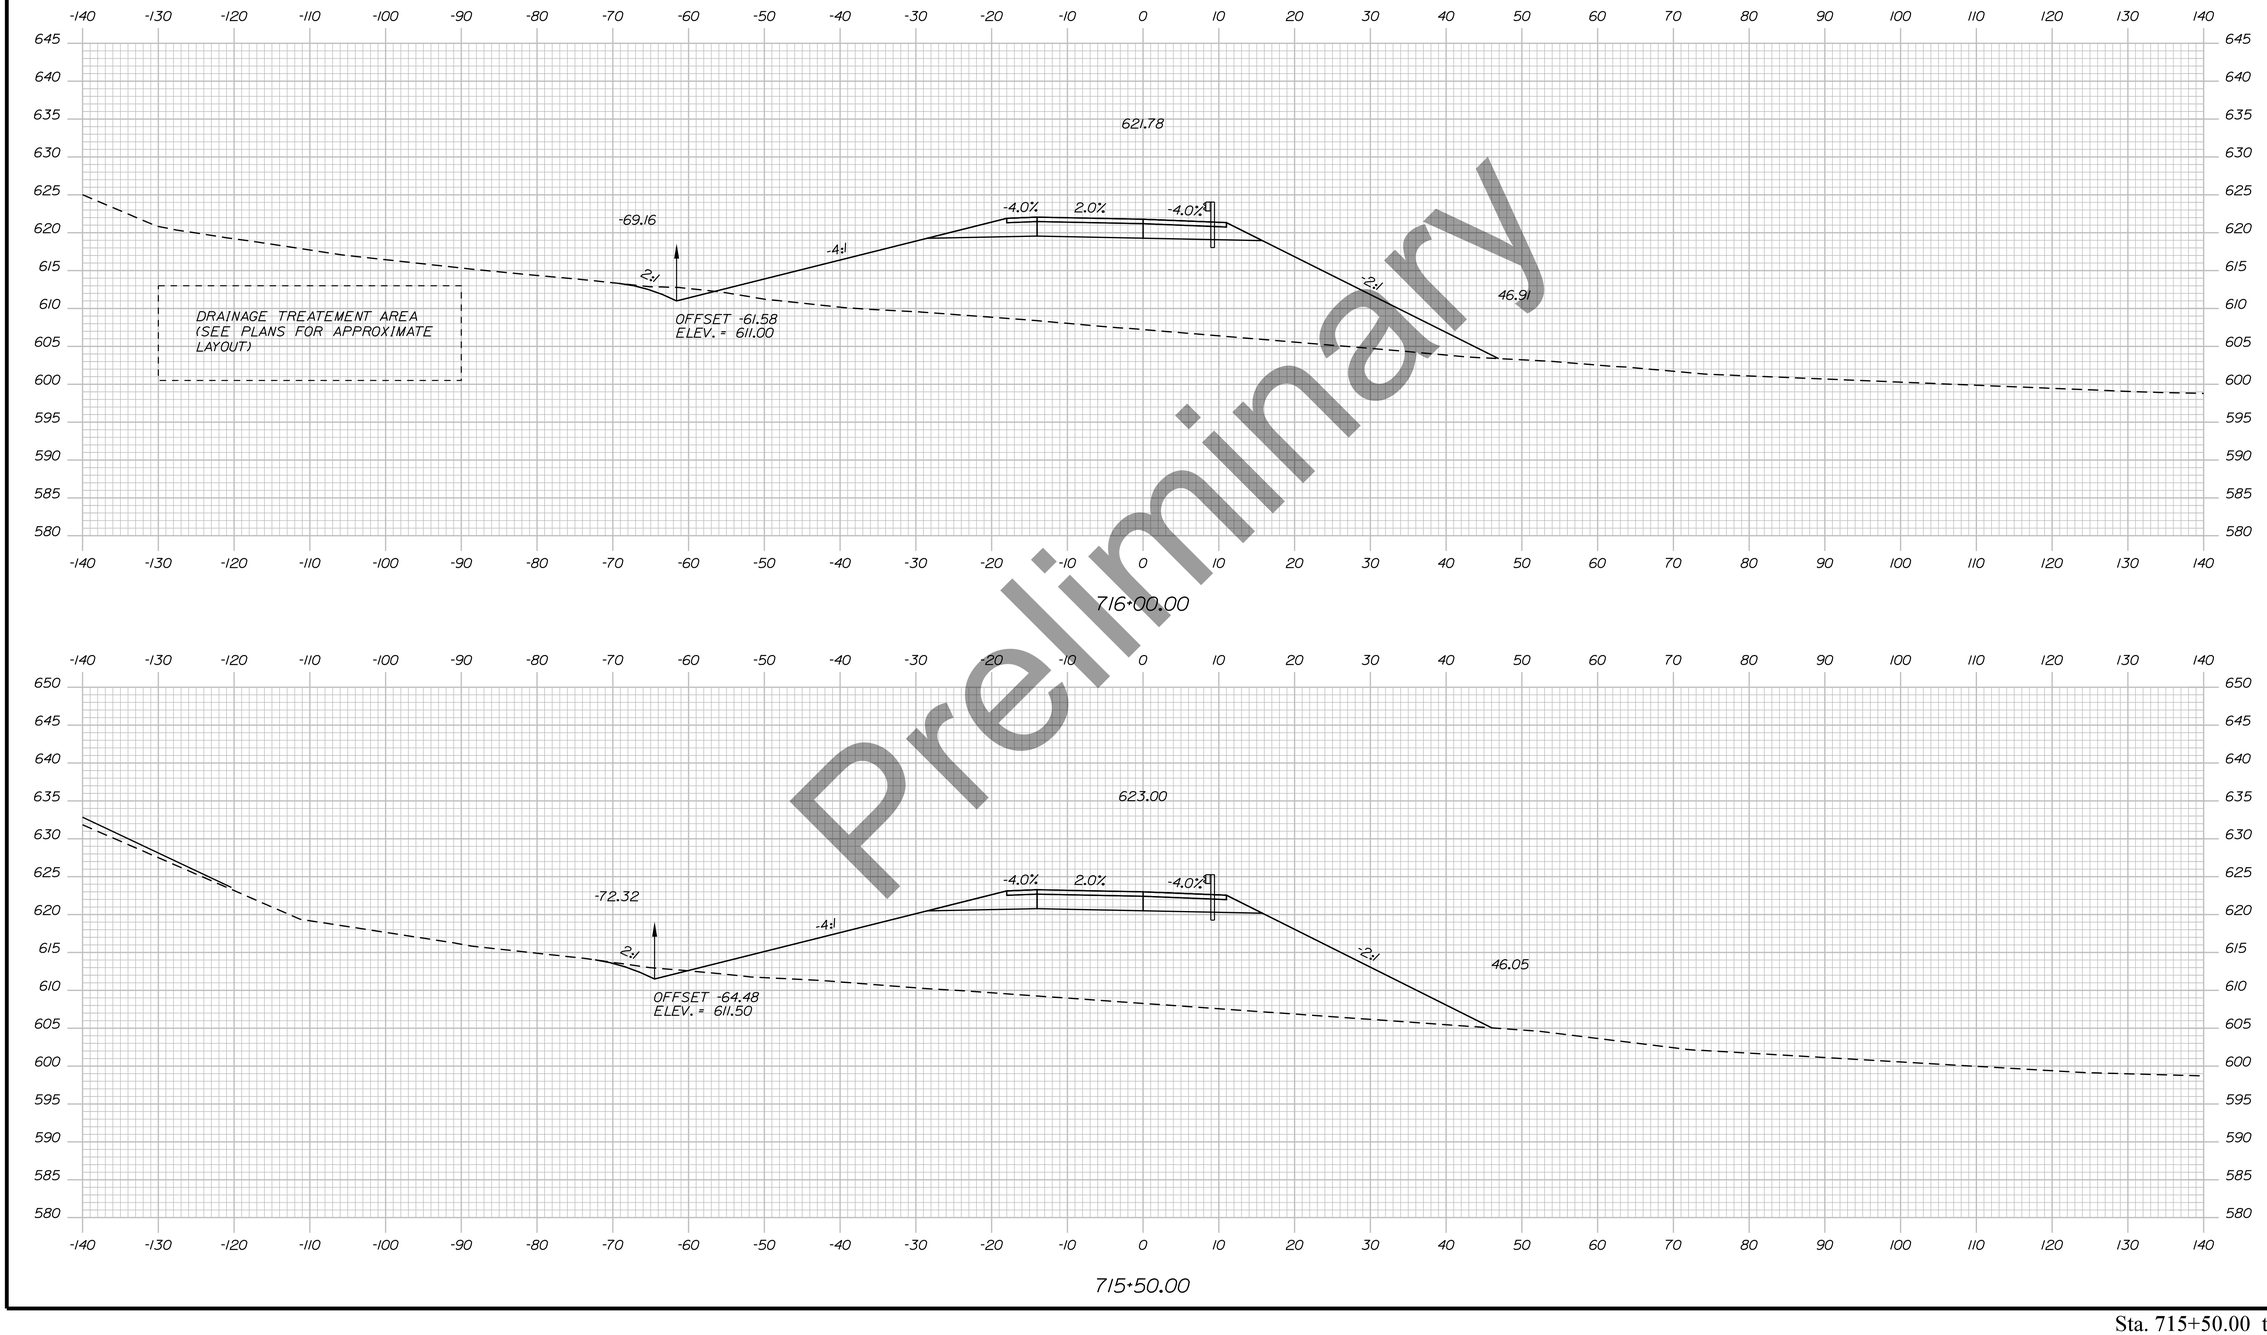

Preliminary

STATE OF MAINE
DEPARTMENT OF TRANSPORTATION

HPP-6462(920)

PIN
WIN 6462.91

HIGHWAY PLANS

SIGNATURE

P.E. NUMBER

DATE

	BY	DATE
PROJ. MANAGER	R.M.	
DESIGN-DETAILED		
CHECKED-REVIEWED		
DESIGN2-DETAILED2		
DESIGN3-DETAILED3		
REVISIONS 1		
REVISIONS 2		
REVISIONS 3		
REVISIONS 4		
FIELD CHANGES		

PRESQUE ISLE
NORTHBOUND OFF RAMP

CROSS SECTIONS


SHEET NUMBER

416

OF

Sta. 715+50.00 to Sta. 716+00.00

Filename: ...\Planset\H5_04_Xsect_Ramps.dgn Division: HIGHWAY Username: EFlynn Date:8/3/2023

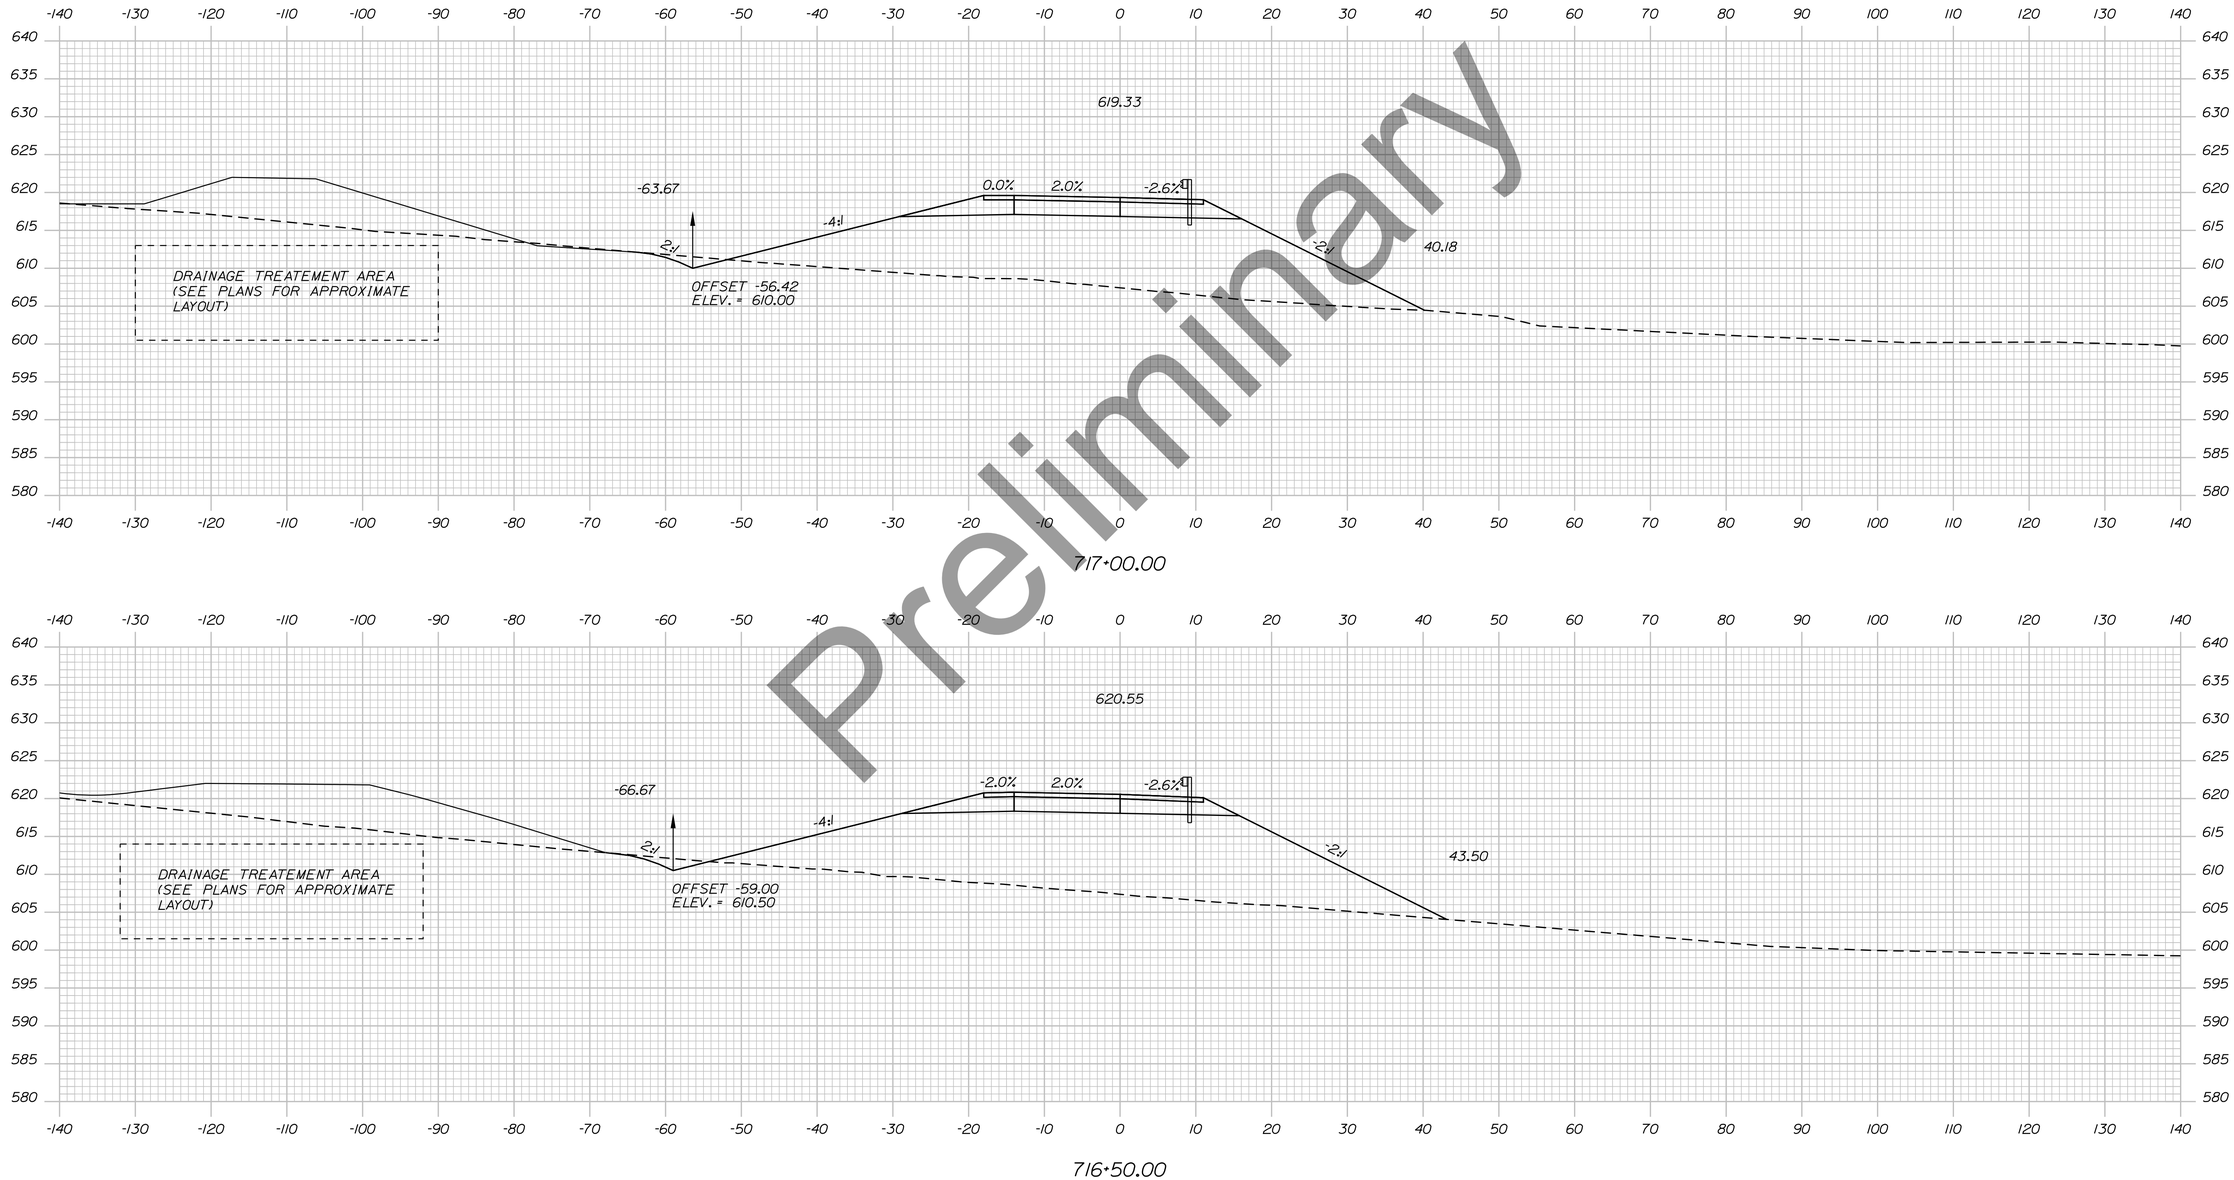

Preliminary

Filename: ...\Planset\H5_04_Xsect_Romps.dgn Division: HIGHWAY Username: EFlynn Date:8/3/2023

STATE OF MAINE
DEPARTMENT OF TRANSPORTATION

HPP-6462(920)

PIN
WIN 6462.91

HIGHWAY PLANS

SIGNATURE

P.E. NUMBER

DATE

	BY	DATE
PROJ. MANAGER	R.M.	
DESIGN-DETAILED		
CHECKED-REVIEWED		
DESIGN2-DETAILED2		
DESIGN3-DETAILED3		
REVISIONS 1		
REVISIONS 2		
REVISIONS 3		
REVISIONS 4		
FIELD CHANGES		

PRESQUE ISLE
NORTHBOUND OFF RAMP


CROSS SECTIONS

SHEET NUMBER


417

OF


Sta. 716+50.00 to Sta. 717+00.00

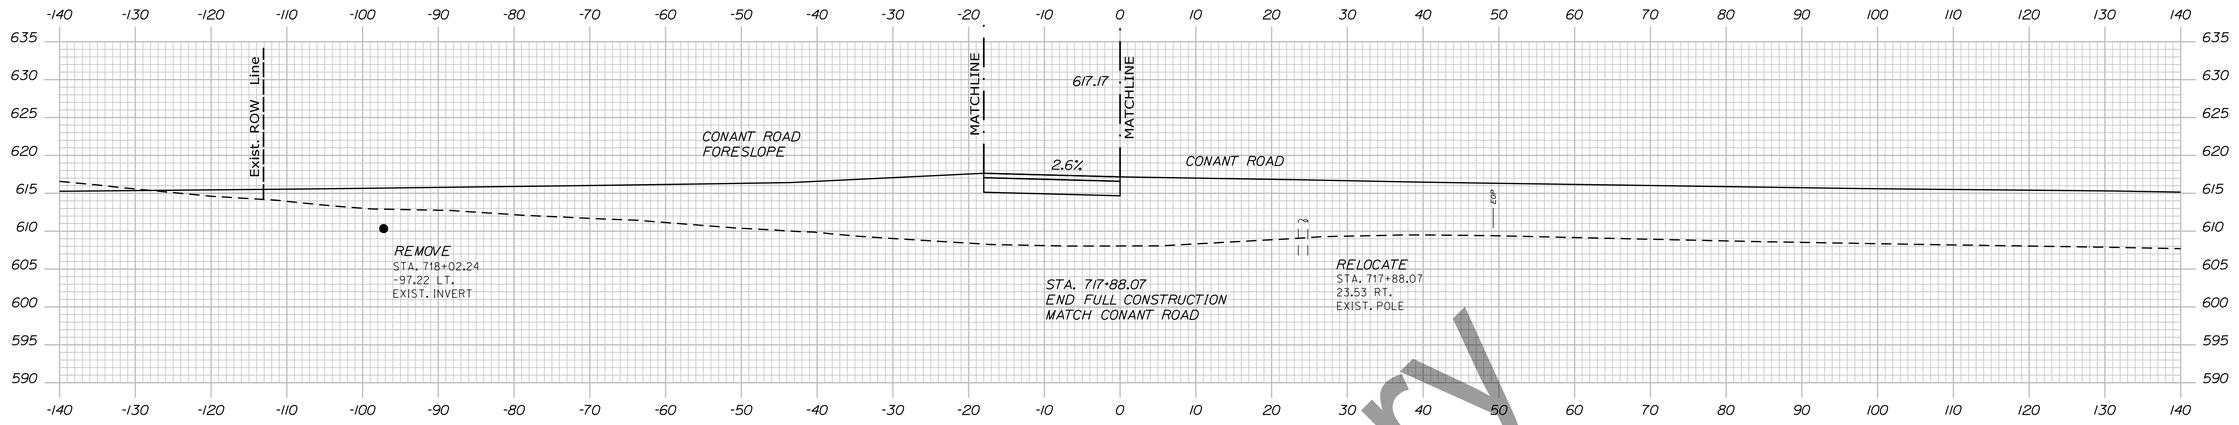

717+88.07

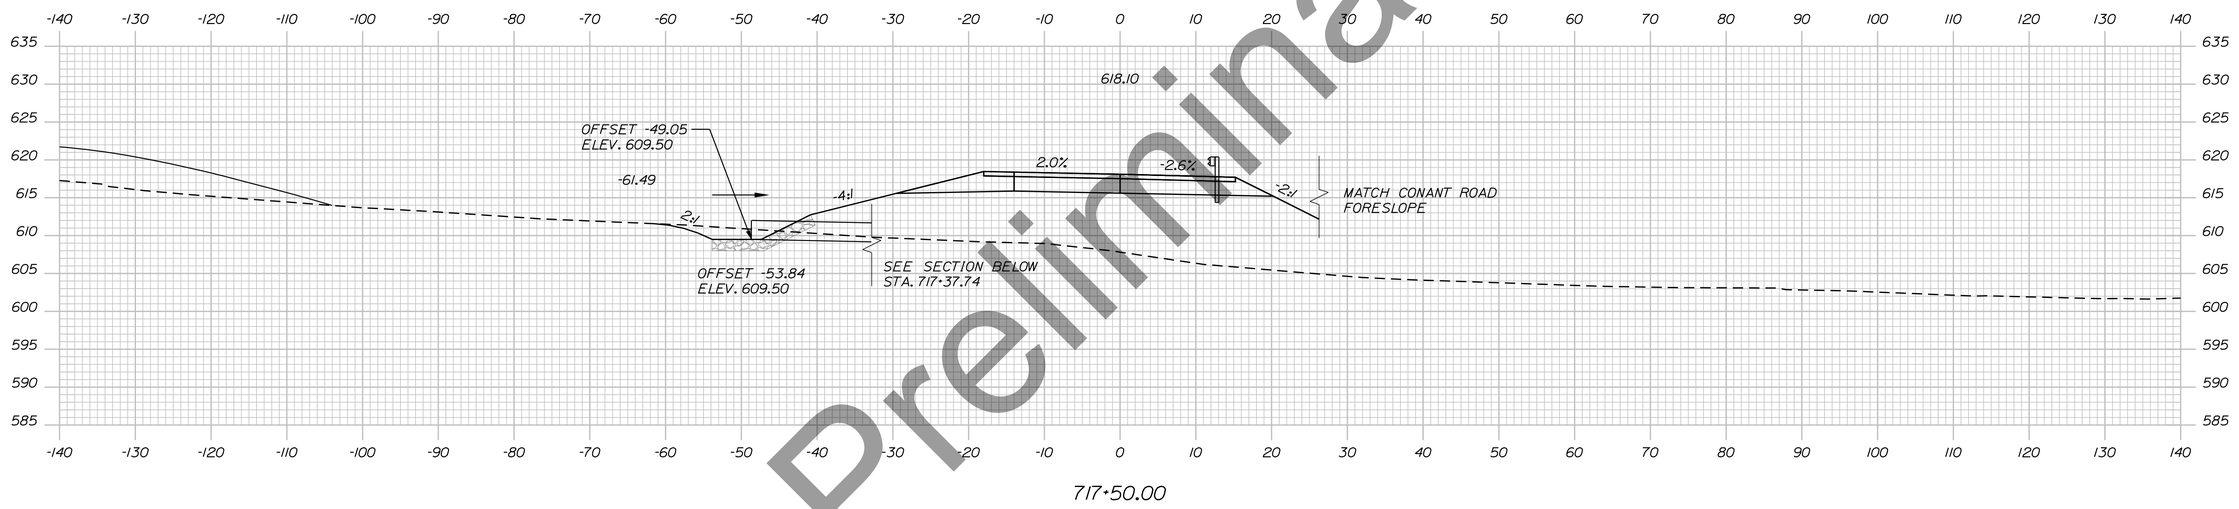

717+50.00

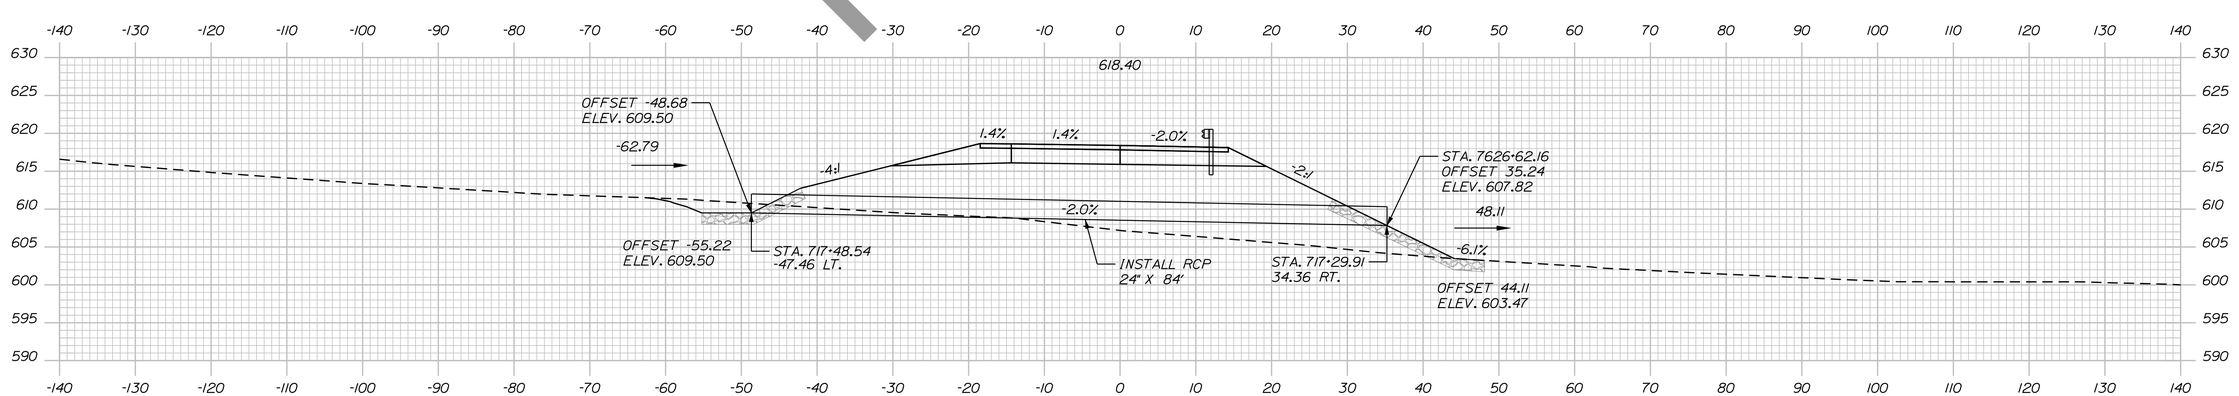

717+37.74

Preliminary

STATE OF MAINE
DEPARTMENT OF TRANSPORTATION

HPP-6462(920)

PIN
WIN 6462.91

HIGHWAY PLANS

	DATE	BY
R.M.		
PROJ. MANAGER		
DESIGN-DETAILED		
CHECKED-REVIEWED		
DESIGN2-DETAILED2		
DESIGN3-DETAILED3		
REVISIONS 1		
REVISIONS 2		
REVISIONS 3		
REVISIONS 4		
FIELD CHANGES		

SIGNATURE

P.E. NUMBER

DATE

PRESQUE ISLE
NORTHBOUND OFF RAMP

CROSS SECTIONS


SHEET NUMBER

418

OF

Filename: ...\Planset\H5_04_Xsect_Ramps.dgn Division: HIGHWAY Username: EFlynn Date:8/3/2023

Sta. 717+50.00 to Sta. 717+88.07

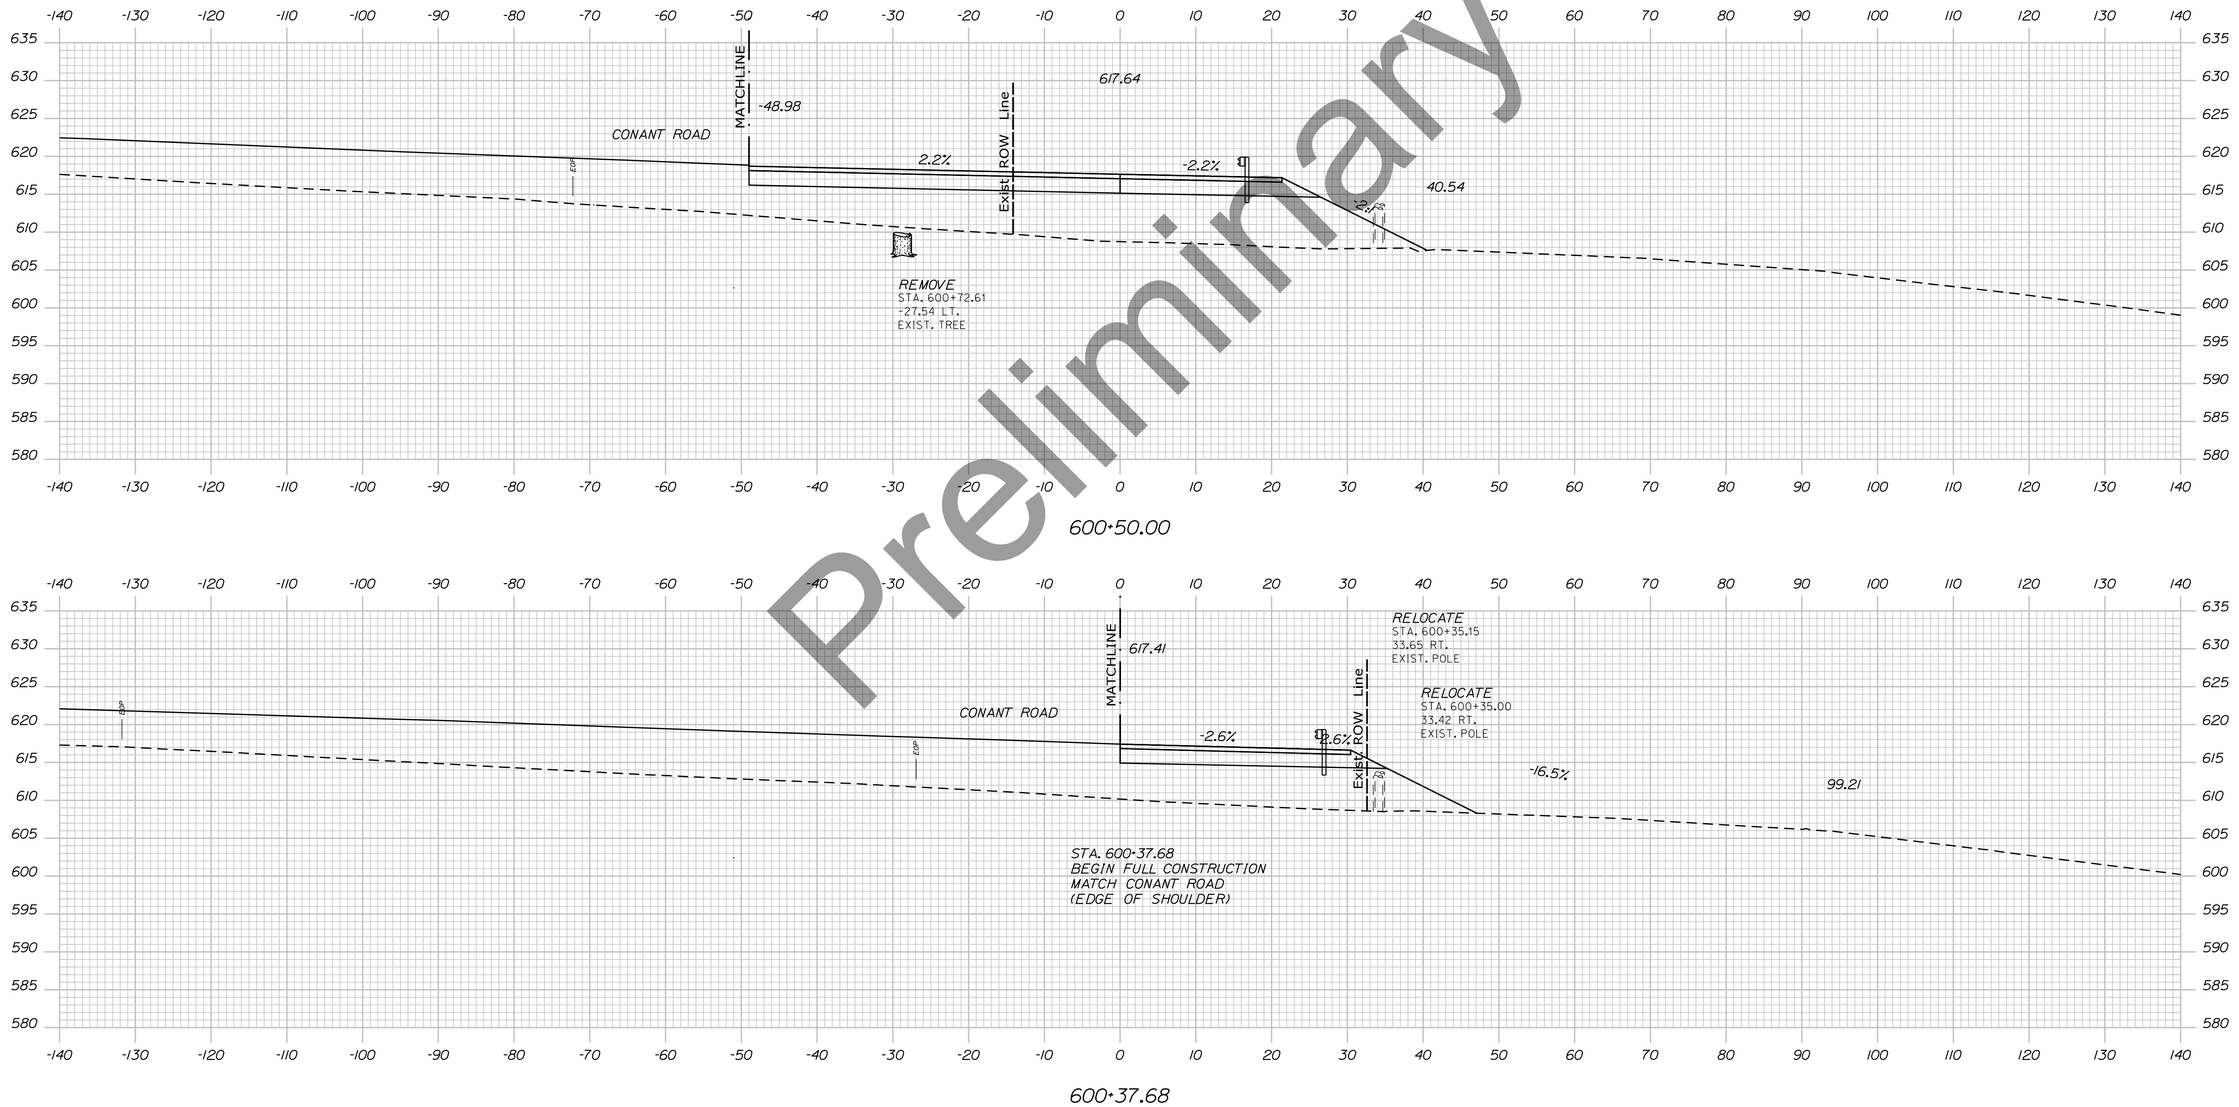

Preliminary

Sta. 600+37.68 to Sta. 600+50.00

STATE OF MAINE
DEPARTMENT OF TRANSPORTATION

HPP-6462(920)

PIN
WIN 6462.91

HIGHWAY PLANS

	BY	DATE
PROJ. MANAGER	R.M.	
DESIGN-DETAILED		
CHECKED-REVIEWED		
DESIGN2-DETAILED2		
DESIGN3-DETAILED3		
REVISIONS 1		
REVISIONS 2		
REVISIONS 3		
REVISIONS 4		
FIELD CHANGES		

SIGNATURE

P.E. NUMBER

DATE

PRESQUE ISLE
NORTHBOUND ON RAMP

CROSS SECTIONS


SHEET NUMBER

419

OF

Filename: ...\Planset\H5_04_XsecL_Ramps.dgn Division: HIGHWAY Username: EFlynn Date:8/3/2023

Filename: ...\Planset\H5_04_Xsect_Ramps.dgn Division: HIGHWAY Username: EFlynn Date:8/3/2023

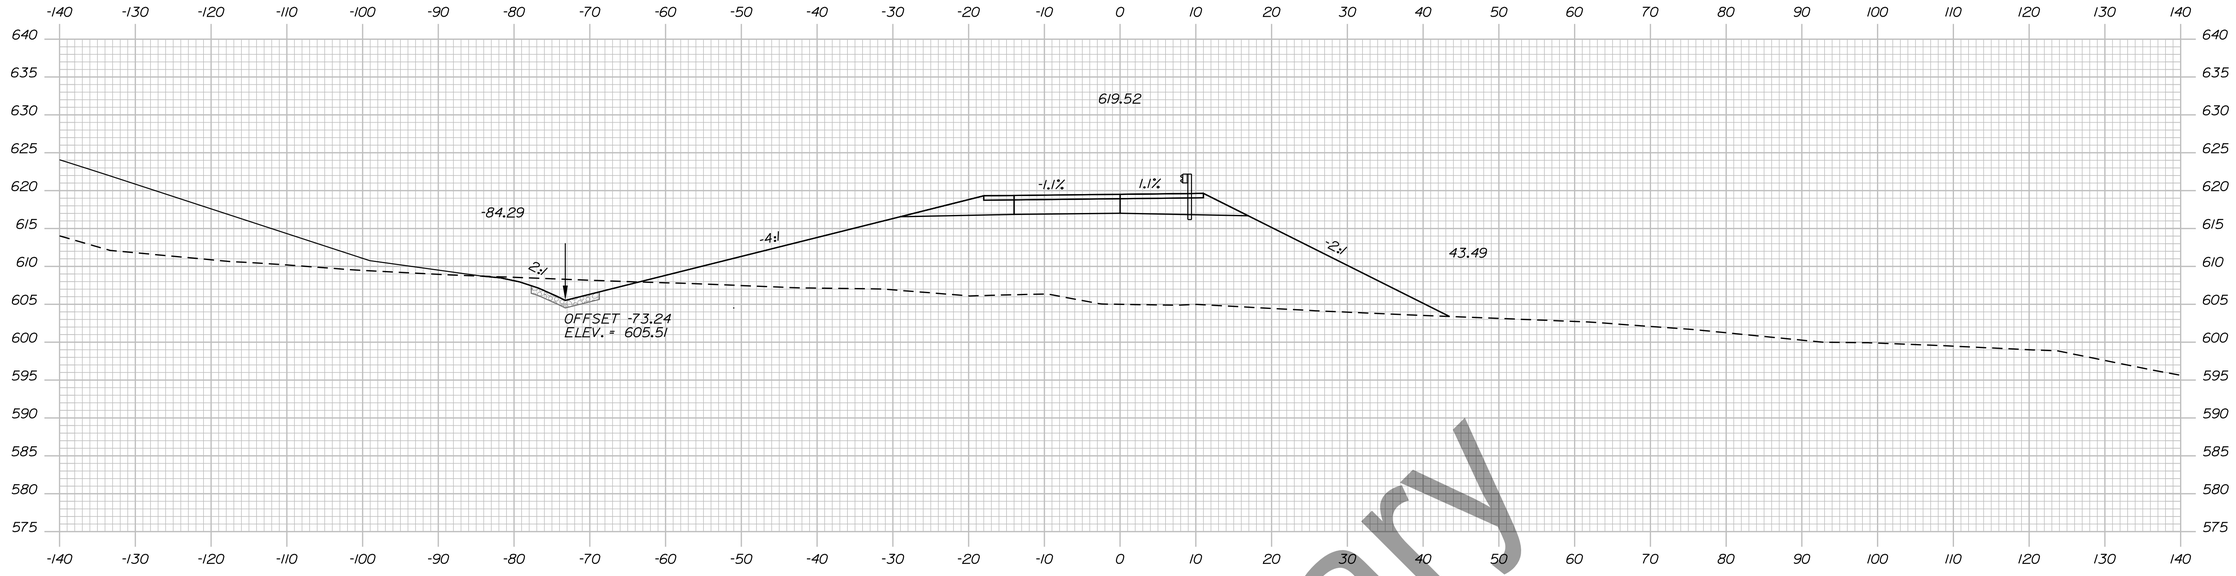

Preliminary

STATE OF MAINE
DEPARTMENT OF TRANSPORTATION

HPP-6462(920)

PIN
WIN 6462.91

HIGHWAY PLANS

SIGNATURE

P.E. NUMBER

DATE

	R.M.	BY	DATE
PROJ. MANAGER			
DESIGN-DETAILED			
CHECKED-REVIEWED			
DESIGN2-DETAILED2			
DESIGN3-DETAILED3			
REVISIONS 1			
REVISIONS 2			
REVISIONS 3			
REVISIONS 4			
FIELD CHANGES			


PRESQUE ISLE
NORTHBOUND ON RAMP
CROSS SECTIONS

SHEET NUMBER

420

OF

Sta. 601+00.00 to Sta. 601+50.00

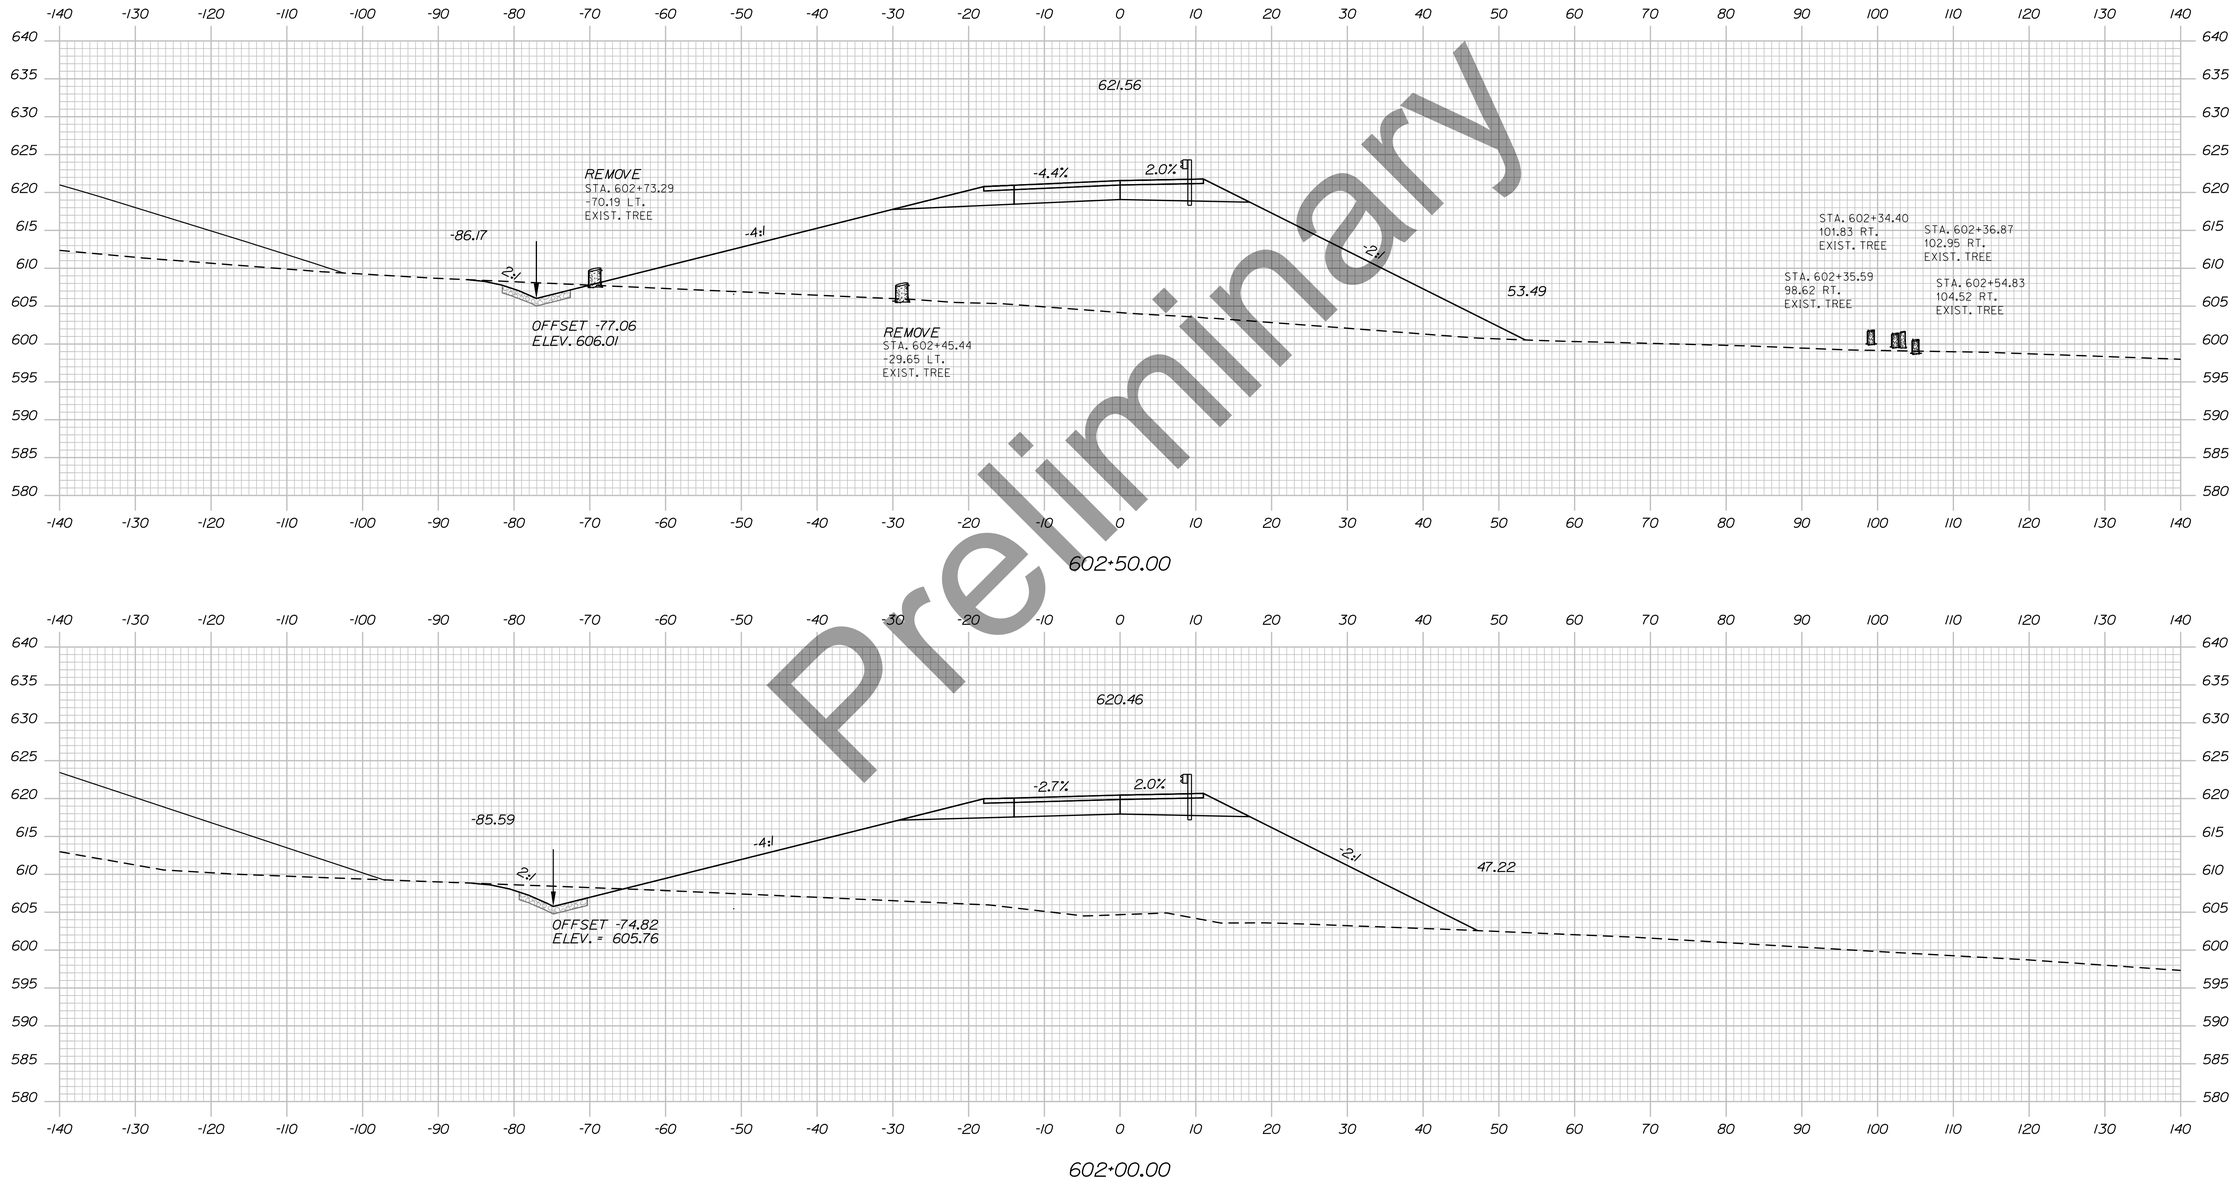

Preliminary

Filename: ...\Planset\H5_04_Xsect_Ramps.dgn Division: HIGHWAY Username: EFlynn Date:8/3/2023

STATE OF MAINE
DEPARTMENT OF TRANSPORTATION

HPP-6462(920)

PIN
WIN 6462.91

HIGHWAY PLANS

SIGNATURE

P.E. NUMBER

DATE

	DATE	BY
R.M.		
PROJ. MANAGER		
DESIGN-DETAILED		
CHECKED-REVIEWED		
DESIGN2-DETAILED2		
DESIGN3-DETAILED3		
REVISIONS 1		
REVISIONS 2		
REVISIONS 3		
REVISIONS 4		
FIELD CHANGES		

PRESQUE ISLE
NORTHBOUND ON RAMP

CROSS SECTIONS


SHEET NUMBER

421

OF

Sta. 602+00.00 to Sta. 602+50.00

Filename: ...\Planset\H5_04_Xsect_Ramps.dgn Division: HIGHWAY Username: EFlynn Date:8/3/2023

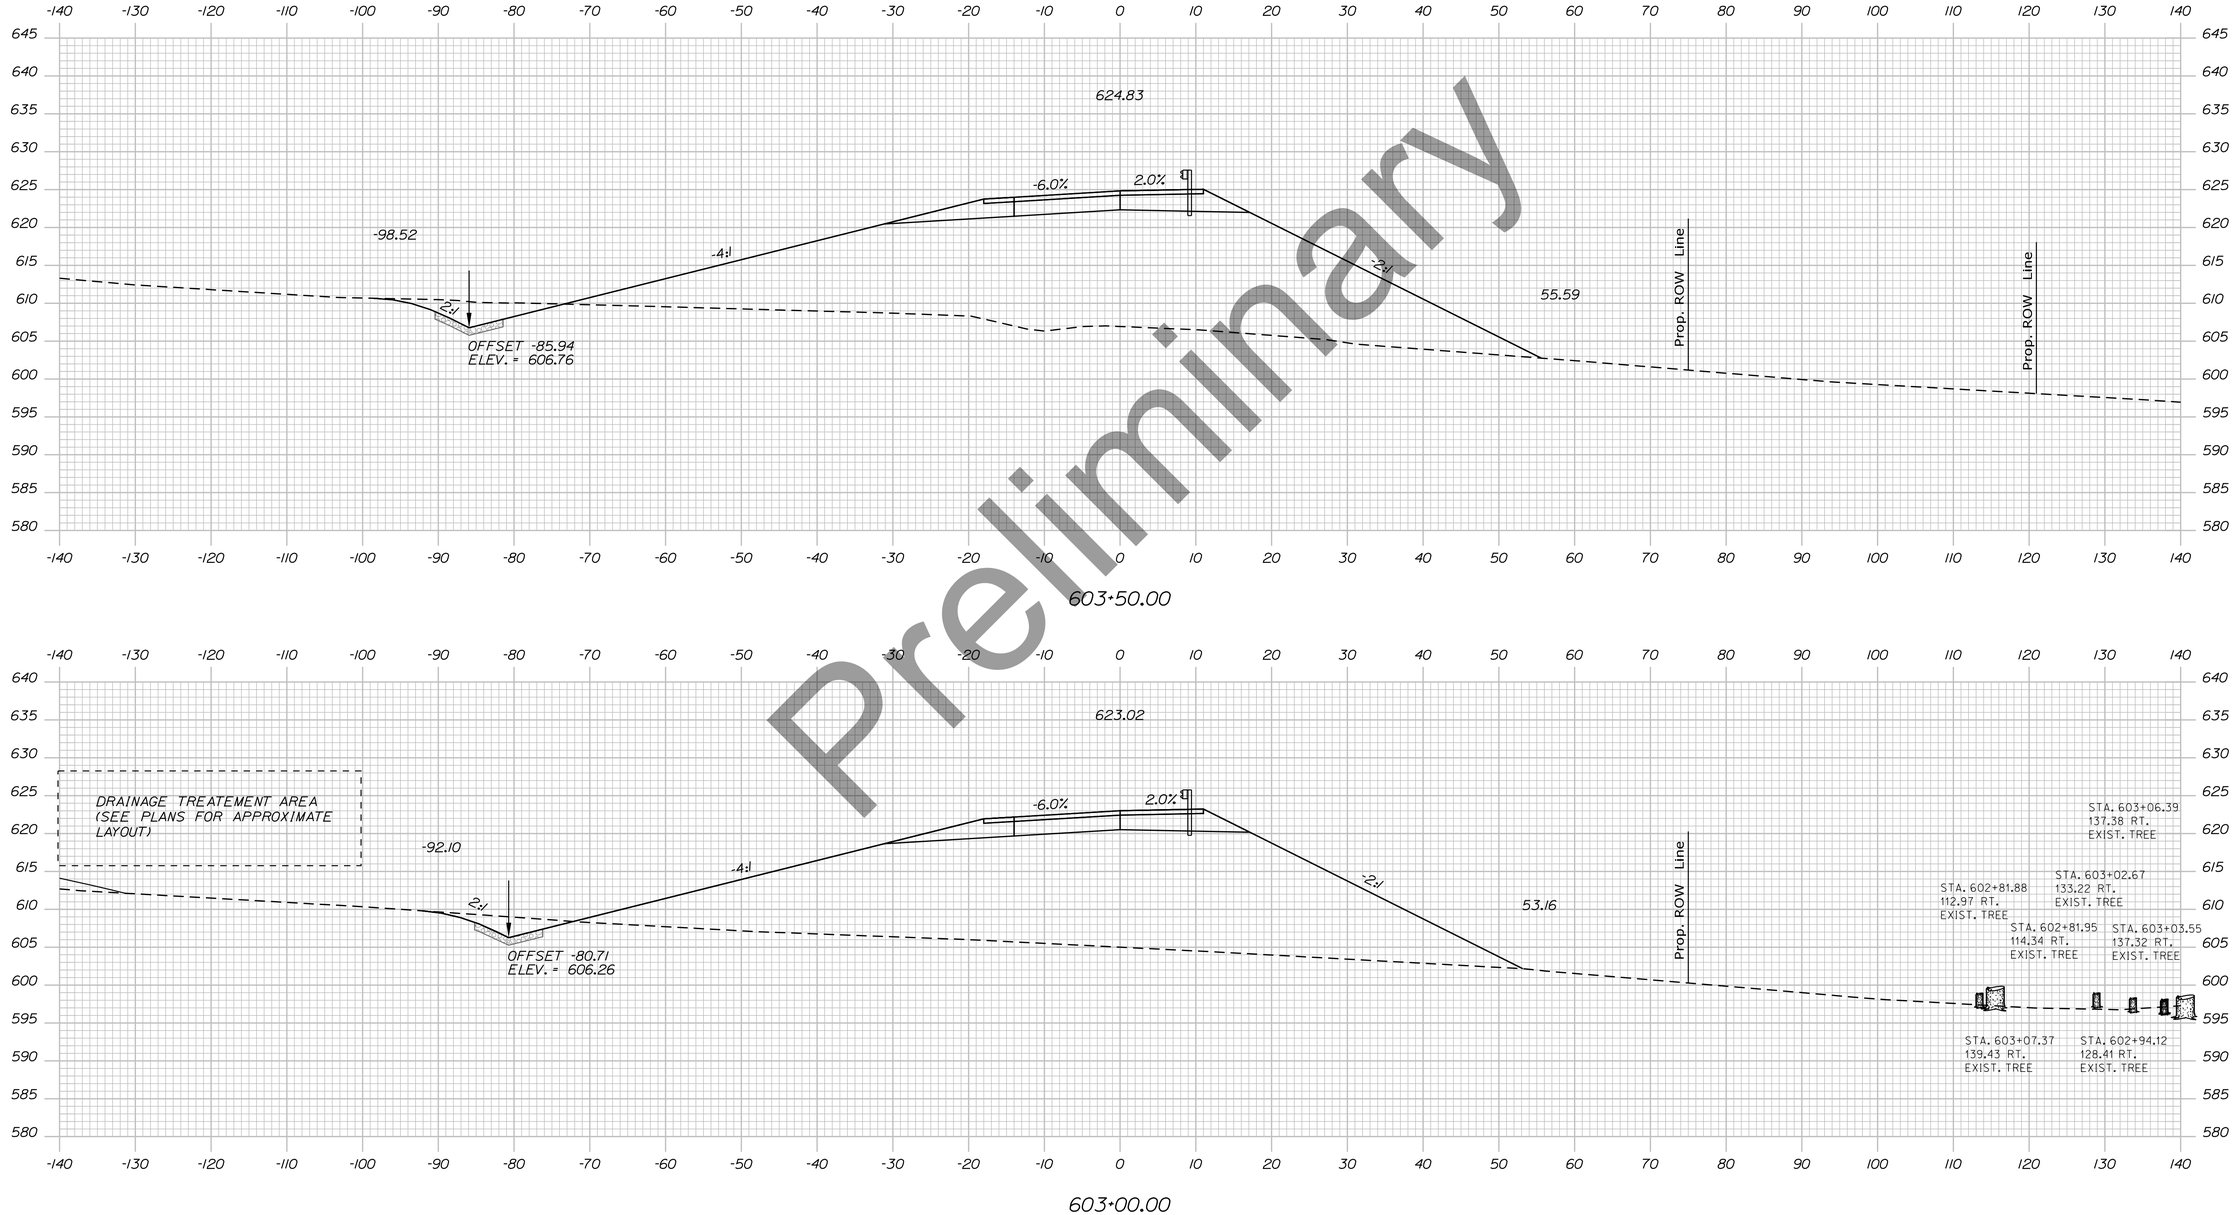

Preliminary

STATE OF MAINE
DEPARTMENT OF TRANSPORTATION

HPP-6462(920)

PIN
WIN 6462.91

HIGHWAY PLANS

R.M.	BY	DATE	SIGNATURE
DESIGN-DETAILED			P.E. NUMBER
CHECKED-REVIEWED			DATE
DESIGN2-DETAILED2			
DESIGN3-DETAILED3			
REVISIONS 1			
REVISIONS 2			
REVISIONS 3			
REVISIONS 4			
FIELD CHANGES			

PROJ. MANAGER

PRESQUE ISLE
NORTHBOUND ON RAMP


CROSS SECTIONS

SHEET NUMBER

422

OF

Sta. 603+00.00 to Sta. 603+50.00

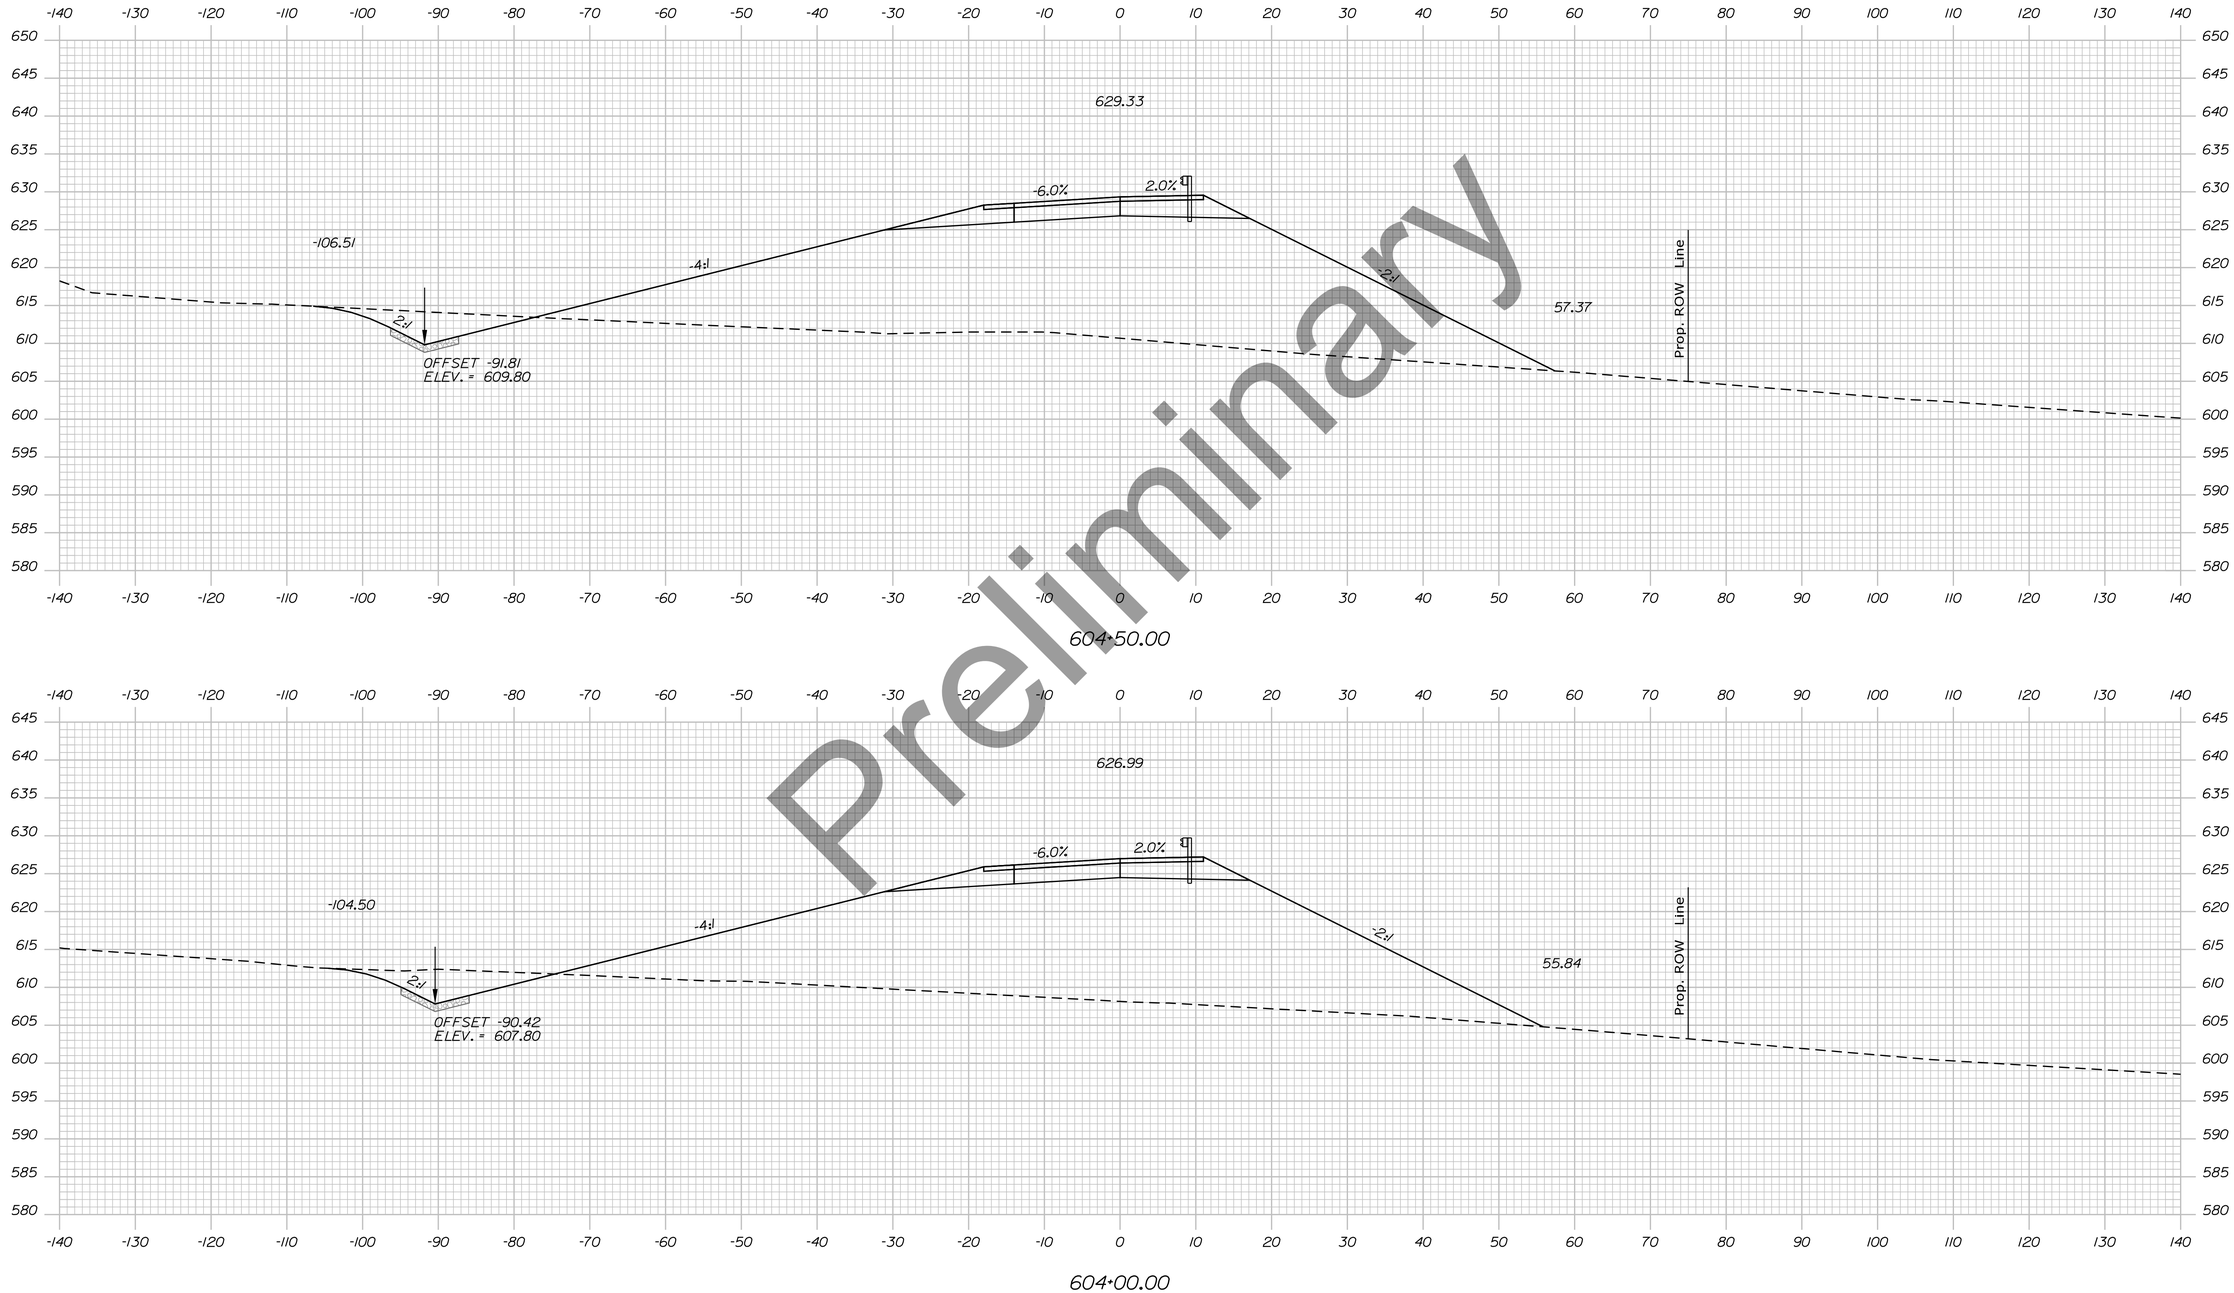

Preliminary

Sta. 604+00.00 to Sta. 604+50.00

STATE OF MAINE
DEPARTMENT OF TRANSPORTATION

HPP-6462(920)

PIN
WIN 6462.91

HIGHWAY PLANS

	R.M.	BY	DATE
PROJ. MANAGER			
DESIGN-DETAILED			
CHECKED-REVIEWED			
DESIGN2-DETAILED2			
DESIGN3-DETAILED3			
REVISIONS 1			
REVISIONS 2			
REVISIONS 3			
REVISIONS 4			
FIELD CHANGES			

SIGNATURE

P.E. NUMBER

DATE

PRESQUE ISLE
NORTHBOUND ON RAMP


CROSS SECTIONS

SHEET NUMBER

423

OF

Filename: ...\Planset\H5_04_Xsect_Ramps.dgn Division: HIGHWAY Username: EFlynn Date:8/3/2023

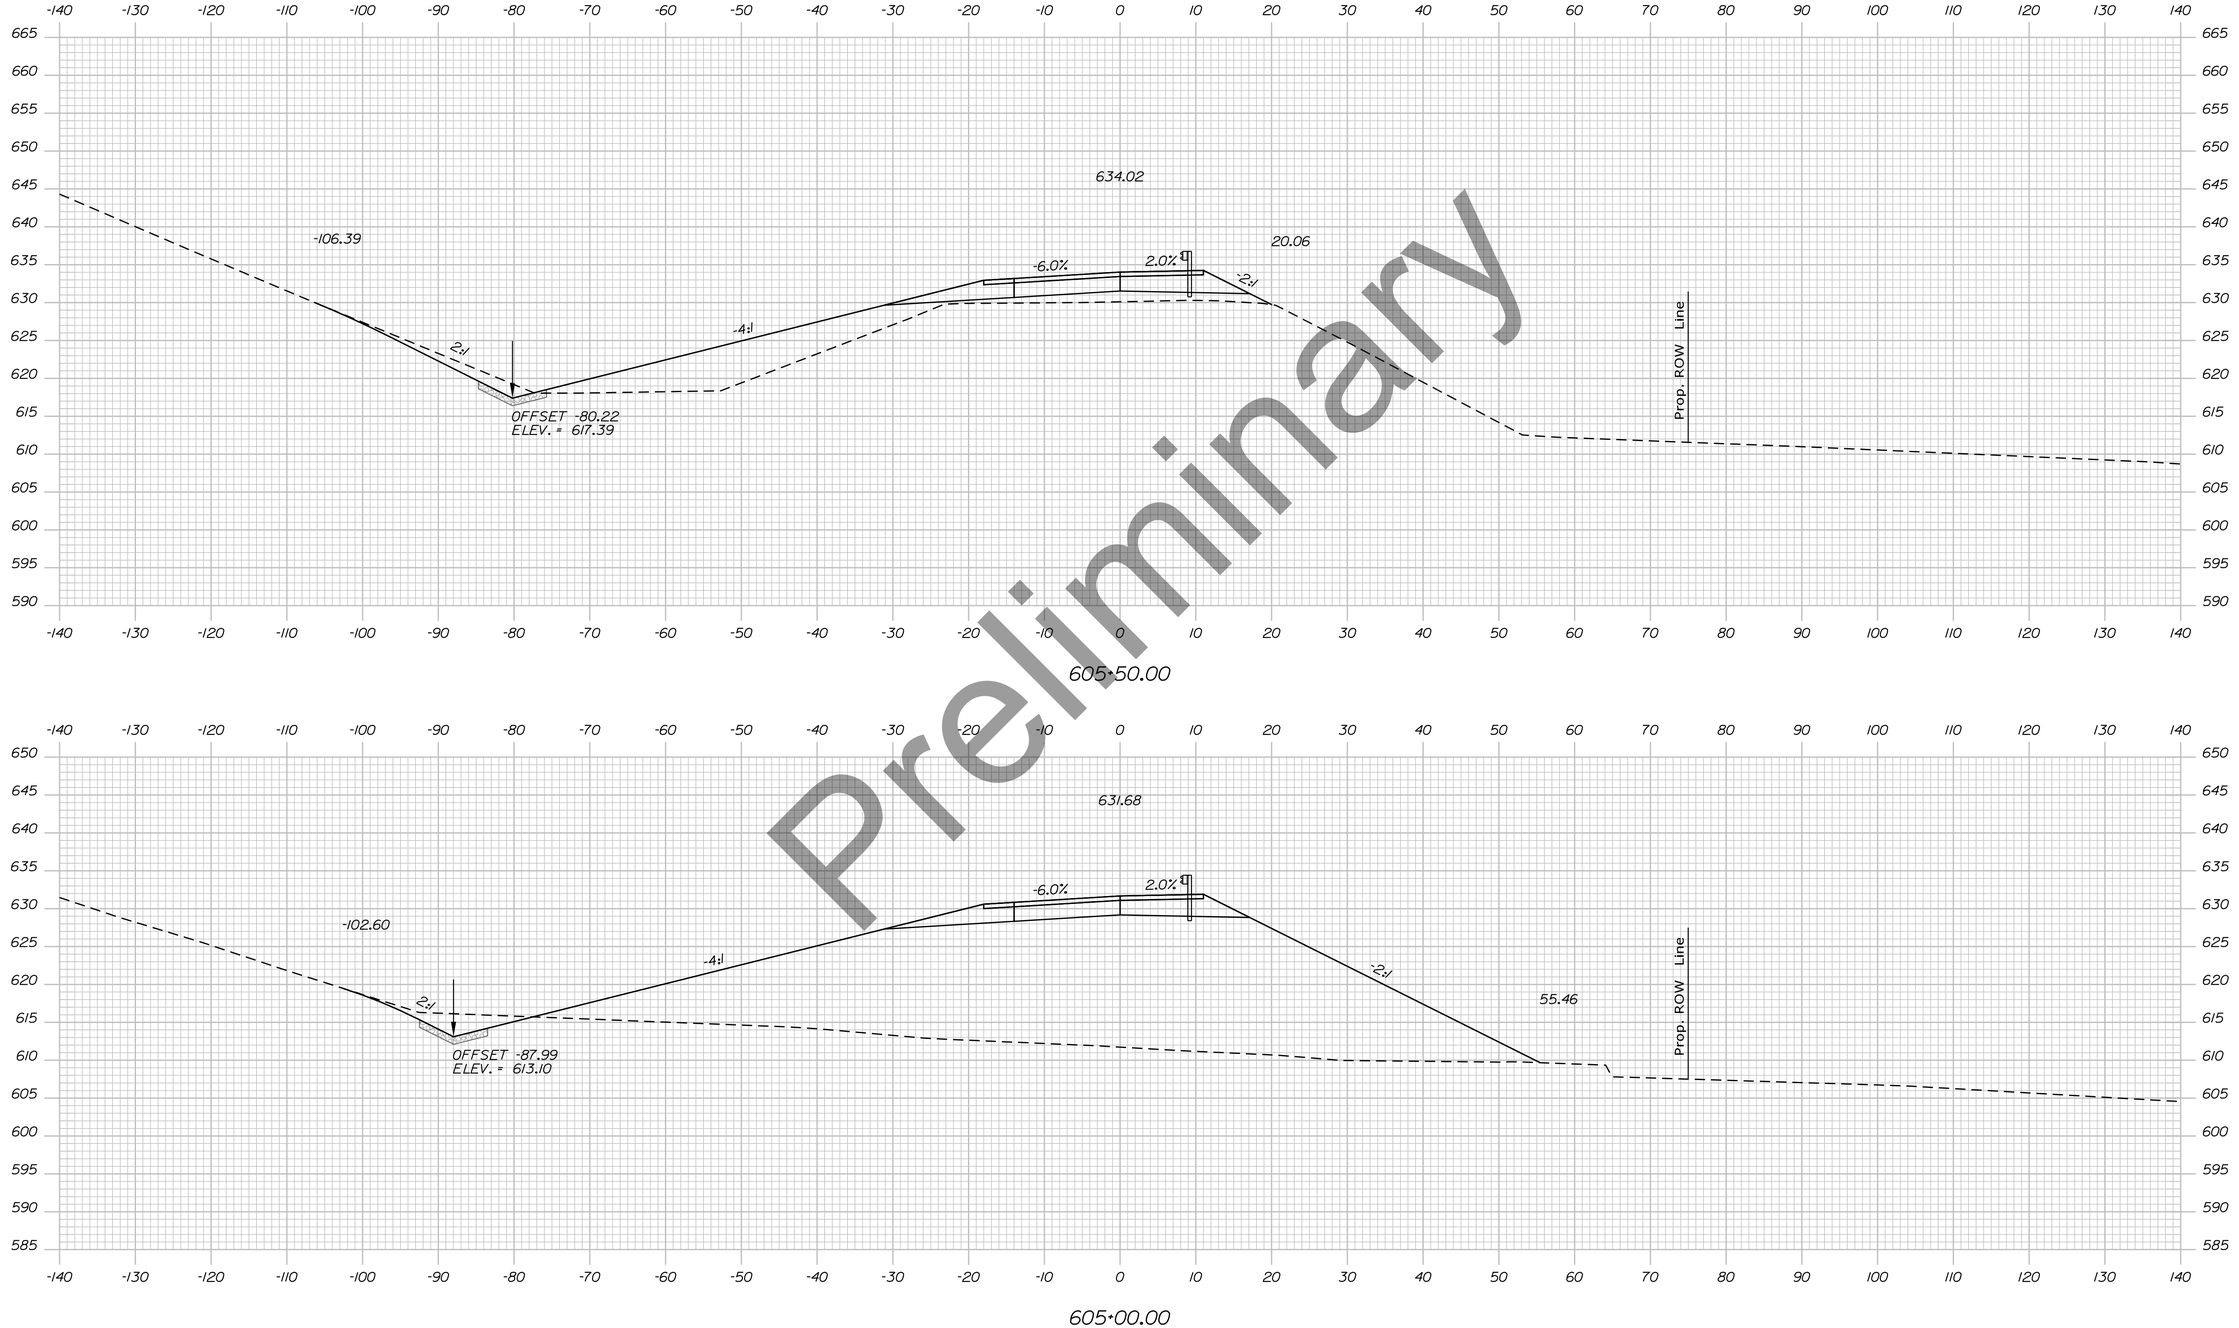

Preliminary

Sta. 605+00.00 to Sta. 605+50.00

STATE OF MAINE
DEPARTMENT OF TRANSPORTATION

HPP-6462(920)

PIN
WIN 6462.91

HIGHWAY PLANS

SIGNATURE

P.E. NUMBER

DATE

	BY	DATE
PROJ. MANAGER	R.M.	
DESIGN-DETAILED		
CHECKED-REVIEWED		
DESIGN2-DETAILED2		
DESIGN3-DETAILED3		
REVISIONS 1		
REVISIONS 2		
REVISIONS 3		
REVISIONS 4		
FIELD CHANGES		

PRESQUE ISLE
NORTHBOUND ON RAMP


CROSS SECTIONS

SHEET NUMBER

424

OF

Filename: ...\Planset\H5_04_Xsect_Ramps.dgn Division: HIGHWAY Username: EFlynn Date:8/3/2023

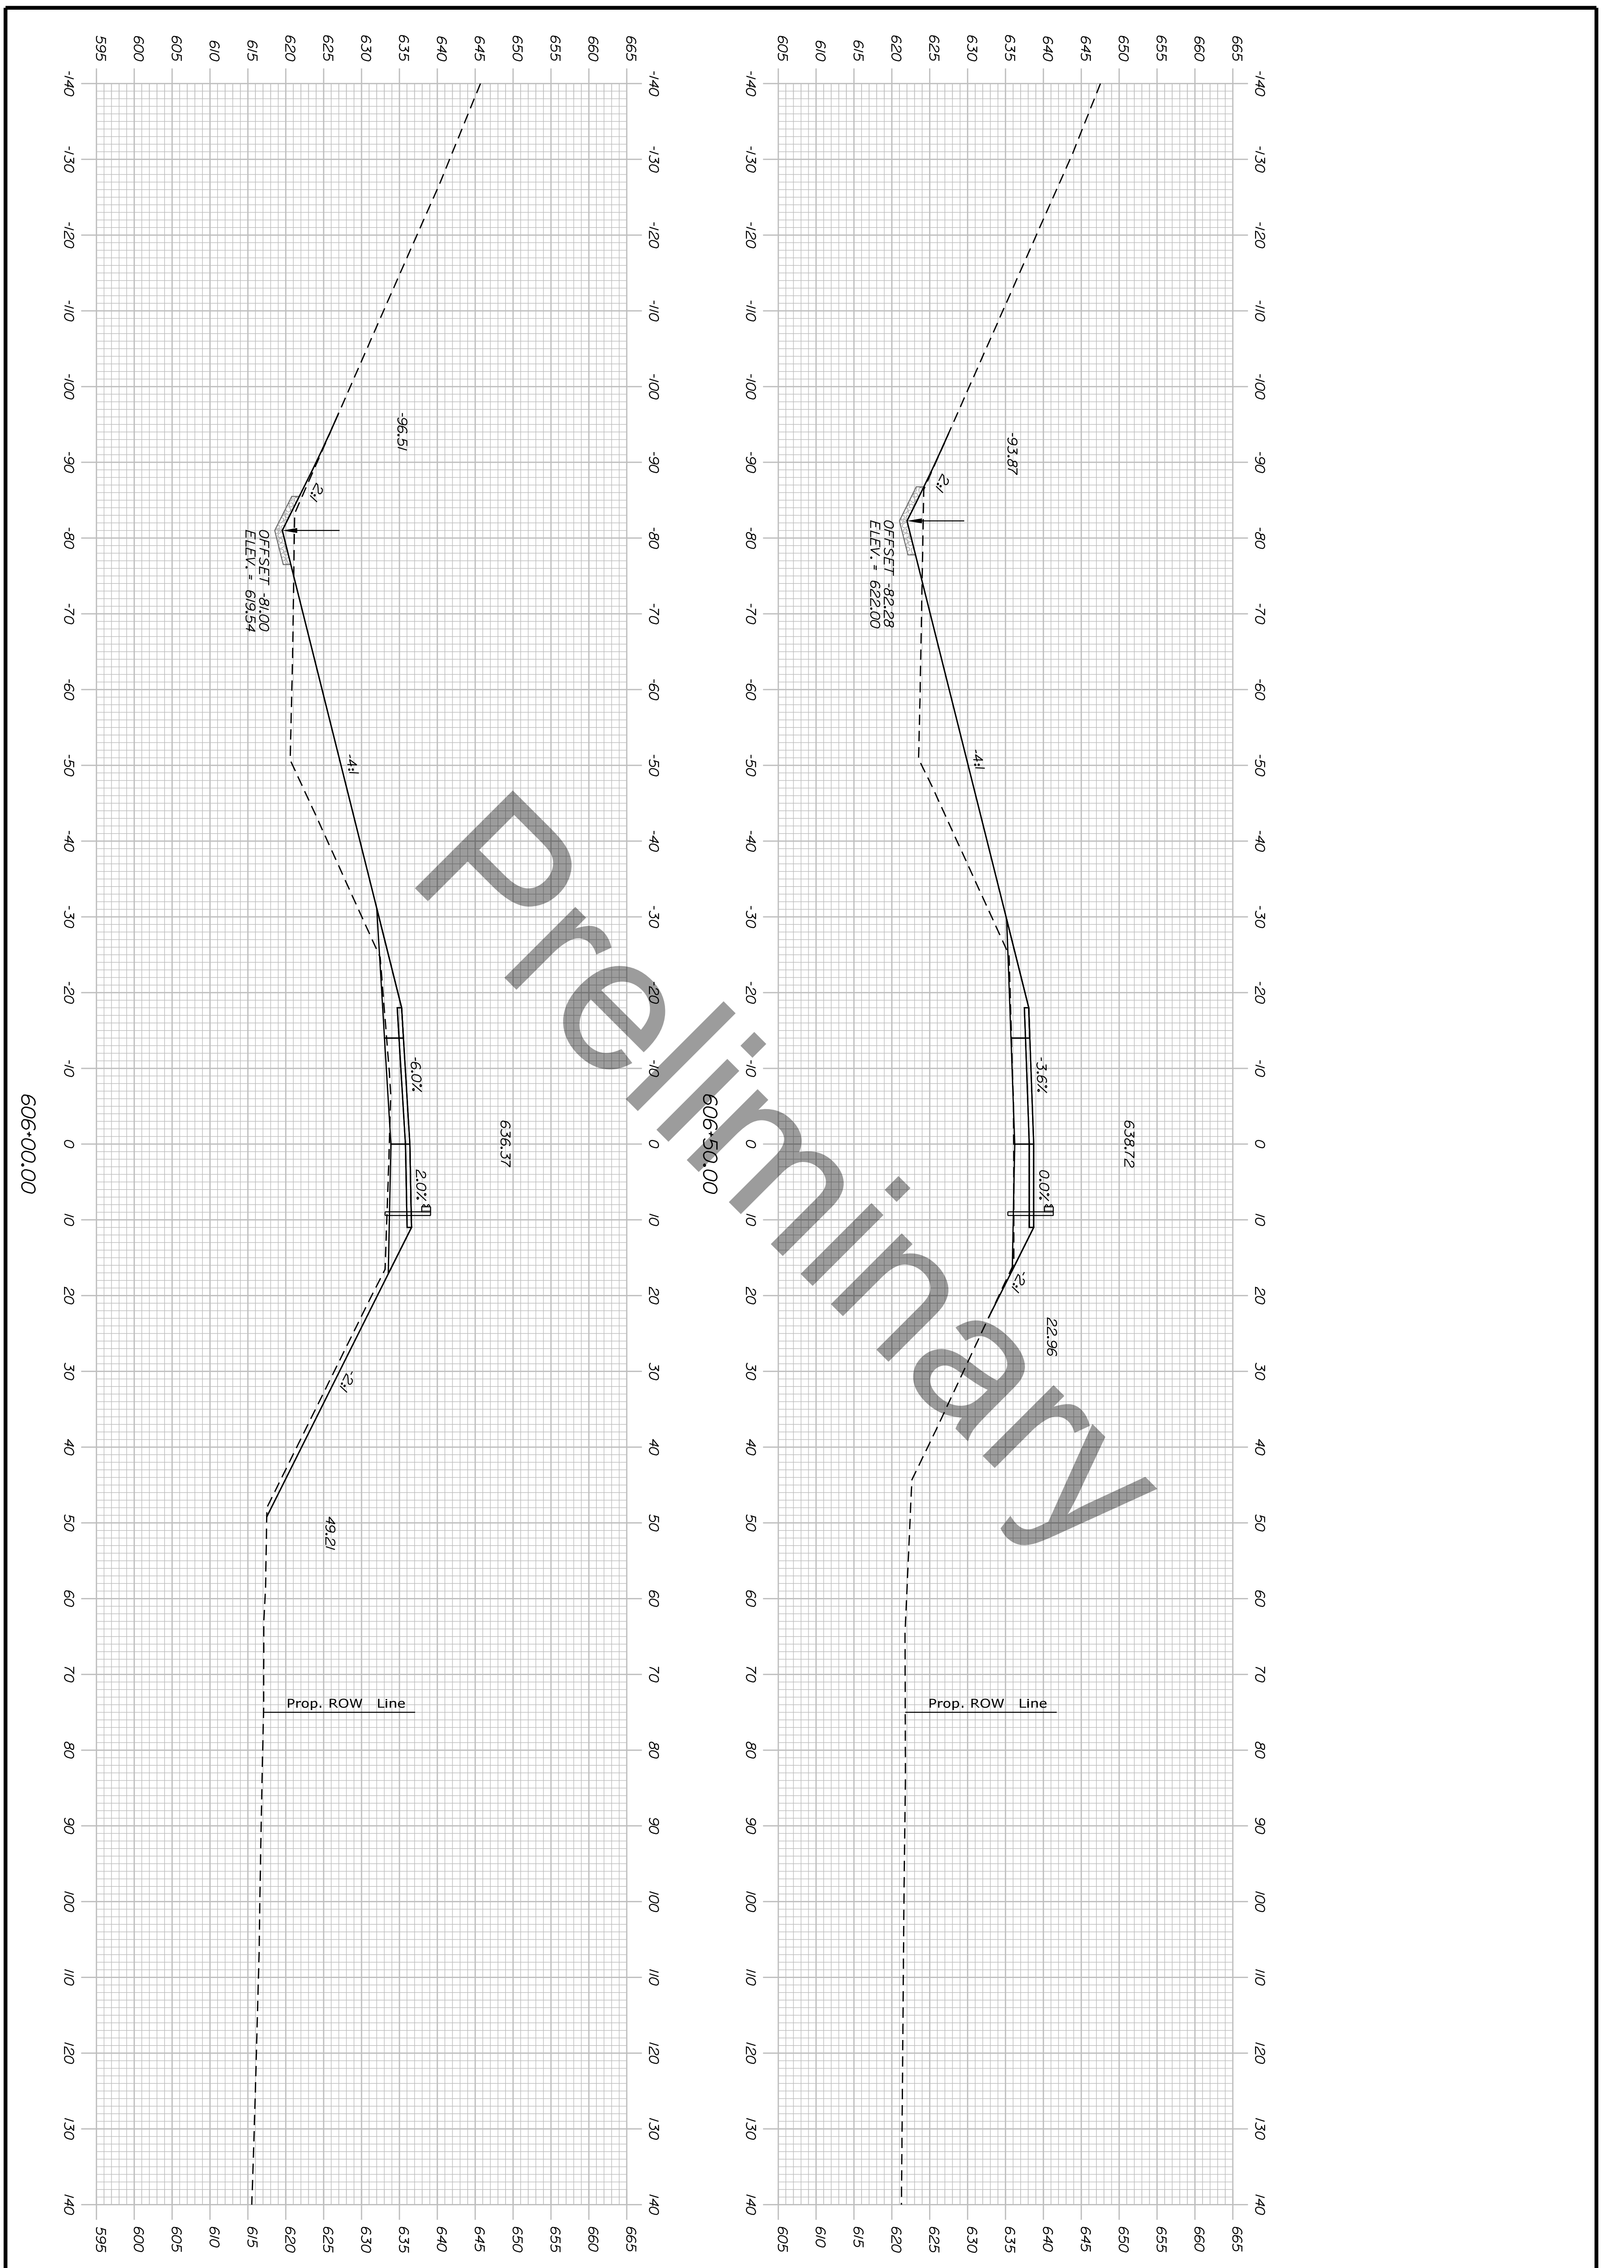

Sta. 606+00.00 to Sta. 606+50.00

SHEET NUMBER 425 OF

PRESQUE ISLE NORTHBOUND ON RAMP

CROSS SECTIONS

PROJ. MANAGER	R.M.	BY	DATE
DESIGN-DETAILED			
CHECKED-REVIEWED			
DESIGN2-DETAILED2			
DESIGN3-DETAILED3			
REVISIONS 1			
REVISIONS 2			
REVISIONS 3			
REVISIONS 4			
FIELD CHANGES			

SIGNATURE

P.E. NUMBER


DATE

STATE OF MAINE
DEPARTMENT OF TRANSPORTATION

HPP-6462(920)

PIN
WIN 6462.91

HIGHWAY PLANS

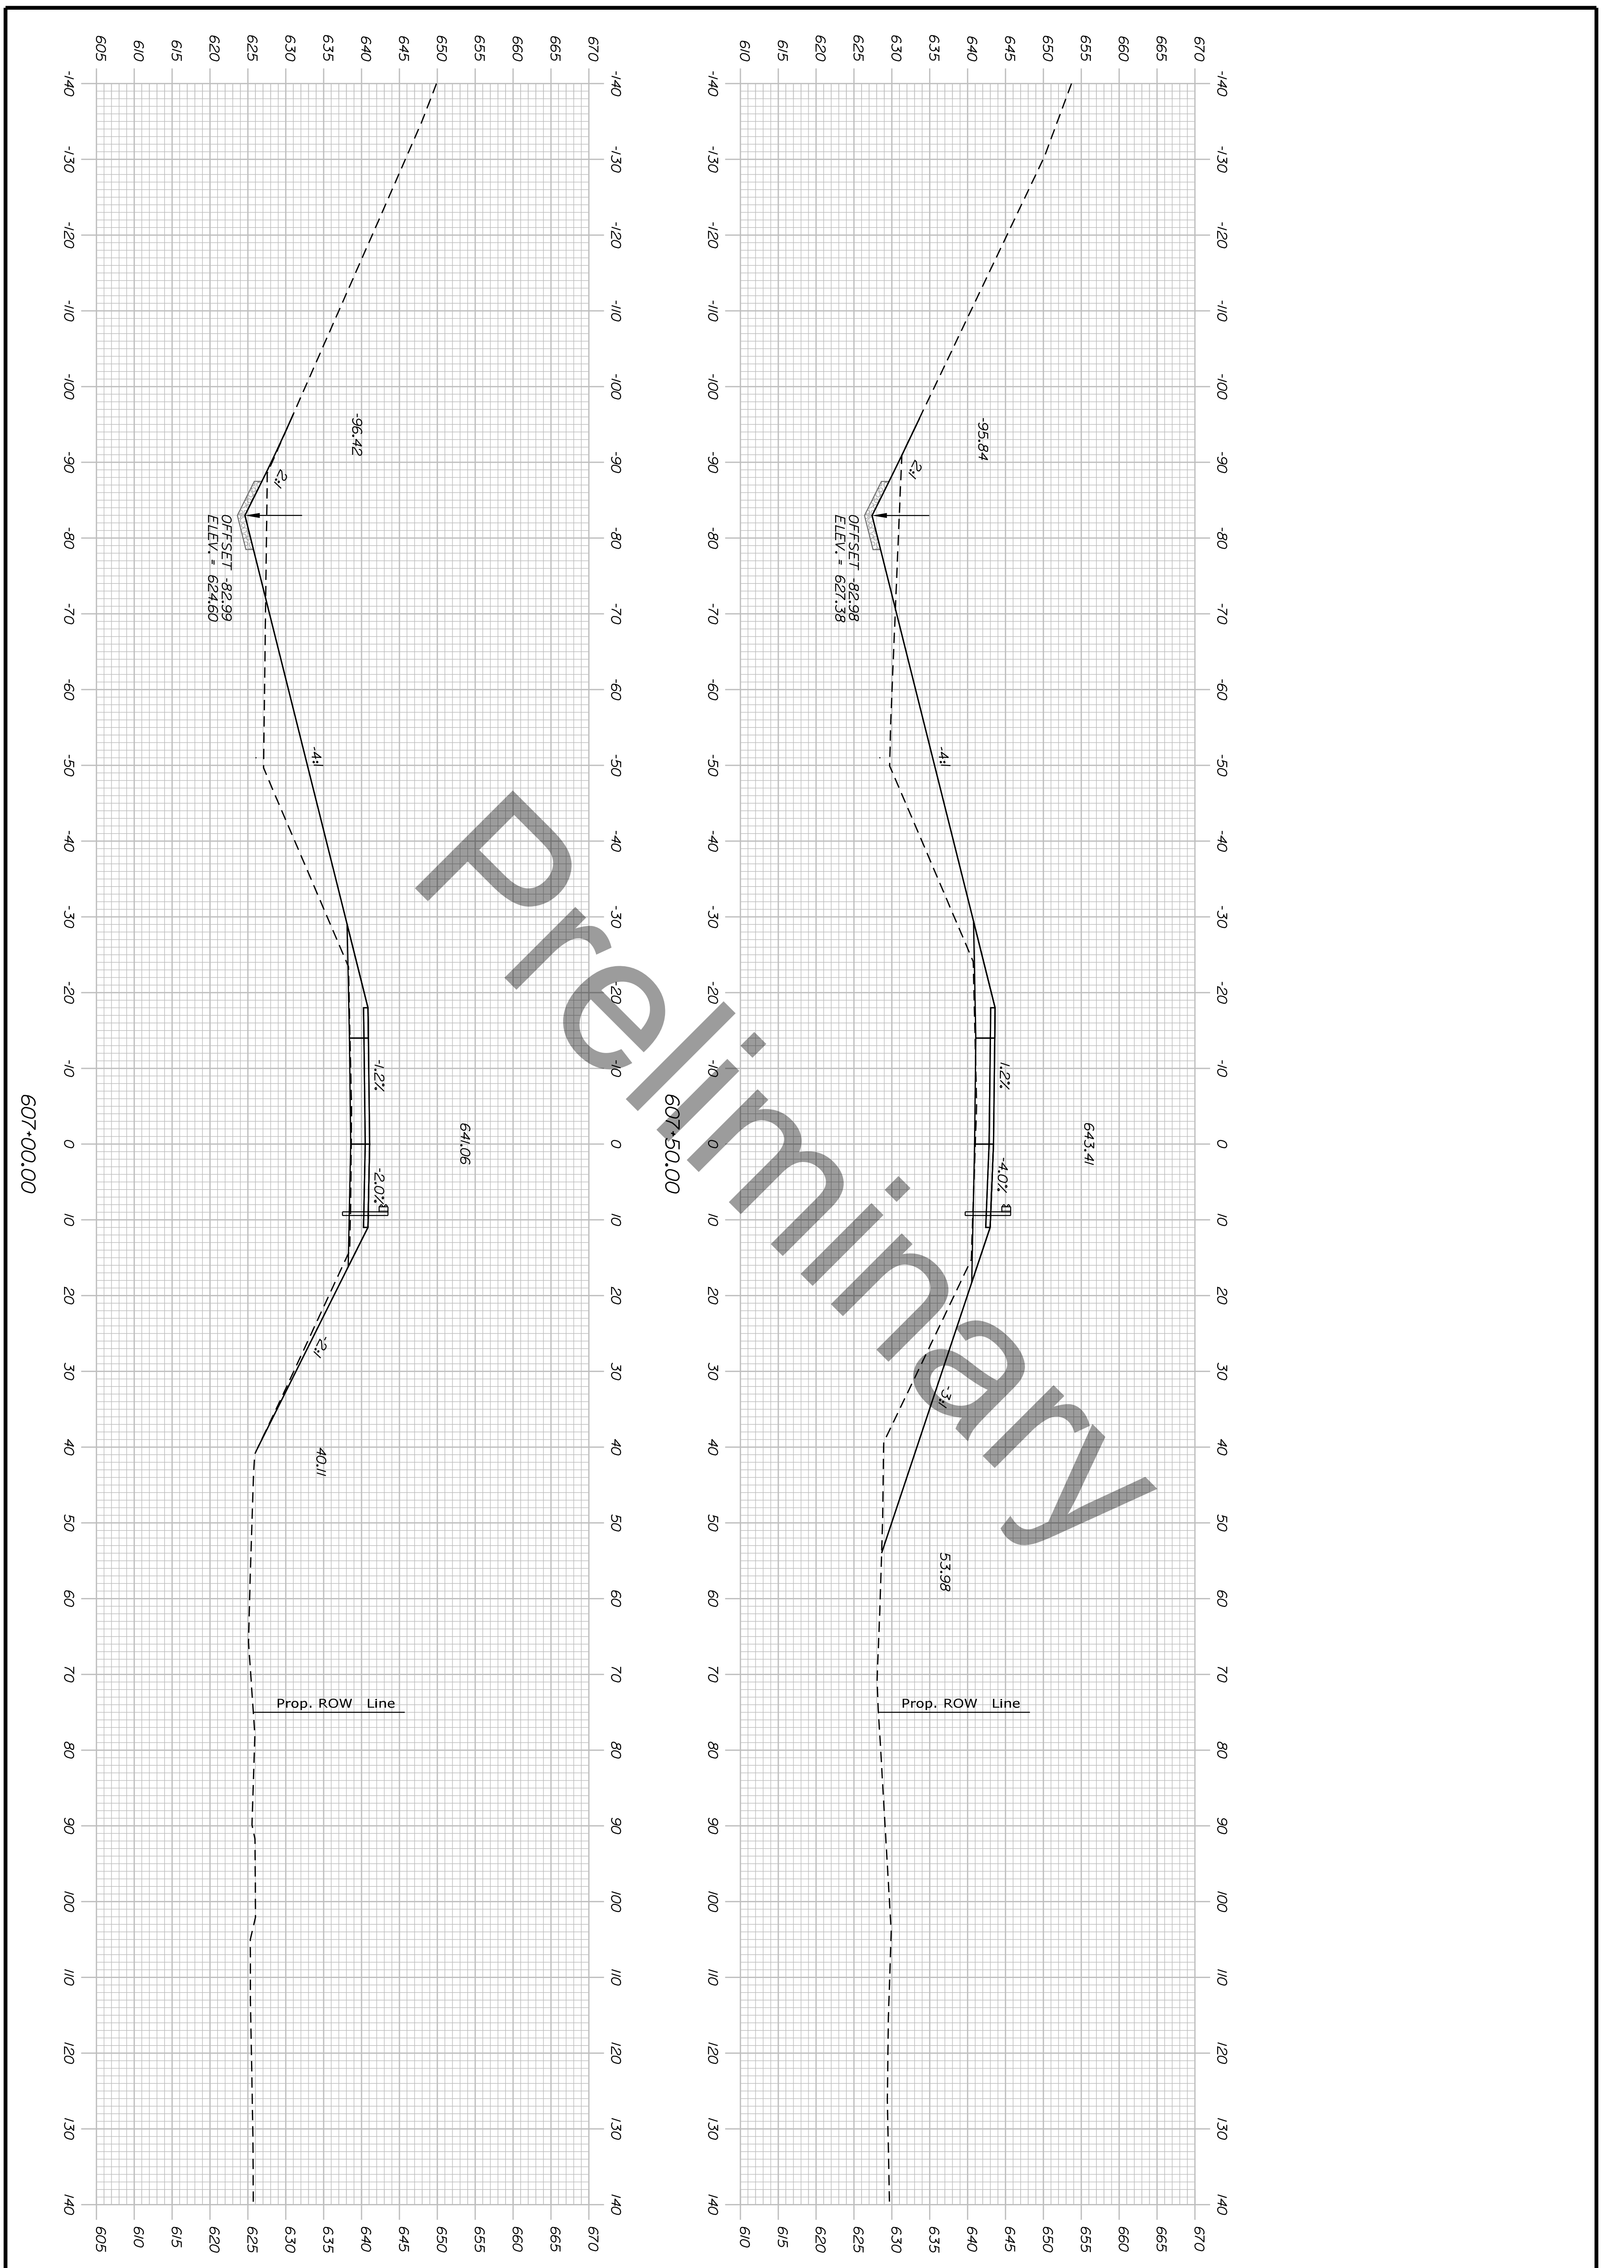

Sta. 607+00.00 to Sta. 607+50.00

SHEET NUMBER 426 OF

PRESQUE ISLE NORTHBOUND ON RAMP

CROSS SECTIONS

PROJ. MANAGER	R.M.	BY	DATE
DESIGN-DETAILED			
CHECKED-REVIEWED			
DESIGN2-DETAILED2			
DESIGN3-DETAILED3			
REVISIONS 1			
REVISIONS 2			
REVISIONS 3			
REVISIONS 4			
FIELD CHANGES			

SIGNATURE

P.E. NUMBER


DATE

STATE OF MAINE
DEPARTMENT OF TRANSPORTATION

HPP-6462(920)

PIN
WIN 6462.91

HIGHWAY PLANS

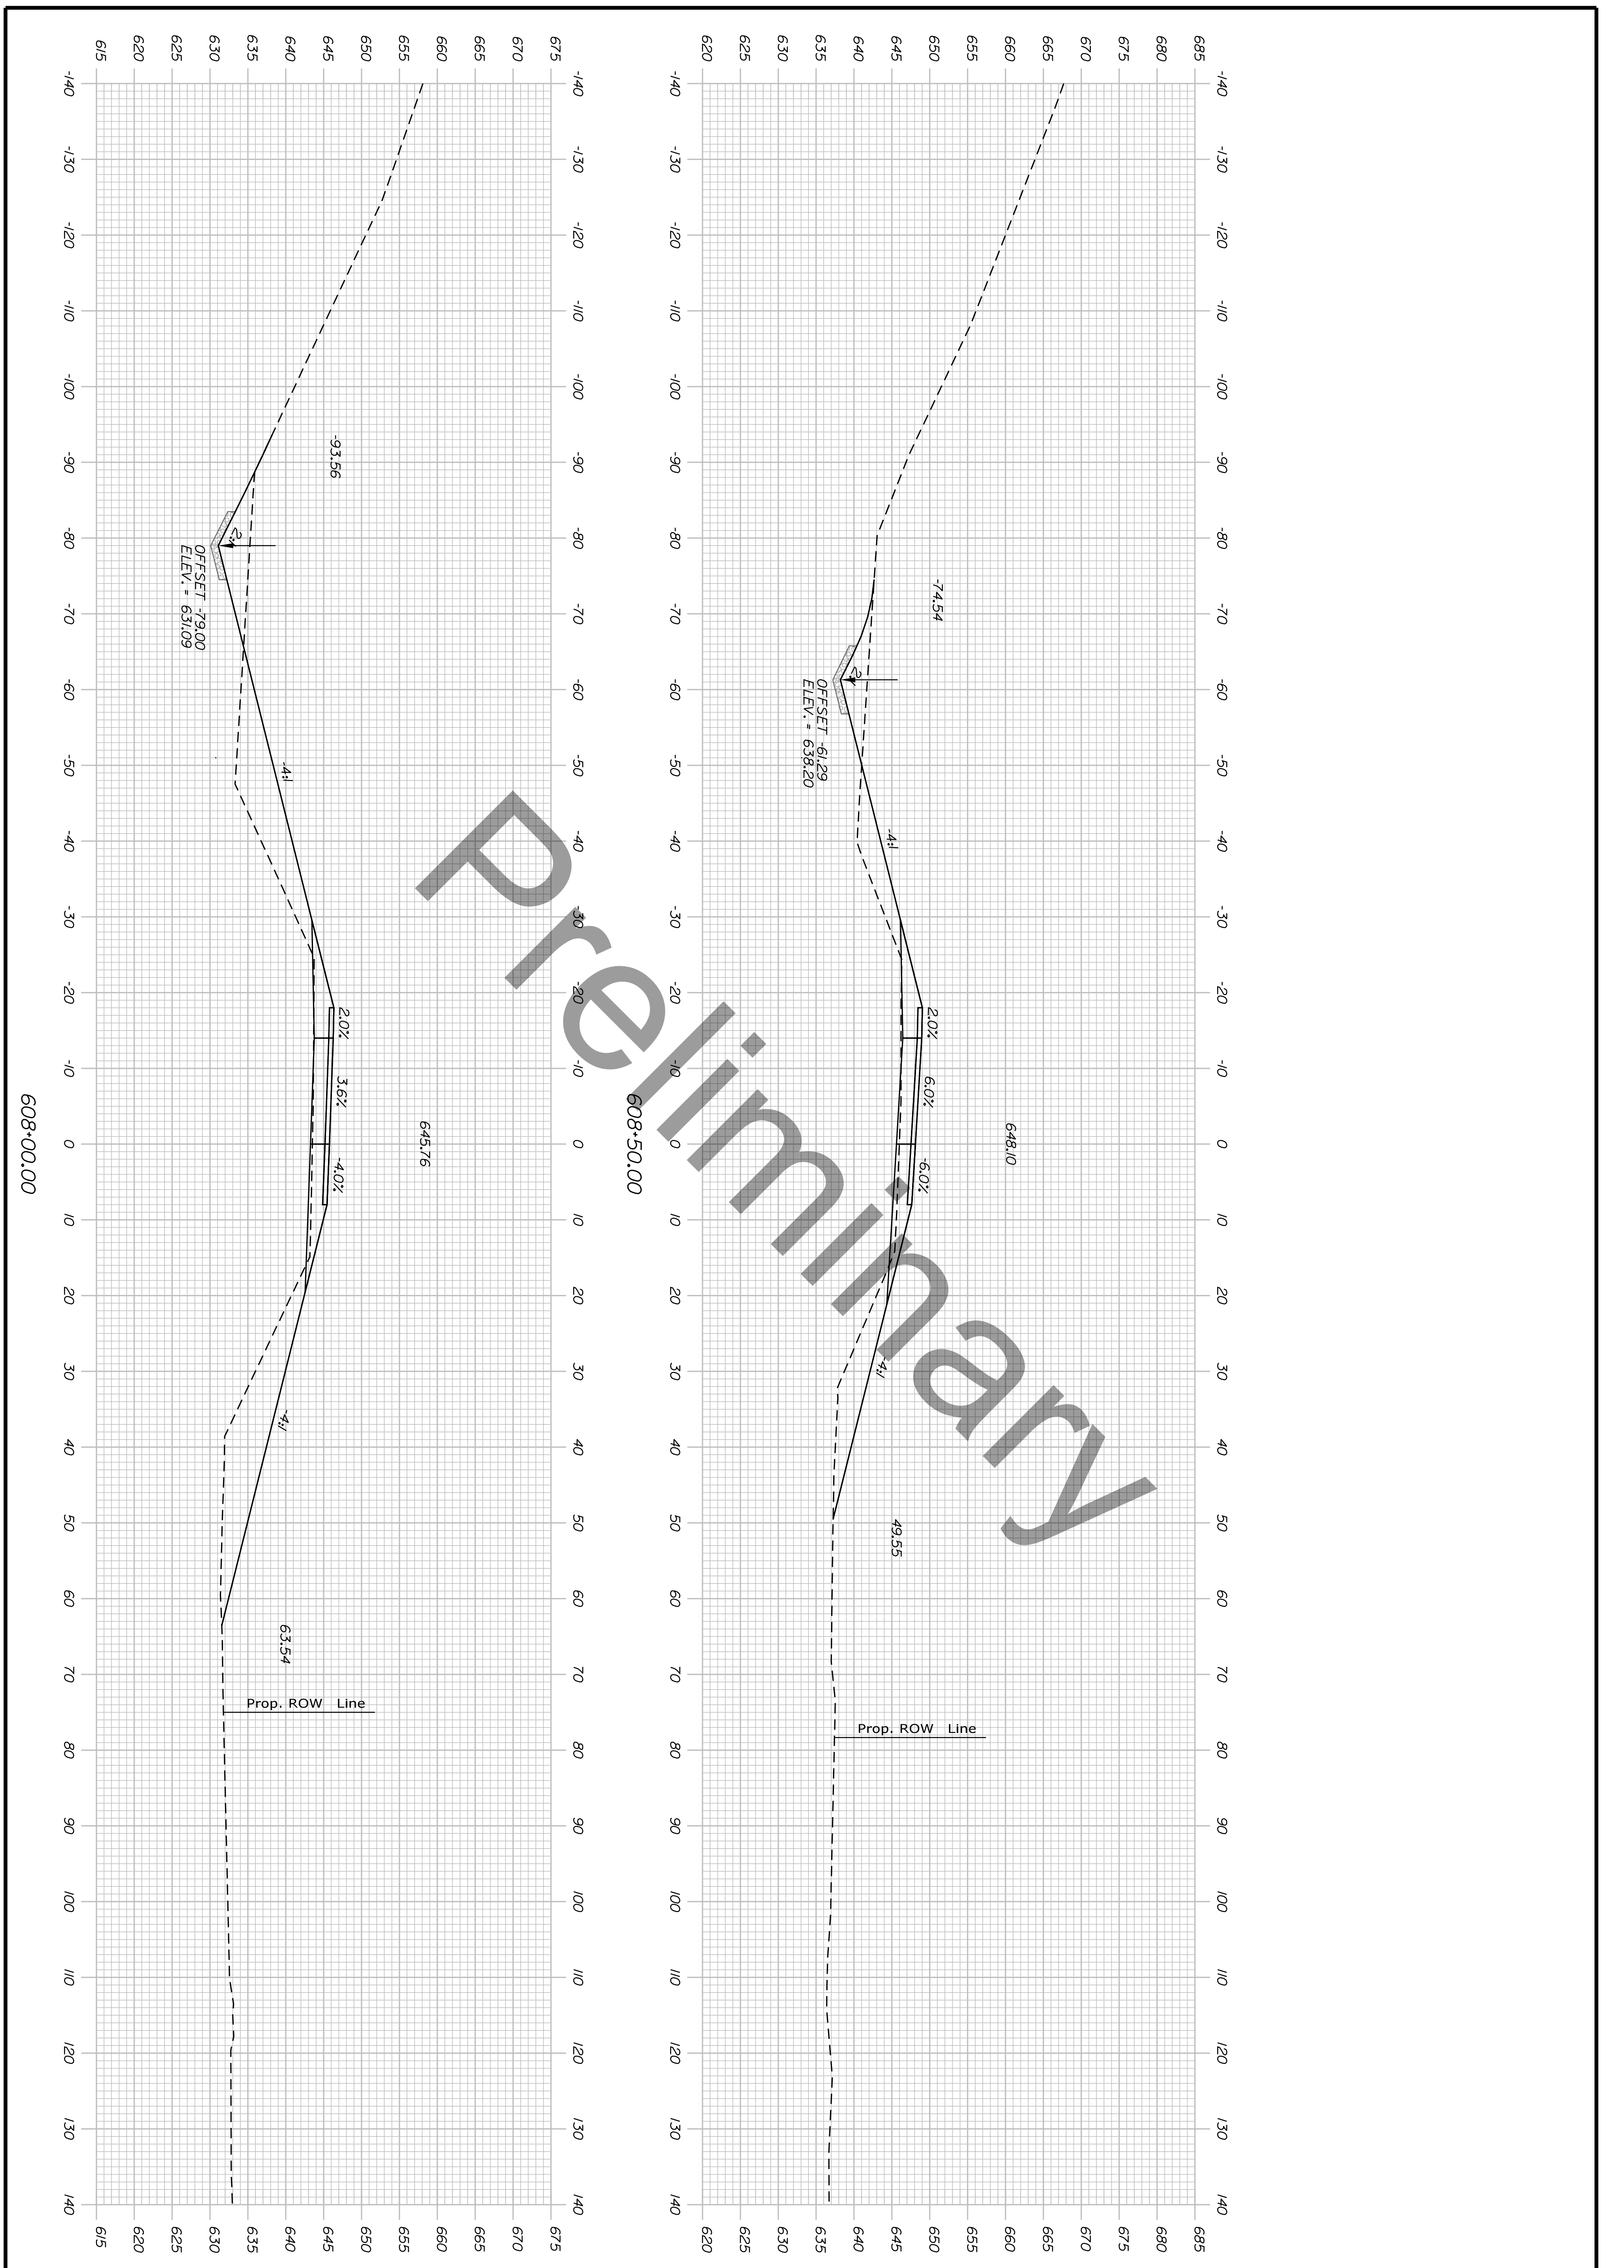

Sta. 608+00.00 to Sta. 608+50.00

SHEET NUMBER 427 OF

PRESQUE ISLE NORTHBOUND ON RAMP

CROSS SECTIONS

PROJ. MANAGER	R.M.	BY	DATE
DESIGN-DETAILED			
CHECKED-REVIEWED			
DESIGN2-DETAILED2			
DESIGN3-DETAILED3			
REVISIONS 1			
REVISIONS 2			
REVISIONS 3			
REVISIONS 4			
FIELD CHANGES			

SIGNATURE

P.E. NUMBER


DATE

STATE OF MAINE
DEPARTMENT OF TRANSPORTATION

HPP-6462(920)

PIN
WIN 6462.91 HIGHWAY PLANS

Filename: ...\Planset\H5_04_Xsect_Ramps.dgn Division: HIGHWAY Username: EFlynn Date:8/3/2023

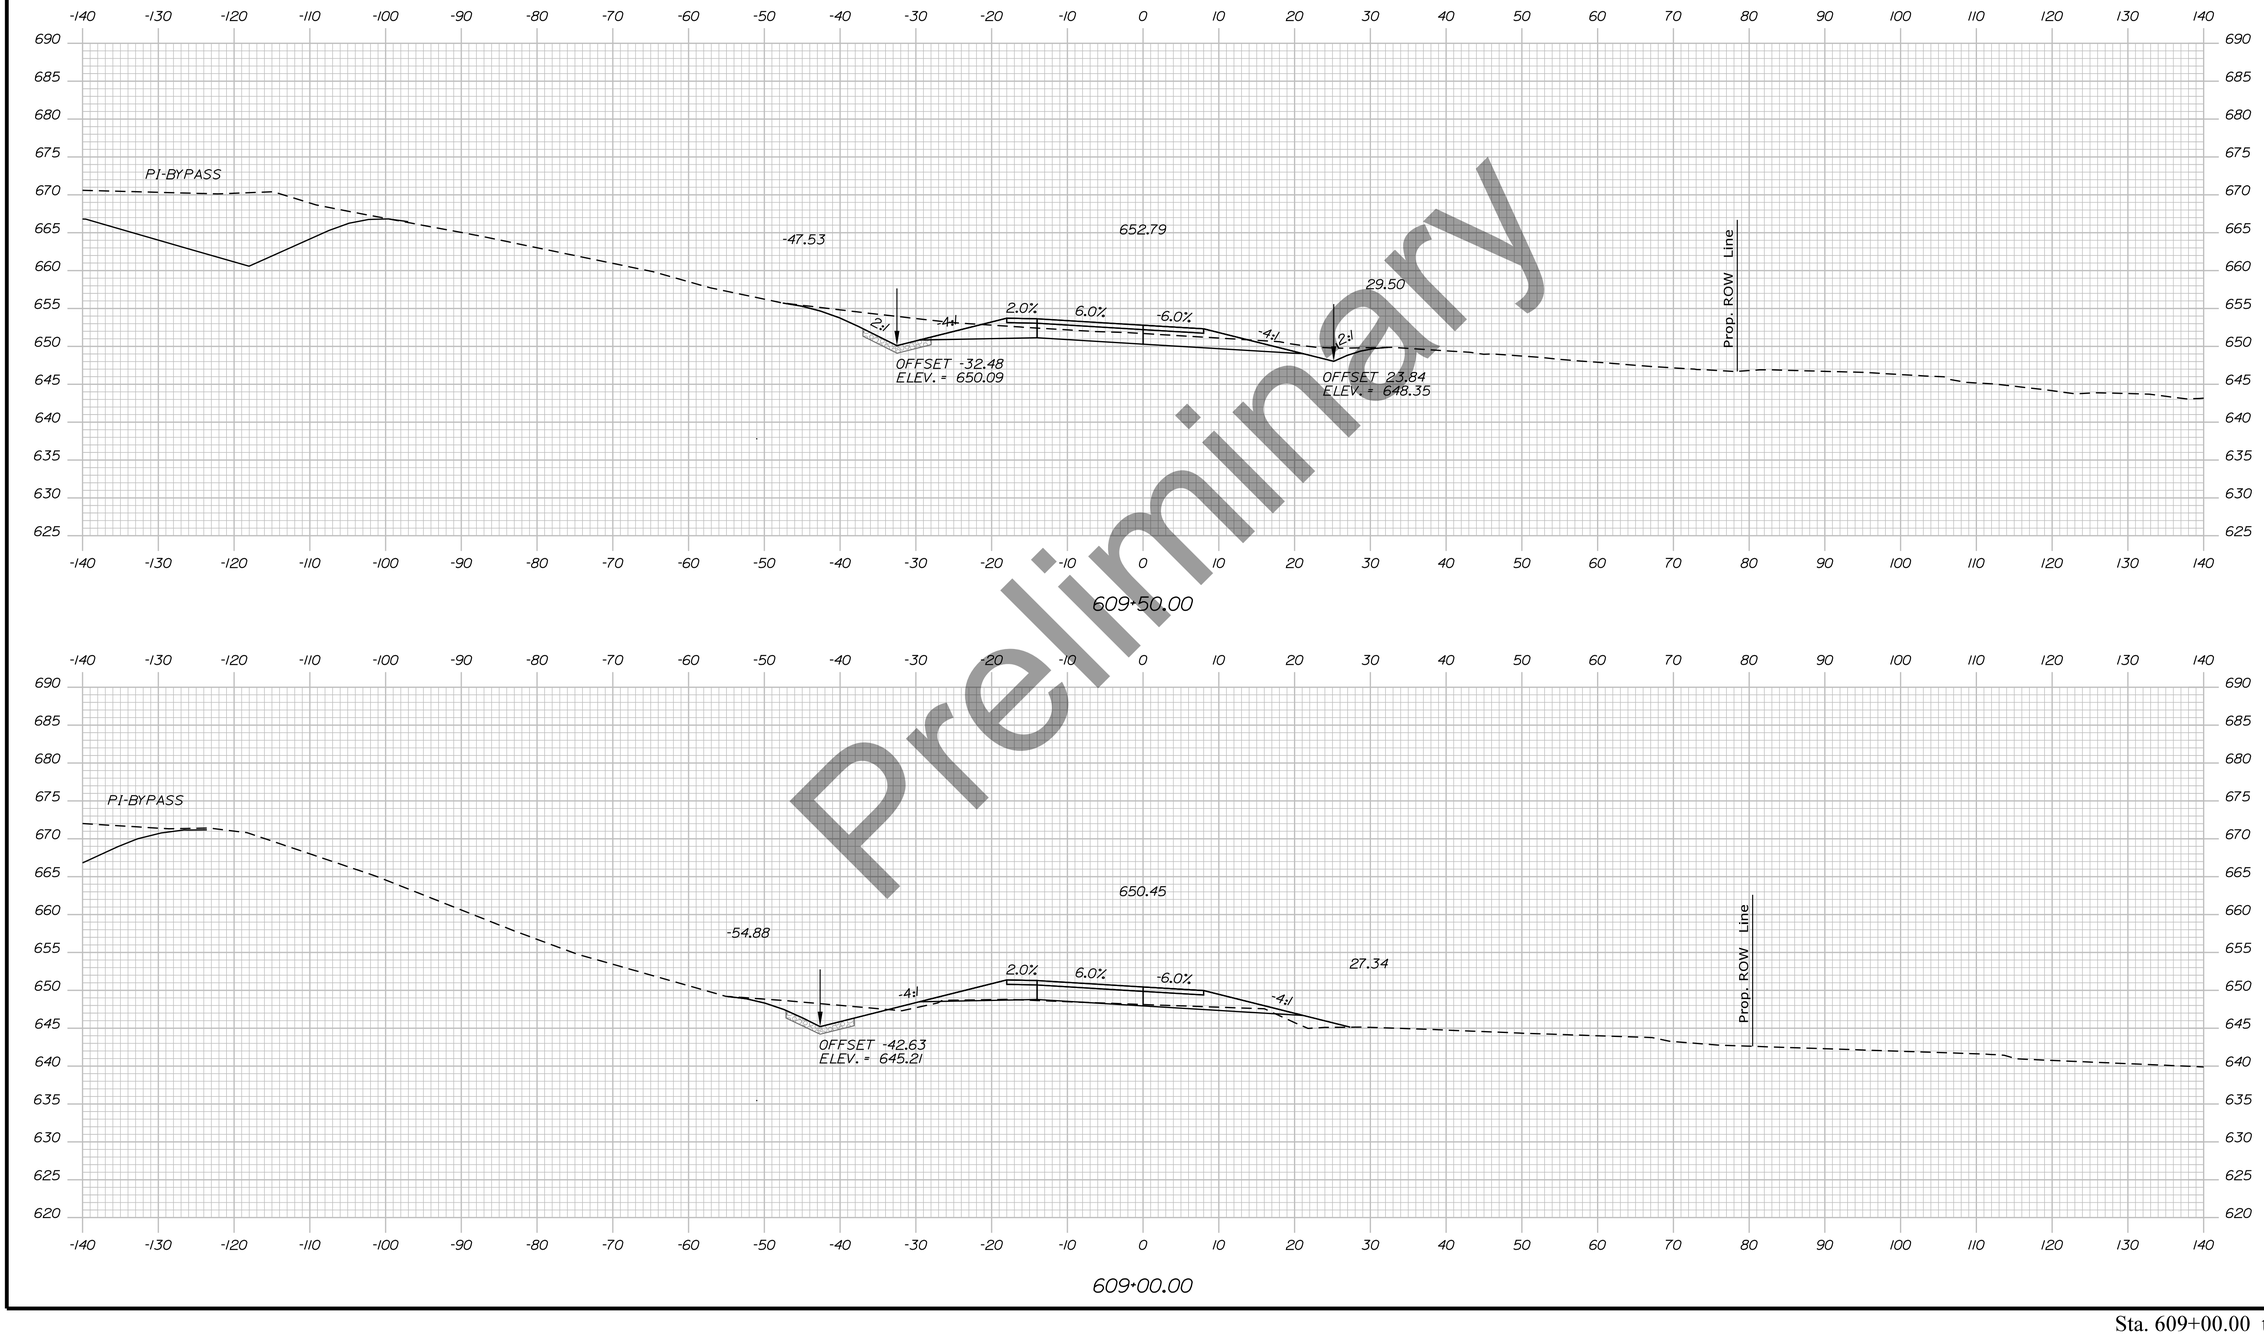

Preliminary

STATE OF MAINE
DEPARTMENT OF TRANSPORTATION

HPP-6462(920)

PIN
WIN 6462.91

HIGHWAY PLANS

	R.M.	BY	DATE
PROJ. MANAGER			
DESIGN-DETAILED			
CHECKED-REVIEWED			
DESIGN2-DETAILED2			
DESIGN3-DETAILED3			
REVISIONS 1			
REVISIONS 2			
REVISIONS 3			
REVISIONS 4			
FIELD CHANGES			

SIGNATURE

P.E. NUMBER

DATE

PRESQUE ISLE
NORTHBOUND ON RAMP


CROSS SECTIONS

SHEET NUMBER

428

OF

Sta. 609+00.00 to Sta. 609+50.00

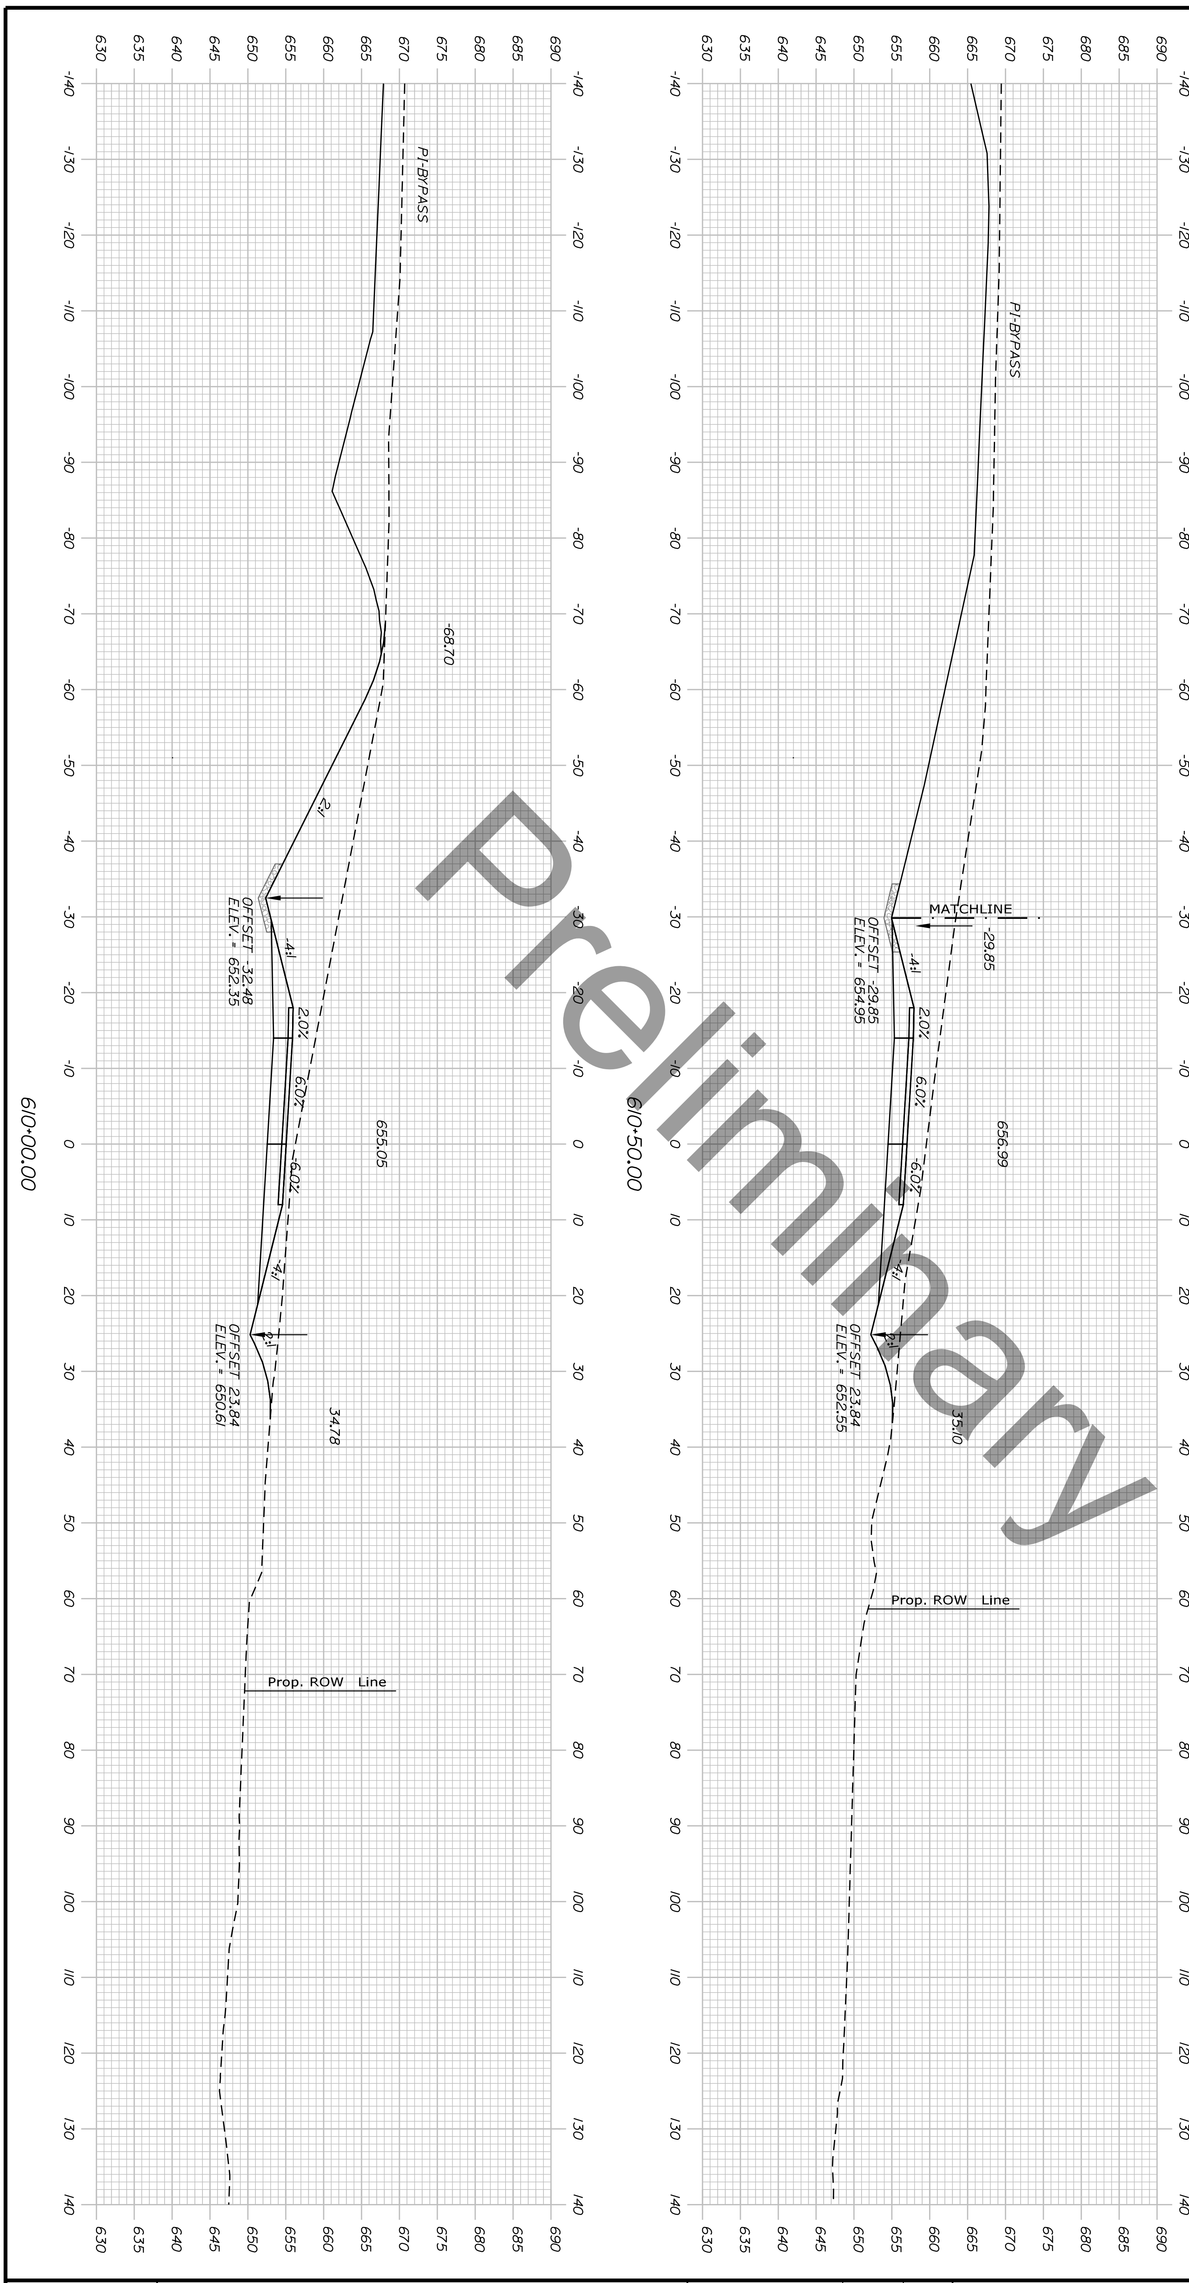

Preliminary

Sta. 610+00.00 to Sta. 610+50.00

SHEET NUMBER 429 OF

PRESQUE ISLE NORTHBOUND ON RAMP

CROSS SECTIONS

PROJ. MANAGER	R.M.	BY	DATE
DESIGN-DETAILED			
CHECKED-REVIEWED			
DESIGN2-DETAILED2			
DESIGN3-DETAILED3			
REVISIONS 1			
REVISIONS 2			
REVISIONS 3			
REVISIONS 4			
FIELD CHANGES			

SIGNATURE


P.E. NUMBER

DATE

STATE OF MAINE
DEPARTMENT OF TRANSPORTATION

HPP-6462(920)

PIN
WIN 6462.91 HIGHWAY PLANS

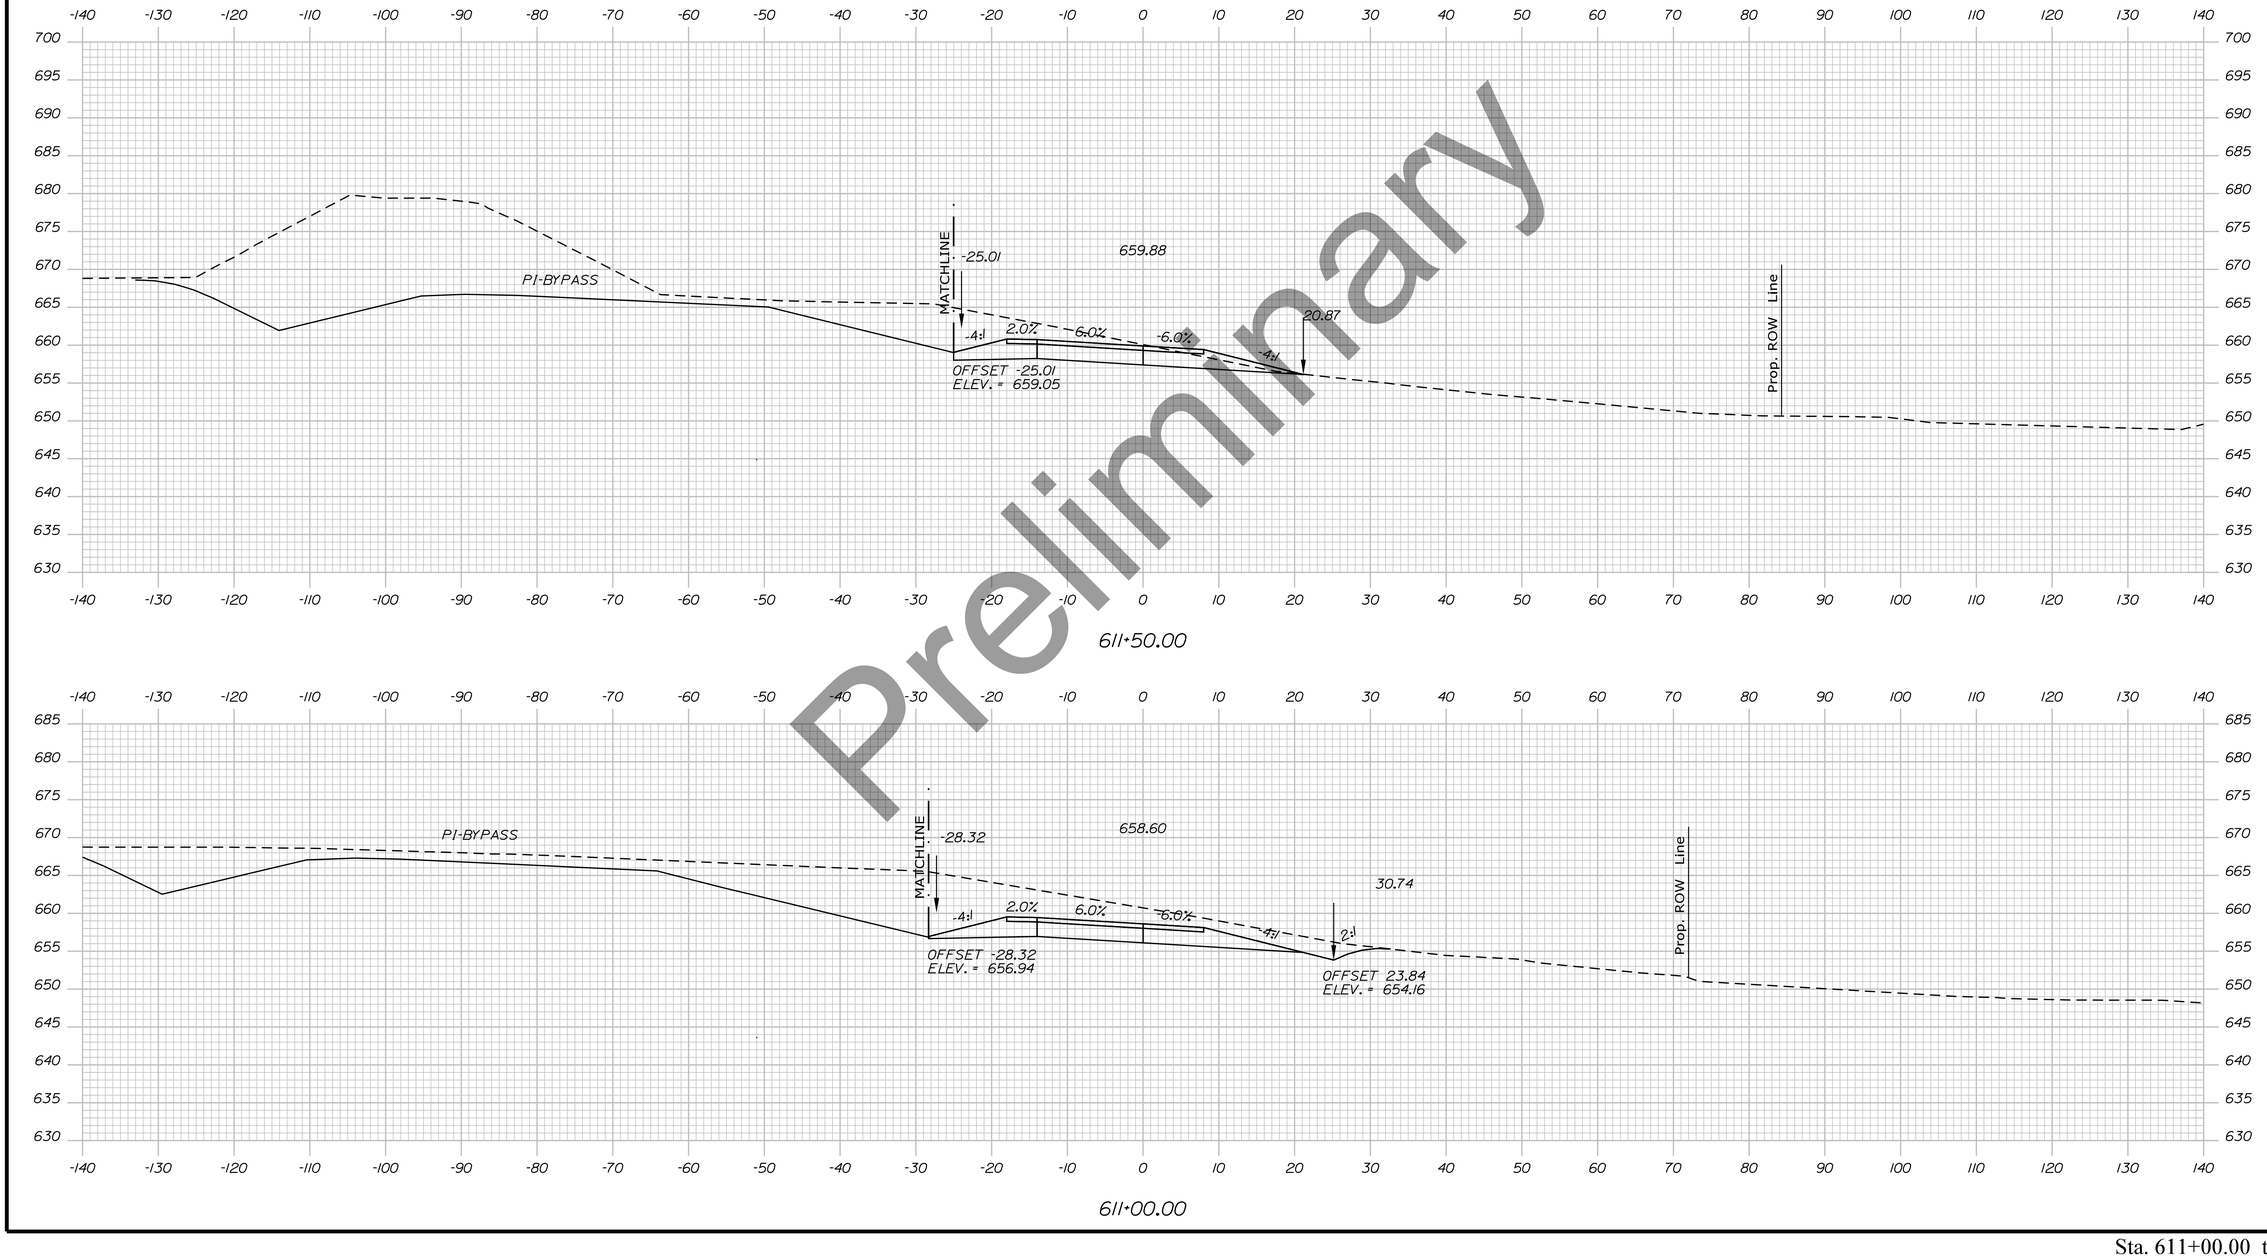

Preliminary

Filename: ...\Planset\H5_04_Xsect_Romps.dgn Division: HIGHWAY Username: EFlynn Date:8/3/2023

STATE OF MAINE
DEPARTMENT OF TRANSPORTATION

HPP-6462(920)

PIN
WIN 6462.91

HIGHWAY PLANS

SIGNATURE

P.E. NUMBER

DATE

	BY	DATE
PROJ. MANAGER	R.M.	
DESIGN-DETAILED		
CHECKED-REVIEWED		
DESIGN2-DETAILED2		
DESIGN3-DETAILED3		
REVISIONS 1		
REVISIONS 2		
REVISIONS 3		
REVISIONS 4		
FIELD CHANGES		

PRESQUE ISLE NORTHBOUND ON RAMP

CROSS SECTIONS


SHEET NUMBER

430

OF

Sta. 611+00.00 to Sta. 611+50.00

Filename: ...\Planset\H5_04_XsectL_Ramps.dgn Division: HIGHWAY Username: EFlynn Date:8/3/2023

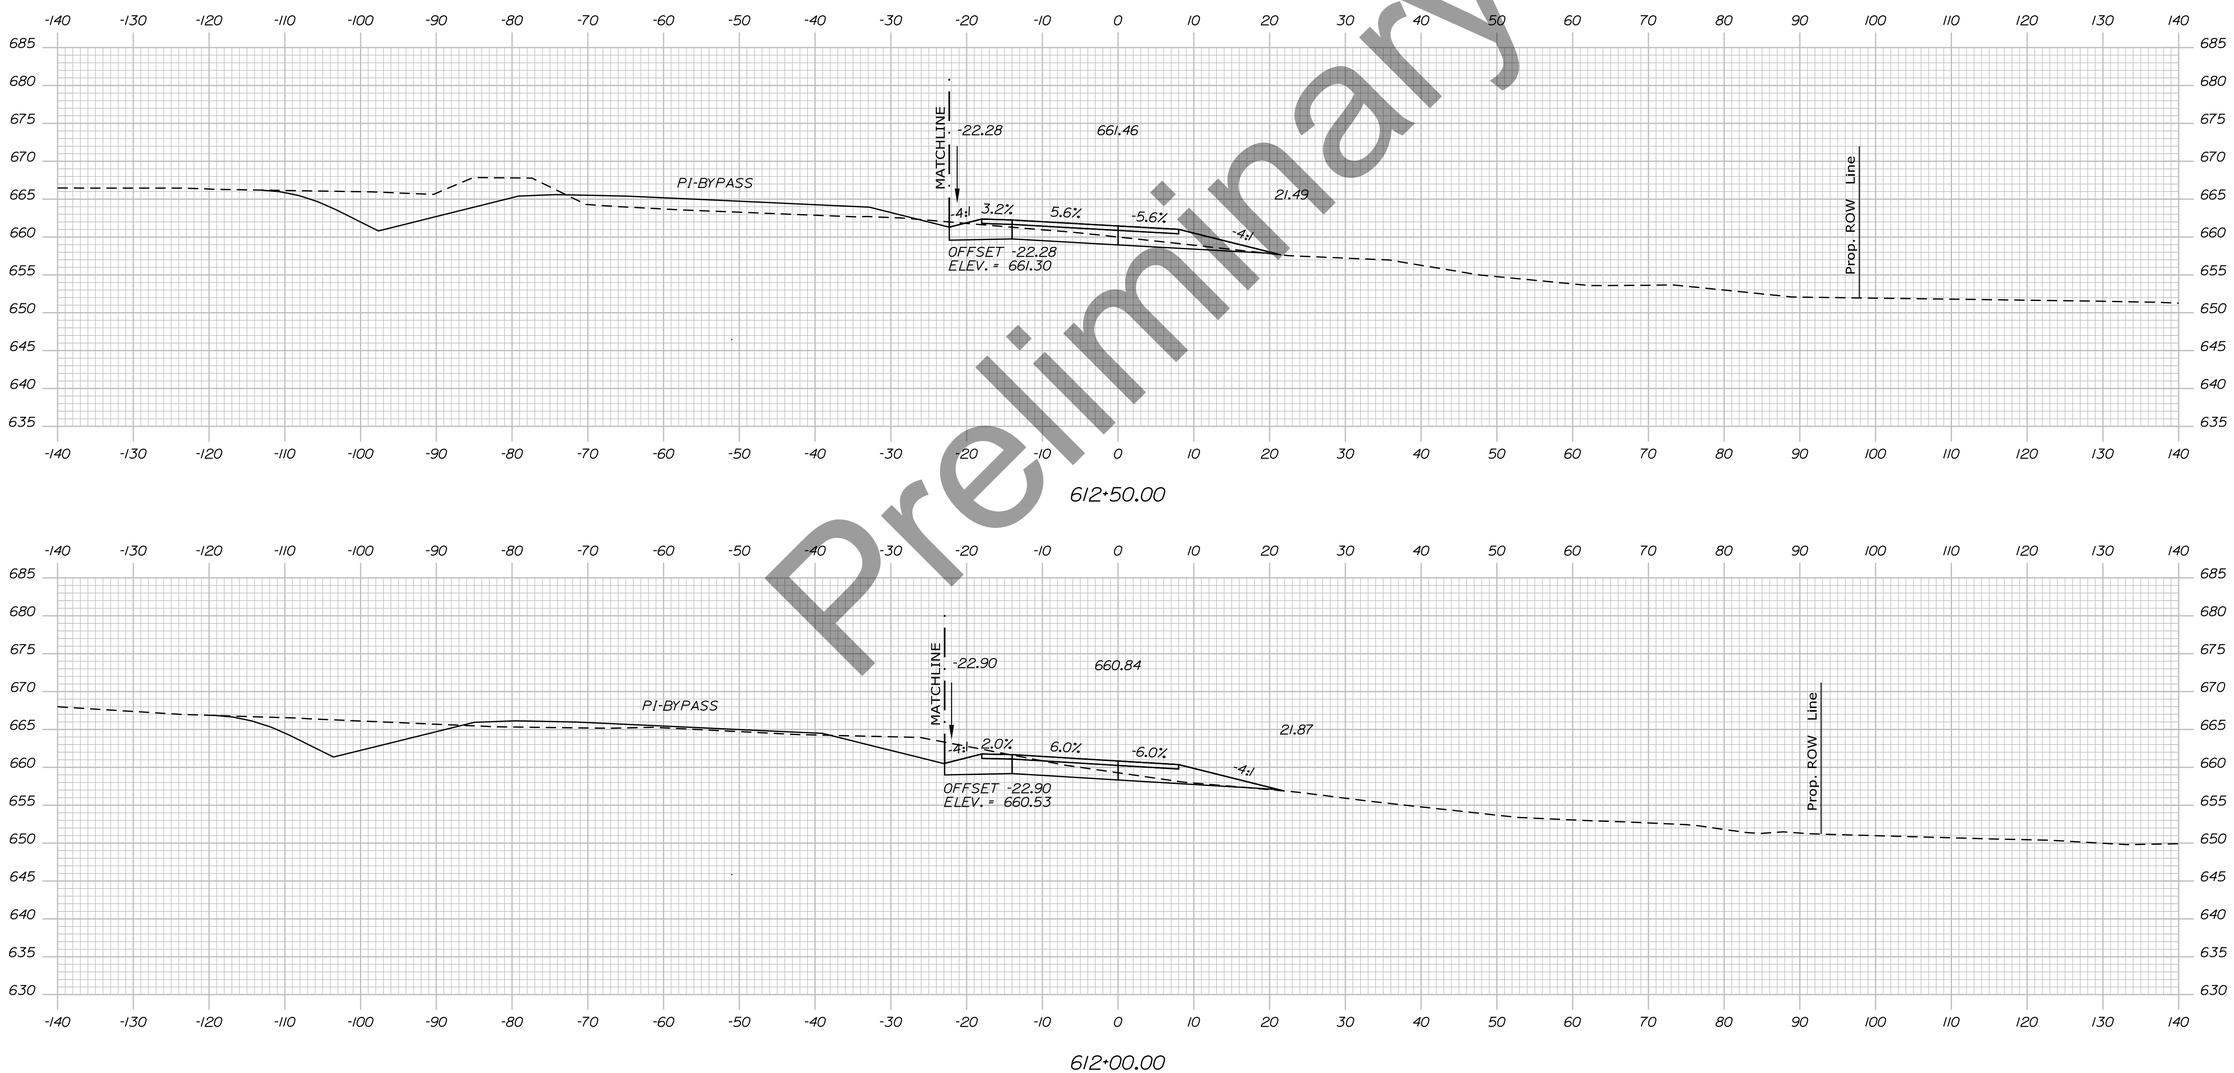

Preliminary

STATE OF MAINE
DEPARTMENT OF TRANSPORTATION

HPP-6462(920)

PIN
WIN 6462.91

HIGHWAY PLANS

	R.M.	BY	DATE
PROJ. MANAGER			
DESIGN-DETAILED			
CHECKED-REVIEWED			
DESIGN2-DETAILED2			
DESIGN3-DETAILED3			
REVISIONS 1			
REVISIONS 2			
REVISIONS 3			
REVISIONS 4			
FIELD CHANGES			

SIGNATURE

P.E. NUMBER

DATE

PRESQUE ISLE
NORTHBOUND ON RAMP


CROSS SECTIONS

SHEET NUMBER

431

OF

Sta. 612+00.00 to Sta. 612+50.00

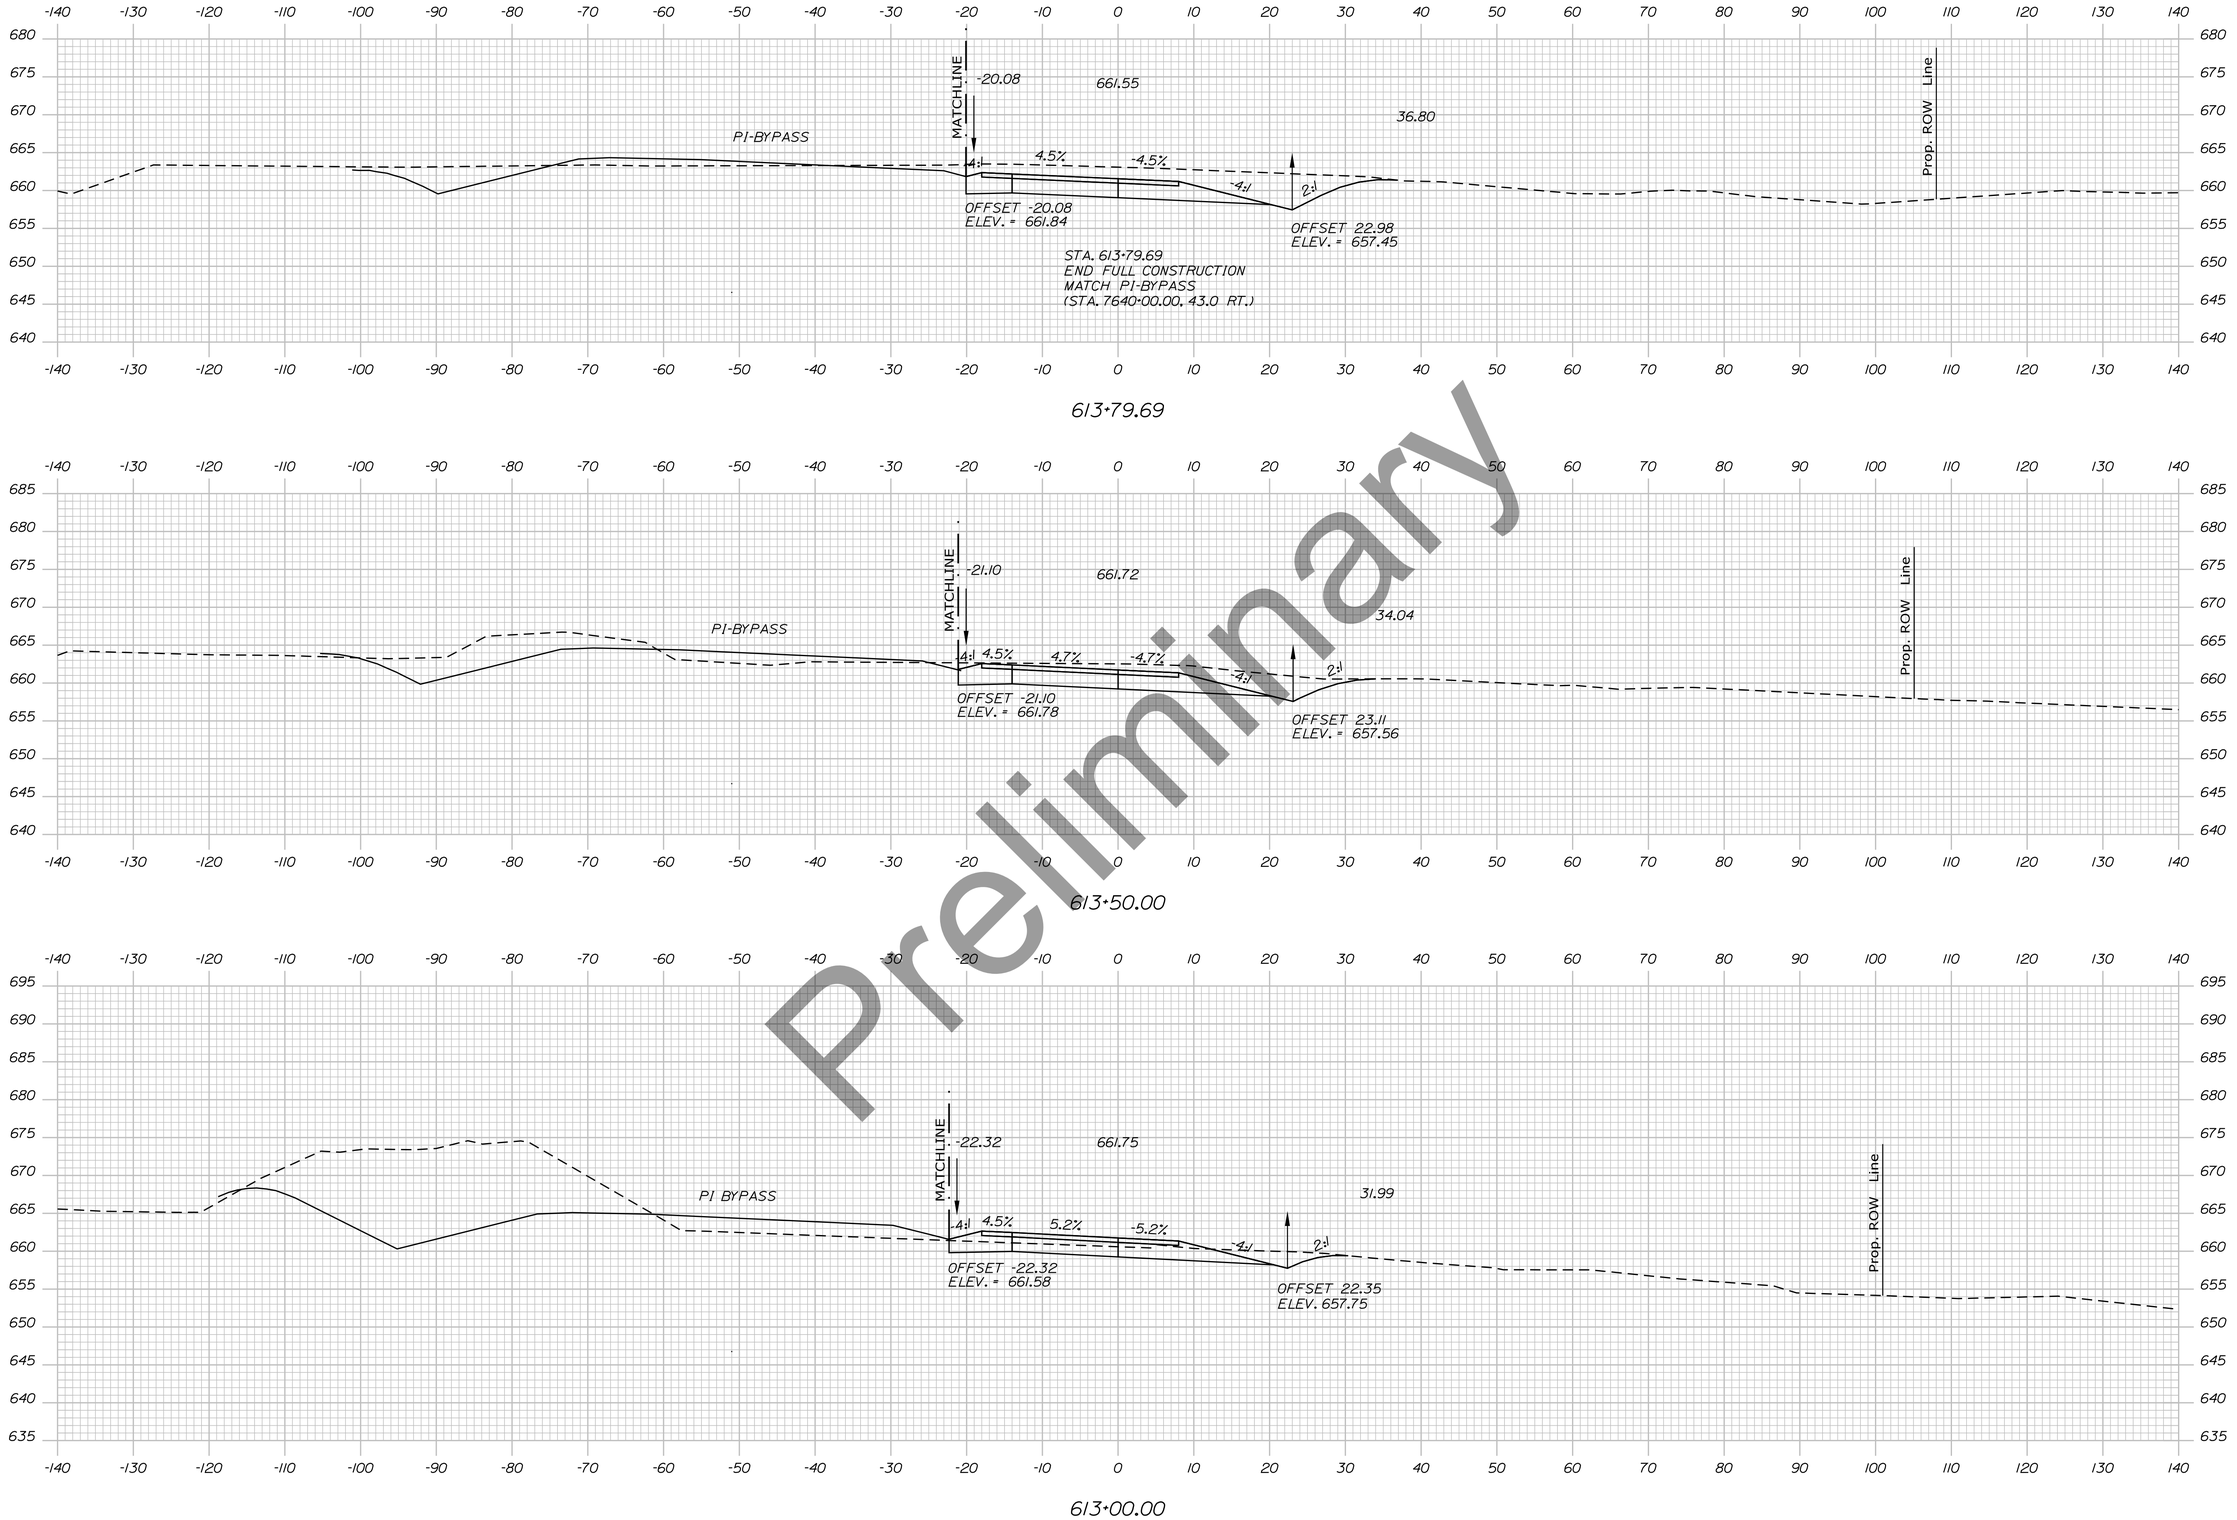

Preliminary

Username: EFlynn Date:8/3/2023

Division: HIGHWAY

Filename: ...\Planset\H5_04_XsecL_Ramps.dgn

STATE OF MAINE
DEPARTMENT OF TRANSPORTATION

HPP-6462(920)

PIN
WIN 6462.91

HIGHWAY PLANS

	BY	DATE
PROJ. MANAGER	R.M.	
DESIGN-DETAILED		
CHECKED-REVIEWED		
DESIGN2-DETAILED2		
DESIGN3-DETAILED3		
REVISIONS 1		
REVISIONS 2		
REVISIONS 3		
REVISIONS 4		
FIELD CHANGES		

SIGNATURE

P.E. NUMBER

DATE

PRESQUE ISLE
NORTHBOUND ON RAMP


CROSS SECTIONS

SHEET NUMBER

432

OF

Sta. 613+00.00 to Sta. 613+79.69

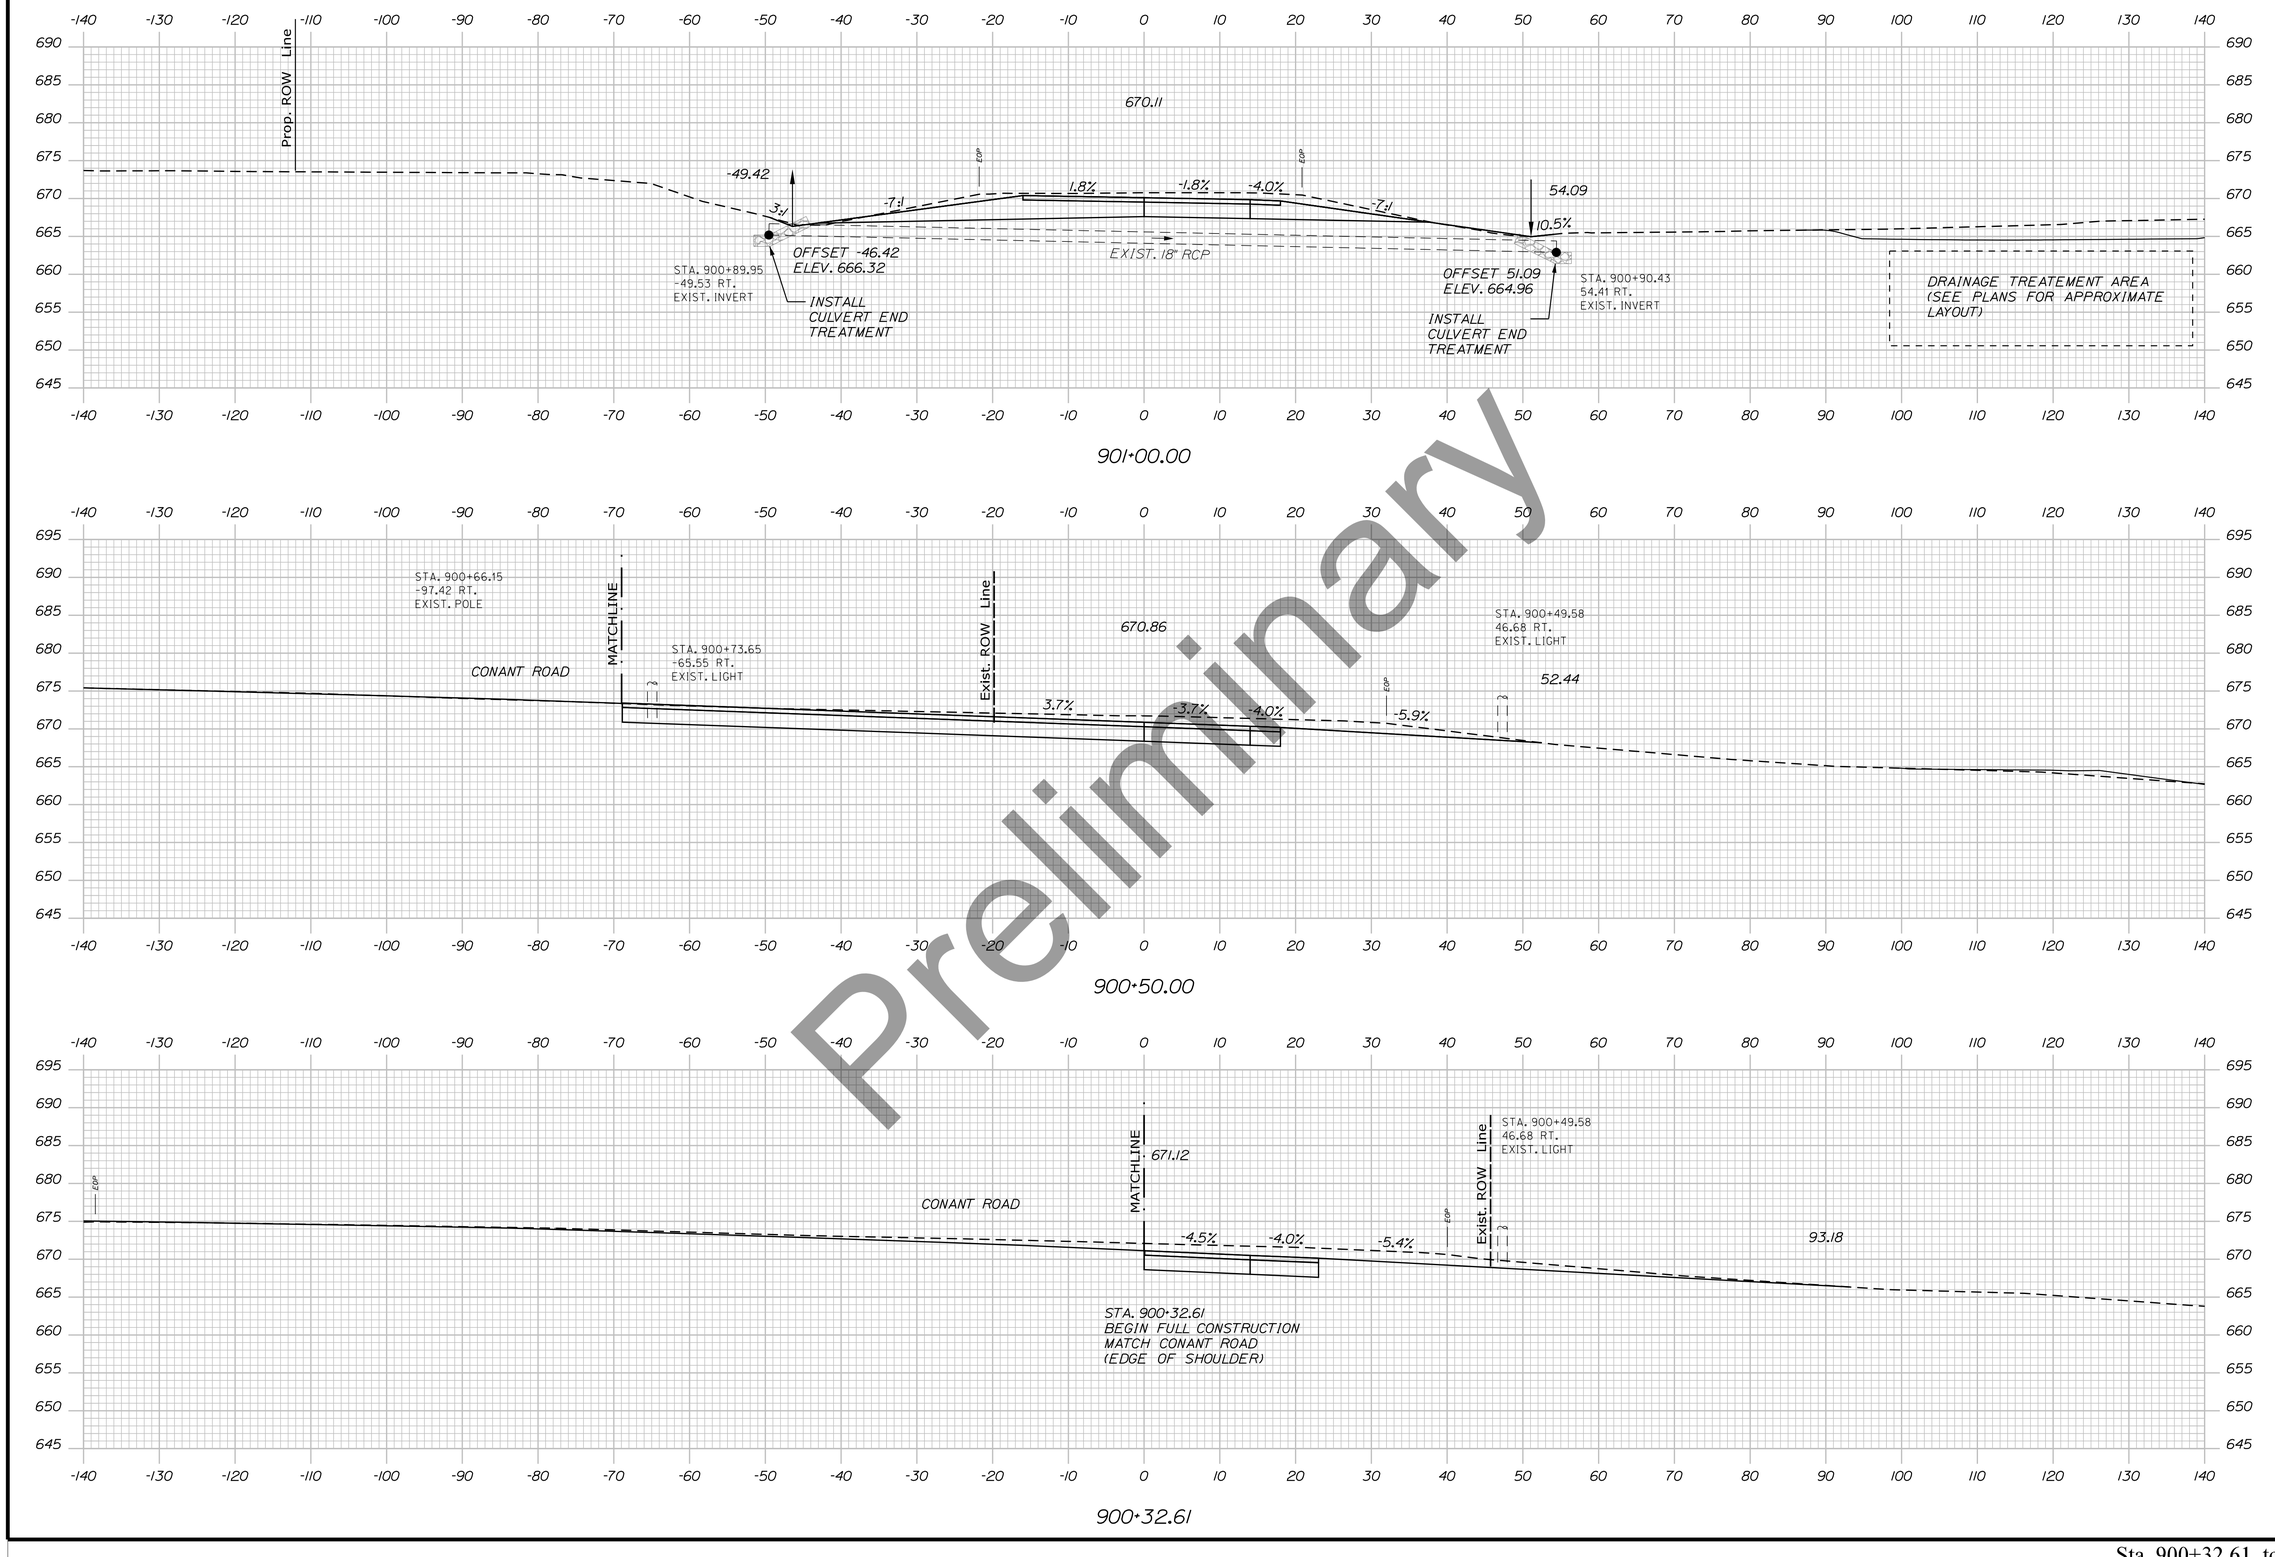

Preliminary

STATE OF MAINE
DEPARTMENT OF TRANSPORTATION

HPP-6462(920)

PIN
WIN 6462.91

HIGHWAY PLANS

	DATE	BY
PROJ. MANAGER		R.M.
DESIGN-DETAILED		
CHECKED-REVIEWED		
DESIGN2-DETAILED2		
DESIGN3-DETAILED3		
REVISIONS 1		
REVISIONS 2		
REVISIONS 3		
REVISIONS 4		
FIELD CHANGES		

SIGNATURE

P.E. NUMBER

DATE

PRESQUE ISLE
SOUTHBOUND OFF RAMP

CROSS SECTIONS


SHEET NUMBER

433


OF

Sta. 900+32.61 to Sta. 901+00.00


Filename: ...\Planset\H5_04_Xsect_Ramps.dgn Division: HIGHWAY Username: EFlynn Date:8/3/2023

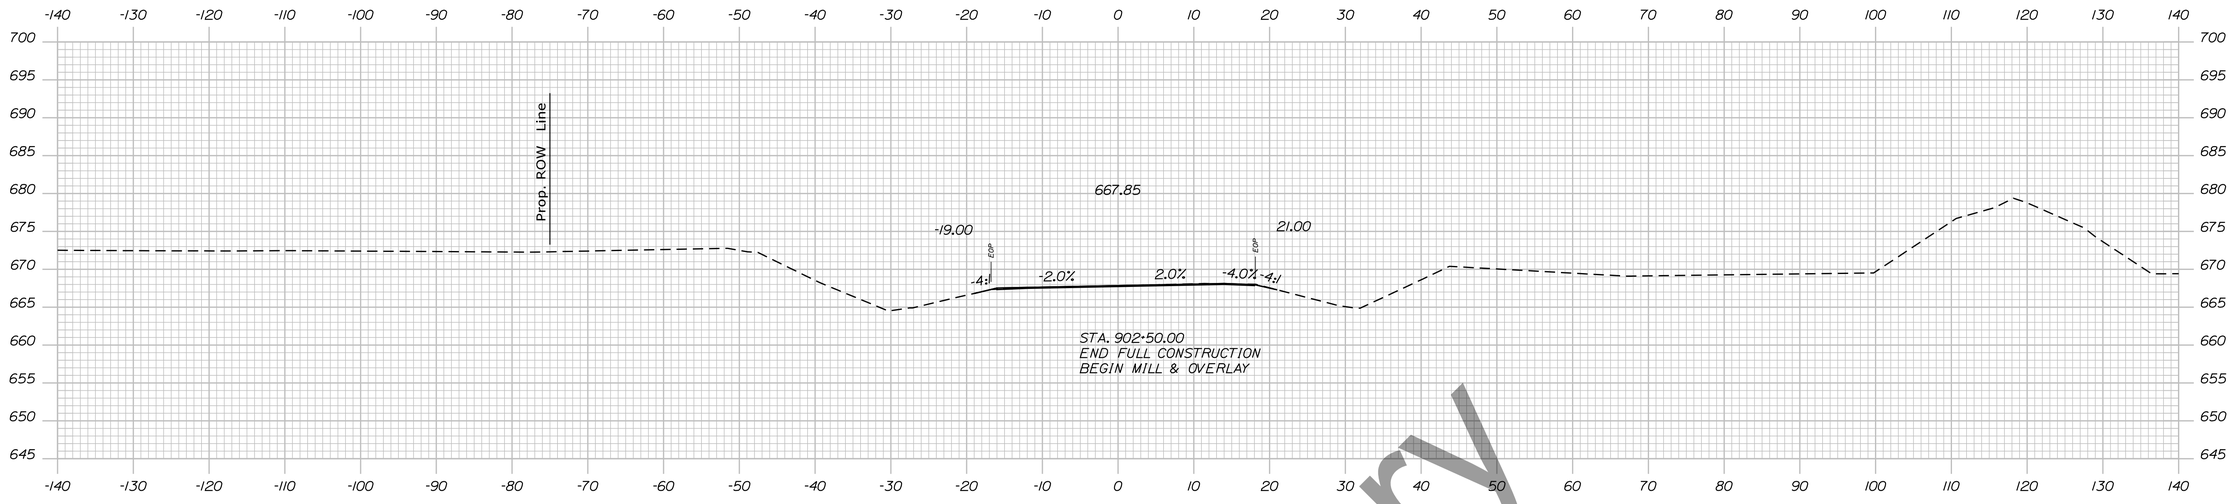

902+50.00

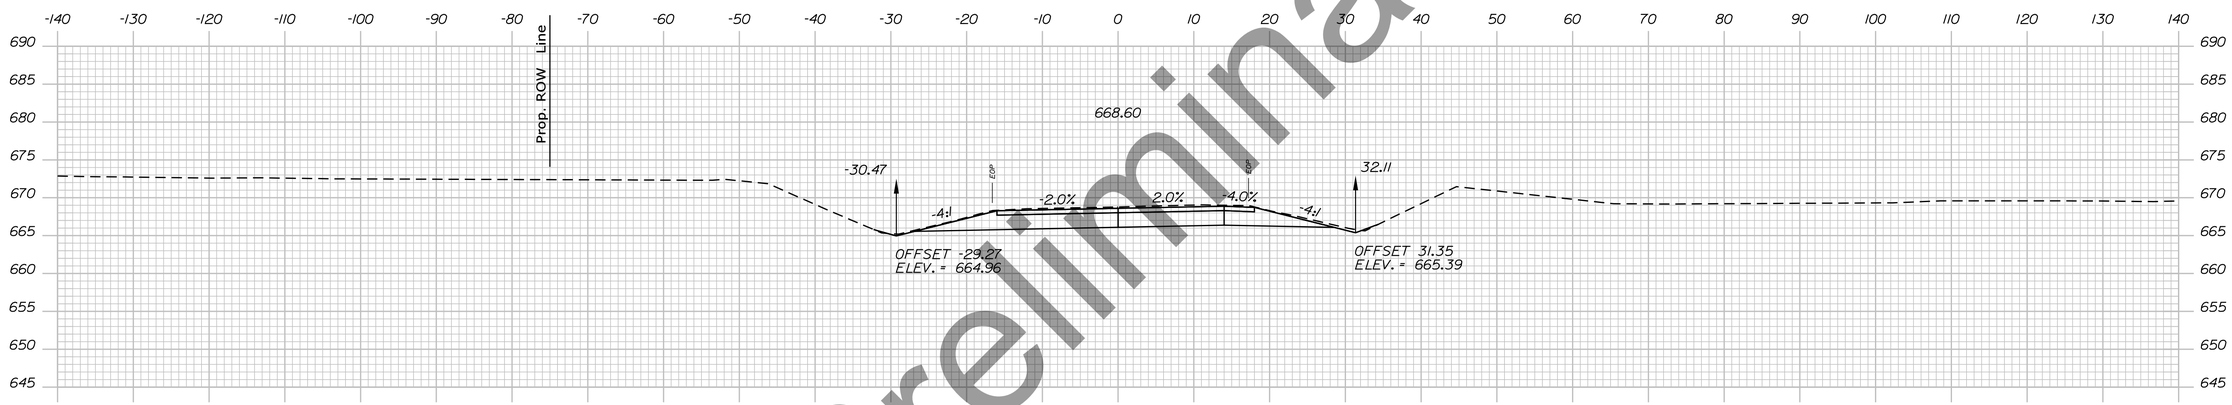

902+00.00

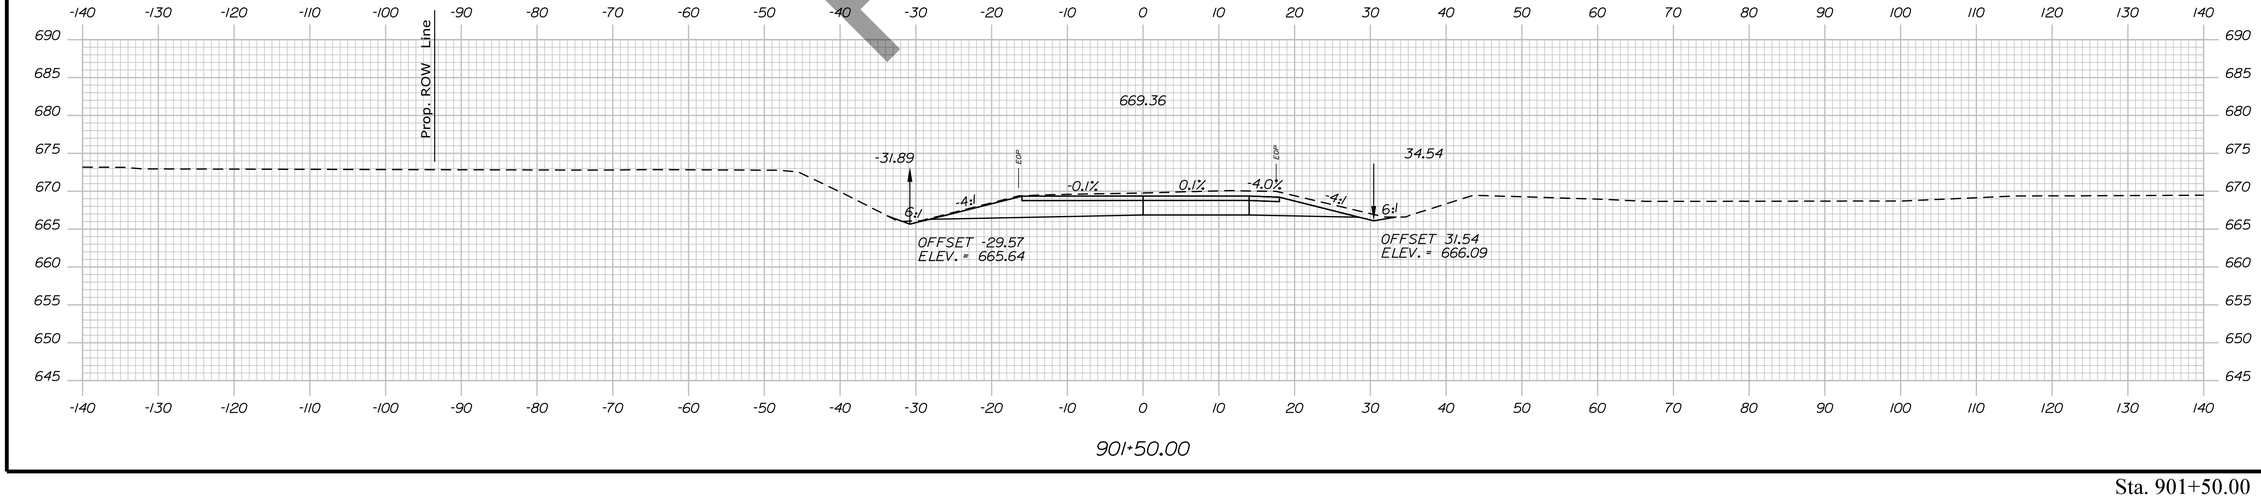

901+50.00

Preliminary

STATE OF MAINE
DEPARTMENT OF TRANSPORTATION

HPP-6462(920)

PIN
WIN 6462.91

HIGHWAY PLANS

	BY	DATE
PROJ. MANAGER	R.M.	
DESIGN-DETAILED		
CHECKED-REVIEWED		
DESIGN2-DETAILED2		
DESIGN3-DETAILED3		
REVISIONS 1		
REVISIONS 2		
REVISIONS 3		
REVISIONS 4		
FIELD CHANGES		

SIGNATURE

P.E. NUMBER

DATE

PRESQUE ISLE
SOUTHBOUND OFF RAMP

CROSS SECTIONS


SHEET NUMBER


434


OF

Filename: ...\Plonset\H5_04_Xsect_Ramps.dgn Division: HIGHWAY Username: EFlynn Date:8/3/2023

Sta. 901+50.00 to Sta. 902+50.00

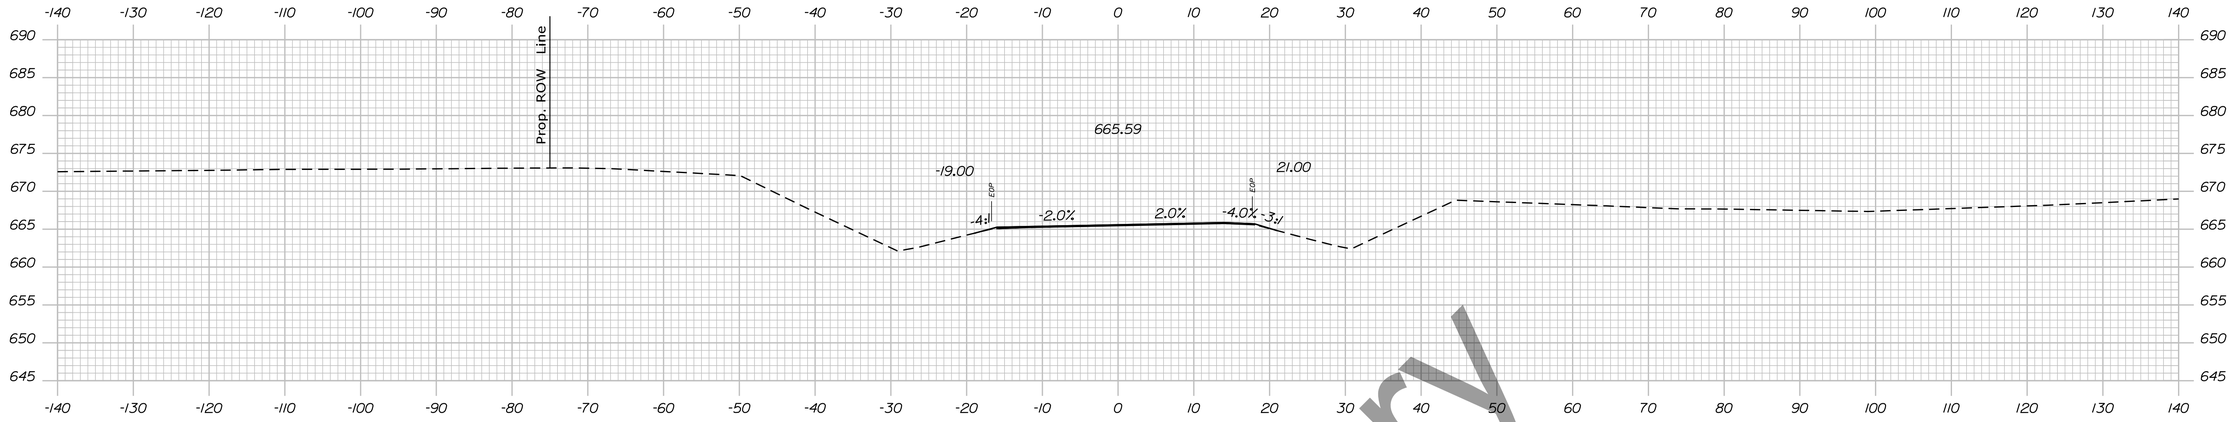

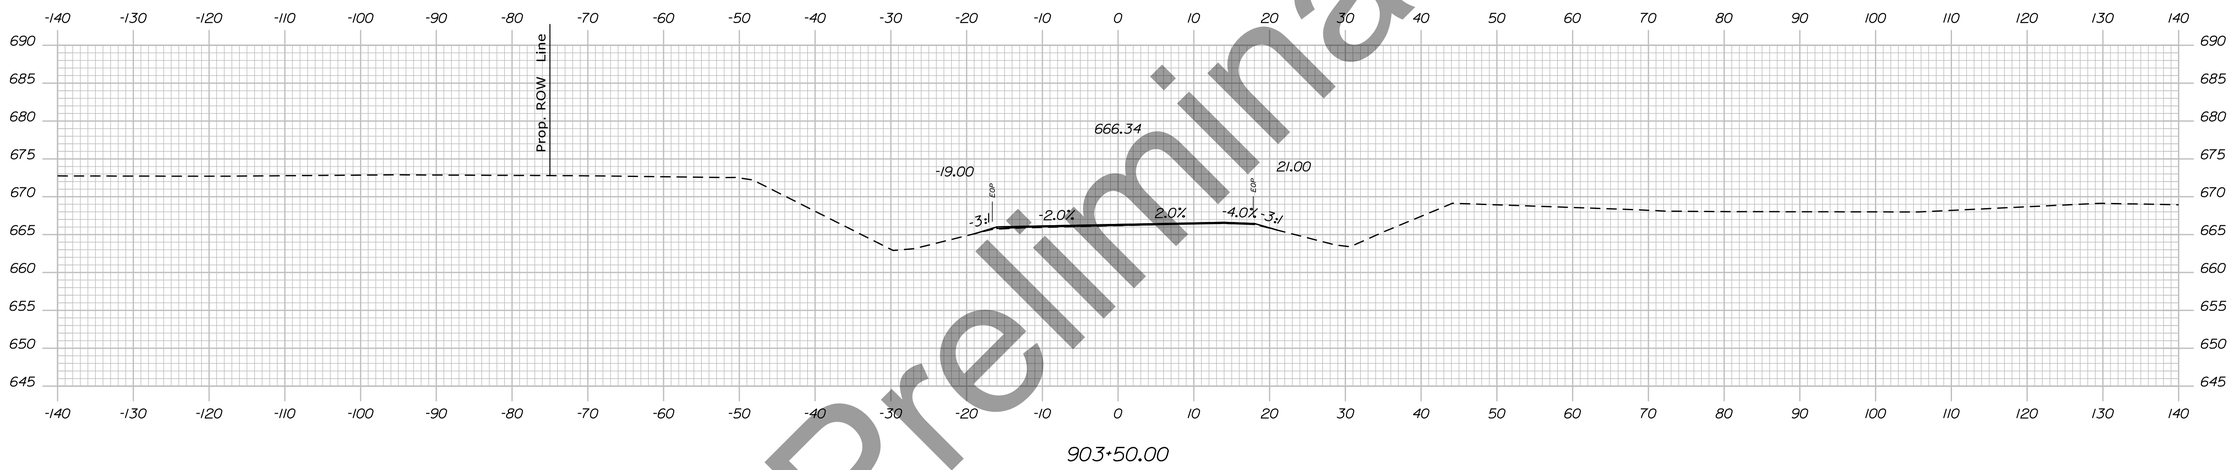

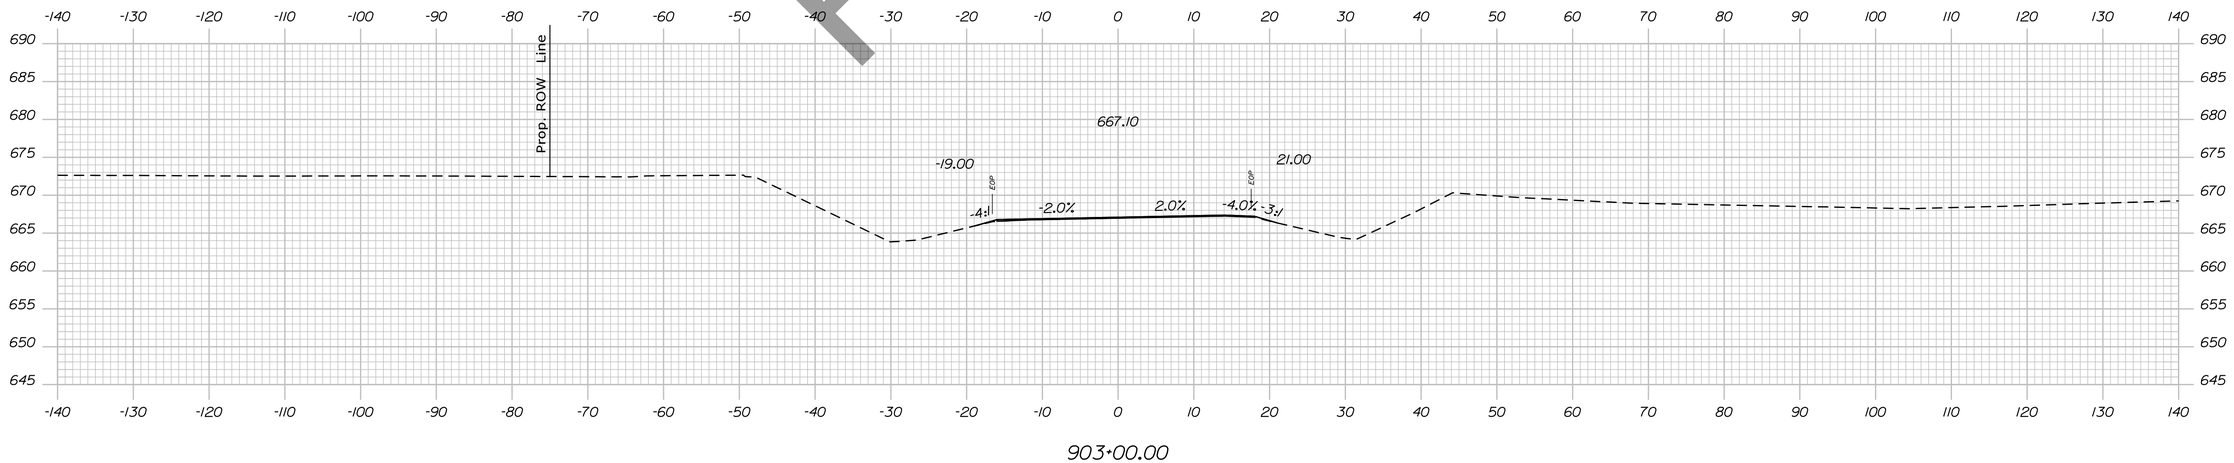

Preliminary

STATE OF MAINE
DEPARTMENT OF TRANSPORTATION

HPP-6462(920)

PIN
WIN 6462.91

HIGHWAY PLANS

SIGNATURE

P.E. NUMBER

DATE

	BY	DATE
PROJ. MANAGER	R.M.	
DESIGN-DETAILED		
CHECKED-REVIEWED		
DESIGN2-DETAILED2		
DESIGN3-DETAILED3		
REVISIONS 1		
REVISIONS 2		
REVISIONS 3		
REVISIONS 4		
FIELD CHANGES		

PRESQUE ISLE
SOUTHBOUND OFF RAMP

CROSS SECTIONS


SHEET NUMBER


435


OF

Sta. 903+00.00 to Sta. 904+00.00

Filename: ...\Planset\H5_04_Xsect_Ramps.dgn Division: HIGHWAY Username: EFlynn Date:8/3/2023

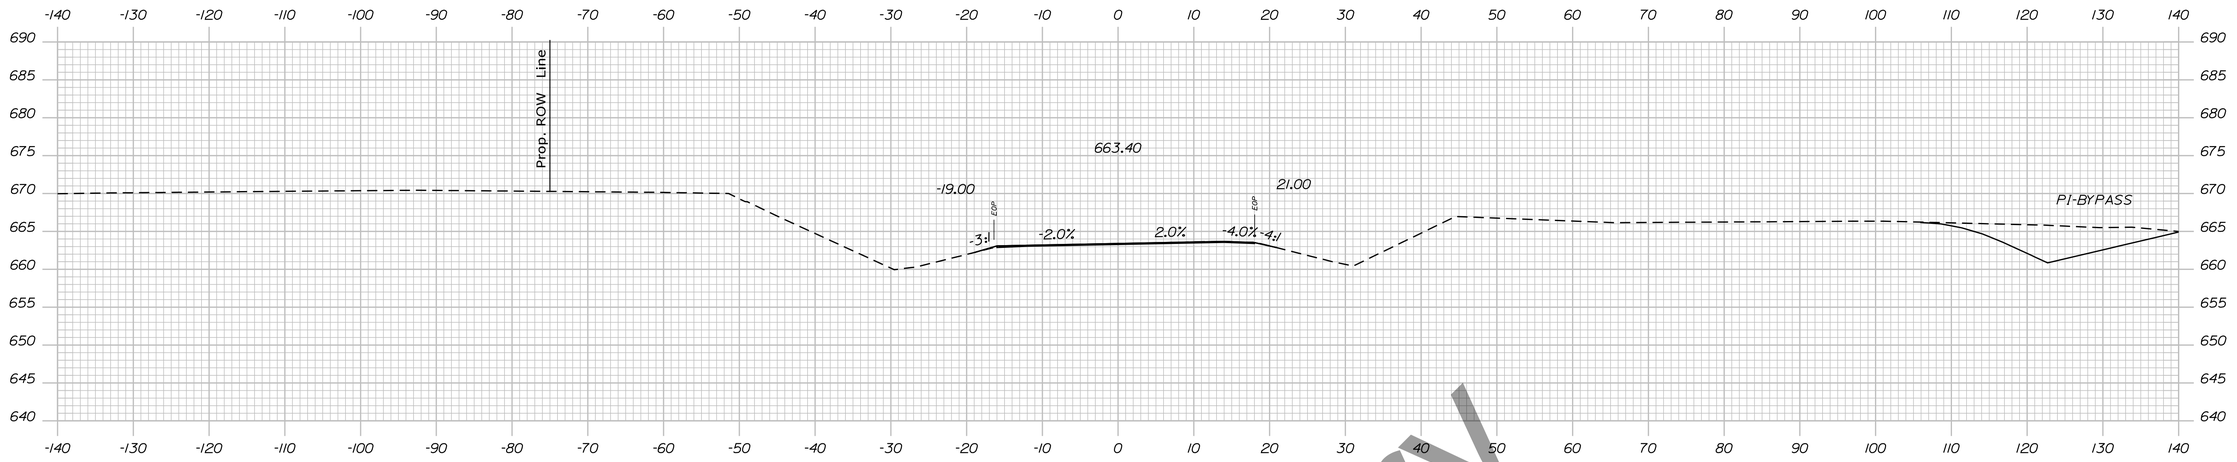

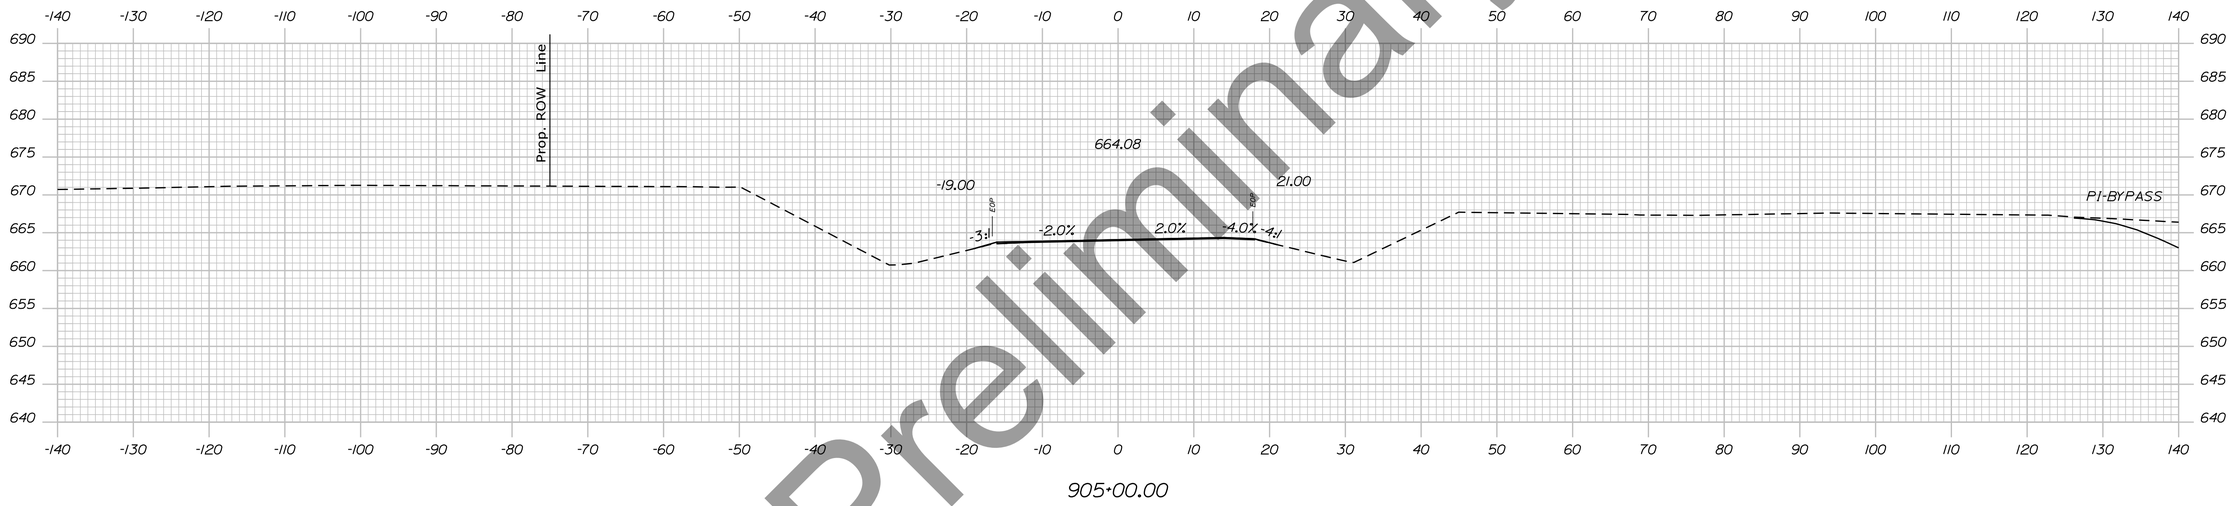

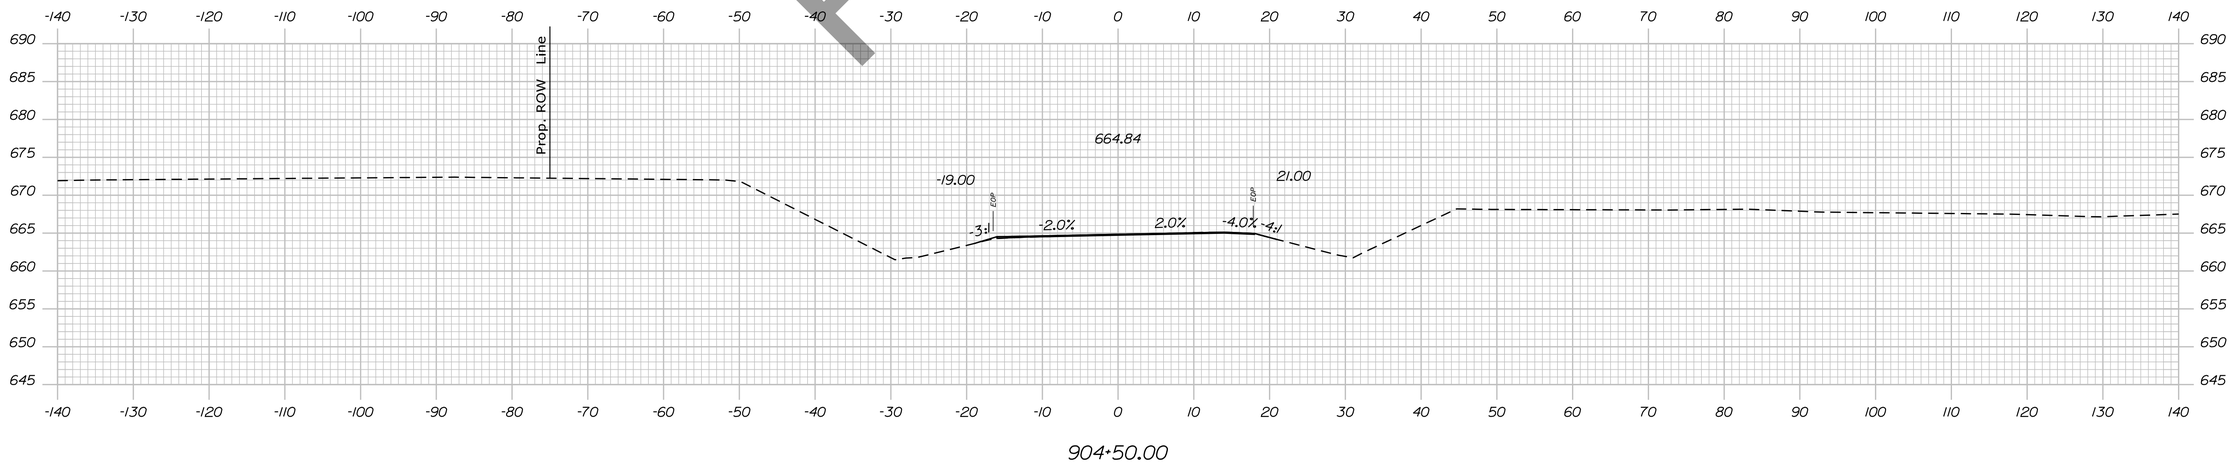

Preliminary

STATE OF MAINE
DEPARTMENT OF TRANSPORTATION

HPP-6462(920)

PIN
WIN 6462.91

HIGHWAY PLANS

		DATE
R.M.	PROJ. MANAGER	
BY	DESIGN-DETAILED	
	CHECKED-REVIEWED	
	DESIGN2-DETAILED2	
	DESIGN3-DETAILED3	
	REVISIONS 1	
	REVISIONS 2	
	REVISIONS 3	
	REVISIONS 4	
	FIELD CHANGES	

SIGNATURE

P.E. NUMBER

DATE

PRESQUE ISLE
SOUTHBOUND OFF RAMP

CROSS SECTIONS


SHEET NUMBER

436

OF

Sta. 904+50.00 to Sta. 905+50.00

Filename: ...\Planset\H5_04_Xsect_Ramps.dgn Division: HIGHWAY Username: EFlynn Date:8/3/2023

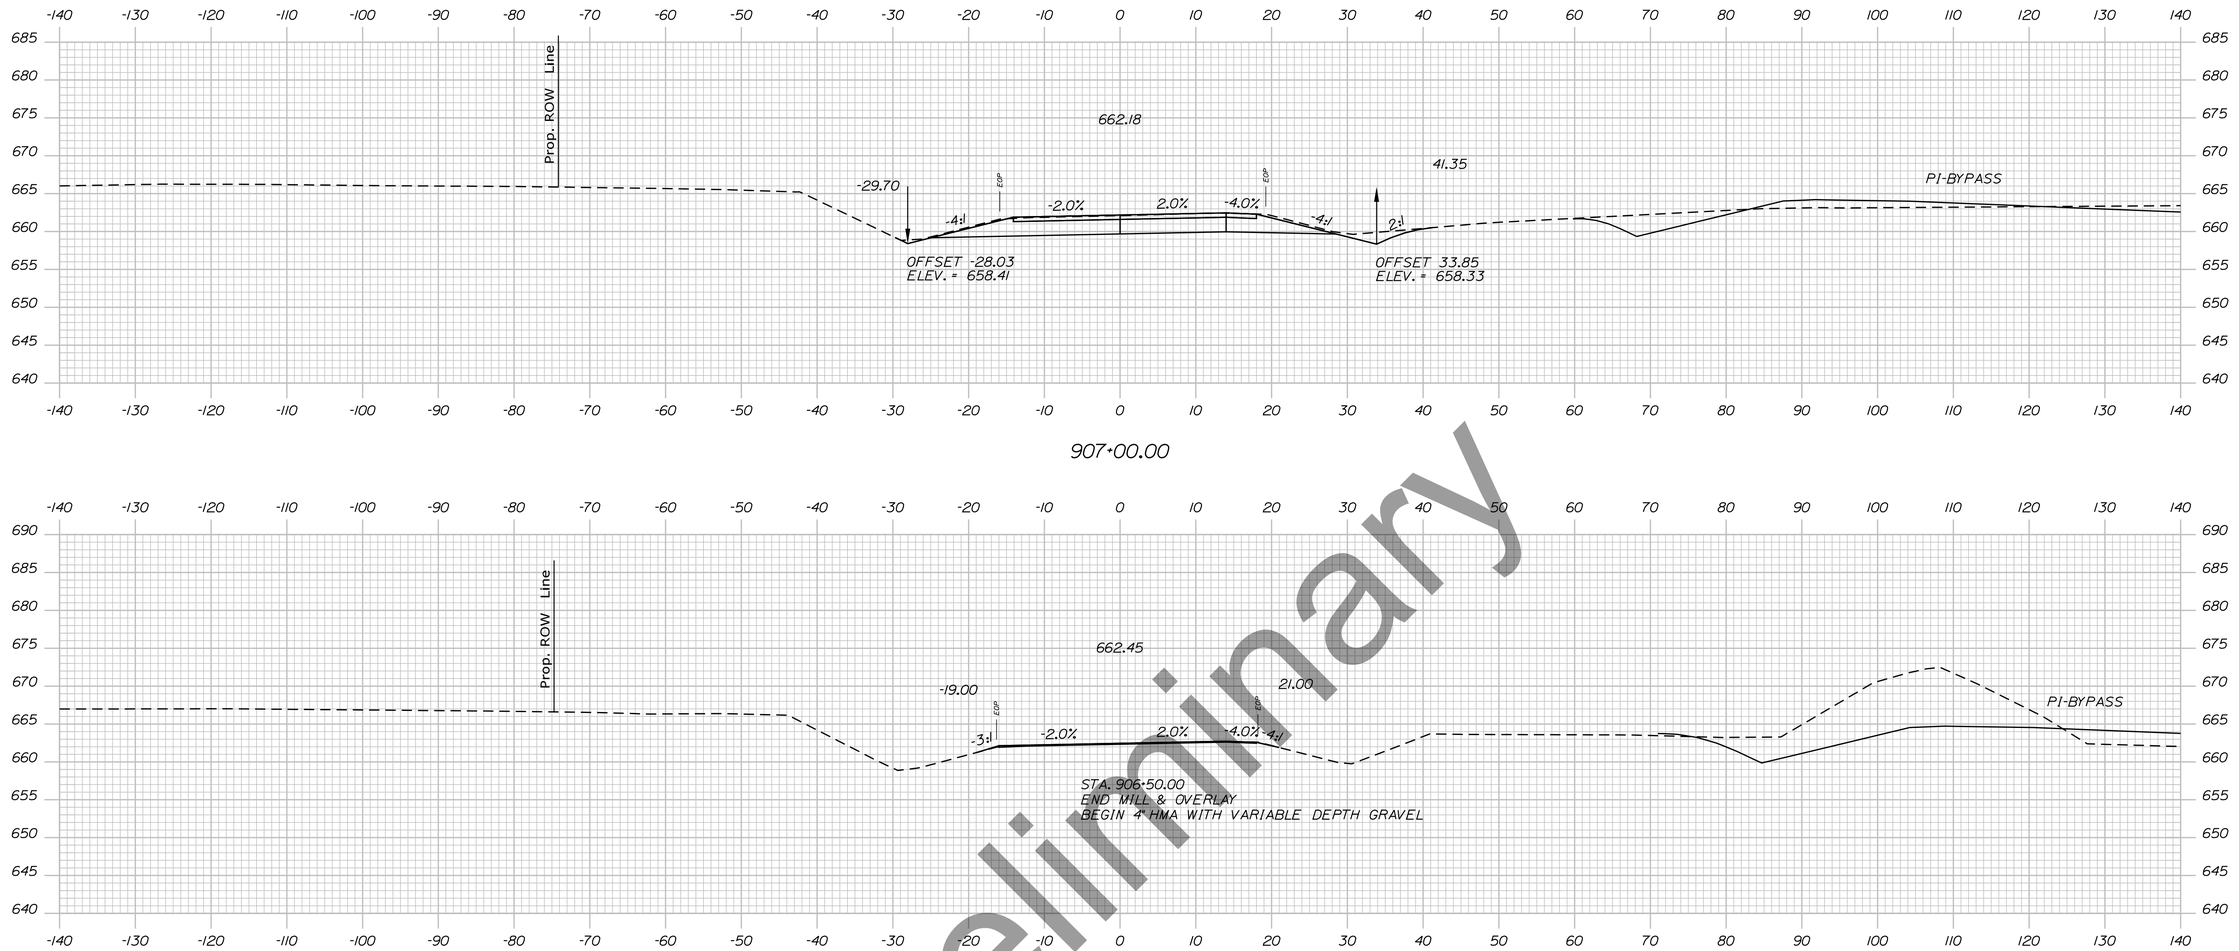

Preliminary

STATE OF MAINE
DEPARTMENT OF TRANSPORTATION

HPP-6462(920)

PIN
WIN 6462.91

HIGHWAY PLANS

PROJ. MANAGER			
DESIGN-DETAILED			
CHECKED-REVIEWED			
DESIGN2-DETAILED2			
DESIGN3-DETAILED3			
REVISIONS 1			
REVISIONS 2			
REVISIONS 3			
REVISIONS 4			
FIELD CHANGES			

SIGNATURE

P.E. NUMBER

DATE

PRESQUE ISLE
SOUTHBOUND OFF RAMP

CROSS SECTIONS


SHEET NUMBER

437


OF

Sta. 906+00.00 to Sta. 907+00.00


Filename: ...\Planset\H5_04_Xsect_Romps.dgn Division: HIGHWAY Username: EFlynn Date:8/3/2023

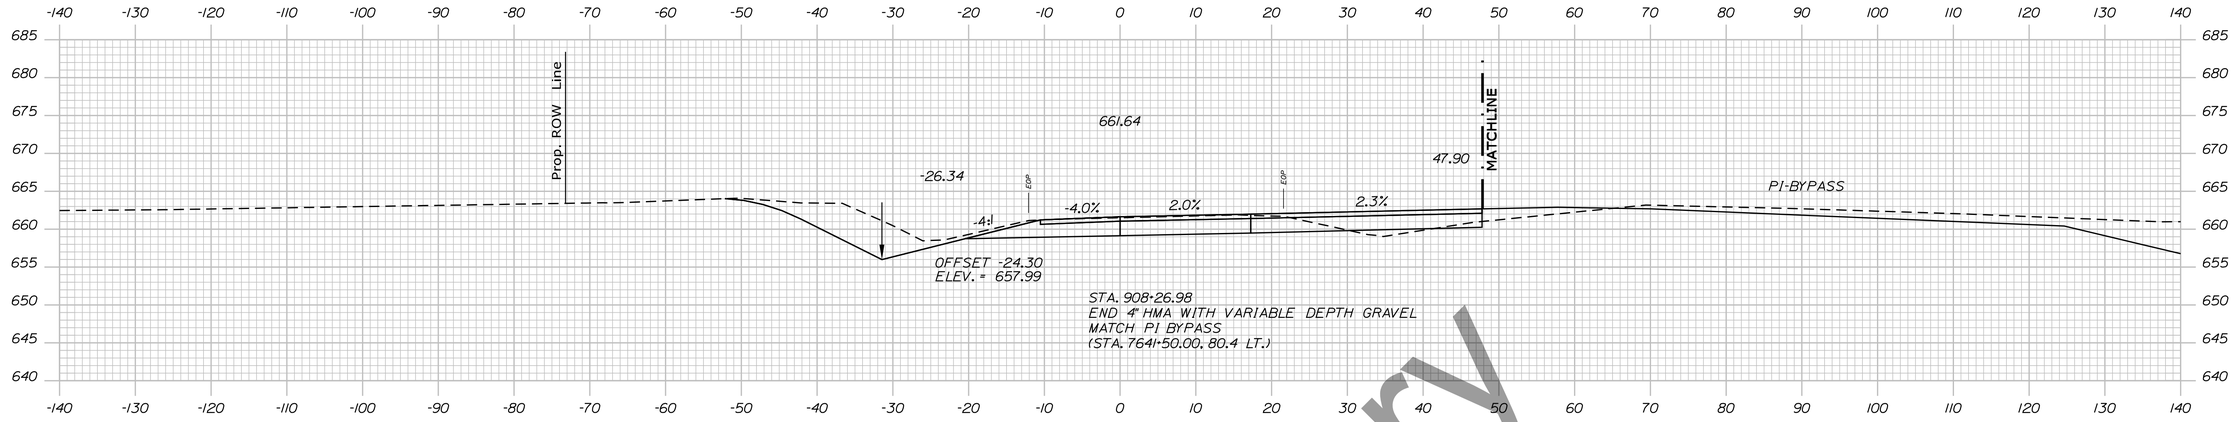

908+26.98

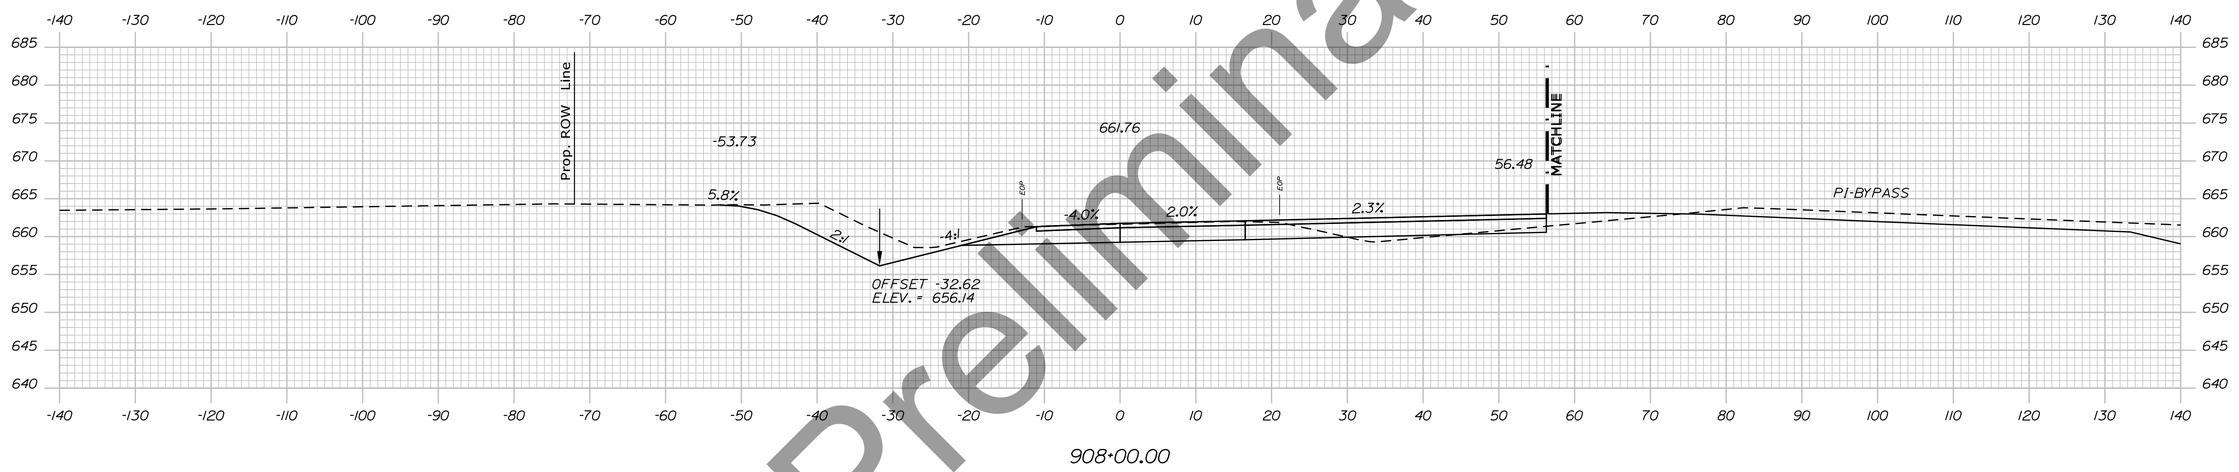

908+00.00

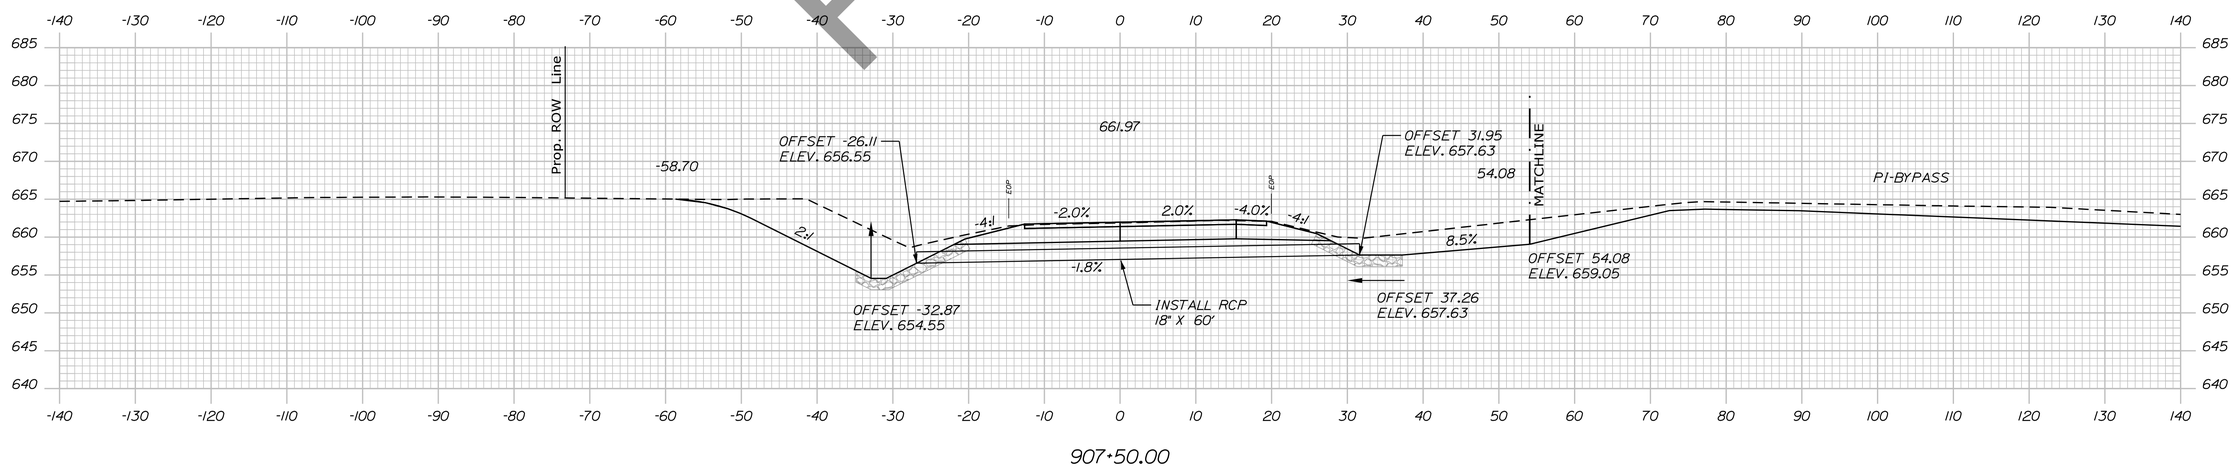

907+50.00

Preliminary

STATE OF MAINE
DEPARTMENT OF TRANSPORTATION

HPP-6462(920)

PIN
WIN 6462.91

HIGHWAY PLANS

	DATE	BY
PROJ. MANAGER		R.M.
DESIGN-DETAILED		
CHECKED-REVIEWED		
DESIGN2-DETAILED2		
DESIGN3-DETAILED3		
REVISIONS 1		
REVISIONS 2		
REVISIONS 3		
REVISIONS 4		
FIELD CHANGES		

SIGNATURE

P.E. NUMBER

DATE

PRESQUE ISLE
SOUTHBOUND OFF RAMP

CROSS SECTIONS


SHEET NUMBER

438

OF

Sta. 907+50.00 to Sta. 908+26.98

Filename: ...\Planset\H5_04_Xsect_Ramps.dgn Division: HIGHWAY Username: EFlynn Date:8/3/2023

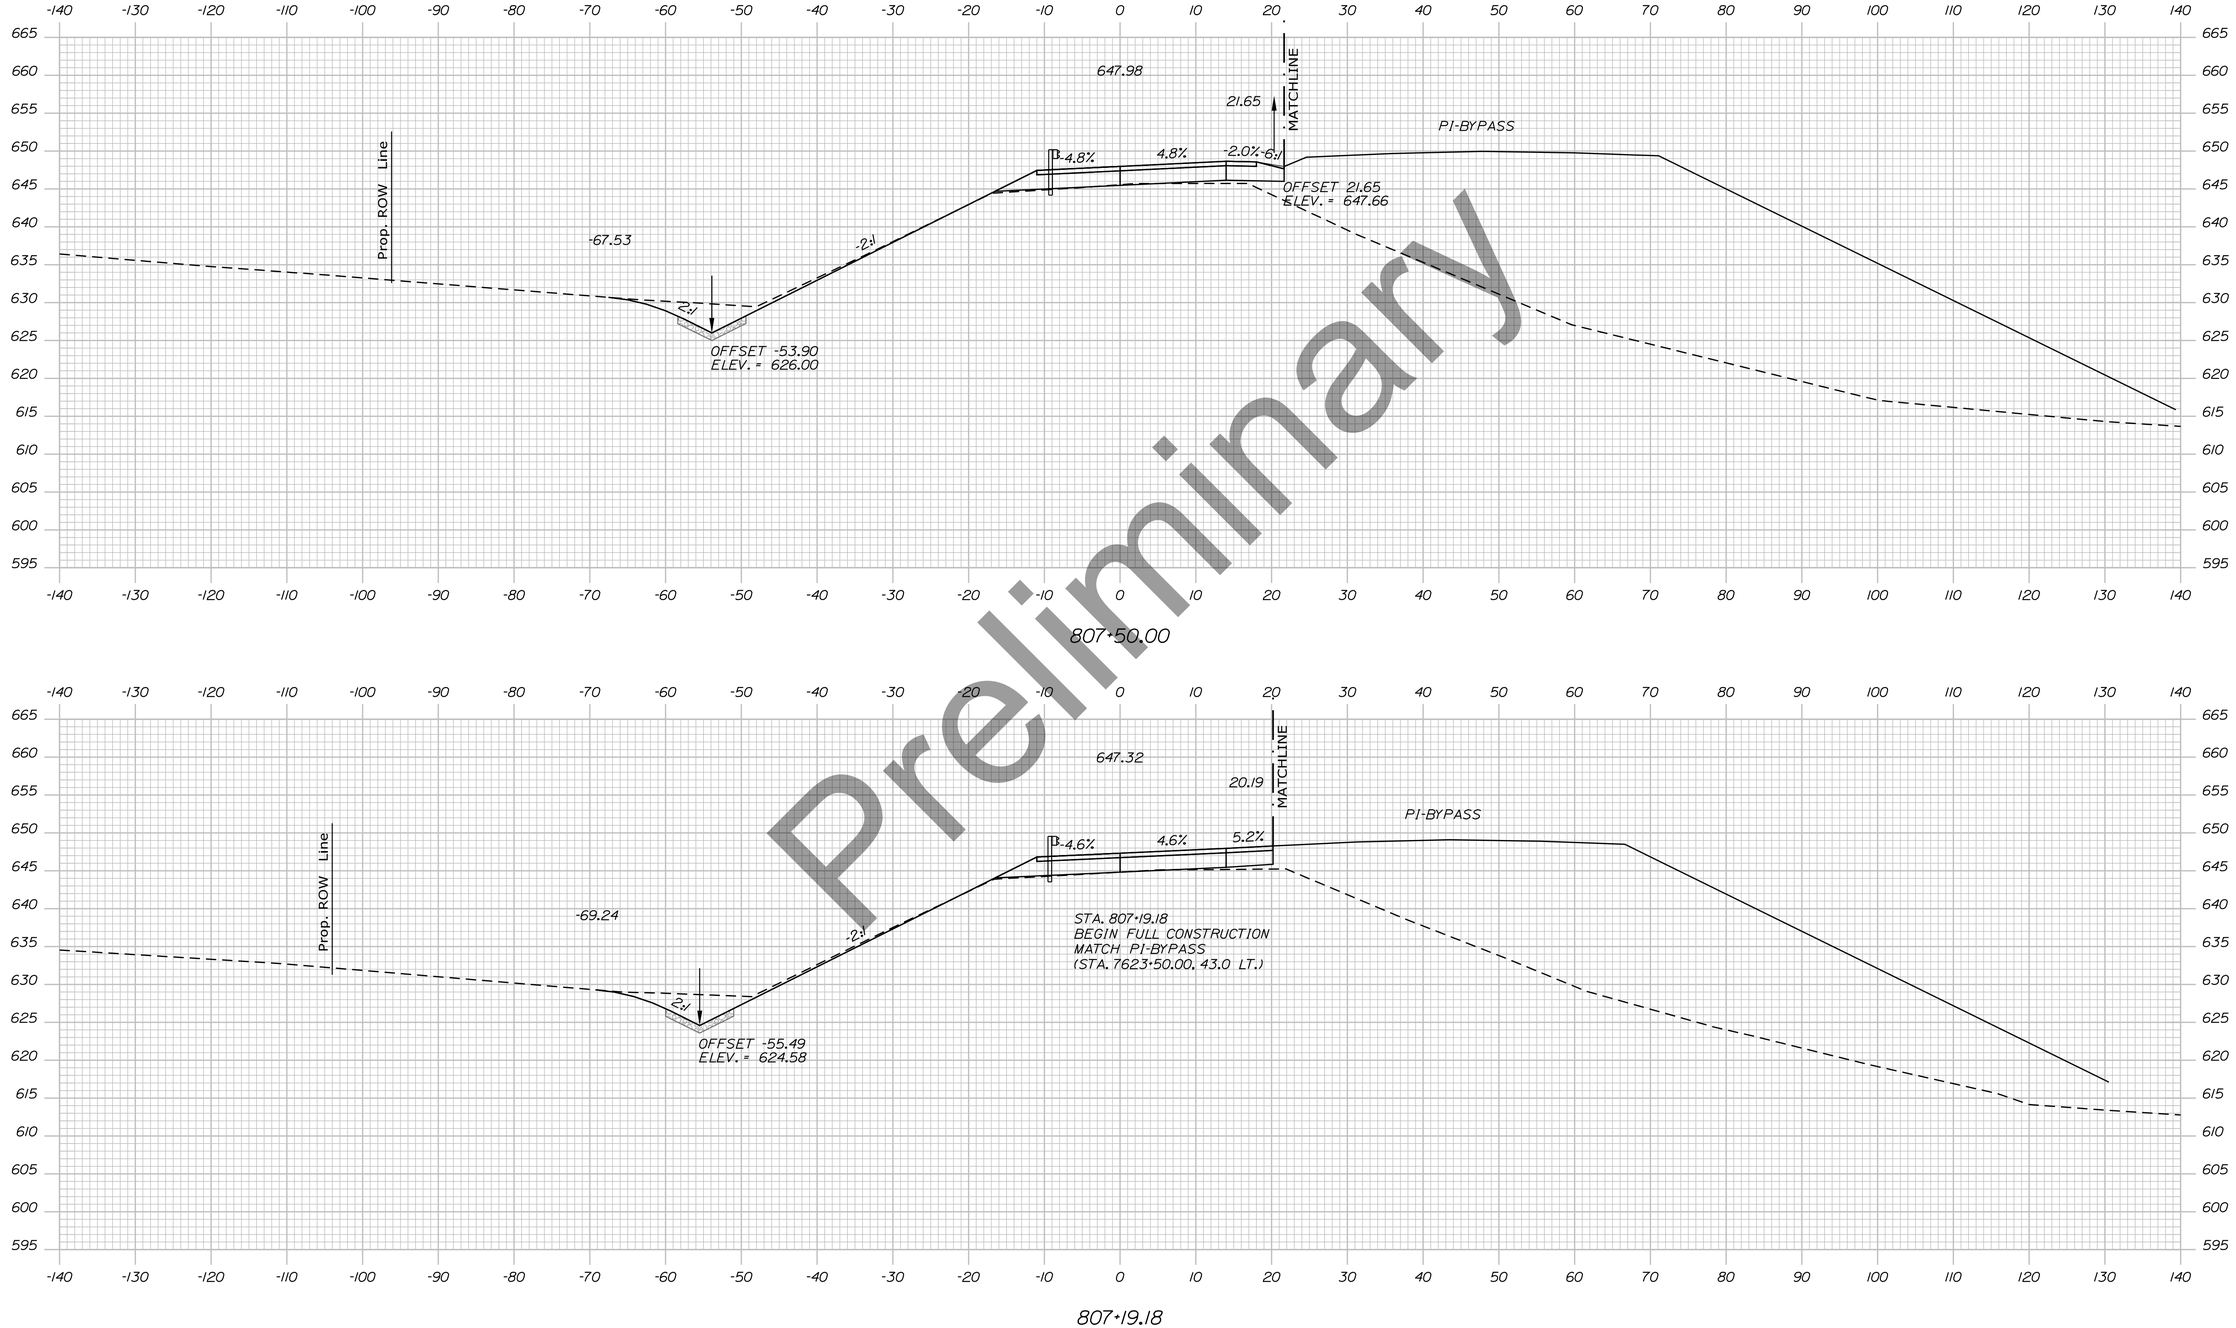

Preliminary

Filename: ...\Planset\H5_04_Xsect_Ramps.dgn Division: HIGHWAY Username: EFlynn Date:8/3/2023

STATE OF MAINE
DEPARTMENT OF TRANSPORTATION

HPP-6462(920)

PIN
WIN 6462.91

HIGHWAY PLANS

SIGNATURE

P.E. NUMBER

DATE

	BY	DATE
PROJ. MANAGER	R.M.	
DESIGN-DETAILED		
CHECKED-REVIEWED		
DESIGN2-DETAILED2		
DESIGN3-DETAILED3		
REVISIONS 1		
REVISIONS 2		
REVISIONS 3		
REVISIONS 4		
FIELD CHANGES		

PRESQUE ISLE
SOUTHBOUND ON RAMP


CROSS SECTIONS

SHEET NUMBER

439

OF

Sta. 807+19.18 to Sta. 807+50.00

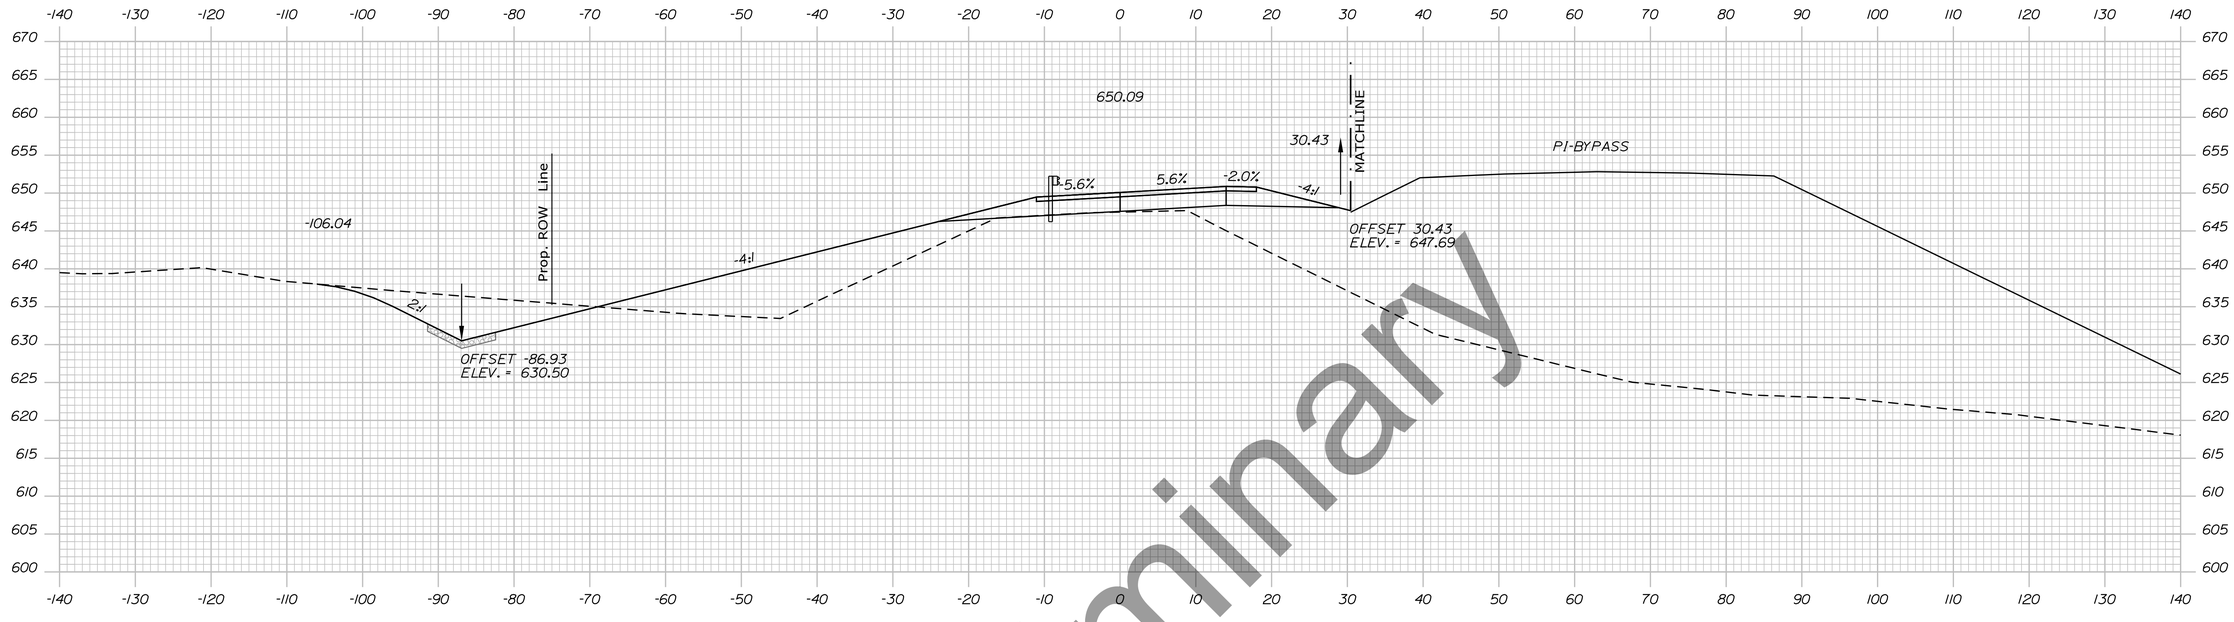

Preliminary

STATE OF MAINE
DEPARTMENT OF TRANSPORTATION

HPP-6462(920)

PIN
WIN 6462.91

HIGHWAY PLANS

	R.M.	BY	DATE
PROJ. MANAGER			
DESIGN-DETAILED			
CHECKED-REVIEWED			
DESIGN2-DETAILED2			
DESIGN3-DETAILED3			
REVISIONS 1			
REVISIONS 2			
REVISIONS 3			
REVISIONS 4			
FIELD CHANGES			

SIGNATURE

P.E. NUMBER

DATE

PRESQUE ISLE
SOUTHBOUND ON RAMP

CROSS SECTIONS

SHEET NUMBER


440

OF

Sta. 808+00.00 to Sta. 808+50.00

Filename: ...\Planset\H5_04_Xsect_Ramps.dgn Division: HIGHWAY Username: EFlynn Date:8/3/2023

Filename: ...\Planset\H5_04_XsecL_Ramps.dgn Division: HIGHWAY Username: EFlynn Date:8/3/2023

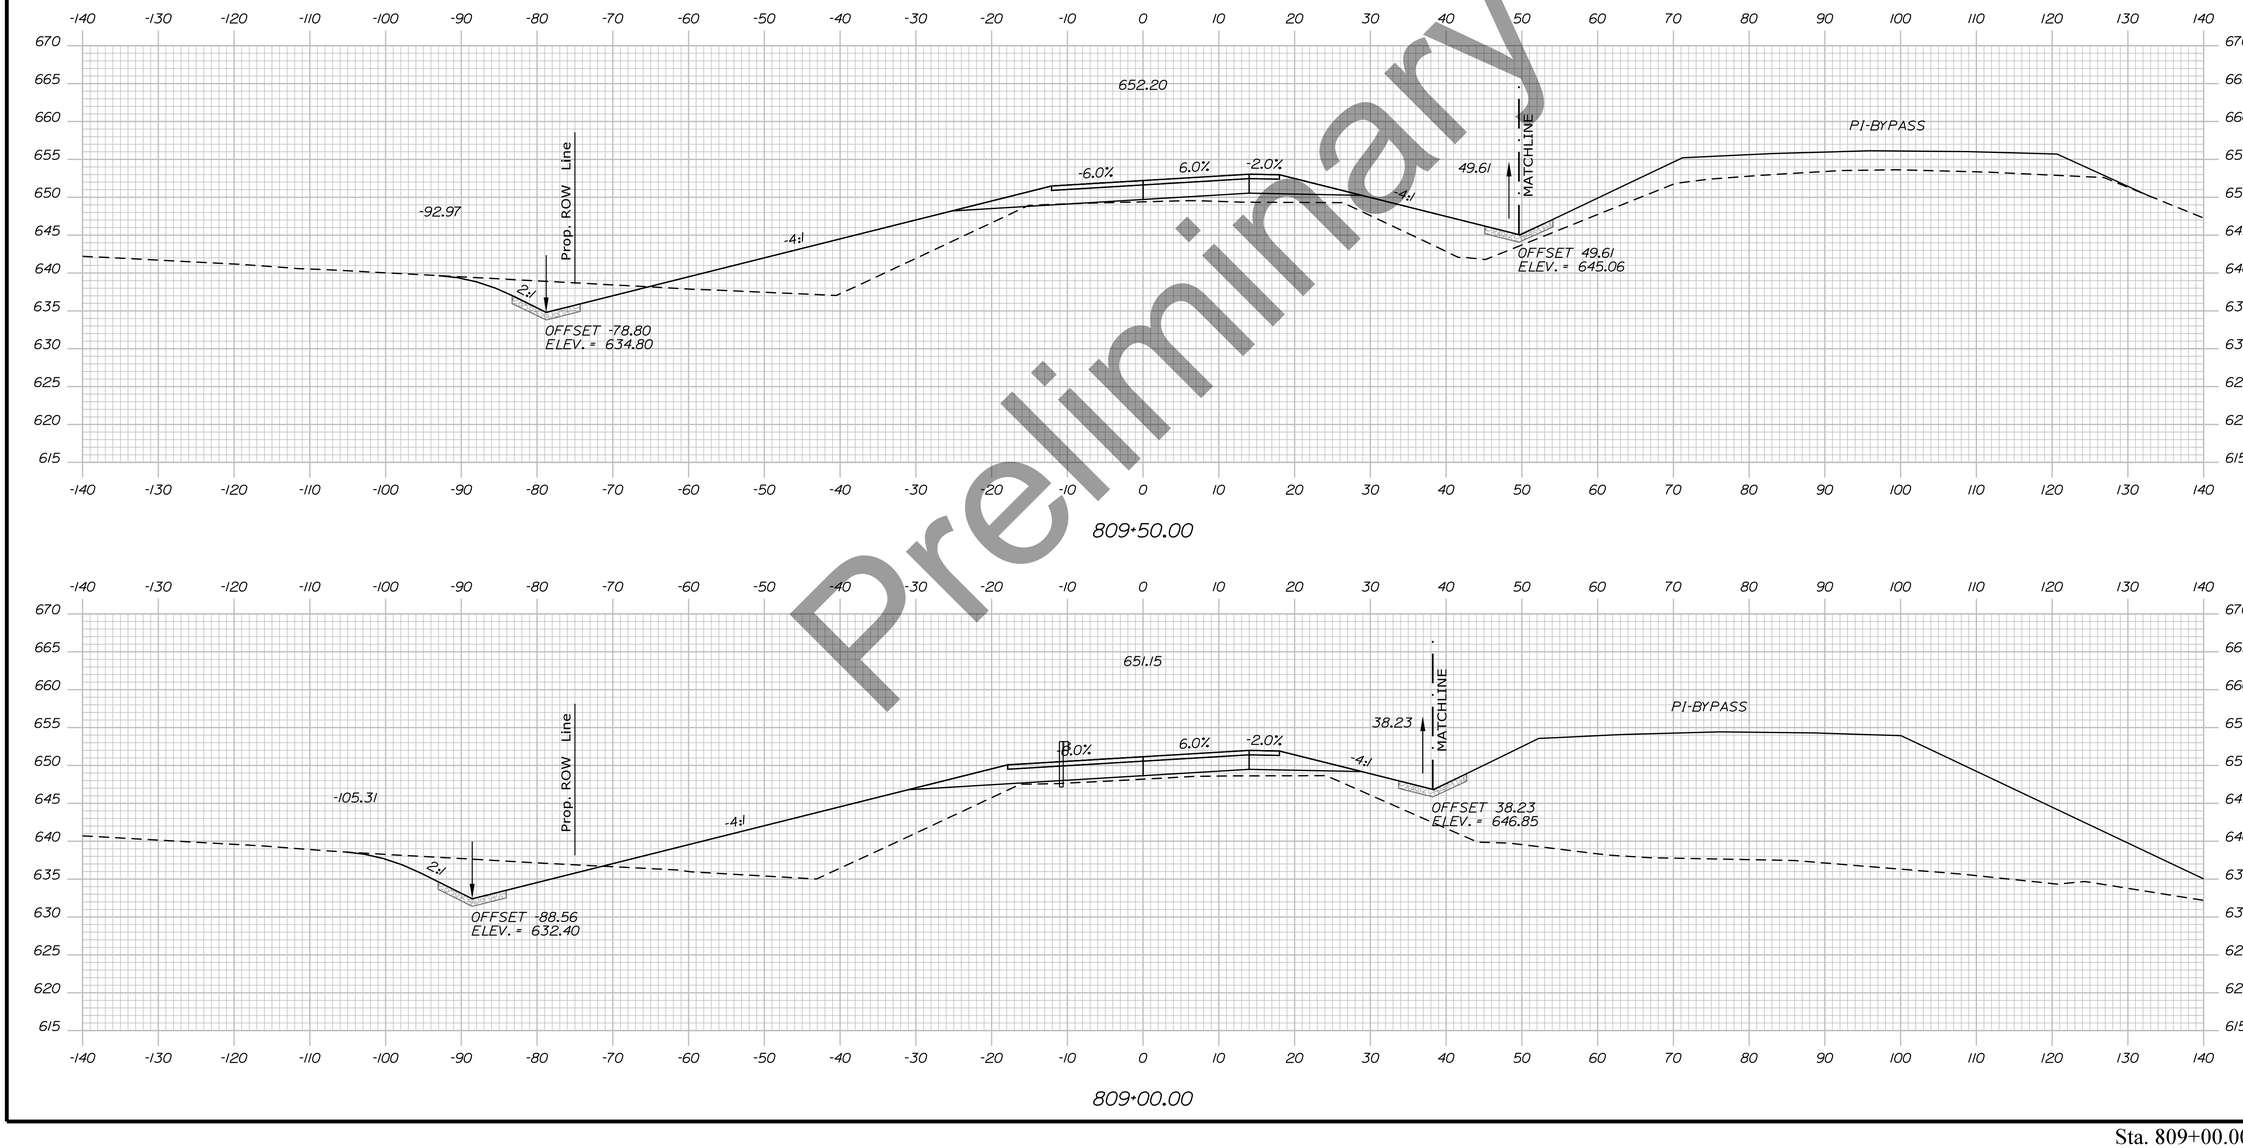

Preliminary

STATE OF MAINE
DEPARTMENT OF TRANSPORTATION

HPP-6462(920)

PIN
WIN 6462.91

HIGHWAY PLANS

	R.M.	BY	DATE
PROJ. MANAGER			
DESIGN-DETAILED			
CHECKED-REVIEWED			
DESIGN2-DETAILED2			
DESIGN3-DETAILED3			
REVISIONS 1			
REVISIONS 2			
REVISIONS 3			
REVISIONS 4			
FIELD CHANGES			

SIGNATURE

P.E. NUMBER

DATE

PRESQUE ISLE
SOUTHBOUND ON RAMP


CROSS SECTIONS

SHEET NUMBER

441

OF

Sta. 809+00.00 to Sta. 809+50.00

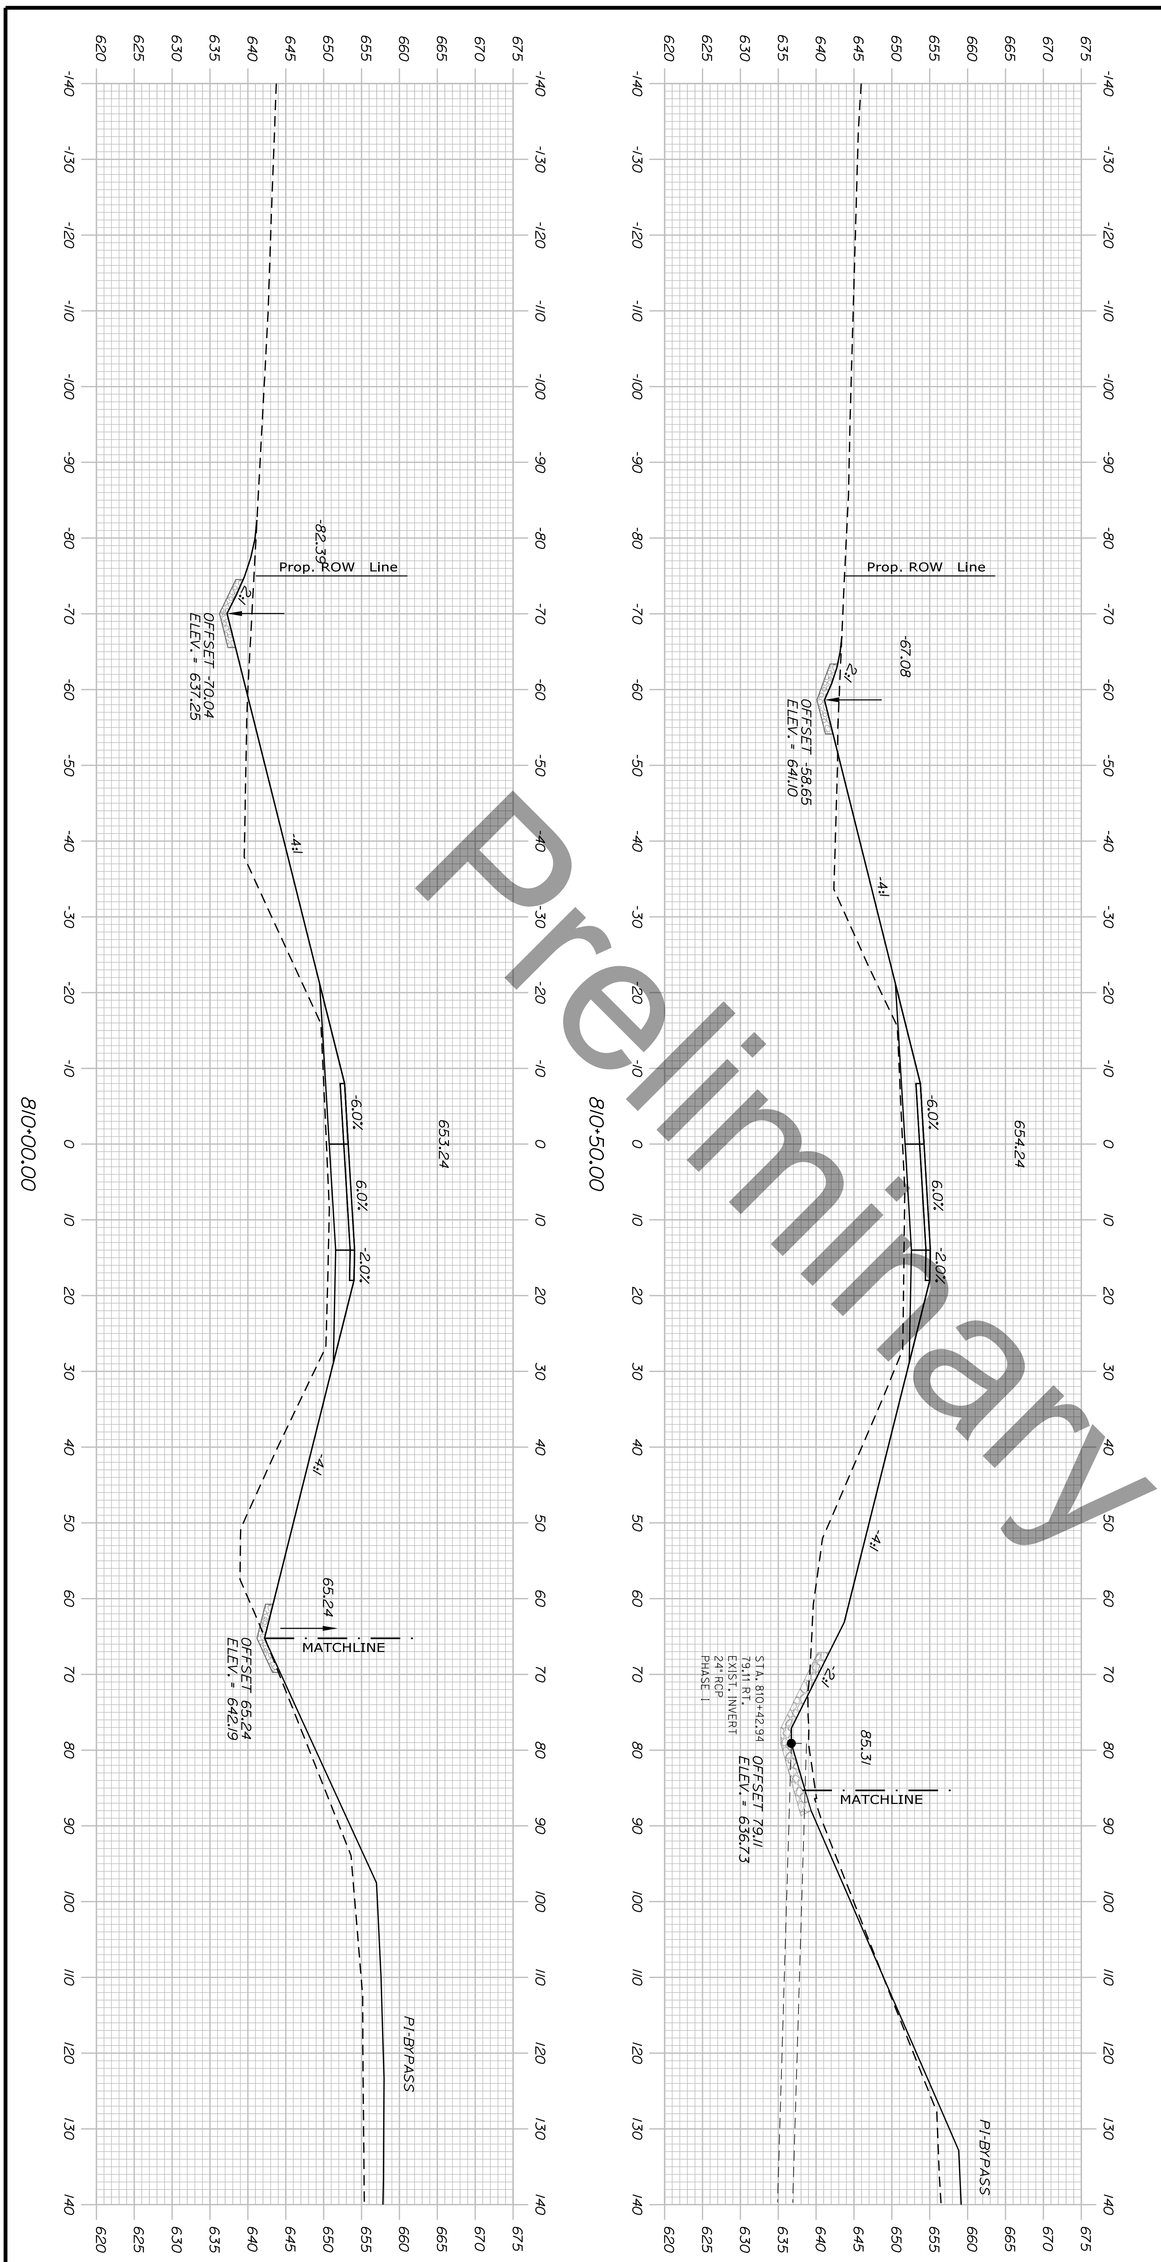

Sta. 810+00.00 to Sta. 810+50.00

SHEET NUMBER 442 OF

PRESQUE ISLE SOUTHBOUND ON RAMP

CROSS SECTIONS

PROJ. MANAGER	R.M.	BY	DATE
DESIGN-DETAILED			
CHECKED-REVIEWED			
DESIGN2-DETAILED2			
DESIGN3-DETAILED3			
REVISIONS 1			
REVISIONS 2			
REVISIONS 3			
REVISIONS 4			
FIELD CHANGES			

SIGNATURE

P.E. NUMBER


DATE

STATE OF MAINE
DEPARTMENT OF TRANSPORTATION


HPP-6462(920)

PIN
WIN 6462.91


HIGHWAY PLANS

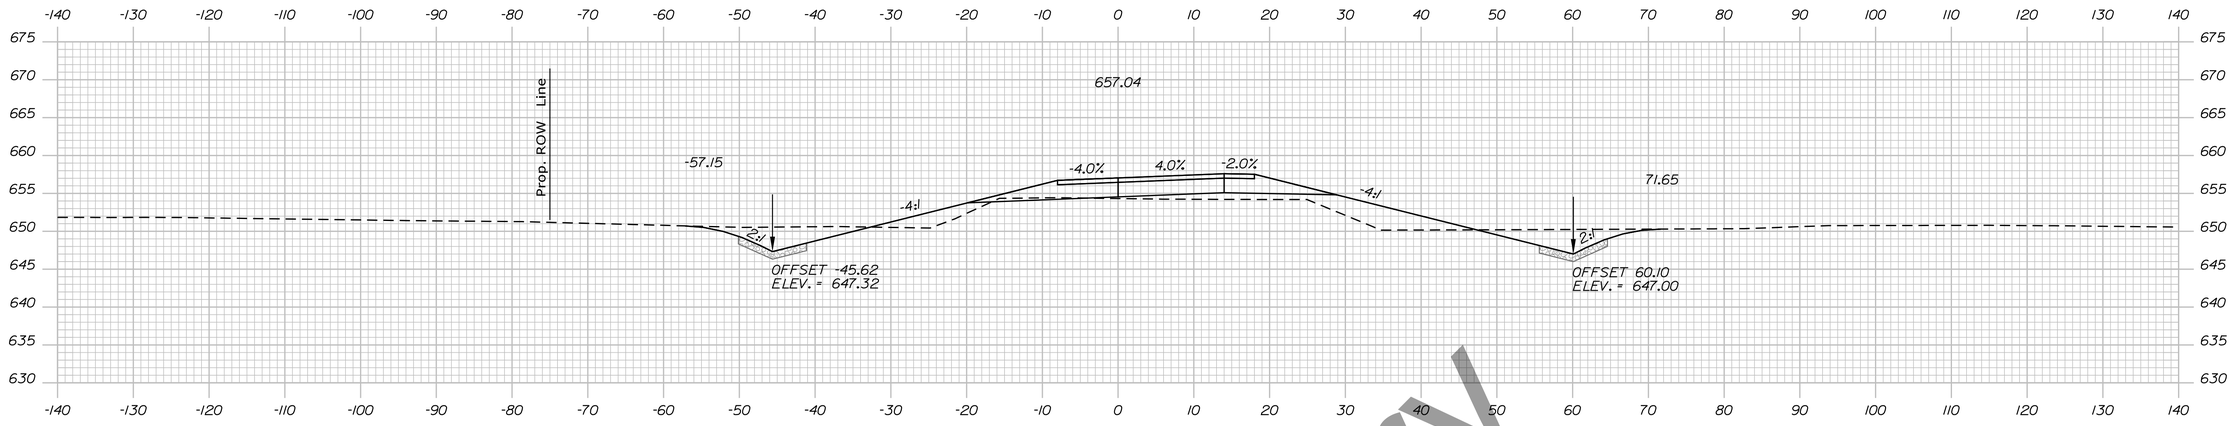

812+00.00

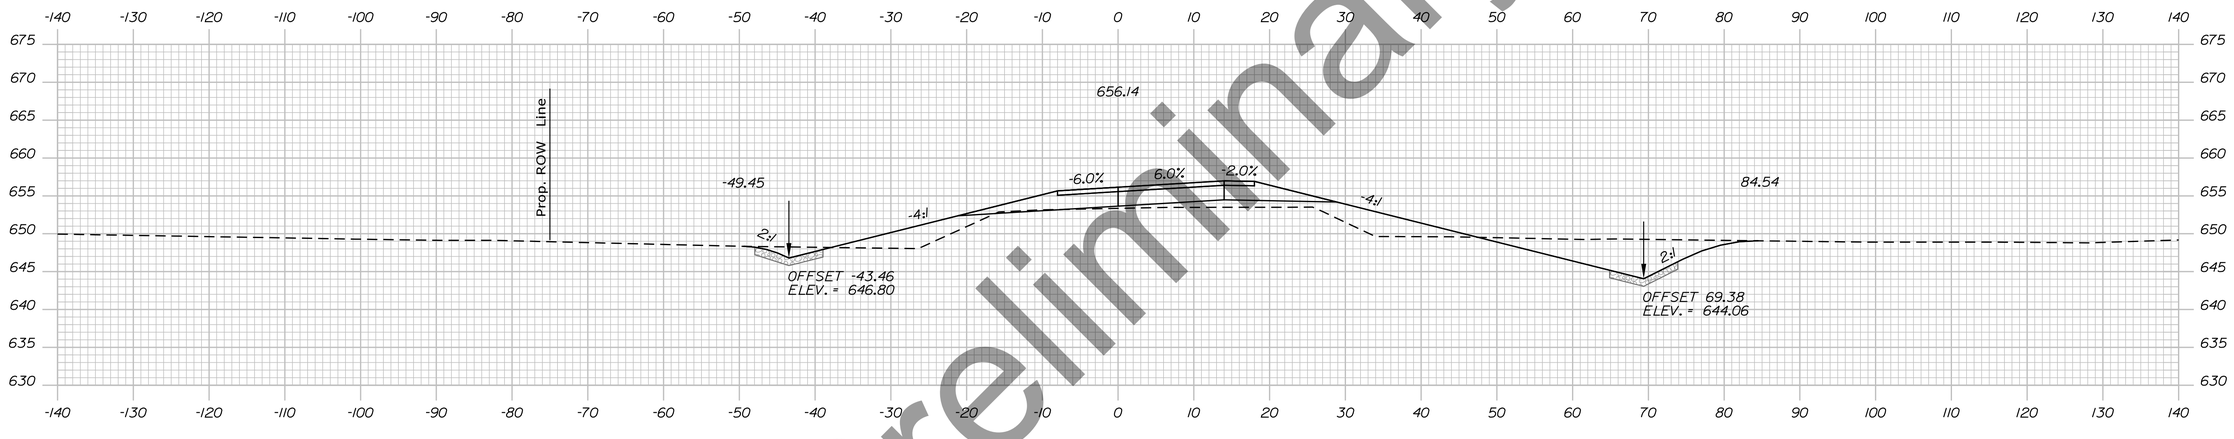

811+50.00

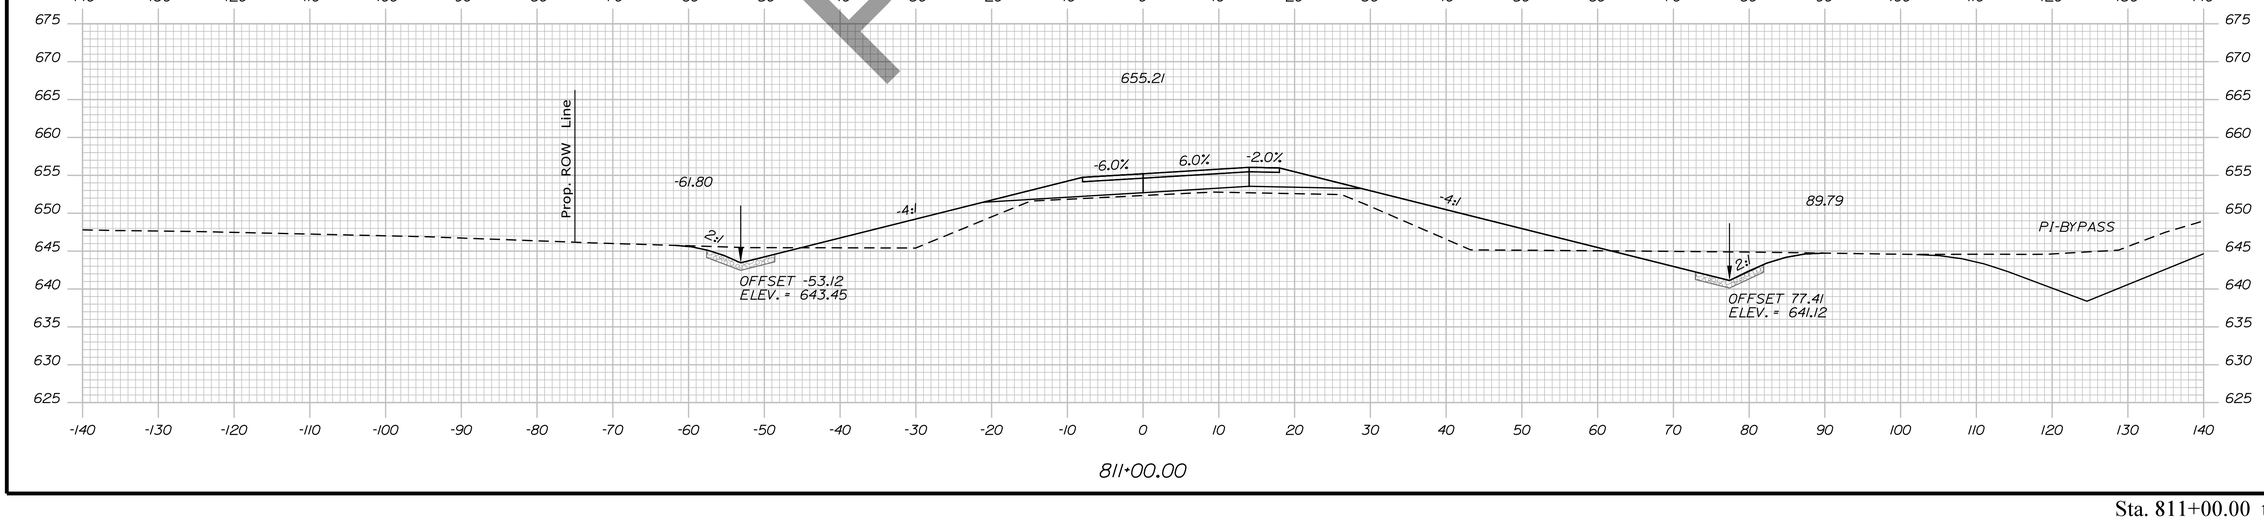

811+00.00

Preliminary

STATE OF MAINE
DEPARTMENT OF TRANSPORTATION

HPP-6462(920)

PIN
WIN 6462.91

HIGHWAY PLANS

SIGNATURE

P.E. NUMBER

DATE

PROJ. MANAGER	R.M.	BY	DATE
DESIGN-DETAILED			
CHECKED-REVIEWED			
DESIGN2-DETAILED2			
DESIGN3-DETAILED3			
REVISIONS 1			
REVISIONS 2			
REVISIONS 3			
REVISIONS 4			
FIELD CHANGES			

PRESQUE ISLE
SOUTHBOUND ON RAMP

CROSS SECTIONS


SHEET NUMBER

443

OF

Filename: ...\Planset\H5_04_Xsect_Ramps.dgn Division: HIGHWAY Username: EFlynn Date:8/3/2023

Sta. 811+00.00 to Sta. 812+00.00

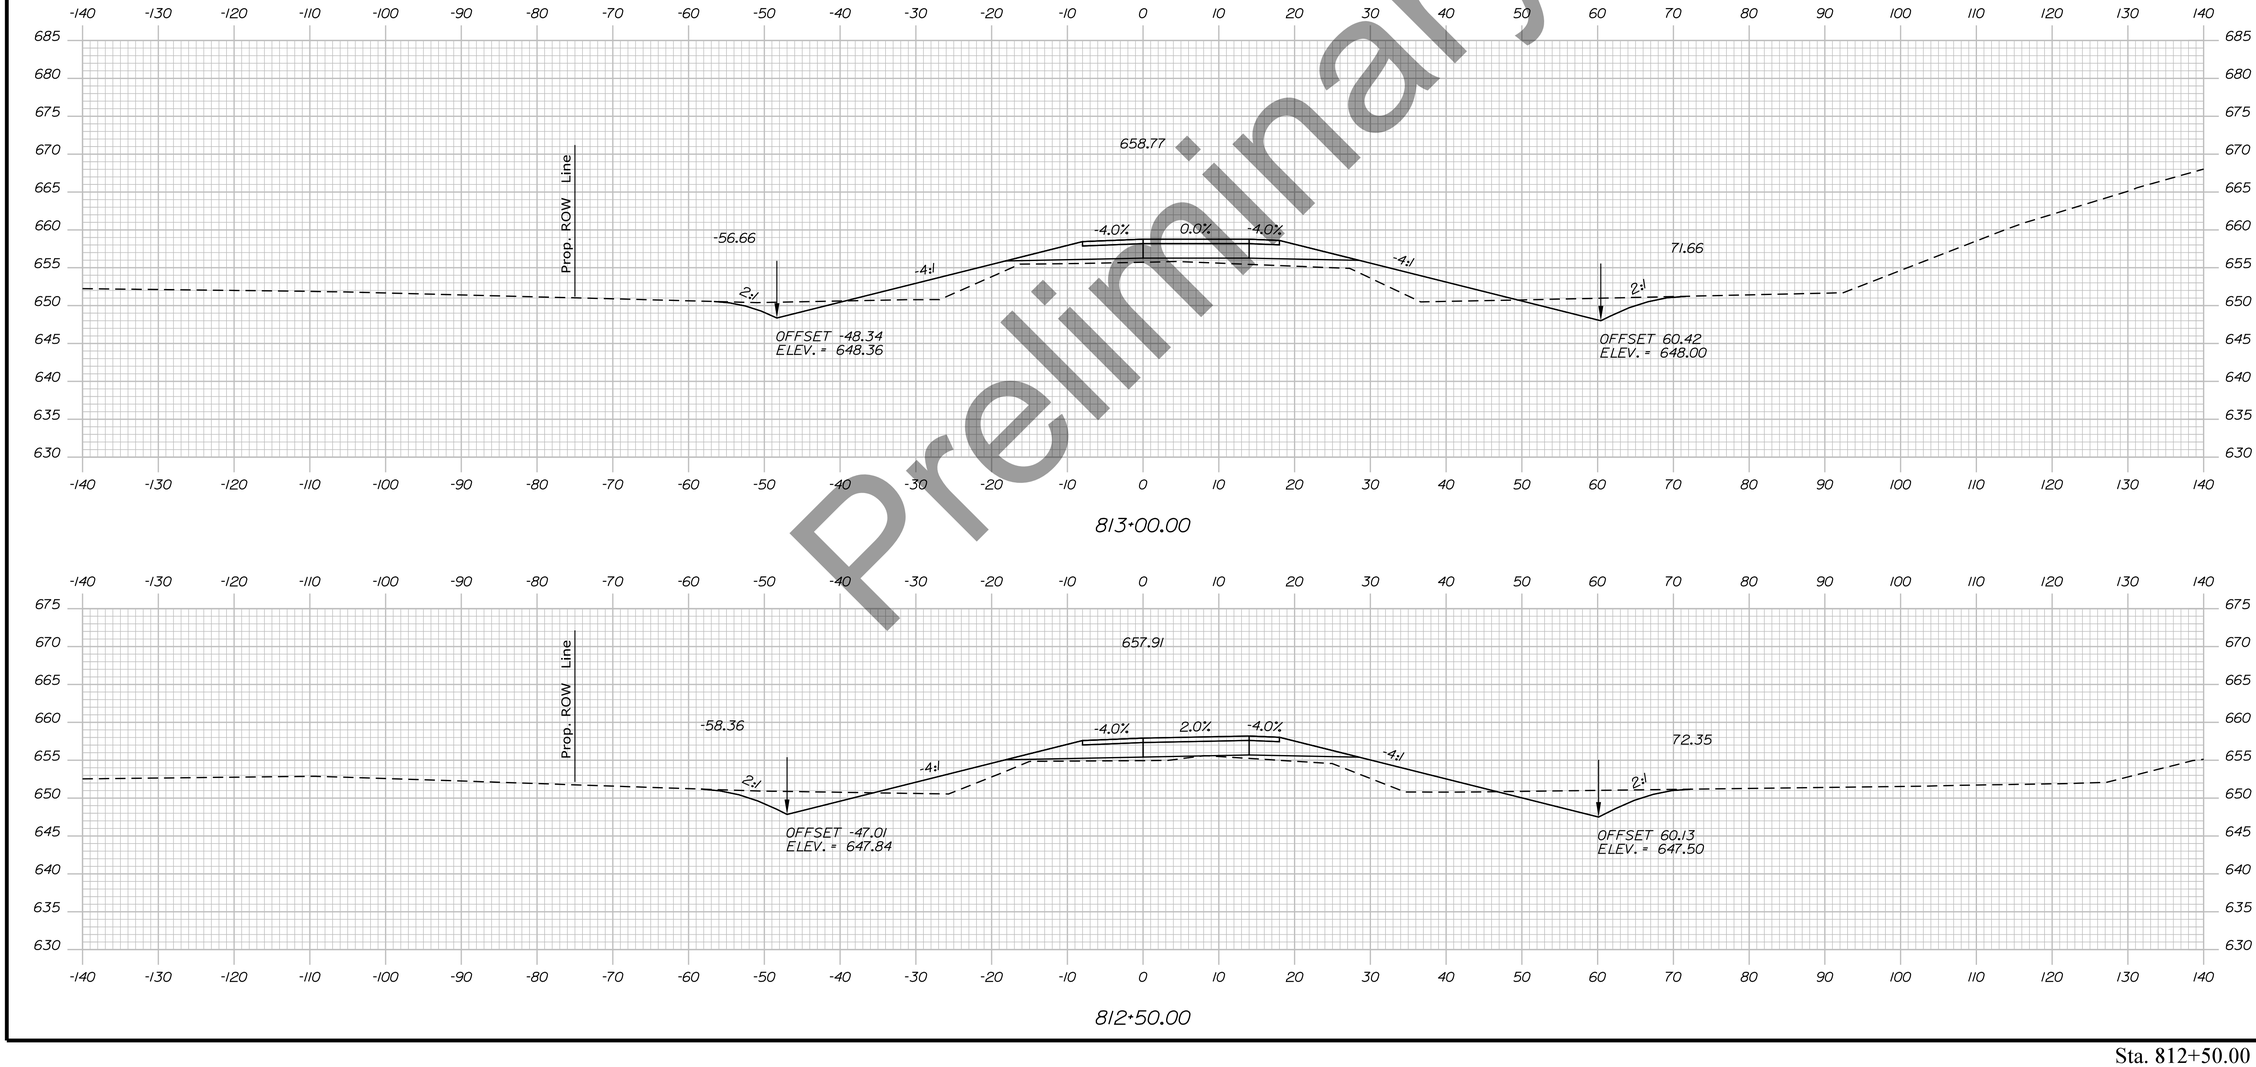

Preliminary

Filename: ...\Plonset\H5_04_Xsect_Ramps.dgn Division: HIGHWAY Username: EFlynn Date:8/3/2023

STATE OF MAINE
DEPARTMENT OF TRANSPORTATION

HPP-6462(920)

PIN
WIN 6462.91

HIGHWAY PLANS

	BY	DATE
R.M.		
PROJ. MANAGER		
DESIGN-DETAILED		
CHECKED-REVIEWED		
DESIGN2-DETAILED2		
DESIGN3-DETAILED3		
REVISIONS 1		
REVISIONS 2		
REVISIONS 3		
REVISIONS 4		
FIELD CHANGES		

SIGNATURE

P.E. NUMBER

DATE

PRESQUE ISLE
SOUTHBOUND ON RAMP


CROSS SECTIONS

SHEET NUMBER

444

OF

Sta. 812+50.00 to Sta. 813+00.00

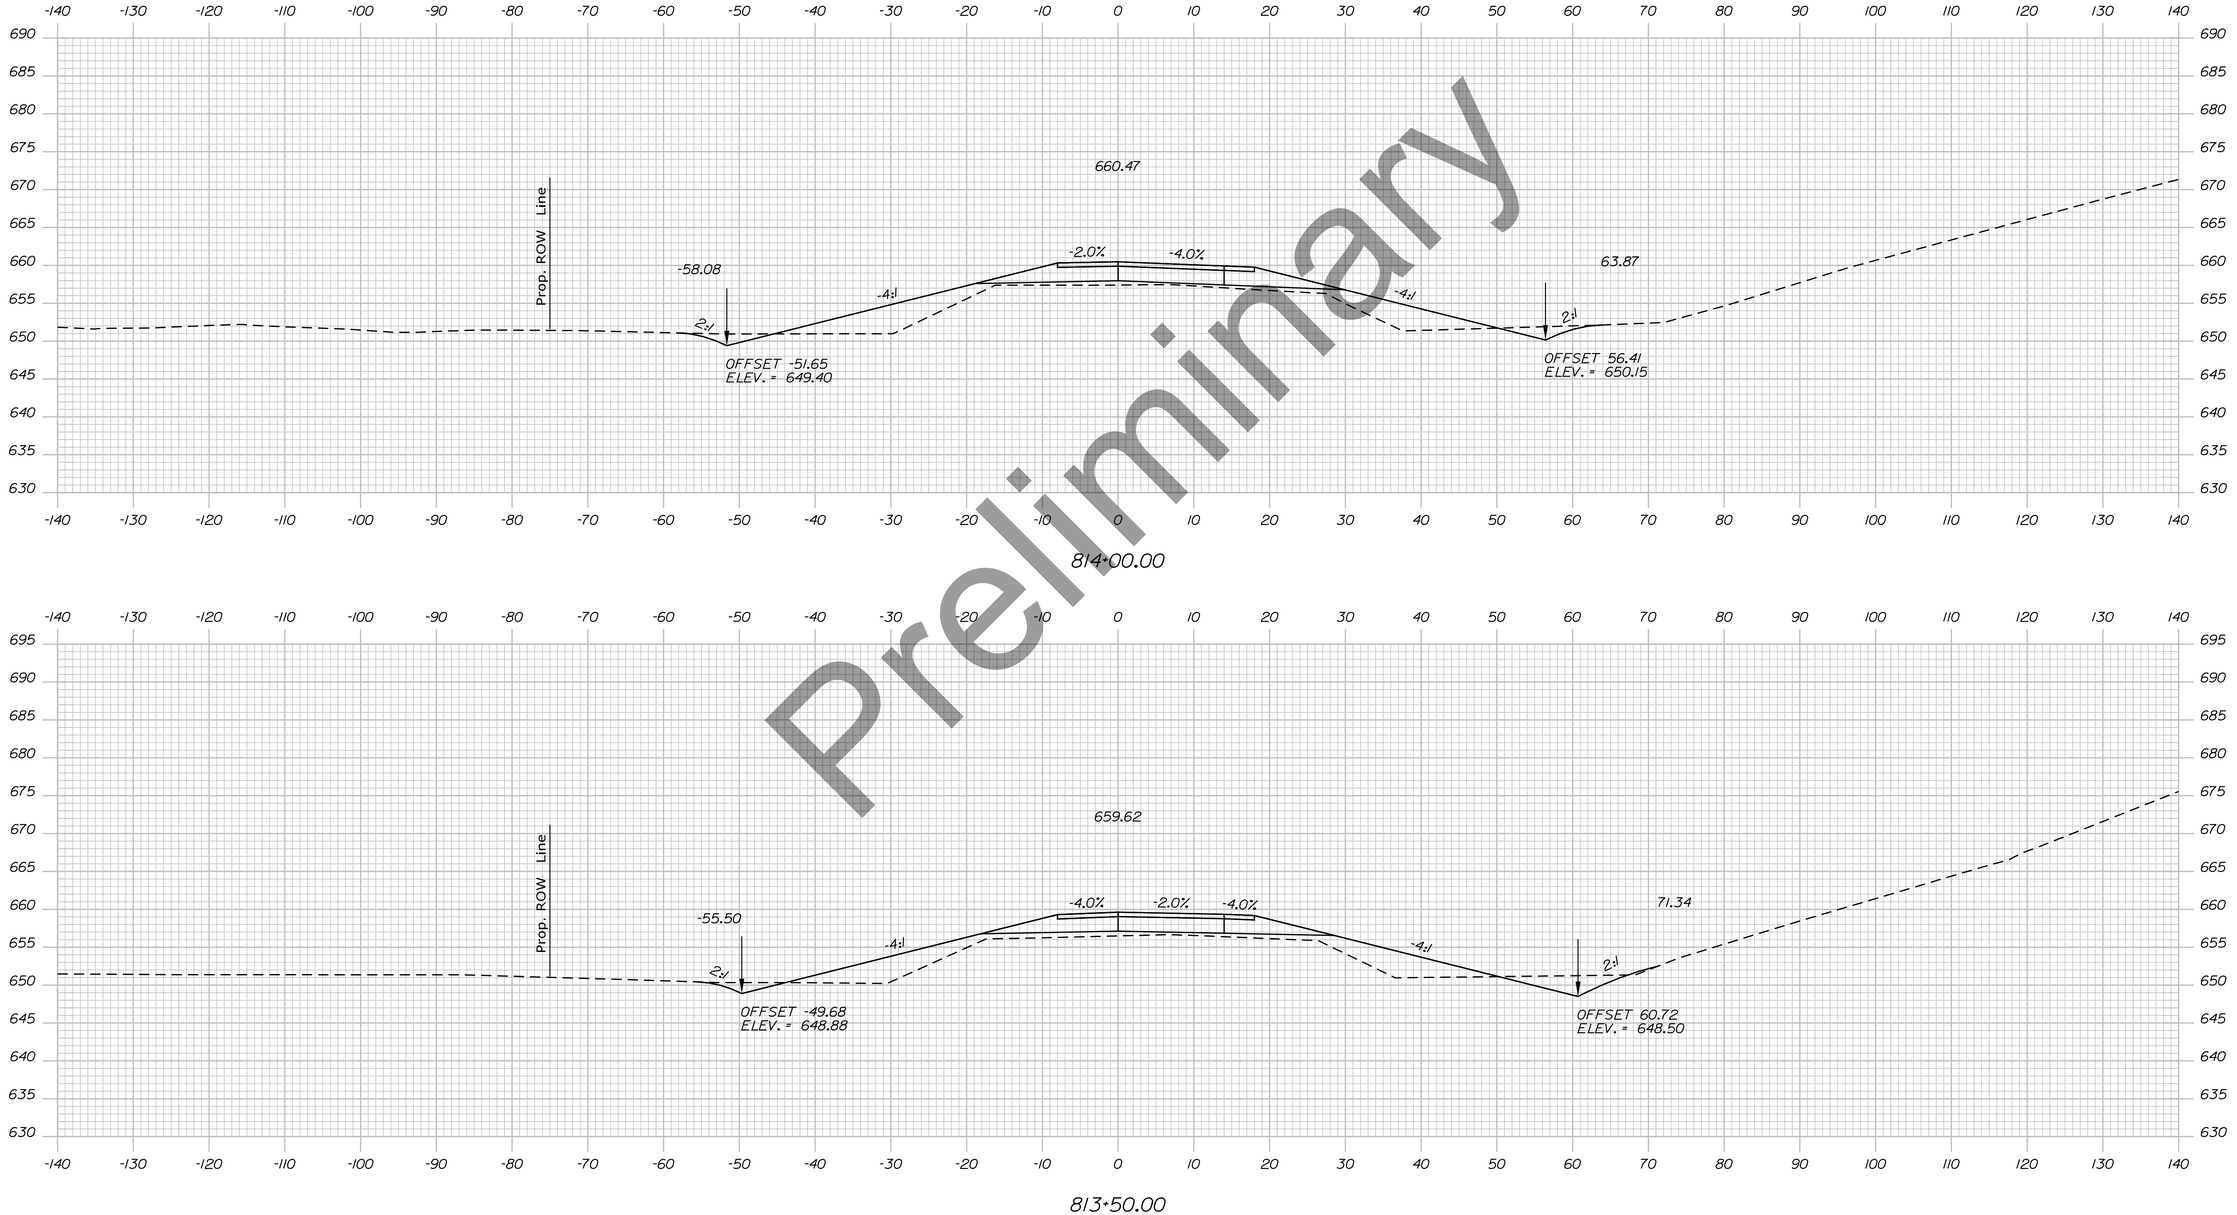

Preliminary

Filename: ...\Planset\H5_04_Xsect_Romps.dgn Division: HIGHWAY Username: EFlynn Date:8/3/2023

STATE OF MAINE
DEPARTMENT OF TRANSPORTATION

HPP-6462(920)

PIN
WIN 6462.91

HIGHWAY PLANS

SIGNATURE

P.E. NUMBER

DATE

	BY	DATE
PROJ. MANAGER	R.M.	
DESIGN-DETAILED		
CHECKED-REVIEWED		
DESIGN2-DETAILED2		
DESIGN3-DETAILED3		
REVISIONS 1		
REVISIONS 2		
REVISIONS 3		
REVISIONS 4		
FIELD CHANGES		

PRESQUE ISLE
SOUTHBOUND ON RAMP

CROSS SECTIONS


SHEET NUMBER

445

OF

Sta. 813+50.00 to Sta. 814+00.00

Filename: ...\Planset\H5_04_Xsect_Romps.dgn Division: HIGHWAY Username: EFlynn Date:8/3/2023

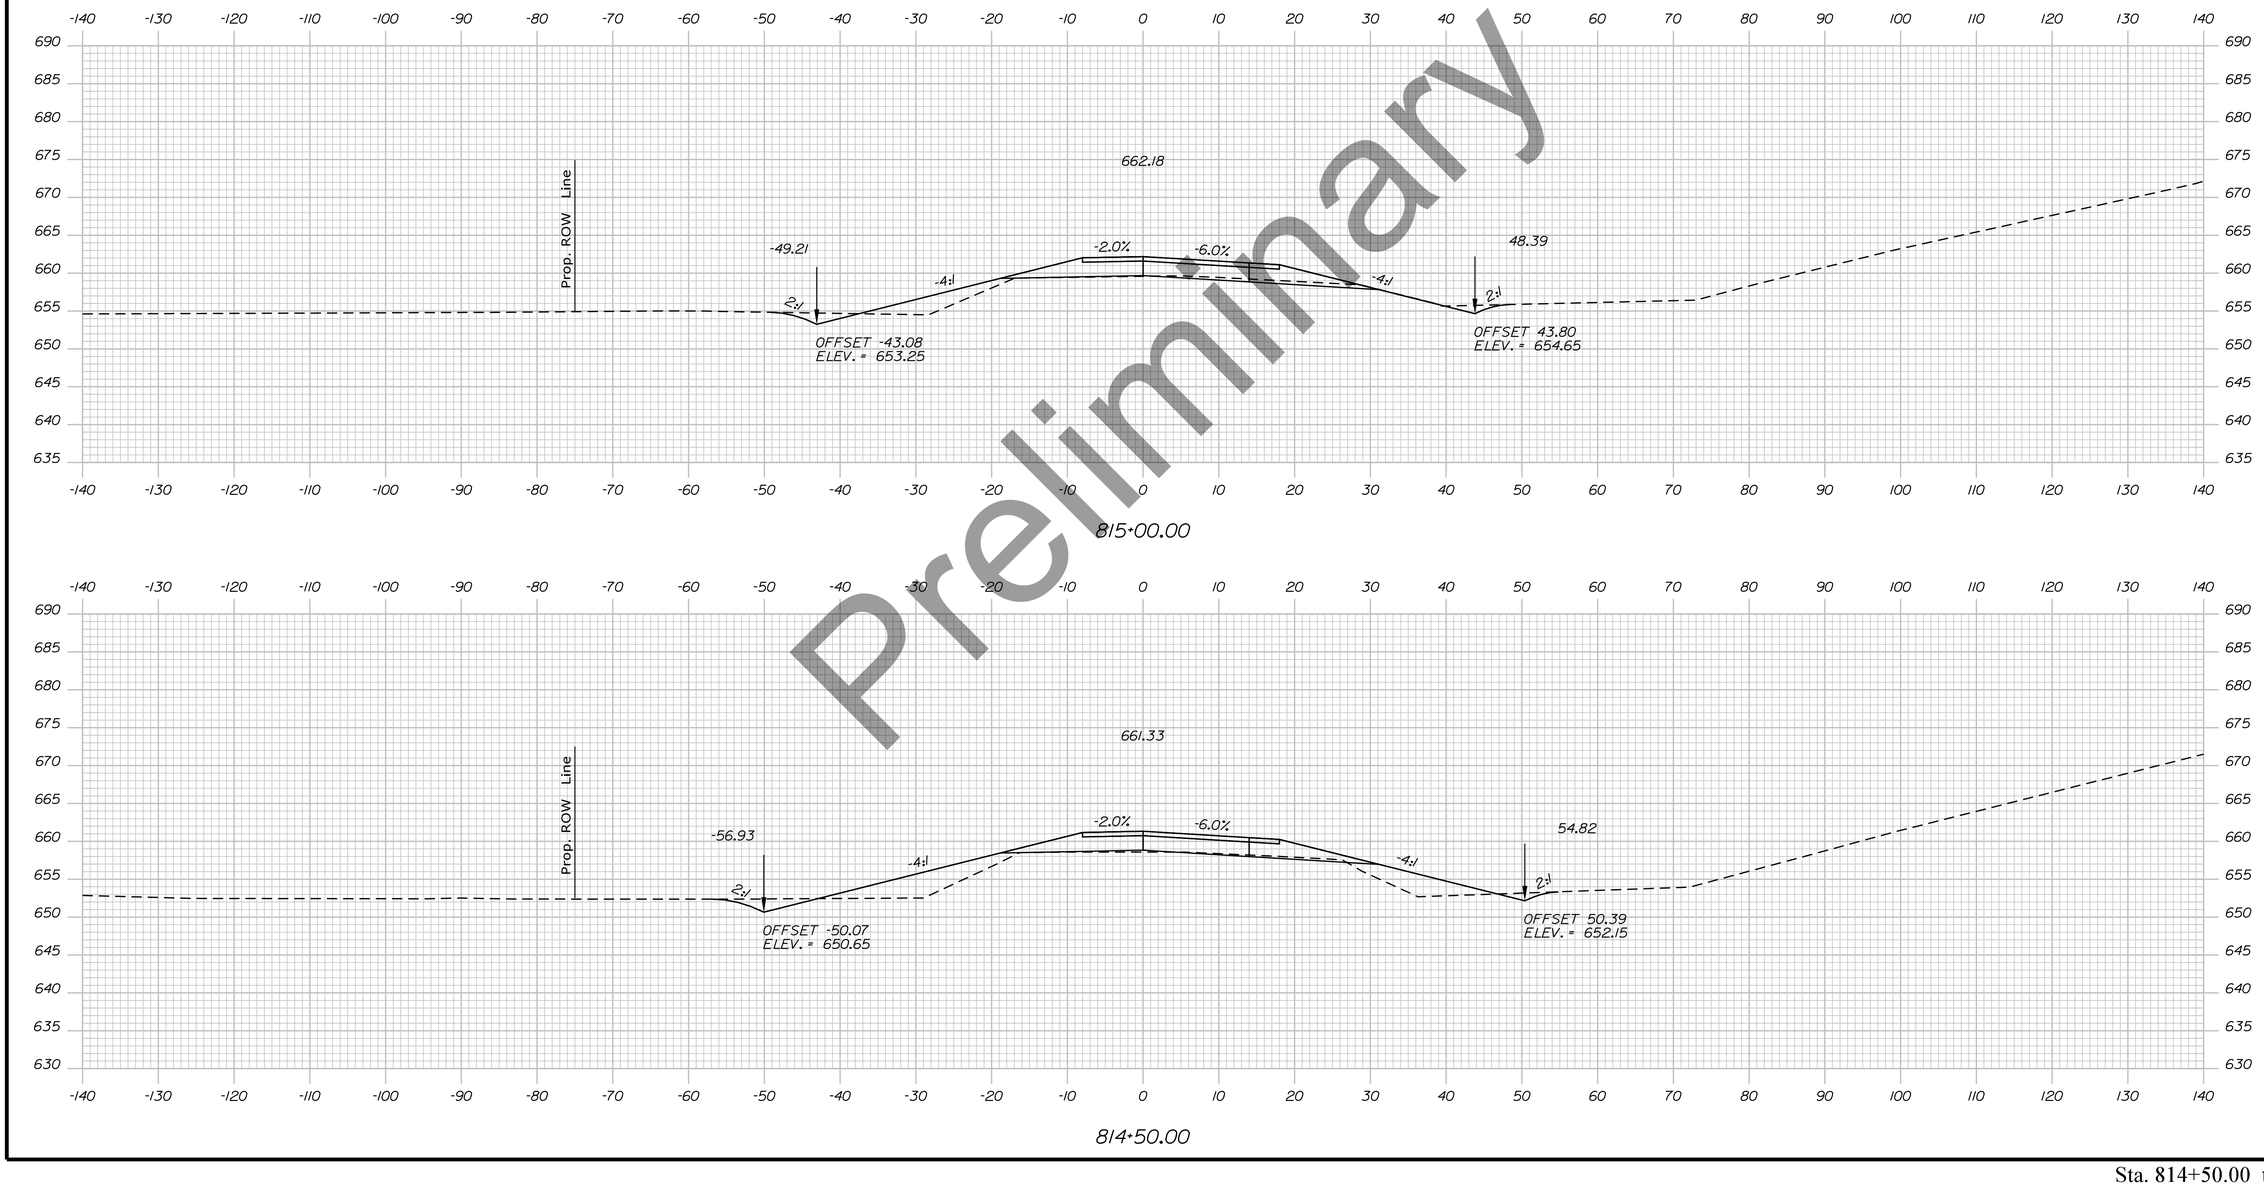

Preliminary

STATE OF MAINE
DEPARTMENT OF TRANSPORTATION

HPP-6462(920)

PIN
WIN 6462.91

HIGHWAY PLANS

SIGNATURE

P.E. NUMBER

DATE

	BY	DATE
R.M.		
PROJ. MANAGER		
DESIGN-DETAILED		
CHECKED-REVIEWED		
DESIGN2-DETAILED2		
DESIGN3-DETAILED3		
REVISIONS 1		
REVISIONS 2		
REVISIONS 3		
REVISIONS 4		
FIELD CHANGES		

PRESQUE ISLE
SOUTHBOUND ON RAMP

CROSS SECTIONS


SHEET NUMBER

446

OF

Sta. 814+50.00 to Sta. 815+00.00

Filename: ...\Plonset\H5_04_Xsect_Ramps.dgn Division: HIGHWAY Username: EFlynn Date:8/3/2023

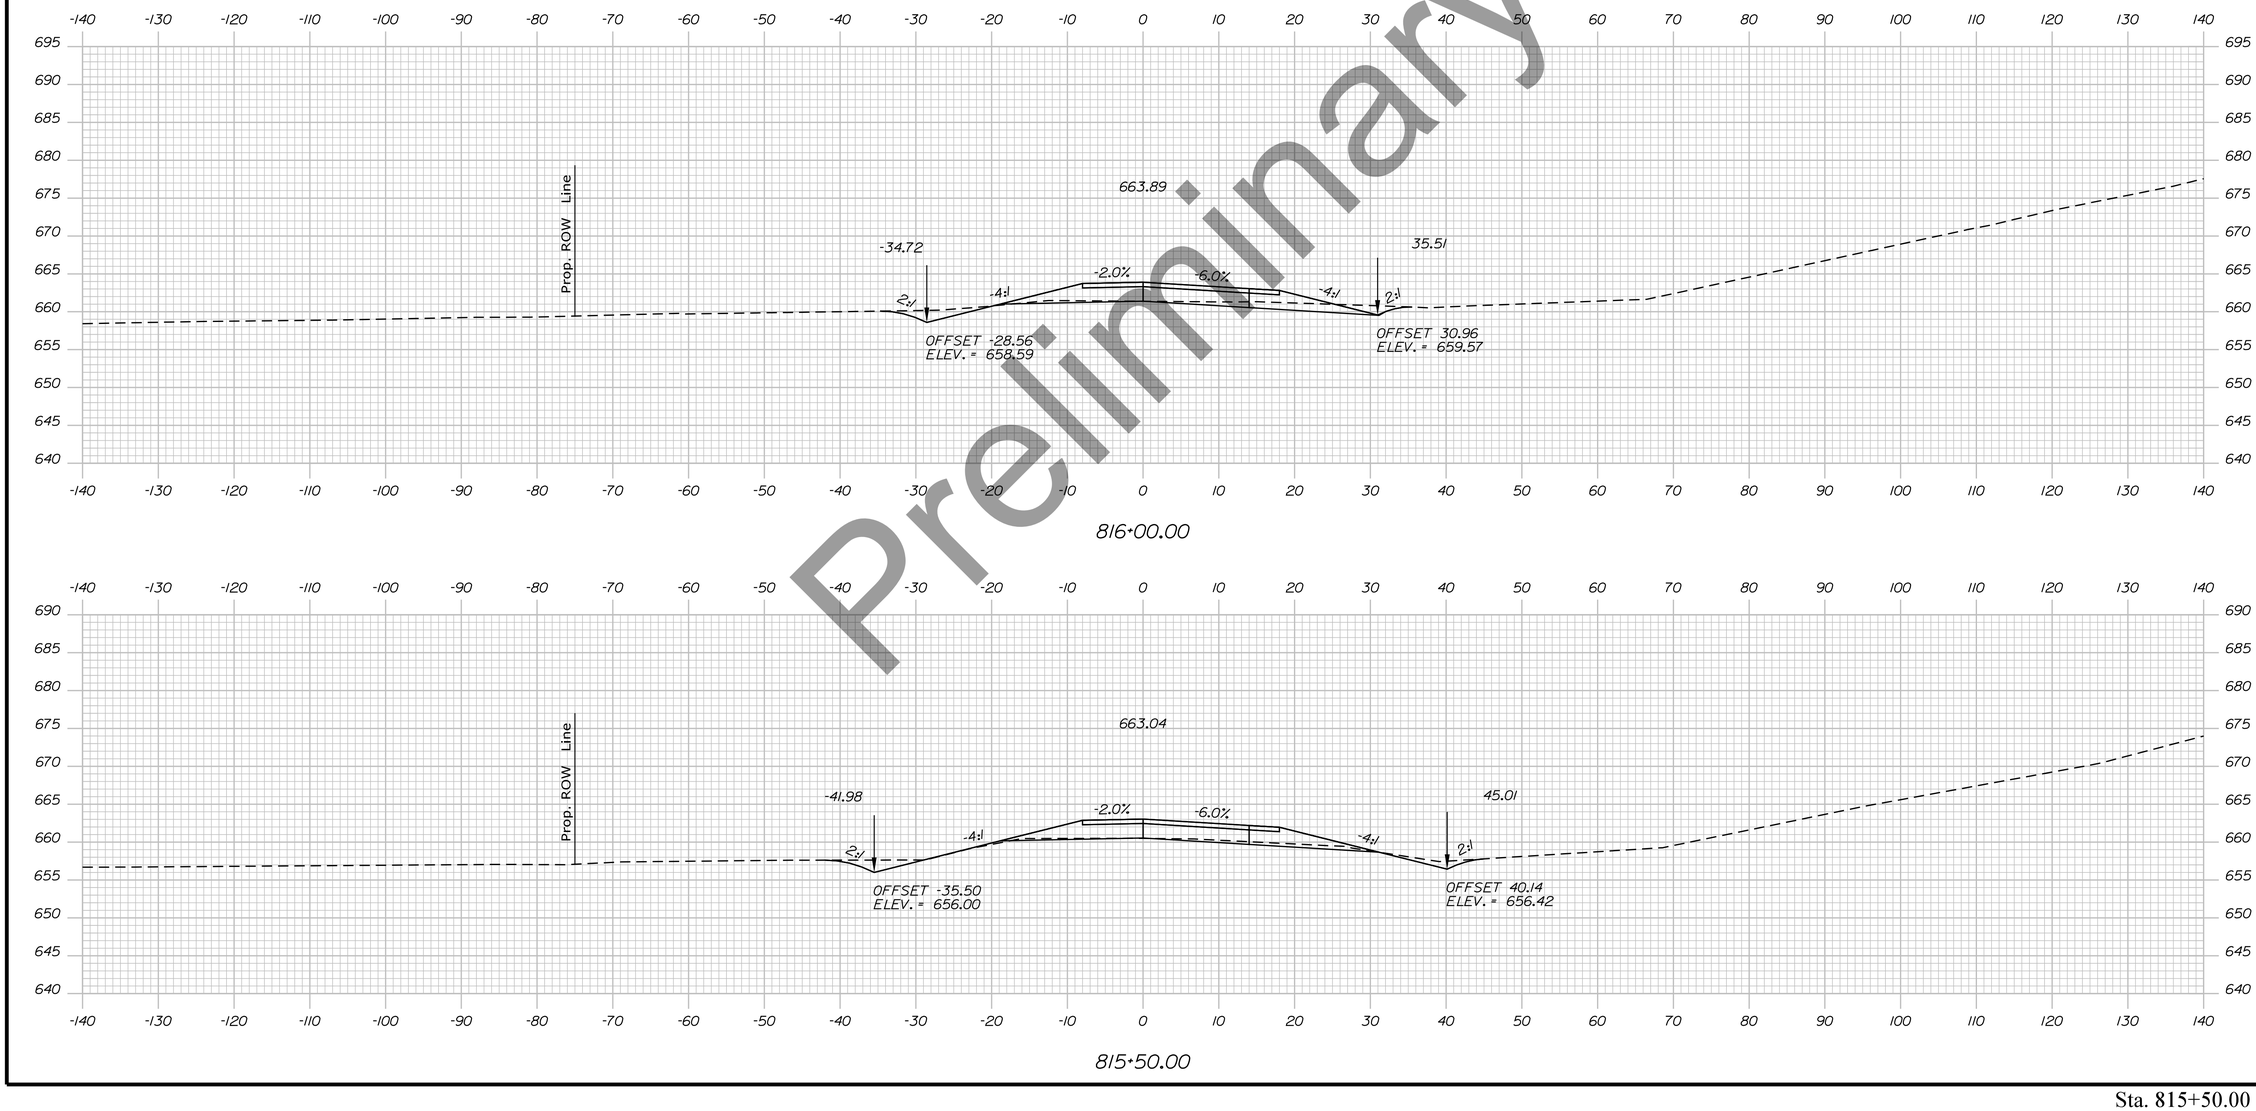

Preliminary

STATE OF MAINE
DEPARTMENT OF TRANSPORTATION

HPP-6462(920)

PIN
WIN 6462.91

HIGHWAY PLANS

	R.M.	BY	DATE
PROJ. MANAGER			
DESIGN-DETAILED			
CHECKED-REVIEWED			
DESIGN2-DETAILED2			
DESIGN3-DETAILED3			
REVISIONS 1			
REVISIONS 2			
REVISIONS 3			
REVISIONS 4			
FIELD CHANGES			

SIGNATURE

P.E. NUMBER

DATE

PRESQUE ISLE
SOUTHBOUND ON RAMP

CROSS SECTIONS


SHEET NUMBER

447

OF

Sta. 815+50.00 to Sta. 816+00.00

Filename: ...\Planset\H5_04_XsecI_Ramps.dgn Division: HIGHWAY Username: EFlynn Date:8/3/2023

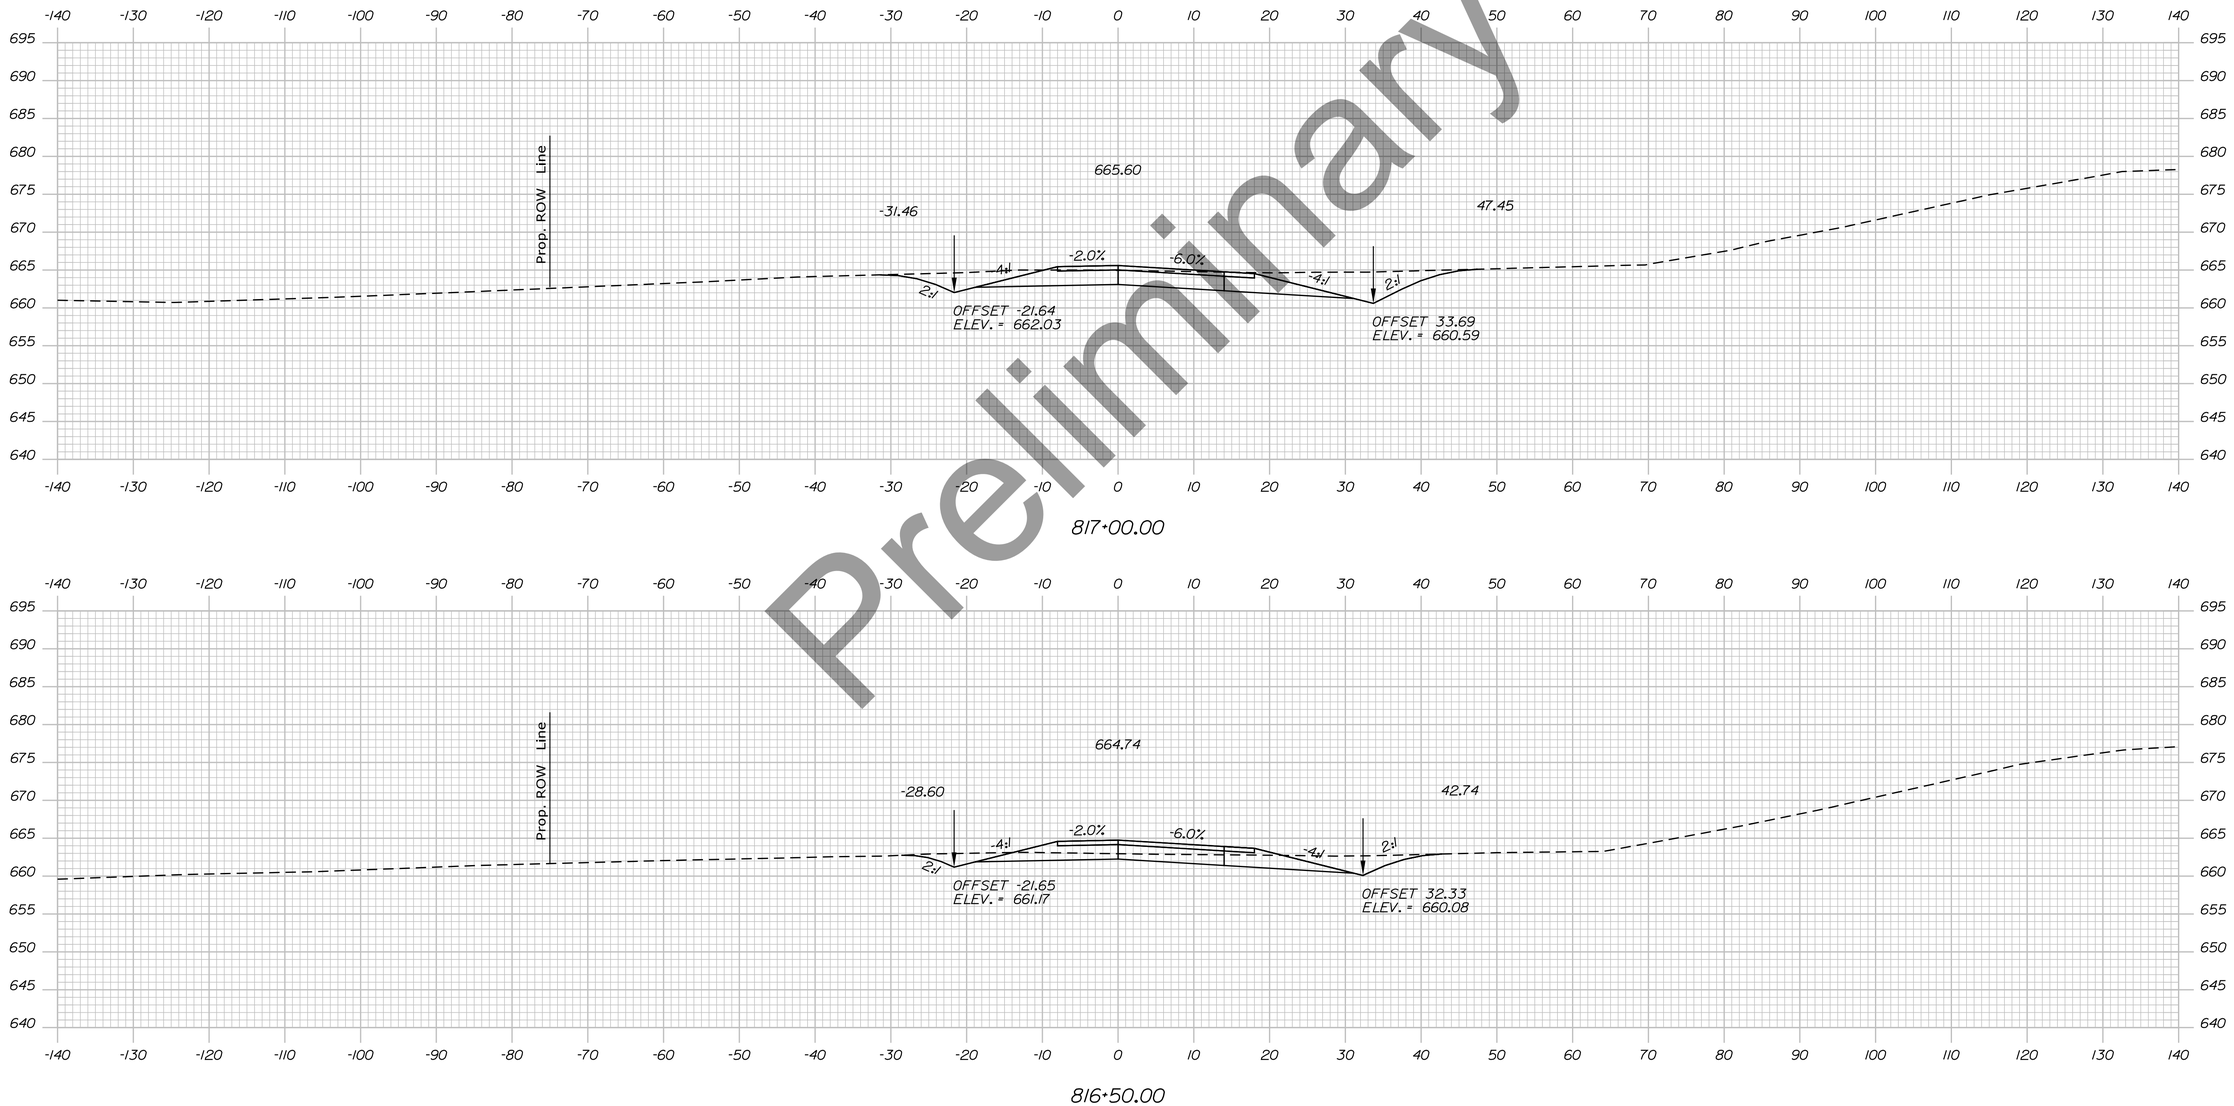

Preliminary

STATE OF MAINE
DEPARTMENT OF TRANSPORTATION

HPP-6462(920)

PIN
WIN 6462.91

HIGHWAY PLANS

	R.M.	BY	DATE
PROJ. MANAGER			
DESIGN-DETAILED			
CHECKED-REVIEWED			
DESIGN2-DETAILED2			
DESIGN3-DETAILED3			
REVISIONS 1			
REVISIONS 2			
REVISIONS 3			
REVISIONS 4			
FIELD CHANGES			

SIGNATURE

P.E. NUMBER

DATE

PRESQUE ISLE
SOUTHBOUND ON RAMP


CROSS SECTIONS

SHEET NUMBER


448

OF


Sta. 816+50.00 to Sta. 817+00.00

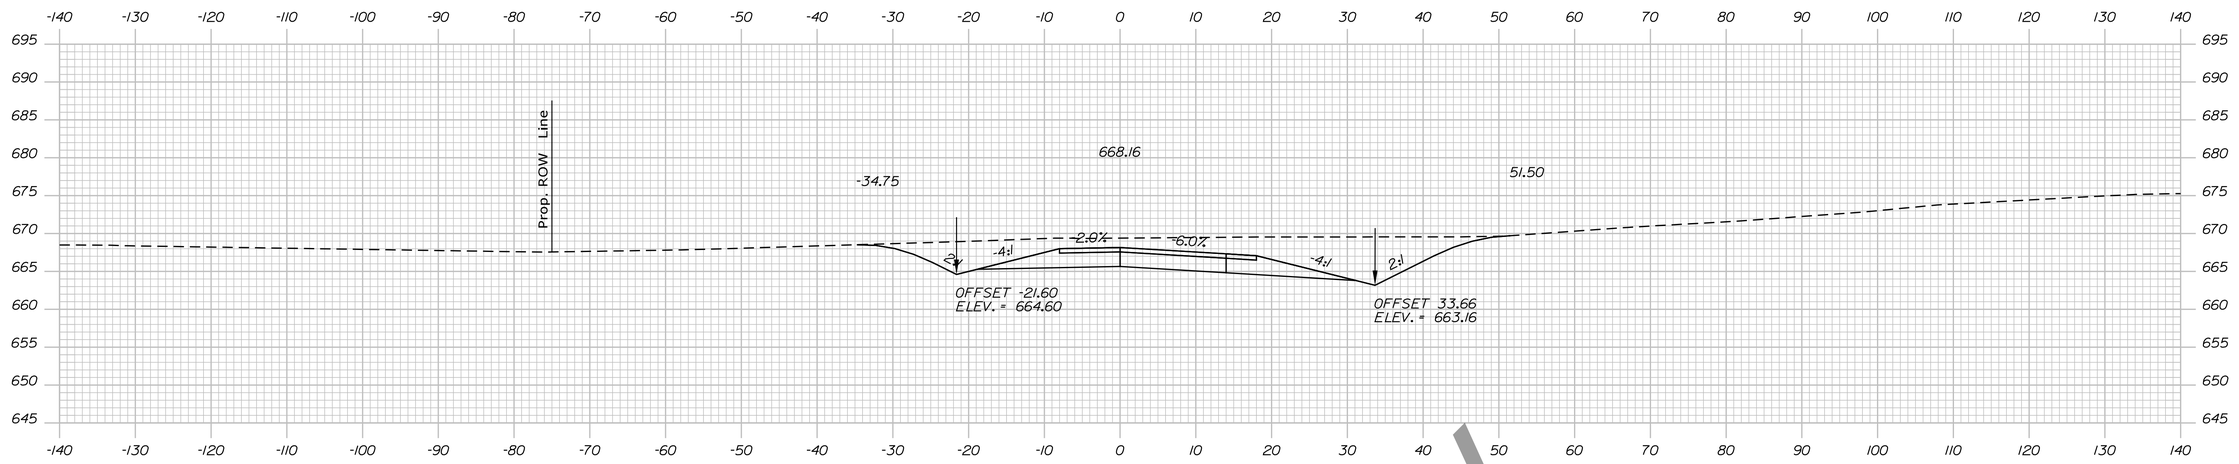

818+50.00

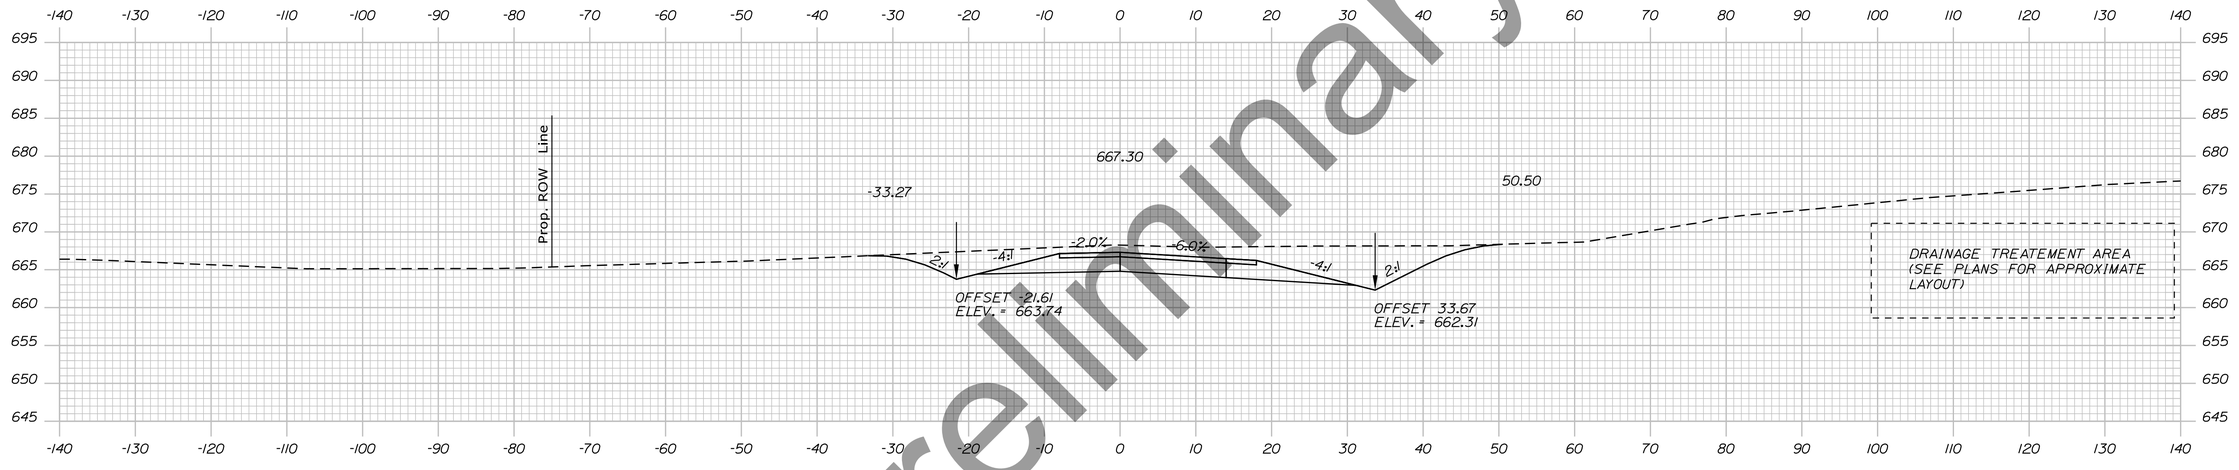

818+00.00

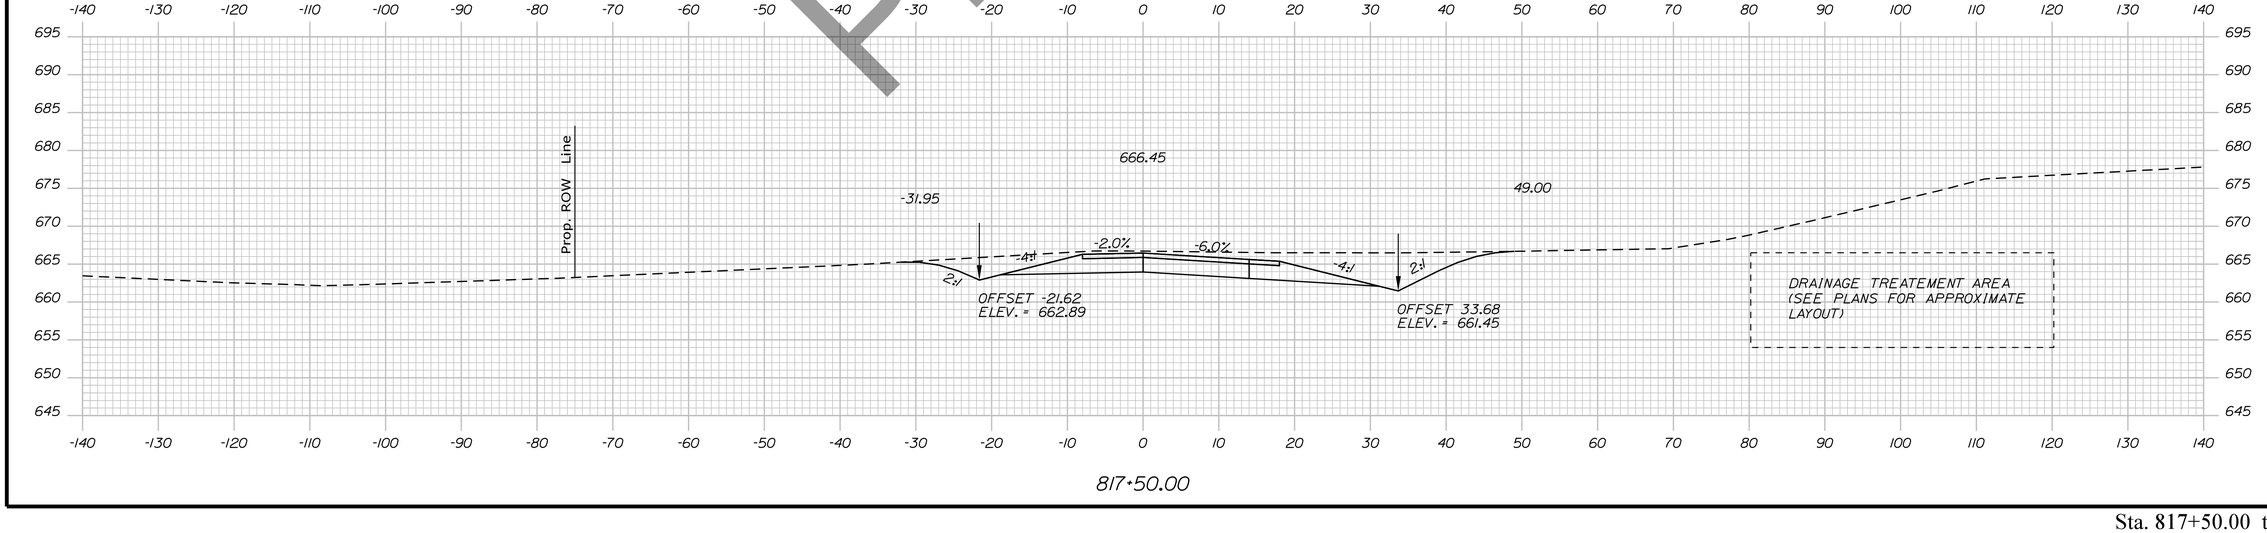

817+50.00

Preliminary

Filename: ...\Planset\H5_04_Xsect_Ramps.dgn Division: HIGHWAY Username: EFlynn Date:8/3/2023

STATE OF MAINE
DEPARTMENT OF TRANSPORTATION

HPP-6462(920)

PIN
WIN 6462.91

HIGHWAY PLANS

	DATE	BY
PROJ. MANAGER		R.M.
DESIGN-DETAILED		
CHECKED-REVIEWED		
DESIGN2-DETAILED2		
DESIGN3-DETAILED3		
REVISIONS 1		
REVISIONS 2		
REVISIONS 3		
REVISIONS 4		
FIELD CHANGES		

SIGNATURE

P.E. NUMBER

DATE

PRESQUE ISLE
SOUTHBOUND ON RAMP


CROSS SECTIONS

SHEET NUMBER


449

OF


Sta. 817+50.00 to Sta. 818+50.00

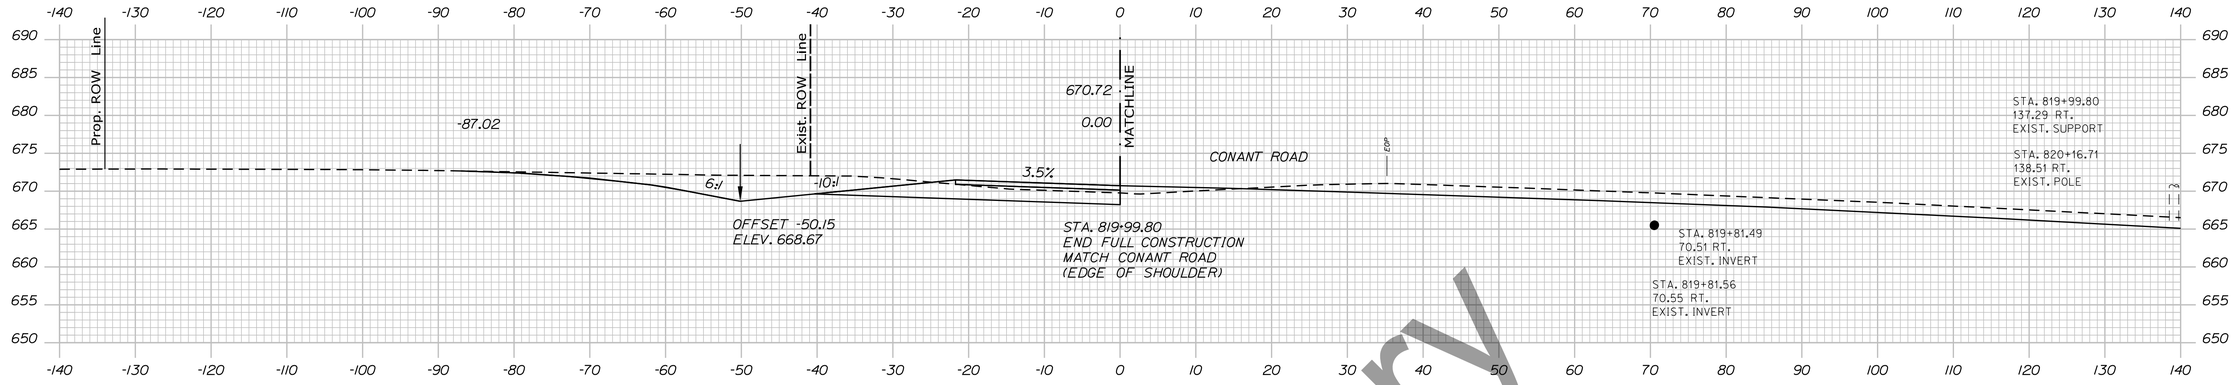

819+99.80

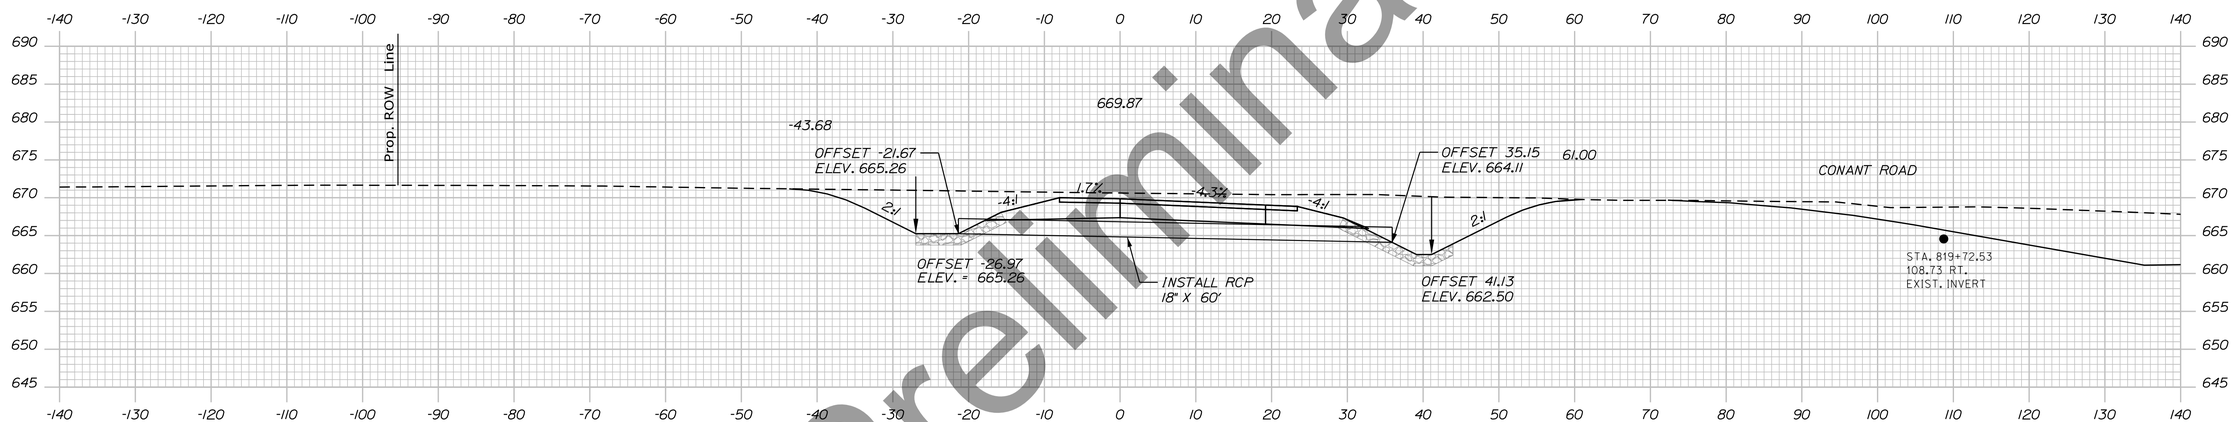

819+50.00

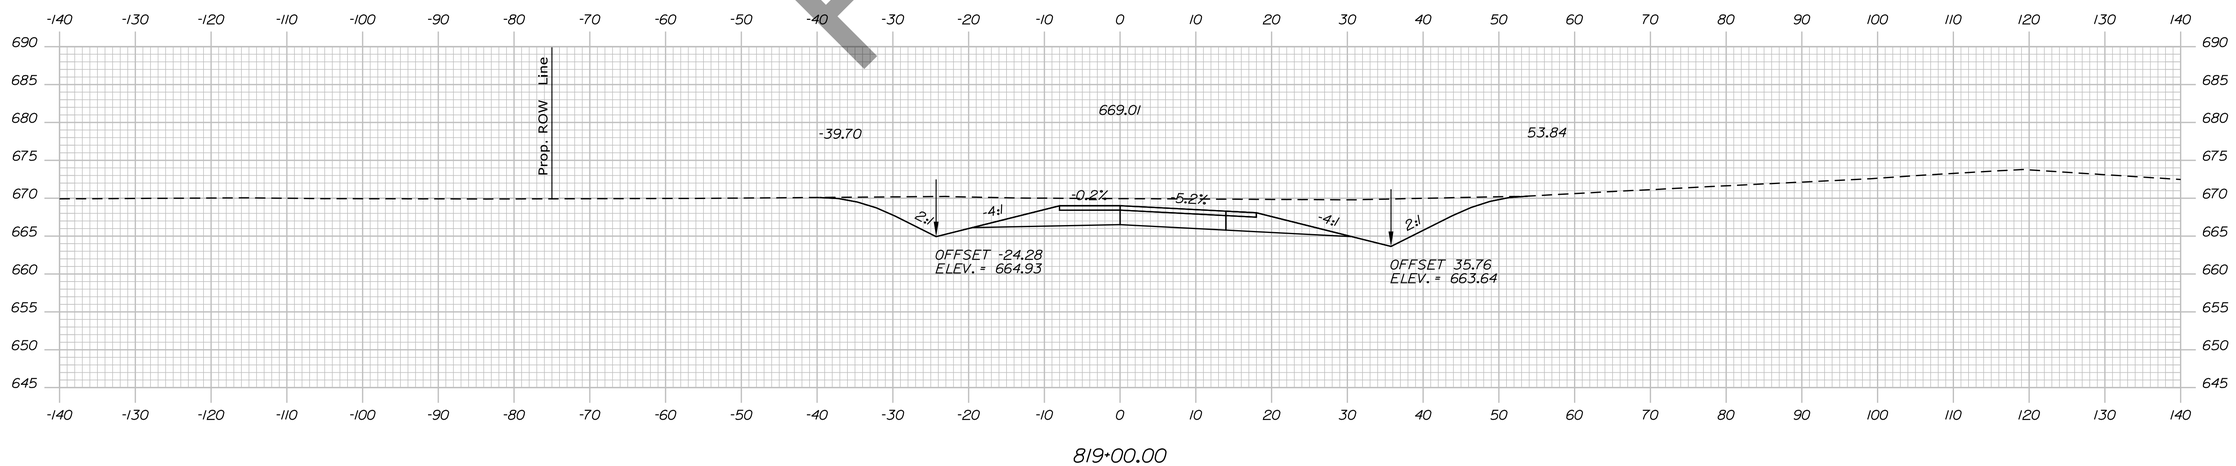

819+00.00

Preliminary

STATE OF MAINE
DEPARTMENT OF TRANSPORTATION

HPP-6462(920)

PIN
WIN 6462.91

HIGHWAY PLANS

	R.M.	BY	DATE
PROJ. MANAGER			
DESIGN-DETAILED			
CHECKED-REVIEWED			
DESIGN2-DETAILED2			
DESIGN3-DETAILED3			
REVISIONS 1			
REVISIONS 2			
REVISIONS 3			
REVISIONS 4			
FIELD CHANGES			

SIGNATURE

P.E. NUMBER

DATE

PRESQUE ISLE
SOUTHBOUND ON RAMP

CROSS SECTIONS


SHEET NUMBER

450

OF

Sta. 819+00.00 to Sta. 819+99.80

Filename: ...\Planset\H5_04_Xsect_Ramps.dgn Division: HIGHWAY Username: EFlynn Date:8/3/2023

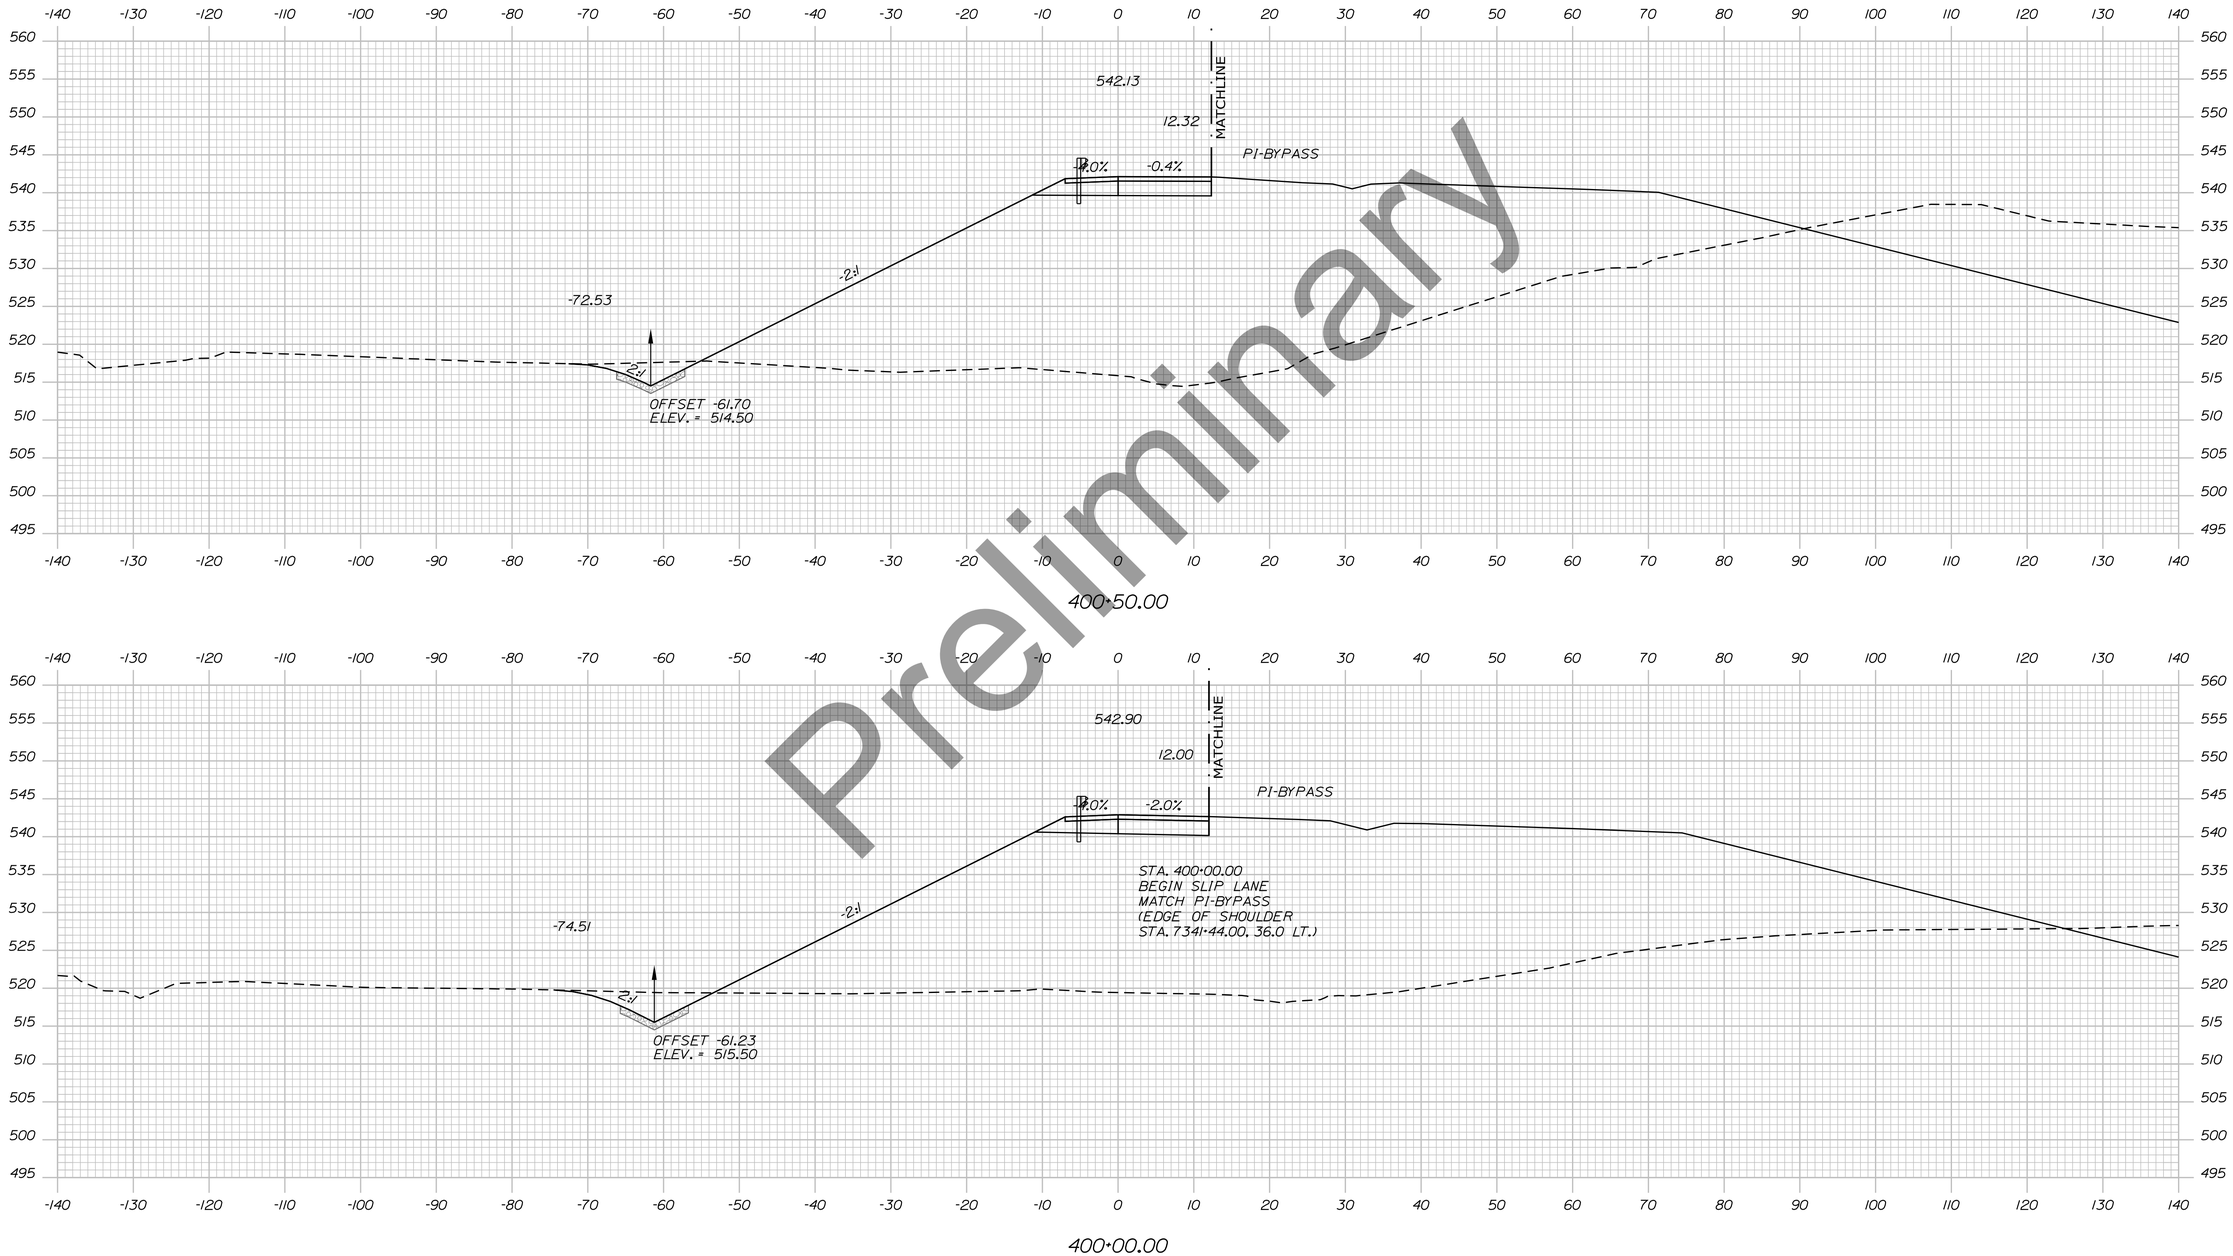

Preliminary

Filename: ...\H5_05_Xsects_SlipLane.dgn Division: HIGHWAY Username: EFlynn Date:8/3/2023

STATE OF MAINE
DEPARTMENT OF TRANSPORTATION

HPP-6462(920)

PIN
WIN 6462.91

HIGHWAY PLANS

SIGNATURE

P.E. NUMBER

DATE

	BY	DATE
PROJ. MANAGER	R.M.	
DESIGN-DETAILED		
CHECKED-REVIEWED		
DESIGN2-DETAILED2		
DESIGN3-DETAILED3		
REVISIONS 1		
REVISIONS 2		
REVISIONS 3		
REVISIONS 4		
FIELD CHANGES		

PRESQUE ISLE
SLIP LANE


CROSS SECTIONS

SHEET NUMBER

451

OF

Sta. 400+00.00 to Sta. 400+50.00

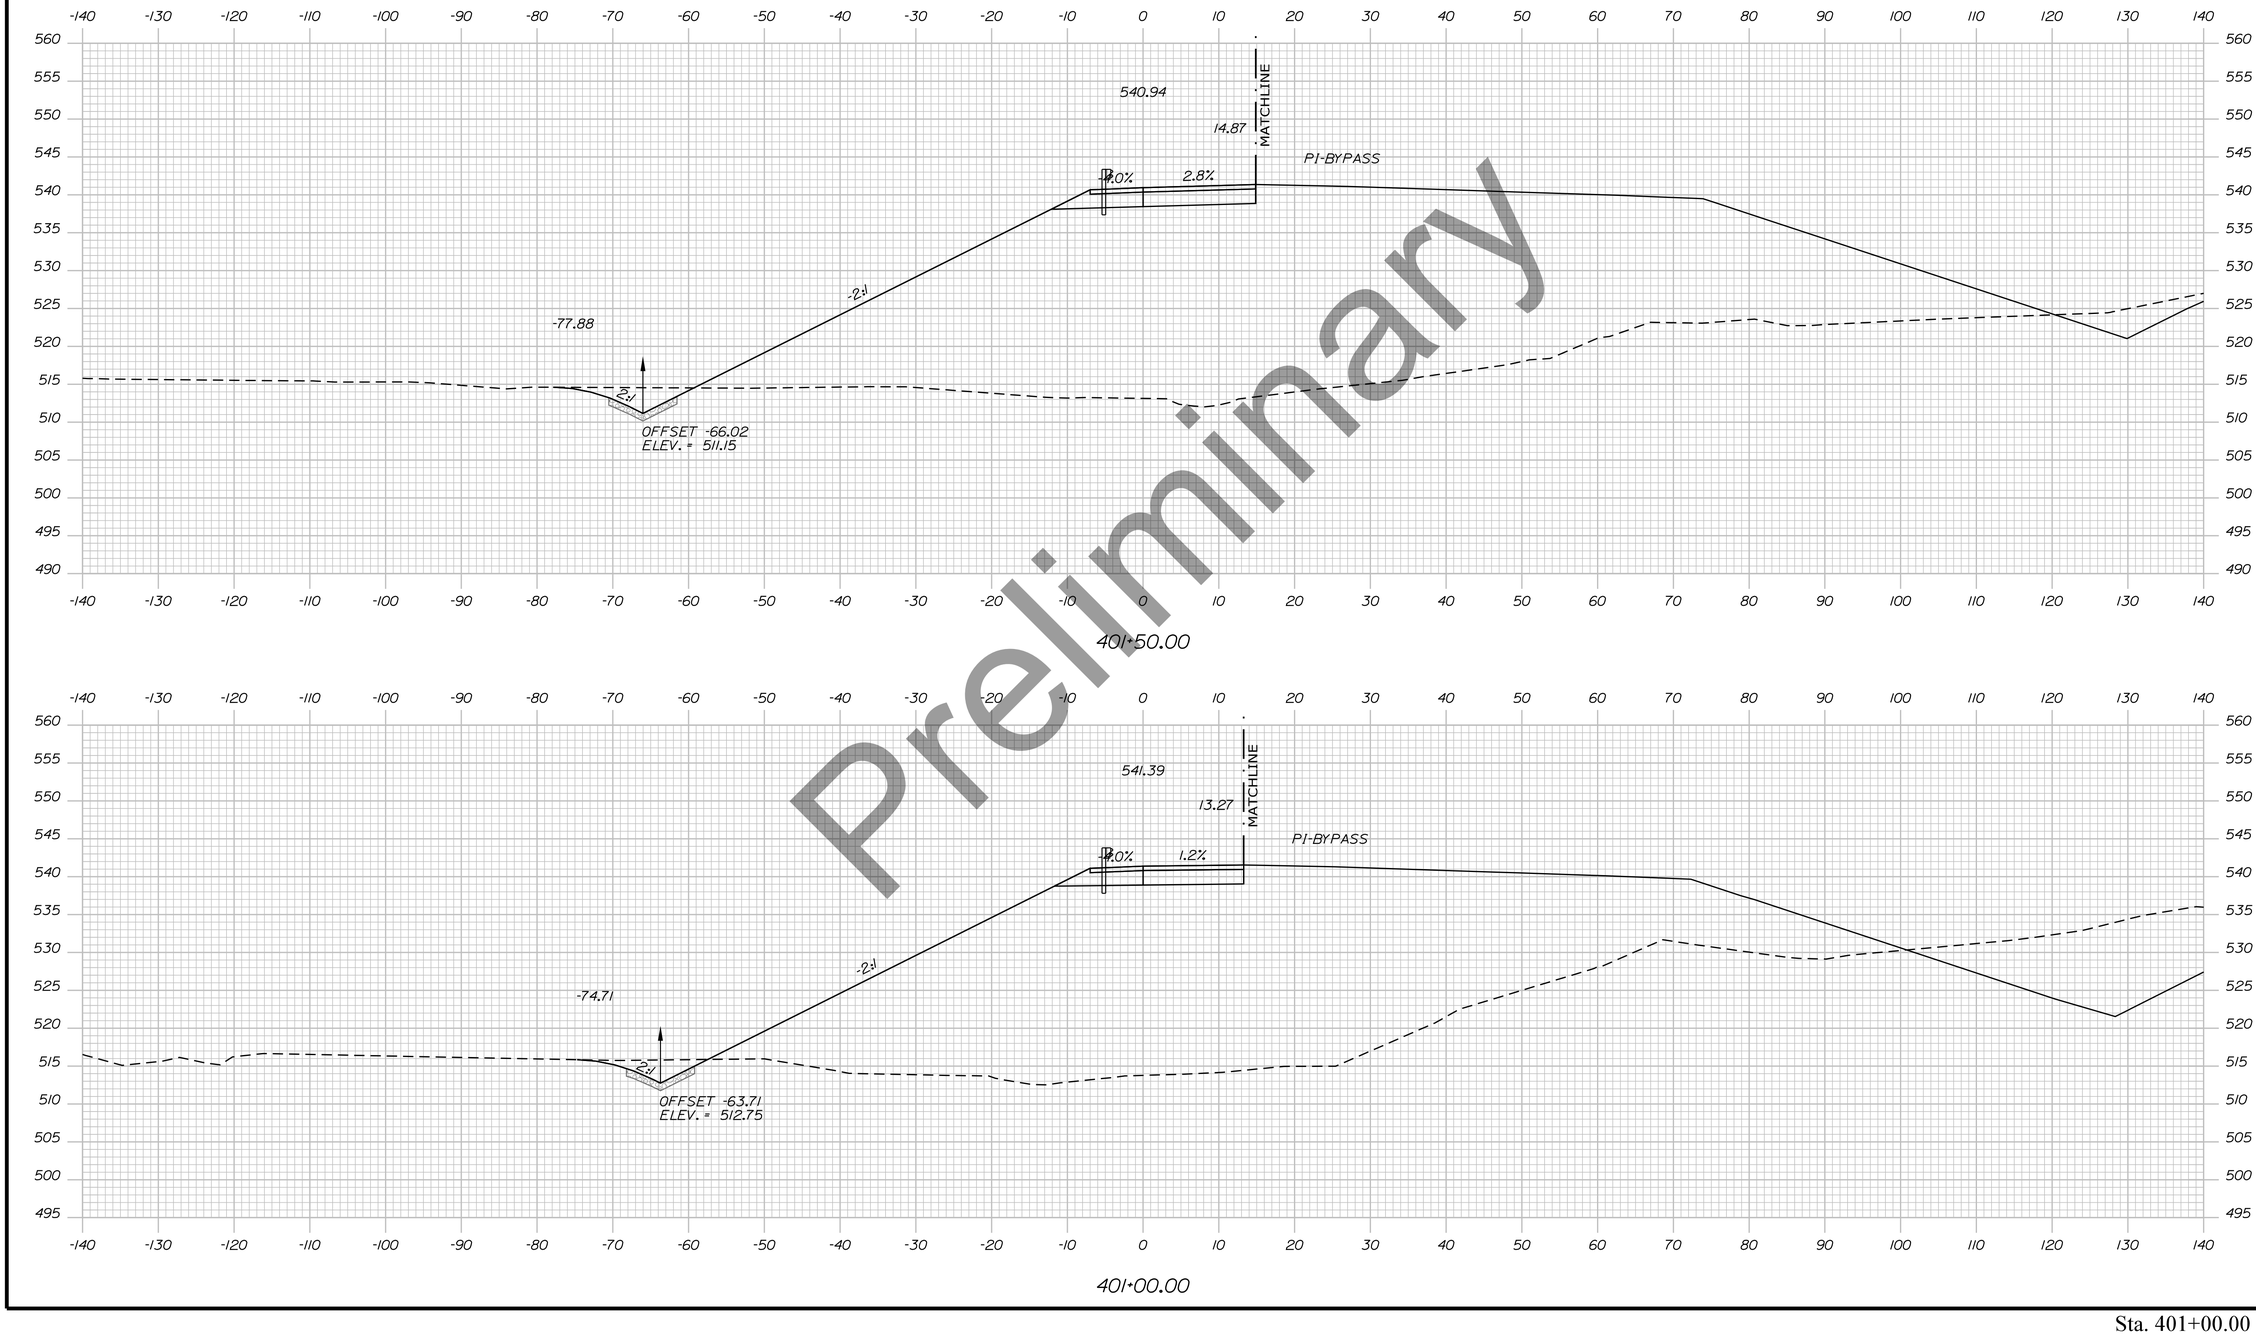

Preliminary

Filename: ...\H5_05_Xsects_SlipLane.dgn Division: HIGHWAY Username: EFlynn Date:8/3/2023

STATE OF MAINE
DEPARTMENT OF TRANSPORTATION

HPP-6462(920)

PIN
WIN 6462.91

HIGHWAY PLANS

SIGNATURE

P.E. NUMBER

DATE

	BY	DATE
PROJ. MANAGER	R.M.	
DESIGN-DETAILED		
CHECKED-REVIEWED		
DESIGN2-DETAILED2		
DESIGN3-DETAILED3		
REVISIONS 1		
REVISIONS 2		
REVISIONS 3		
REVISIONS 4		
FIELD CHANGES		

PRESQUE ISLE
SLIP LANE


CROSS SECTIONS

SHEET NUMBER

452

OF

Sta. 401+00.00 to Sta. 401+50.00

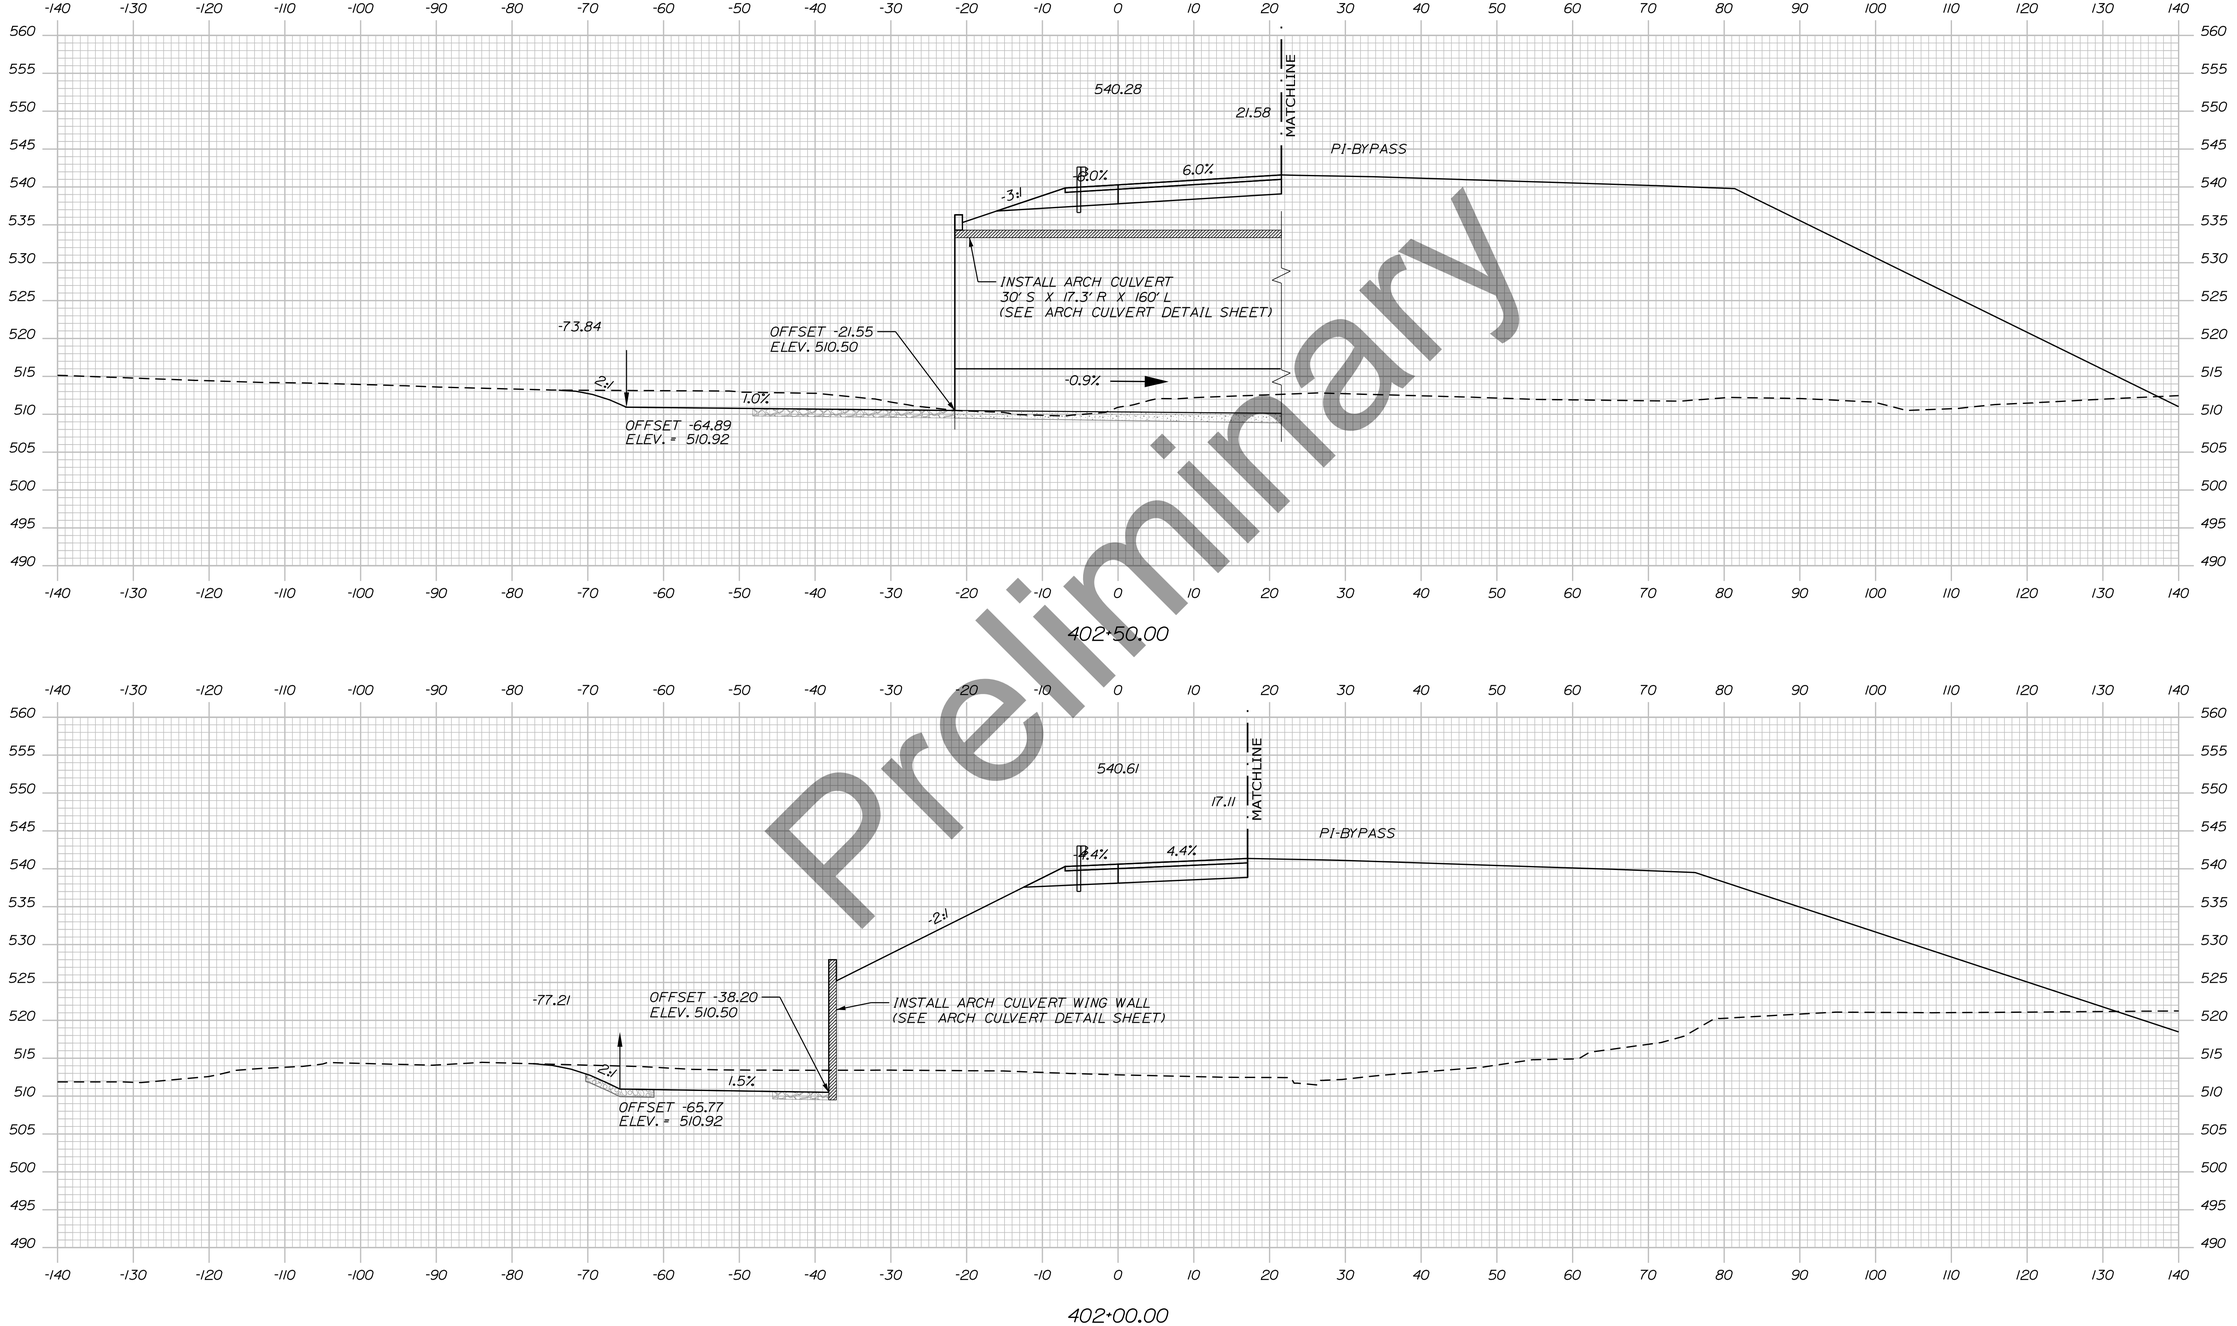

Preliminary

STATE OF MAINE
DEPARTMENT OF TRANSPORTATION

HPP-6462(920)

PIN
WIN 6462.91

HIGHWAY PLANS

PROJ. MANAGER			
DESIGN-DETAILED	R.M.		
CHECKED-REVIEWED		BY	
DESIGN2-DETAILED2			
DESIGN3-DETAILED3			
REVISIONS 1			
REVISIONS 2			
REVISIONS 3			
REVISIONS 4			
FIELD CHANGES		DATE	

SIGNATURE

P.E. NUMBER

DATE

PRESQUE ISLE
SLIP LANE

CROSS SECTIONS


SHEET NUMBER

453

OF

Sta. 402+00.00 to Sta. 402+50.00

Filename: ...\H5_05_Xsects_SlipLane.dgn Division: HIGHWAY Username: EFlynn Date:8/3/2023

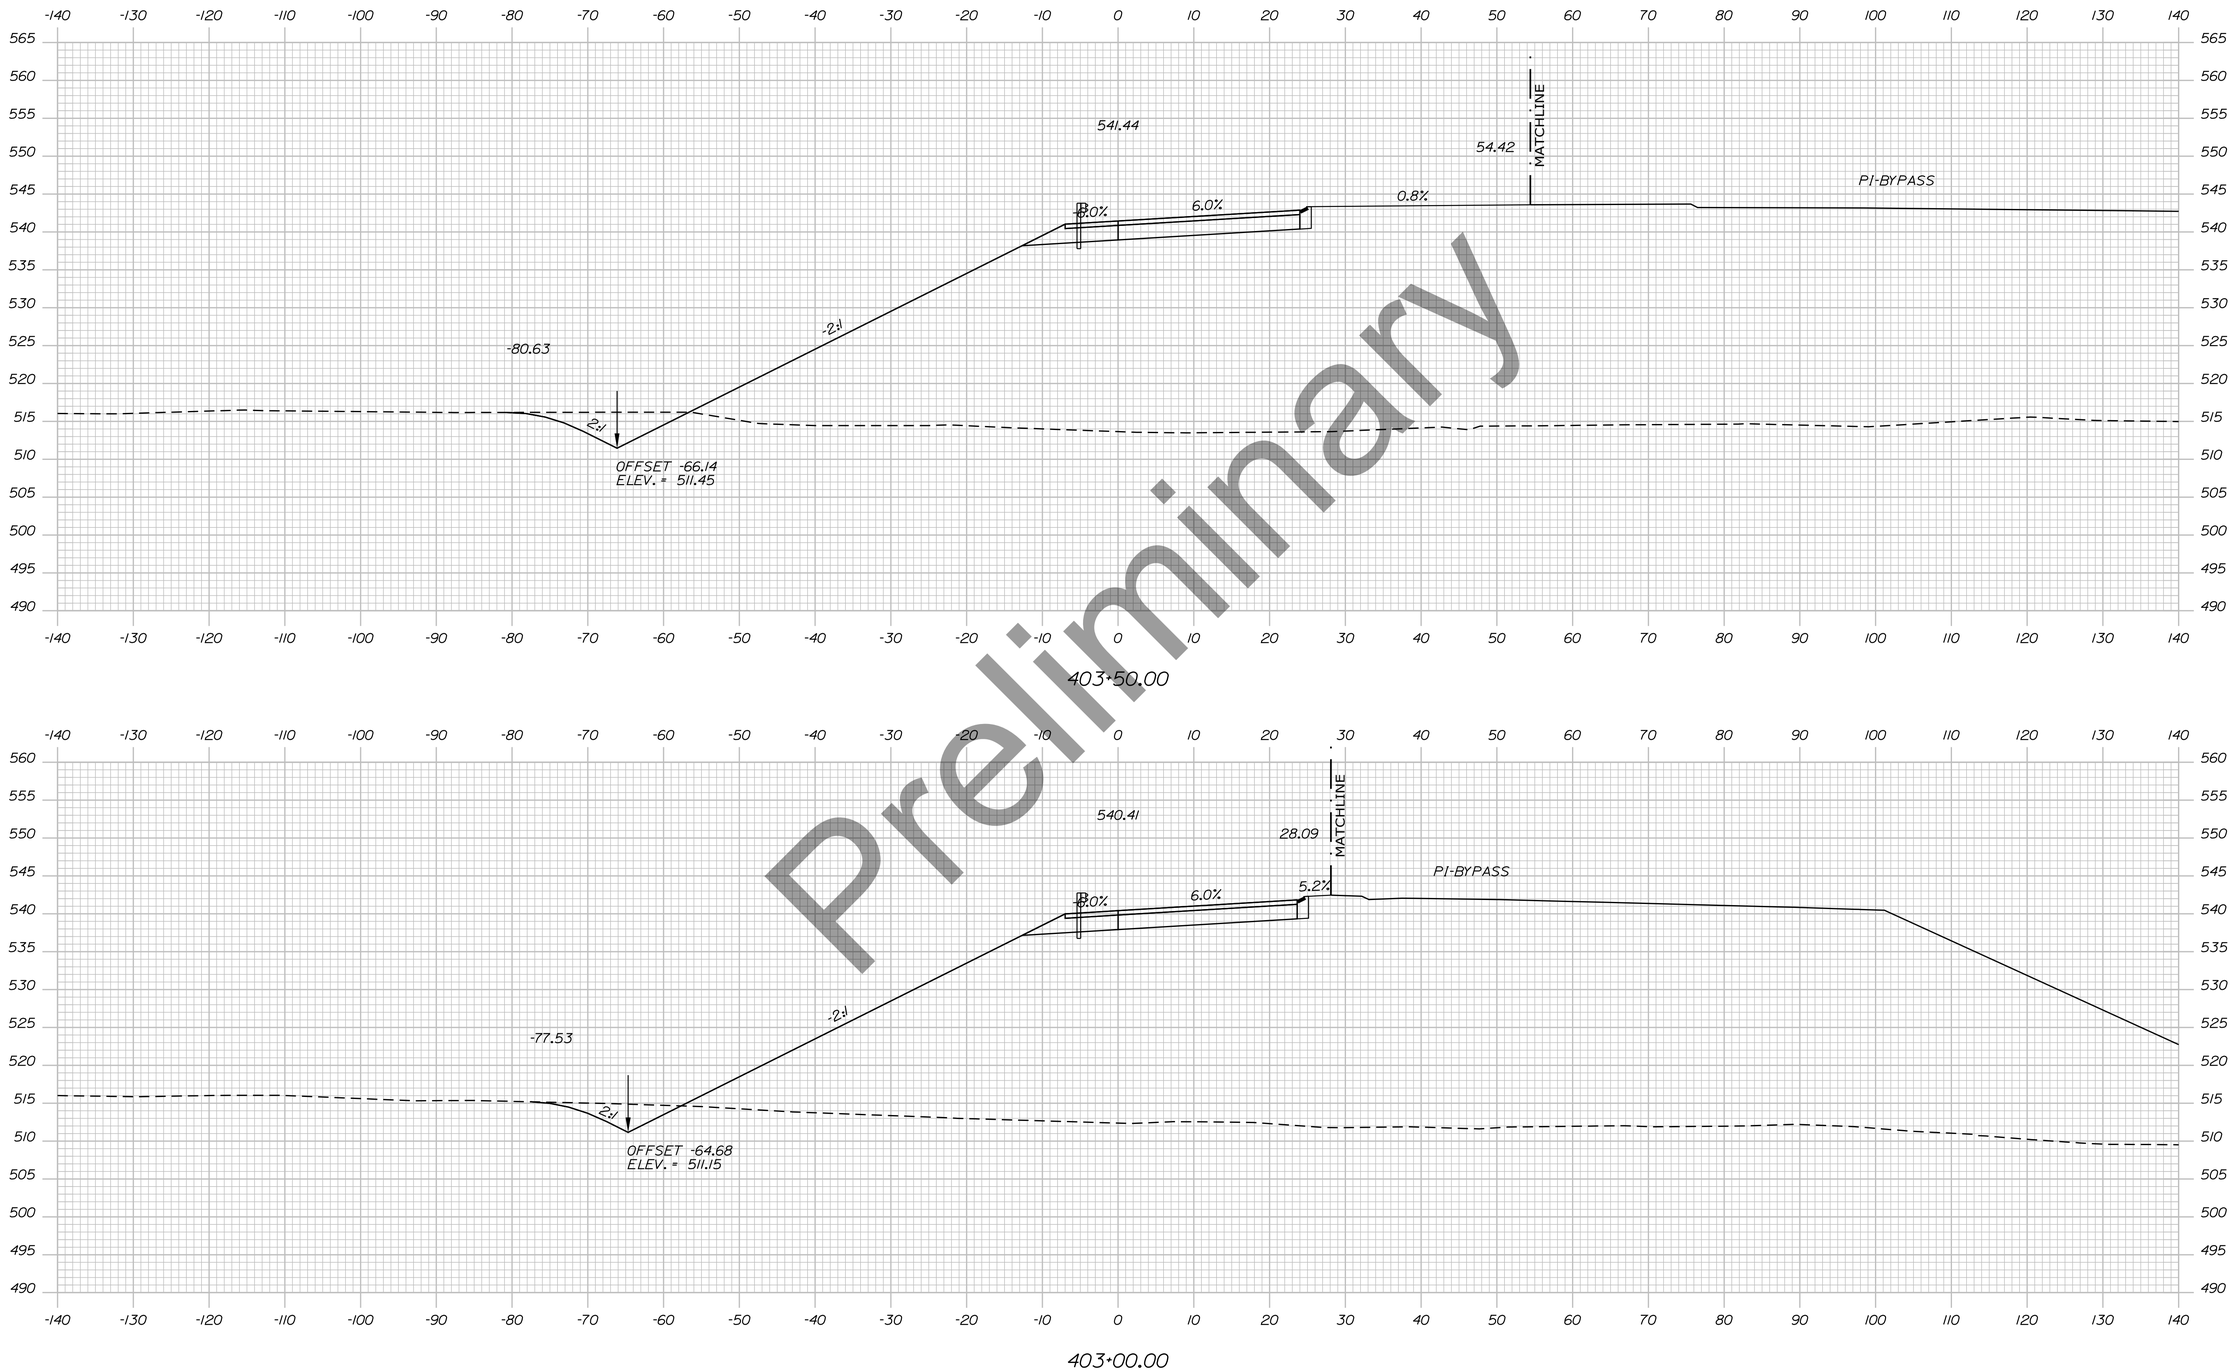

Preliminary

STATE OF MAINE
DEPARTMENT OF TRANSPORTATION

HPP-6462(920)

PIN
WIN 6462.91

HIGHWAY PLANS

SIGNATURE

P.E. NUMBER

DATE

	BY	DATE
PROJ. MANAGER	R.M.	
DESIGN-DETAILED		
CHECKED-REVIEWED		
DESIGN2-DETAILED2		
DESIGN3-DETAILED3		
REVISIONS 1		
REVISIONS 2		
REVISIONS 3		
REVISIONS 4		
FIELD CHANGES		

PRESQUE ISLE
SLIP LANE

CROSS SECTIONS


SHEET NUMBER

454

OF

Sta. 403+00.00 to Sta. 403+50.00

Filename: ...\H5_05_Xsects_SlipLane.dgn Division: HIGHWAY Username: EFlynn Date:8/3/2023

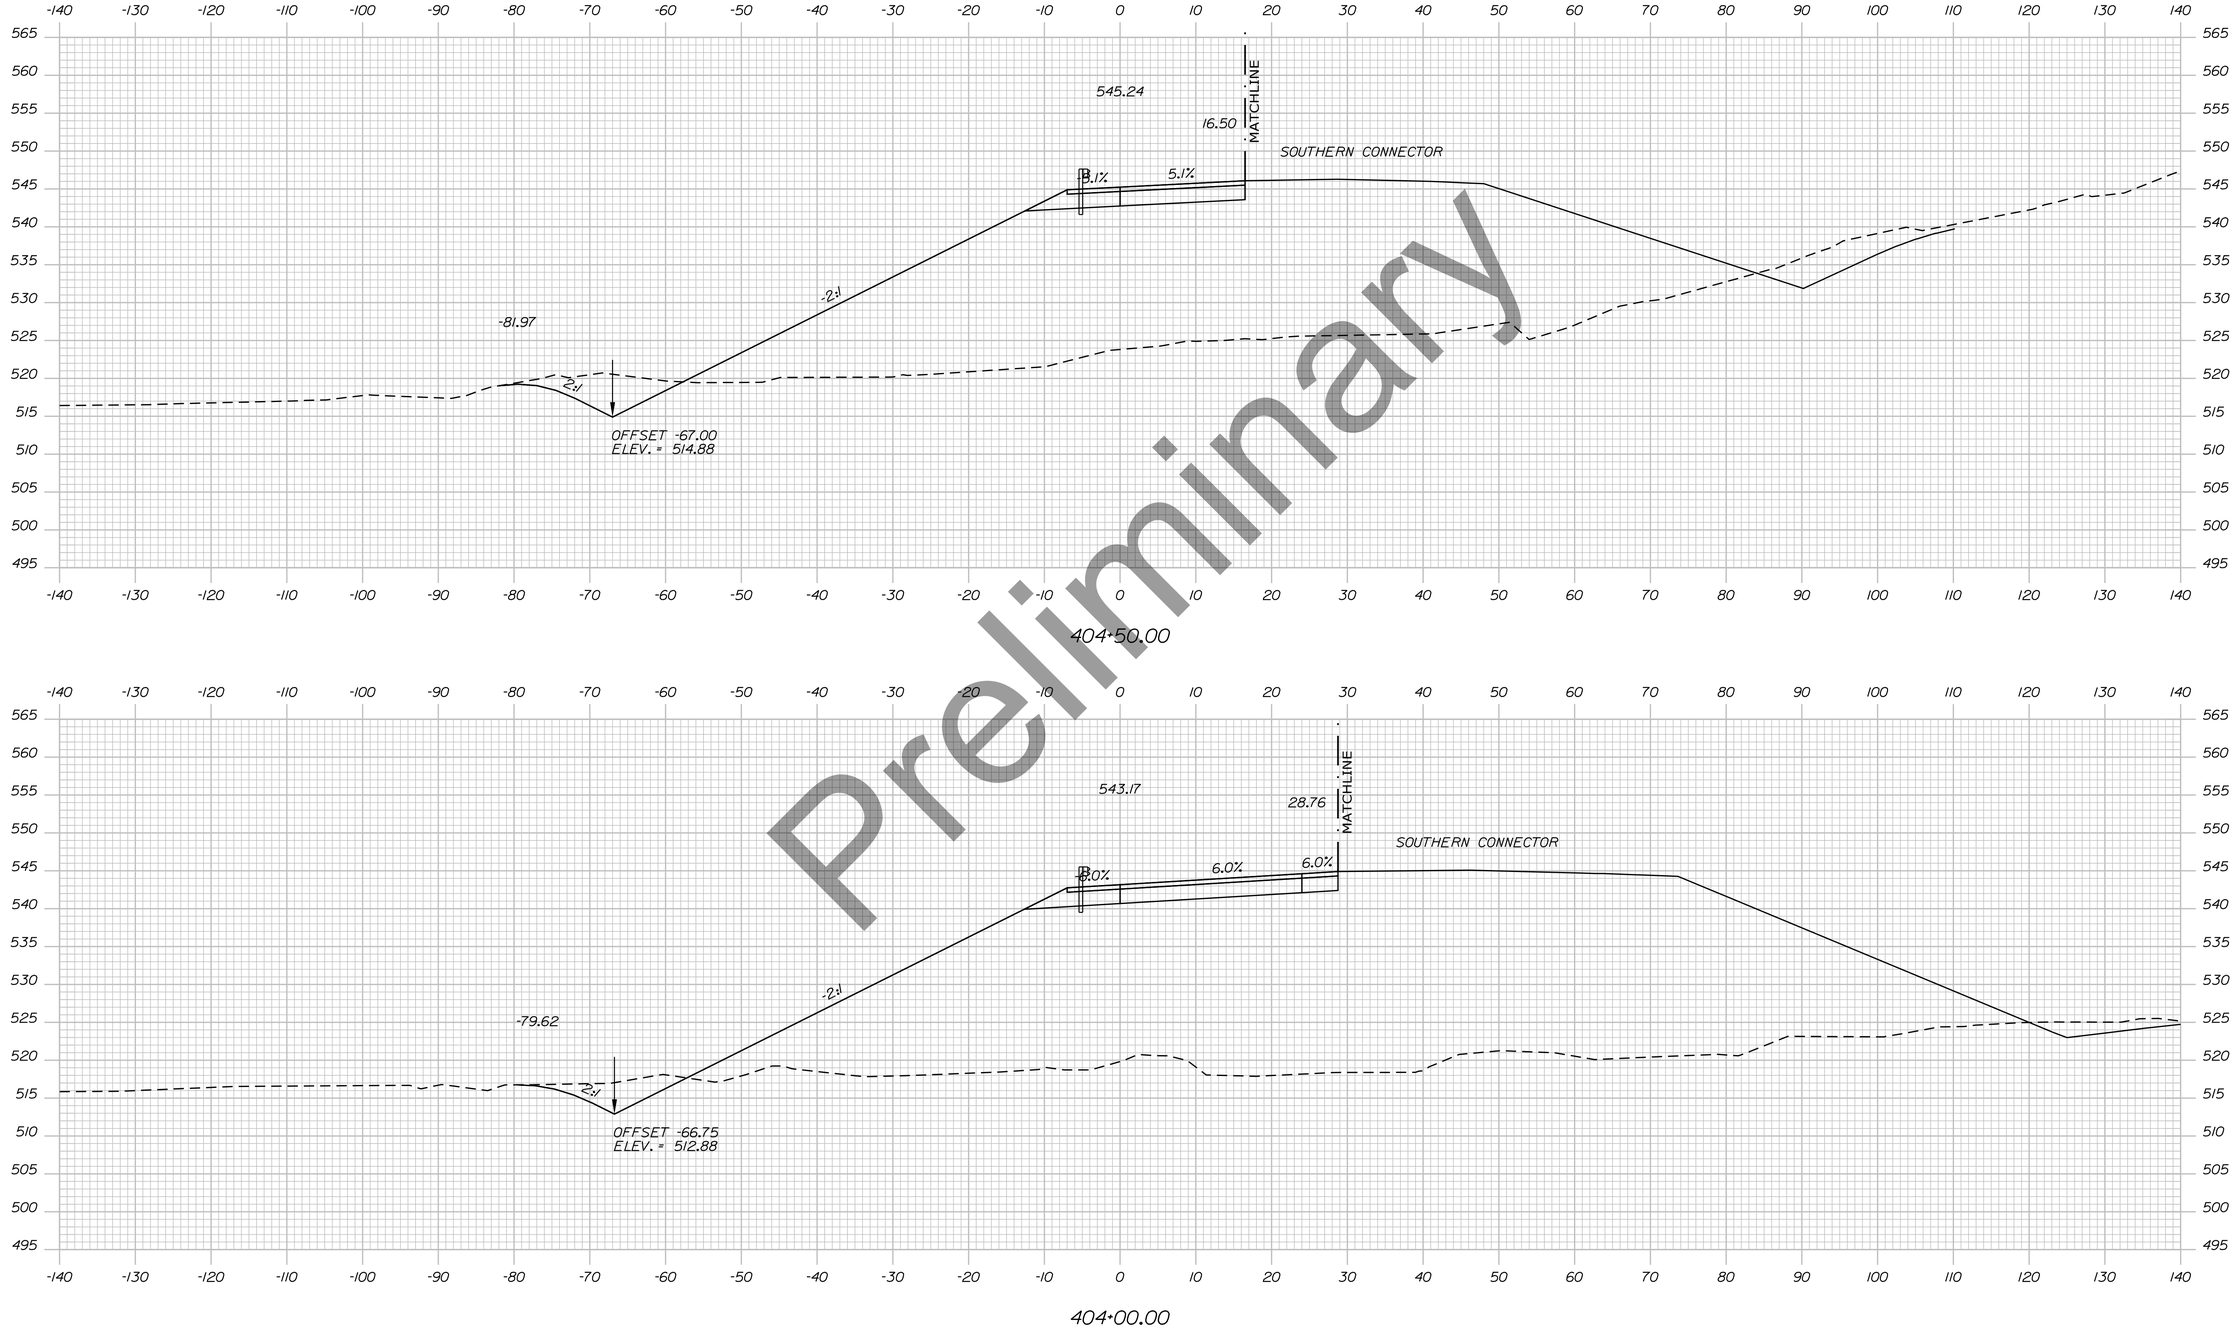

Preliminary

Sta. 404+00.00 to Sta. 404+50.00

STATE OF MAINE
DEPARTMENT OF TRANSPORTATION

HPP-6462(920)

PIN
WIN 6462.91

HIGHWAY PLANS

	R.M.	BY	DATE
PROJ. MANAGER			
DESIGN-DETAILED			
CHECKED-REVIEWED			
DESIGN2-DETAILED2			
DESIGN3-DETAILED3			
REVISIONS 1			
REVISIONS 2			
REVISIONS 3			
REVISIONS 4			
FIELD CHANGES			

SIGNATURE

P.E. NUMBER

DATE

PRESQUE ISLE
SLIP LANE


CROSS SECTIONS

SHEET NUMBER

455

OF

Filename: ...\H5_05_Xsects_SlipLane.dgn Division: HIGHWAY Username: EFlynn Date:8/3/2023

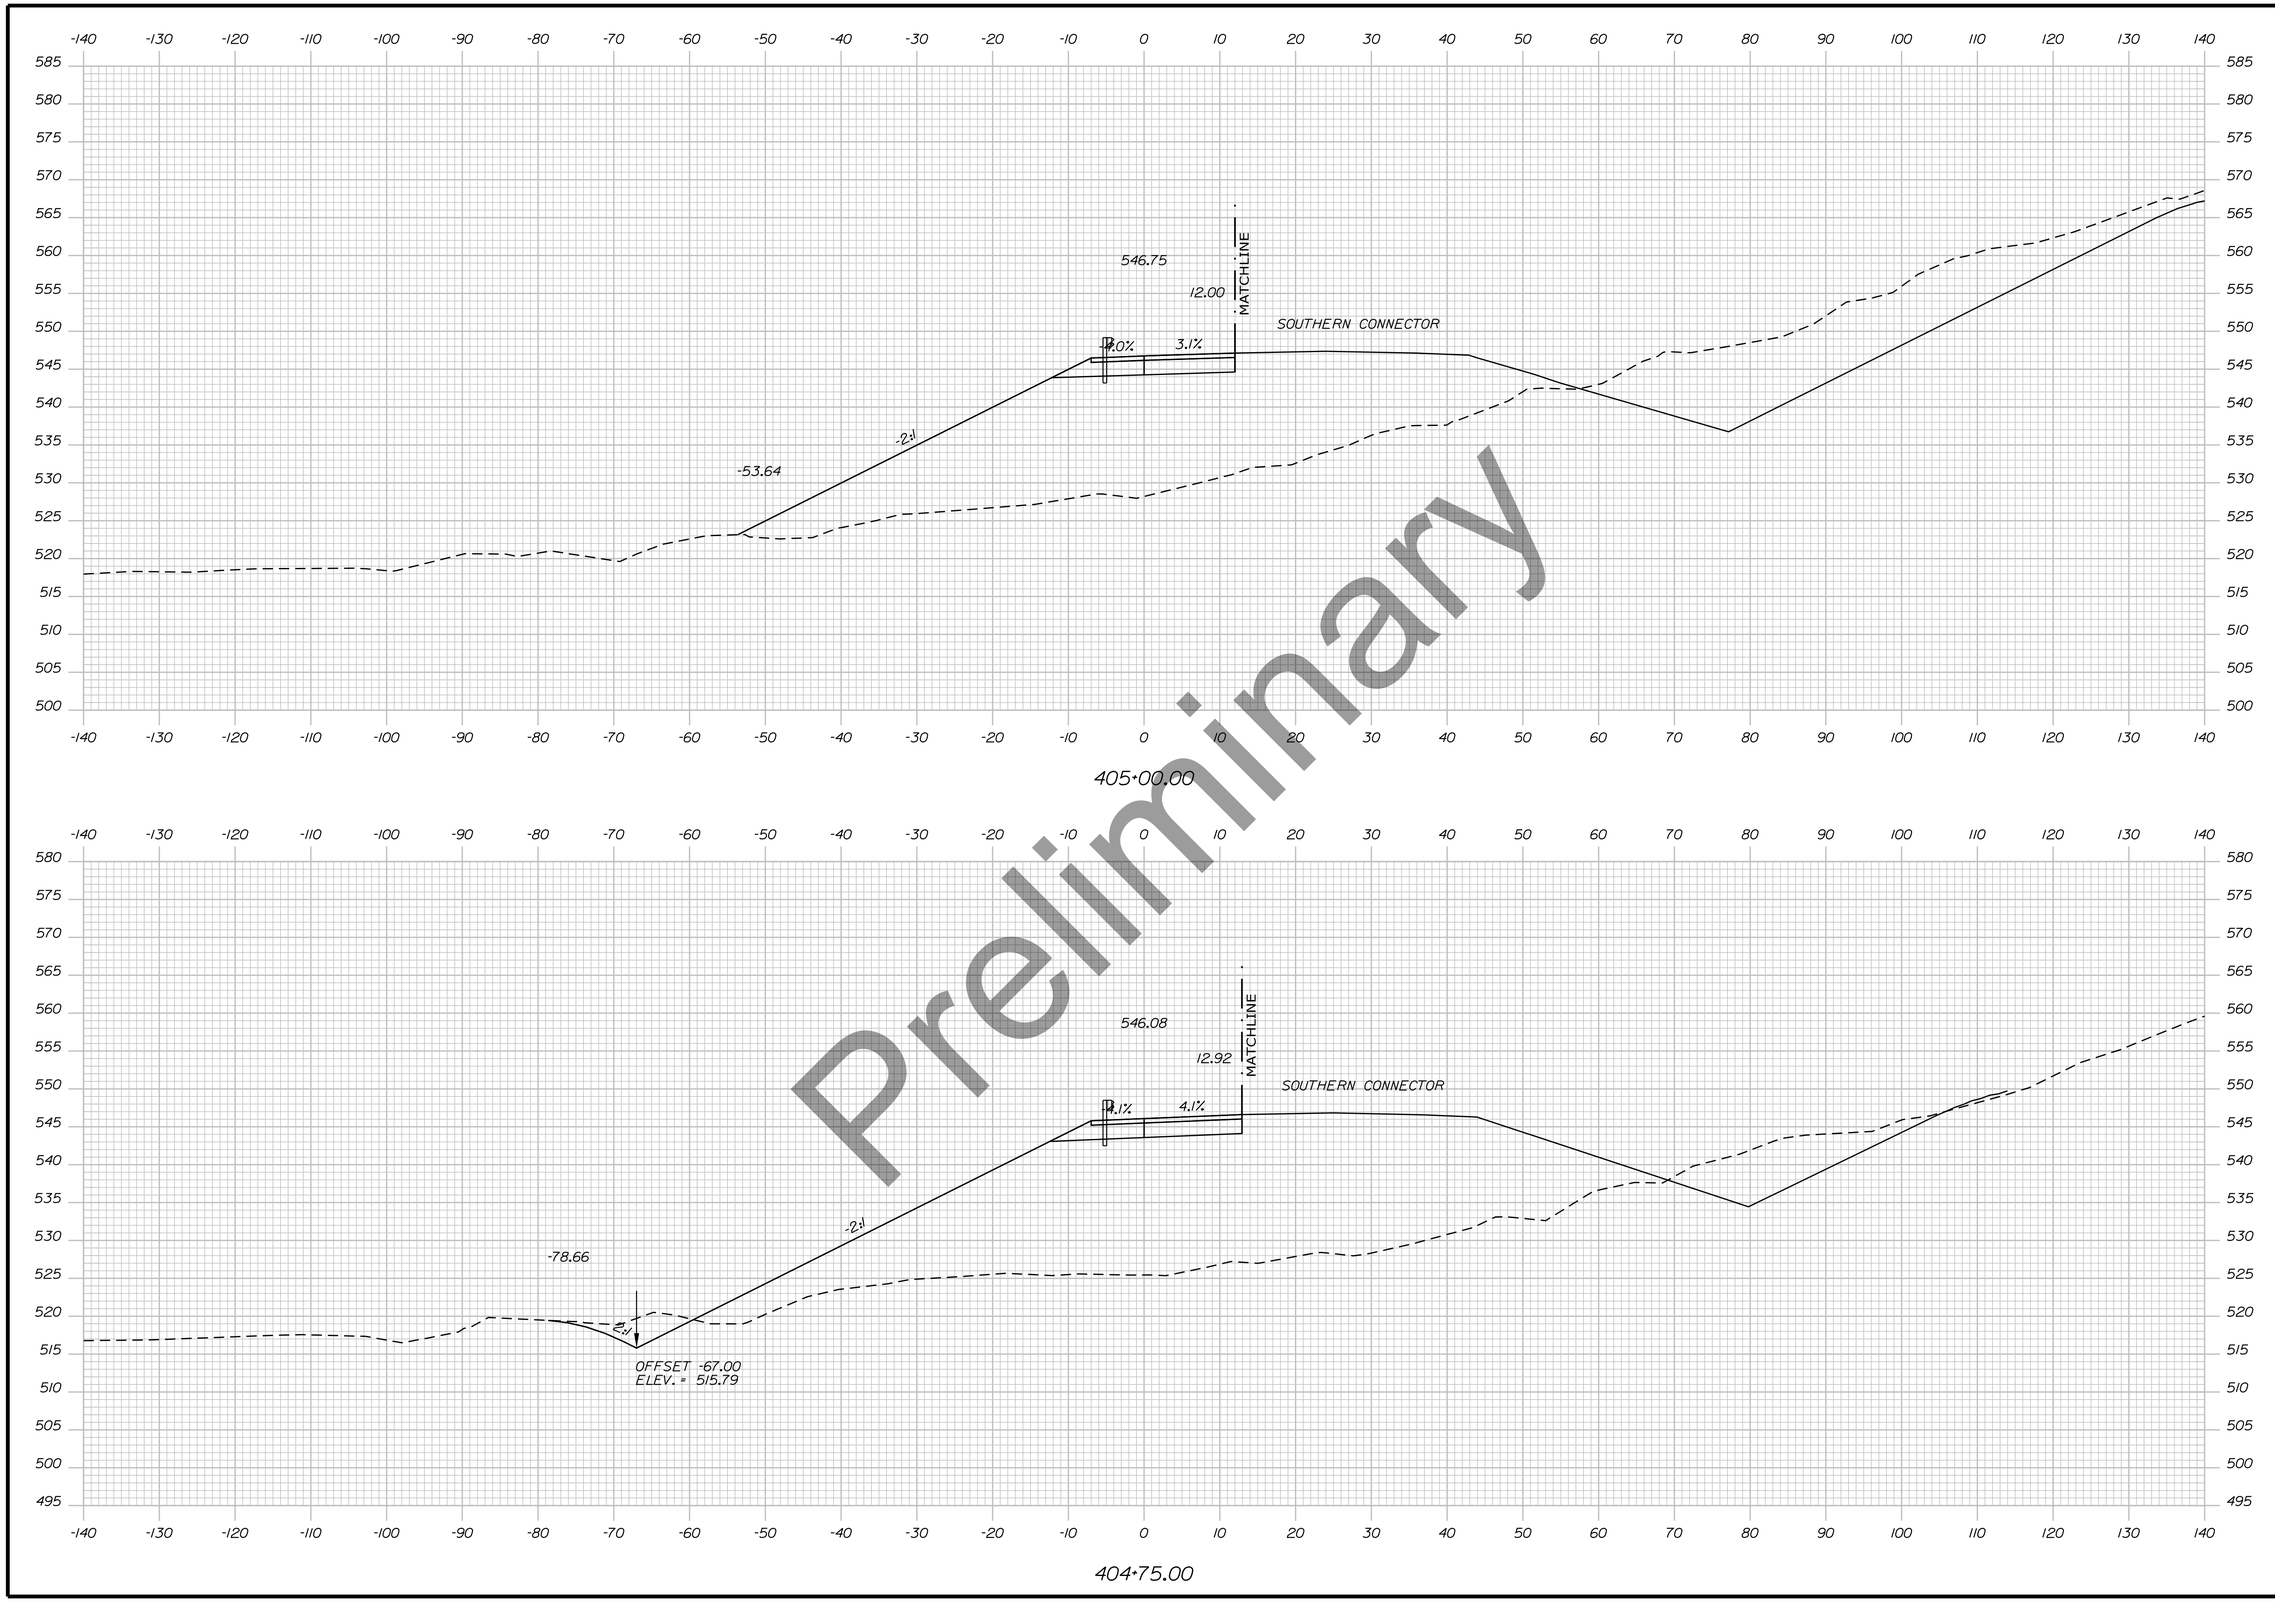

Preliminary

STATE OF MAINE
DEPARTMENT OF TRANSPORTATION

HPP-6462(920)

PIN
WIN 6462.91

HIGHWAY PLANS

		DATE
R.M.	PROJ. MANAGER	
BY	DESIGN-DETAILED	
	CHECKED-REVIEWED	
	DESIGN2-DETAILED2	
	DESIGN3-DETAILED3	
	REVISIONS 1	
	REVISIONS 2	
	REVISIONS 3	
	REVISIONS 4	
	FIELD CHANGES	

SIGNATURE

P.E. NUMBER

DATE

PRESQUE ISLE
SLIP LANE

CROSS SECTIONS

SHEET NUMBER

456

OF


Sta. 404+75.00 to Sta. 405+00.00

Filename: ...\H5_05_Xsects_SlipLane.dgn Division: HIGHWAY Username: EFlynn Date:8/3/2023

Username: EFlynn Date:8/3/2023

Division: HIGHWAY

Filename: ...\H5_05_Xsects_SlipLane.dgn

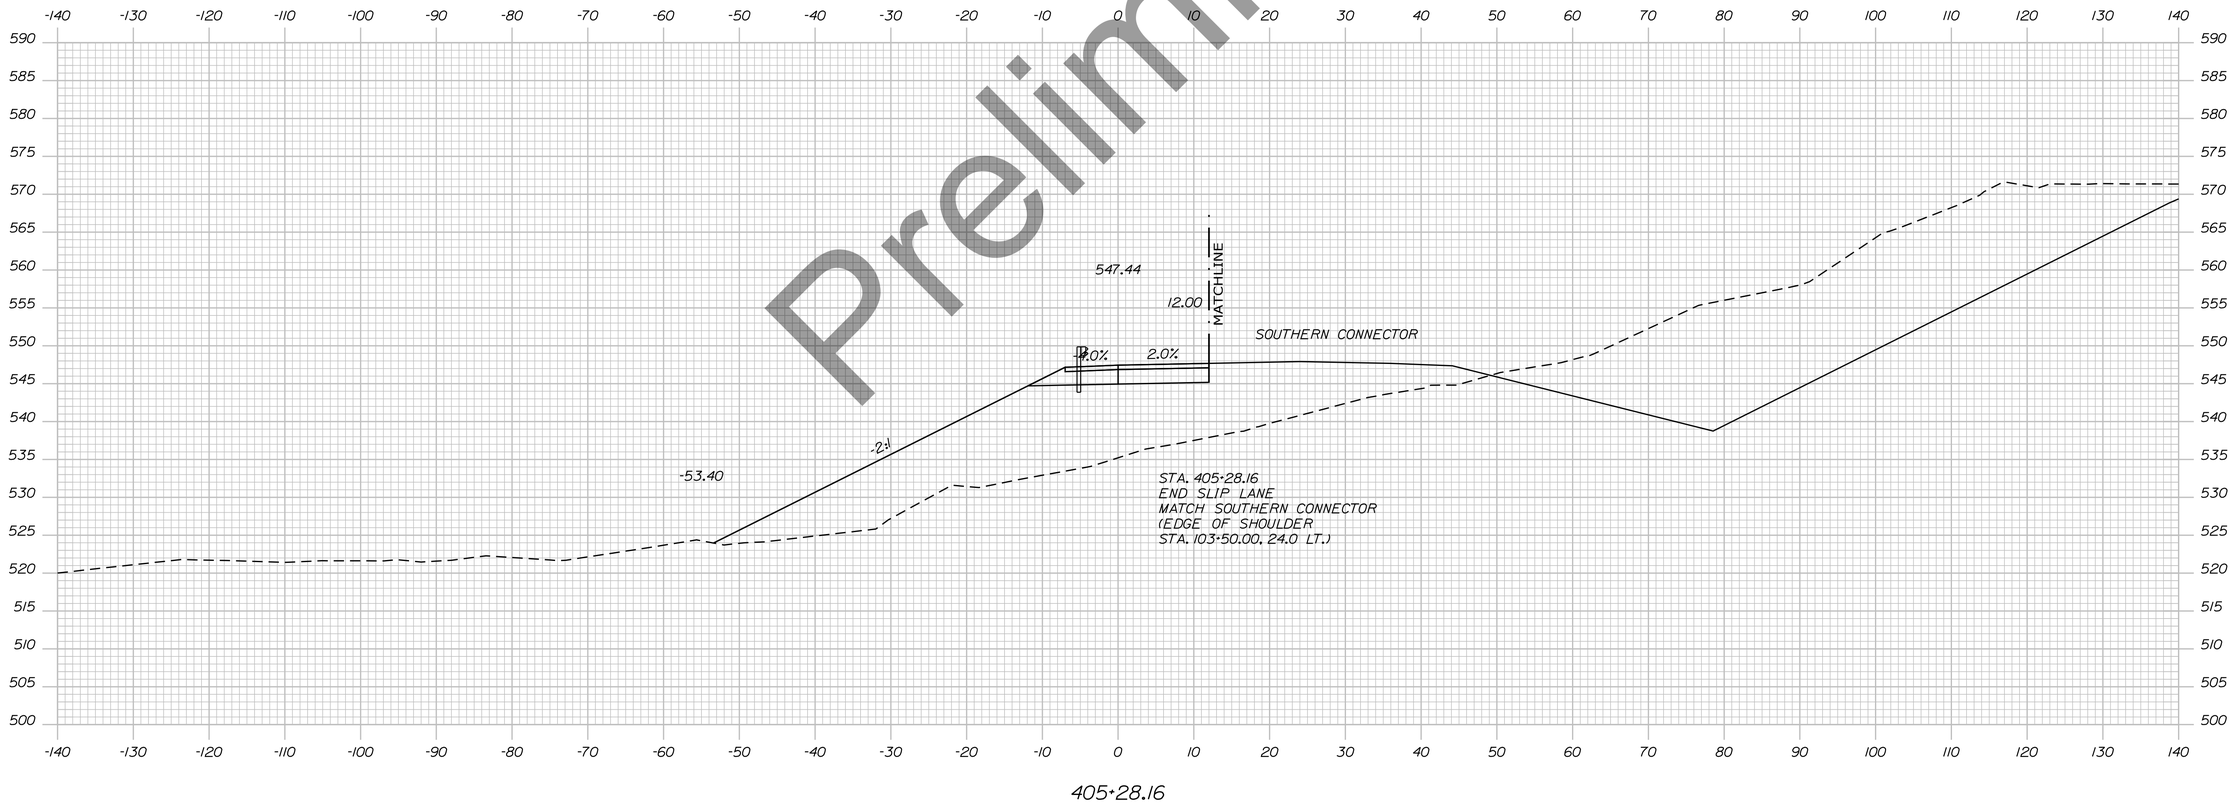

Preliminary

STATE OF MAINE
DEPARTMENT OF TRANSPORTATION

HPP-6462(920)

PIN
WIN 6462.91

HIGHWAY PLANS

	R.M.	BY	DATE
PROJ. MANAGER			
DESIGN-DETAILED			
CHECKED-REVIEWED			
DESIGN2-DETAILED2			
DESIGN3-DETAILED3			
REVISIONS 1			
REVISIONS 2			
REVISIONS 3			
REVISIONS 4			
FIELD CHANGES			

SIGNATURE

P.E. NUMBER

DATE

PRESQUE ISLE
SLIP LANE


CROSS SECTIONS

SHEET NUMBER

457

OF

Sta. 405+28.16 to Sta. 405+28.16

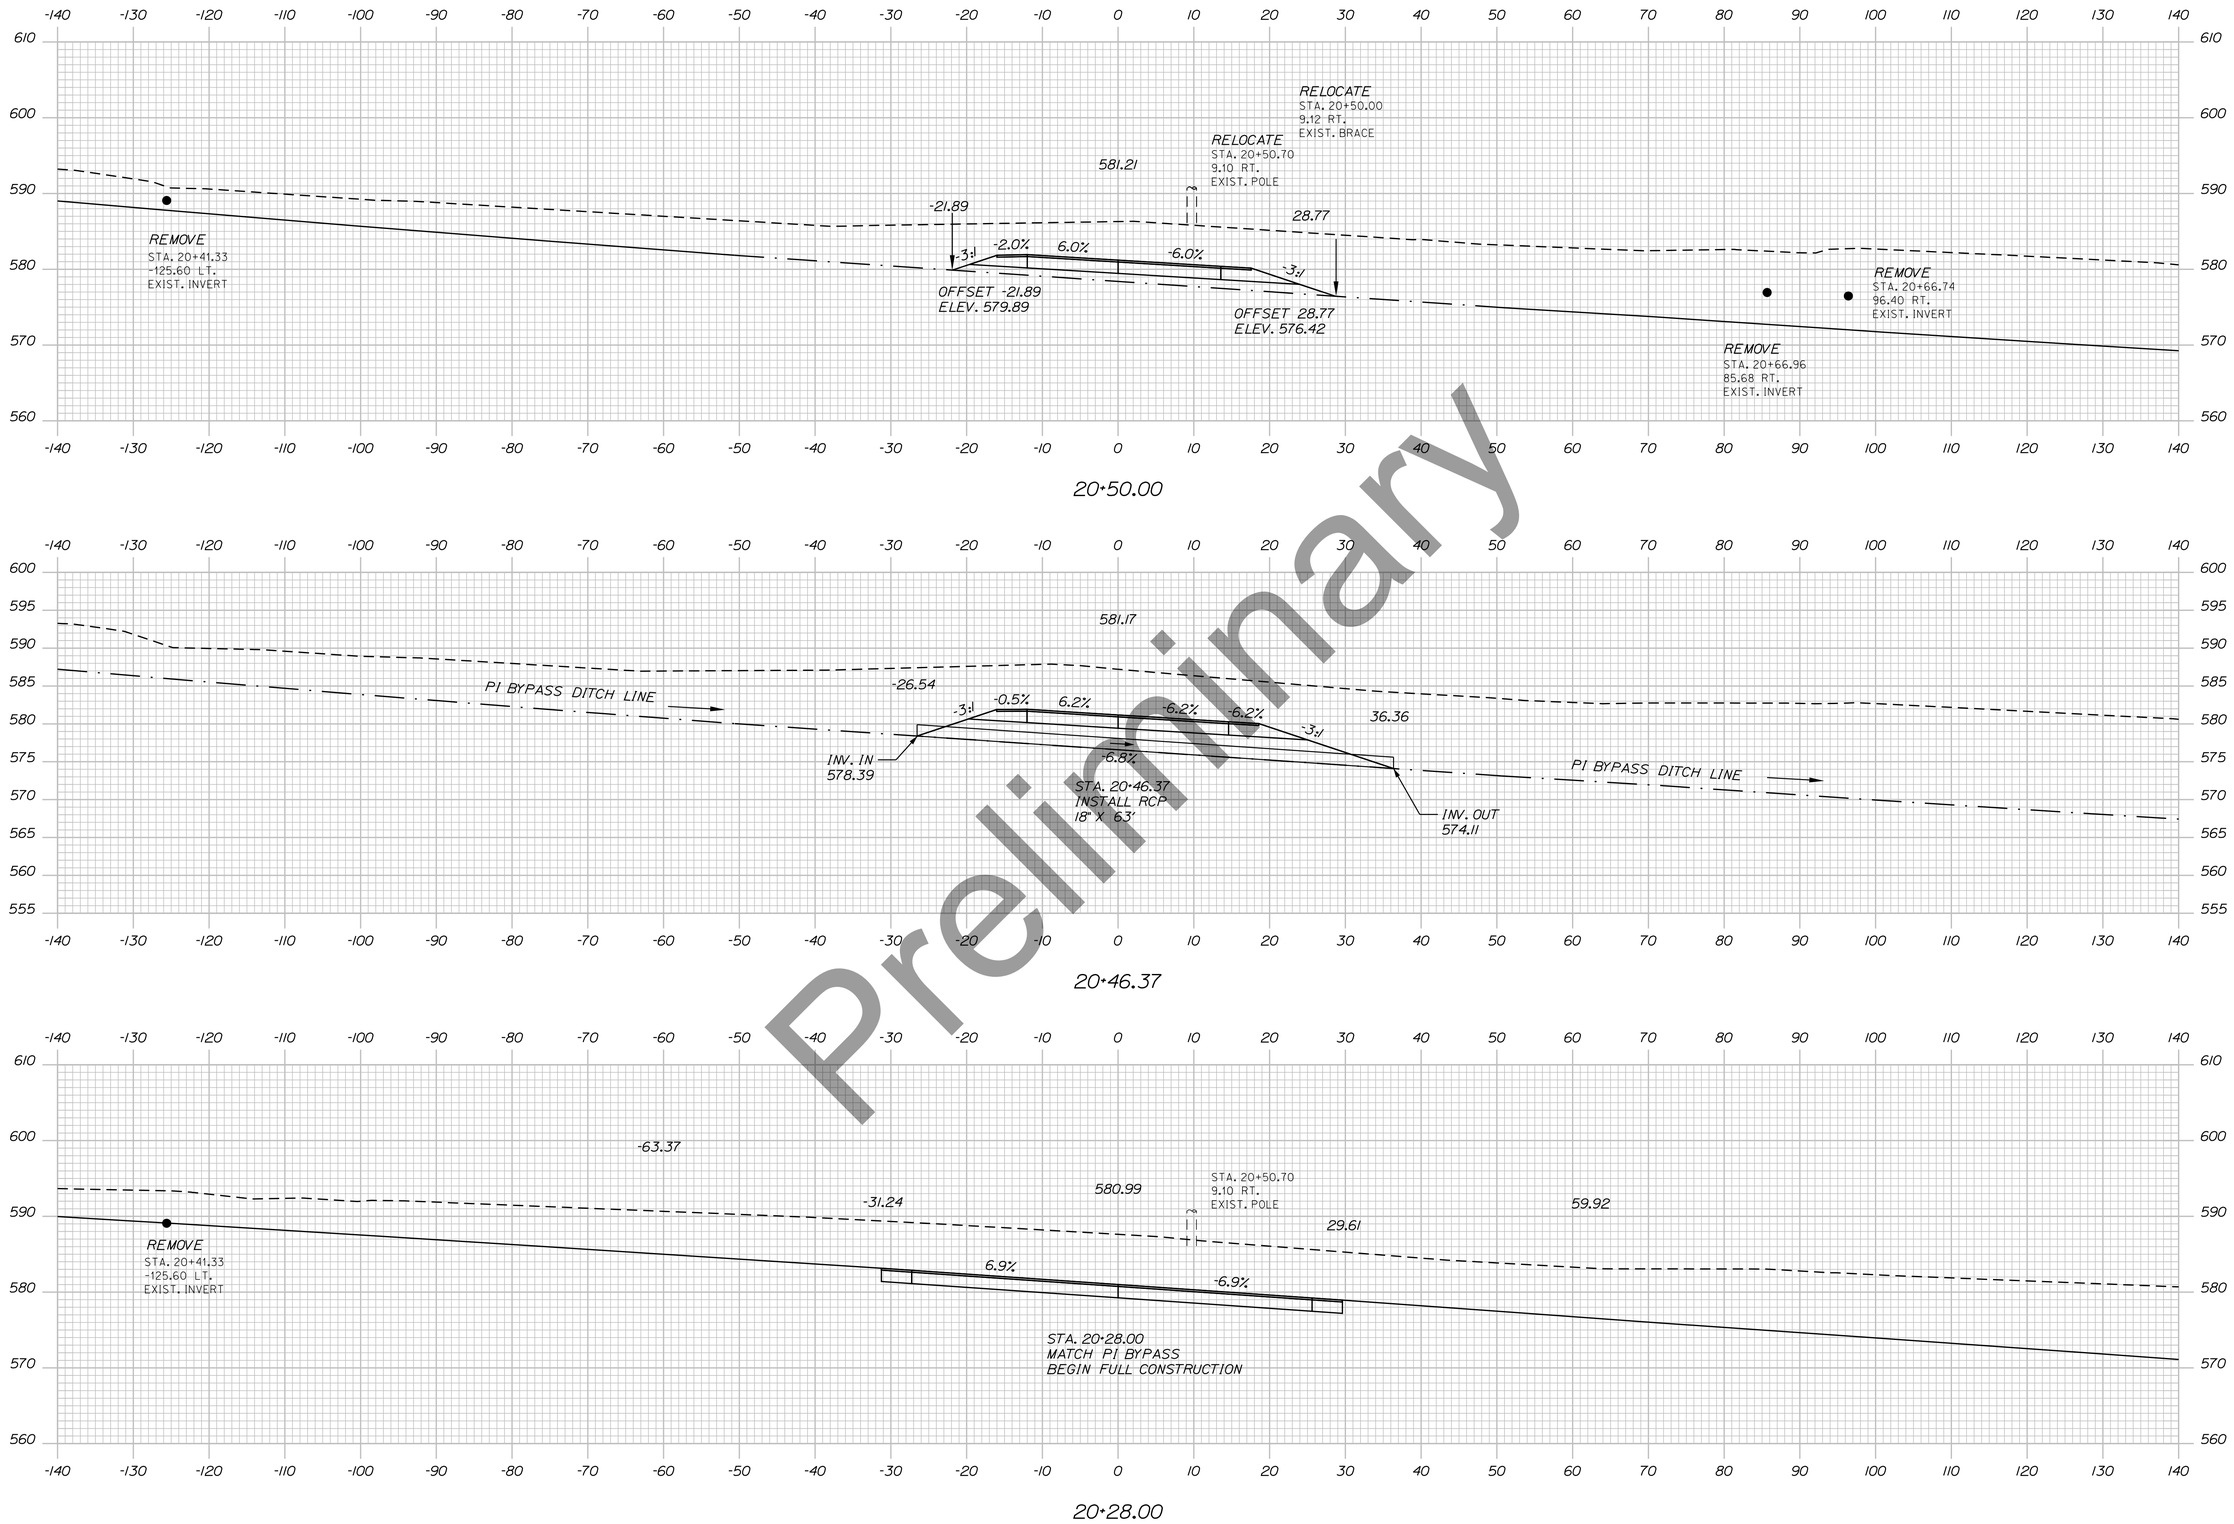

Preliminary

STATE OF MAINE
DEPARTMENT OF TRANSPORTATION

HPP-6462(920)

WIN
$WINNUMBER$

HIGHWAY PLANS

	R.M.	BY	DATE
PROJ. MANAGER			
DESIGN-DETAILED			
CHECKED-REVIEWED			
DESIGN2-DETAILED2			
DESIGN3-DETAILED3			
REVISIONS 1			
REVISIONS 2			
REVISIONS 3			
REVISIONS 4			
FIELD CHANGES			

SIGNATURE

P.E. NUMBER

DATE

PRESQUE ISLE
ROUTE 1 DRIVE SOUTH

CROSS SECTIONS


SHEET NUMBER


458


OF 460

Sta. 20+00.00 to Sta. 20+50.00

Filename: ...\H5_06_Xsects_Rt1_Drive_South.dgn Division: HIGHWAY Username: EFlynn Date:8/3/2023

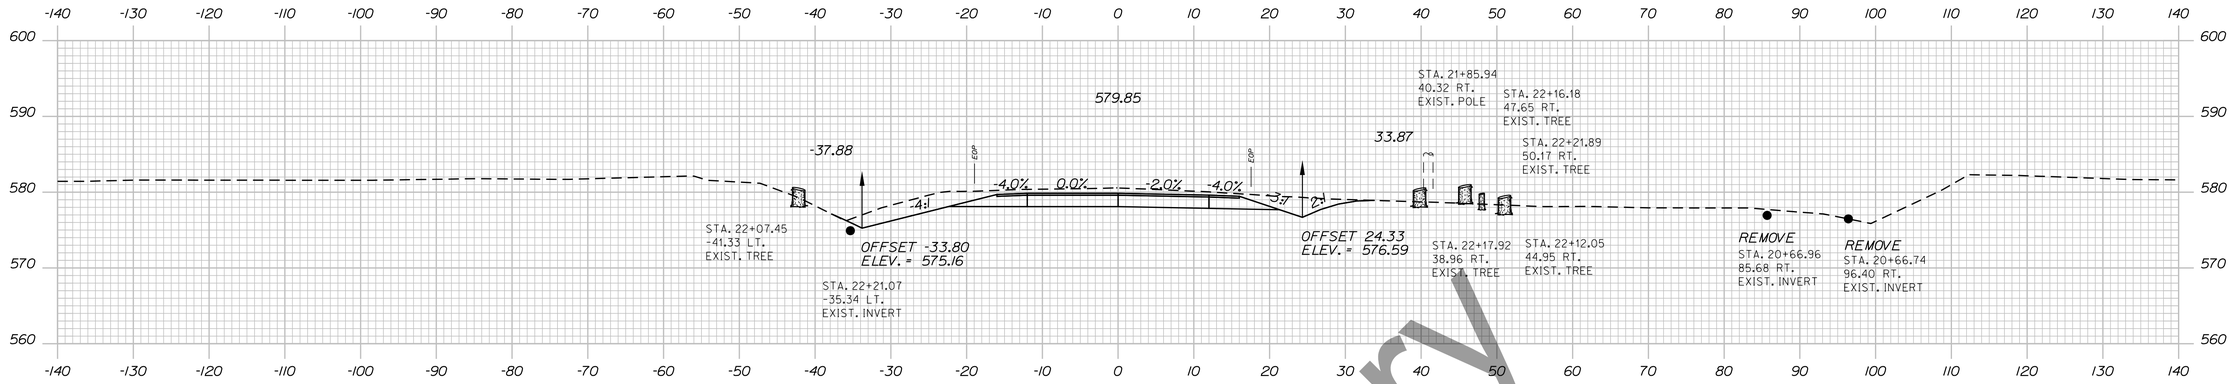

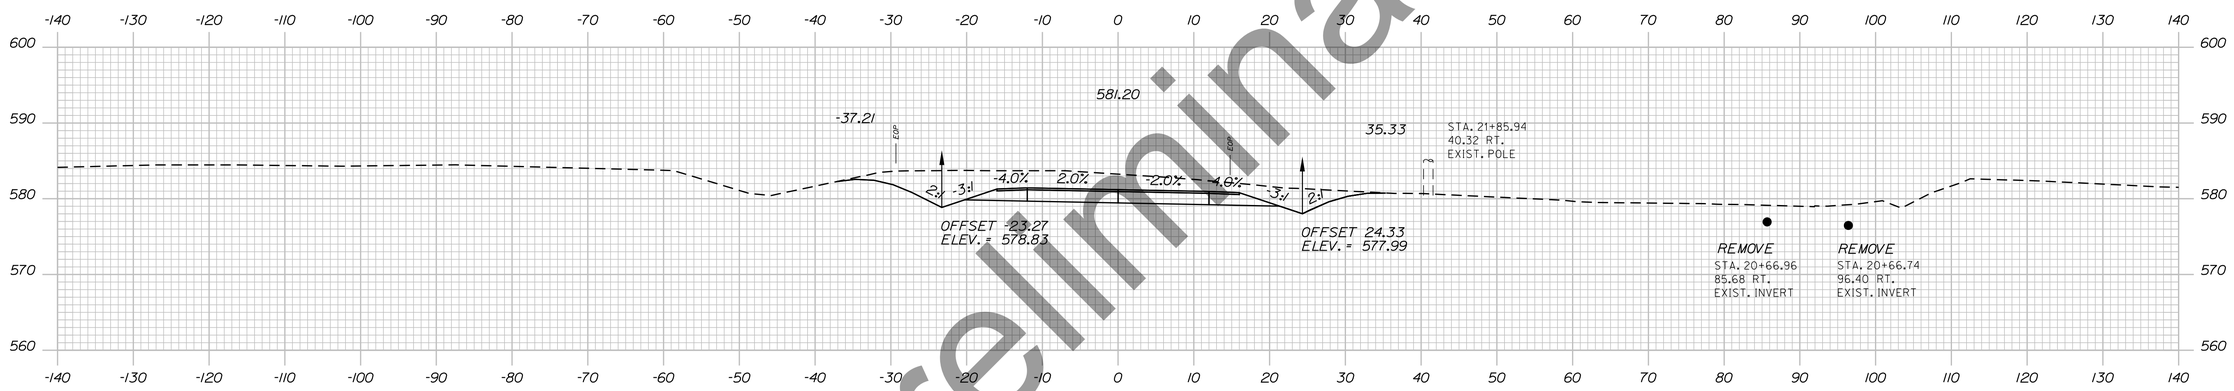

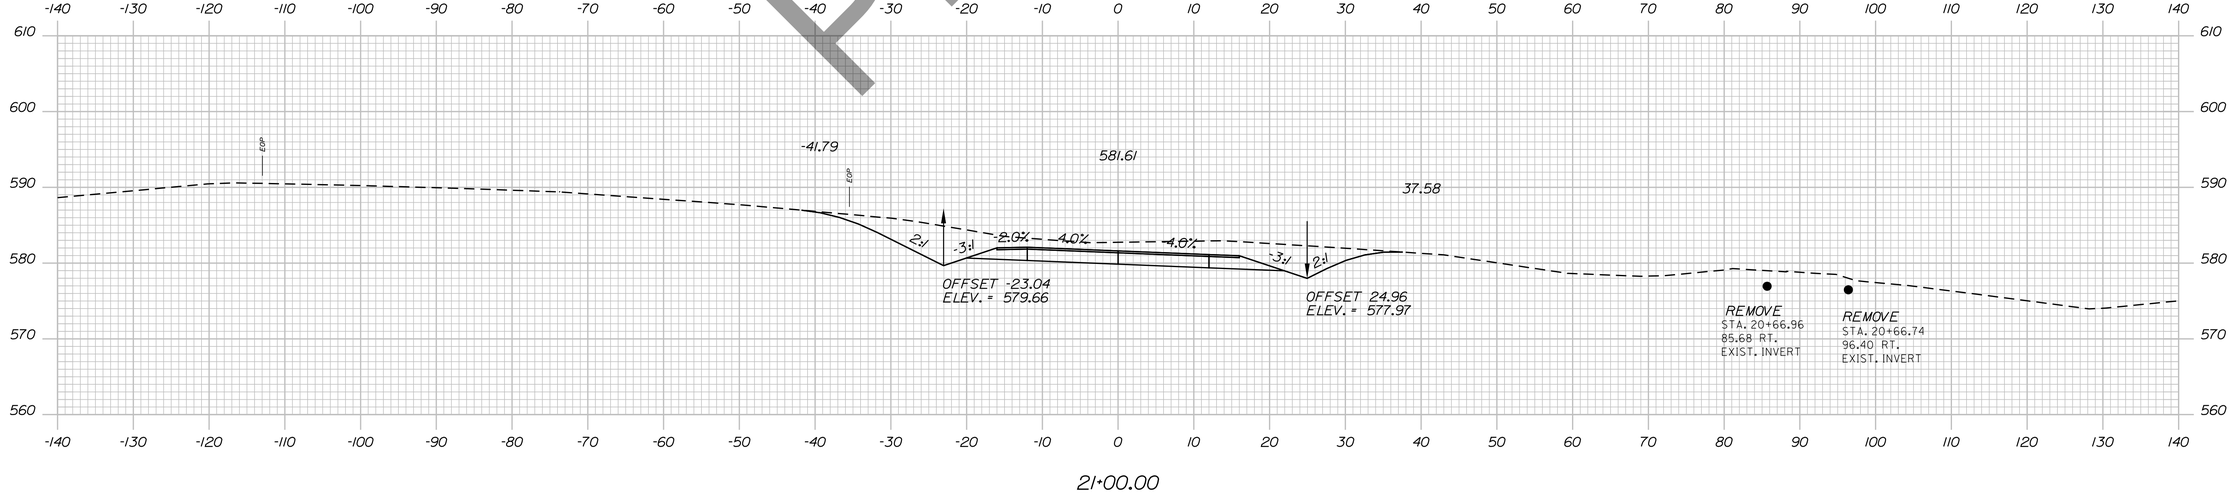

Preliminary

STATE OF MAINE
DEPARTMENT OF TRANSPORTATION

HPP-6462(920)

WIN
$WINNUMBER$

HIGHWAY PLANS

SIGNATURE

P.E. NUMBER

DATE

	R.M.	BY	DATE
PROJ. MANAGER			
DESIGN-DETAILED			
CHECKED-REVIEWED			
DESIGN2-DETAILED2			
DESIGN3-DETAILED3			
REVISIONS 1			
REVISIONS 2			
REVISIONS 3			
REVISIONS 4			
FIELD CHANGES			

PRESQUE ISLE
ROUTE 1 DRIVE SOUTH

CROSS SECTIONS


SHEET NUMBER

459

OF 460

Sta. 21+00.00 to Sta. 22+00.00

Filename: ...\H5_06_Xsects_Rt1_Drive_South.dgn Division: HIGHWAY Username: EFlynn Date:8/3/2023

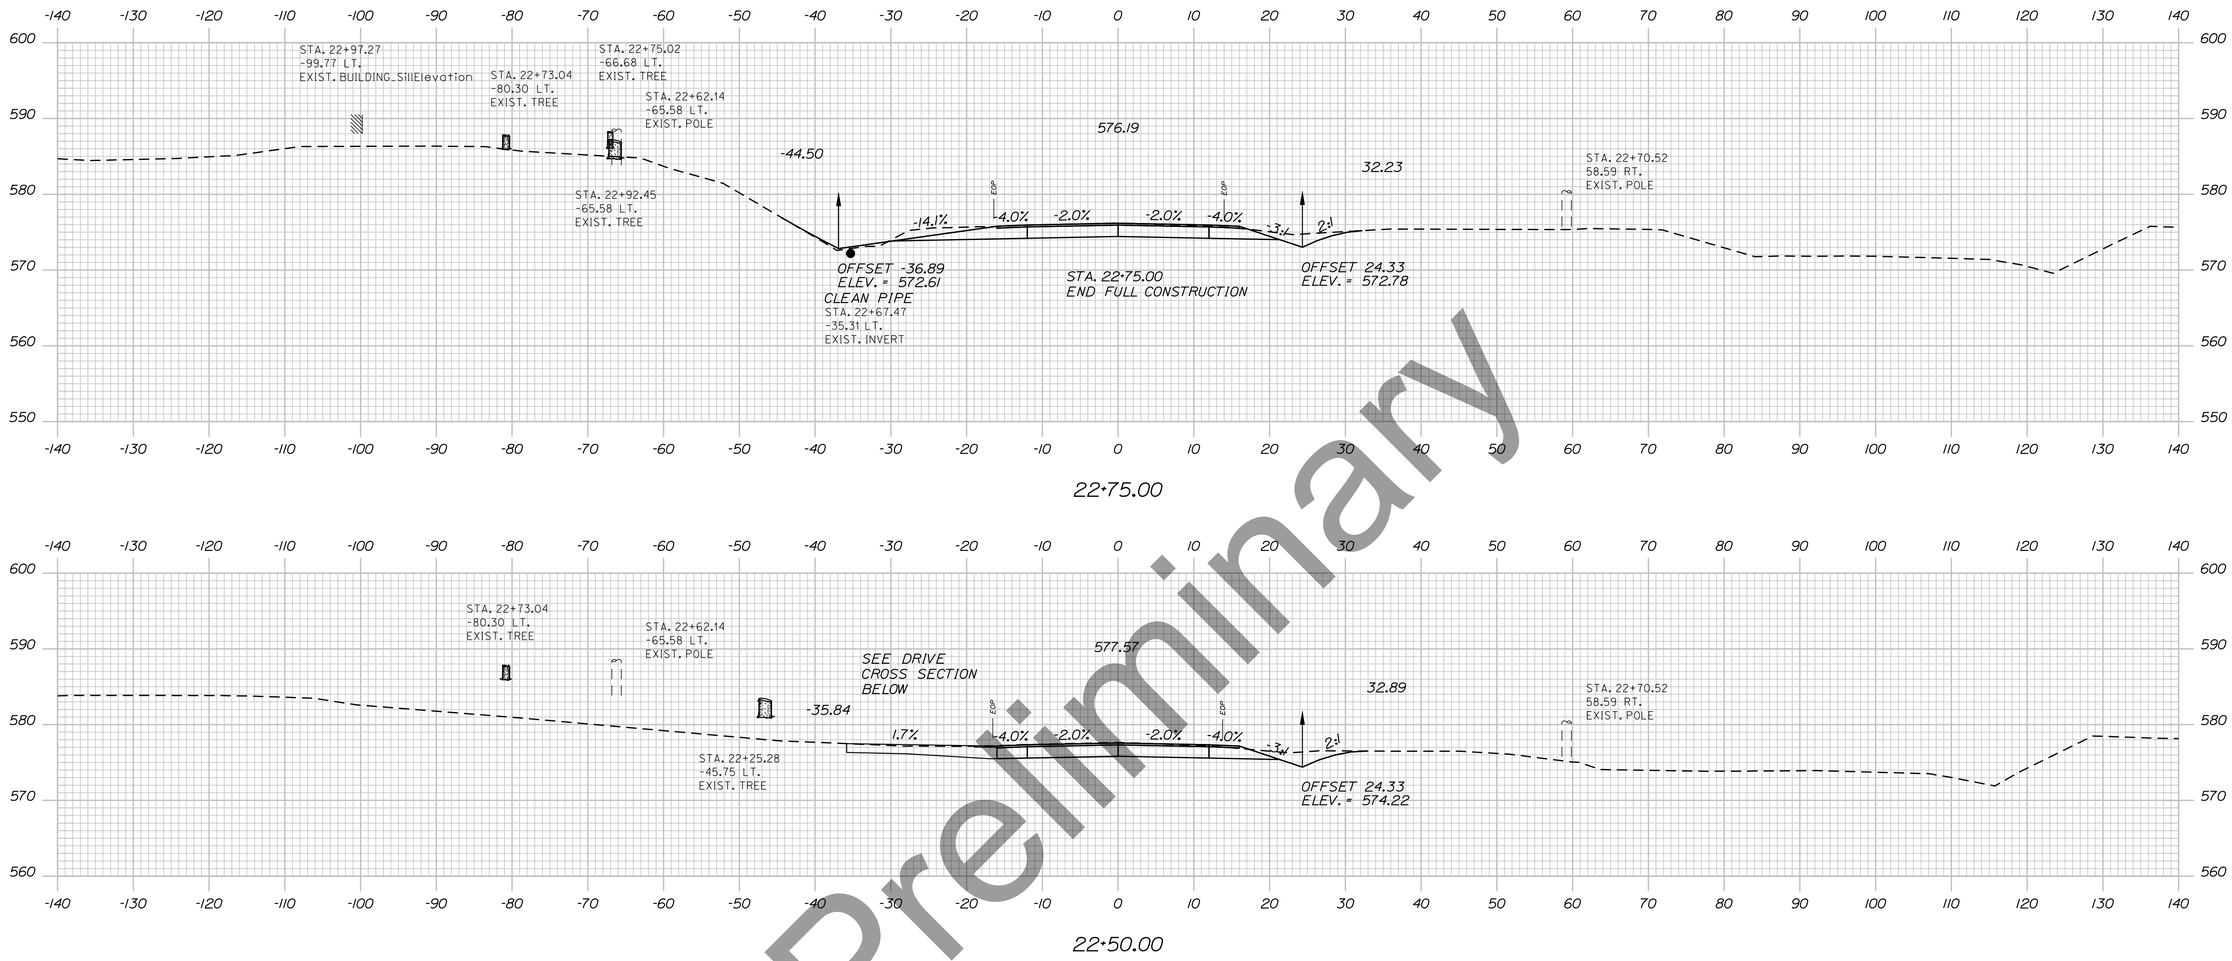

Preliminary

STATE OF MAINE
DEPARTMENT OF TRANSPORTATION

HPP-6462(920)

WIN
$WINNUMBER$

HIGHWAY PLANS

SIGNATURE

P.E. NUMBER

DATE

	DATE	BY
R.M.		
PROJ. MANAGER		
DESIGN-DETAILED		
CHECKED-REVIEWED		
DESIGN2-DETAILED2		
DESIGN3-DETAILED3		
REVISIONS 1		
REVISIONS 2		
REVISIONS 3		
REVISIONS 4		
FIELD CHANGES		

PRESQUE ISLE
ROUTE 1 DRIVE SOUTH

CROSS SECTIONS

SHEET NUMBER

460

OF 460

Sta. 22+43.00 to Sta. 23+00.00

Filename: ...\H5_06_Xsects_Rt1_Drive_South.dgn Division: HIGHWAY Username: EFlynn Date:8/3/2023